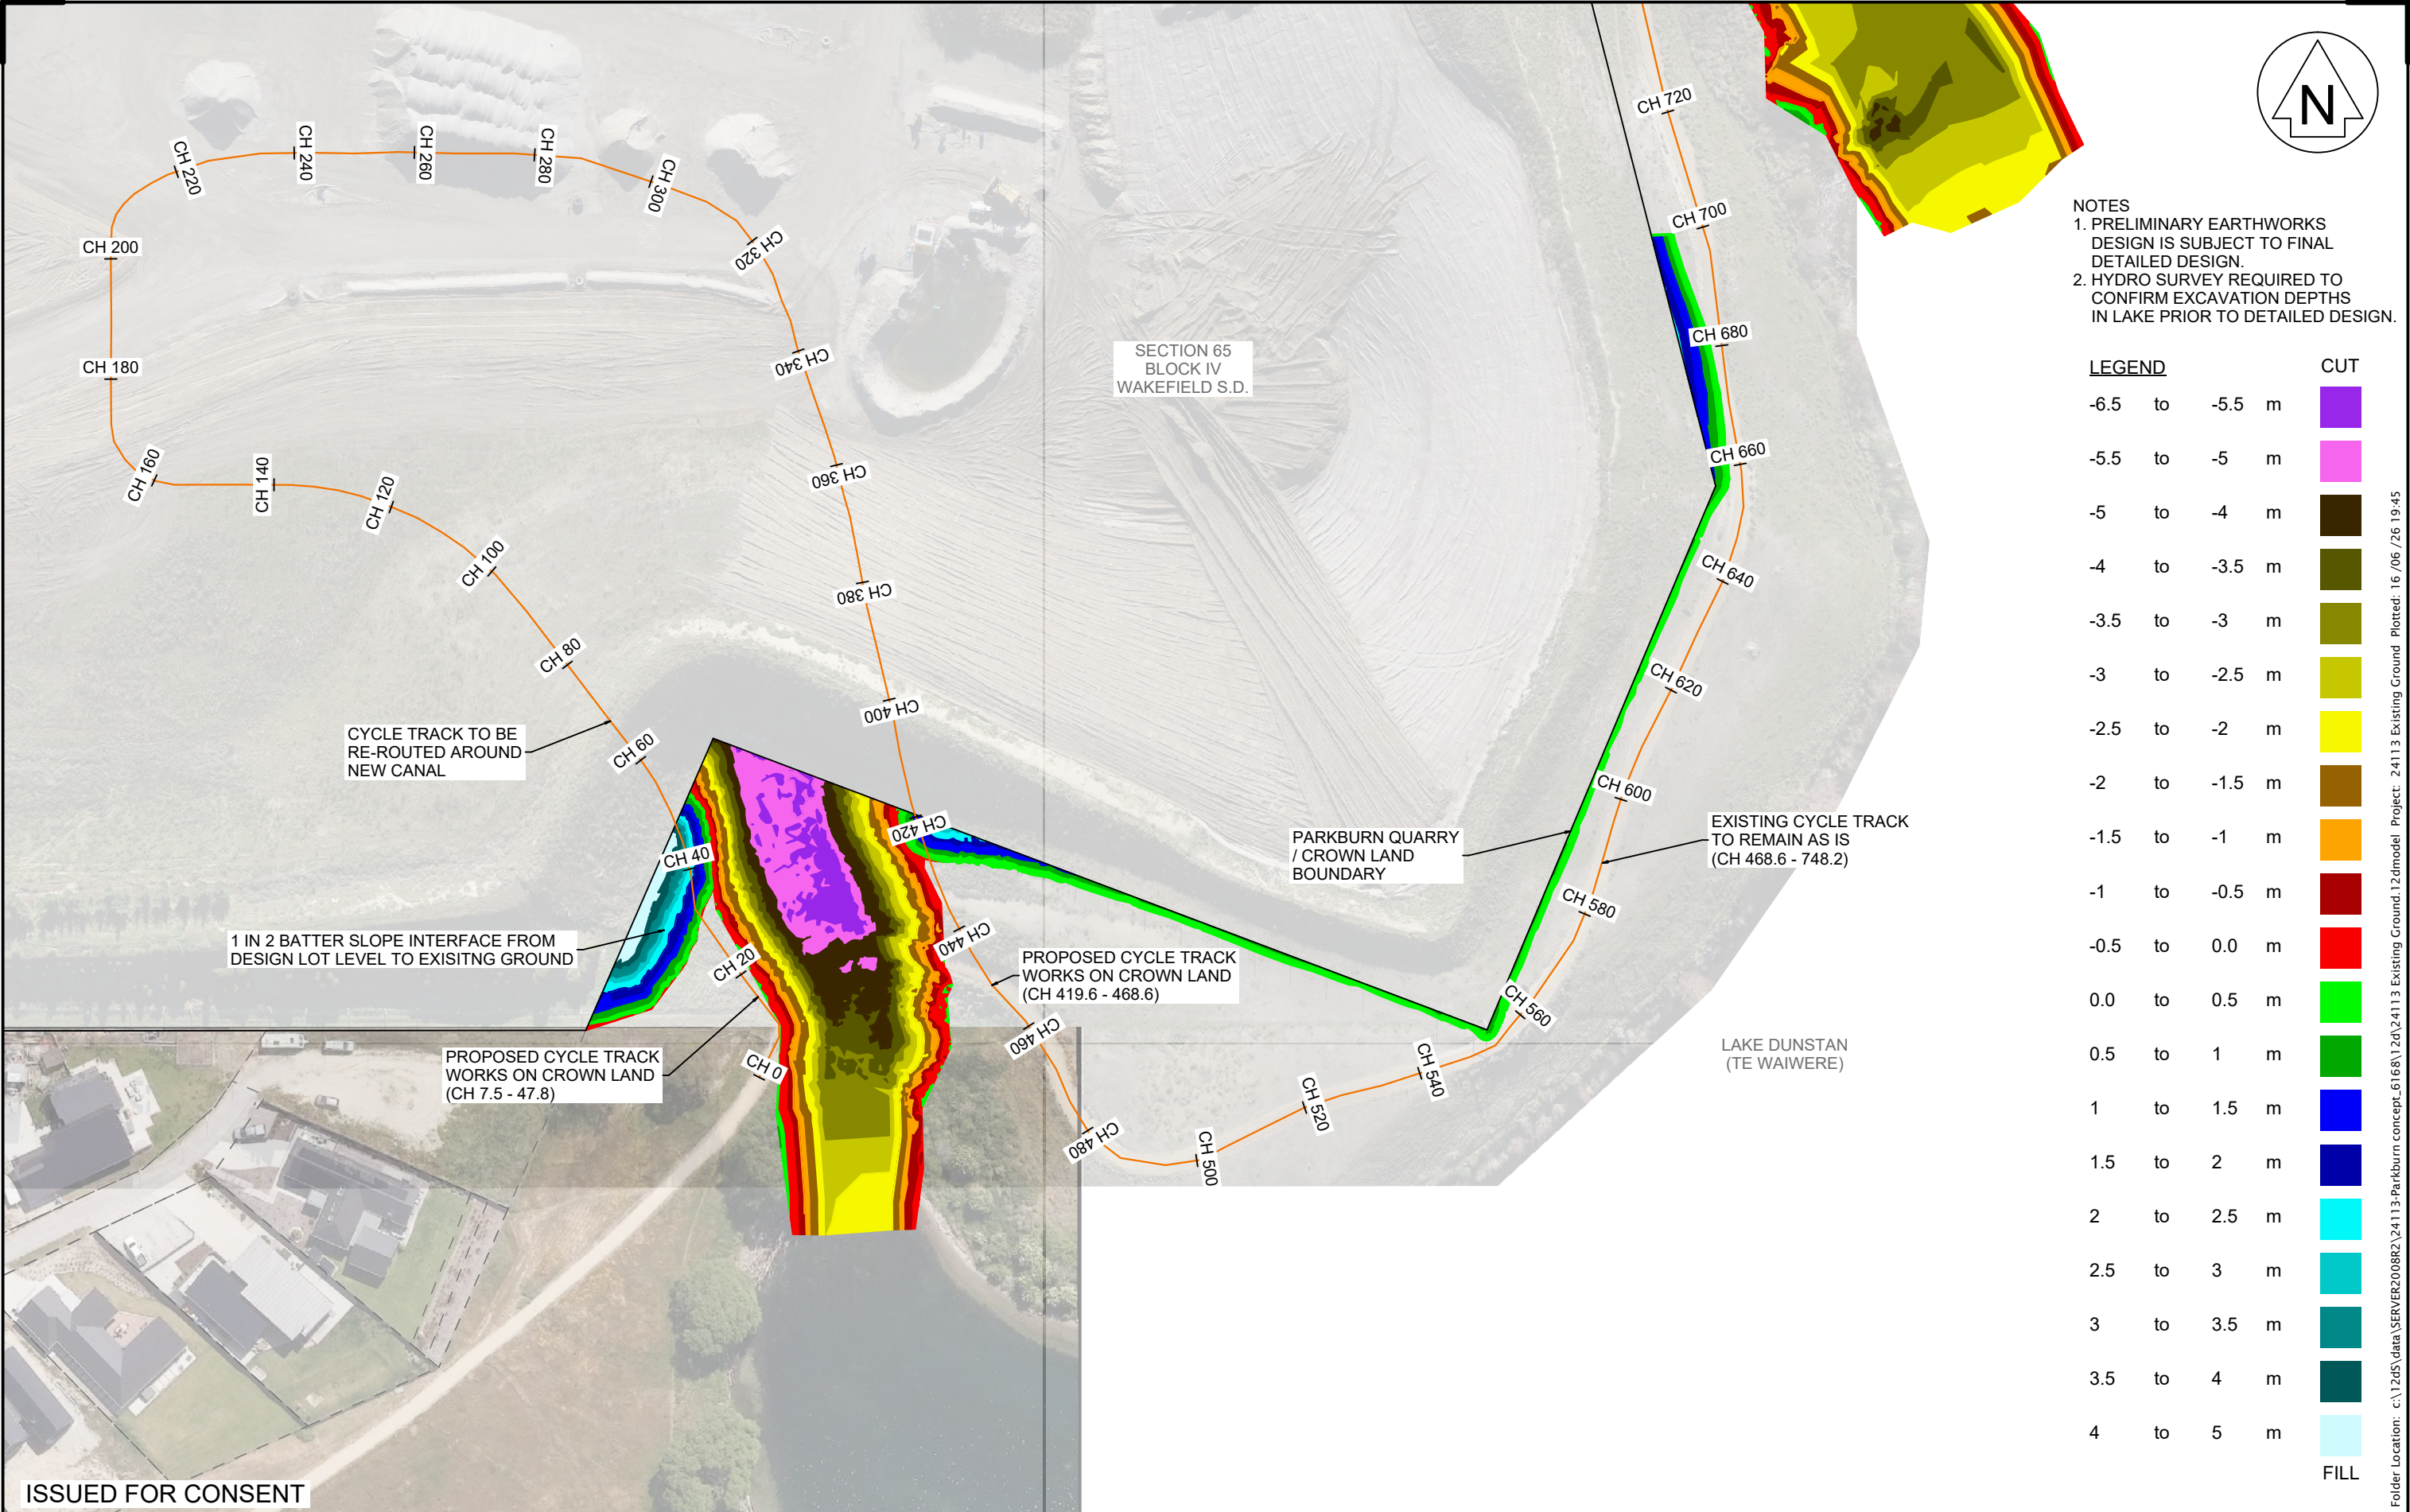


- NOTES
1. PRELIMINARY EARTHWORKS DESIGN IS SUBJECT TO FINAL DETAILED DESIGN.
 2. HYDRO SURVEY REQUIRED TO CONFIRM EXCAVATION DEPTHS IN LAKE PRIOR TO DETAILED DESIGN.

LEGEND			CUT
-6.5	to	-5.5	m
-5.5	to	-5	m
-5	to	-4	m
-4	to	-3.5	m
-3.5	to	-3	m
-3	to	-2.5	m
-2.5	to	-2	m
-2	to	-1.5	m
-1.5	to	-1	m
-1	to	-0.5	m
-0.5	to	0.0	m
0.0	to	0.5	m
0.5	to	1	m
1	to	1.5	m
1.5	to	2	m
2	to	2.5	m
2.5	to	3	m
3	to	3.5	m
3.5	to	4	m
4	to	5	m
			FILL

ISSUED FOR CONSENT

LANDPRO.
OFFICES IN CROMWELL, WANAKA, AND NEW PLYMOUTH - www.landpro.co.nz

Client
FH LAND DEVELOPMENT LTD


NOTES
- All dimensions shown are in metres unless otherwise shown
- Copyright on this drawing is reserved
- Check any electronic data against the hardcopy plan to ensure it is the latest version
- If this plan is being used as part of sale and purchase agreement then it is done so on the basis that it is preliminary only, final dimensions and areas may vary on final survey

CROWN LAND WORKS ALONG CYCLE TRACK - PLAN VIEW 1 OF 5

PARKBURN DEVELOPMENT PROJECT

922 LUGGATE - CROMWELL ROAD

Rev.	Date	Revision Details	By	Designed	Date	Job No.	Drawing No.
				KA	03 2026	24113	107_02
				Drawn	Date	Scale	
				KA	05 2026	1:1000 @ A3	
				Checked	Date	Datum & Level	Rev.
				NKA	06 2026	LP2000 & NZVD16	-

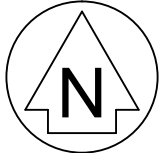

- NOTES
1. PRELIMINARY EARTHWORKS DESIGN IS SUBJECT TO FINAL DETAILED DESIGN.
 2. HYDRO SURVEY REQUIRED TO CONFIRM EXCAVATION DEPTHS IN LAKE PRIOR TO DETAILED DESIGN.

LEGEND			CUT
-6.5	to	-5.5	m
-5.5	to	-5	m
-5	to	-4	m
-4	to	-3.5	m
-3.5	to	-3	m
-3	to	-2.5	m
-2.5	to	-2	m
-2	to	-1.5	m
-1.5	to	-1	m
-1	to	-0.5	m
-0.5	to	0.0	m
0.0	to	0.5	m
0.5	to	1	m
1	to	1.5	m
1.5	to	2	m
2	to	2.5	m
2.5	to	3	m
3	to	3.5	m
3.5	to	4	m
4	to	5	m
			FILL

ISSUED FOR CONSENT

LANDPRO.
OFFICES IN CROMWELL, WANAKA, AND NEW PLYMOUTH - www.landpro.co.nz

Client
FH LAND DEVELOPMENT LTD

NOTES
- All dimensions shown are in metres unless otherwise shown
- Copyright on this drawing is reserved
- Check any electronic data against the hardcopy plan to ensure it is the latest version
- If this plan is being used as part of sale and purchase agreement then it is done so on the basis that it is preliminary only, final dimensions and areas may vary on final survey

CROWN LAND WORKS ALONG CYCLE TRACK - PLAN VIEW 2 OF 5
PARKBURN DEVELOPMENT PROJECT
922 LUGGATE - CROMWELL ROAD

Rev.	Date	Revision Details	By	Designed	Date	Job No.	Drawing No.
				KA	03 2026	24113	107_03
				Drawn	Date	Scale	
				KA	05 2026	1:1000 @ A3	
				Checked	Date	Datum & Level	Rev.
				NKA	06 2026	LP2000 & NZVD16	-

Folder Location: c:\12d5\data\SERVER2008R2\24113-Parkburn concept_6168\12d\24113 Existing Ground.12dmodel Project: 24113 Existing Ground Plotted: 16 /06 /26 19:45



- NOTES
- 1. PRELIMINARY EARTHWORKS DESIGN IS SUBJECT TO FINAL DETAILED DESIGN.
 - 2. HYDRO SURVEY REQUIRED TO CONFIRM EXCAVATION DEPTHS IN LAKE PRIOR TO DETAILED DESIGN.

LEGEND				CUT
-6.5	to	-5.5	m	
-5.5	to	-5	m	
-5	to	-4	m	
-4	to	-3.5	m	
-3.5	to	-3	m	
-3	to	-2.5	m	
-2.5	to	-2	m	
-2	to	-1.5	m	
-1.5	to	-1	m	
-1	to	-0.5	m	
-0.5	to	0.0	m	
0.0	to	0.5	m	
0.5	to	1	m	
1	to	1.5	m	
1.5	to	2	m	
2	to	2.5	m	
2.5	to	3	m	
3	to	3.5	m	
3.5	to	4	m	
4	to	5	m	
				FILL

ISSUED FOR CONSENT

LANDPRO.
OFFICES IN CROMWELL, WANAKA, AND NEW PLYMOUTH - www.landpro.co.nz

Client
FH LAND DEVELOPMENT LTD

NOTES
- All dimensions shown are in metres unless otherwise shown
- Copyright on this drawing is reserved
- Check any electronic data against the hardcopy plan to ensure it is the latest version
- If this plan is being used as part of sale and purchase agreement then it is done so on the basis that it is preliminary only, final dimensions and areas may vary on final survey



CROWN LAND WORKS ALONG CYCLE TRACK - PLAN VIEW 3 OF 5

PARKBURN DEVELOPMENT PROJECT

922 LUGGATE - CROMWELL ROAD

Rev.	Date	Revision Details	By	Designed	Date	Job No.	Drawing No.
				KA	03 2026	24113	107_04
				Drawn	Date	Scale	
				KA	05 2026	1:1000 @ A3	
				Checked	Date	Datum & Level	Rev.
				NKA	06 2026	LP2000 & NZVD16	-

Folder Location: c:\12d5\data\SERVER2008R2\24113-Parkburn concept_6168\12d\24113 Existing Ground.12dmodel Project: 24113 Existing Ground Plotted: 16 /06 /26 19:45

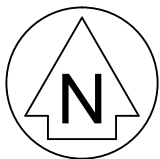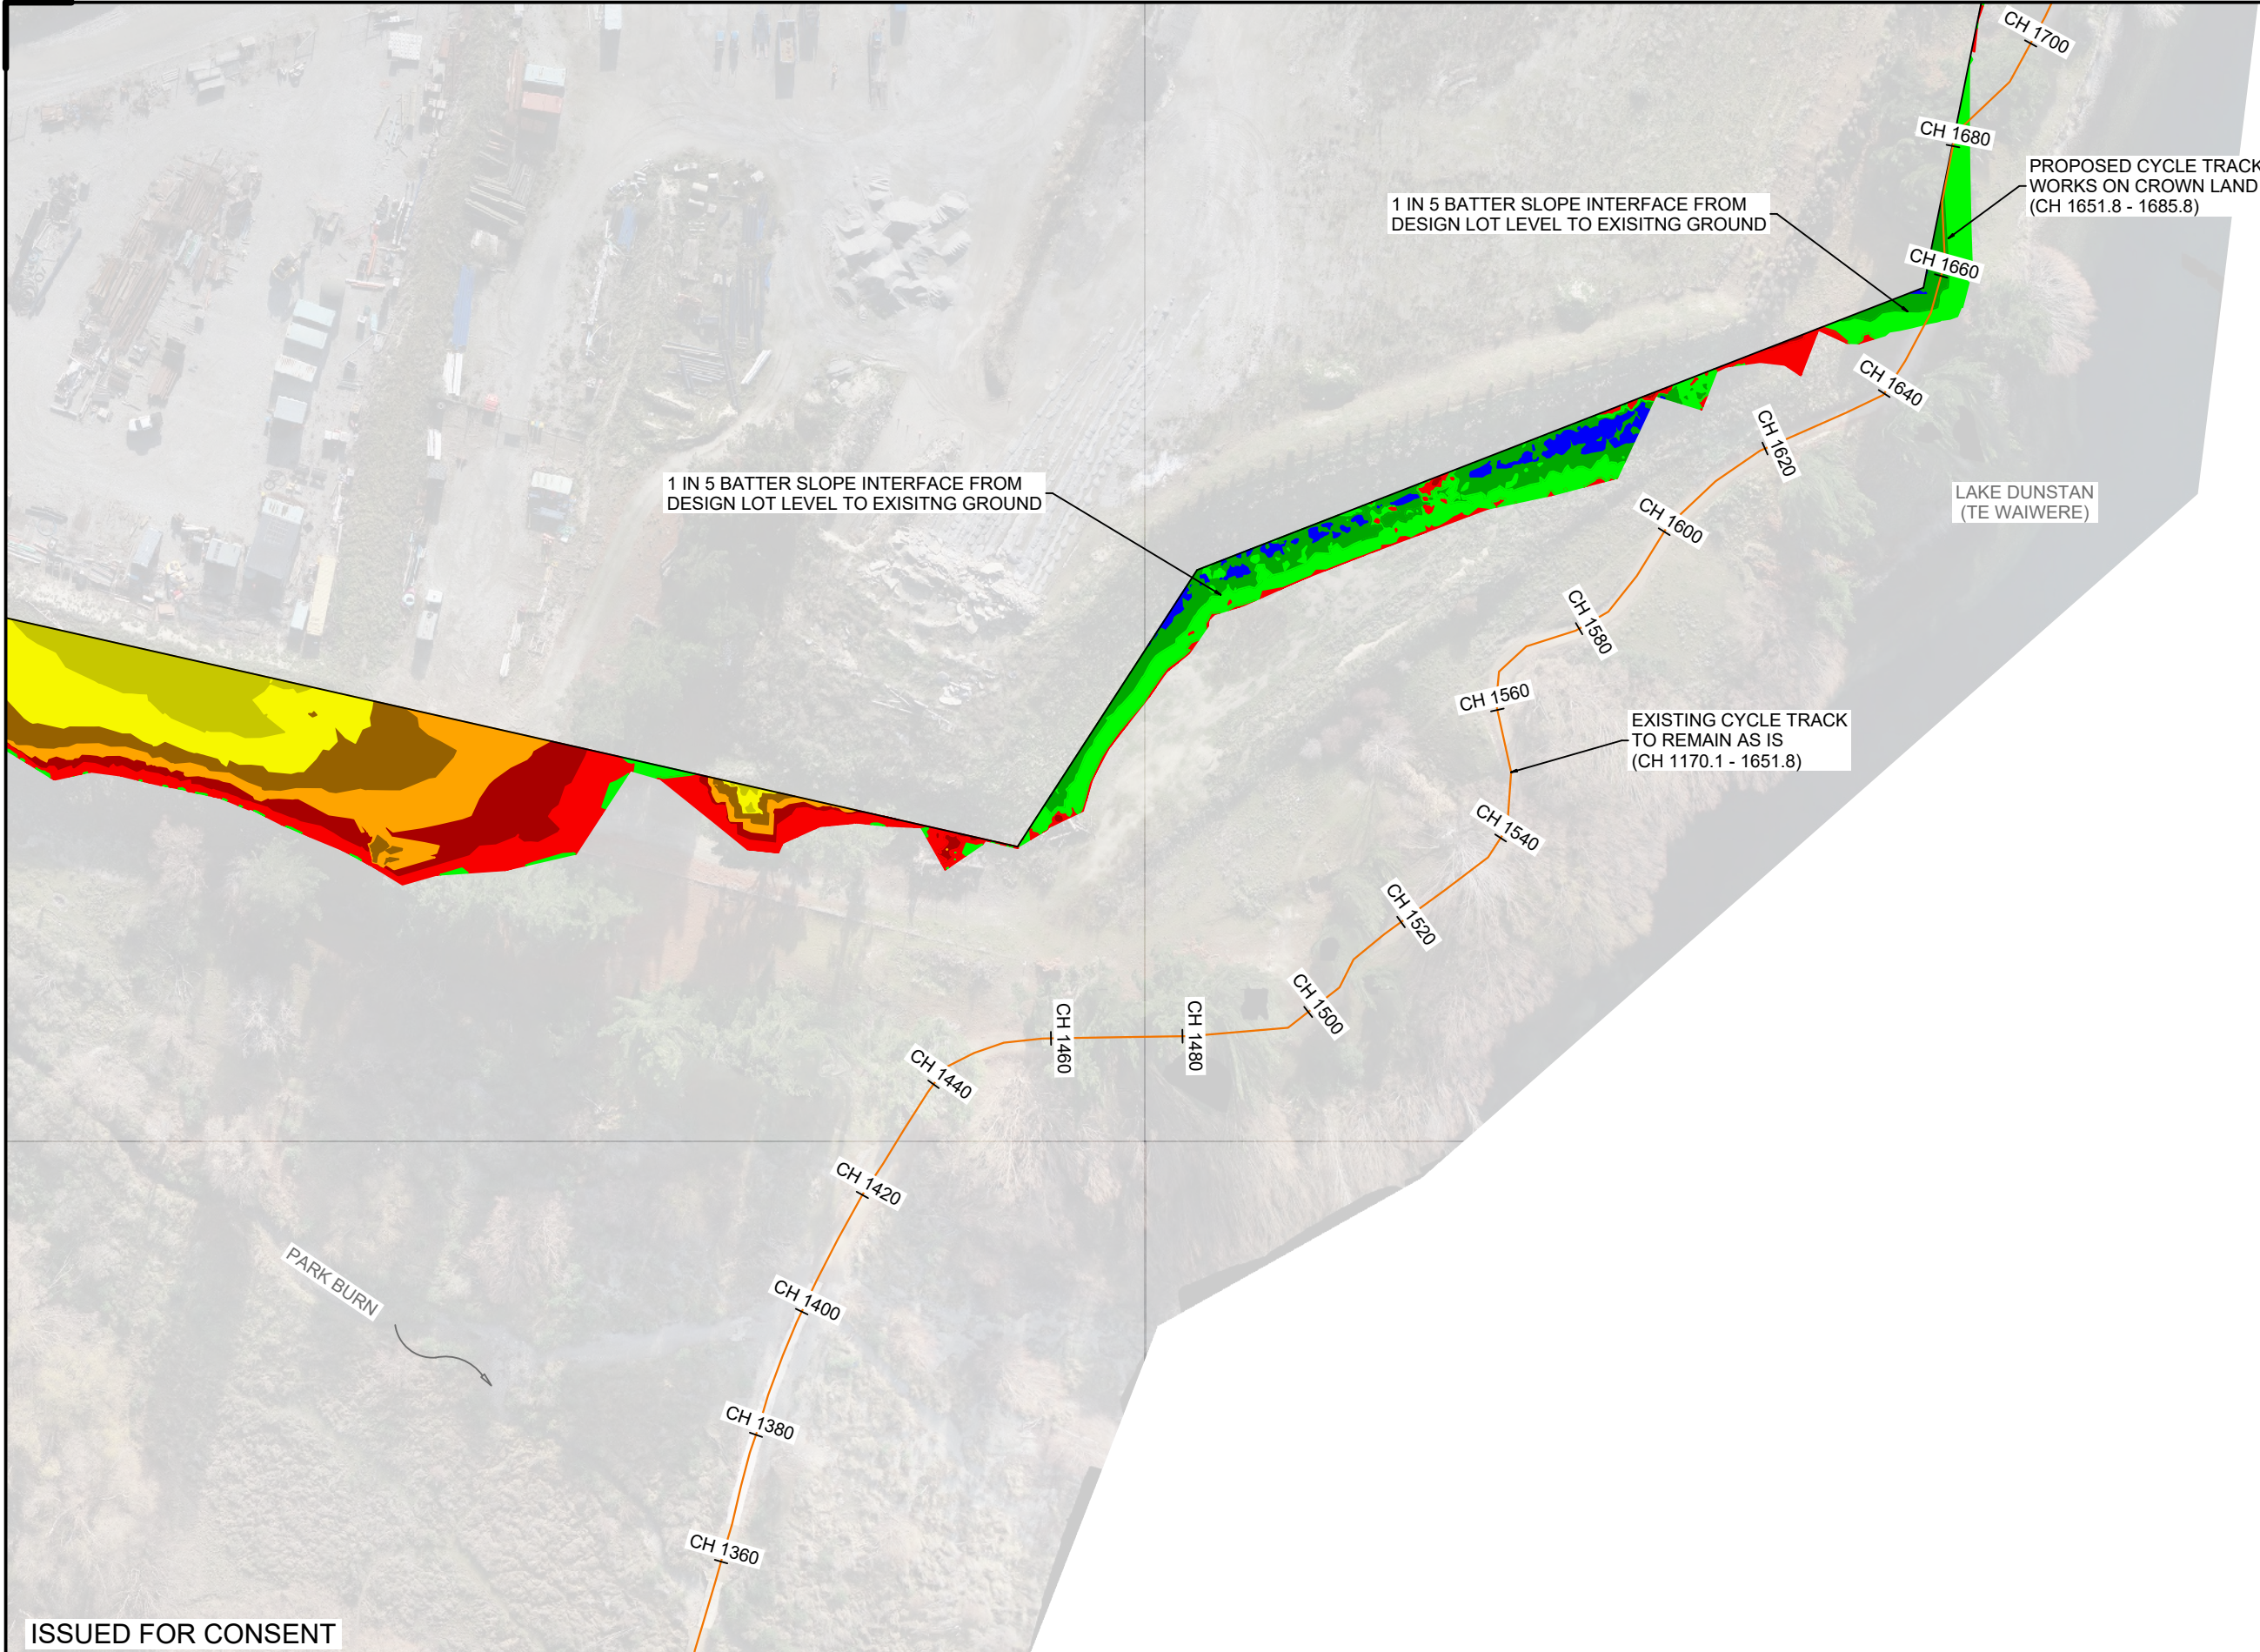

- NOTES
1. PRELIMINARY EARTHWORKS DESIGN IS SUBJECT TO FINAL DETAILED DESIGN.
 2. HYDRO SURVEY REQUIRED TO CONFIRM EXCAVATION DEPTHS IN LAKE PRIOR TO DETAILED DESIGN.

LEGEND				CUT
-6.5	to	-5.5	m	
-5.5	to	-5	m	
-5	to	-4	m	
-4	to	-3.5	m	
-3.5	to	-3	m	
-3	to	-2.5	m	
-2.5	to	-2	m	
-2	to	-1.5	m	
-1.5	to	-1	m	
-1	to	-0.5	m	
-0.5	to	0.0	m	
0.0	to	0.5	m	
0.5	to	1	m	
1	to	1.5	m	
1.5	to	2	m	
2	to	2.5	m	
2.5	to	3	m	
3	to	3.5	m	
3.5	to	4	m	
4	to	5	m	
				FILL

ISSUED FOR CONSENT

LANDPRO.
OFFICES IN CROMWELL, WANAKA, AND NEW PLYMOUTH - www.landpro.co.nz


Client
FH LAND DEVELOPMENT LTD

NOTES
- All dimensions shown are in metres unless otherwise shown
- Copyright on this drawing is reserved
- Check any electronic data against the hardcopy plan to ensure it is the latest version
- If this plan is being used as part of sale and purchase agreement then it is done so on the basis that it is preliminary only, final dimensions and areas may vary on final survey

CROWN LAND WORKS ALONG CYCLE TRACK - PLAN VIEW 4 OF 5
PARKBURN DEVELOPMENT PROJECT
922 LUGGATE - CROMWELL ROAD


Rev.	Date	Revision Details	By	Designed	Date	Job No.	Drawing No.
				KA	03 2026	24113	107_05
				Drawn	Date	Scale	
				KA	05 2026	1:1000 @ A3	
				Checked	Date	Datum & Level	Rev.
				NKA	06 2026	LP2000 & NZVD16	-

Folder Location: c:\12ds\data\SERVER2008R2\24113-Parkburn concept_6168\12d\24113 Existing Ground.12dmodel Project: 24113 Existing Ground Plotted: 16 /06 /26 19:46

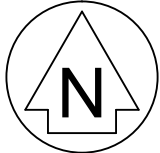

- NOTES
- 1. PRELIMINARY EARTHWORKS DESIGN IS SUBJECT TO FINAL DETAILED DESIGN.
 - 2. HYDRO SURVEY REQUIRED TO CONFIRM EXCAVATION DEPTHS IN LAKE PRIOR TO DETAILED DESIGN.

LEGEND				CUT
-6.5	to	-5.5	m	
-5.5	to	-5	m	
-5	to	-4	m	
-4	to	-3.5	m	
-3.5	to	-3	m	
-3	to	-2.5	m	
-2.5	to	-2	m	
-2	to	-1.5	m	
-1.5	to	-1	m	
-1	to	-0.5	m	
-0.5	to	0.0	m	
0.0	to	0.5	m	
0.5	to	1	m	
1	to	1.5	m	
1.5	to	2	m	
2	to	2.5	m	
2.5	to	3	m	
3	to	3.5	m	
3.5	to	4	m	
4	to	5	m	
				FILL

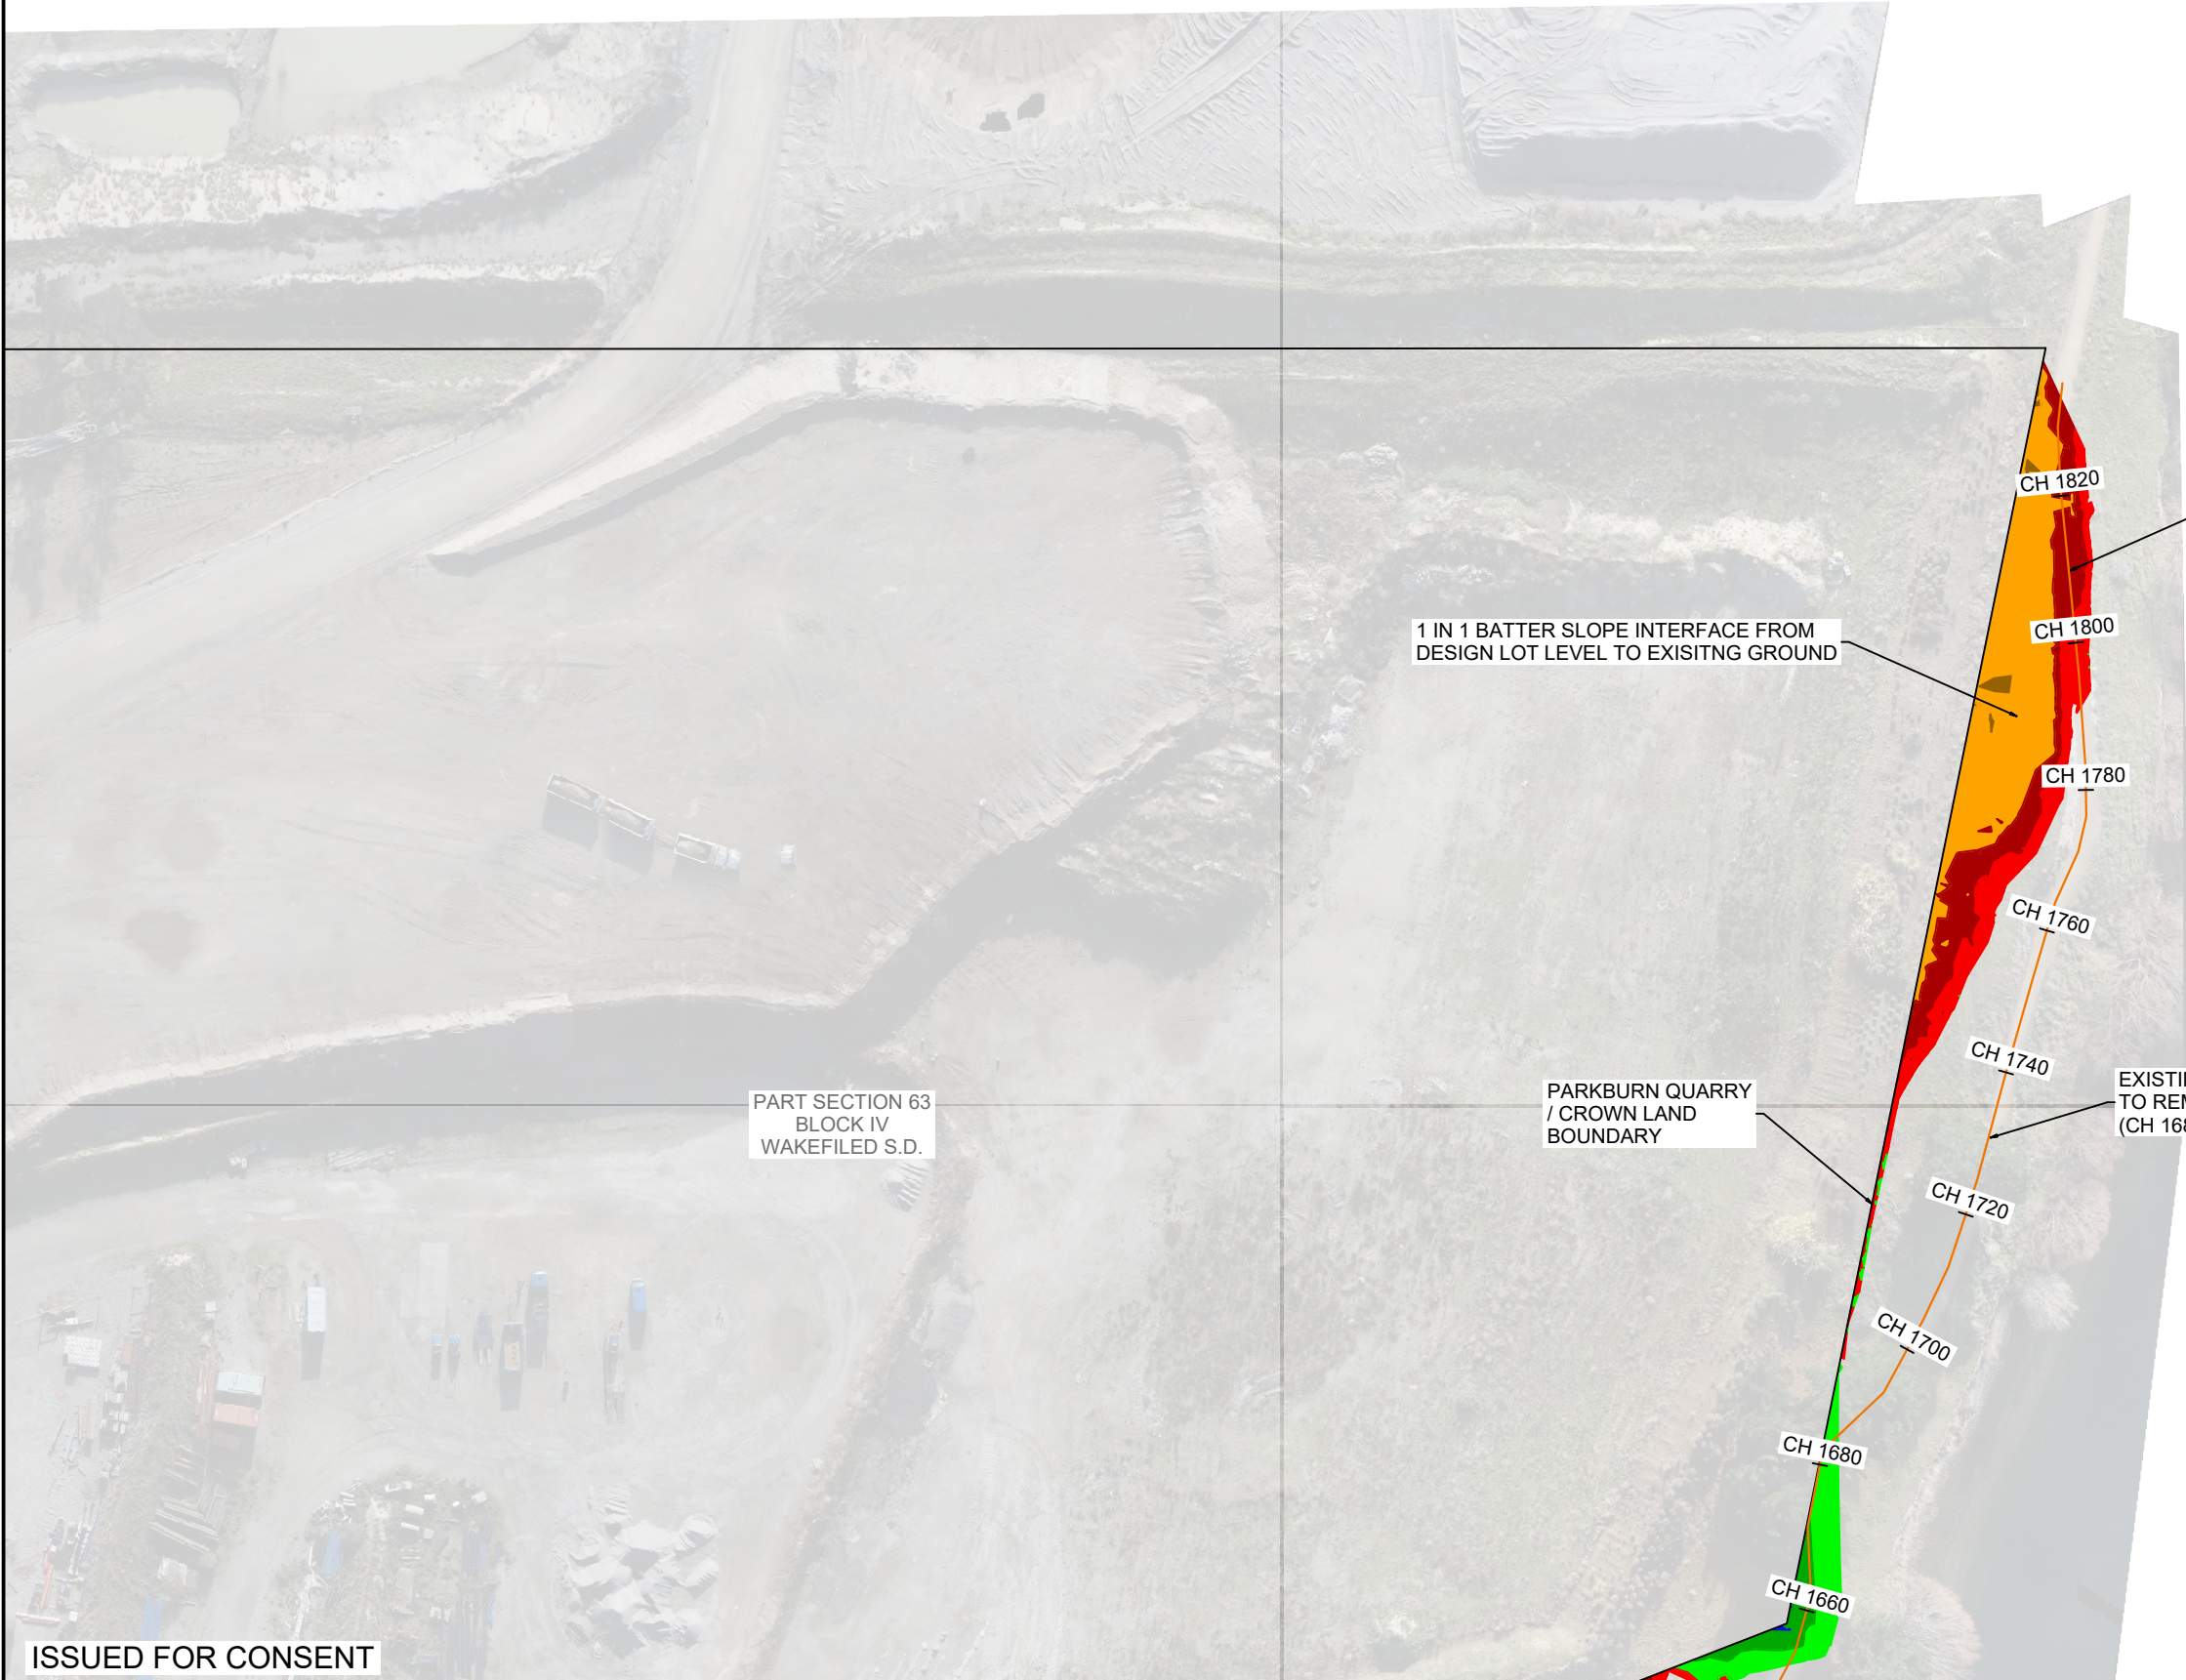

ISSUED FOR CONSENT

LANDPRO.
OFFICES IN CROMWELL, WANAKA, AND NEW PLYMOUTH - www.landpro.co.nz

Client
FH LAND DEVELOPMENT LTD


NOTES
- All dimensions shown are in metres unless otherwise shown
- Copyright on this drawing is reserved
- Check any electronic data against the hardcopy plan to ensure it is the latest version
- If this plan is being used as part of sale and purchase agreement then it is done so on the basis that it is preliminary only, final dimensions and areas may vary on final survey

CROWN LAND WORKS ALONG CYCLE TRACK - PLAN VIEW 5 OF 5
PARKBURN DEVELOPMENT PROJECT
922 LUGGATE - CROMWELL ROAD

Rev.	Date	Revision Details	By	Designed	Date	Job No.	Drawing No.
				KA	03 2026	24113	107_06
				Drawn	Date	Scale	
				KA	05 2026	1:1000 @ A3	
				Checked	Date	Datum & Level	Rev.
				NKA	06 2026	LP2000 & NZVD16	-


Folder Location: c:\12ds\data\SERVER2008R2\24113-Parkburn concept_6168\12d\24113 Existing Ground.12dmodel Project: 24113 Existing Ground Plotted: 16 /06 /26 19:46

ISSUED FOR CONSENT

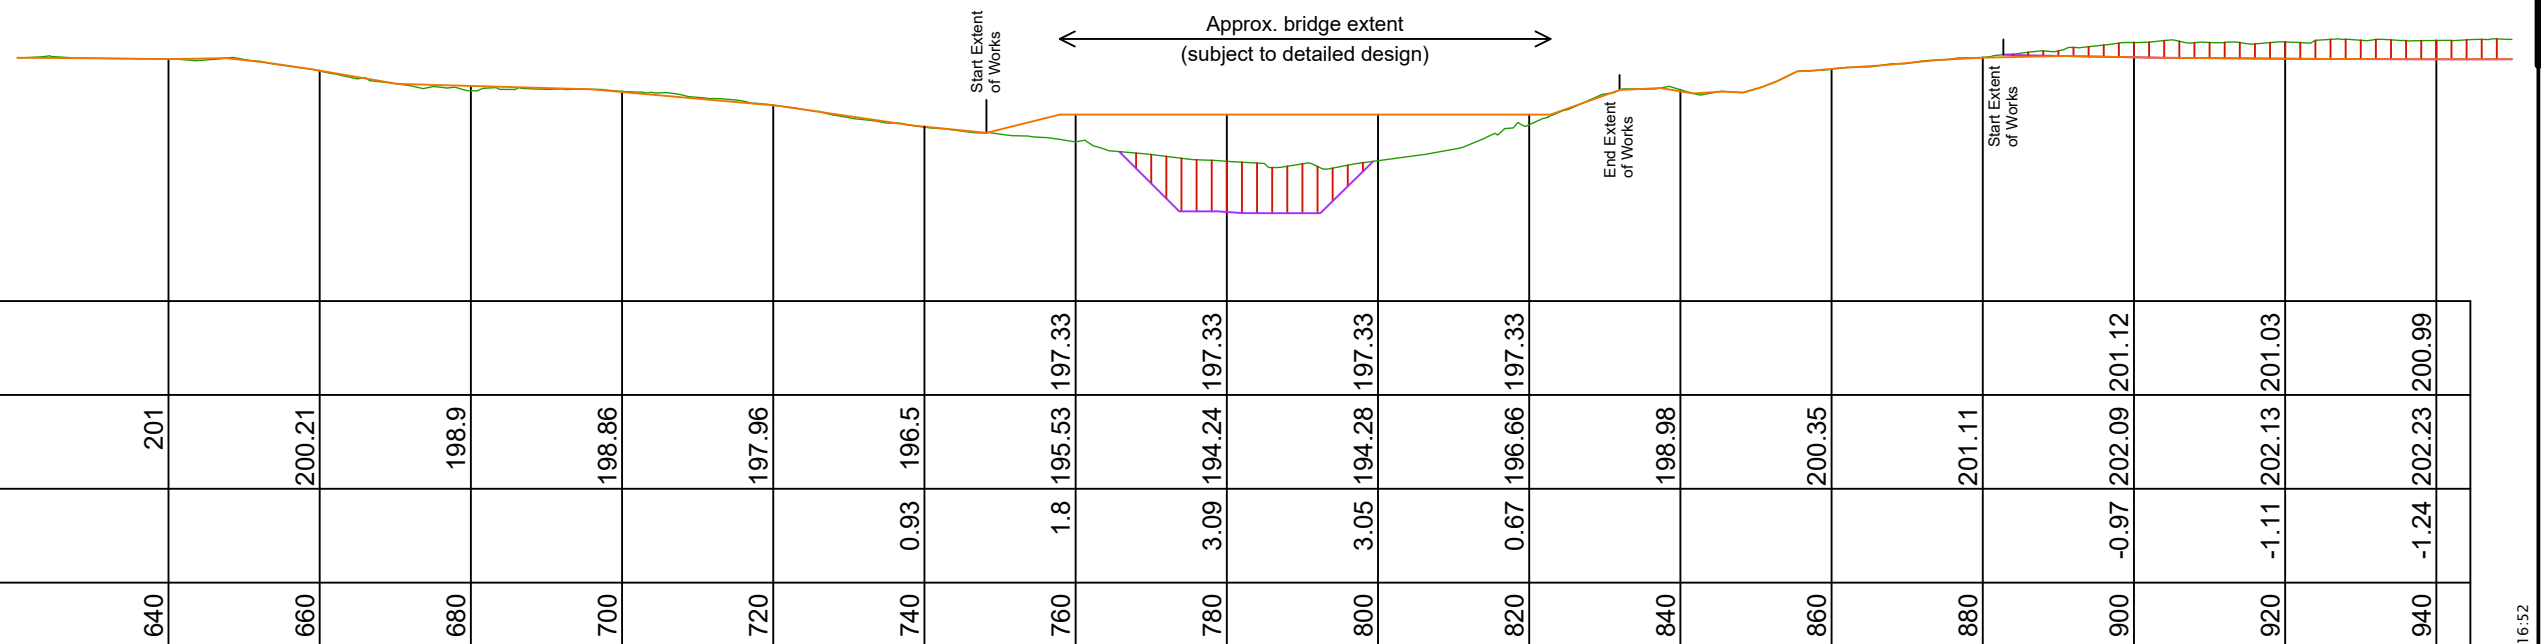


Datum = 185

DESIGN TRACK C.L.																			
EXISTING GROUND	201	200.21	198.9	198.86	197.96	196.5	195.53	197.33	194.24	194.28	196.66	198.98	200.35	201.11	202.09	201.12	202.13	201.03	200.99
CUT (-) / FILL						0.93	1.8	3.09	3.05	0.67					-0.97		-1.11		-1.24
CHAINAGE	640	660	680	700	720	740	760	780	800	820	840	860	880	900	920	940			

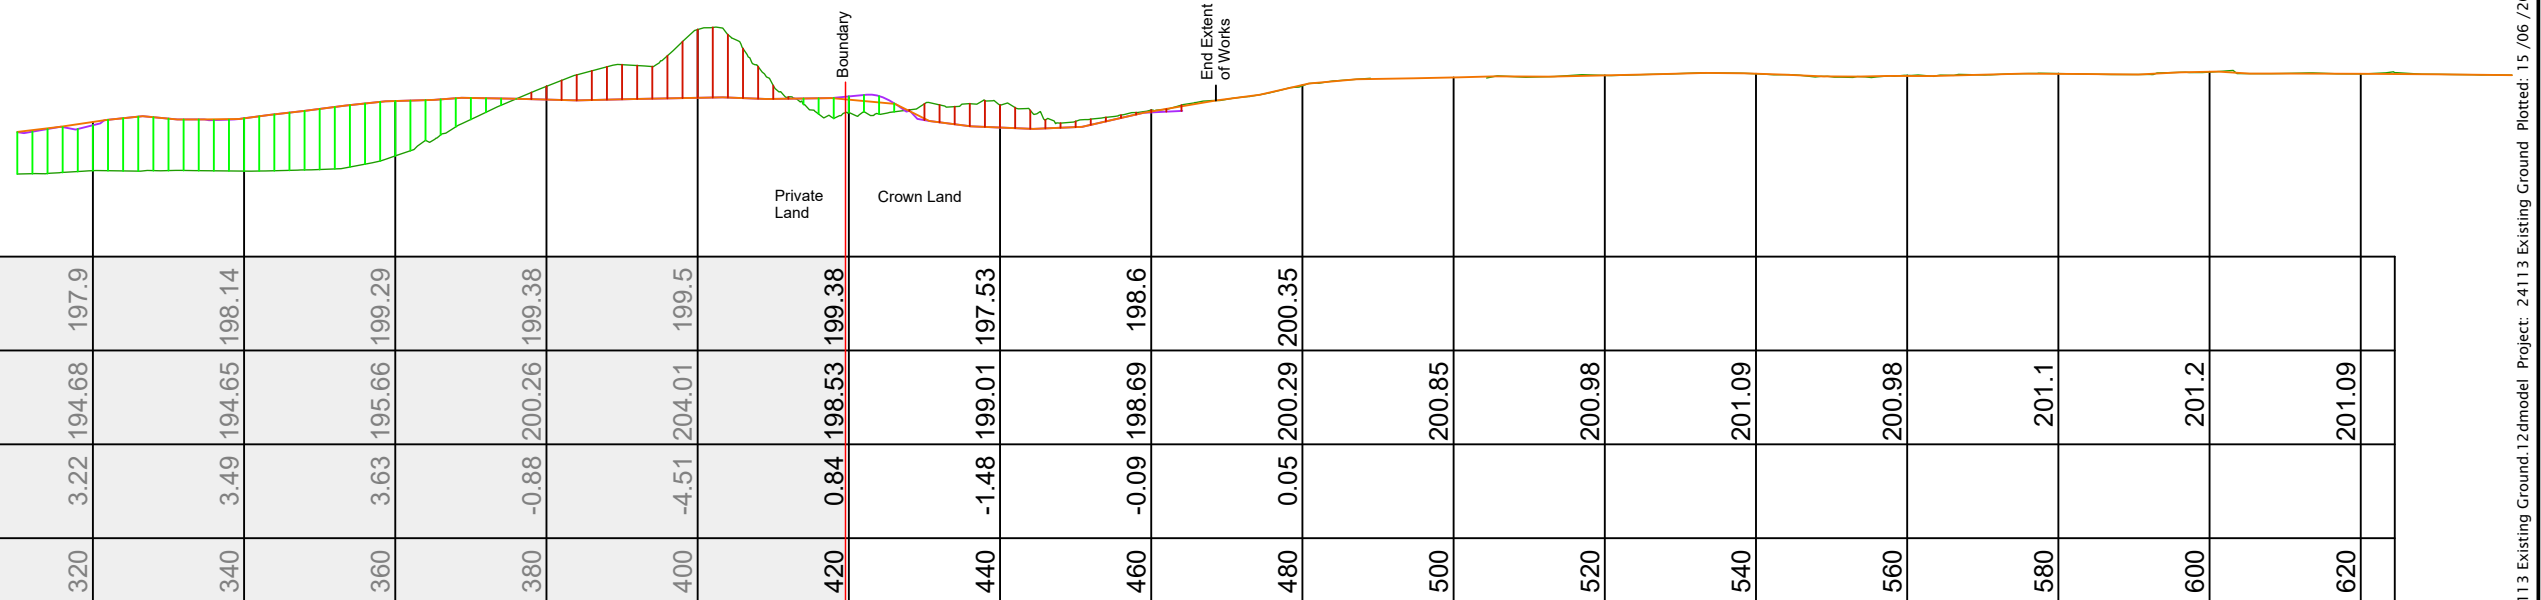

Datum = 189

<u>DESIGN TRACK C.L.</u>	197.9	198.14	199.29	199.38	199.5	199.38	197.53	198.6	200.35								
<u>EXISTING GROUND</u>	194.68	194.65	195.66	200.26	204.01	198.53	199.01	198.69	200.29	200.85	200.98	201.09	200.98	201.1	201.2	201.09	
CUT (-) / FILL	3.22	3.49	3.63	-0.88	-4.51	0.84	-1.48	-0.09	0.05								
CHAINAGE	320	340	360	380	400	420	440	460	480	500	520	540	560	580	600	620	

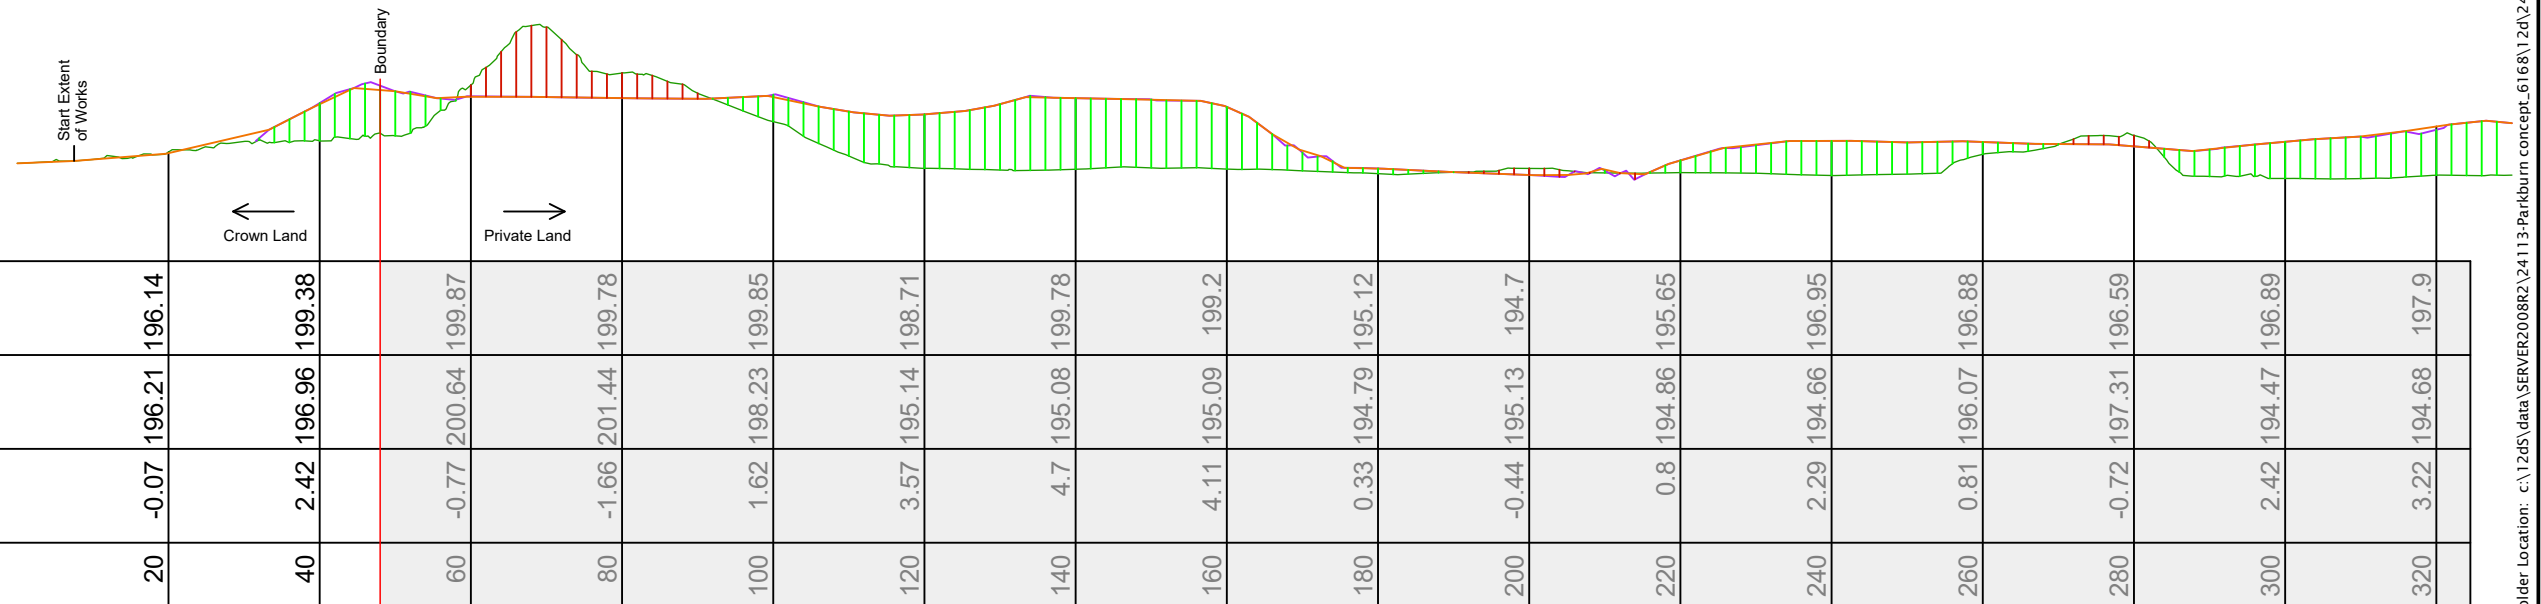

Datum = 189

[illegible]

LANDPRO.
OFFICES IN CROMWELL, WANAKA, AND NEW PLYMOUTH - www.landpro.co.nz


Client	FH LAND DEVELOPMENT LTD
NOTES	- All dimensions shown are in metres unless otherwise shown - Copyright on this drawing is reserved - Check any electronic data against the hardcopy plan to ensure it is the latest version If this plan is being used as part of sale and purchase agreement then it is done so on the basis that it is preliminary only, final dimensions and areas may vary on final survey

CROWN LAND WORKS ALONG CYCLE TRACK - LONG SECTION SHEET 1
PARKBURN DEVELOPMENT PROJECT
922 LUGGATE - CROMWELL ROAD

Rev.	Date	Revision Details	By	Designed	Date	Job No.	Drawing No.
				KA	03 2026	24113	107_07
				Drawn	Date	Scale	
				KA	05 2026	1:1000 @ A3	
				Checked	Date	Datum & Level	Rev.
				NKA	06 2026	LP2000 & NZVD16	-

Folder Location: c:\zdS\data\SERVER2008R2\24113-Parkburn concept_6168\12d\24113 Existing Ground. 12dmodel Project: 24113 Existing Ground Plotted: 15/06/26 16:52



ISSUED FOR CONSENT

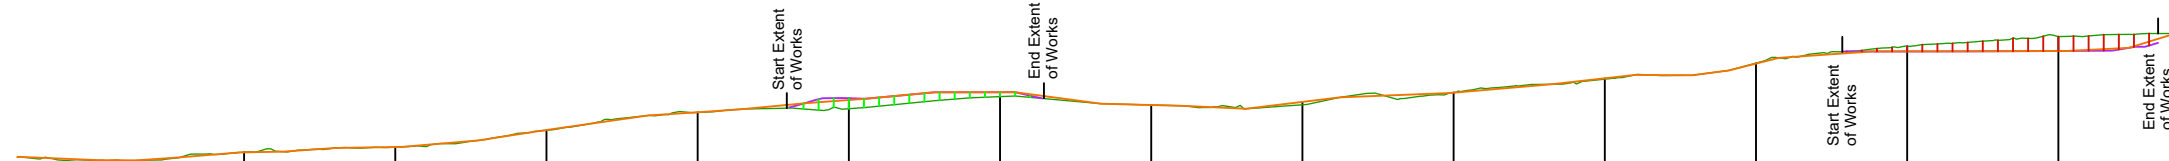

DESIGN TRACK C.L.																	
EXISTING GROUND	195.47	196.03	196.35	197.47	198.66	198.9	199.7	199.15	199.16	199.97	200.85	201.91	203.03	202.69	203.67	202.72	
CUT (-) / FILL						0.58	0.29						-0.35		-0.95		
CHAINAGE	1560	1580	1600	1620	1640	1660	1680	1700	1720	1740	1760	1780	1800		1820		



<u>DESIGN TRACK C.L.</u>																			
<u>EXISTING GROUND</u>	197.59	197.02	196.46	195.04	195.59	195.53	195.29	195.2	195.5	195.57	196.78	196.24	195.85	195.61	195.04	195.47			
CUT (-) / FILL																			
CHAINAGE	1260	1280	1300	1320	1340	1360	1380	1400	1420	1440	1460	1480	1500	1520	1540	1560			

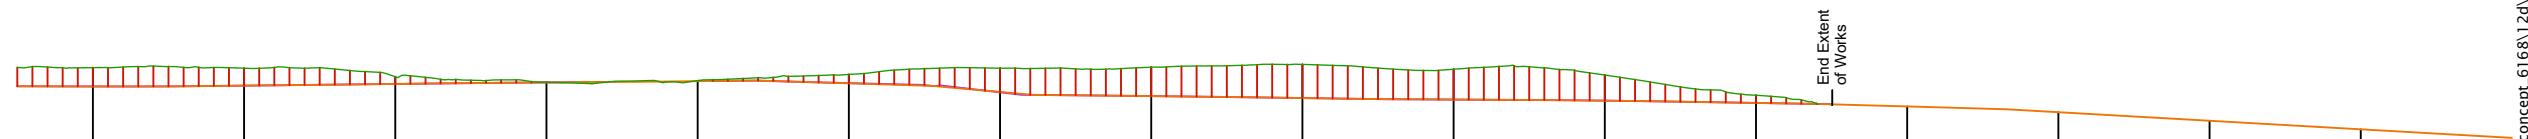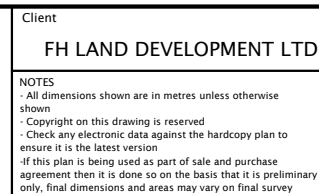[illegible]

922 LUGGATE - CROMWELL ROAD

2	Rev.	Date	Revision Details	By	Designed	Date	Job No.	Drawing No.
					KA	03 2026	24113	107-08
					Drawn	Date	Scale	
					KA	05 2026	1:1000 @ A3	
					Checked	Date	Datum & Level	Rev.
					NKA	06 2026	LP2000 & NZVD16	-

Folder Location: c:\12ds\data\SERVER2008R2\24113-Parkburn concept_6168\12d\24113 Existing Ground.12dmodel Project: 24113 Existing Ground Plotted: 15 /06 /26 16:52