




DATE: 8/18/25 FILE PATH: F:\MAVEN\HAMILTON6 PROJECTS\119014- BRYMER FARMS\7 DRAWING\119014-C300-ROADING.DWG

RESOURCE CONSENT

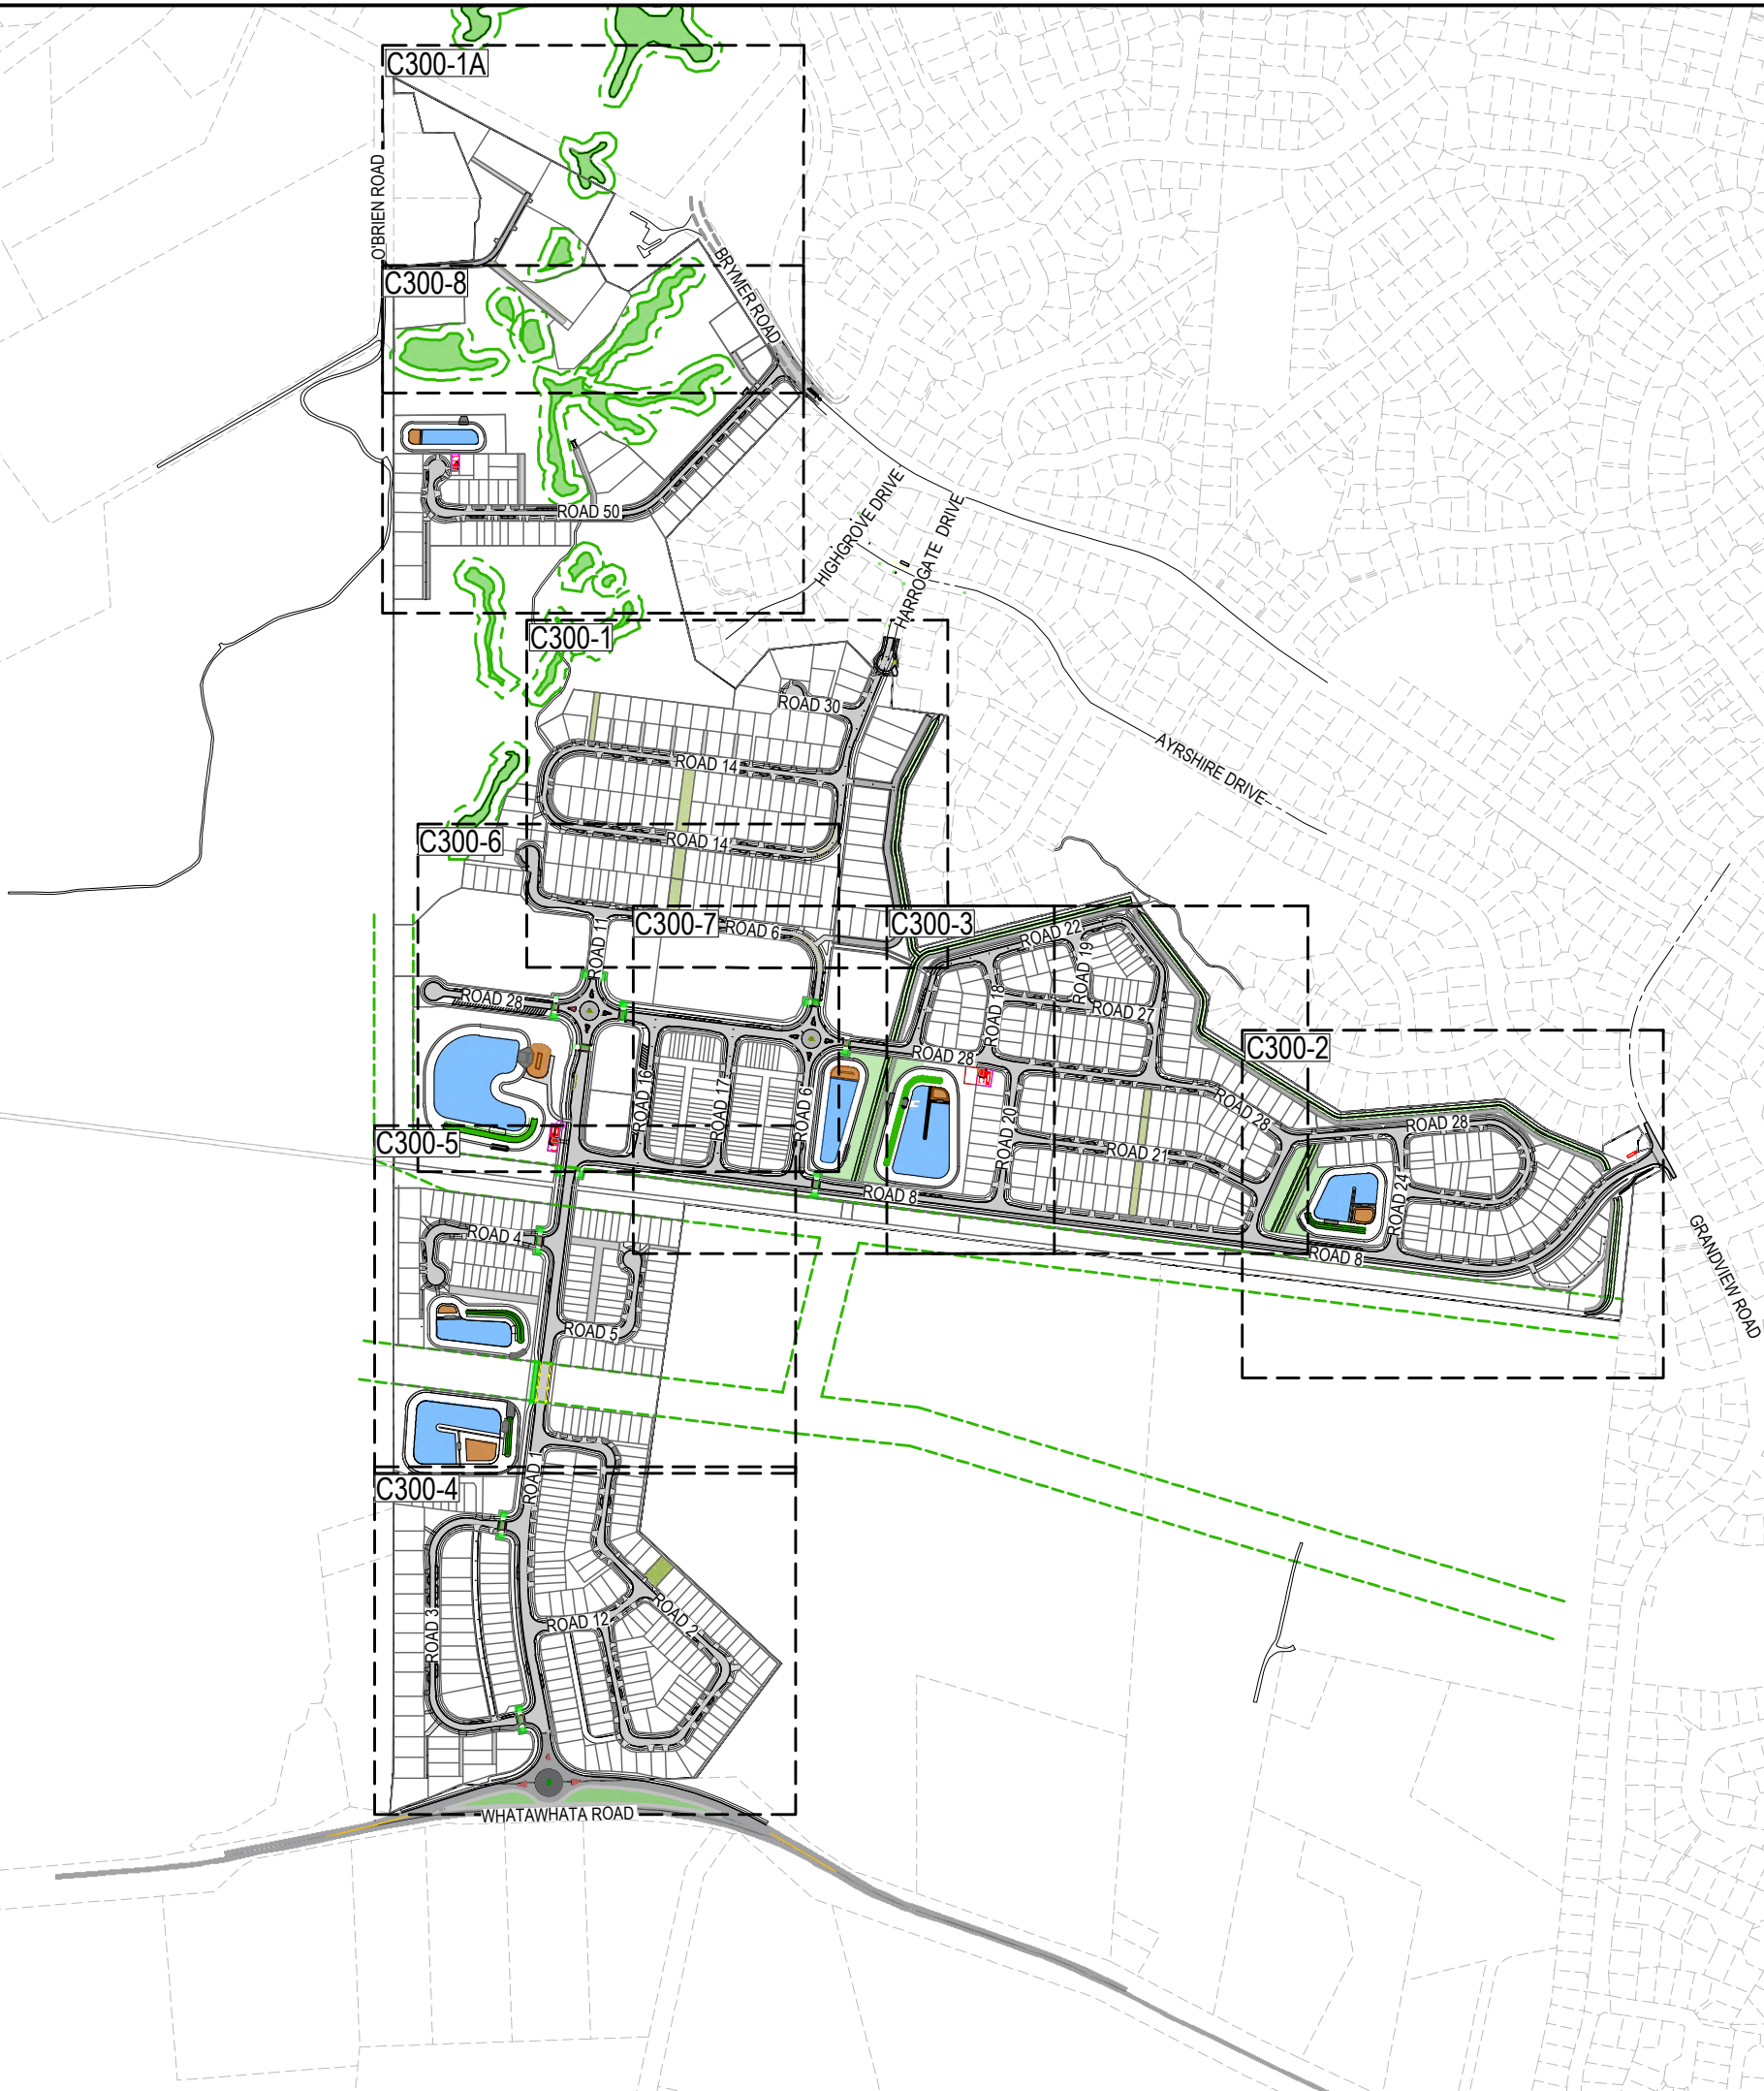

- NOTES
1. ALL WORKS TO BE IN ACCORDANCE WITH WAIKATO REGIONAL INFRASTRUCTURE TECHNICAL SPECIFICATIONS.
 2. CO-ORDINATES IN TERMS OF NZ GEODETIC DATUM MT EDEN 2000
 3. LEVELS IN TERMS OF THE NZ VERTICAL DATUM 2016. CONVERSION TO MOTURIKI 1953 CAN BE ACHIEVED BY ADDING 0.2594M. BOUNDARIES ARE SUBJECT TO FINAL SURVEY
 4. IT IS THE CONTRACTORS RESPONSIBILITY TO LOCATE ALL SERVICES THAT MAY BE AFFECTED BY HIS OPERATIONS.
 5. THE CONTRACTORS SHALL OBTAIN ALL NECESSARY APPROVAL FROM UTILITY OPERATORS BEFORE COMMENCING WORK UNDER OR NEAR THEIR SERVICES.
 6. FINAL PAVEMENT DESIGN SUBJECT TO CBR/BEAM TESTS ON SUBGRADE MATERIAL.
 7. SETOUT SCHEDULE WITH CO-ORDINATES OF CHAINAGE POINTS ALONG ROAD CENTERLINE TO BE SUPPLIED TO THE CONTRACTORS PRIOR TO CONSTRUCTION.
 8. REFER TO LONG SECTION FOR FINISHED CENTERLINE LEVELS. REFER TO TYPICAL CROSS SECTIONS TO OBTAIN LEVELS FOR OTHER LOCATIONS.

LEGEND

---	EX BDY
---	PROP BDY
---	EX SW DRAIN
---	AC PAVING
---	BRUSHED CONCRETE
---	CEA
---	EXPOSED CONCRETE
---	DC
---	DISH CHANNEL
---	K&C
---	KERB AND CHANNEL
---	K&N
---	KERB AND NIB
---	WS
---	WHEEL STOP
---	PROP SWCP SINGLE
---	PROP STREET LIGHT
---	PROP STREET SIGN
---	ROAD NAME SIGN
---	TACTILE PAVERS
---	EX STREET TREE

A	FAST TRACK	AJP	08/2026
Rev	Description	By	Date
Survey	MAVEN		10/2025
Design	TCH		10/2025
Drawn	AJP		10/2025
Checked	DJM		10/2025



Maven Waikato
07 242 0601
info@maven.co.nz
www.maven.co.nz
Level 1 286 Victoria Street, Hamilton
New Zealand

Project
**BRYMER FARMS
FOR
BRYMER FARMS
LIMITED**

Title
**PROPOSED
ROADING
PLAN**

Project no.	119014		
Scale	1:7500 @ A3		
Cad file	119014-C300-ROADING.DWG		
Drawing no.	C300	Rev	A



- NOTES
1. ALL WORKS TO BE IN ACCORDANCE WITH WAIKATO REGIONAL INFRASTRUCTURE TECHNICAL SPECIFICATIONS.
 2. CO-ORDINATES IN TERMS OF NZ GEODETIC DATUM MT EDEN 2000
 3. LEVELS IN TERMS OF THE NZ VERTICAL DATUM 2016. CONVERSION TO MOTURIKI 1953 CAN BE ACHIEVED BY ADDING 0.2594M. BOUNDARIES ARE SUBJECT TO FINAL SURVEY
 4. IT IS THE CONTRACTORS RESPONSIBILITY TO LOCATE ALL SERVICES THAT MAY BE AFFECTED BY HIS OPERATIONS.
 5. THE CONTRACTORS SHALL OBTAIN ALL NECESSARY APPROVAL FROM UTILITY OPERATORS BEFORE COMMENCING WORK UNDER OR NEAR THEIR SERVICES.
 6. FINAL PAVEMENT DESIGN SUBJECT TO CBR/BEAM TESTS ON SUBGRADE MATERIAL.
 7. SETOUT SCHEDULE WITH CO-ORDINATES OF CHAINAGE POINTS ALONG ROAD CENTERLINE TO BE SUPPLIED TO THE CONTRACTORS PRIOR TO CONSTRUCTION.
 8. REFER TO LONG SECTION FOR FINISHED CENTERLINE LEVELS. REFER TO TYPICAL CROSS SECTIONS TO OBTAIN LEVELS FOR OTHER LOCATIONS.

LEGEND	
	EX BDY
	PROP BDY
	EX SW DRAIN
AC	AC PAVING
CB	BRUSHED CONCRETE
CEA	EXPOSED CONCRETE
DC	DISH CHANNEL
K&C	KERB AND CHANNEL
K&N	KERB AND NIB
WS	WHEEL STOP
	PROP SWCP SINGLE
	PROP STREET LIGHT
	PROP STREET SIGN
	ROAD NAME SIGN
	TACTILE PAVERS
	EX STREET TREE

A	FAST TRACK	AJP	08/2026
Rev	Description	By	Date
	By	Date	
Survey	MAVEN	10/2025	
Design	TCH	10/2025	
Drawn	AJP	10/2025	
Checked	DJM	10/2025	



Maven Waikato
07 242 0601
info@maven.co.nz
www.maven.co.nz
Level 1 286 Victoria Street, Hamilton
New Zealand

Project
**BRYMER FARMS
FOR
BRYMER FARMS
LIMITED**

Title

**PROPOSED
ROADING
PLAN**

Project no.	119014		
Scale	1:1250 @ A3		
Cad file	119014-C300-ROADING.DWG		
Drawing no.	C300-1	Rev	A



- NOTES
1. ALL WORKS TO BE IN ACCORDANCE WITH WAIKATO REGIONAL INFRASTRUCTURE TECHNICAL SPECIFICATIONS.
 2. CO-ORDINATES IN TERMS OF NZ GEODETIC DATUM MT EDEN 2000
 3. LEVELS IN TERMS OF THE NZ VERTICAL DATUM 2016. CONVERSION TO MOTURIKI 1953 CAN BE ACHIEVED BY ADDING 0.2594M. BOUNDARIES ARE SUBJECT TO FINAL SURVEY
 4. IT IS THE CONTRACTORS RESPONSIBILITY TO LOCATE ALL SERVICES THAT MAY BE AFFECTED BY HIS OPERATIONS.
 5. THE CONTRACTORS SHALL OBTAIN ALL NECESSARY APPROVAL FROM UTILITY OPERATORS BEFORE COMMENCING WORK UNDER OR NEAR THEIR SERVICES.
 6. FINAL PAVEMENT DESIGN SUBJECT TO CBR/BEAM TESTS ON SUBGRADE MATERIAL.
 7. SETOUT SCHEDULE WITH CO-ORDINATES OF CHAINAGE POINTS ALONG ROAD CENTERLINE TO BE SUPPLIED TO THE CONTRACTORS PRIOR TO CONSTRUCTION.
 8. REFER TO LONG SECTION FOR FINISHED CENTERLINE LEVELS. REFER TO TYPICAL CROSS SECTIONS TO OBTAIN LEVELS FOR OTHER LOCATIONS.

LEGEND

---	EX BDY
---	PROP BDY
---	EX SW DRAIN
---	AC PAVING
---	BRUSHED CONCRETE
---	EXPOSED CONCRETE
---	DISH CHANNEL
---	KERB AND CHANNEL
---	K&N
---	WHEEL STOP
---	PROP SWCP SINGLE
---	PROP STREET LIGHT
---	PROP STREET SIGN
---	ROAD NAME SIGN
---	TACTILE PAVERS
---	EX STREET TREE

A	FAST TRACK	AJP	08/2026
Rev	Description	By	Date
Survey	MAVEN		10/2025
Design	TCH		10/2025
Drawn	AJP		10/2025
Checked	DJM		10/2025



Maven Waikato
07 242 0601
info@maven.co.nz
www.maven.co.nz
Level 1 286 Victoria Street, Hamilton
New Zealand


Project
**BRYMER FARMS
FOR
BRYMER FARMS
LIMITED**

Title
**PROPOSED
ROADING
PLAN**

Project no.	119014
Scale	1:1250 @ A3
Cad file	119014-C300-ROADING.DWG
Drawing no.	C300-1A
Rev	A

DATE: 8/18/26 FILEPATH: F:\MAVEN\HAMILTON6 PROJECTS\119014-BRYMER FARMS\7 DRAWING\119014-C300-ROADING.DWG

RESOURCE CONSENT

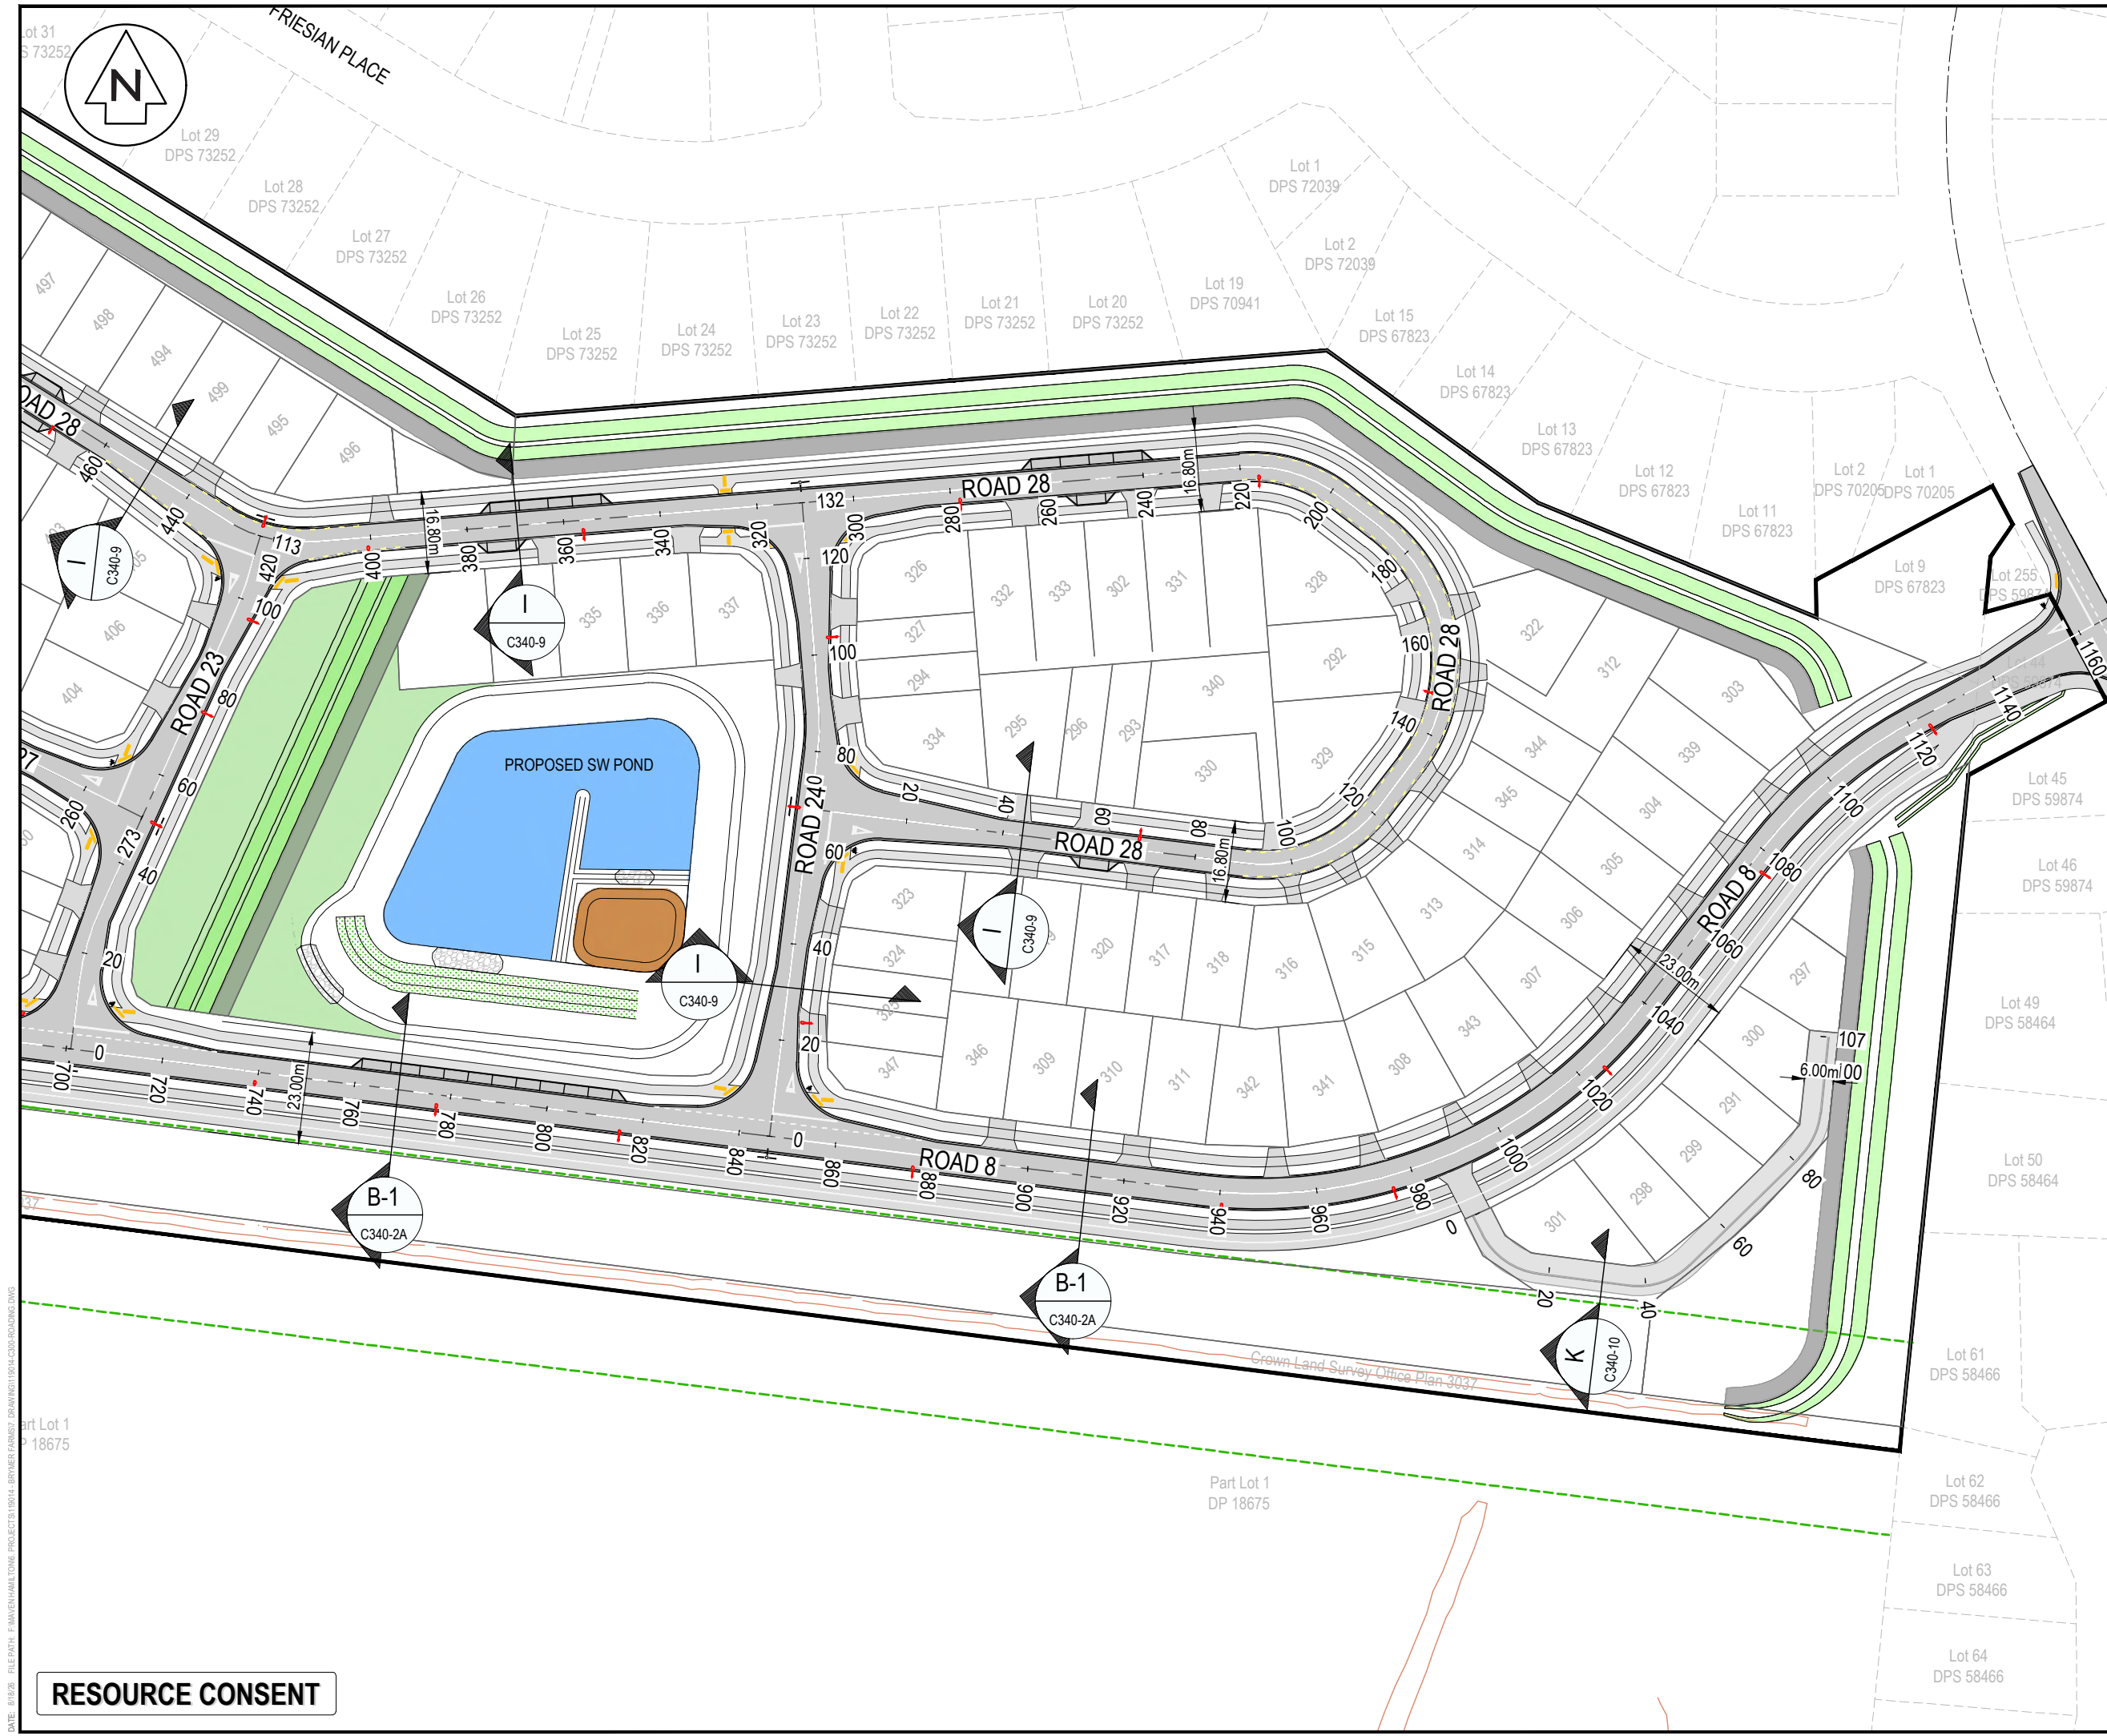

- NOTES
1. ALL WORKS TO BE IN ACCORDANCE WITH WAIKATO REGIONAL INFRASTRUCTURE TECHNICAL SPECIFICATIONS.
 2. CO-ORDINATES IN TERMS OF NZ GEODETIC DATUM MT EDEN 2000
 3. LEVELS IN TERMS OF THE NZ VERTICAL DATUM 2016. CONVERSION TO MOTURIKI 1953 CAN BE ACHIEVED BY ADDING 0.2594M. BOUNDARIES ARE SUBJECT TO FINAL SURVEY
 4. IT IS THE CONTRACTORS RESPONSIBILITY TO LOCATE ALL SERVICES THAT MAY BE AFFECTED BY HIS OPERATIONS.
 5. THE CONTRACTORS SHALL OBTAIN ALL NECESSARY APPROVAL FROM UTILITY OPERATORS BEFORE COMMENCING WORK UNDER OR NEAR THEIR SERVICES.
 6. FINAL PAVEMENT DESIGN SUBJECT TO CBR/BEAM TESTS ON SUBGRADE MATERIAL.
 7. SETOUT SCHEDULE WITH CO-ORDINATES OF CHAINAGE POINTS ALONG ROAD CENTERLINE TO BE SUPPLIED TO THE CONTRACTORS PRIOR TO CONSTRUCTION.
 8. REFER TO LONG SECTION FOR FINISHED CENTERLINE LEVELS. REFER TO TYPICAL CROSS SECTIONS TO OBTAIN LEVELS FOR OTHER LOCATIONS.

LEGEND

---	EX BDY
---	PROP BDY
---	EX SW DRAIN
---	AC PAVING
---	BRUSHED CONCRETE
---	CEA
---	EXPOSED CONCRETE
---	DISH CHANNEL
---	K&C
---	K&N
---	WS
---	WHEEL STOP
---	PROP SWCP SINGLE
---	PROP STREET LIGHT
---	PROP STREET SIGN
---	ROAD NAME SIGN
---	TACTILE PAVERS
---	EX STREET TREE

A	FAST TRACK	AJP	08/2026
Rev	Description	By	Date
Survey	MAVEN		10/2025
Design	TCH		10/2025
Drawn	AJP		10/2025
Checked	DJM		10/2025

M **Maven Waikato**
07 242 0601
info@maven.co.nz
www.maven.co.nz
Level 1 286 Victoria Street, Hamilton
New Zealand

Project
**BRYMER FARMS
FOR
BRYMER FARMS
LIMITED**

Title
**PROPOSED
ROADING
PLAN**

Project no.	119014
Scale	1:1250 @ A3
Cad file	119014-C300-ROADING.DWG
Drawing no.	C300-2
Rev	A

RESOURCE CONSENT



- NOTES
1. ALL WORKS TO BE IN ACCORDANCE WITH WAIKATO REGIONAL INFRASTRUCTURE TECHNICAL SPECIFICATIONS.
 2. CO-ORDINATES IN TERMS OF NZ GEODETIC DATUM MT EDEN 2000
 3. LEVELS IN TERMS OF THE NZ VERTICAL DATUM 2016. CONVERSION TO MOTURIKI 1953 CAN BE ACHIEVED BY ADDING 0.2594M. BOUNDARIES ARE SUBJECT TO FINAL SURVEY
 4. IT IS THE CONTRACTORS RESPONSIBILITY TO LOCATE ALL SERVICES THAT MAY BE AFFECTED BY HIS OPERATIONS.
 5. THE CONTRACTORS SHALL OBTAIN ALL NECESSARY APPROVAL FROM UTILITY OPERATORS BEFORE COMMENCING WORK UNDER OR NEAR THEIR SERVICES.
 6. FINAL PAVEMENT DESIGN SUBJECT TO CBR/BEAM TESTS ON SUBGRADE MATERIAL.
 7. SETOUT SCHEDULE WITH CO-ORDINATES OF CHAINAGE POINTS ALONG ROAD CENTERLINE TO BE SUPPLIED TO THE CONTRACTORS PRIOR TO CONSTRUCTION.
 8. REFER TO LONG SECTION FOR FINISHED CENTERLINE LEVELS. REFER TO TYPICAL CROSS SECTIONS TO OBTAIN LEVELS FOR OTHER LOCATIONS.

LEGEND

---	EX BDY
---	PROP BDY
---	EX SW DRAIN
---	AC PAVING
---	BRUSHED CONCRETE
---	EXPOSED CONCRETE
---	DISH CHANNEL
---	KERB AND CHANNEL
---	K&N
---	WHEEL STOP
---	PROP SWCP SINGLE
---	PROP STREET LIGHT
---	PROP STREET SIGN
---	ROAD NAME SIGN
---	TACTILE PAVERS
---	EX STREET TREE

A	FAST TRACK	AJP	08/2026
Rev	Description	By	Date
		By	Date
Survey	MAVEN		10/2025
Design	TCH		10/2025
Drawn	AJP		10/2025
Checked	DJM		10/2025



Maven Waikato
07 242 0601
info@maven.co.nz
www.maven.co.nz
Level 1 286 Victoria Street, Hamilton
New Zealand

Project
**BRYMER FARMS
FOR
BRYMER FARMS
LIMITED**

Title
**PROPOSED
ROADING
PLAN**

Project no.	119014
Scale	1:1250 @ A3
Cad file	119014-C300-ROADING.DWG
Drawing no.	C300-3
Rev	A

DATE: 8/18/25 FILEPATH: F:\MAVEN\HAMTON\6. PROJECTS\119014 - BRYMER FARMS\7. DRAWING\119014-C300-ROADING.DWG

RESOURCE CONSENT



- NOTES
1. ALL WORKS TO BE IN ACCORDANCE WITH WAIKATO REGIONAL INFRASTRUCTURE TECHNICAL SPECIFICATIONS.
 2. CO-ORDINATES IN TERMS OF NZ GEODETIC DATUM MT EDEN 2000
 3. LEVELS IN TERMS OF THE NZ VERTICAL DATUM 2016. CONVERSION TO MOTURIKI 1953 CAN BE ACHIEVED BY ADDING 0.2594M. BOUNDARIES ARE SUBJECT TO FINAL SURVEY
 4. IT IS THE CONTRACTORS RESPONSIBILITY TO LOCATE ALL SERVICES THAT MAY BE AFFECTED BY HIS OPERATIONS.
 5. THE CONTRACTORS SHALL OBTAIN ALL NECESSARY APPROVAL FROM UTILITY OPERATORS BEFORE COMMENCING WORK UNDER OR NEAR THEIR SERVICES.
 6. FINAL PAVEMENT DESIGN SUBJECT TO CBR/BEAM TESTS ON SUBGRADE MATERIAL.
 7. SETOUT SCHEDULE WITH CO-ORDINATES OF CHAINAGE POINTS ALONG ROAD CENTERLINE TO BE SUPPLIED TO THE CONTRACTORS PRIOR TO CONSTRUCTION.
 8. REFER TO LONG SECTION FOR FINISHED CENTERLINE LEVELS. REFER TO TYPICAL CROSS SECTIONS TO OBTAIN LEVELS FOR OTHER LOCATIONS.

LEGEND

---	EX BDY
---	PROP BDY
---	EX SW DRAIN
---	AC PAVING
---	BRUSHED CONCRETE
---	CEA
---	EXPOSED CONCRETE
---	DISH CHANNEL
---	K&C
---	K&N
---	WHEEL STOP
---	PROP SWCP SINGLE
---	PROP STREET LIGHT
---	PROP STREET SIGN
---	ROAD NAME SIGN
---	TACTILE PAVERS
---	EX STREET TREE

A	FAST TRACK	AJP	08/2026
Rev	Description	By	Date
		By	Date
Survey	MAVEN		10/2025
Design	TCH		10/2025
Drawn	AJP		10/2025
Checked	DJM		10/2025




Maven Waikato
07 242 0601
info@maven.co.nz
www.maven.co.nz
Level 1 286 Victoria Street, Hamilton
New Zealand

Project
**BRYMER FARMS
FOR
BRYMER FARMS
LIMITED**

Title
**PROPOSED
ROADING
PLAN**

Project no.	119014
Scale	1:1250 @ A3
Cad file	119014-C300-ROADING.DWG
Drawing no.	C300-4
Rev	A

DATE: 8/18/26 FILEPATH: F:\MAVEN\HAMILTON6 PROJECTS\119014-BRYMER FARMS\7 DRAWING\119014-C300-ROADING.DWG

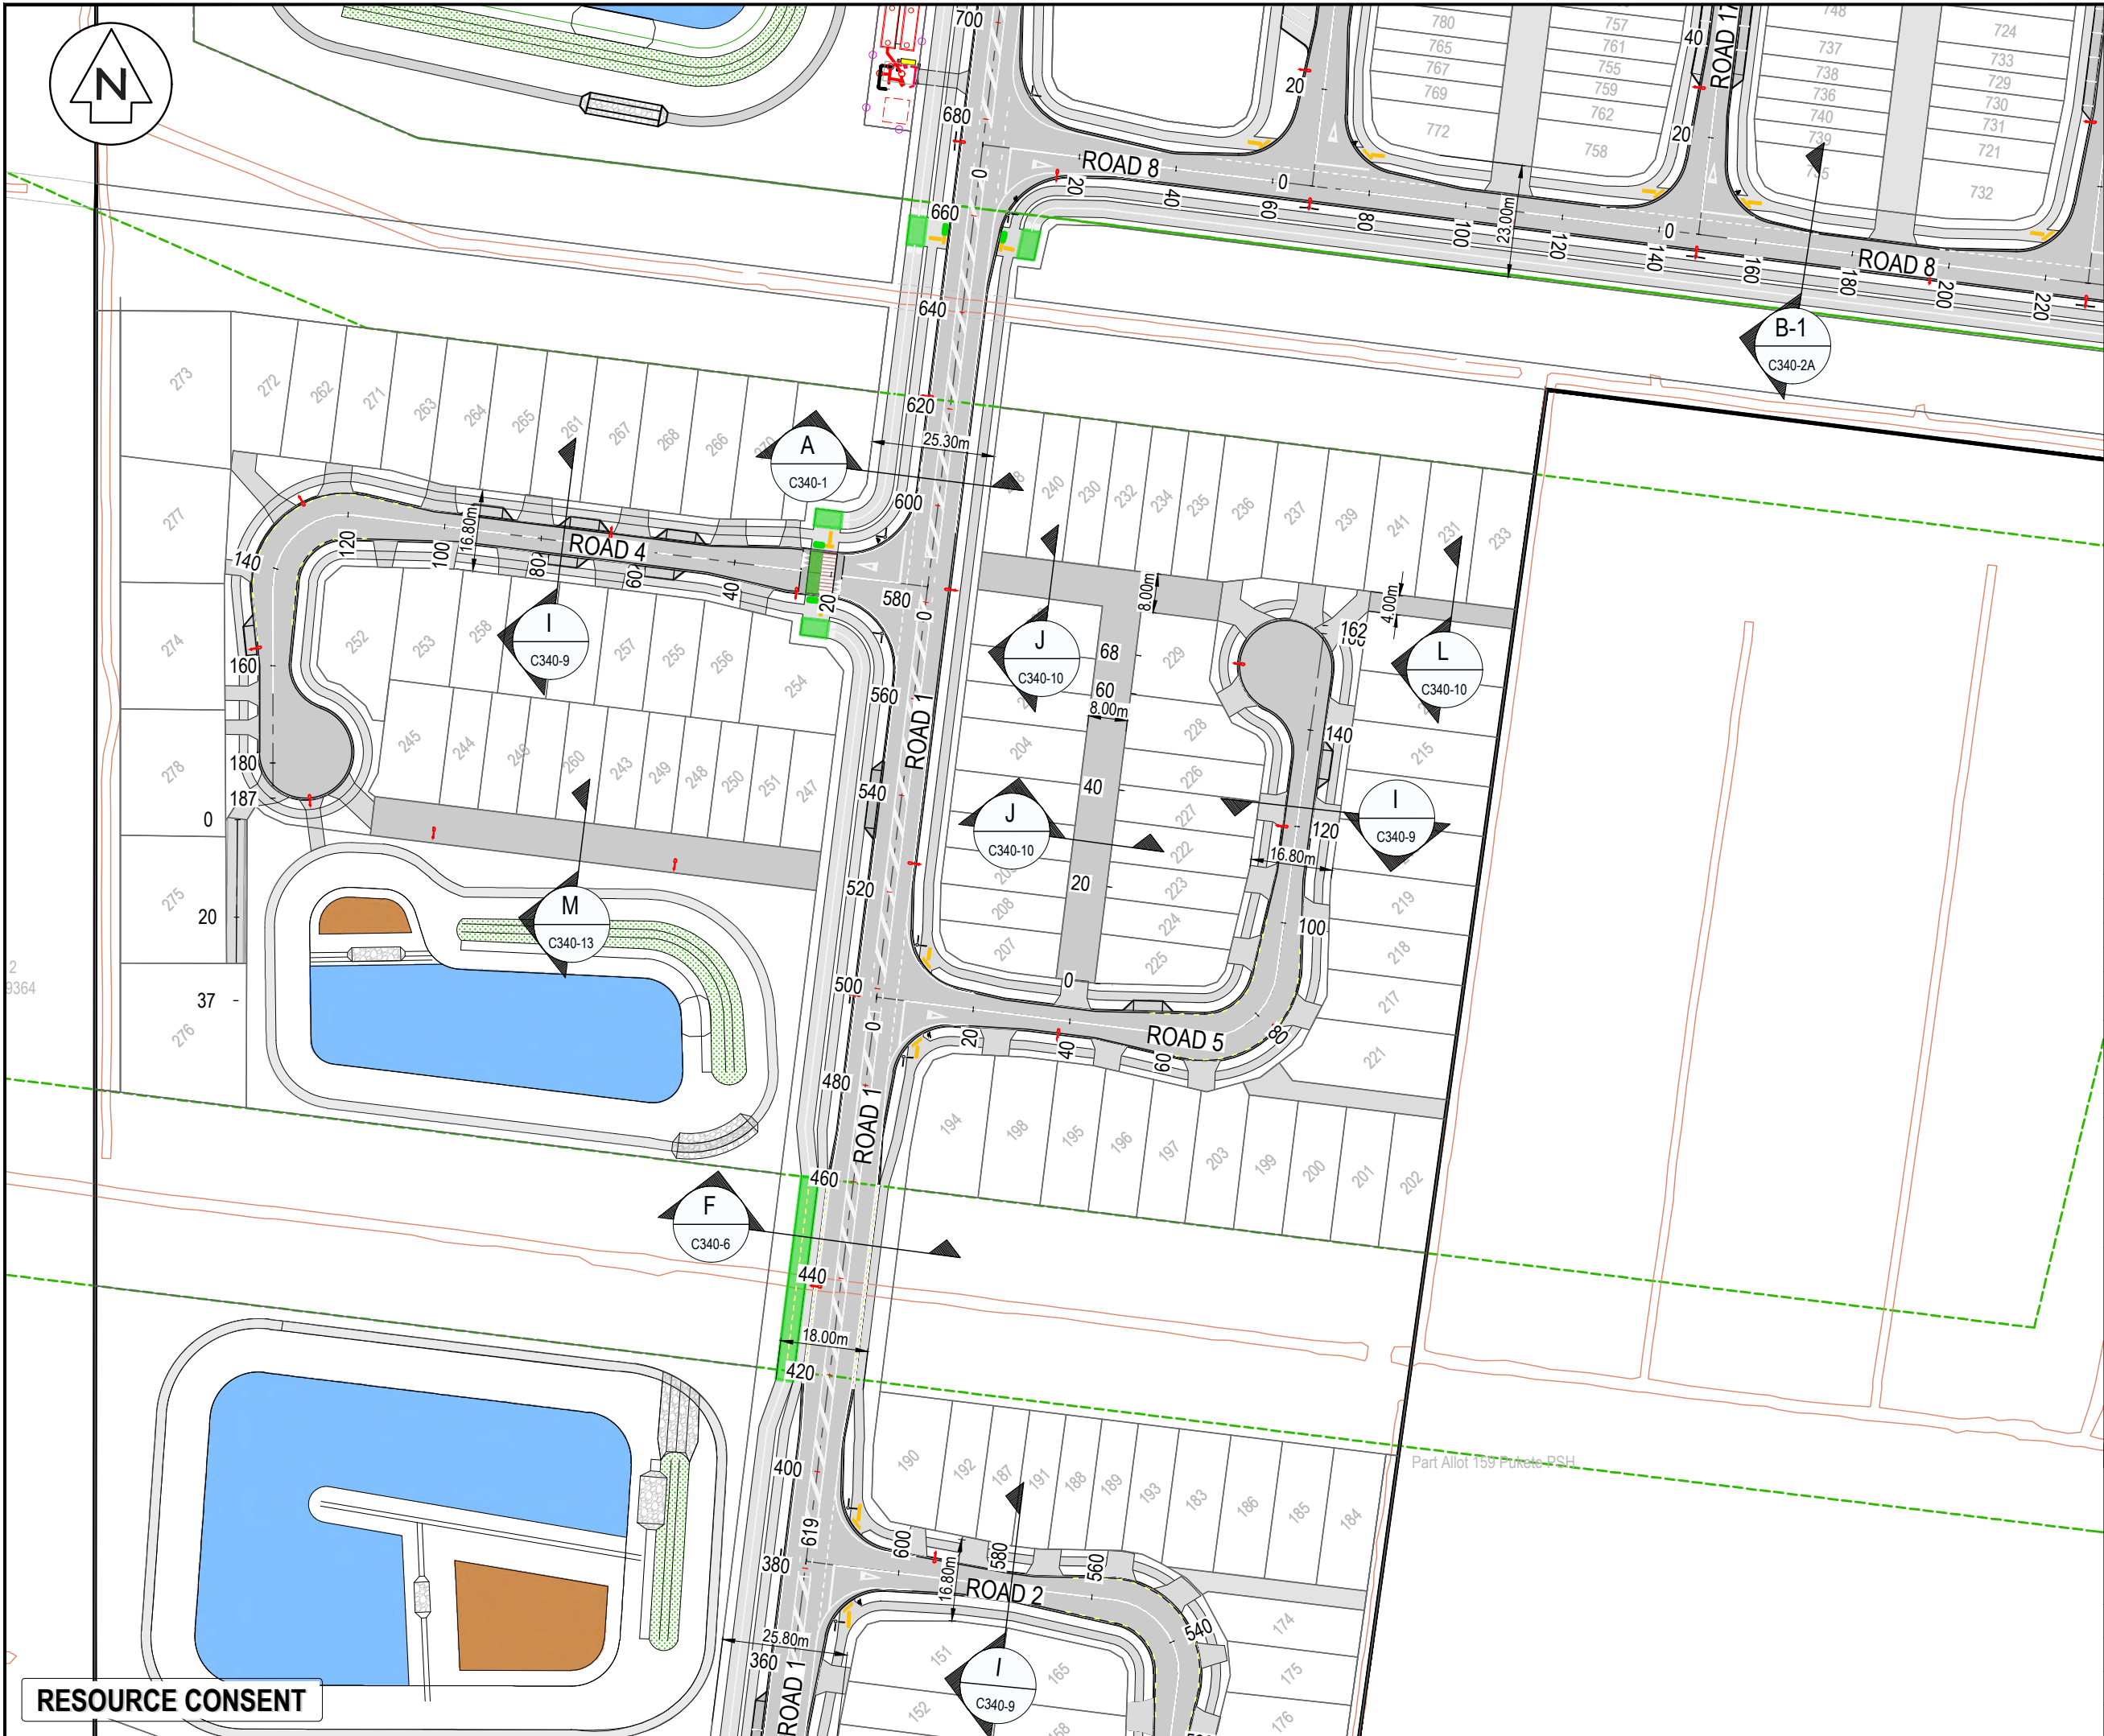

- NOTES
1. ALL WORKS TO BE IN ACCORDANCE WITH WAIKATO REGIONAL INFRASTRUCTURE TECHNICAL SPECIFICATIONS.
 2. CO-ORDINATES IN TERMS OF NZ GEODETIC DATUM MT EDEN 2000
 3. LEVELS IN TERMS OF THE NZ VERTICAL DATUM 2016. CONVERSION TO MOTURIKI 1953 CAN BE ACHIEVED BY ADDING 0.2594M. BOUNDARIES ARE SUBJECT TO FINAL SURVEY
 4. IT IS THE CONTRACTORS RESPONSIBILITY TO LOCATE ALL SERVICES THAT MAY BE AFFECTED BY HIS OPERATIONS.
 5. THE CONTRACTORS SHALL OBTAIN ALL NECESSARY APPROVAL FROM UTILITY OPERATORS BEFORE COMMENCING WORK UNDER OR NEAR THEIR SERVICES.
 6. FINAL PAVEMENT DESIGN SUBJECT TO CBR/BEAM TESTS ON SUBGRADE MATERIAL.
 7. SETOUT SCHEDULE WITH CO-ORDINATES OF CHAINAGE POINTS ALONG ROAD CENTERLINE TO BE SUPPLIED TO THE CONTRACTORS PRIOR TO CONSTRUCTION.
 8. REFER TO LONG SECTION FOR FINISHED CENTERLINE LEVELS. REFER TO TYPICAL CROSS SECTIONS TO OBTAIN LEVELS FOR OTHER LOCATIONS.

LEGEND

---	EX BDY
---	PROP BDY
---	EX SW DRAIN
---	AC PAVING
---	BRUSHED CONCRETE
---	EXPOSED CONCRETE
---	DISH CHANNEL
---	K&C
---	K&N
---	WHEEL STOP
---	PROP SWCP SINGLE
---	PROP STREET LIGHT
---	PROP STREET SIGN
---	ROAD NAME SIGN
---	TACTILE PAVERS
---	EX STREET TREE


A	FAST TRACK	AJP	08/2026
Rev	Description	By	Date
Survey	MAVEN		10/2025
Design	TCH		10/2025
Drawn	AJP		10/2025
Checked	DJM		10/2025

M **Maven Waikato**
07 242 0601
info@maven.co.nz
www.maven.co.nz
Level 1 286 Victoria Street, Hamilton
New Zealand

Project
**BRYMER FARMS
FOR
BRYMER FARMS
LIMITED**

Title	PROPOSED ROADING PLAN		
Project no.	119014		
Scale	1:1250 @ A3		
Cad file	119014-C300-ROADING.DWG		
Drawing no.	C300-5	Rev	A

RESOURCE CONSENT

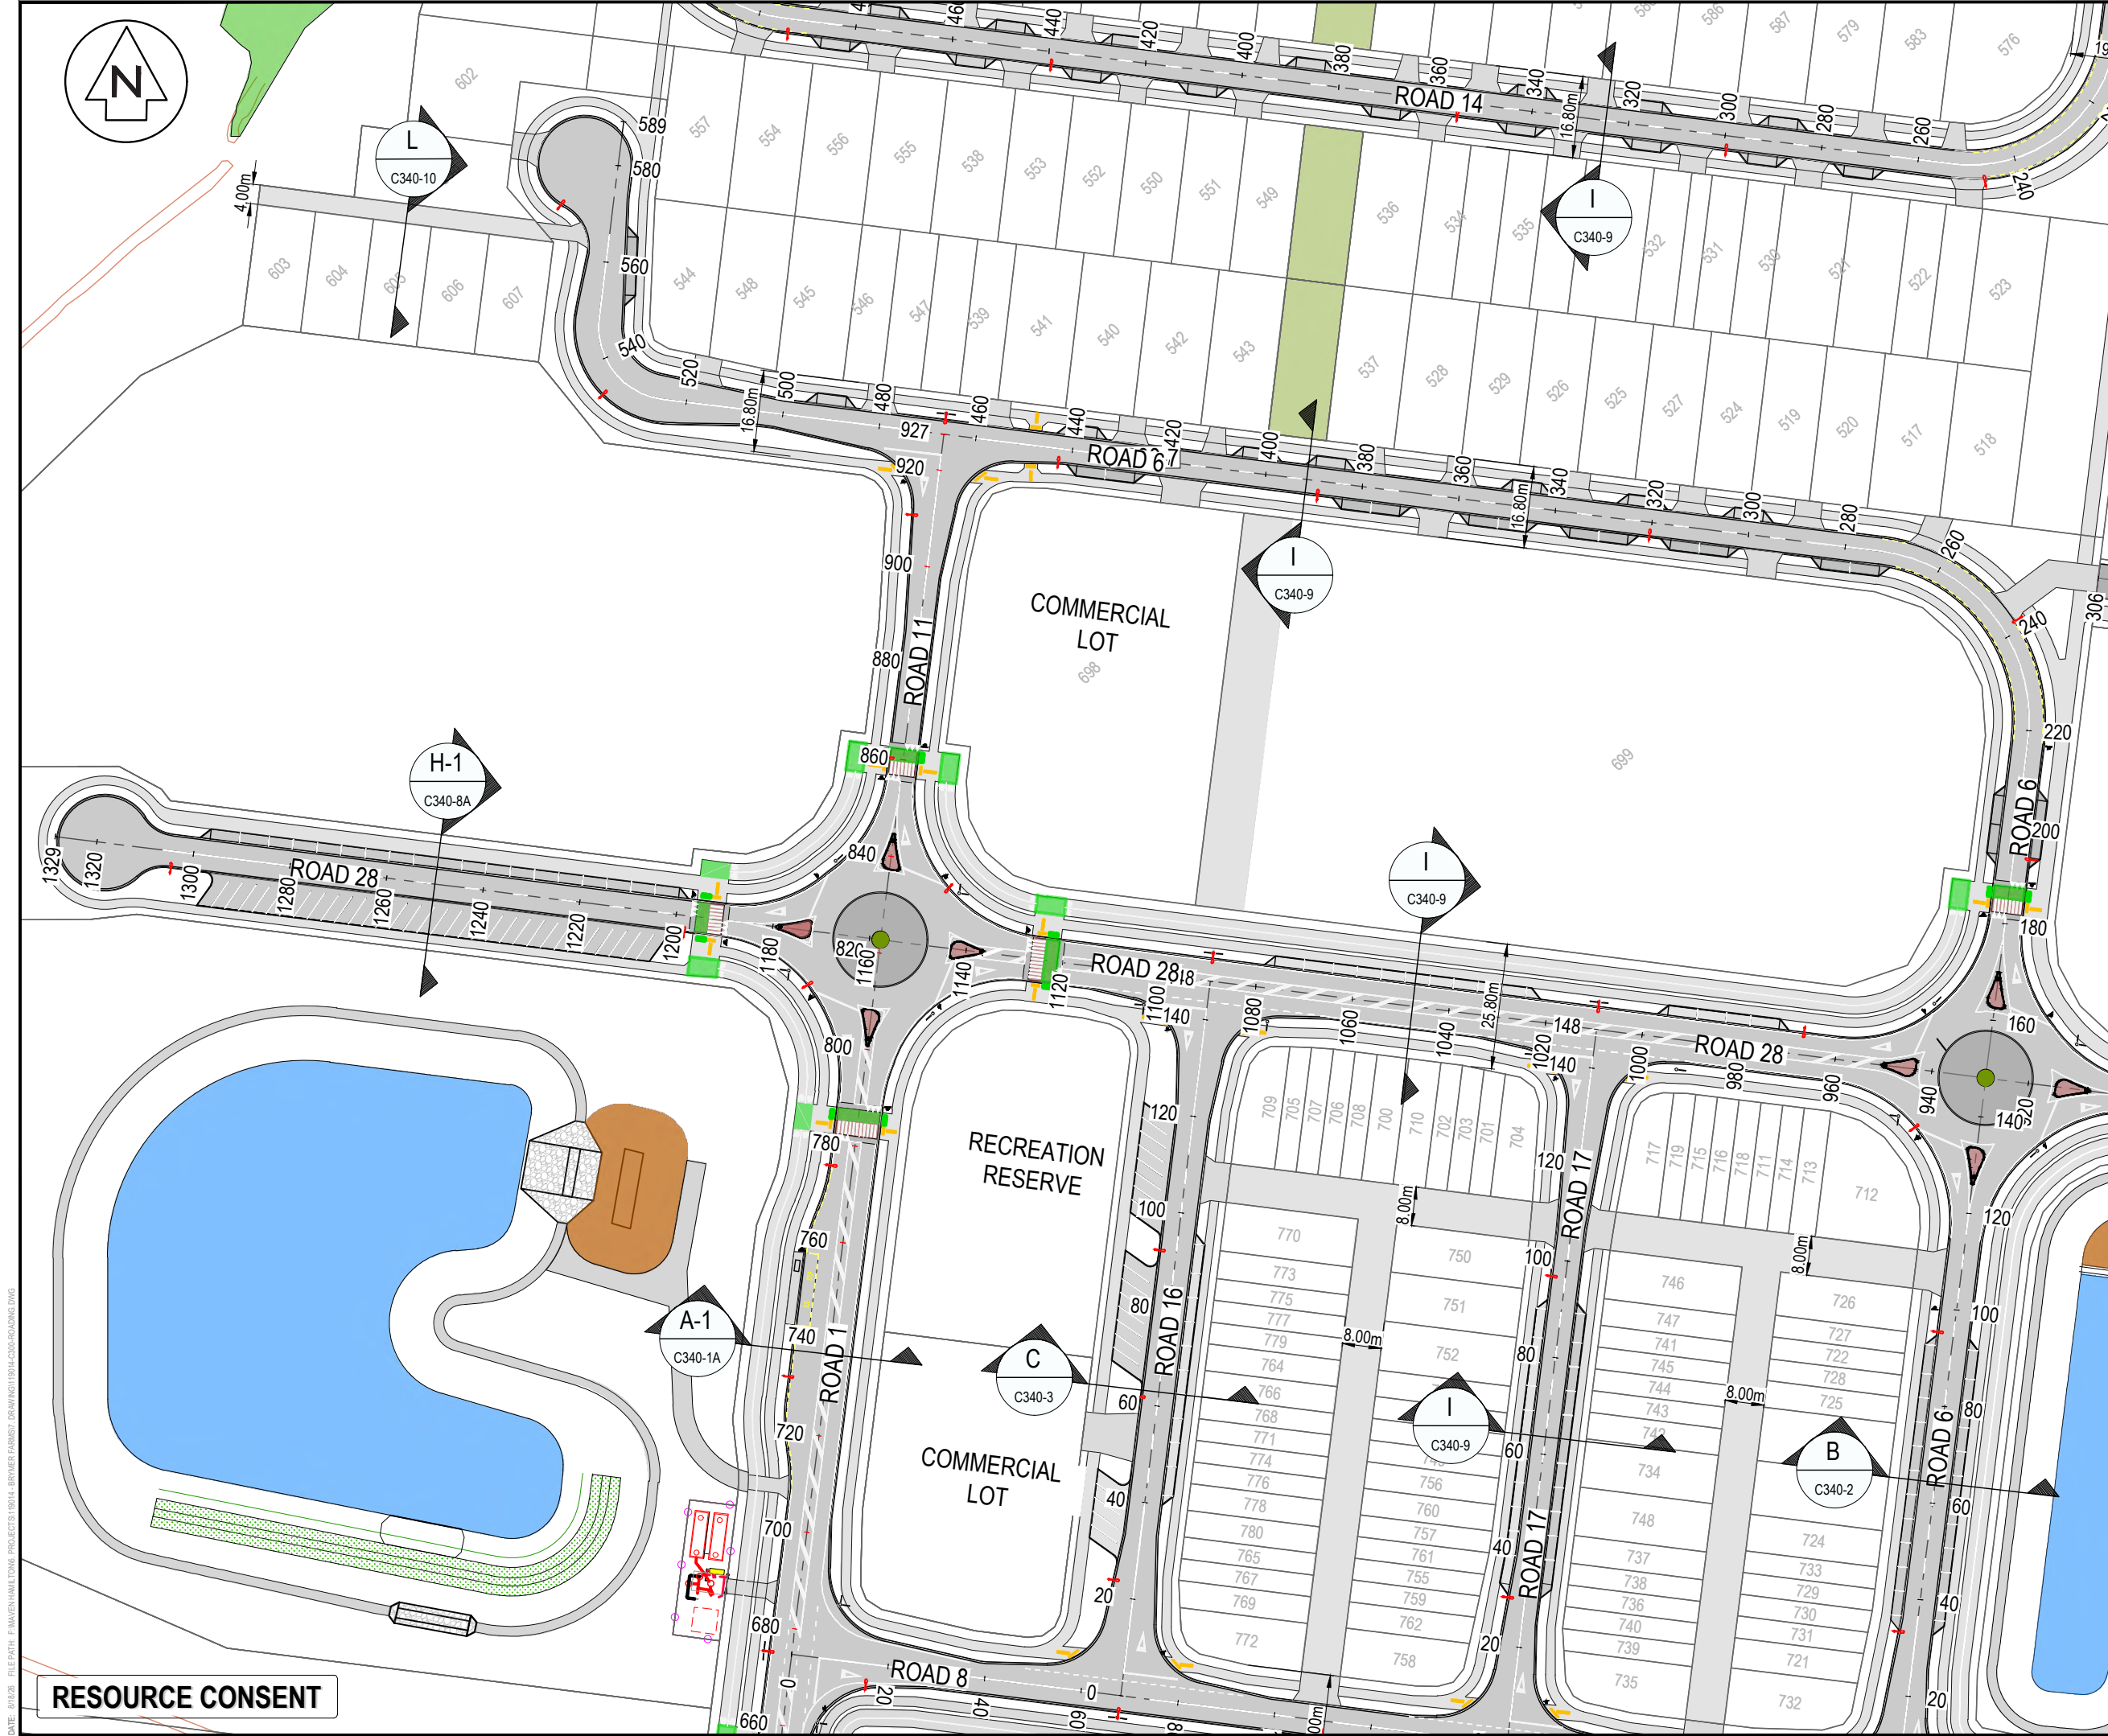

- NOTES
1. ALL WORKS TO BE IN ACCORDANCE WITH WAIKATO REGIONAL INFRASTRUCTURE TECHNICAL SPECIFICATIONS.
 2. CO-ORDINATES IN TERMS OF NZ GEODETIC DATUM MT EDEN 2000
 3. LEVELS IN TERMS OF THE NZ VERTICAL DATUM 2016. CONVERSION TO MOTURIKI 1953 CAN BE ACHIEVED BY ADDING 0.2594M. BOUNDARIES ARE SUBJECT TO FINAL SURVEY
 4. IT IS THE CONTRACTORS RESPONSIBILITY TO LOCATE ALL SERVICES THAT MAY BE AFFECTED BY HIS OPERATIONS.
 5. THE CONTRACTORS SHALL OBTAIN ALL NECESSARY APPROVAL FROM UTILITY OPERATORS BEFORE COMMENCING WORK UNDER OR NEAR THEIR SERVICES.
 6. FINAL PAVEMENT DESIGN SUBJECT TO CBR/BEAM TESTS ON SUBGRADE MATERIAL.
 7. SETOUT SCHEDULE WITH CO-ORDINATES OF CHAINAGE POINTS ALONG ROAD CENTERLINE TO BE SUPPLIED TO THE CONTRACTORS PRIOR TO CONSTRUCTION.
 8. REFER TO LONG SECTION FOR FINISHED CENTERLINE LEVELS. REFER TO TYPICAL CROSS SECTIONS TO OBTAIN LEVELS FOR OTHER LOCATIONS.

LEGEND

---	EX BDY
---	PROP BDY
---	EX SW DRAIN
---	AC PAVING
---	BRUSHED CONCRETE
---	CEA
---	EXPOSED CONCRETE
---	DISH CHANNEL
---	K&C
---	K&N
---	KERB AND CHANNEL
---	K&N
---	WHEEL STOP
---	PROP SWCP SINGLE
---	PROP STREET LIGHT
---	PROP STREET SIGN
---	ROAD NAME SIGN
---	TACTILE PAVERS
---	EX STREET TREE

A	FAST TRACK	AJP	08/2026
Rev	Description	By	Date
Survey	MAVEN		10/2025
Design	TCH		10/2025
Drawn	AJP		10/2025
Checked	DJM		10/2025

M Maven Waikato
07 242 0601
info@maven.co.nz
www.maven.co.nz
Level 1 286 Victoria Street, Hamilton
New Zealand

Project
**BRYMER FARMS
FOR
BRYMER FARMS
LIMITED**

Title
**PROPOSED
ROADING
PLAN**

Project no.	119014
Scale	1:1250 @ A3
Cad file	119014-C300-ROADING.DWG
Drawing no.	C300-6
Rev	A

DATE: 8/18/26 FILEPATH: F:\MAVEN\HAMILTON6 PROJECTS\119014-BRYMER FARMS\7 DRAWING\119014-C300-ROADING.DWG

RESOURCE CONSENT



- NOTES
1. ALL WORKS TO BE IN ACCORDANCE WITH WAIKATO REGIONAL INFRASTRUCTURE TECHNICAL SPECIFICATIONS.
 2. CO-ORDINATES IN TERMS OF NZ GEODETIC DATUM MT EDEN 2000
 3. LEVELS IN TERMS OF THE NZ VERTICAL DATUM 2016. CONVERSION TO MOTURIKI 1953 CAN BE ACHIEVED BY ADDING 0.2594M. BOUNDARIES ARE SUBJECT TO FINAL SURVEY
 4. IT IS THE CONTRACTORS RESPONSIBILITY TO LOCATE ALL SERVICES THAT MAY BE AFFECTED BY HIS OPERATIONS.
 5. THE CONTRACTORS SHALL OBTAIN ALL NECESSARY APPROVAL FROM UTILITY OPERATORS BEFORE COMMENCING WORK UNDER OR NEAR THEIR SERVICES.
 6. FINAL PAVEMENT DESIGN SUBJECT TO CBR/BEAM TESTS ON SUBGRADE MATERIAL.
 7. SETOUT SCHEDULE WITH CO-ORDINATES OF CHAINAGE POINTS ALONG ROAD CENTERLINE TO BE SUPPLIED TO THE CONTRACTORS PRIOR TO CONSTRUCTION.
 8. REFER TO LONG SECTION FOR FINISHED CENTERLINE LEVELS. REFER TO TYPICAL CROSS SECTIONS TO OBTAIN LEVELS FOR OTHER LOCATIONS.

LEGEND

---	EX BDY
---	PROP BDY
---	EX SW DRAIN
---	AC PAVING
---	BRUSHED CONCRETE
---	EXPOSED CONCRETE
---	DISH CHANNEL
---	K&C
---	K&N
---	WS
---	PROP SWCP SINGLE
---	PROP STREET LIGHT
---	PROP STREET SIGN
---	ROAD NAME SIGN
---	TACTILE PAVERS
---	EX STREET TREE

A	FAST TRACK	AJP	08/2026
Rev	Description	By	Date
Survey	MAVEN		10/2025
Design	TCH		10/2025
Drawn	AJP		10/2025
Checked	DJM		10/2025



Project
**BRYMER FARMS
FOR
BRYMER FARMS
LIMITED**

Title
**PROPOSED
ROADING
PLAN**

Project no.	119014
Scale	1:1250 @ A3
Cad file	119014-C300-ROADING.DWG
Drawing no.	C300-7
Rev	A

RESOURCE CONSENT

DATE: 8/18/26 FILEPATH: F:\MAVEN\HAMILTON6 PROJECTS\119014-BRYMER FARMS\7 DRAWING\119014-C300-ROADING.DWG



RESOURCE CONSENT

NOTES

1. ALL WORKS TO BE IN ACCORDANCE WITH WAIKATO REGIONAL INFRASTRUCTURE TECHNICAL SPECIFICATIONS.
2. CO-ORDINATES IN TERMS OF NZ GEODETIC DATUM MT EDEN 2000
3. LEVELS IN TERMS OF THE NZ VERTICAL DATUM 2016. CONVERSION TO MOTURIKI 1953 CAN BE ACHIEVED BY ADDING 0.2594M. BOUNDARIES ARE SUBJECT TO FINAL SURVEY
4. IT IS THE CONTRACTORS RESPONSIBILITY TO LOCATE ALL SERVICES THAT MAY BE AFFECTED BY HIS OPERATIONS.
5. THE CONTRACTORS SHALL OBTAIN ALL NECESSARY APPROVAL FROM UTILITY OPERATORS BEFORE COMMENCING WORK UNDER OR NEAR THEIR SERVICES.
6. FINAL PAVEMENT DESIGN SUBJECT TO CBR/BEAM TESTS ON SUBGRADE MATERIAL.
7. SETOUT SCHEDULE WITH CO-ORDINATES OF CHAINAGE POINTS ALONG ROAD CENTERLINE TO BE SUPPLIED TO THE CONTRACTORS PRIOR TO CONSTRUCTION.
8. REFER TO LONG SECTION FOR FINISHED CENTERLINE LEVELS. REFER TO TYPICAL CROSS SECTIONS TO OBTAIN LEVELS FOR OTHER LOCATIONS.

LEGEND

---	EX BDY
---	PROP BDY
---	EX SW DRAIN
---	AC PAVING
---	BRUSHED CONCRETE
---	EXPOSED CONCRETE
---	DISH CHANNEL
---	KERB AND CHANNEL
---	KERB AND NIB
---	WHEEL STOP
---	PROP SWCP SINGLE
---	PROP STREET LIGHT
---	PROP STREET SIGN
---	ROAD NAME SIGN
---	TACTILE PAVERS
---	EX STREET TREE

A	FAST TRACK	AJP	08/2026
Rev	Description	By	Date
		By	Date
Survey	MAVEN		10/2025
Design	TCH		10/2025
Drawn	AJP		10/2025
Checked	DJM		10/2025

M Maven Waikato
07 242 0601
info@maven.co.nz
www.maven.co.nz
Level 1 286 Victoria Street, Hamilton
New Zealand

Project
**BRYMER FARMS
FOR
BRYMER FARMS
LIMITED**

Title
**PROPOSED
ROADING
PLAN**

Project no.	119014		
Scale	1:1250 @ A3		
Cad file	119014-C300-ROADING.DWG		
Drawing no.	C300-8	Rev	A



- NOTES
1. ALL WORKS TO BE IN ACCORDANCE WITH WAIKATO REGIONAL INFRASTRUCTURE TECHNICAL SPECIFICATIONS.
 2. CO-ORDINATES IN TERMS OF NZ GEODETIC DATUM MT EDEN 2000
 3. LEVELS IN TERMS OF THE NZ VERTICAL DATUM 2016. CONVERSION TO MOTURIKI 1953 CAN BE ACHIEVED BY ADDING 0.2594M. BOUNDARIES ARE SUBJECT TO FINAL SURVEY
 4. IT IS THE CONTRACTORS RESPONSIBILITY TO LOCATE ALL SERVICES THAT MAY BE AFFECTED BY HIS OPERATIONS.
 5. THE CONTRACTORS SHALL OBTAIN ALL NECESSARY APPROVAL FROM UTILITY OPERATORS BEFORE COMMENCING WORK UNDER OR NEAR THEIR SERVICES.
 6. FINAL PAVEMENT DESIGN SUBJECT TO CBR/BEAM TESTS ON SUBGRADE MATERIAL.
 7. SETOUT SCHEDULE WITH CO-ORDINATES OF CHAINAGE POINTS ALONG ROAD CENTERLINE TO BE SUPPLIED TO THE CONTRACTORS PRIOR TO CONSTRUCTION.
 8. REFER TO LONG SECTION FOR FINISHED CENTERLINE LEVELS. REFER TO TYPICAL CROSS SECTIONS TO OBTAIN LEVELS FOR OTHER LOCATIONS.

LEGEND

—	EX BDY
—	PROP BDY
—	EX SW DRAIN
—	AC PAVING
—	BRUSHED CONCRETE
—	EXPOSED CONCRETE
—	DISH CHANNEL
—	KERB AND CHANNEL
—	KERB AND NIB
—	WHEEL STOP
—	PROP SWCP SINGLE
—	PROP STREET LIGHT
—	PROP STREET SIGN
—	ROAD NAME SIGN
—	TACTILE PAVERS

A	FAST TRACK	AJP	08/2026
Rev	Description	By	Date
Survey	MAVEN		10/2025
Design	TCH		10/2025
Drawn	AJP		10/2025
Checked	DJM		08/2026



Maven Waikato
07 242 0601
info@maven.co.nz
www.maven.co.nz
Level 1 286 Victoria Street, Hamilton
New Zealand


Project
**BRYMER FARMS
FOR
BRYMER FARMS
LIMITED**

Title
**PROPOSED
ROADING ROUNDABOUTS
OVERVIEW PLAN**

Project no.	119014		
Scale	1:7500 @ A3		
Cad file	119014-C310-ROUND ABOUT RD.DWG		
Drawing no.	C310	Rev	A

VEHICLE TRACKING USED

RESOURCE CONSENT

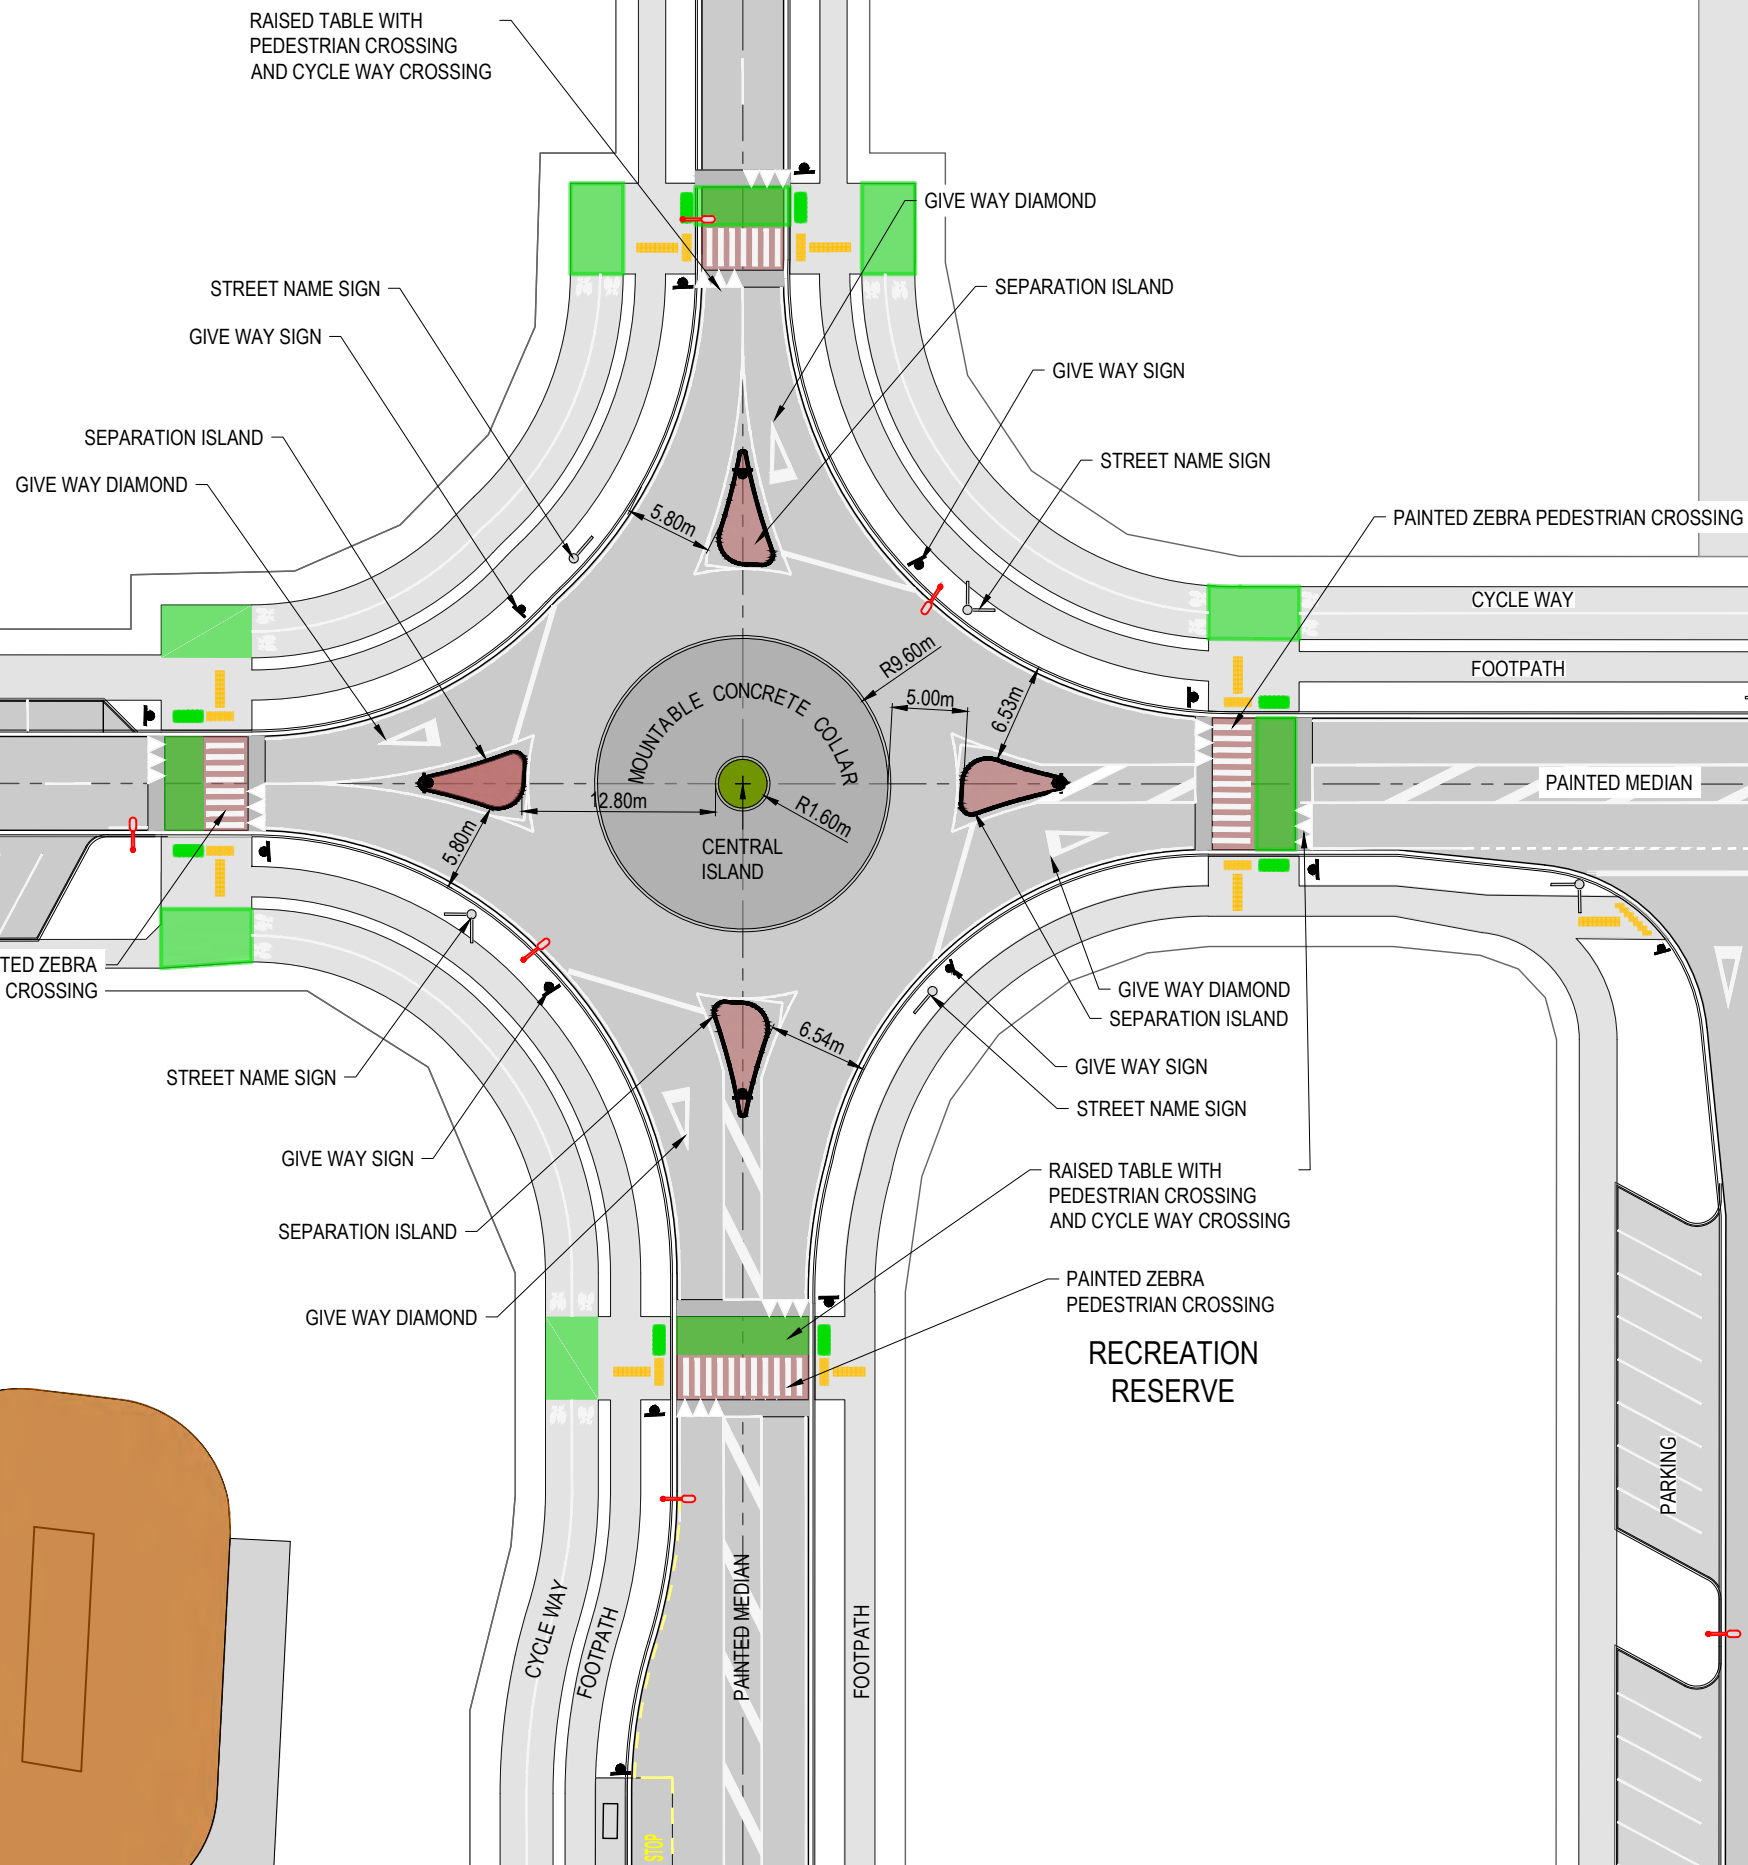

- NOTES
1. ALL WORKS TO BE IN ACCORDANCE WITH WAIKATO REGIONAL INFRASTRUCTURE TECHNICAL SPECIFICATIONS.
 2. CO-ORDINATES IN TERMS OF NZ GEODETIC DATUM MT EDEN 2000
 3. LEVELS IN TERMS OF THE NZ VERTICAL DATUM 2016. CONVERSION TO MOTURIKI 1953 CAN BE ACHIEVED BY ADDING 0.2594M. BOUNDARIES ARE SUBJECT TO FINAL SURVEY
 4. IT IS THE CONTRACTORS RESPONSIBILITY TO LOCATE ALL SERVICES THAT MAY BE AFFECTED BY HIS OPERATIONS.
 5. THE CONTRACTORS SHALL OBTAIN ALL NECESSARY APPROVAL FROM UTILITY OPERATORS BEFORE COMMENCING WORK UNDER OR NEAR THEIR SERVICES.
 6. FINAL PAVEMENT DESIGN SUBJECT TO CBR/BREAM TESTS ON SUBGRADE MATERIAL.
 7. SETOUT SCHEDULE WITH CO-ORDINATES OF CHAINAGE POINTS ALONG ROAD CENTERLINE TO BE SUPPLIED TO THE CONTRACTORS PRIOR TO CONSTRUCTION.
 8. REFER TO LONG SECTION FOR FINISHED CENTERLINE LEVELS. REFER TO TYPICAL CROSS SECTIONS TO OBTAIN LEVELS FOR OTHER LOCATIONS.

LEGEND

EX BDY	EX SW DRAIN
PROP BDY	AC PAVING
AC	BRUSHED CONCRETE
CB	EXPOSED CONCRETE
CEA	DISH CHANNEL
DC	K&C
K&C	K&N
K&N	K&N
WS	WHEEL STOP
WS	PROP SWCP SINGLE
WS	PROP STREET LIGHT
WS	PROP STREET SIGN
WS	ROAD NAME SIGN
WS	TACTILE PAVERS


A	FAST TRACK	AJP	08/2026
Rev	Description	By	Date
Survey	MAVEN		10/2025
Design	TCH		10/2025
Drawn	AJP		10/2025
Checked	DJM		08/2026

M Maven Waikato
07 242 0601
info@maven.co.nz
www.maven.co.nz
Level 1 286 Victoria Street, Hamilton
New Zealand

Project
**BRYMER FARMS
FOR
BRYMER FARMS
LIMITED**

Title
**PROPOSED
ROADING ROUNDABOUT
A PLAN**

Project no.	119014
Scale	1:1000 @ A3
Cad file	119014-C310-ROUND ABOUT RD.DWG
Drawing no.	C310-1
Rev	A

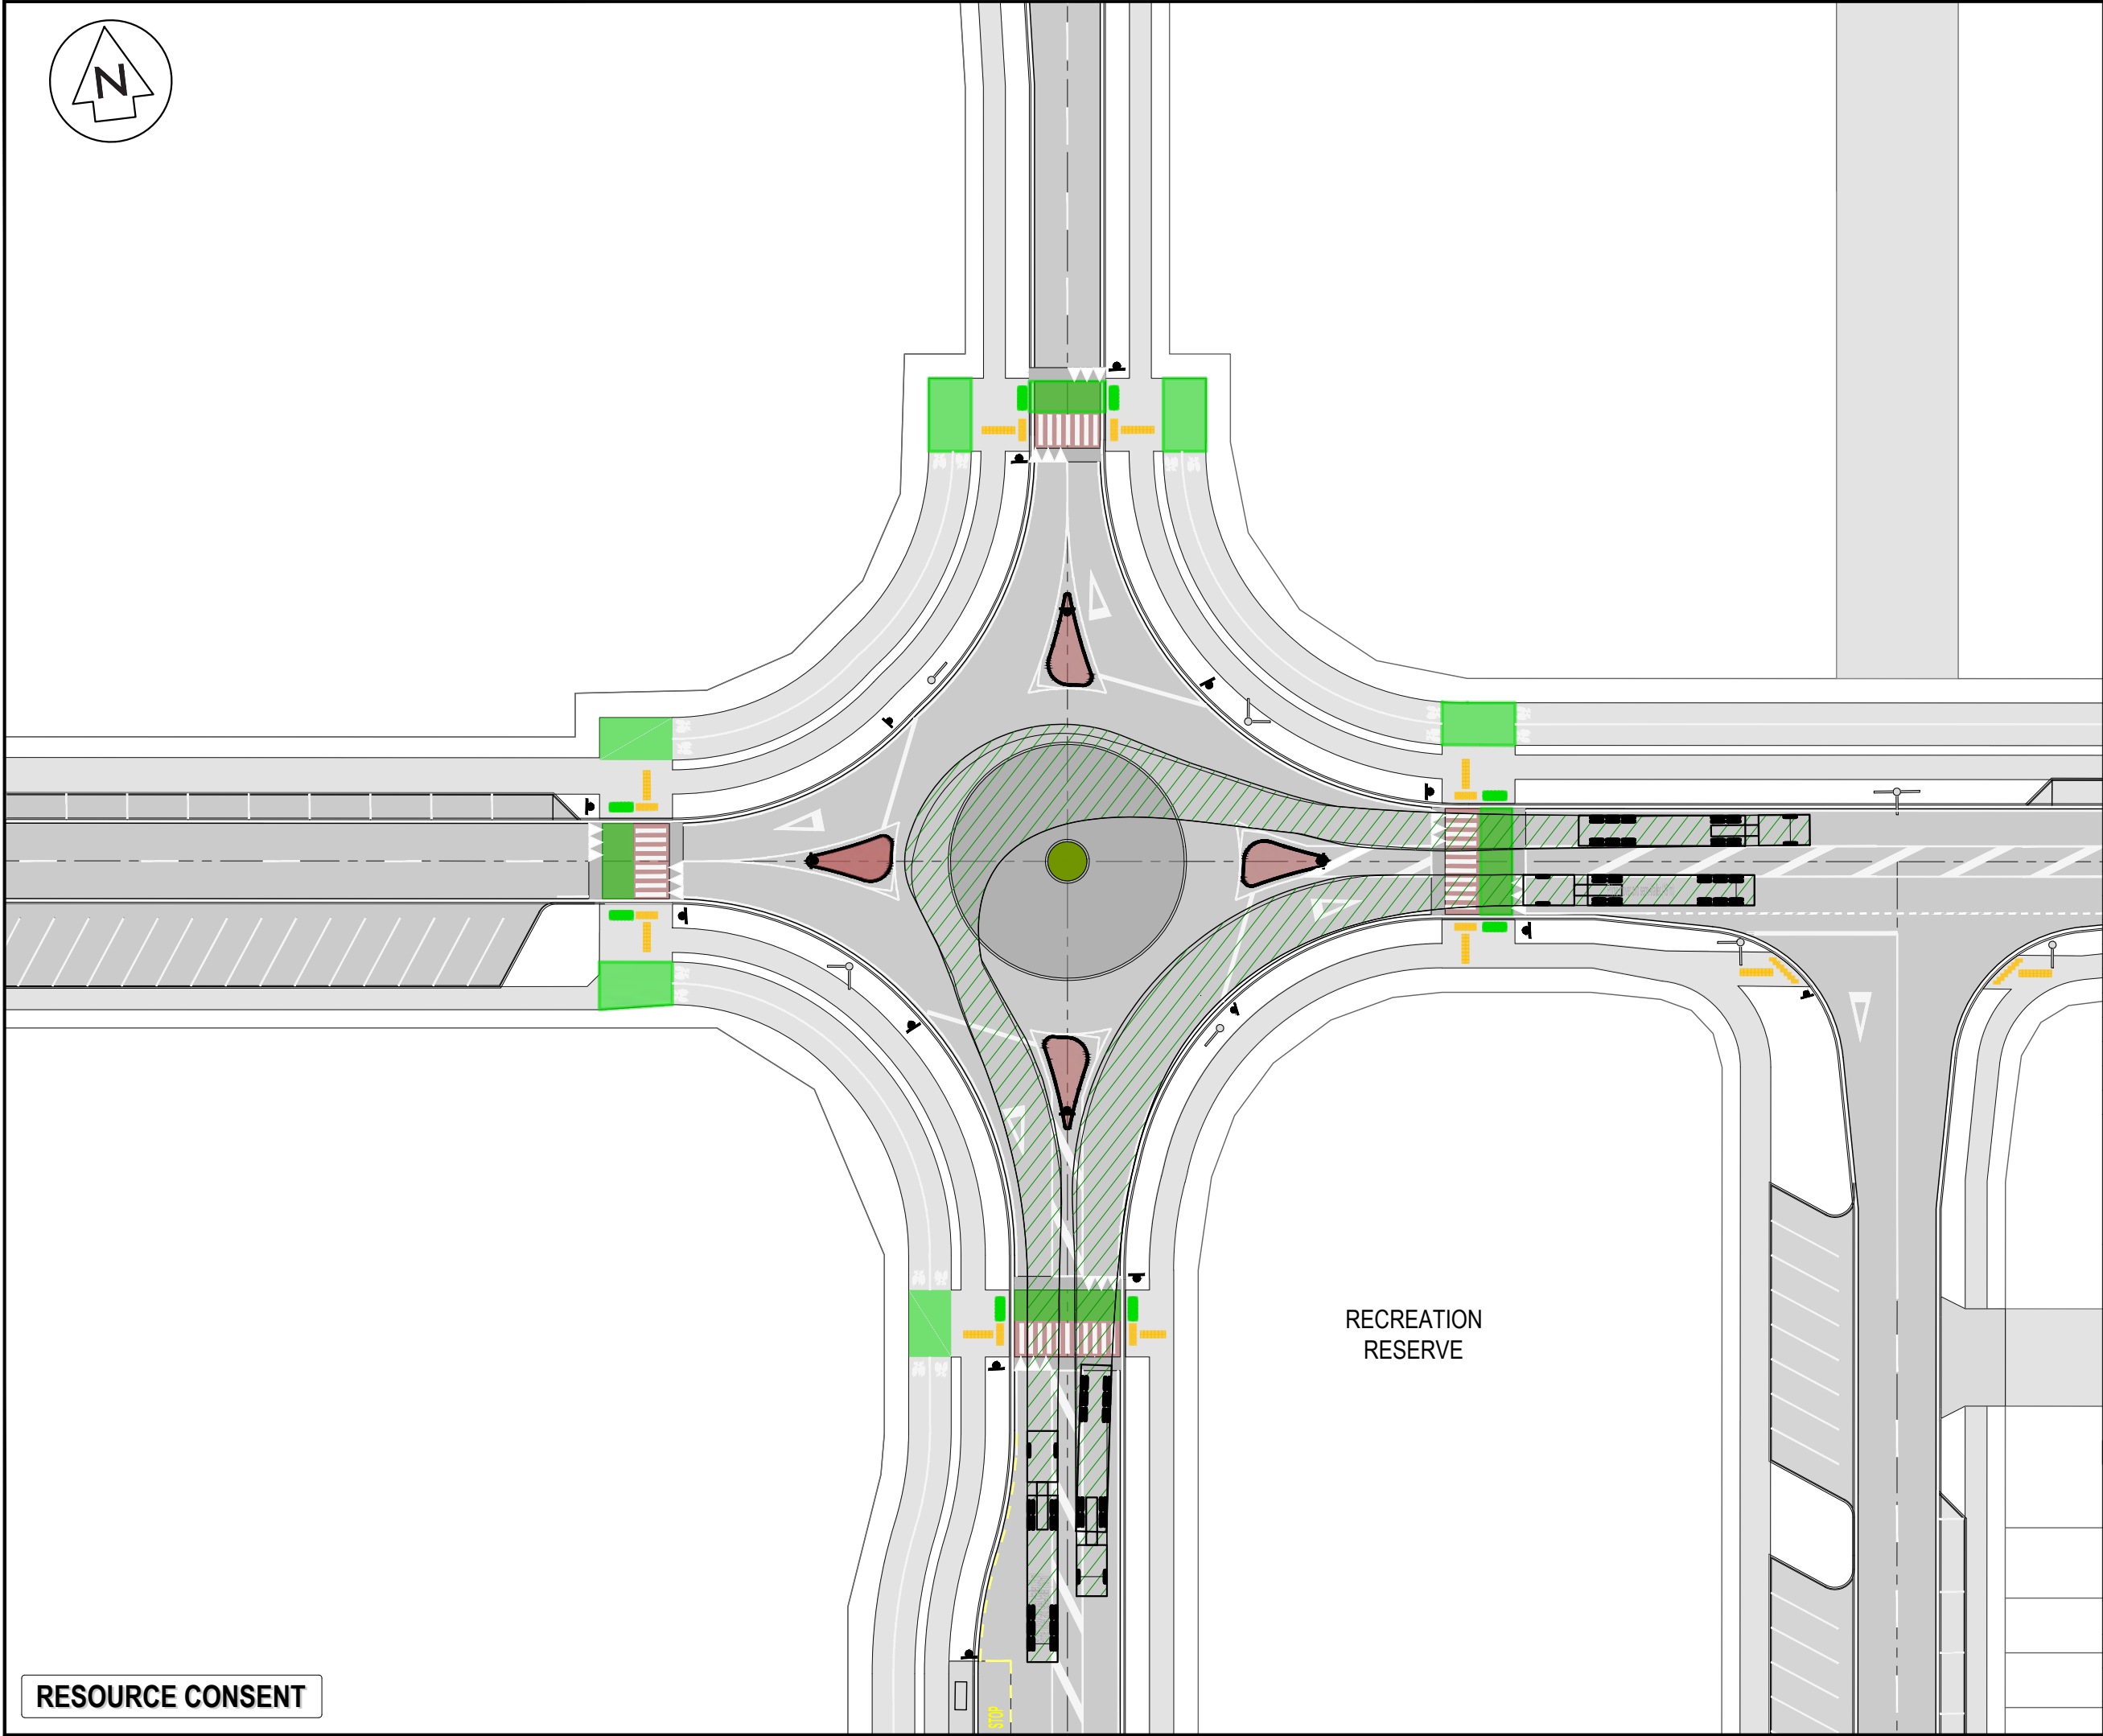

- NOTES
1. ALL WORKS TO BE IN ACCORDANCE WITH WAIKATO REGIONAL INFRASTRUCTURE TECHNICAL SPECIFICATIONS.
 2. CO-ORDINATES IN TERMS OF NZ GEODETIC DATUM MT EDEN 2000
 3. LEVELS IN TERMS OF THE NZ VERTICAL DATUM 2016. CONVERSION TO MOTURIKI 1953 CAN BE ACHIEVED BY ADDING 0.2594M. BOUNDARIES ARE SUBJECT TO FINAL SURVEY
 4. IT IS THE CONTRACTORS RESPONSIBILITY TO LOCATE ALL SERVICES THAT MAY BE AFFECTED BY HIS OPERATIONS.
 5. THE CONTRACTORS SHALL OBTAIN ALL NECESSARY APPROVAL FROM UTILITY OPERATORS BEFORE COMMENCING WORK UNDER OR NEAR THEIR SERVICES.
 6. FINAL PAVEMENT DESIGN SUBJECT TO CBR/BCEAM TESTS ON SUBGRADE MATERIAL.
 7. SETOUT SCHEDULE WITH CO-ORDINATES OF CHAINAGE POINTS ALONG ROAD CENTERLINE TO BE SUPPLIED TO THE CONTRACTORS PRIOR TO CONSTRUCTION.
 8. REFER TO LONG SECTION FOR FINISHED CENTERLINE LEVELS. REFER TO TYPICAL CROSS SECTIONS TO OBTAIN LEVELS FOR OTHER LOCATIONS.

LEGEND

EX BDY	AC PAVING
PROP BDY	BRUSHED CONCRETE
EX SW DRAIN	EXPOSED CONCRETE
AC	DISH CHANNEL
CB	KERB AND CHANNEL
CEA	KERB AND NIB
DC	WHEEL STOP
K&C	PROP SWCP SINGLE
K&N	PROP STREET LIGHT
WS	PROP STREET SIGN
WS	ROAD NAME SIGN
WS	TACTILE PAVERS

A	FAST TRACK	AJP	08/2026
Rev	Description	By	Date
		By	Date
Survey	MAVEN		10/2025
Design	TCH		10/2025
Drawn	AJP		10/2025
Checked	DJM		08/2026


M Maven Waikato
07 242 0601
info@maven.co.nz
www.maven.co.nz
Level 1 286 Victoria Street, Hamilton
New Zealand

Project
**BRYMER FARMS
FOR
BRYMER FARMS
LIMITED**

Title
**PROPOSED
ROAD 19m SEMI TRUCK
TRACKING PLAN**

Project no.	119014		
Scale	1:1000 @ A3		
Cad file	119014-C310-ROUND ABOUT RD.DWG		
Drawing no.	C310-2	Rev	A

RESOURCE CONSENT

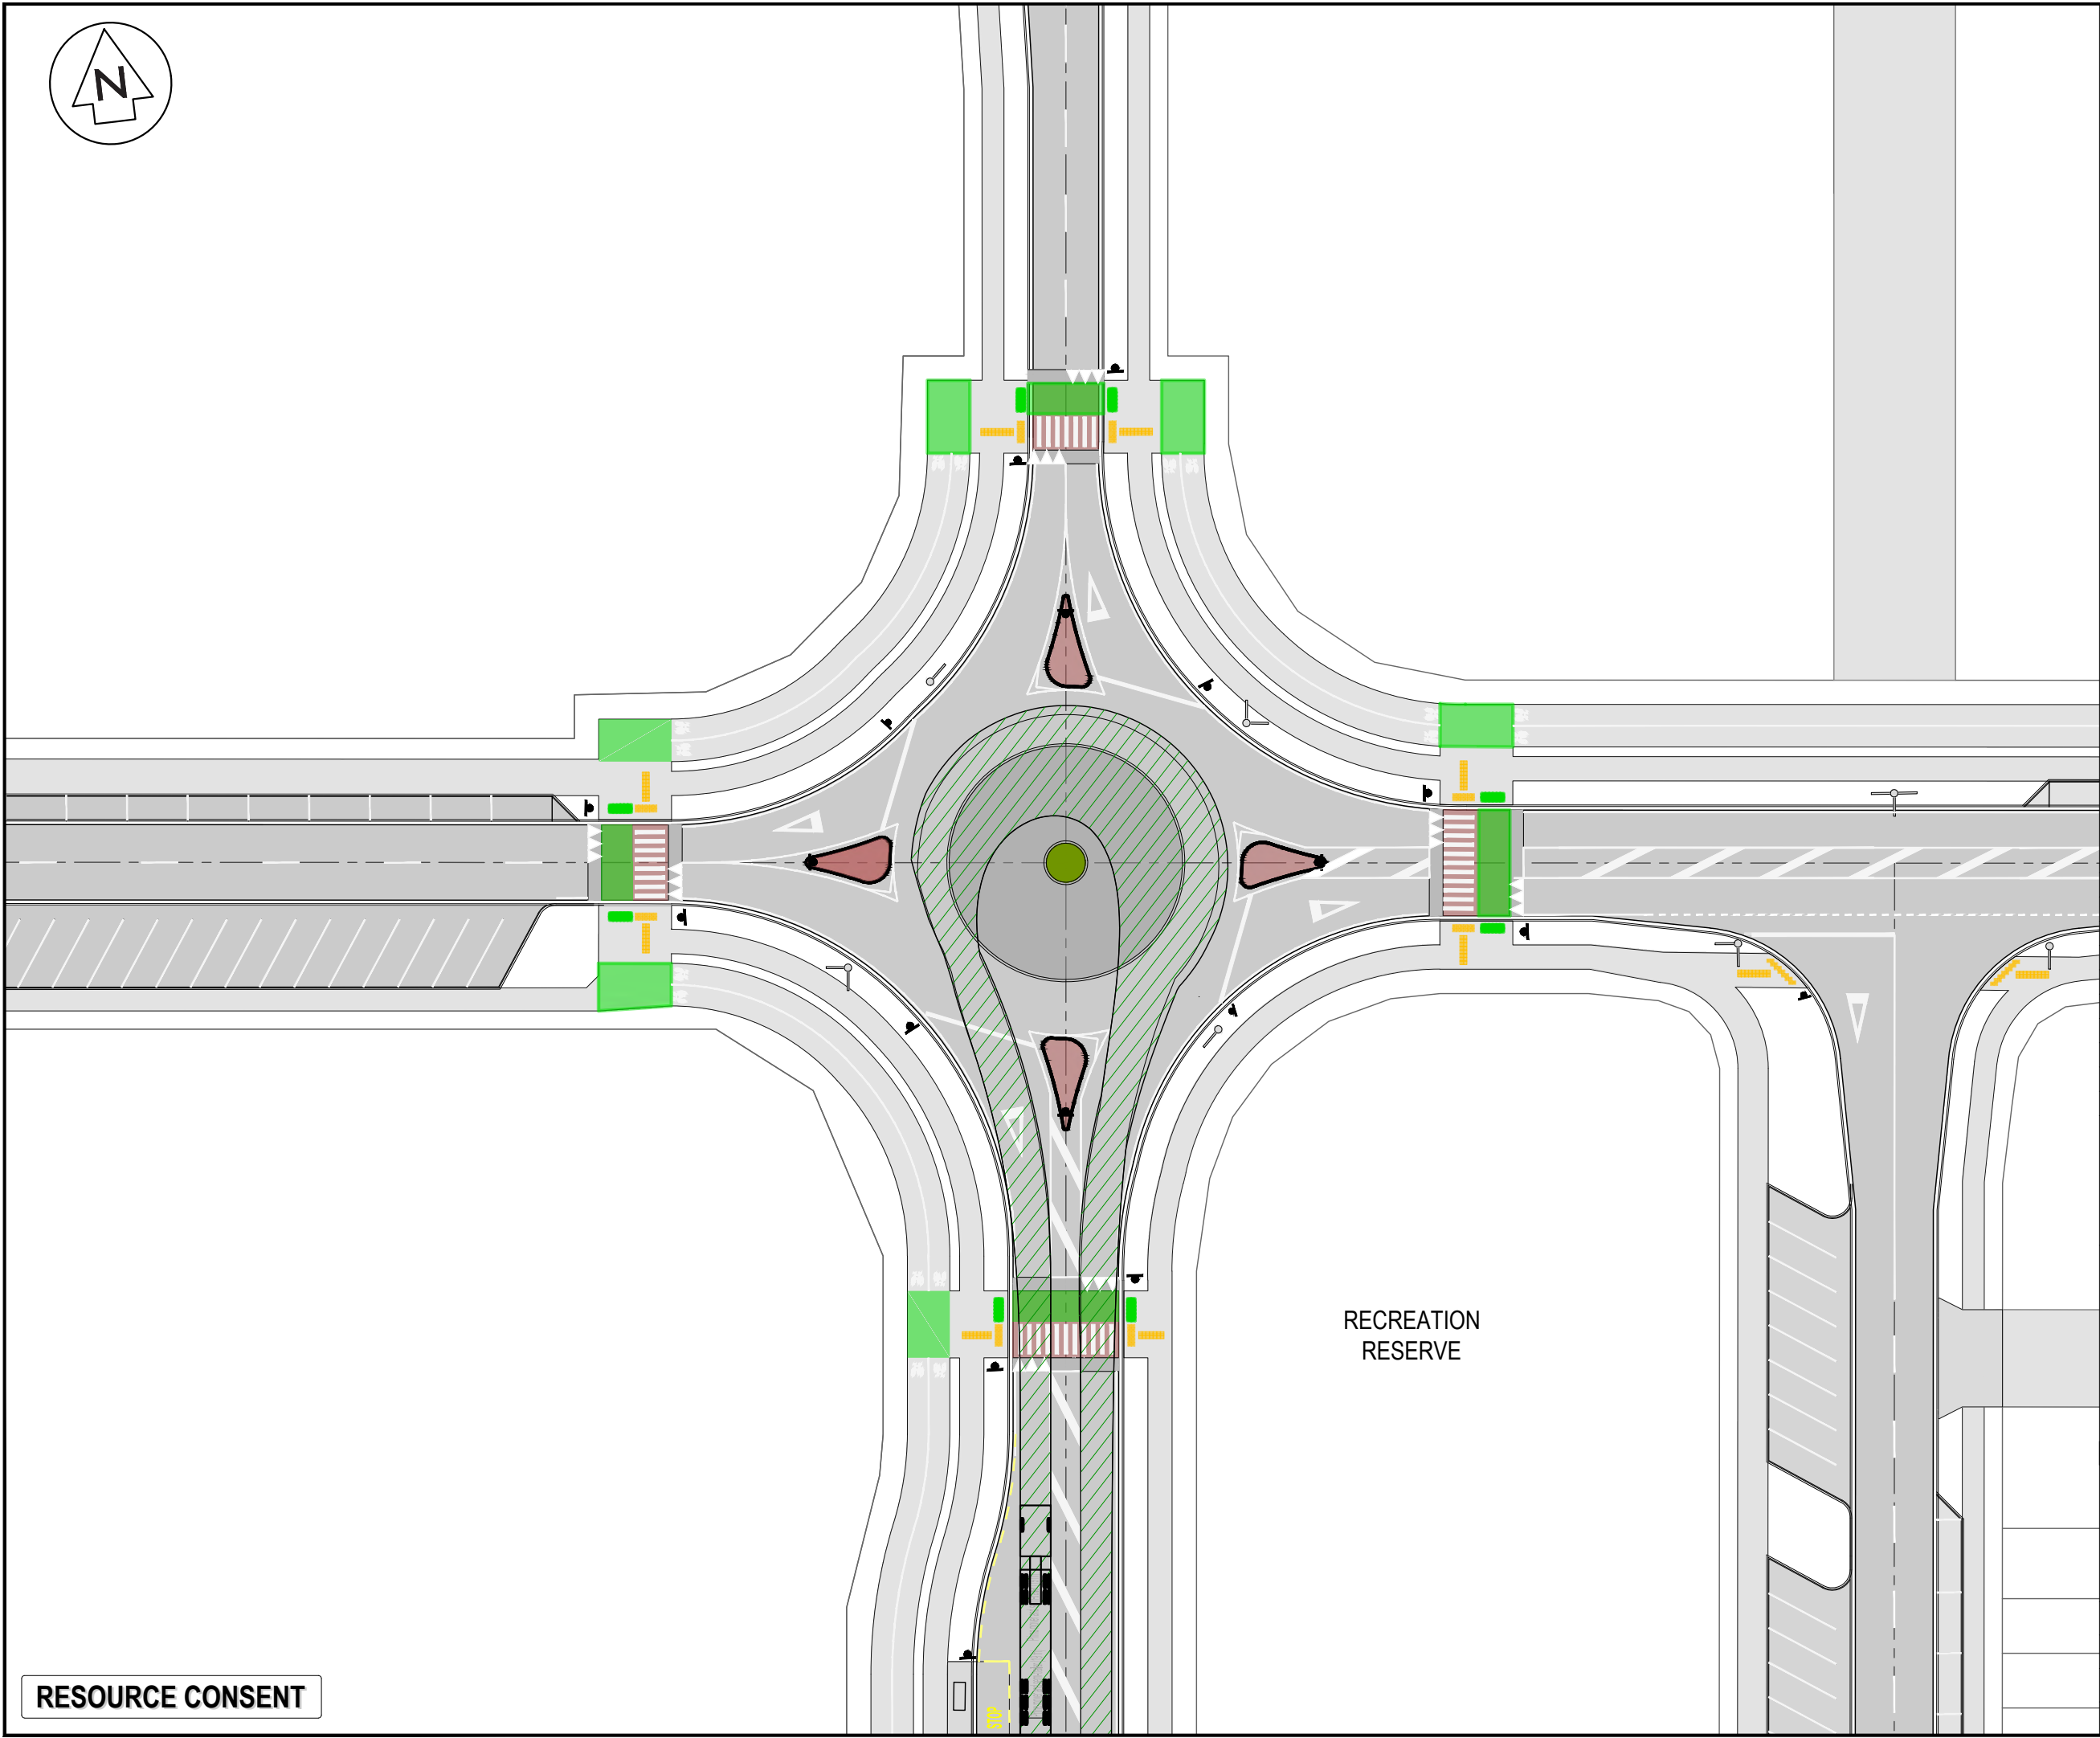

- NOTES
1. ALL WORKS TO BE IN ACCORDANCE WITH WAIKATO REGIONAL INFRASTRUCTURE TECHNICAL SPECIFICATIONS.
 2. CO-ORDINATES IN TERMS OF NZ GEODETIC DATUM MT EDEN 2000
 3. LEVELS IN TERMS OF THE NZ VERTICAL DATUM 2016. CONVERSION TO MOTURIKI 1953 CAN BE ACHIEVED BY ADDING 0.2594M. BOUNDARIES ARE SUBJECT TO FINAL SURVEY
 4. IT IS THE CONTRACTORS RESPONSIBILITY TO LOCATE ALL SERVICES THAT MAY BE AFFECTED BY HIS OPERATIONS.
 5. THE CONTRACTORS SHALL OBTAIN ALL NECESSARY APPROVAL FROM UTILITY OPERATORS BEFORE COMMENCING WORK UNDER OR NEAR THEIR SERVICES.
 6. FINAL PAVEMENT DESIGN SUBJECT TO CBR/B EAM TESTS ON SUBGRADE MATERIAL.
 7. SETOUT SCHEDULE WITH CO-ORDINATES OF CHAINAGE POINTS ALONG ROAD CENTERLINE TO BE SUPPLIED TO THE CONTRACTORS PRIOR TO CONSTRUCTION.
 8. REFER TO LONG SECTION FOR FINISHED CENTERLINE LEVELS. REFER TO TYPICAL CROSS SECTIONS TO OBTAIN LEVELS FOR OTHER LOCATIONS.

LEGEND

EX BDY	AC PAVING
PROP BDY	BRUSHED CONCRETE
EX SW DRAIN	EXPOSED CONCRETE
AC	DISH CHANNEL
CB	KERB AND CHANNEL
CEA	KERB AND NIB
DC	WHEEL STOP
K&C	PROP SWCP SINGLE
K&N	PROP STREET LIGHT
WS	PROP STREET SIGN
WS	ROAD NAME SIGN
WS	TACTILE PAVERS

A	FAST TRACK	AJP	08/2026
Rev	Description	By	Date
		By	Date
Survey	MAVEN		10/2025
Design	TCH		10/2025
Drawn	AJP		10/2025
Checked	DJM		08/2026




Project
**BRYMER FARMS
FOR
BRYMER FARMS
LIMITED**

Title
**PROPOSED
ROAD 19m SEMI TRUCK
TRACKING PLAN**

Project no.	119014		
Scale	1:1000 @ A3		
Cad file	119014-C310-ROUND ABOUT RD.DWG		
Drawing no.	C310-3	Rev	A

RESOURCE CONSENT

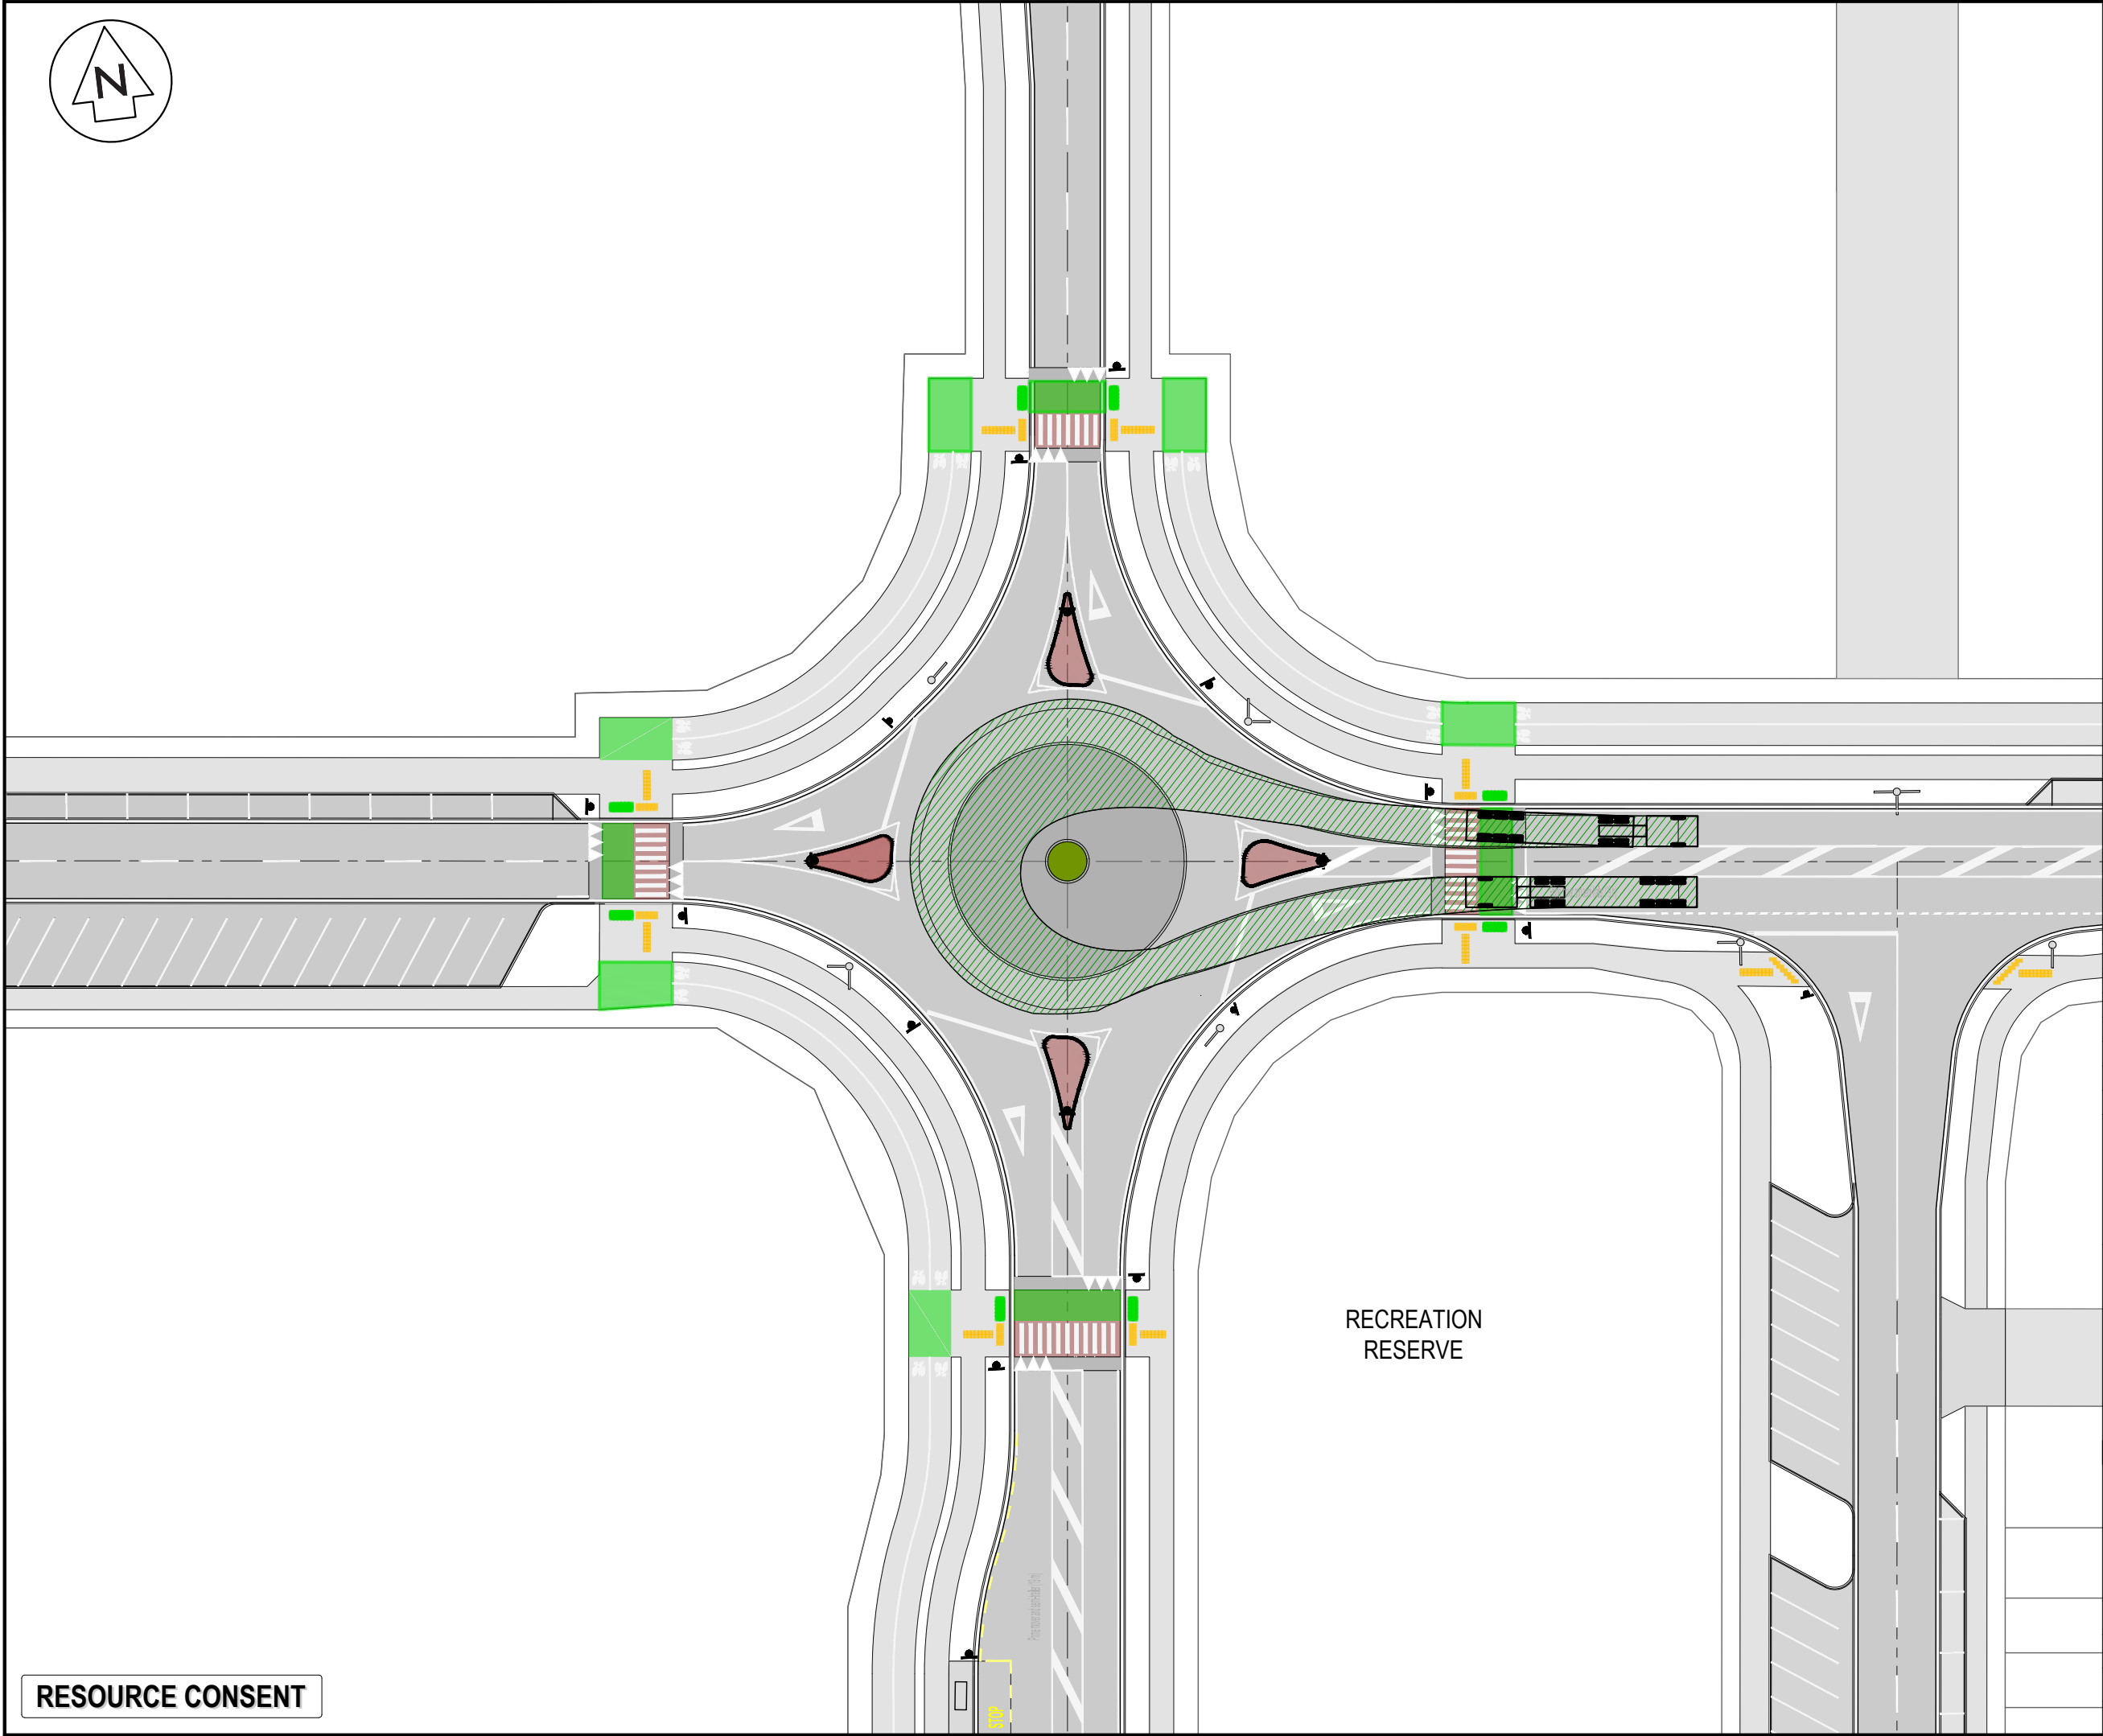

- NOTES
1. ALL WORKS TO BE IN ACCORDANCE WITH WAIKATO REGIONAL INFRASTRUCTURE TECHNICAL SPECIFICATIONS.
 2. CO-ORDINATES IN TERMS OF NZ GEODETIC DATUM MT EDEN 2000
 3. LEVELS IN TERMS OF THE NZ VERTICAL DATUM 2016. CONVERSION TO MOTURIKI 1953 CAN BE ACHIEVED BY ADDING 0.2594M. BOUNDARIES ARE SUBJECT TO FINAL SURVEY
 4. IT IS THE CONTRACTORS RESPONSIBILITY TO LOCATE ALL SERVICES THAT MAY BE AFFECTED BY HIS OPERATIONS.
 5. THE CONTRACTORS SHALL OBTAIN ALL NECESSARY APPROVAL FROM UTILITY OPERATORS BEFORE COMMENCING WORK UNDER OR NEAR THEIR SERVICES.
 6. FINAL PAVEMENT DESIGN SUBJECT TO CBR/B EAM TESTS ON SUBGRADE MATERIAL.
 7. SETOUT SCHEDULE WITH CO-ORDINATES OF CHAINAGE POINTS ALONG ROAD CENTERLINE TO BE SUPPLIED TO THE CONTRACTORS PRIOR TO CONSTRUCTION.
 8. REFER TO LONG SECTION FOR FINISHED CENTERLINE LEVELS. REFER TO TYPICAL CROSS SECTIONS TO OBTAIN LEVELS FOR OTHER LOCATIONS.

LEGEND

EX BDY	AC PAVING
PROP BDY	BRUSHED CONCRETE
EX SW DRAIN	EXPOSED CONCRETE
AC	DISH CHANNEL
CB	KERB AND CHANNEL
CEA	KERB AND NIB
DC	WHEEL STOP
K&C	PROP SWCP SINGLE
K&N	PROP STREET LIGHT
WS	PROP STREET SIGN
WS	ROAD NAME SIGN
WS	TACTILE PAVERS

A	FAST TRACK	AJP	08/2026
Rev	Description	By	Date
		By	Date
Survey	MAVEN		10/2025
Design	TCH		10/2025
Drawn	AJP		10/2025
Checked	DJM		08/2026


M Maven Waikato
07 242 0601
info@maven.co.nz
www.maven.co.nz
Level 1 286 Victoria Street, Hamilton
New Zealand

Project
**BRYMER FARMS
FOR
BRYMER FARMS
LIMITED**

Title
**PROPOSED
ROAD 19m SEMI TRUCK
TRACKING PLAN**

Project no.	119014		
Scale	1:1000 @ A3		
Cad file	119014-C310-ROUND ABOUT RD.DWG		
Drawing no.	C310-4	Rev	A

RESOURCE CONSENT

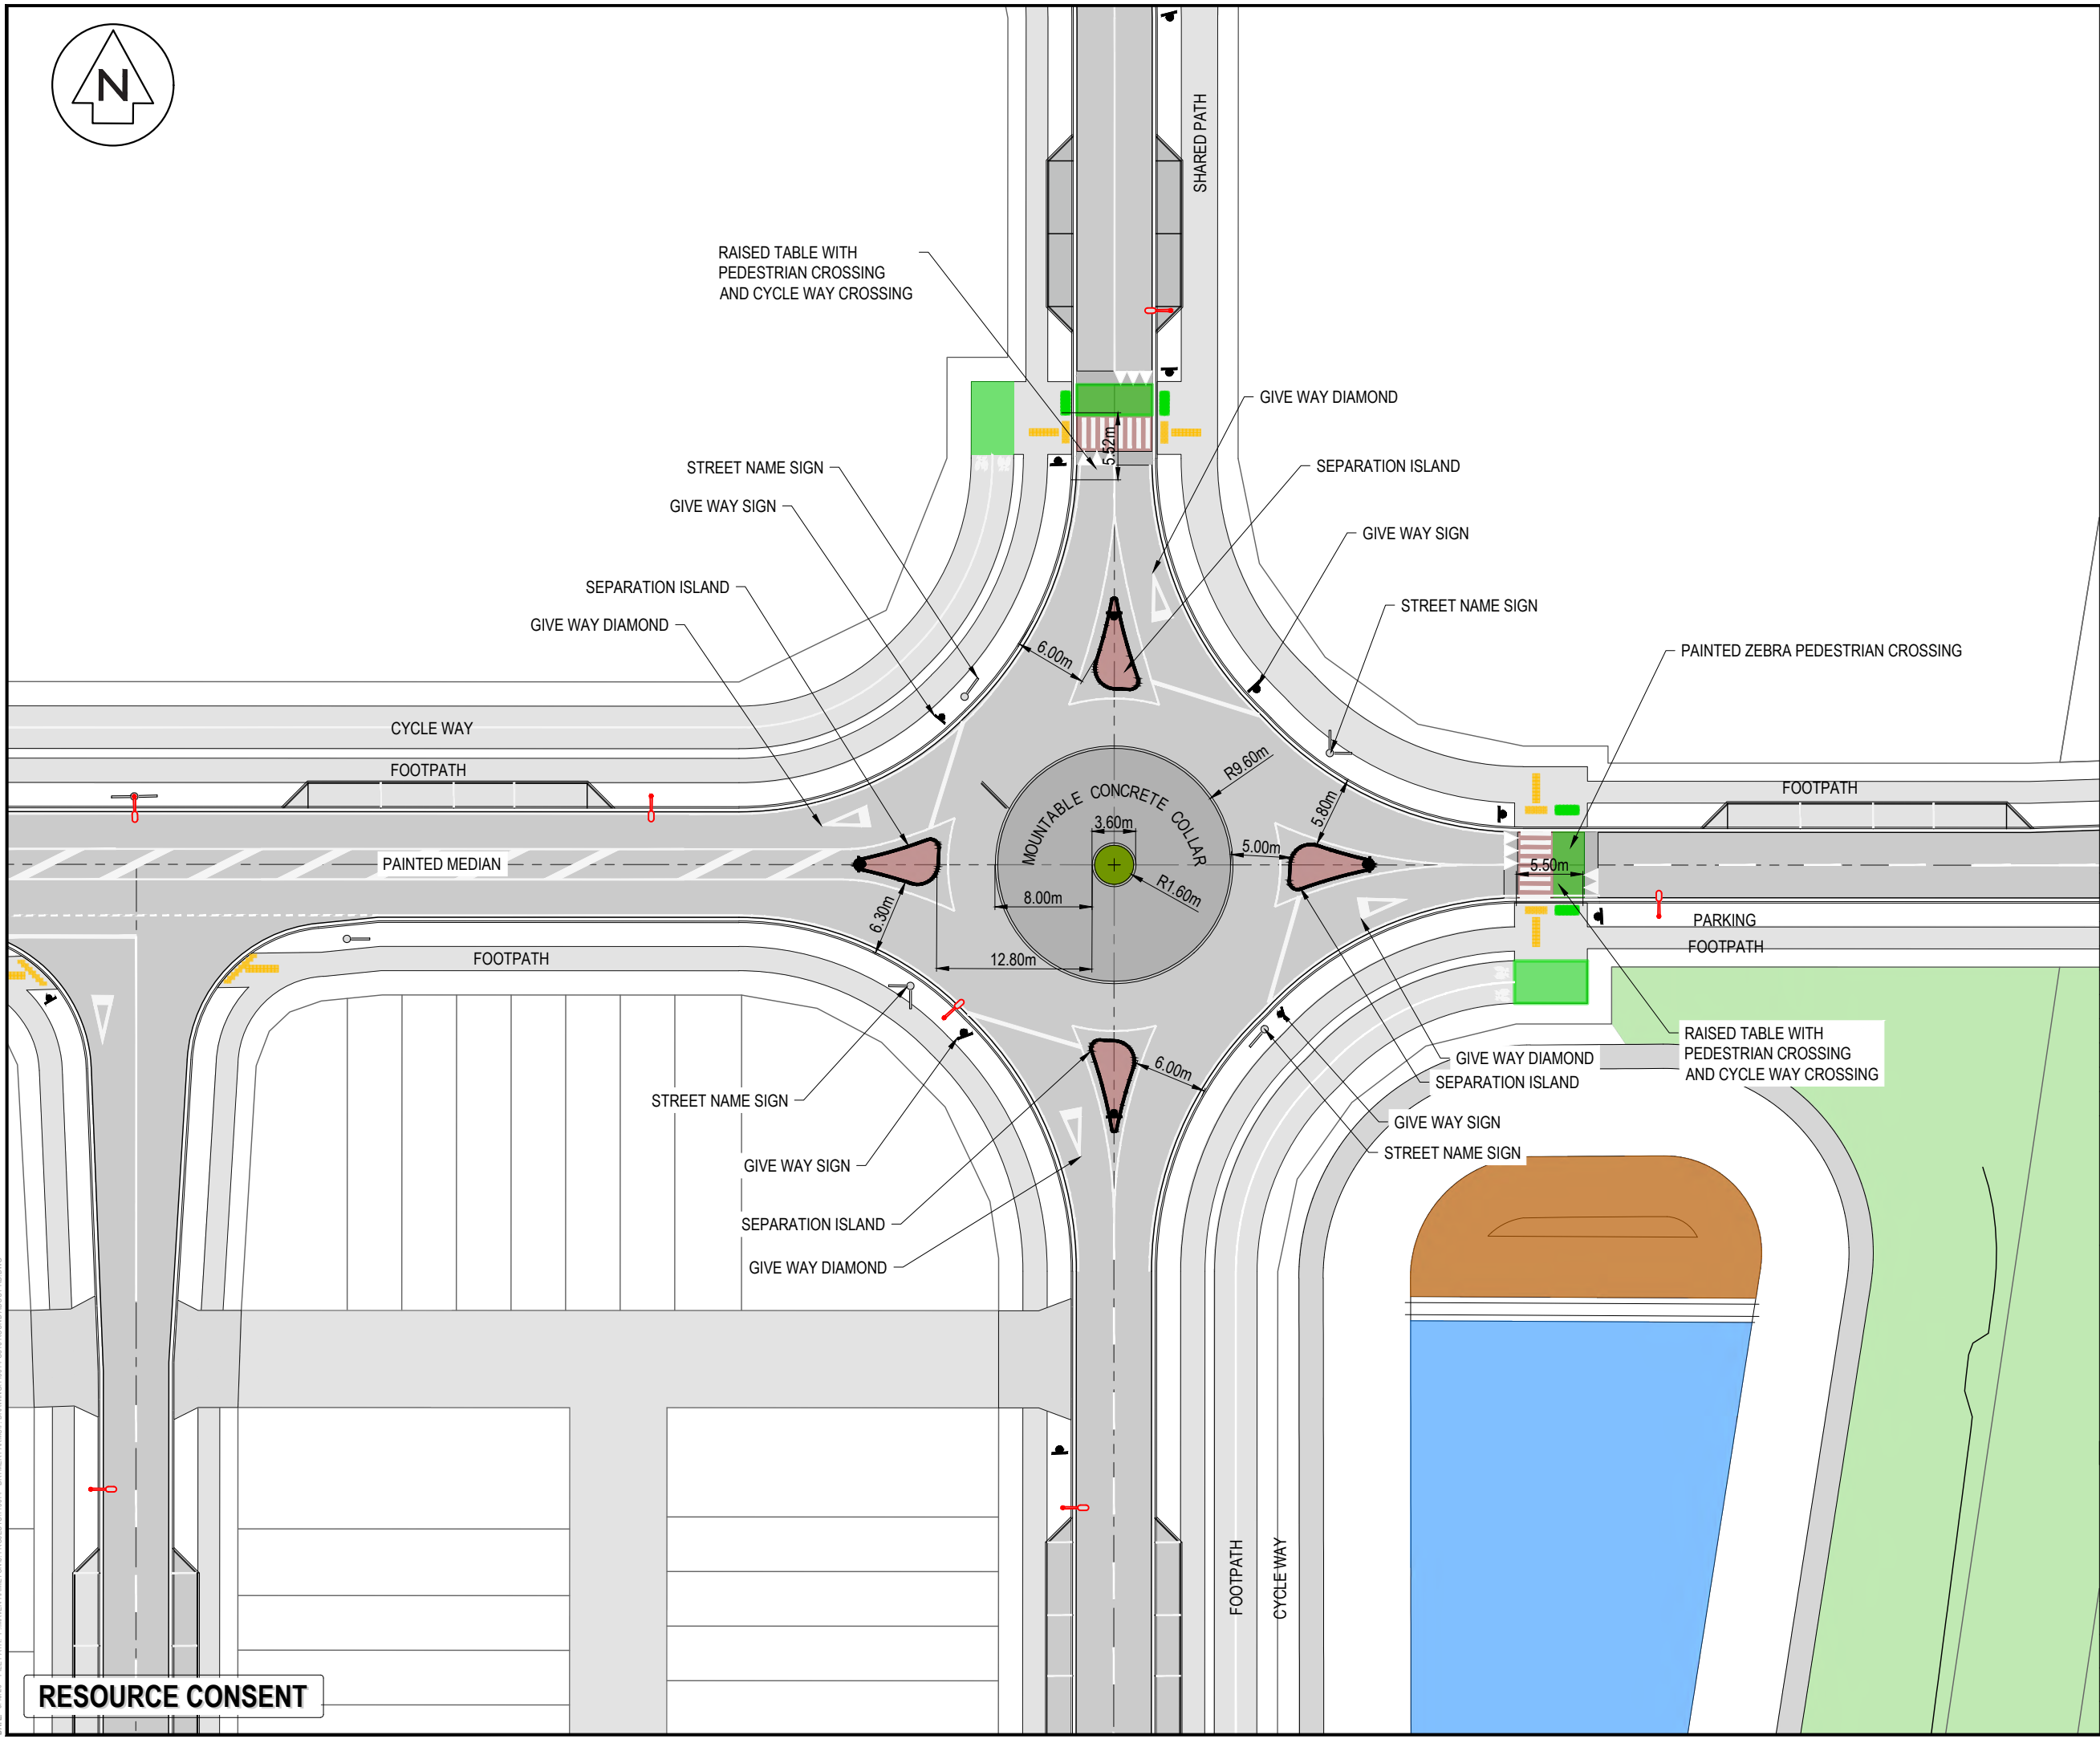

- NOTES
1. ALL WORKS TO BE IN ACCORDANCE WITH WAIKATO REGIONAL INFRASTRUCTURE TECHNICAL SPECIFICATIONS.
 2. CO-ORDINATES IN TERMS OF NZ GEODETIC DATUM MT EDEN 2000
 3. LEVELS IN TERMS OF THE NZ VERTICAL DATUM 2016. CONVERSION TO MOTURIKI 1953 CAN BE ACHIEVED BY ADDING 0.2594M. BOUNDARIES ARE SUBJECT TO FINAL SURVEY
 4. IT IS THE CONTRACTORS RESPONSIBILITY TO LOCATE ALL SERVICES THAT MAY BE AFFECTED BY HIS OPERATIONS.
 5. THE CONTRACTORS SHALL OBTAIN ALL NECESSARY APPROVAL FROM UTILITY OPERATORS BEFORE COMMENCING WORK UNDER OR NEAR THEIR SERVICES.
 6. FINAL PAVEMENT DESIGN SUBJECT TO CBR/BEM TESTS ON SUBGRADE MATERIAL.
 7. SETOUT SCHEDULE WITH CO-ORDINATES OF CHAINAGE POINTS ALONG ROAD CENTERLINE TO BE SUPPLIED TO THE CONTRACTORS PRIOR TO CONSTRUCTION.
 8. REFER TO LONG SECTION FOR FINISHED CENTERLINE LEVELS. REFER TO TYPICAL CROSS SECTIONS TO OBTAIN LEVELS FOR OTHER LOCATIONS.

LEGEND

EX BDY	EX SW DRAIN
PROP BDY	AC PAVING
CB	BRUSHED CONCRETE
CEA	EXPOSED CONCRETE
DC	DISH CHANNEL
K&C	KERB AND CHANNEL
K&N	KERB AND NIB
WS	WHEEL STOP
PROP SWCP SINGLE	PROP STREET LIGHT
PROP STREET SIGN	ROAD NAME SIGN
TACTILE PAVERS	


A	FAST TRACK	AJP	08/2026
Rev	Description	By	Date
Survey	MAVEN		10/2025
Design	TCH		10/2025
Drawn	AJP		10/2025
Checked	DJM		08/2026

M Maven Waikato
07 242 0601
info@maven.co.nz
www.maven.co.nz
Level 1 286 Victoria Street, Hamilton
New Zealand

Project
**BRYMER FARMS
FOR
BRYMER FARMS
LIMITED**

Title
**PROPOSED
ROADING ROUNDABOUT
B PLAN**

Project no.	119014
Scale	1:1000 @ A3
Cad file	119014-C310-ROUND ABOUT RD.DWG
Drawing no.	C311-1
Rev	A

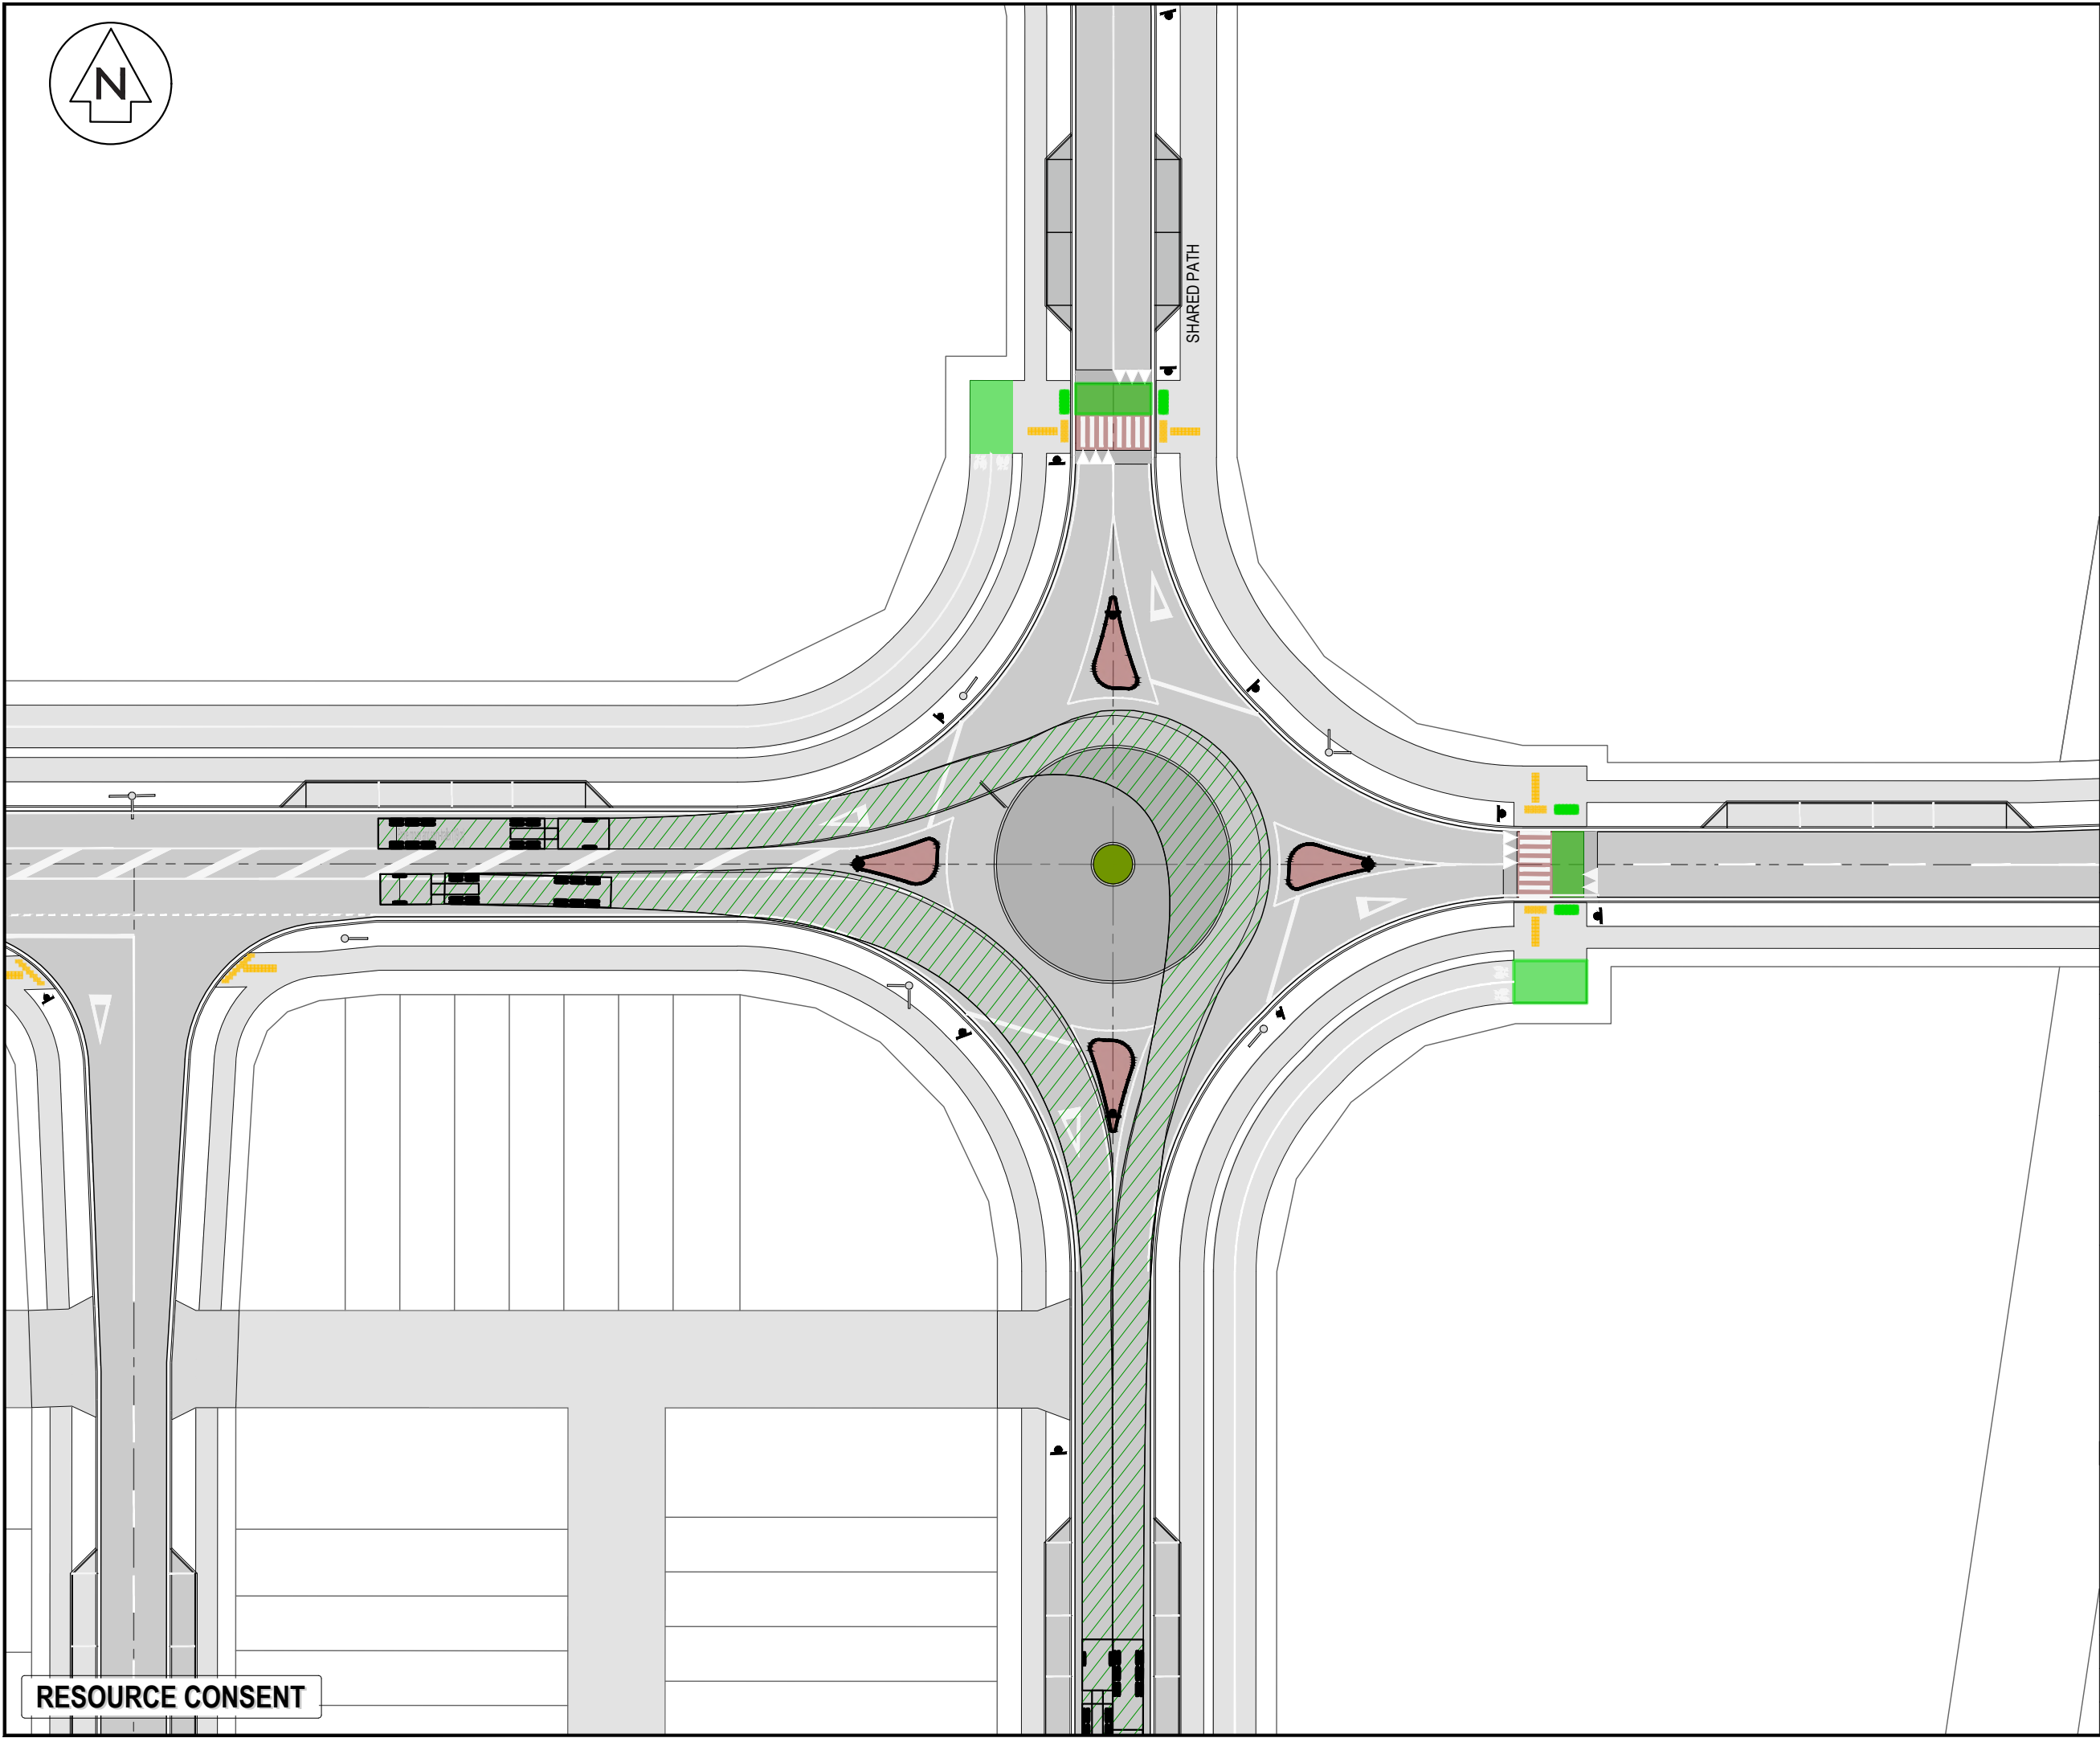

- NOTES
1. ALL WORKS TO BE IN ACCORDANCE WITH WAIKATO REGIONAL INFRASTRUCTURE TECHNICAL SPECIFICATIONS.
 2. CO-ORDINATES IN TERMS OF NZ GEODETIC DATUM MT EDEN 2000
 3. LEVELS IN TERMS OF THE NZ VERTICAL DATUM 2016. CONVERSION TO MOTURIKI 1953 CAN BE ACHIEVED BY ADDING 0.2594M. BOUNDARIES ARE SUBJECT TO FINAL SURVEY
 4. IT IS THE CONTRACTORS RESPONSIBILITY TO LOCATE ALL SERVICES THAT MAY BE AFFECTED BY HIS OPERATIONS.
 5. THE CONTRACTORS SHALL OBTAIN ALL NECESSARY APPROVAL FROM UTILITY OPERATORS BEFORE COMMENCING WORK UNDER OR NEAR THEIR SERVICES.
 6. FINAL PAVEMENT DESIGN SUBJECT TO CBR/B EAM TESTS ON SUBGRADE MATERIAL.
 7. SETOUT SCHEDULE WITH CO-ORDINATES OF CHAINAGE POINTS ALONG ROAD CENTERLINE TO BE SUPPLIED TO THE CONTRACTORS PRIOR TO CONSTRUCTION.
 8. REFER TO LONG SECTION FOR FINISHED CENTERLINE LEVELS. REFER TO TYPICAL CROSS SECTIONS TO OBTAIN LEVELS FOR OTHER LOCATIONS.

LEGEND

EX BDY	AC PAVING
PROP BDY	BRUSHED CONCRETE
EX SW DRAIN	EXPOSED CONCRETE
AC	DISH CHANNEL
CB	KERB AND CHANNEL
CEA	KERB AND NIB
DC	WHEEL STOP
K&C	PROP SWCP SINGLE
K&N	PROP STREET LIGHT
WS	PROP STREET SIGN
WS	ROAD NAME SIGN
WS	TACTILE PAVERS

A	FAST TRACK	AJP	08/2026
Rev	Description	By	Date
Survey	MAVEN	10/2025	
Design	TCH	10/2025	
Drawn	AJP	10/2025	
Checked	DJM	08/2026	




Project
**BRYMER FARMS
FOR
BRYMER FARMS
LIMITED**

Title
**PROPOSED
ROAD 19m SEMI TRUCK
TRACKING PLAN**

Project no.	119014		
Scale	1:1000 @ A3		
Cad file	119014-C310-ROUND ABOUT RD.DWG		
Drawing no.	C311-2	Rev	A

RESOURCE CONSENT

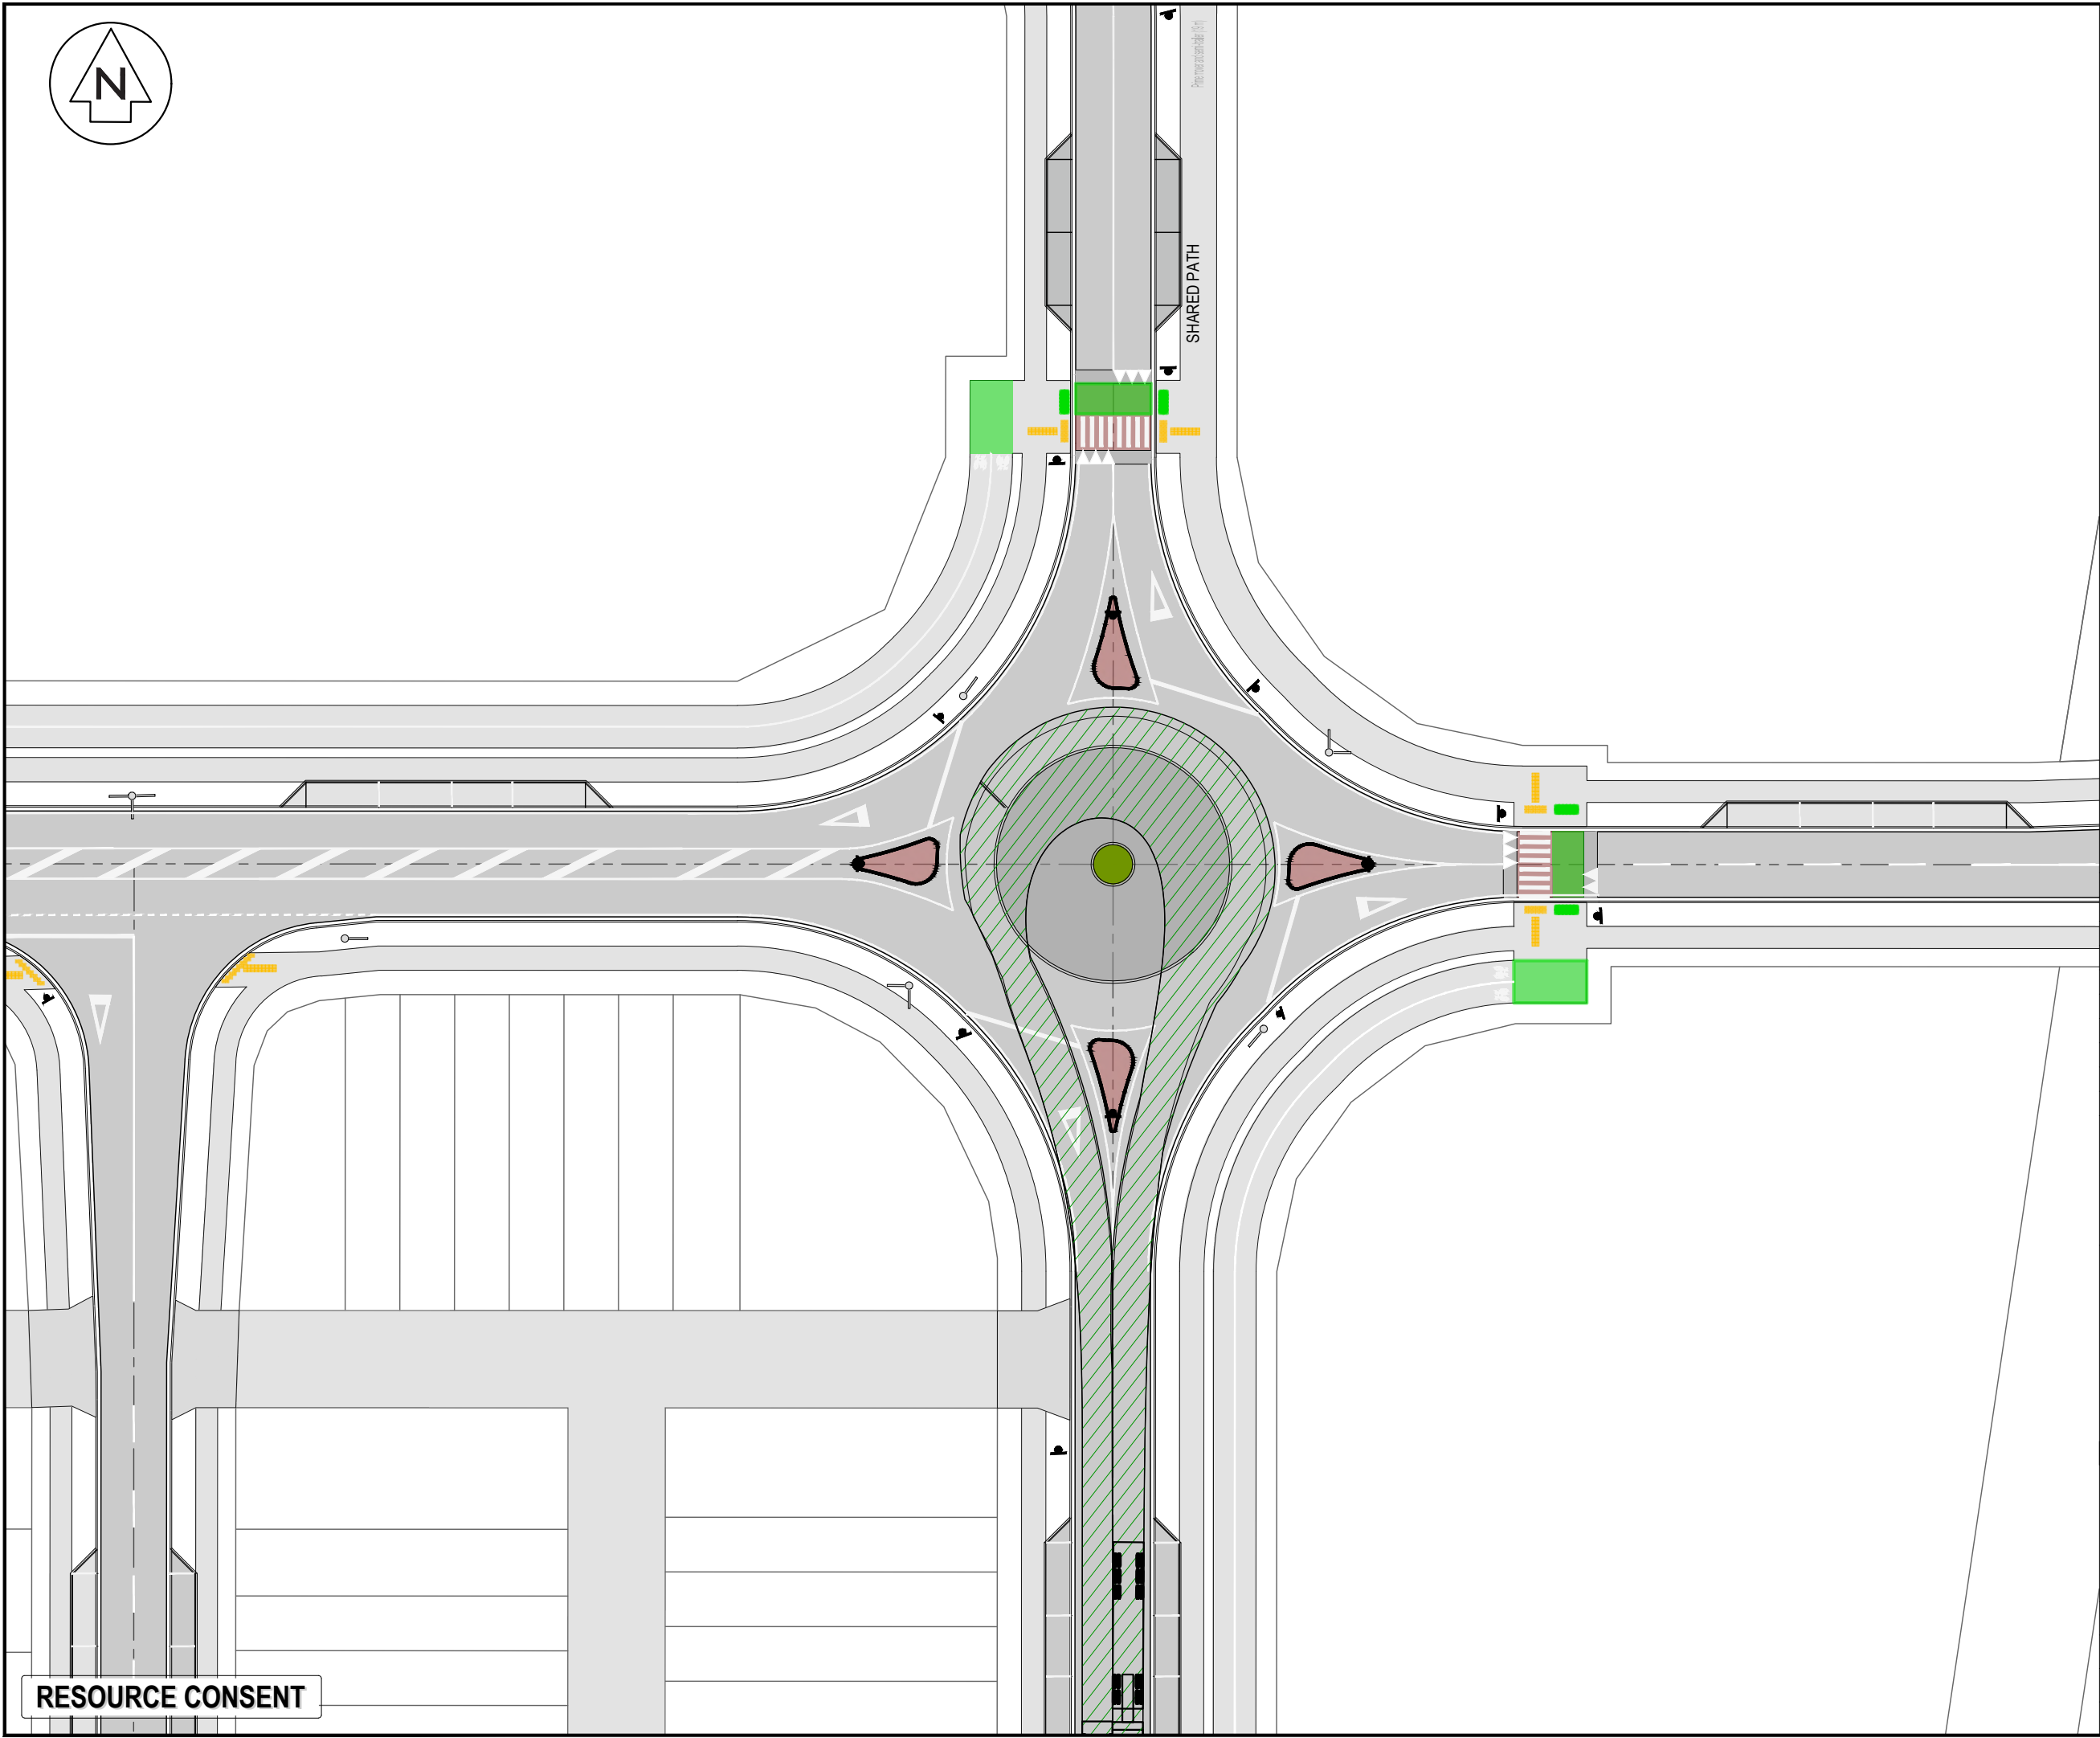

- NOTES
1. ALL WORKS TO BE IN ACCORDANCE WITH WAIKATO REGIONAL INFRASTRUCTURE TECHNICAL SPECIFICATIONS.
 2. CO-ORDINATES IN TERMS OF NZ GEODETIC DATUM MT EDEN 2000
 3. LEVELS IN TERMS OF THE NZ VERTICAL DATUM 2016. CONVERSION TO MOTURIKI 1953 CAN BE ACHIEVED BY ADDING 0.2594M. BOUNDARIES ARE SUBJECT TO FINAL SURVEY
 4. IT IS THE CONTRACTORS RESPONSIBILITY TO LOCATE ALL SERVICES THAT MAY BE AFFECTED BY HIS OPERATIONS.
 5. THE CONTRACTORS SHALL OBTAIN ALL NECESSARY APPROVAL FROM UTILITY OPERATORS BEFORE COMMENCING WORK UNDER OR NEAR THEIR SERVICES.
 6. FINAL PAVEMENT DESIGN SUBJECT TO CBR/B EAM TESTS ON SUBGRADE MATERIAL.
 7. SETOUT SCHEDULE WITH CO-ORDINATES OF CHAINAGE POINTS ALONG ROAD CENTERLINE TO BE SUPPLIED TO THE CONTRACTORS PRIOR TO CONSTRUCTION.
 8. REFER TO LONG SECTION FOR FINISHED CENTERLINE LEVELS. REFER TO TYPICAL CROSS SECTIONS TO OBTAIN LEVELS FOR OTHER LOCATIONS.

LEGEND

EX BDY	AC PAVING
PROP BDY	BRUSHED CONCRETE
EX SW DRAIN	EXPOSED CONCRETE
AC	DISH CHANNEL
CB	KERB AND CHANNEL
CEA	KERB AND NIB
DC	WHEEL STOP
K&C	PROP SWCP SINGLE
K&N	PROP STREET LIGHT
WS	PROP STREET SIGN
	ROAD NAME SIGN
	TACTILE PAVERS


A	FAST TRACK	AJP	08/2026
Rev	Description	By	Date
Survey	MAVEN		10/2025
Design	TCH		10/2025
Drawn	AJP		10/2025
Checked	DJM		08/2026

M Maven Waikato
07 242 0601
info@maven.co.nz
www.maven.co.nz
Level 1 286 Victoria Street, Hamilton
New Zealand

Project
**BRYMER FARMS
FOR
BRYMER FARMS
LIMITED**

Title
**PROPOSED
ROAD 19m SEMI TRUCK
TRACKING PLAN**

Project no.	119014		
Scale	1:1000 @ A3		
Cad file	119014-C310-ROUND ABOUT RD.DWG		
Drawing no.	C311-3	Rev	A

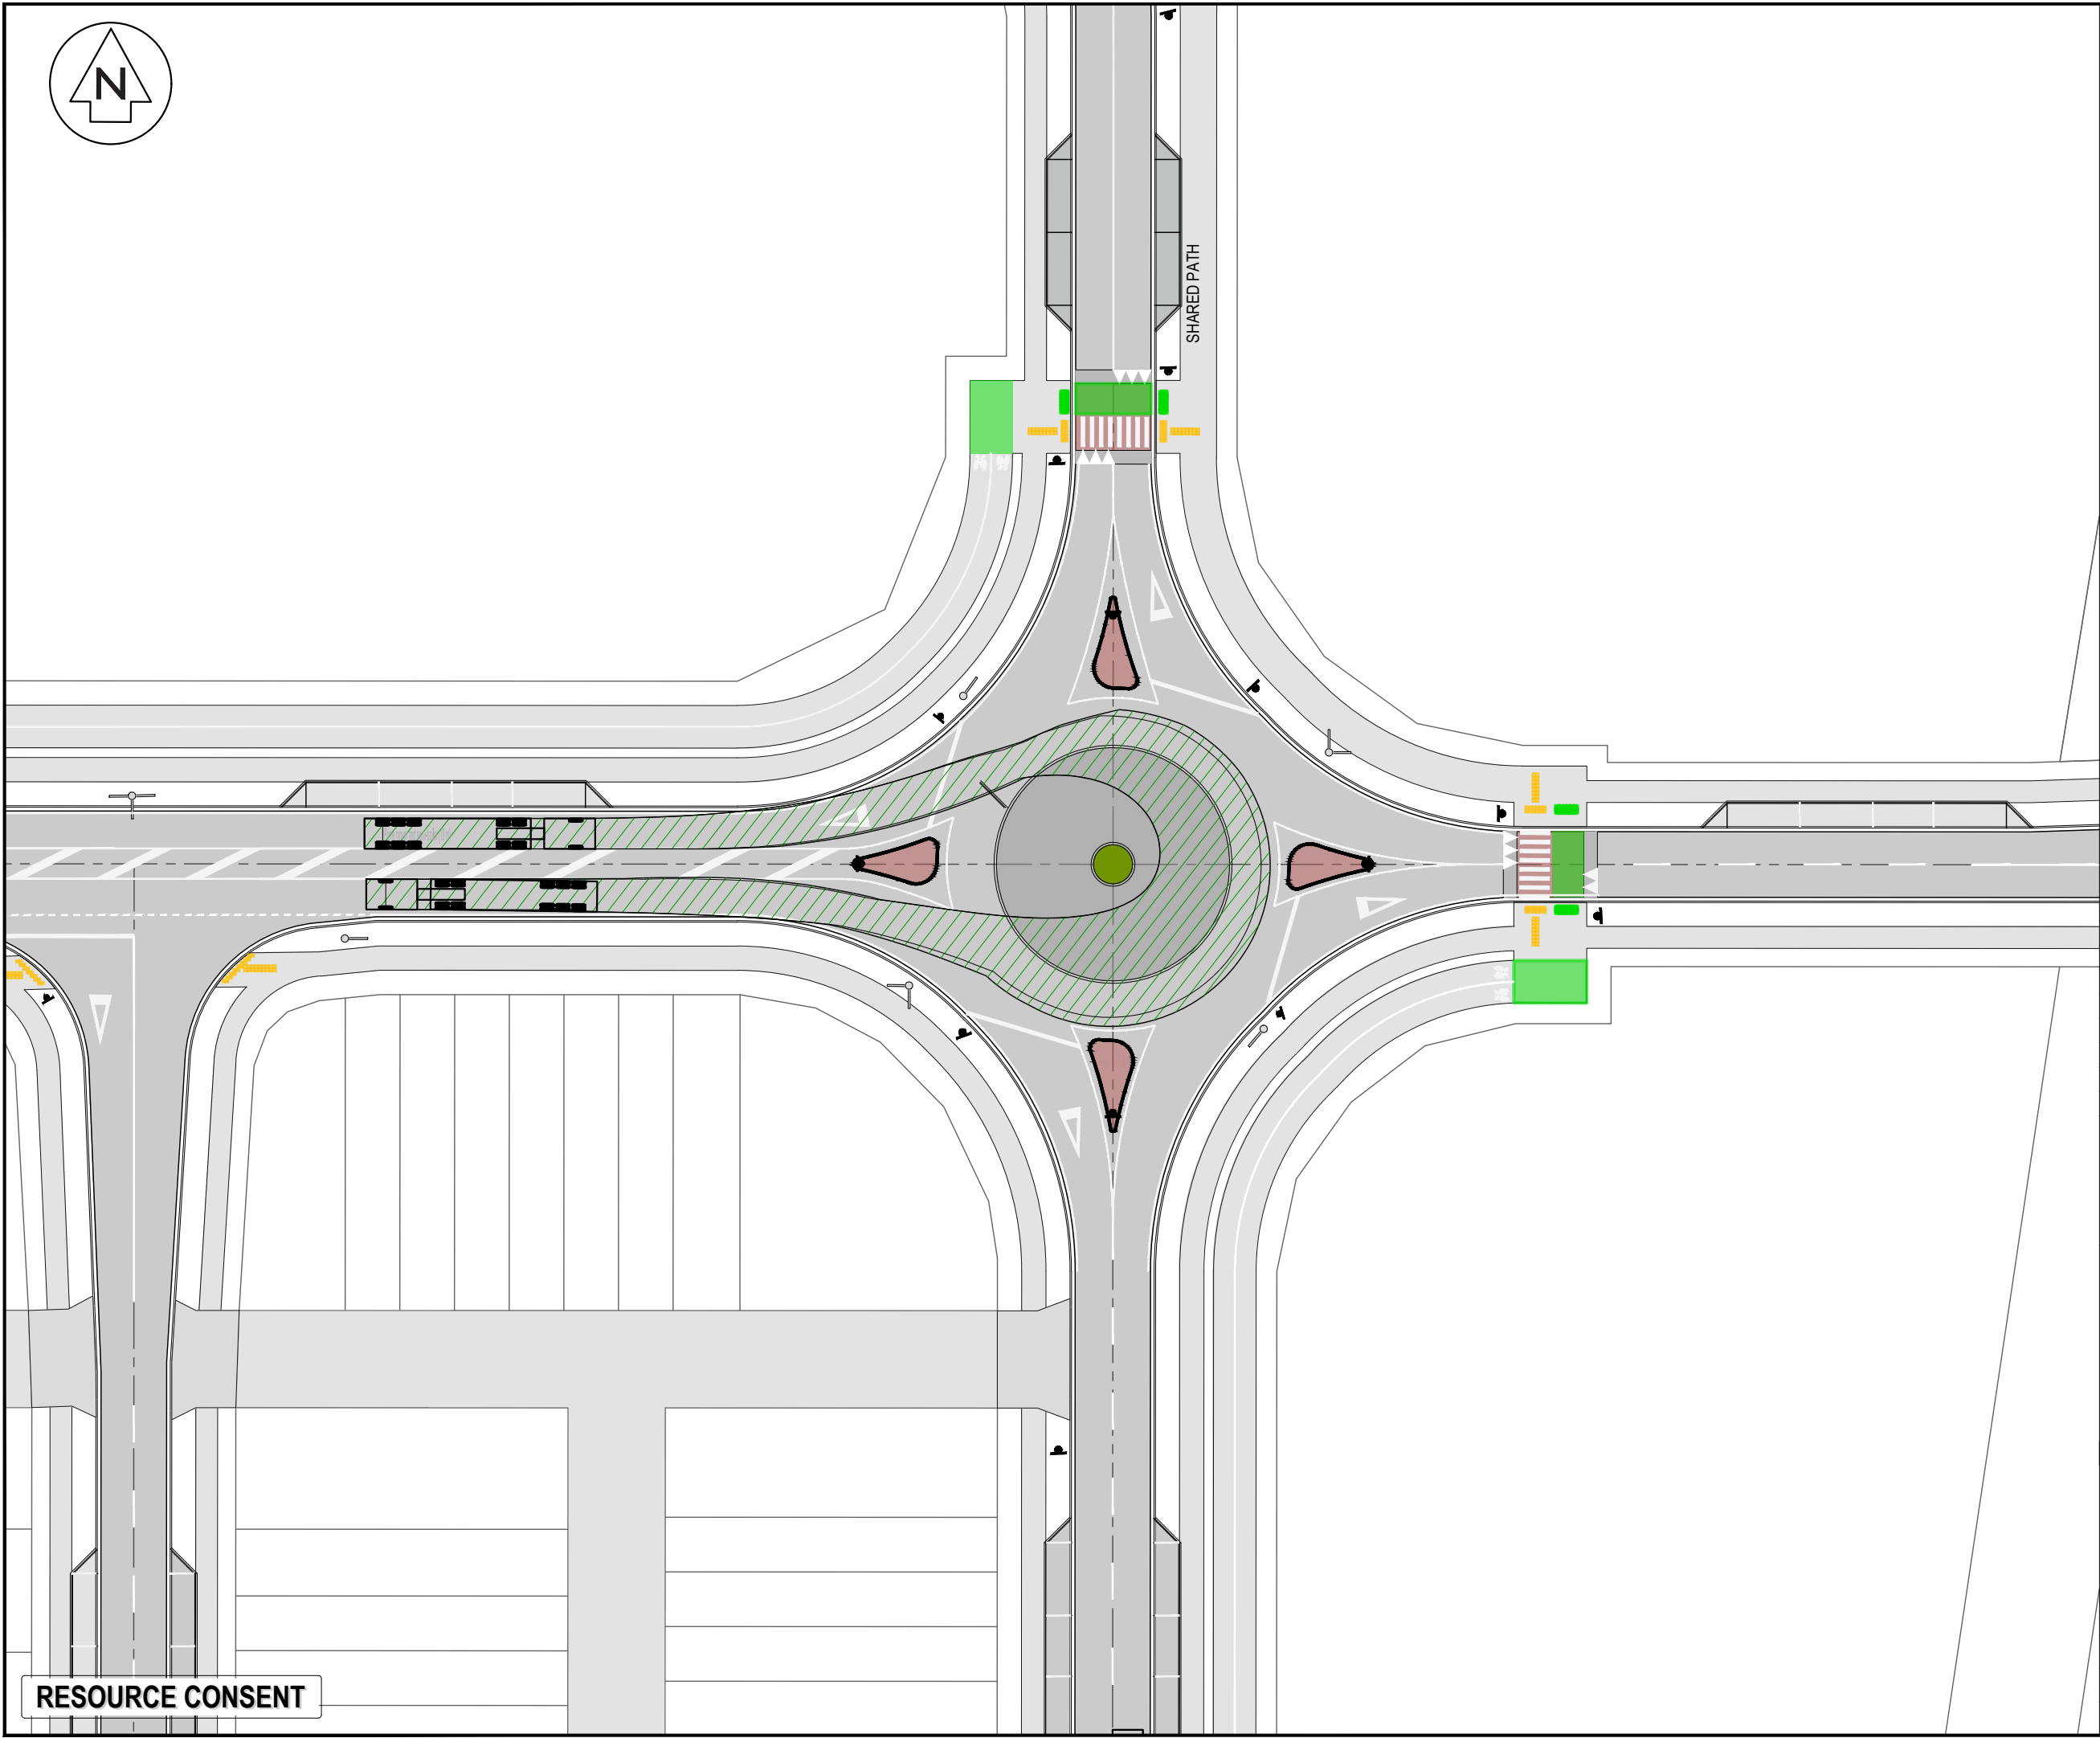

- NOTES
1. ALL WORKS TO BE IN ACCORDANCE WITH WAIKATO REGIONAL INFRASTRUCTURE TECHNICAL SPECIFICATIONS.
 2. CO-ORDINATES IN TERMS OF NZ GEODETIC DATUM MT EDEN 2000
 3. LEVELS IN TERMS OF THE NZ VERTICAL DATUM 2016. CONVERSION TO MOTURIKI 1953 CAN BE ACHIEVED BY ADDING 0.2594M. BOUNDARIES ARE SUBJECT TO FINAL SURVEY
 4. IT IS THE CONTRACTORS RESPONSIBILITY TO LOCATE ALL SERVICES THAT MAY BE AFFECTED BY HIS OPERATIONS.
 5. THE CONTRACTORS SHALL OBTAIN ALL NECESSARY APPROVAL FROM UTILITY OPERATORS BEFORE COMMENCING WORK UNDER OR NEAR THEIR SERVICES.
 6. FINAL PAVEMENT DESIGN SUBJECT TO CBR/B EAM TESTS ON SUBGRADE MATERIAL.
 7. SETOUT SCHEDULE WITH CO-ORDINATES OF CHAINAGE POINTS ALONG ROAD CENTERLINE TO BE SUPPLIED TO THE CONTRACTORS PRIOR TO CONSTRUCTION.
 8. REFER TO LONG SECTION FOR FINISHED CENTERLINE LEVELS. REFER TO TYPICAL CROSS SECTIONS TO OBTAIN LEVELS FOR OTHER LOCATIONS.

LEGEND

EX BDY	AC PAVING
PROP BDY	BRUSHED CONCRETE
EX SW DRAIN	EXPOSED CONCRETE
AC	DISH CHANNEL
CB	KERB AND CHANNEL
CEA	KERB AND NIB
DC	WHEEL STOP
K&C	PROP SWCP SINGLE
K&N	PROP STREET LIGHT
WS	PROP STREET SIGN
WS	ROAD NAME SIGN
WS	TACTILE PAVERS

A	FAST TRACK	AJP	08/2026
Rev	Description	By	Date
Survey	MAVEN	10/2025	
Design	TCH	10/2025	
Drawn	AJP	10/2025	
Checked	DJM	08/2026	




Maven Waikato
07 242 0601
info@maven.co.nz
www.maven.co.nz
Level 1 286 Victoria Street, Hamilton
New Zealand

Project
**BRYMER FARMS
FOR
BRYMER FARMS
LIMITED**

Title
**PROPOSED
ROAD 19m SEMI TRUCK
TRACKING PLAN**

Project no.	119014		
Scale	1:1000 @ A3		
Cad file	119014-C310-ROUND ABOUT RD.DWG		
Drawing no.	C311-4	Rev	A

RESOURCE CONSENT

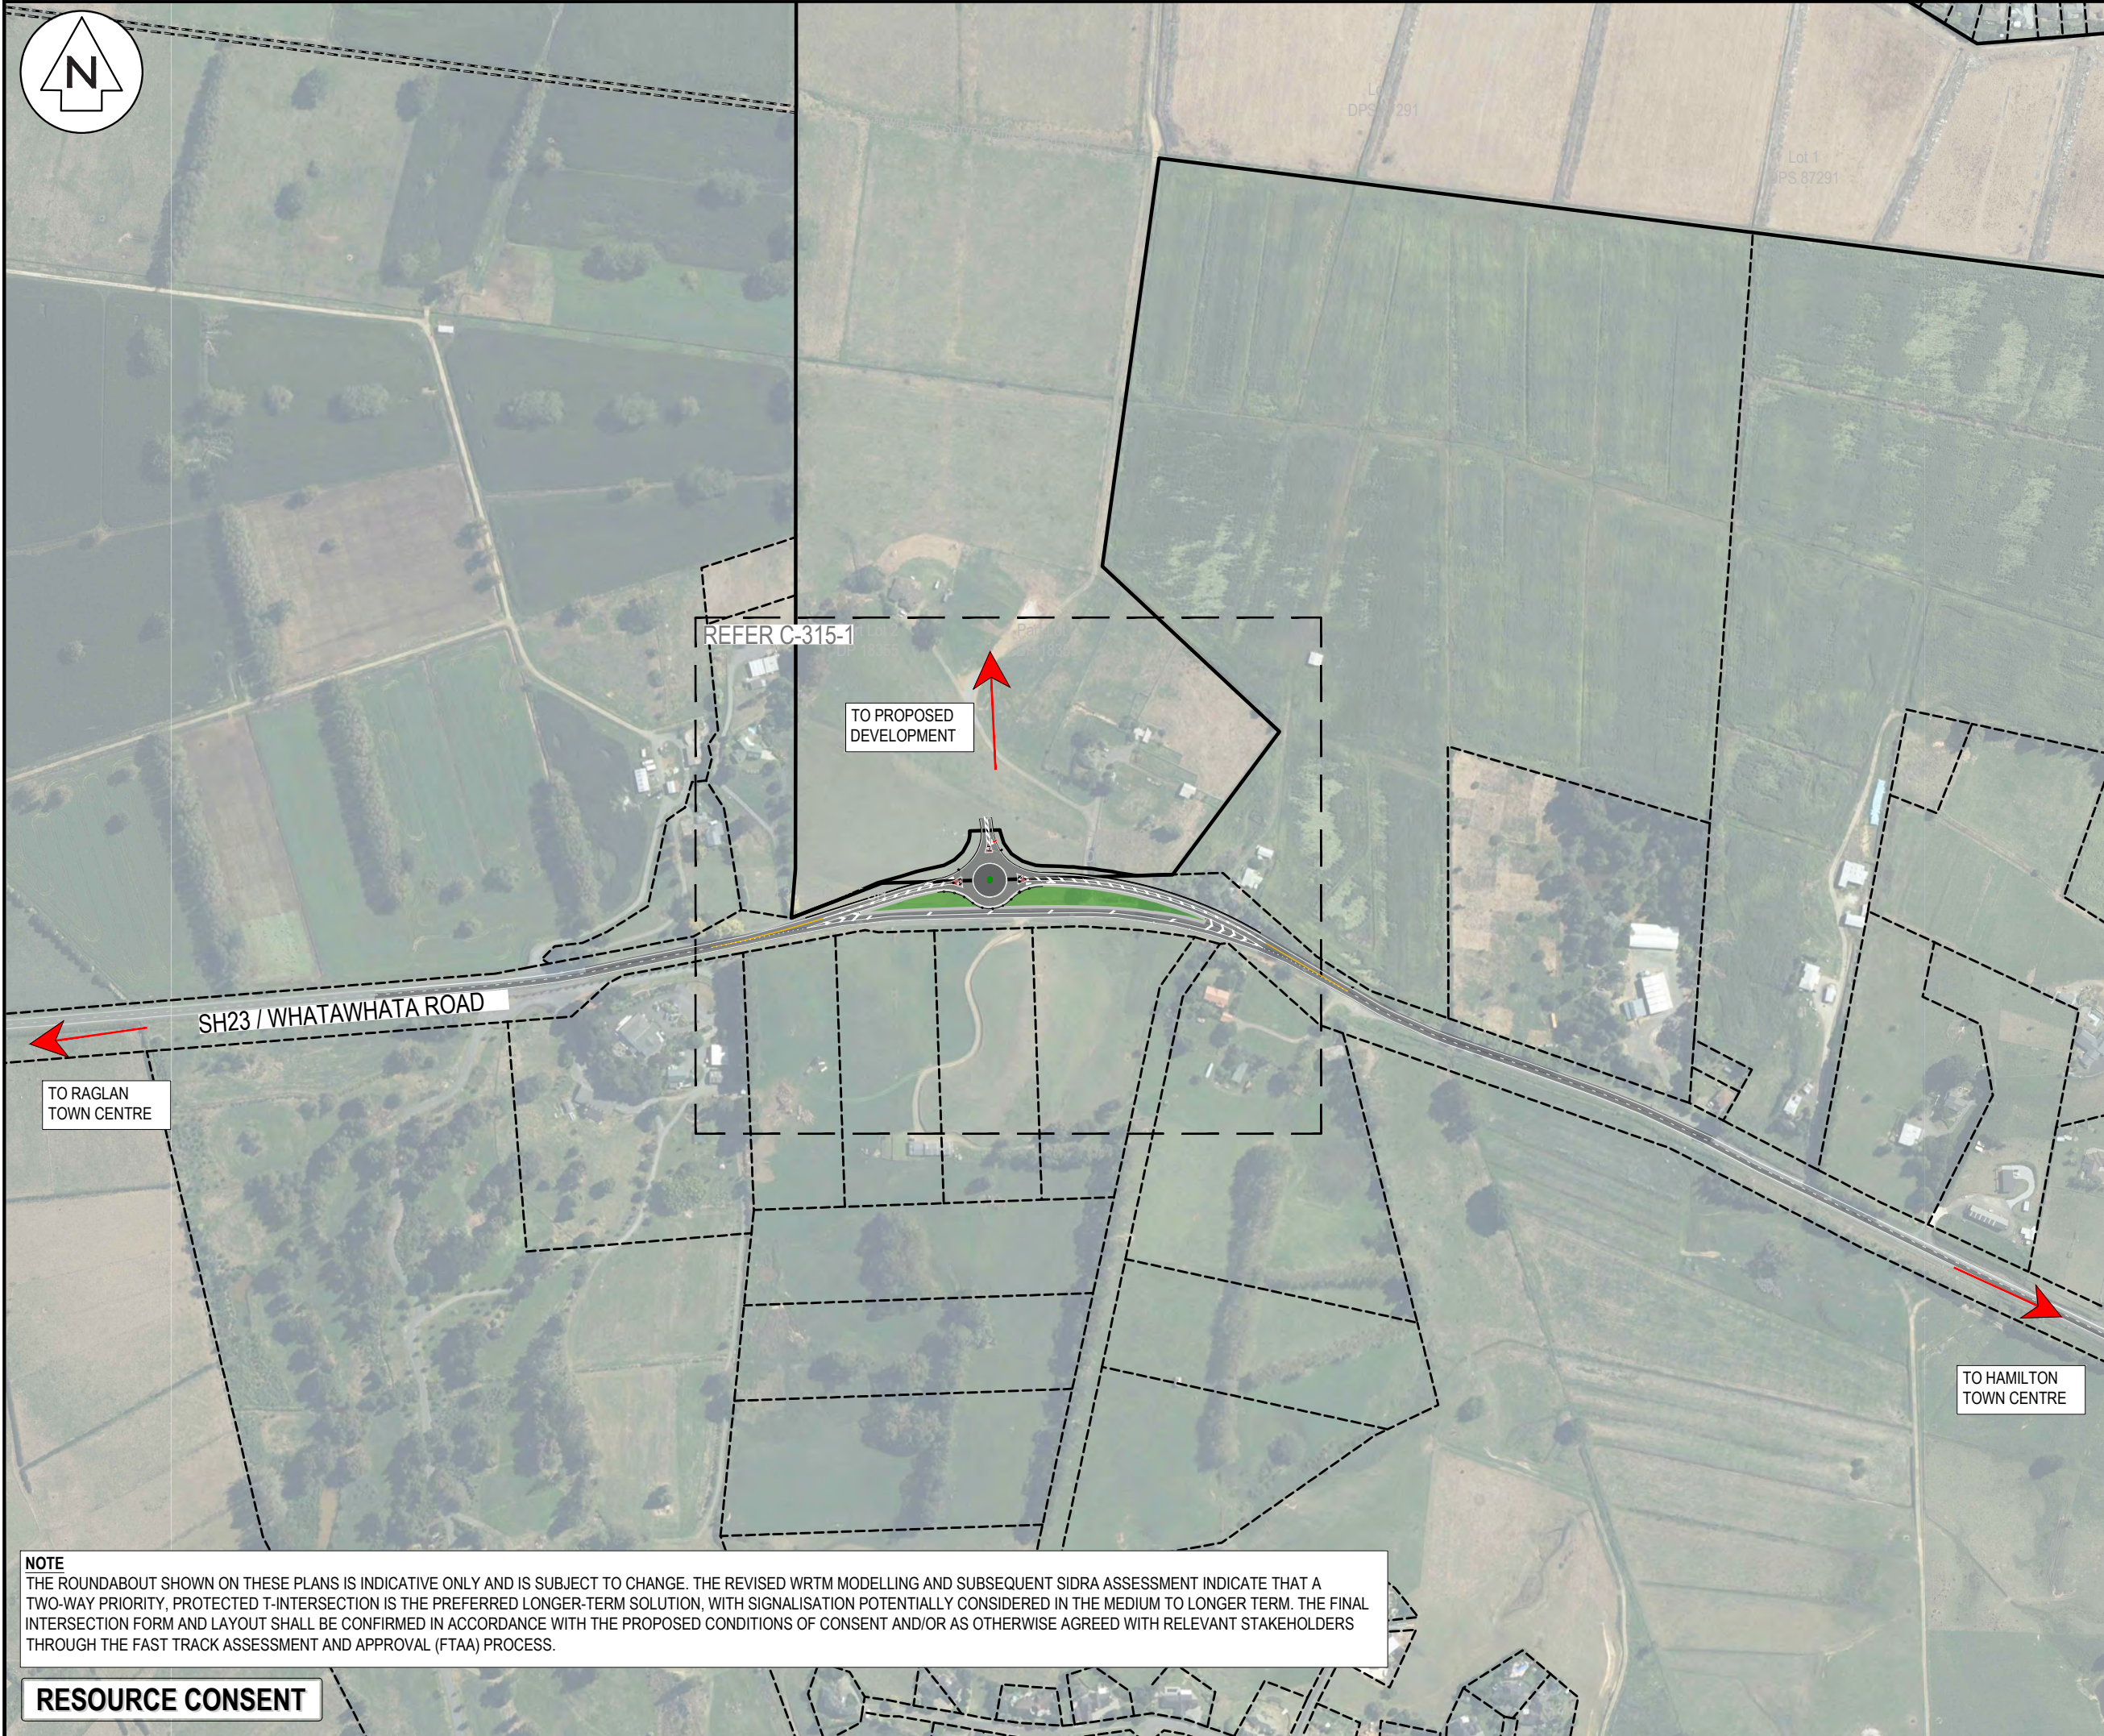

NOTE
THE ROUNDABOUT SHOWN ON THESE PLANS IS INDICATIVE ONLY AND IS SUBJECT TO CHANGE. THE REVISED WRTM MODELLING AND SUBSEQUENT SIDRA ASSESSMENT INDICATE THAT A TWO-WAY PRIORITY, PROTECTED T-INTERSECTION IS THE PREFERRED LONGER-TERM SOLUTION, WITH SIGNALISATION POTENTIALLY CONSIDERED IN THE MEDIUM TO LONGER TERM. THE FINAL INTERSECTION FORM AND LAYOUT SHALL BE CONFIRMED IN ACCORDANCE WITH THE PROPOSED CONDITIONS OF CONSENT AND/OR AS OTHERWISE AGREED WITH RELEVANT STAKEHOLDERS THROUGH THE FAST TRACK ASSESSMENT AND APPROVAL (FTAA) PROCESS.

RESOURCE CONSENT

- NOTES**
1. ALL WORKS TO BE IN ACCORDANCE WITH WAIKATO REGIONAL INFRASTRUCTURE TECHNICAL SPECIFICATIONS.
 2. CO-ORDINATES IN TERMS OF NZ GEODETIC DATUM MT EDEN 2000
 3. LEVELS IN TERMS OF THE NZ VERTICAL DATUM 2016. CONVERSION TO MOTURIKI 1953 CAN BE ACHIEVED BY ADDING 0.2594M. BOUNDARIES ARE SUBJECT TO FINAL SURVEY
 4. IT IS THE CONTRACTORS RESPONSIBILITY TO LOCATE ALL SERVICES THAT MAY BE AFFECTED BY HIS OPERATIONS.
 5. THE CONTRACTORS SHALL OBTAIN ALL NECESSARY APPROVAL FROM UTILITY OPERATORS BEFORE COMMENCING WORK UNDER OR NEAR THEIR SERVICES.
 6. FINAL PAVEMENT DESIGN SUBJECT TO CBR/BK/BEAM TESTS ON SUBGRADE MATERIAL.
 7. SETOUT SCHEDULE WITH CO-ORDINATES OF CHAINAGE POINTS ALONG ROAD CENTERLINE TO BE SUPPLIED TO THE CONTRACTORS PRIOR TO CONSTRUCTION.
 8. REFER TO LONG SECTION FOR FINISHED CENTERLINE LEVELS. REFER TO TYPICAL CROSS SECTIONS TO OBTAIN LEVELS FOR OTHER LOCATIONS.

LEGEND

---	EX BDY
---	PROP BDY
---	EX SW DRAIN
---	AC PAVING
---	CB
---	CEA
---	DC
---	K&C
---	K&N
---	WS
---	PROP SWCP SINGLE
---	PROP STREET LIGHT
---	PROP STREET SIGN
---	ROAD NAME SIGN
---	TACTILE PAVERS
---	PROP PLANTING


A	FAST TRACK	AJP	08/2026
Rev	Description	By	Date
Survey	MAVEN		10/2025
Design	TCH		10/2025
Drawn	AJP		10/2025
Checked			

M **Maven Waikato**
07 242 0601
info@maven.co.nz
www.maven.co.nz
19 Kaimiro Street, Pukekohe
Hamilton 3200
New Zealand

Project
**BRYMER FARMS
FOR
BRYMER FARMS
LIMITED**

Title
**SH23 / WHATAWHATA
ROUNDABOUT
OVERVIEW PLAN**

Project no.	119014		
Scale	1:5000 @ A3		
Cad file	119014-C315-ROUNDABOUT NZTA.DWG		
Drawing no.	C315	Rev	A

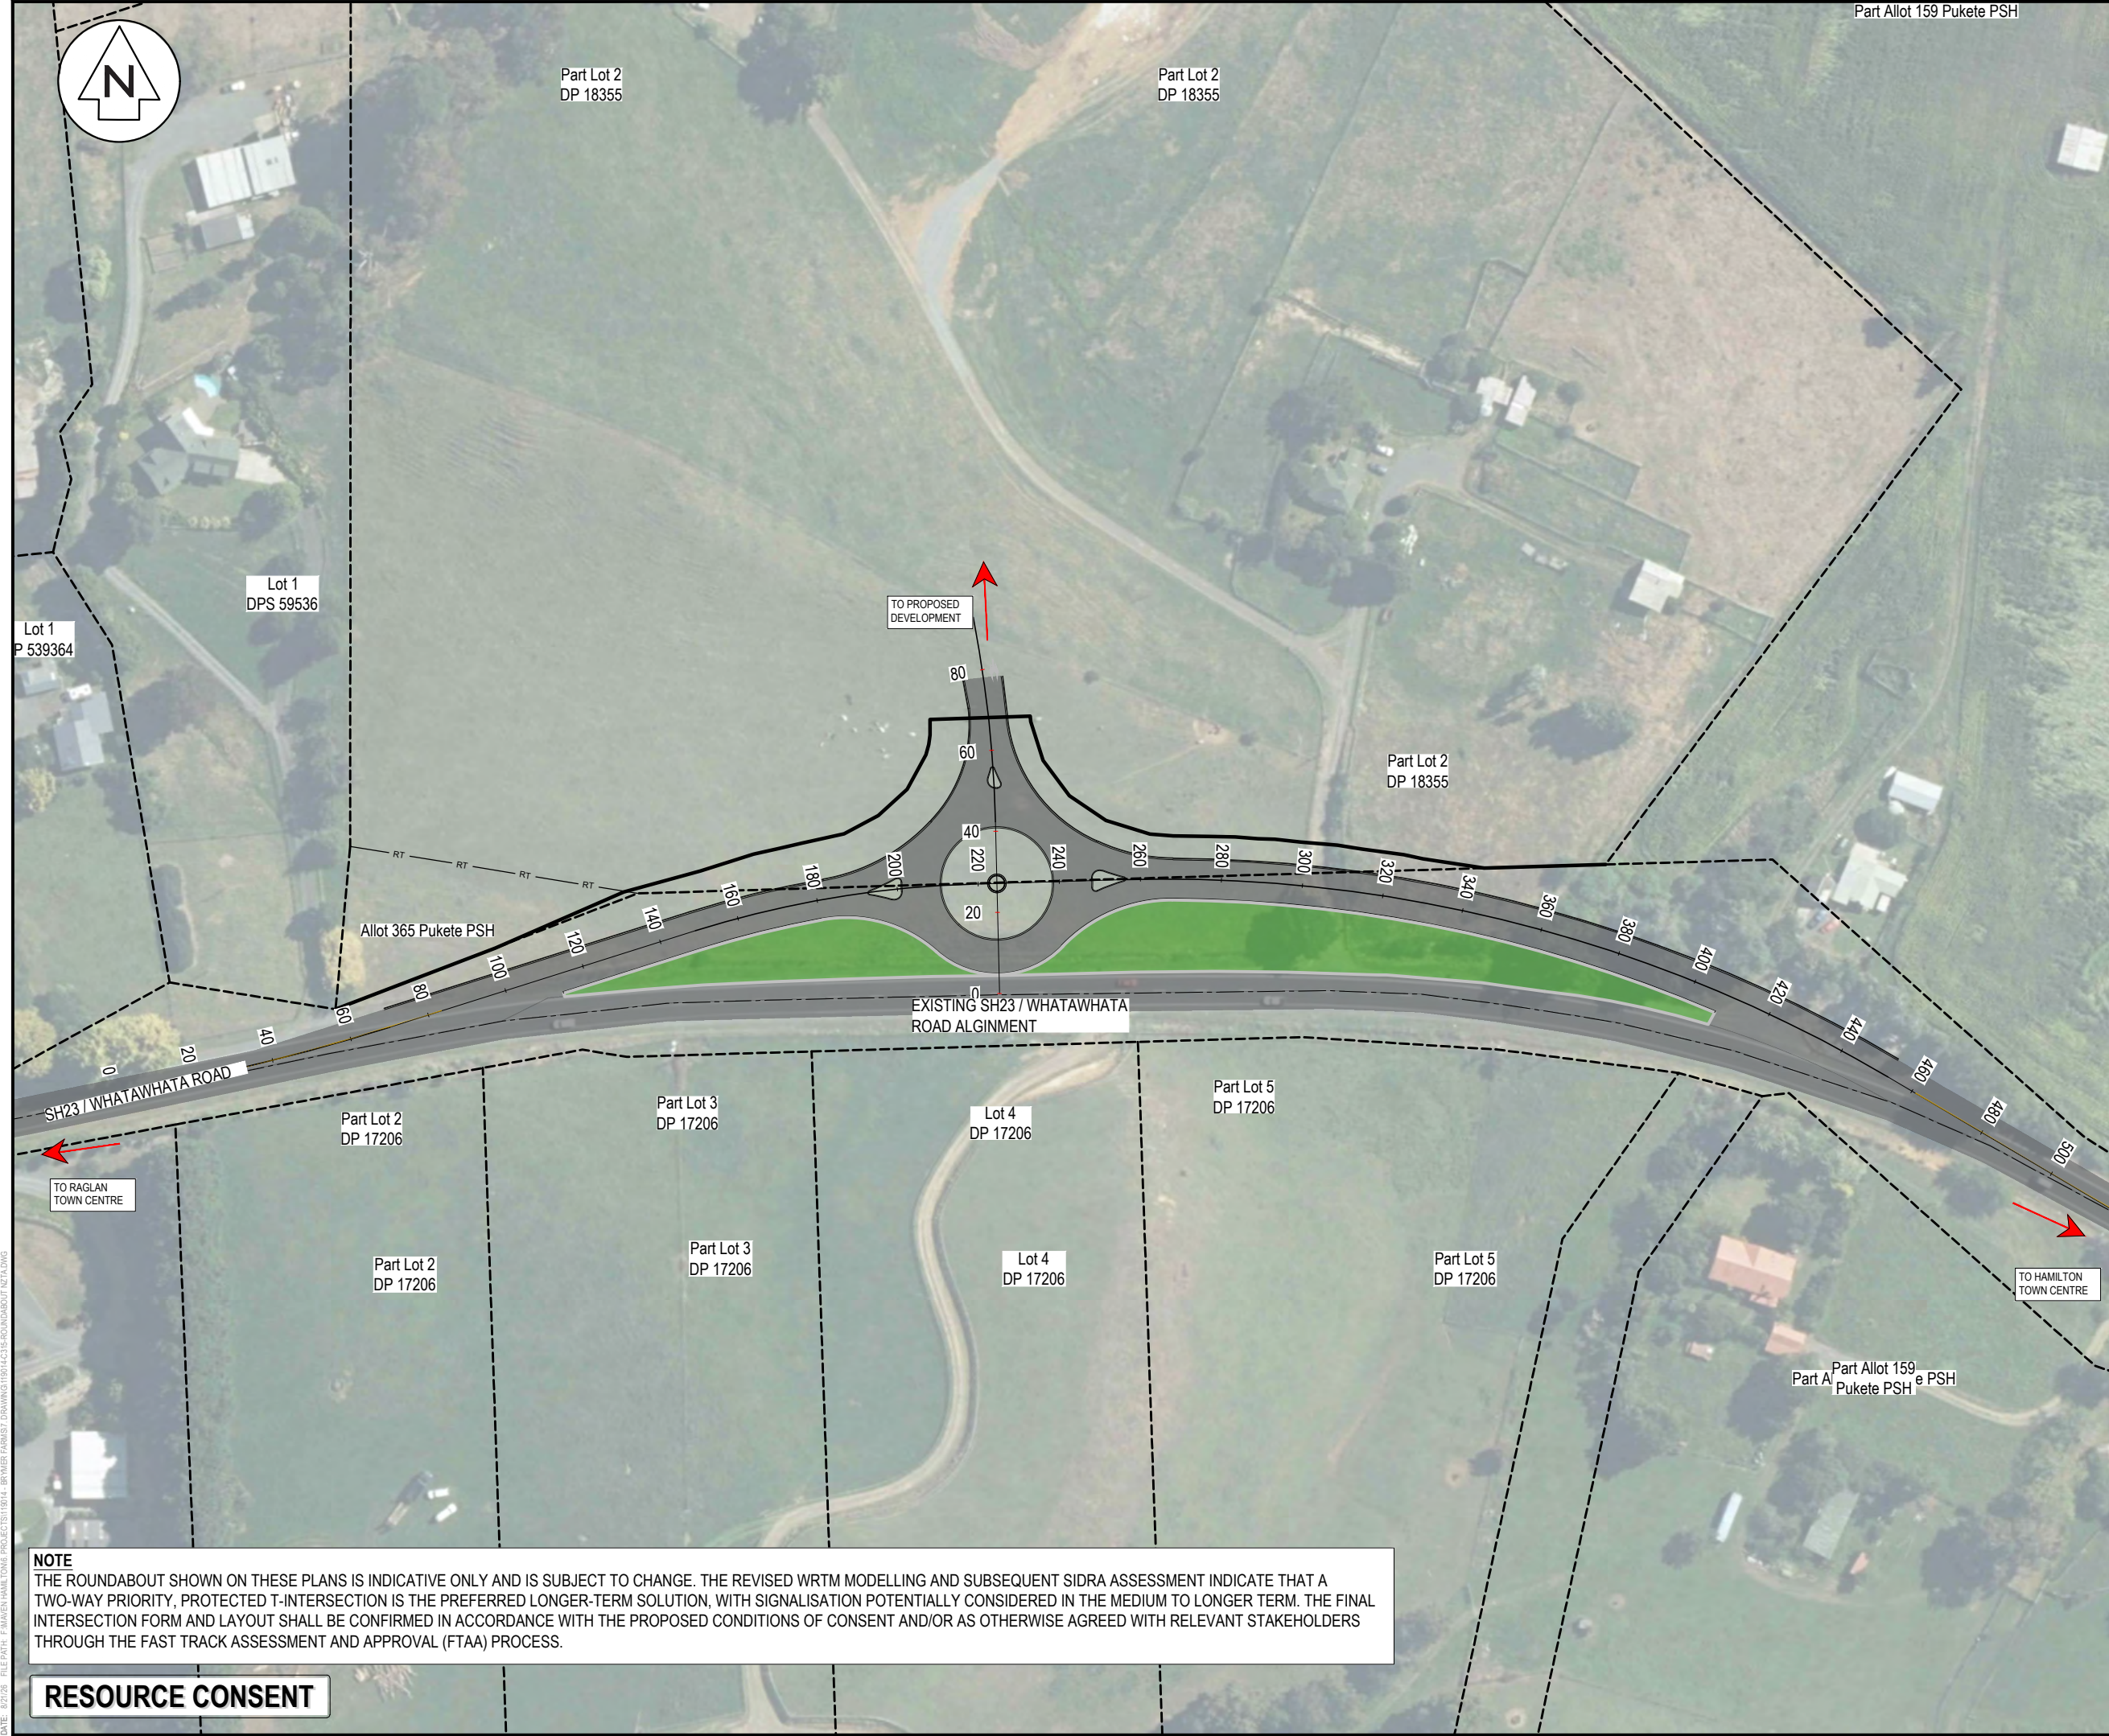

Part Allot 159 Pukete PSH

Part Lot 2
DP 18355

Part Lot 2
DP 18355

Lot 1
DPS 59536

Lot 1
P 539364

Part Lot 2
DP 18355

Allot 365 Pukete PSH

EXISTING SH23 / WHATAWHATA
ROAD ALIGNMENT

Part Lot 2
DP 17206

Part Lot 3
DP 17206

Lot 4
DP 17206

Part Lot 5
DP 17206

Part Lot 2
DP 17206

Part Lot 3
DP 17206

Lot 4
DP 17206

Part Lot 5
DP 17206

Part Allot 159
Pukete PSH

NOTE
THE ROUNDABOUT SHOWN ON THESE PLANS IS INDICATIVE ONLY AND IS SUBJECT TO CHANGE. THE REVISED WRTM MODELLING AND SUBSEQUENT SIDRA ASSESSMENT INDICATE THAT A TWO-WAY PRIORITY, PROTECTED T-INTERSECTION IS THE PREFERRED LONGER-TERM SOLUTION, WITH SIGNALISATION POTENTIALLY CONSIDERED IN THE MEDIUM TO LONGER TERM. THE FINAL INTERSECTION FORM AND LAYOUT SHALL BE CONFIRMED IN ACCORDANCE WITH THE PROPOSED CONDITIONS OF CONSENT AND/OR AS OTHERWISE AGREED WITH RELEVANT STAKEHOLDERS THROUGH THE FAST TRACK ASSESSMENT AND APPROVAL (FTAA) PROCESS.

RESOURCE CONSENT

- NOTES
1. ALL WORKS TO BE IN ACCORDANCE WITH WAIKATO REGIONAL INFRASTRUCTURE TECHNICAL SPECIFICATIONS.
 2. CO-ORDINATES IN TERMS OF NZ GEODETIC DATUM MT EDEN 2000
 3. LEVELS IN TERMS OF THE NZ VERTICAL DATUM 2016. CONVERSION TO MOTURIKI 1953 CAN BE ACHIEVED BY ADDING 0.2594M. BOUNDARIES ARE SUBJECT TO FINAL SURVEY
 4. IT IS THE CONTRACTORS RESPONSIBILITY TO LOCATE ALL SERVICES THAT MAY BE AFFECTED BY HIS OPERATIONS.
 5. THE CONTRACTORS SHALL OBTAIN ALL NECESSARY APPROVAL FROM UTILITY OPERATORS BEFORE COMMENCING WORK UNDER OR NEAR THEIR SERVICES.
 6. FINAL PAVEMENT DESIGN SUBJECT TO CBR/BEM TESTS ON SUBGRADE MATERIAL.
 7. SETOUT SCHEDULE WITH CO-ORDINATES OF CHAINAGE POINTS ALONG ROAD CENTERLINE TO BE SUPPLIED TO THE CONTRACTORS PRIOR TO CONSTRUCTION.
 8. REFER TO LONG SECTION FOR FINISHED CENTERLINE LEVELS. REFER TO TYPICAL CROSS SECTIONS TO OBTAIN LEVELS FOR OTHER LOCATIONS.

LEGEND

---	EX BDY
---	PROP BDY
---	EX SW DRAIN
---	AC PAVING
---	BRUSHED CONCRETE
---	EXPOSED CONCRETE
---	DISH CHANNEL
---	K&C
---	K&B AND NIB
---	K&N
---	W&S
---	PROP SWCP SINGLE
---	PROP STREET LIGHT
---	PROP STREET SIGN
---	ROAD NAME SIGN
---	TACTILE PAVERS
---	PROP PLANTING

A	FAST TRACK	AJP	08/2026
Rev	Description	By	Date
Survey	MAVEN		10/2025
Design	TCH		10/2025
Drawn	BY		10/2025
Checked			

M **Maven Waikato**
07 242 0601
info@maven.co.nz
www.maven.co.nz
19 Kaimiro Street, Pukete
Hamilton 3200
New Zealand

Project
**BRYMER FARMS
FOR
BRYMER FARMS
LIMITED**

Title
**SH23 / WHATAWHATA
ROUNDABOUT
ALIGNMENT PLAN**

Project no.	119014
Scale	1:1000 @ A3
Cad file	119014-C315-ROUNDABOUT NZTA.DWG
Drawing no.	C315-1
Rev	A



- NOTES
1. ALL WORKS TO BE IN ACCORDANCE WITH WAIKATO REGIONAL INFRASTRUCTURE TECHNICAL SPECIFICATIONS.
 2. CO-ORDINATES IN TERMS OF NZ GEODETIC DATUM MT EDEN 2000
 3. LEVELS IN TERMS OF THE NZ VERTICAL DATUM 2016. CONVERSION TO MOTURIKI 1953 CAN BE ACHIEVED BY ADDING 0.2594M. BOUNDARIES ARE SUBJECT TO FINAL SURVEY
 4. IT IS THE CONTRACTORS RESPONSIBILITY TO LOCATE ALL SERVICES THAT MAY BE AFFECTED BY HIS OPERATIONS.
 5. THE CONTRACTORS SHALL OBTAIN ALL NECESSARY APPROVAL FROM UTILITY OPERATORS BEFORE COMMENCING WORK UNDER OR NEAR THEIR SERVICES.
 6. FINAL PAVEMENT DESIGN SUBJECT TO CBR/BEM TESTS ON SUBGRADE MATERIAL.
 7. SETOUT SCHEDULE WITH CO-ORDINATES OF CHAINAGE POINTS ALONG ROAD CENTERLINE TO BE SUPPLIED TO THE CONTRACTORS PRIOR TO CONSTRUCTION.
 8. REFER TO LONG SECTION FOR FINISHED CENTERLINE LEVELS. REFER TO TYPICAL CROSS SECTIONS TO OBTAIN LEVELS FOR OTHER LOCATIONS.

LEGEND

---	EX BDY
---	PROP BDY
---	EX SW DRAIN
---	AC PAVING
---	BRUSHED CONCRETE
---	EXPOSED CONCRETE
---	DISH CHANNEL
---	K&C
---	K&B AND NIB
---	K&N
---	WHEEL STOP
---	PROP SWCP SINGLE
---	PROP STREET LIGHT
---	PROP STREET SIGN
---	ROAD NAME SIGN
---	TACTILE PAVERS
---	PROP PLANTING

A	FAST TRACK	AJP	08/2026
Rev	Description	By	Date
Survey	MAVEN		10/2025
Design	TCH		10/2025
Drawn	BY		10/2025
Checked			



Maven Waikato
07 242 0601
info@maven.co.nz
www.maven.co.nz
19 Kaimiro Street, Pukete
Hamilton 3200
New Zealand


Project
**BRYMER FARMS
FOR
BRYMER FARMS
LIMITED**

Title
**SH23 / WHATAWHATA
ROUNDAABOUT
MARKINGS PLAN**

Project no.	119014		
Scale	1:1000 @ A3		
Cad file	119014-C315-ROUNDAABOUT NZTA.DWG		
Drawing no.	C315-2	Rev	A

NOTE
THE ROUNDAABOUT SHOWN ON THESE PLANS IS INDICATIVE ONLY AND IS SUBJECT TO CHANGE. THE REVISED WRTM MODELLING AND SUBSEQUENT SIDRA ASSESSMENT INDICATE THAT A TWO-WAY PRIORITY, PROTECTED T-INTERSECTION IS THE PREFERRED LONGER-TERM SOLUTION, WITH SIGNALISATION POTENTIALLY CONSIDERED IN THE MEDIUM TO LONGER TERM. THE FINAL INTERSECTION FORM AND LAYOUT SHALL BE CONFIRMED IN ACCORDANCE WITH THE PROPOSED CONDITIONS OF CONSENT AND/OR AS OTHERWISE AGREED WITH RELEVANT STAKEHOLDERS THROUGH THE FAST TRACK ASSESSMENT AND APPROVAL (FTAA) PROCESS.

RESOURCE CONSENT

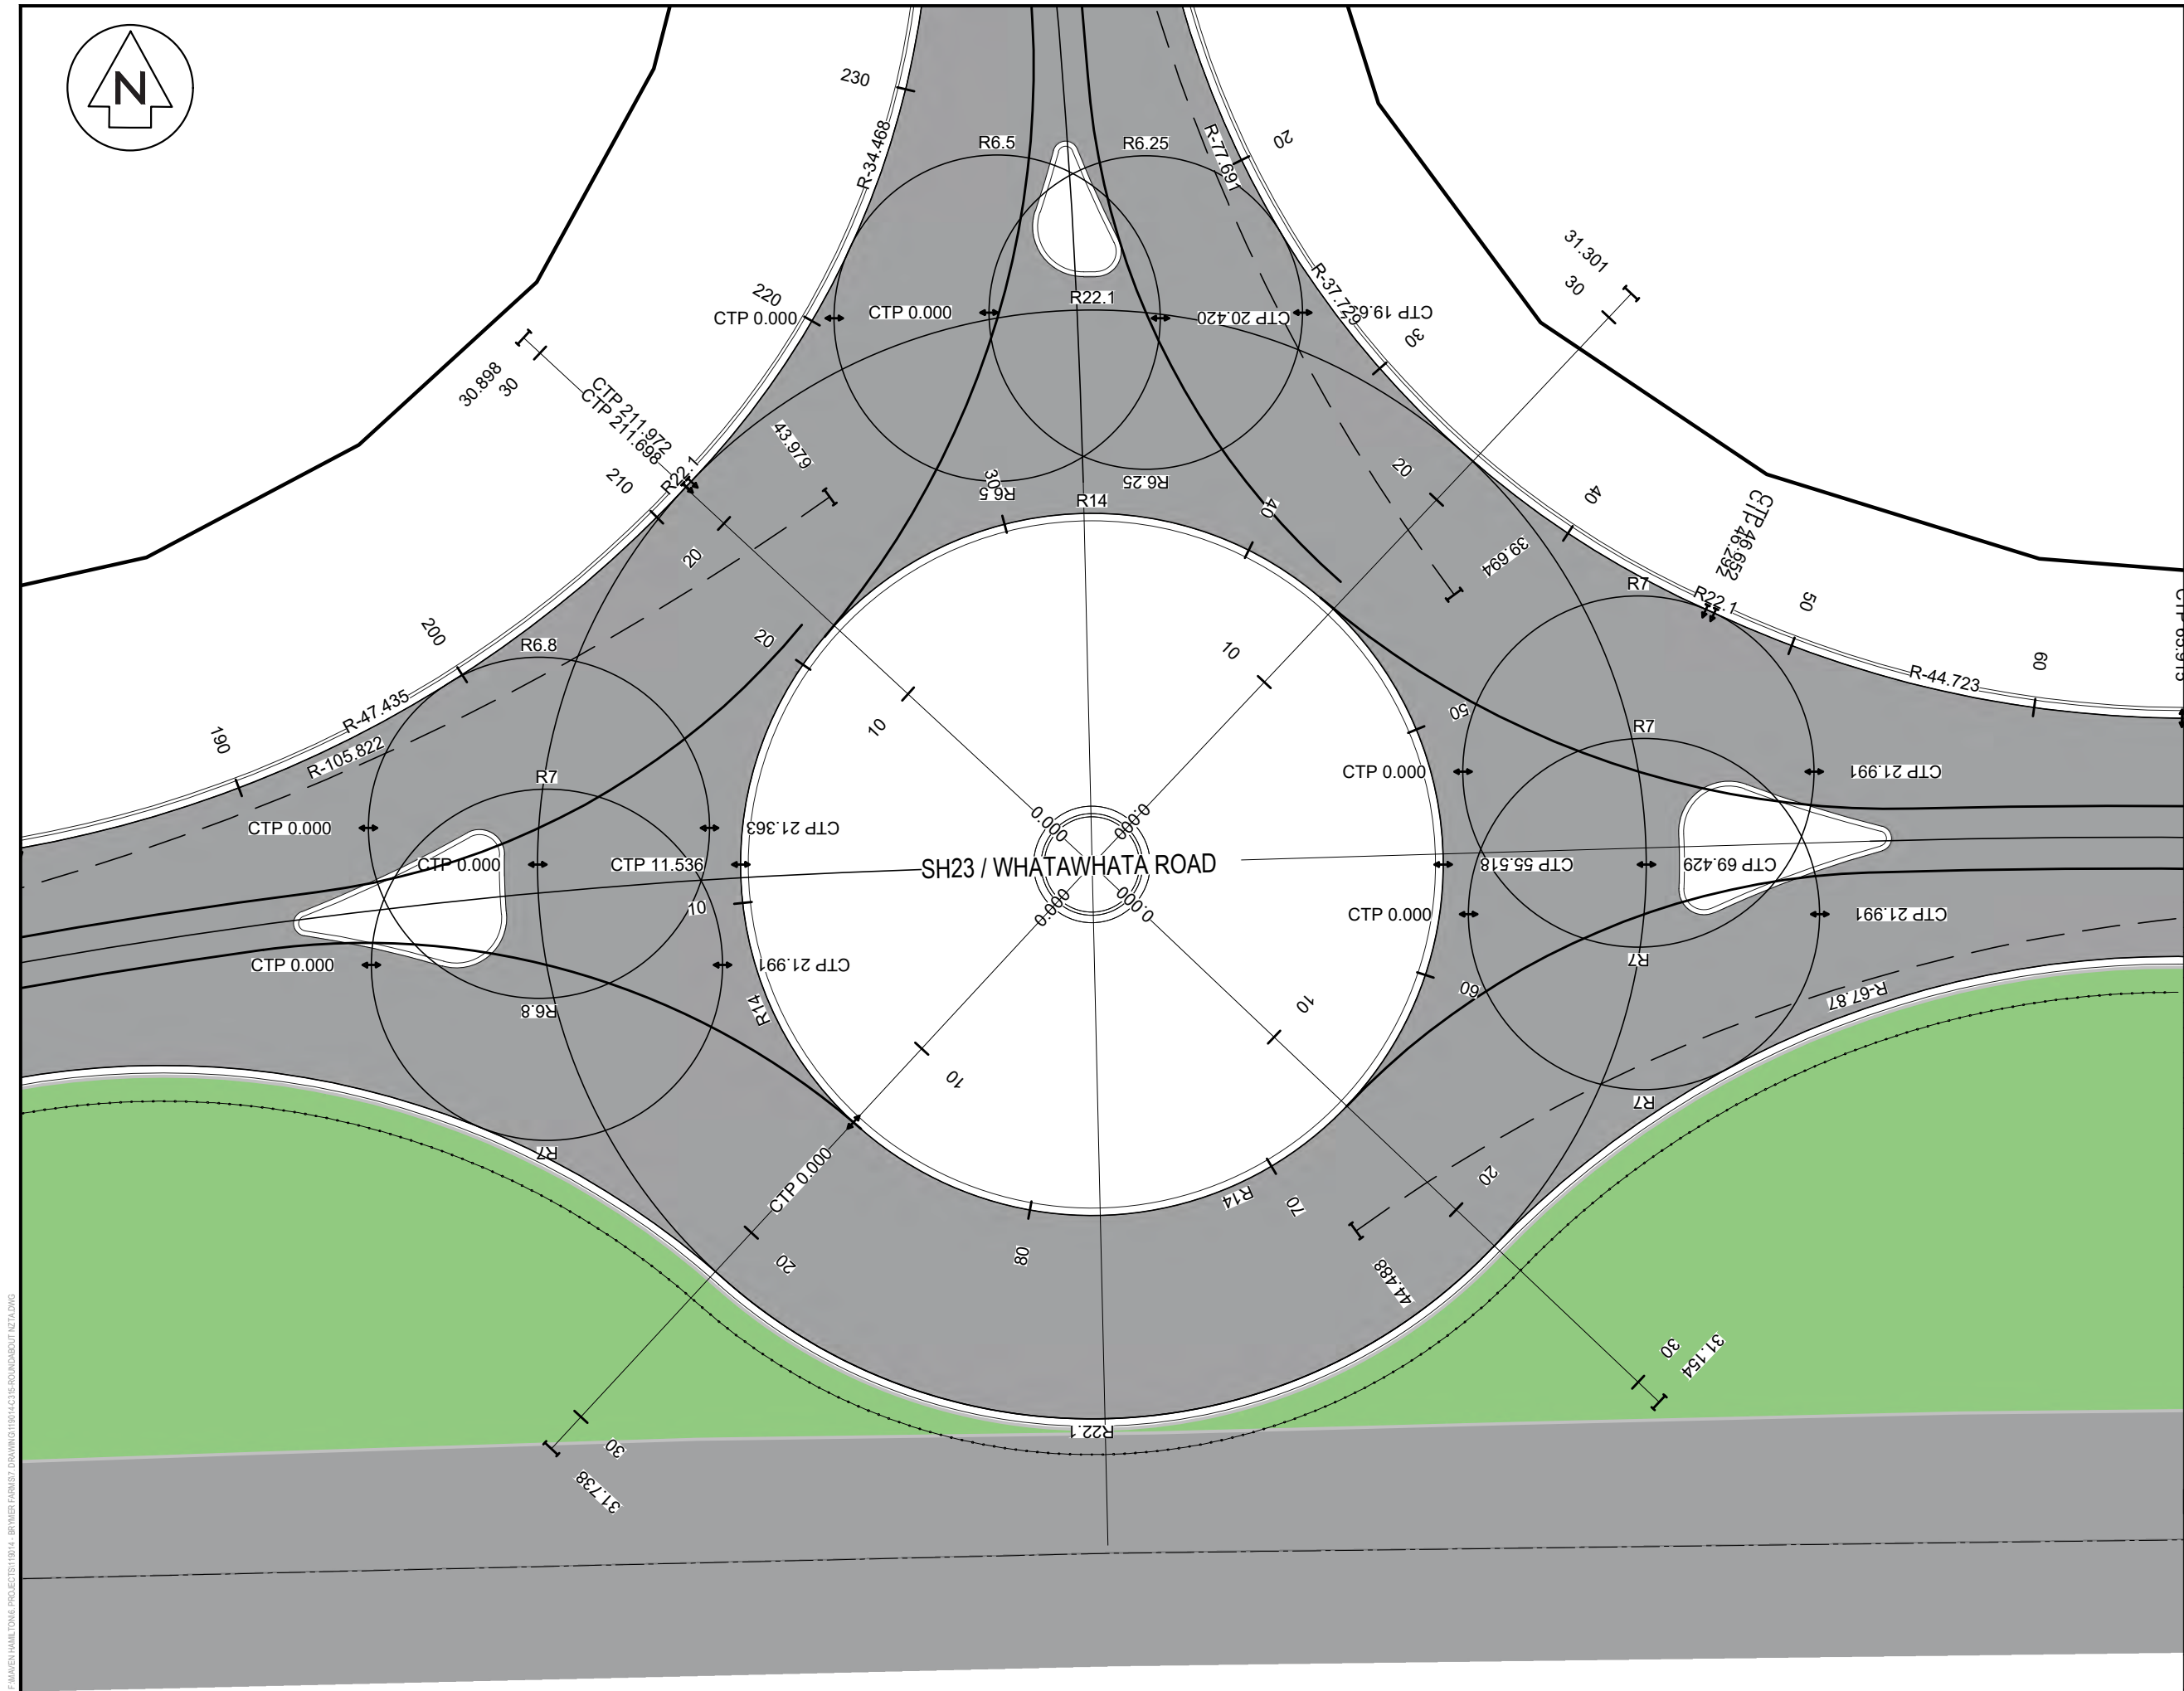

- | LEGEND | |
|---|-------------------|
|  | EX BDY |
|  | PROP BDY |
|  | EX SW DRAIN |
|  | AC PAVING |
|  | BRUSHED CONCRETE |
|  | EXPOSED CONCRETE |
|  | DISH CHANNEL |
|  | KERB AND CHANNEL |
|  | KERB AND NIB |
|  | WHEEL STOP |
|  | PROP SWOP SINGLE |
|  | PROP STREET LIGHT |
|  | PROP STREET SIGN |
|  | ROAD NAME SIGN |
|  | TACTILE PAVERS |
|  | PROP PLANTING |




Maven Waikato
 07 242 0601
info@maven.co.nz
www.maven.co.nz
 19 Kairiro Street, Pukete
 Hamilton 3200
 New Zealand

Title

**SH23 / WHATAWHATA
ROUNDAABOUT
ALIGNMENTS PLAN**

Project no.	119014		
Scale	1:1000 @ A3		
Cad file	119014-C315-ROUNDABOUT NZTA.DWG		
Drawing no.	C315-3	Rev	A

RESOURCE CONSENT

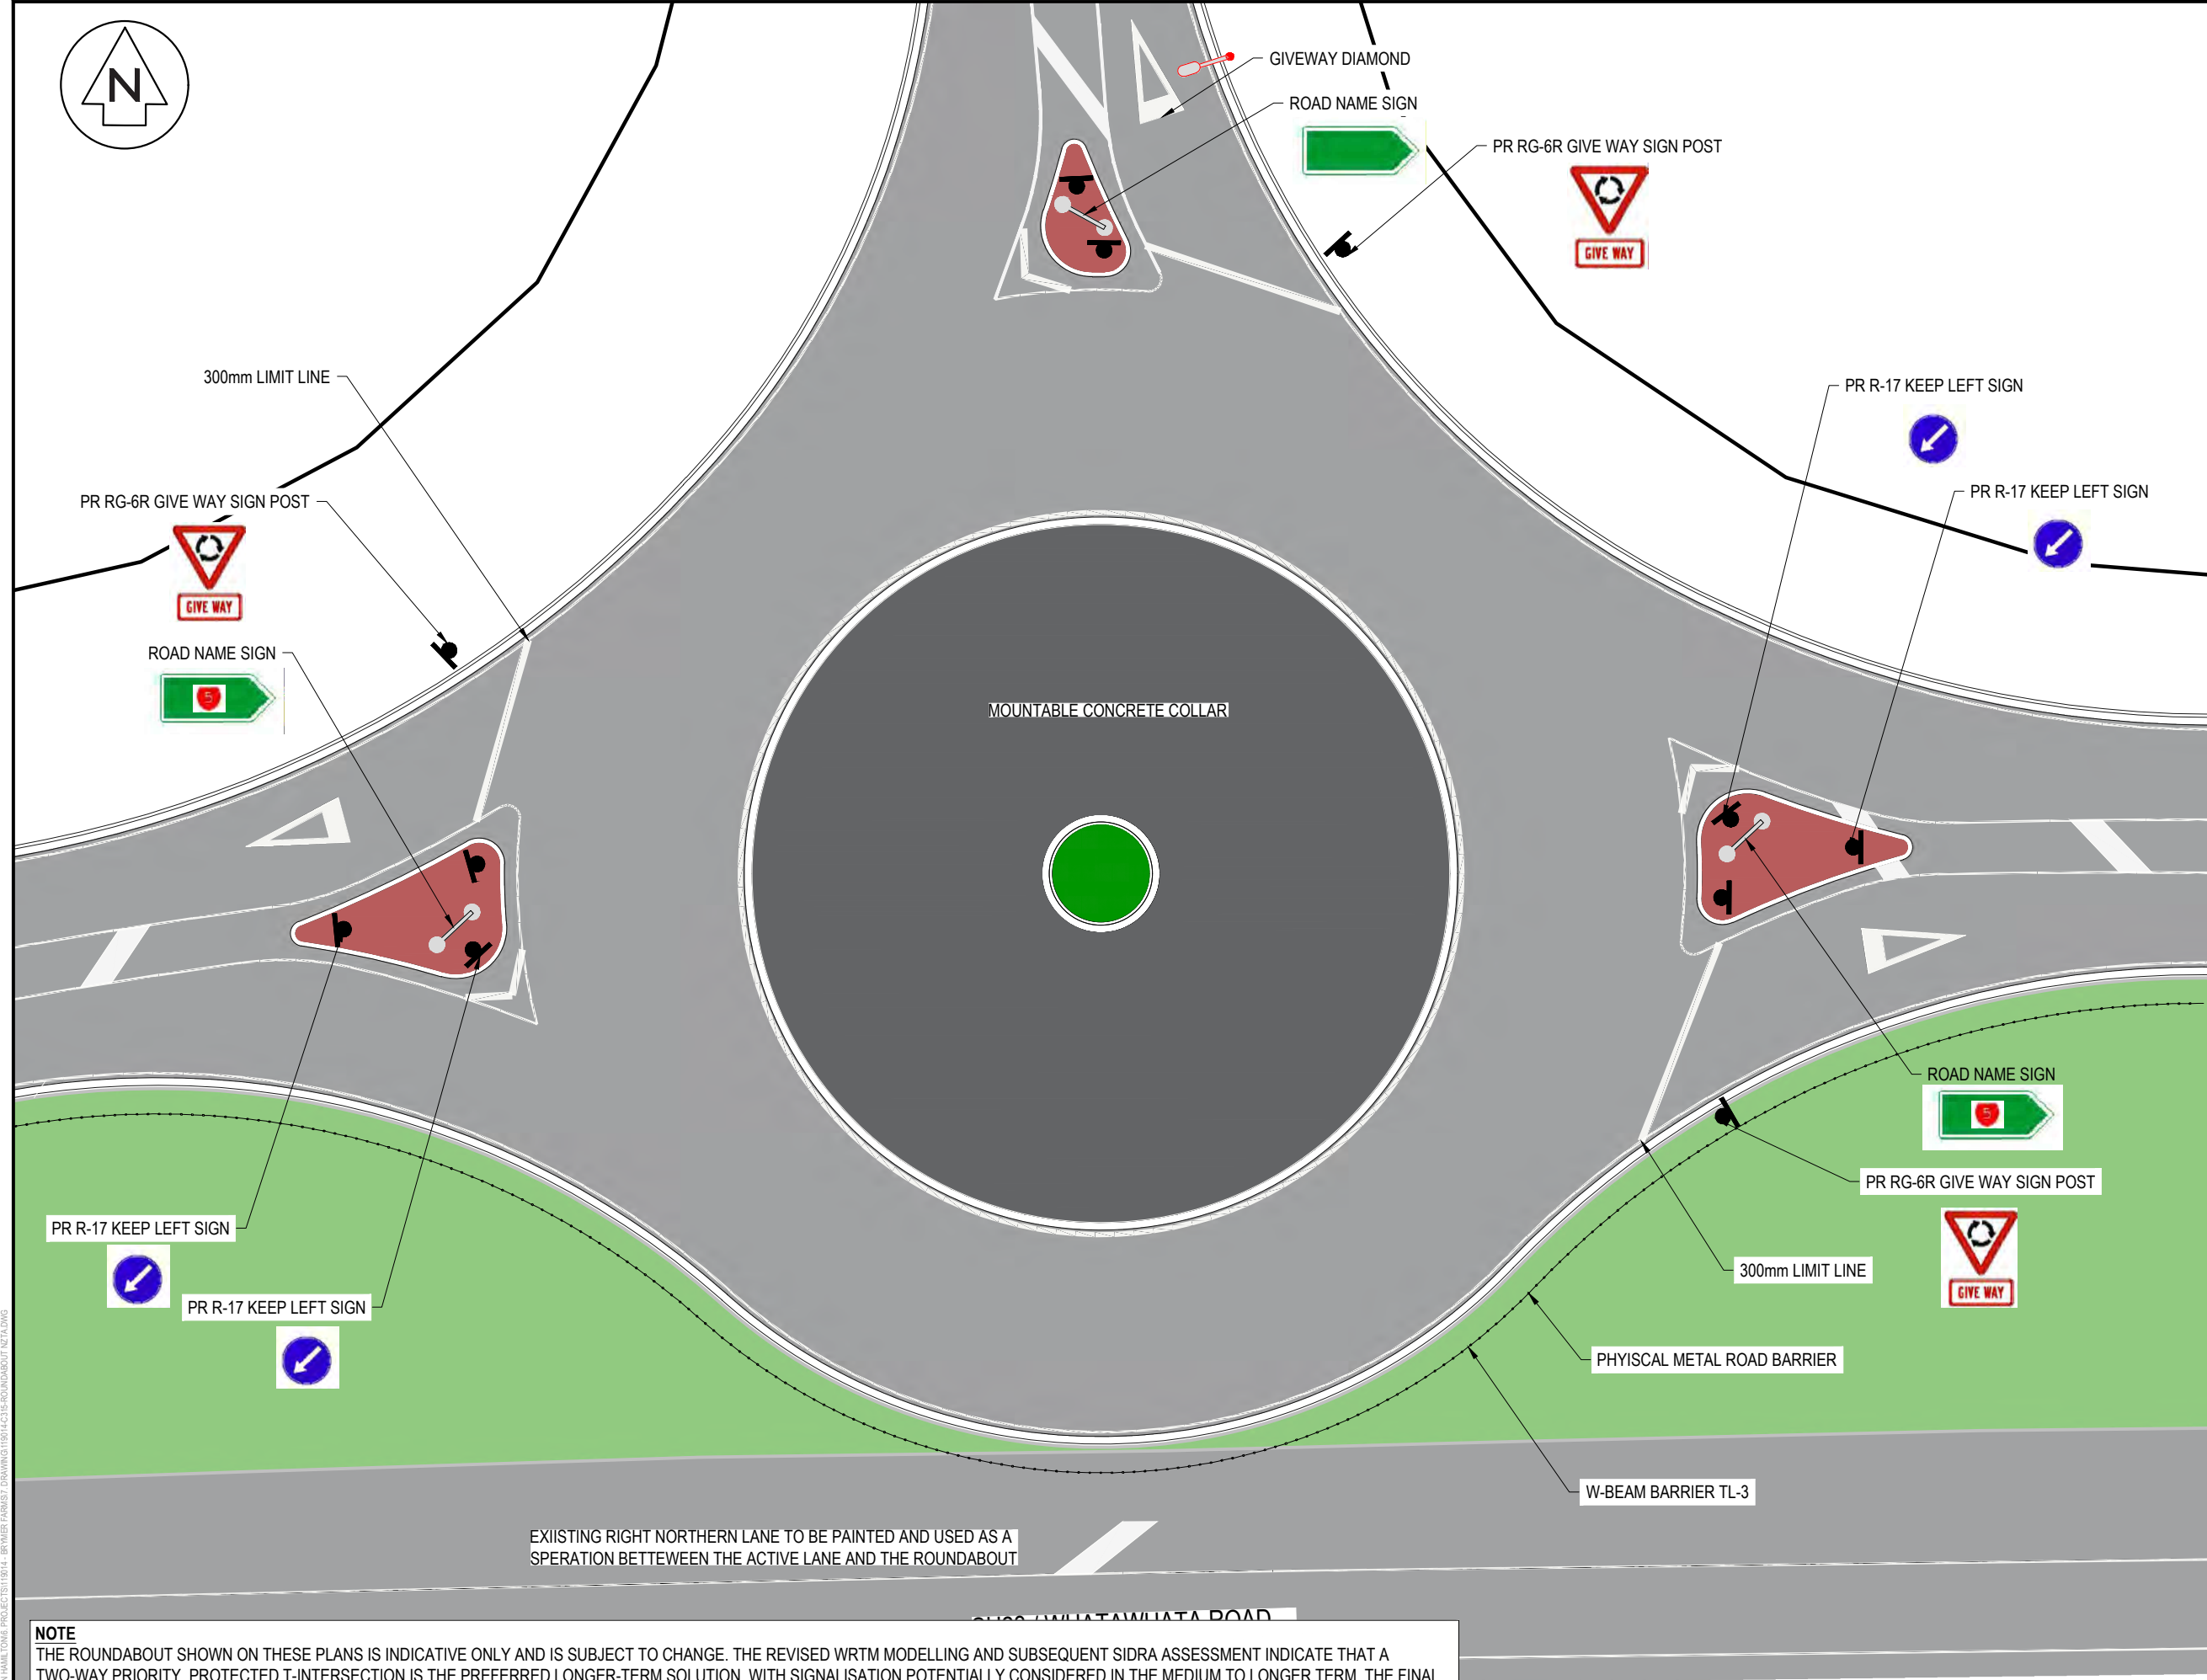

- NOTES
1. ALL WORKS TO BE IN ACCORDANCE WITH WAIKATO REGIONAL INFRASTRUCTURE TECHNICAL SPECIFICATIONS.
 2. CO-ORDINATES IN TERMS OF NZ GEODETIC DATUM MT EDEN 2000
 3. LEVELS IN TERMS OF THE NZ VERTICAL DATUM 2016. CONVERSION TO MOTURIKI 1953 CAN BE ACHIEVED BY ADDING 0.2594M. BOUNDARIES ARE SUBJECT TO FINAL SURVEY
 4. IT IS THE CONTRACTORS RESPONSIBILITY TO LOCATE ALL SERVICES THAT MAY BE AFFECTED BY HIS OPERATIONS.
 5. THE CONTRACTORS SHALL OBTAIN ALL NECESSARY APPROVAL FROM UTILITY OPERATORS BEFORE COMMENCING WORK UNDER OR NEAR THEIR SERVICES.
 6. FINAL PAVEMENT DESIGN SUBJECT TO CBR/B EAM TESTS ON SUBGRADE MATERIAL.
 7. SETOUT SCHEDULE WITH CO-ORDINATES OF CHAINAGE POINTS ALONG ROAD CENTERLINE TO BE SUPPLIED TO THE CONTRACTORS PRIOR TO CONSTRUCTION.
 8. REFER TO LONG SECTION FOR FINISHED CENTERLINE LEVELS. REFER TO TYPICAL CROSS SECTIONS TO OBTAIN LEVELS FOR OTHER LOCATIONS.

LEGEND

AC	EX BDY
CB	PROP BDY
CEA	EX SW DRAIN
DC	AC PAVING
K&C	BRUSHED CONCRETE
K&N	EXPOSED CONCRETE
WS	DISH CHANNEL
	KERB AND CHANNEL
	KERB AND NIB
	WHEEL STOP
	PROP SWCP SINGLE
	PROP STREET LIGHT
	PROP STREET SIGN
	ROAD NAME SIGN
	TACTILE PAVERS
	PROP PLANTING

A	FAST TRACK	AJP	08/2026
Rev	Description	By	Date
Survey	MAVEN		10/2025
Design	TCH		10/2025
Drawn	BY		10/2025
Checked			

M **Maven Waikato**
07 242 0601
info@maven.co.nz
www.maven.co.nz
19 Kaimiro Street, Pukete
Hamilton 3200
New Zealand


Project
**BRYMER FARMS
FOR
BRYMER FARMS
LIMITED**

Title
**SH23 / WHATAWHATA
ROUNDAABOUT
MARKINGS PLAN**

Project no.	119014
Scale	1:1000 @ A3
Cad file	119014-C315-ROUNDAABOUT NZTA.DWG
Drawing no.	C315-4
Rev	A

NOTE
THE ROUNDAABOUT SHOWN ON THESE PLANS IS INDICATIVE ONLY AND IS SUBJECT TO CHANGE. THE REVISED WRTM MODELLING AND SUBSEQUENT SIDRA ASSESSMENT INDICATE THAT A TWO-WAY PRIORITY, PROTECTED T-INTERSECTION IS THE PREFERRED LONGER-TERM SOLUTION, WITH SIGNALISATION POTENTIALLY CONSIDERED IN THE MEDIUM TO LONGER TERM. THE FINAL INTERSECTION FORM AND LAYOUT SHALL BE CONFIRMED IN ACCORDANCE WITH THE PROPOSED CONDITIONS OF CONSENT AND/OR AS OTHERWISE AGREED WITH RELEVANT STAKEHOLDERS THROUGH THE FAST TRACK ASSESSMENT AND APPROVAL (FTAA) PROCESS.

RESOURCE CONSENT

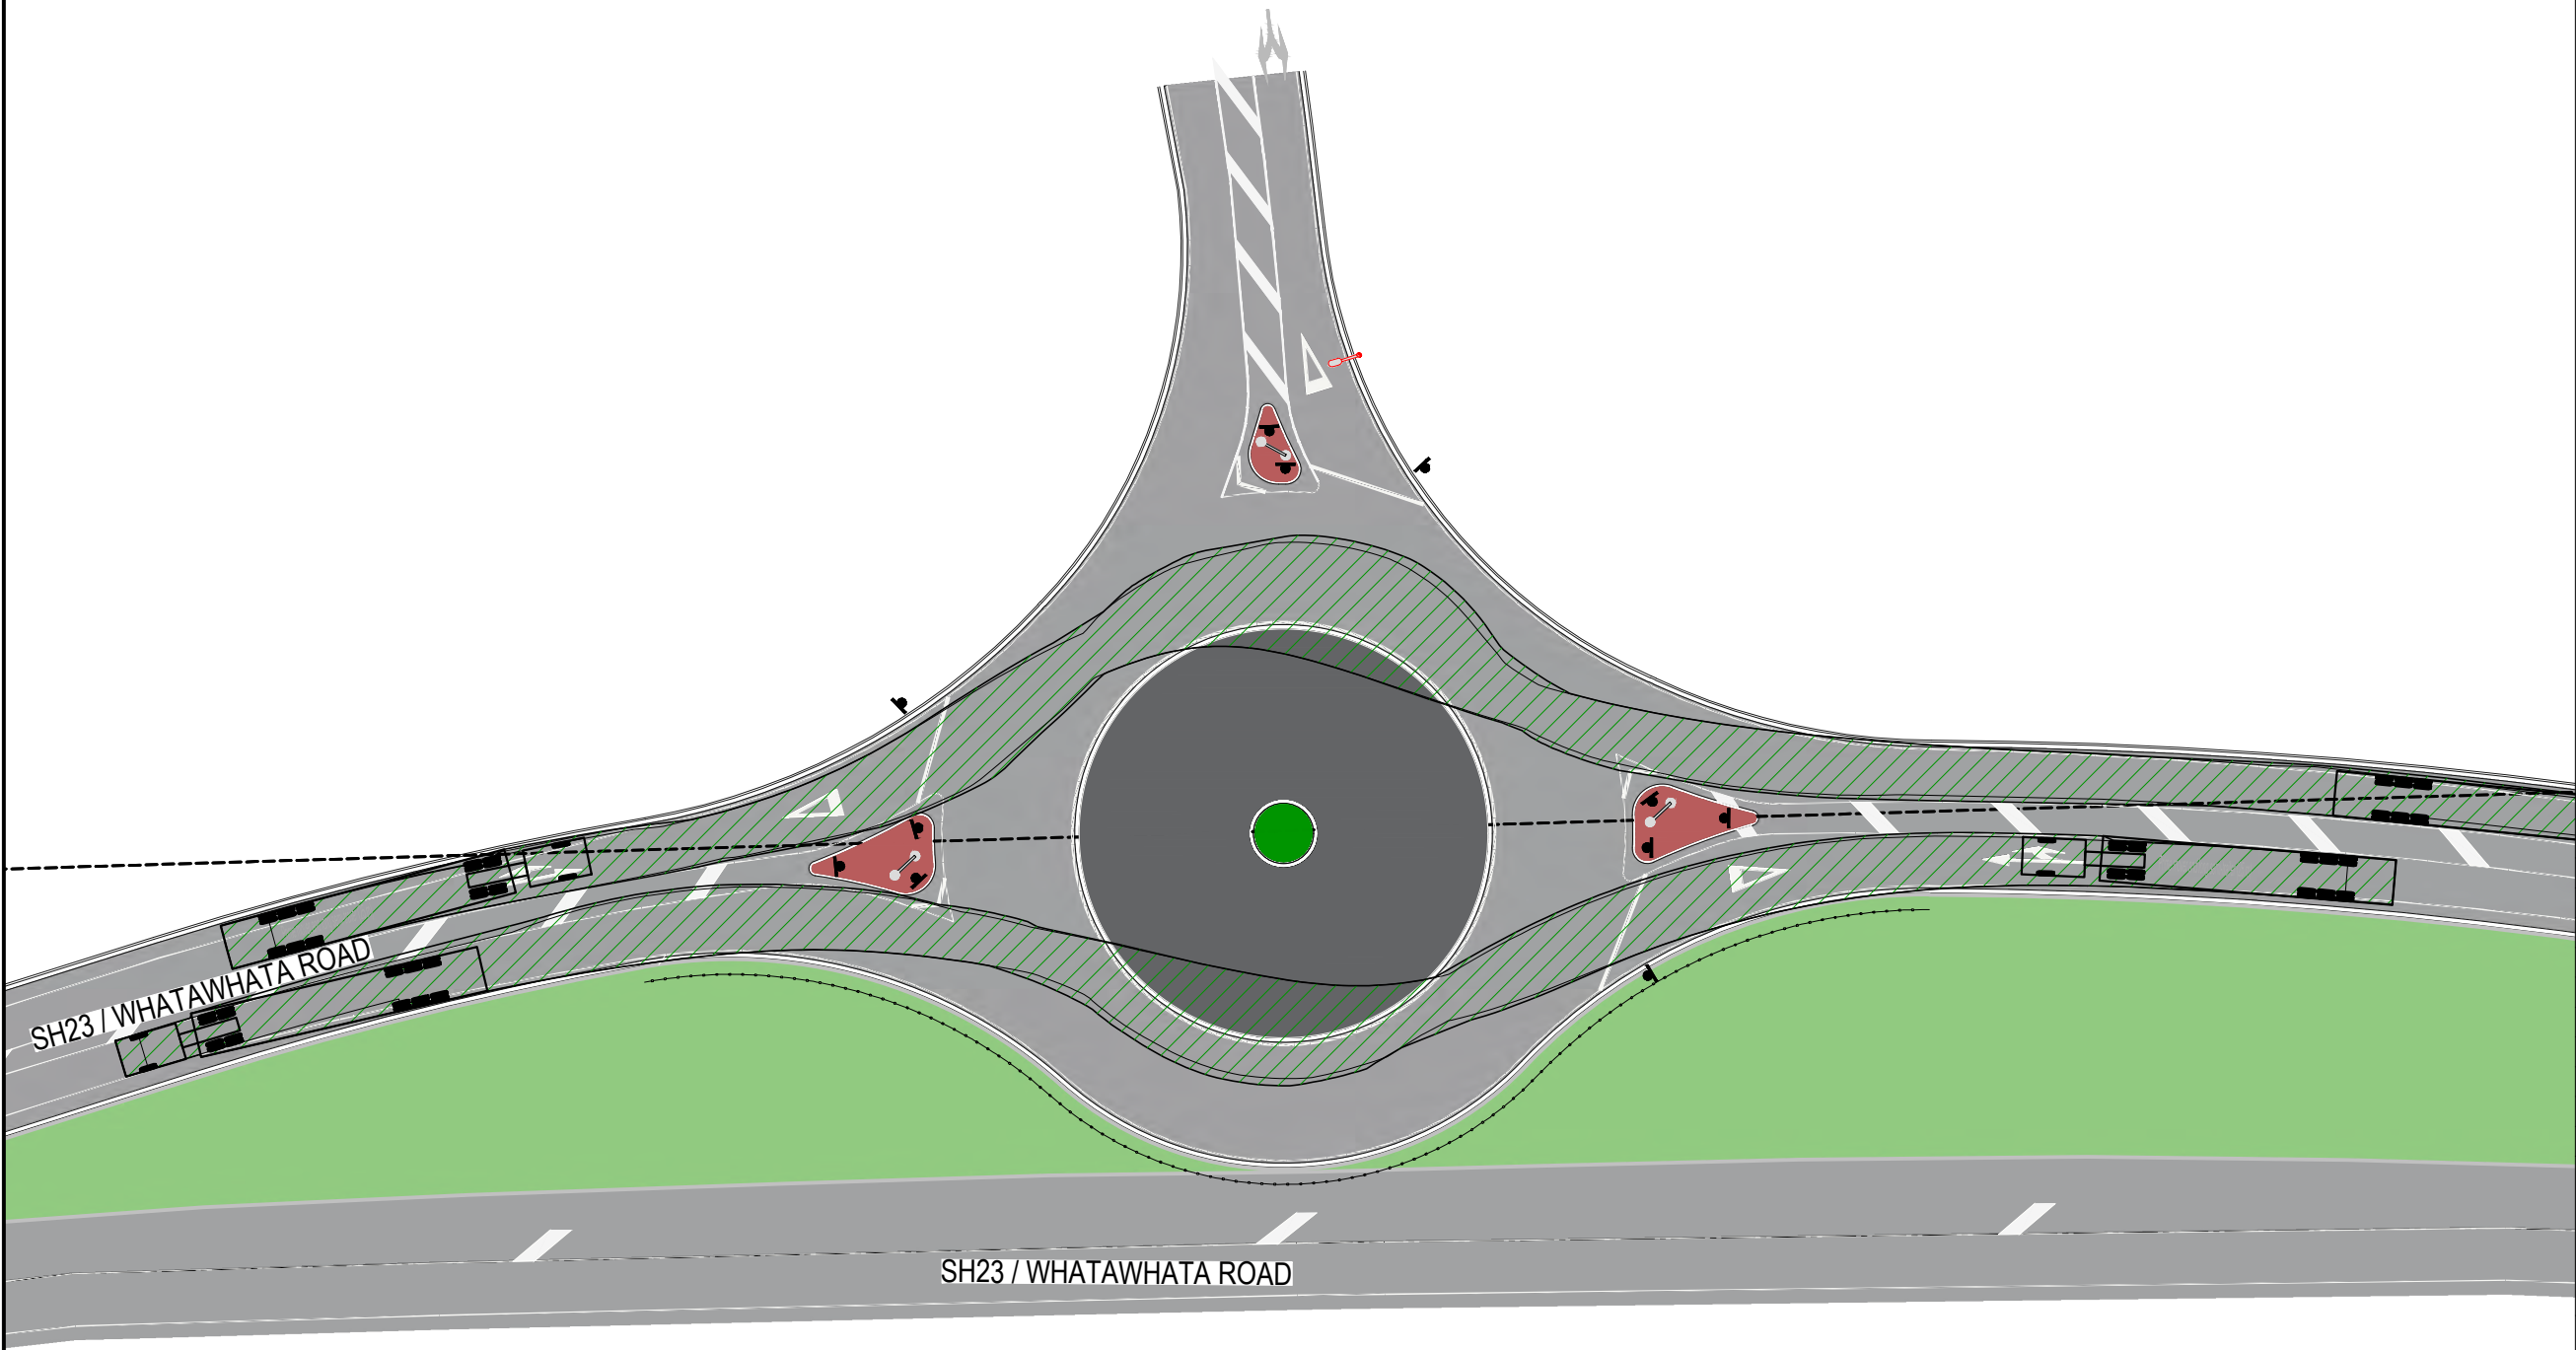

DATE: 8/21/25 FILE PATH: F:\Maven\Hamilton\6 PROJECTS\119014 - BRYMER FARMS\7 DRAWING\119014-C315-ROUNDABOUT NZTA.DWG

Part Lot 3
DP 17206

Lot 4
DP 17206

Part Lot 5
DP 17206

RESOURCE CONSENT

- NOTES
1. ALL WORKS TO BE IN ACCORDANCE WITH WAIKATO REGIONAL INFRASTRUCTURE TECHNICAL SPECIFICATIONS.
 2. CO-ORDINATES IN TERMS OF NZ GEODETIC DATUM MT EDEN 2000
 3. LEVELS IN TERMS OF THE NZ VERTICAL DATUM 2016. CONVERSION TO MOTURIKI 1953 CAN BE ACHIEVED BY ADDING 0.2594M. BOUNDARIES ARE SUBJECT TO FINAL SURVEY
 4. IT IS THE CONTRACTORS RESPONSIBILITY TO LOCATE ALL SERVICES THAT MAY BE AFFECTED BY HIS OPERATIONS.
 5. THE CONTRACTORS SHALL OBTAIN ALL NECESSARY APPROVAL FROM UTILITY OPERATORS BEFORE COMMENCING WORK UNDER OR NEAR THEIR SERVICES.
 6. FINAL PAVEMENT DESIGN SUBJECT TO CBR/BREAM TESTS ON SUBGRADE MATERIAL.
 7. SETOUT SCHEDULE WITH CO-ORDINATES OF CHAINAGE POINTS ALONG ROAD CENTERLINE TO BE SUPPLIED TO THE CONTRACTORS PRIOR TO CONSTRUCTION.
 8. REFER TO LONG SECTION FOR FINISHED CENTERLINE LEVELS. REFER TO TYPICAL CROSS SECTIONS TO OBTAIN LEVELS FOR OTHER LOCATIONS.

LEGEND	
---	EX BDY
---	PROP BDY
---	EX SW DRAIN
---	AC PAVING
---	BRUSHED CONCRETE
---	EXPOSED CONCRETE
---	DISH CHANNEL
---	K&C
---	K&N
---	WS
---	PROP SWCP SINGLE
---	PROP STREET LIGHT
---	PROP STREET SIGN
---	ROAD NAME SIGN
---	TACTILE PAVERS
---	PROP PLANTING

A	FAST TRACK	AJP	08/2026
Rev	Description	By	Date
Survey	MAVEN		10/2025
Design	TCH		10/2025
Drawn	BY		10/2025
Checked			




Maven Waikato
07 242 0601
info@maven.co.nz
www.maven.co.nz
19 Kaimiro Street, Pukekohe
Hamilton 3200
New Zealand

Project
**BRYMER FARMS
FOR
BRYMER FARMS
LIMITED**

Title
**SH23 / WHATAWHATA
ROUNDAABOUT 25m SEMI
TRUCK EW TRACKING**

Project no.	119014		
Scale	1:1000 @ A3		
Cad file	119014-C315-ROUNDABOUT NZTA.DWG		
Drawing no.	C315-5	Rev	A

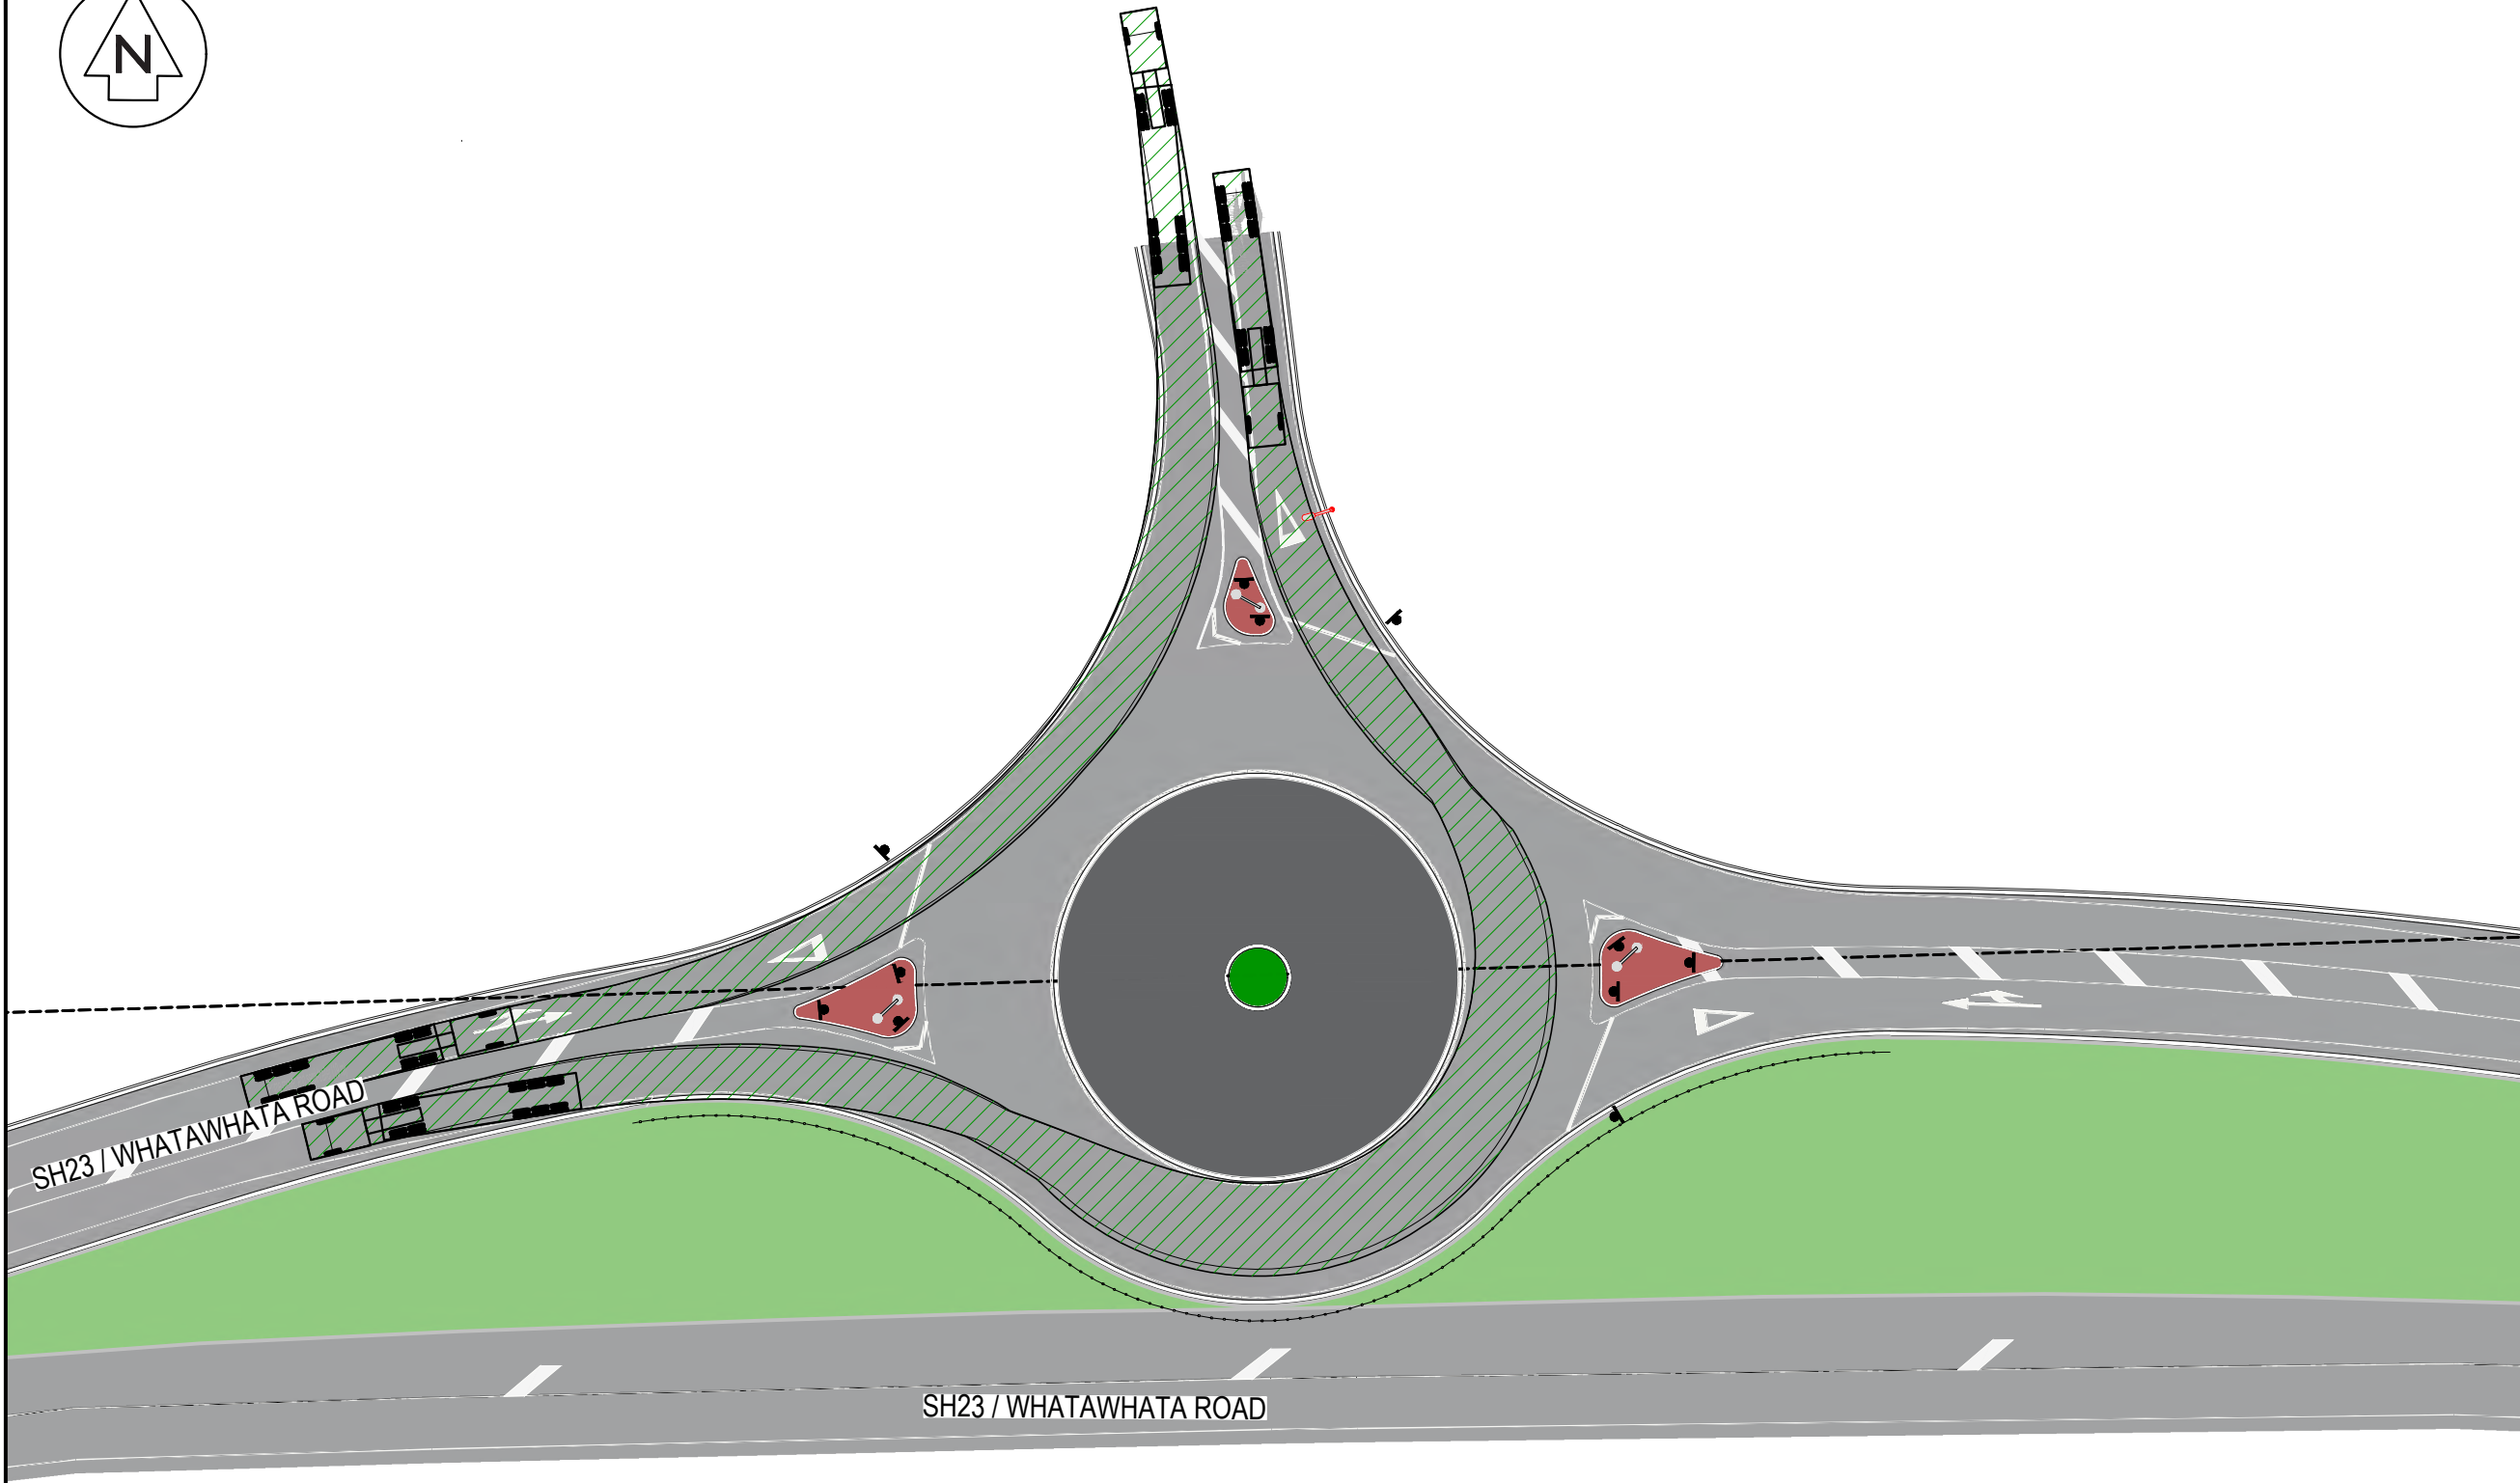

DATE: 8/21/25 FILE PATH: F:\MVEN\HAMILTON\6 PROJECTS\119014 - BRYMER FARMS\7 DRAWING\119014-C315-ROUNDAABOUT NZTA.DWG

Part Lot 3
DP 17206

Lot 4
DP 17206

Part Lot 5
DP 17206

RESOURCE CONSENT

- NOTES
1. ALL WORKS TO BE IN ACCORDANCE WITH WAIKATO REGIONAL INFRASTRUCTURE TECHNICAL SPECIFICATIONS.
 2. CO-ORDINATES IN TERMS OF NZ GEODETIC DATUM MT EDEN 2000
 3. LEVELS IN TERMS OF THE NZ VERTICAL DATUM 2016. CONVERSION TO MOTURIKI 1953 CAN BE ACHIEVED BY ADDING 0.2594M. BOUNDARIES ARE SUBJECT TO FINAL SURVEY
 4. IT IS THE CONTRACTORS RESPONSIBILITY TO LOCATE ALL SERVICES THAT MAY BE AFFECTED BY HIS OPERATIONS.
 5. THE CONTRACTORS SHALL OBTAIN ALL NECESSARY APPROVAL FROM UTILITY OPERATORS BEFORE COMMENCING WORK UNDER OR NEAR THEIR SERVICES.
 6. FINAL PAVEMENT DESIGN SUBJECT TO CBR/BREAM TESTS ON SUBGRADE MATERIAL.
 7. SETOUT SCHEDULE WITH CO-ORDINATES OF CHAINAGE POINTS ALONG ROAD CENTERLINE TO BE SUPPLIED TO THE CONTRACTORS PRIOR TO CONSTRUCTION.
 8. REFER TO LONG SECTION FOR FINISHED CENTERLINE LEVELS. REFER TO TYPICAL CROSS SECTIONS TO OBTAIN LEVELS FOR OTHER LOCATIONS.

LEGEND	
---	EX BDY
---	PROP BDY
---	EX SW DRAIN
---	AC PAVING
---	AC PAVING
---	BRUSHED CONCRETE
---	EXPOSED CONCRETE
---	DISH CHANNEL
---	K&C
---	K&C
---	K&N
---	K&N
---	WS
---	WS
---	PROP SWCP SINGLE
---	PROP STREET LIGHT
---	PROP STREET SIGN
---	ROAD NAME SIGN
---	TACTILE PAVERS
---	PROP PLANTING

A	FAST TRACK	AJP	08/2026
Rev	Description	By	Date
Survey	MAVEN	10/2025	
Design	TCH	10/2025	
Drawn	BY	10/2025	
Checked			




Maven Waikato
07 242 0601
info@maven.co.nz
www.maven.co.nz
19 Kaimiro Street, Pukekohe
Hamilton 3200
New Zealand

Project
**BRYMER FARMS
FOR
BRYMER FARMS
LIMITED**

Title
**SH23 / WHATAWHATA
ROUNDAABOUT 19m SEMI
TRUCK EAST TRACKING**

Project no.	119014		
Scale	1:1000 @ A3		
Cad file	119014-C315-ROUNDAABOUT NZTA.DWG		
Drawing no.	C315-6	Rev	A

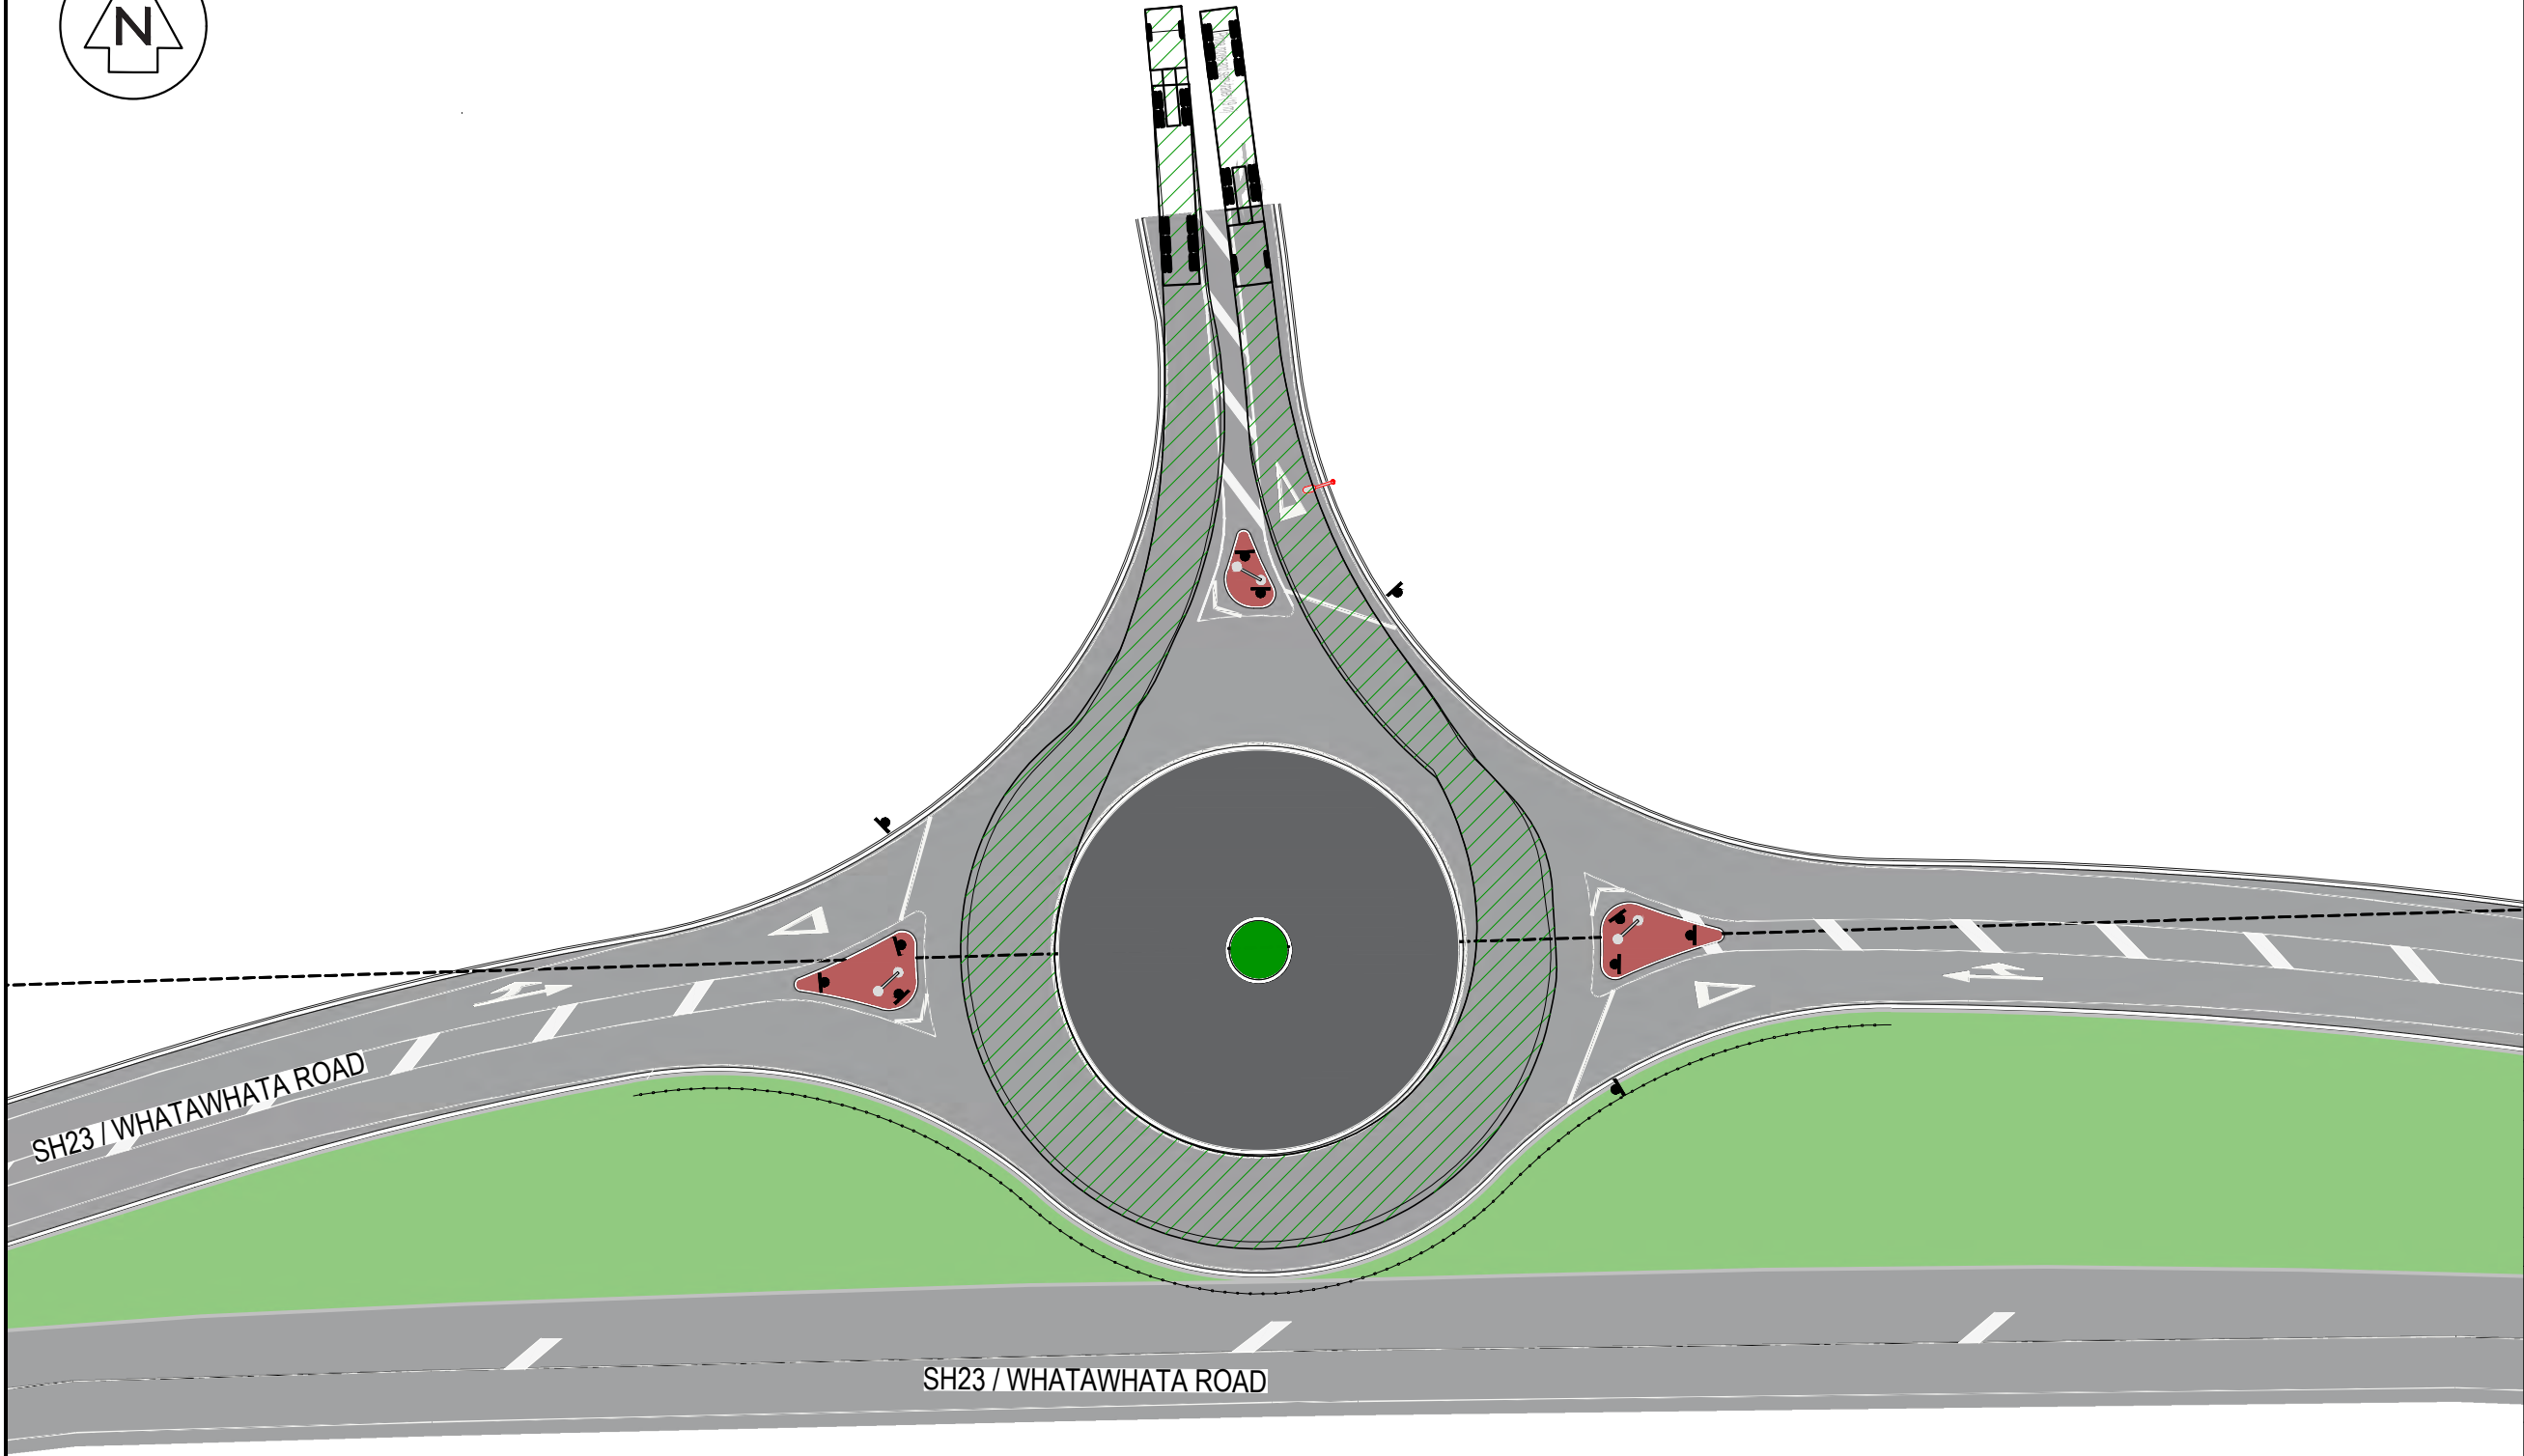

- NOTES
1. ALL WORKS TO BE IN ACCORDANCE WITH WAIKATO REGIONAL INFRASTRUCTURE TECHNICAL SPECIFICATIONS.
 2. CO-ORDINATES IN TERMS OF NZ GEODETIC DATUM MT EDEN 2000
 3. LEVELS IN TERMS OF THE NZ VERTICAL DATUM 2016. CONVERSION TO MOTURIKI 1953 CAN BE ACHIEVED BY ADDING 0.2594M. BOUNDARIES ARE SUBJECT TO FINAL SURVEY
 4. IT IS THE CONTRACTORS RESPONSIBILITY TO LOCATE ALL SERVICES THAT MAY BE AFFECTED BY HIS OPERATIONS.
 5. THE CONTRACTORS SHALL OBTAIN ALL NECESSARY APPROVAL FROM UTILITY OPERATORS BEFORE COMMENCING WORK UNDER OR NEAR THEIR SERVICES.
 6. FINAL PAVEMENT DESIGN SUBJECT TO CBR/BEM TESTS ON SUBGRADE MATERIAL.
 7. SETOUT SCHEDULE WITH CO-ORDINATES OF CHAINAGE POINTS ALONG ROAD CENTERLINE TO BE SUPPLIED TO THE CONTRACTORS PRIOR TO CONSTRUCTION.
 8. REFER TO LONG SECTION FOR FINISHED CENTERLINE LEVELS. REFER TO TYPICAL CROSS SECTIONS TO OBTAIN LEVELS FOR OTHER LOCATIONS.

LEGEND

---	EX BDY
---	PROP BDY
---	EX SW DRAIN
AC	AC PAVING
CB	BRUSHED CONCRETE
CEA	EXPOSED CONCRETE
DC	DISH CHANNEL
K&C	KERB AND CHANNEL
K&N	KERB AND NIB
WS	WHEEL STOP
	PROP SWCP SINGLE
	PROP STREET LIGHT
	PROP STREET SIGN
	ROAD NAME SIGN
	TACTILE PAVERS
	PROP PLANTING

A	FAST TRACK	AJP	08/2026
Rev	Description	By	Date
	Survey	MAVEN	10/2025
	Design	TCH	10/2025
	Drawn	BY	10/2025
	Checked		



Maven Waikato
07 242 0601
info@maven.co.nz
www.maven.co.nz
19 Kaimiro Street, Pukete
Hamilton 3200
New Zealand


Project
**BRYMER FARMS
FOR
BRYMER FARMS
LIMITED**

Title
**SH23 / WHATAWHATA
ROUNDAABOUT 19m SEMI
TRUCK UTURN TRACKING**

Project no.	119014		
Scale	1:1000 @ A3		
Cad file	119014-C315-ROUNDAABOUT NZTA.DWG		
Drawing no.	C315-7	Rev	A

RESOURCE CONSENT

DATE: 8/2/26 FILE PATH: F:\WAIVEN HAMILTON\6 PROJECTS\119014 BRYMER FARMS\7 DRAWINGS\119014-C315-ROUNDAABOUT NZTA.DWG

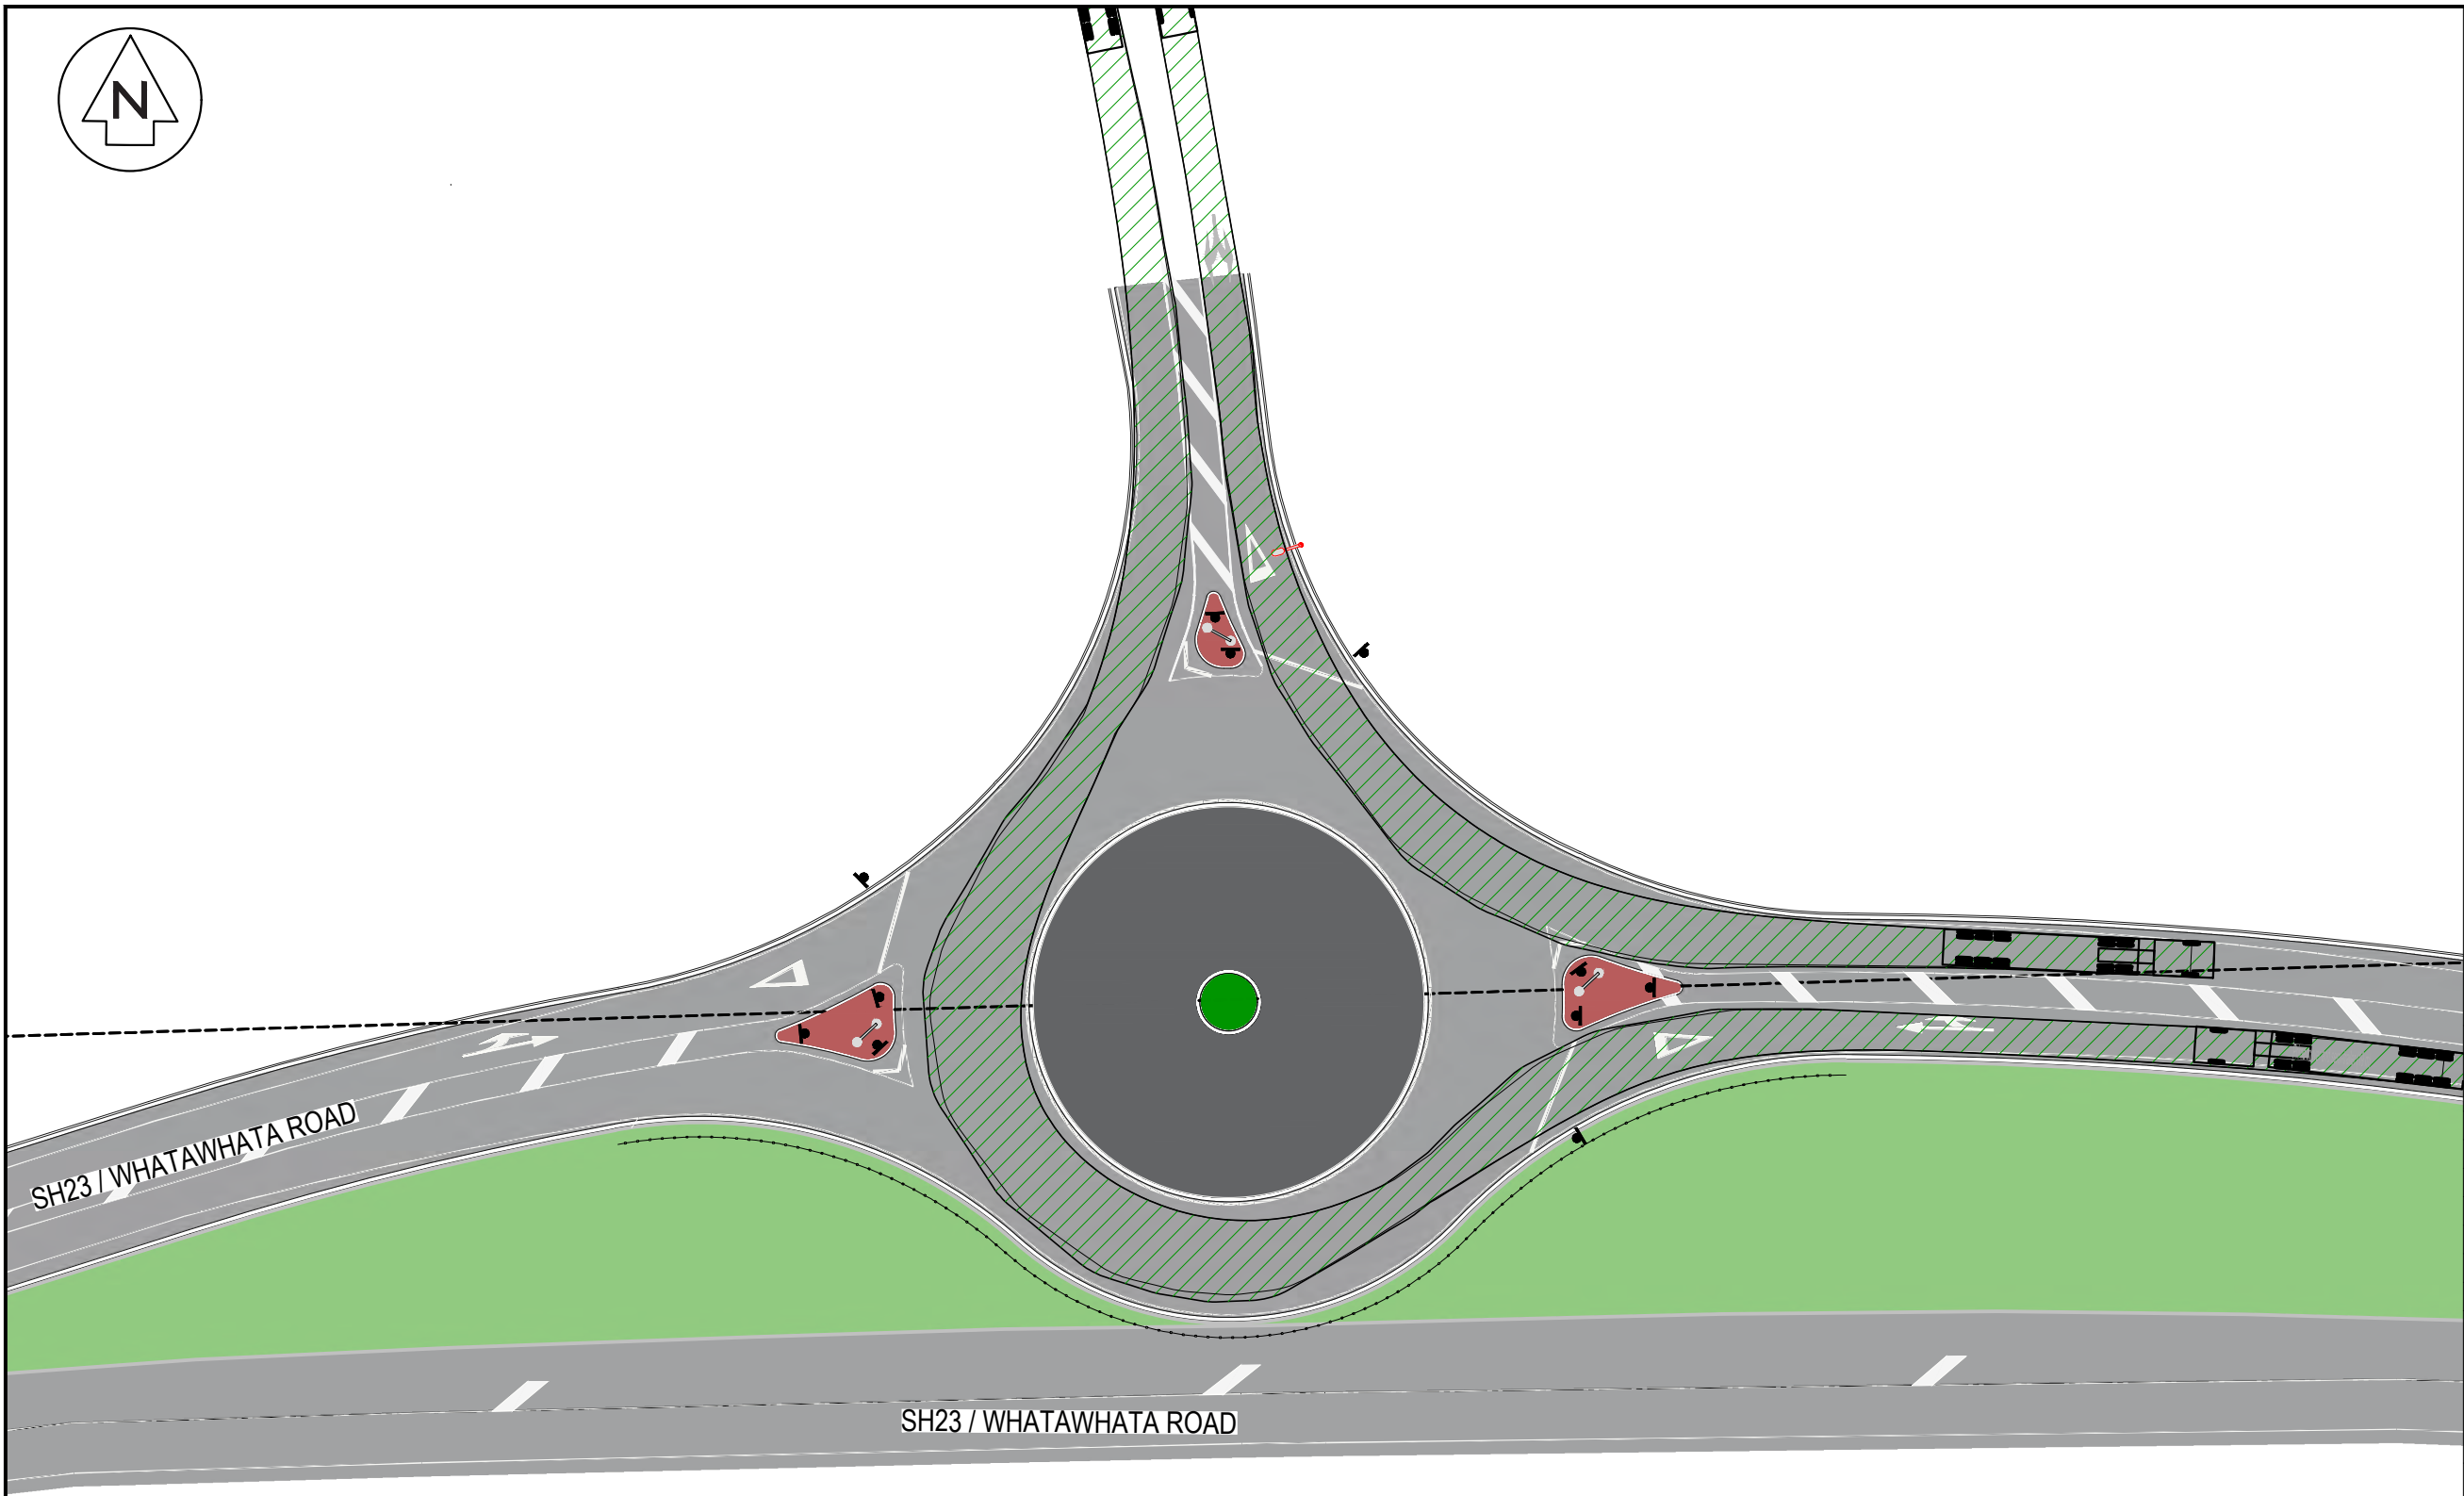

DATE: 8/21/26 FILE PATH: F:\MAVEN\HAMILTON\6 PROJECTS\119014 - BRYMER FARMS\7 DRAWING\119014-C315-ROUNDABOUT NZTA.DWG

Part Lot 3
DP 17206

Lot 4
DP 17206

Part Lot 5
DP 17206

RESOURCE CONSENT

- NOTES
1. ALL WORKS TO BE IN ACCORDANCE WITH WAIKATO REGIONAL INFRASTRUCTURE TECHNICAL SPECIFICATIONS.
 2. CO-ORDINATES IN TERMS OF NZ GEODETIC DATUM MT EDEN 2000
 3. LEVELS IN TERMS OF THE NZ VERTICAL DATUM 2016. CONVERSION TO MOTURIKI 1953 CAN BE ACHIEVED BY ADDING 0.2594M. BOUNDARIES ARE SUBJECT TO FINAL SURVEY
 4. IT IS THE CONTRACTORS RESPONSIBILITY TO LOCATE ALL SERVICES THAT MAY BE AFFECTED BY HIS OPERATIONS.
 5. THE CONTRACTORS SHALL OBTAIN ALL NECESSARY APPROVAL FROM UTILITY OPERATORS BEFORE COMMENCING WORK UNDER OR NEAR THEIR SERVICES.
 6. FINAL PAVEMENT DESIGN SUBJECT TO CBR/BEAM TESTS ON SUBGRADE MATERIAL.
 7. SETOUT SCHEDULE WITH CO-ORDINATES OF CHAINAGE POINTS ALONG ROAD CENTERLINE TO BE SUPPLIED TO THE CONTRACTORS PRIOR TO CONSTRUCTION.
 8. REFER TO LONG SECTION FOR FINISHED CENTERLINE LEVELS. REFER TO TYPICAL CROSS SECTIONS TO OBTAIN LEVELS FOR OTHER LOCATIONS.

LEGEND	
---	EX BDY
---	PROP BDY
---	EX SW DRAIN
---	AC PAVING
---	AC PAVING
---	BRUSHED CONCRETE
---	EXPOSED CONCRETE
---	DISH CHANNEL
---	KERB AND CHANNEL
---	KERB AND NIB
---	WHEEL STOP
---	PROP SWCP SINGLE
---	PROP STREET LIGHT
---	PROP STREET SIGN
---	ROAD NAME SIGN
---	TACTILE PAVERS
---	PROP PLANTING

A	FAST TRACK	AJP	08/2026
Rev	Description	By	Date
		By	Date
Survey	MAVEN		10/2025
Design	TCH		10/2025
Drawn	BY		10/2025
Checked			




Maven Waikato
07 242 0601
info@maven.co.nz
www.maven.co.nz
19 Kaimiro Street, Pukekohe
Hamilton 3200
New Zealand

Project
**BRYMER FARMS
FOR
BRYMER FARMS
LIMITED**

Title
**SH23 / WHATAWHATA
ROUNDAABOUT 19m SEMI
TRUCK WEST TRACKING**

Project no.	119014		
Scale	1:1000 @ A3		
Cad file	119014-C315-ROUNDABOUT NZTA.DWG		
Drawing no.	C315-8	Rev	A

DATE: 8/18/26 FILEPATH: F:\MAVEN\HAMILTON6 - PROJECTS\119014 - BRYMER FARMS\7 - DRAWING\119014-C320-RD LONG SECTIONS.DWG

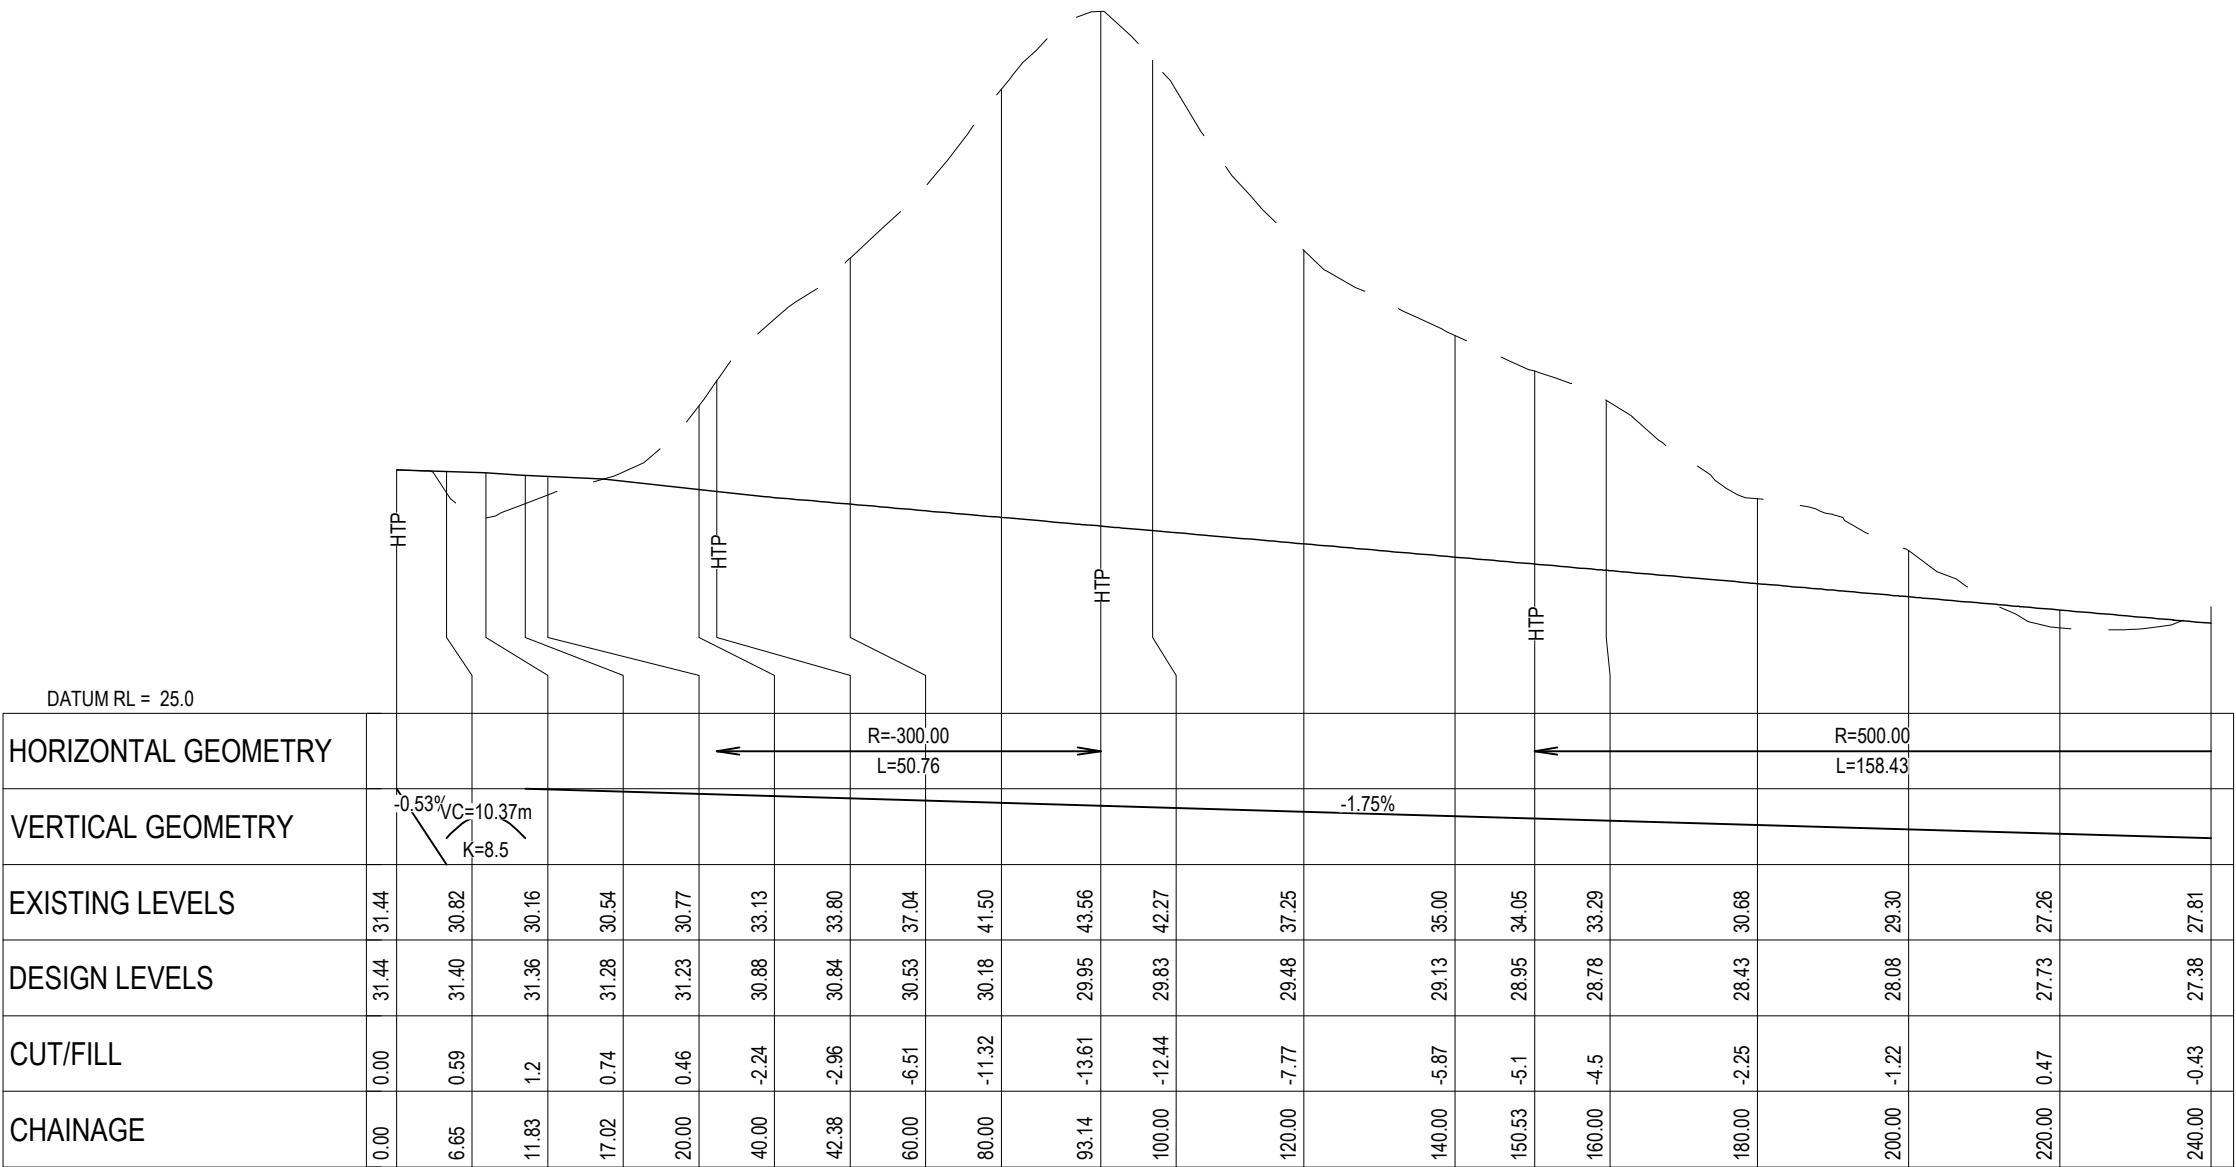

ROAD 1 LONGITUDINAL SECTION
SCALE HORI 1:1000 VERT 1:200

RESOURCE CONSENT

- NOTES
1. ALL WORKS TO BE CONSTRUCTED IN ACCORDANCE WITH REGIONAL INFRASTRUCTURE TECHNICAL SPECIFICATIONS STANDARDS.
 2. CO-ORDINATES IN TERMS OF NZ GEODETIC DATUM MT EDEN 2000.
 3. LEVELS IN TERMS OF THE NZ VERTICAL DATUM 2016.
 4. ROADING LONGITUDINAL SECTIONS ARE BASED ON THE ROAD CENTRE LINE.
 5. REFER TO ROADING DRAWING C340 DRAWING FOR THE ROADING TYPICAL CROSS SECTION.
 6. REFER TO C300 SERIES DRAWINGS FOR THE ROADING LAYOUT DRAWINGS.

LEGEND

— — — — — EXISTING GROUND LEVEL

————— PROPOSED GROUND LEVEL

A	FAST TRACK	AJP	08/2026
Rev	Description	By	Date
		By	Date
Survey	MAVEN		10/2025
Design	TCH		12/2025
Drawn	TCH		12/2025
Checked	DJM		08/2026

M

A

E

N

Maven Waikato

07 242 0601

info@maven.co.nz

www.maven.co.nz

Level 1 286 Victoria Street, Hamilton

New Zealand

Project

**BRYMER FARMS
FOR
BRYMER FARMS
LIMITED**


Title

**PROPOSED
ROADING
LONGSECTIONS**

Project no.	119014		
Scale	AS SHOWN		
Cad file	119014-C320-RD LONG SECTIONS.DWG		
Drawing no.	C320-1	Rev	A

DATE: 8/18/26 FILEPATH: F:\MAVEN\HAMILTON6 PROJECTS\119014- BRYMER FARMS\7 DRAWING\119014-C320-RD LONG SECTIONS.DWG

RESOURCE CONSENT

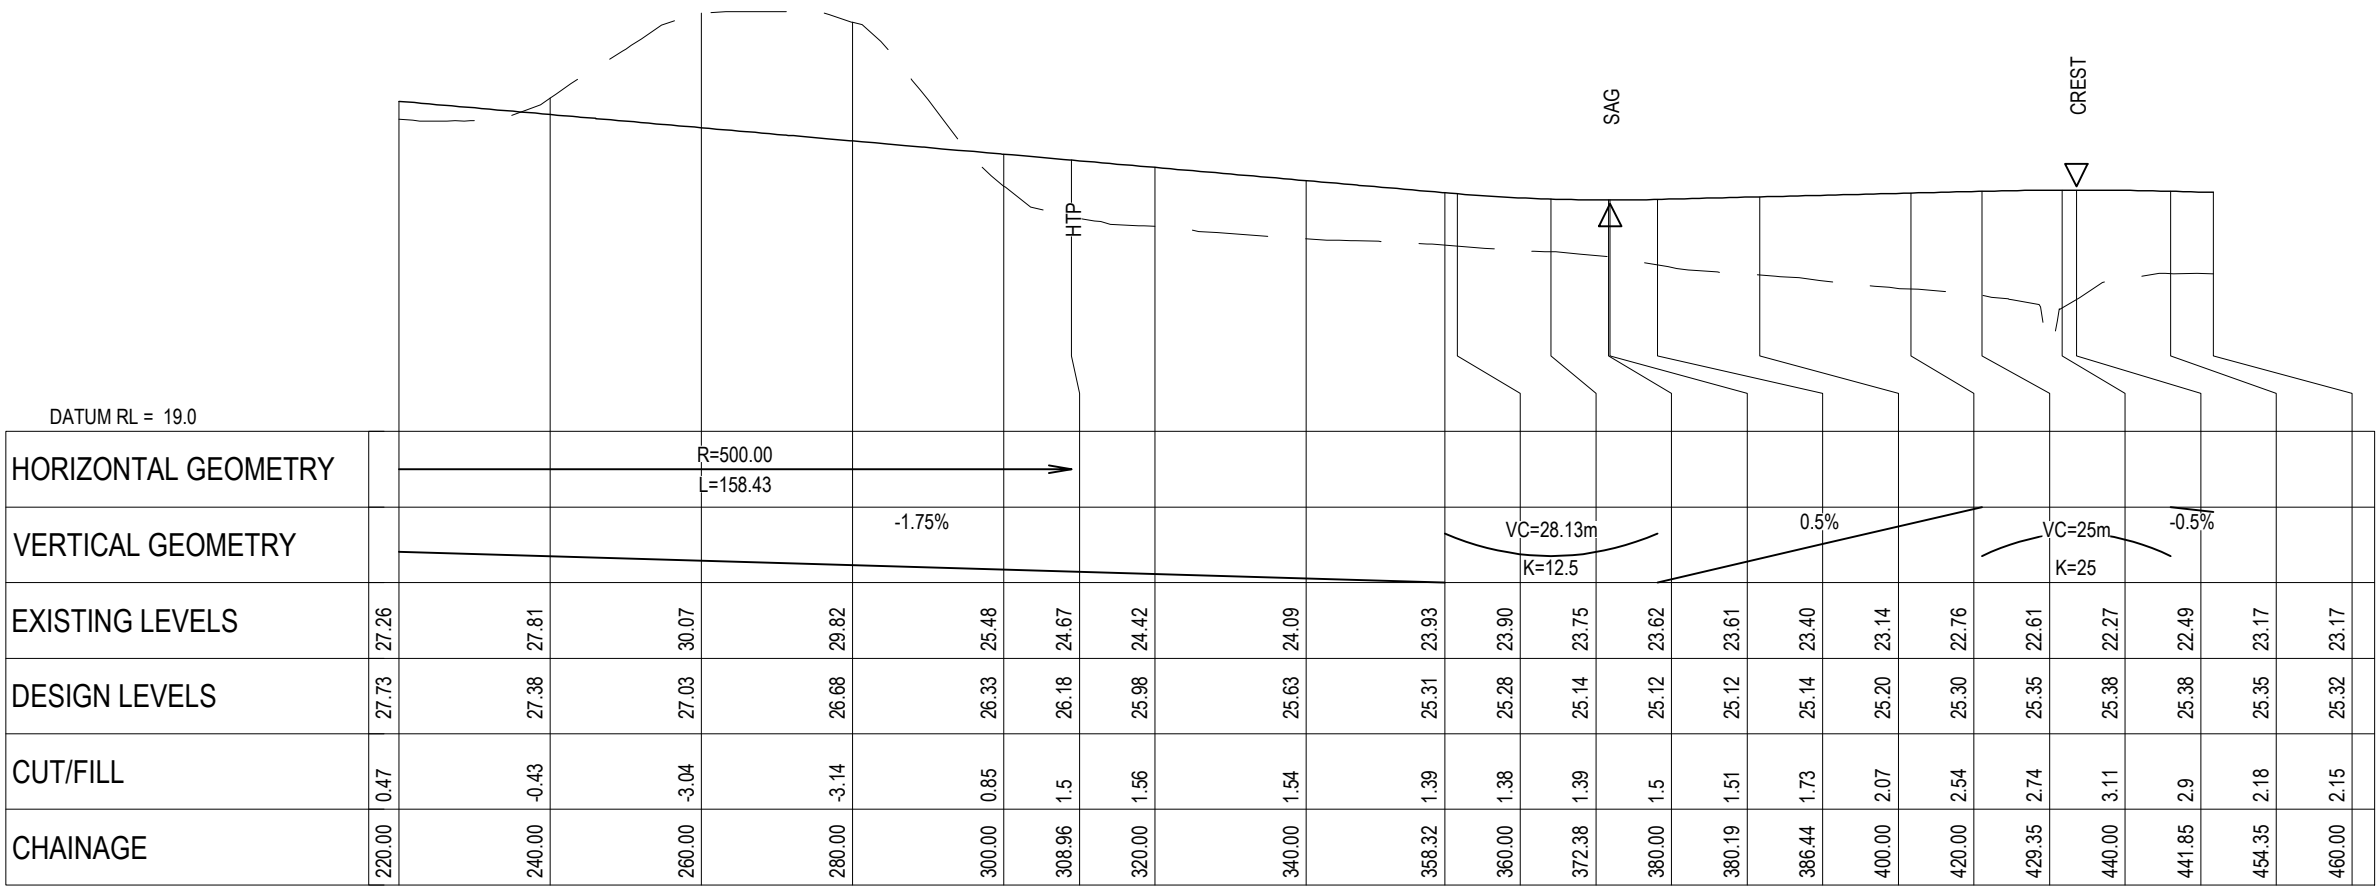

ROAD 1 LONGITUDINAL SECTION
SCALE HORI 1:1000 VERT 1:200

- NOTES
1. ALL WORKS TO BE CONSTRUCTED IN ACCORDANCE WITH REGIONAL INFRASTRUCTURE TECHNICAL SPECIFICATIONS STANDARDS.
 2. CO-ORDINATES IN TERMS OF NZ GEODETIC DATUM MT EDEN 2000.
 3. LEVELS IN TERMS OF THE NZ VERTICAL DATUM 2016.
 4. ROADING LONGITUDINAL SECTIONS ARE BASED ON THE ROAD CENTRE LINE.
 5. REFER TO ROADING DRAWING C340 DRAWING FOR THE ROADING TYPICAL CROSS SECTION.
 6. REFER TO C300 SERIES DRAWINGS FOR THE ROADING LAYOUT DRAWINGS.

LEGEND

---	EXISTING GROUND LEVEL
---	PROPOSED GROUND LEVEL

A	FAST TRACK	AJP	08/2026
Rev	Description	By	Date
	By	Date	
Survey	MAVEN	10/2025	
Design	TCH	12/2025	
Drawn	TCH	12/2025	
Checked	DJM	08/2026	

M

A

E

N

Maven Waikato

07 242 0601

info@maven.co.nz

www.maven.co.nz

Level 1 286 Victoria Street, Hamilton

New Zealand


Project
**BRYMER FARMS
FOR
BRYMER FARMS
LIMITED**

Title
**PROPOSED
ROADING
LONGSECTIONS**

Project no.	119014		
Scale	AS SHOWN		
Cad file	119014-C320-RD LONG SECTIONS.DWG		
Drawing no.	C320-2	Rev	A

DATE: 8/18/26 FILE PATH: F:\MAVEN\HAMILTON6 PROJECTS\119014- BRYMER FARMS\7 DRAWING\119014-C320-RD LONG SECTIONS.DWG

RESOURCE CONSENT

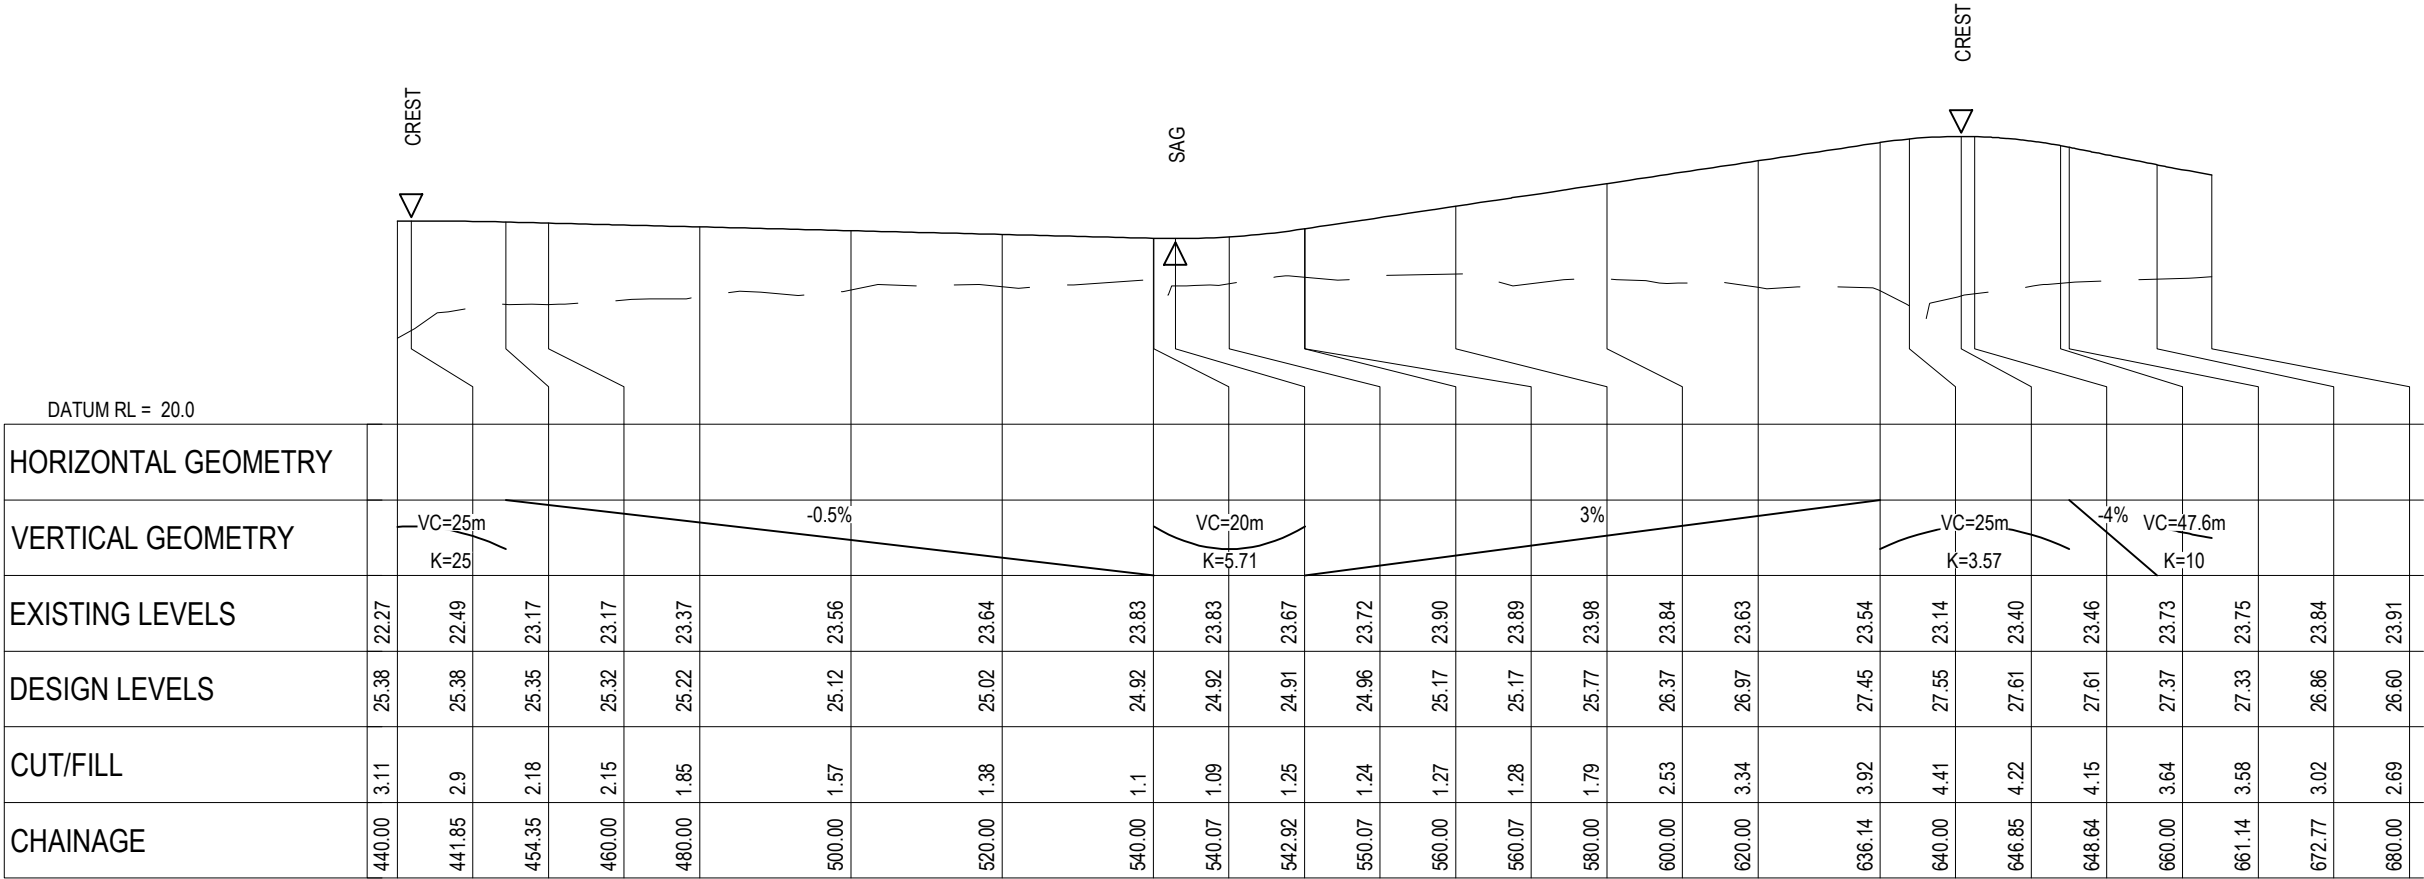

ROAD 1 LONGITUDINAL SECTION
SCALE HORI 1:1000 VERT 1:200

- NOTES
1. ALL WORKS TO BE CONSTRUCTED IN ACCORDANCE WITH REGIONAL INFRASTRUCTURE TECHNICAL SPECIFICATIONS STANDARDS.
 2. CO-ORDINATES IN TERMS OF NZ GEODETIC DATUM MT EDEN 2000.
 3. LEVELS IN TERMS OF THE NZ VERTICAL DATUM 2016.
 4. ROADING LONGITUDINAL SECTIONS ARE BASED ON THE ROAD CENTRE LINE.
 5. REFER TO ROADING DRAWING C340 DRAWING FOR THE ROADING TYPICAL CROSS SECTION.
 6. REFER TO C300 SERIES DRAWINGS FOR THE ROADING LAYOUT DRAWINGS.

LEGEND

— — — — — EXISTING GROUND LEVEL

————— PROPOSED GROUND LEVEL

A	FAST TRACK	AJP	08/2026
Rev	Description	By	Date
		By	Date
Survey	MAVEN		10/2025
Design	TCH		12/2025
Drawn	TCH		12/2025
Checked	DJM		08/2026

M

MAVEN

Maven Waikato

07 242 0601

info@maven.co.nz

www.maven.co.nz

Level 1 286 Victoria Street, Hamilton

New Zealand

Project

**BRYMER FARMS
FOR
BRYMER FARMS
LIMITED**

Title


**PROPOSED
ROADING
LONGSECTIONS**

Project no.	119014		
Scale	AS SHOWN		
Cad file	119014-C320-RD LONG SECTIONS.DWG		
Drawing no.	C320-3	Rev	A

DATE: 8/18/26 FILEPATH: F:\MAVEN\HAMILTON6 PROJECTS\119014- BRYMER FARMS\7 DRAWING\119014-C320-RD LONG SECTIONS.DWG



ROAD 2 LONGITUDINAL SECTION
SCALE HORI 1:1000 VERT 1:200

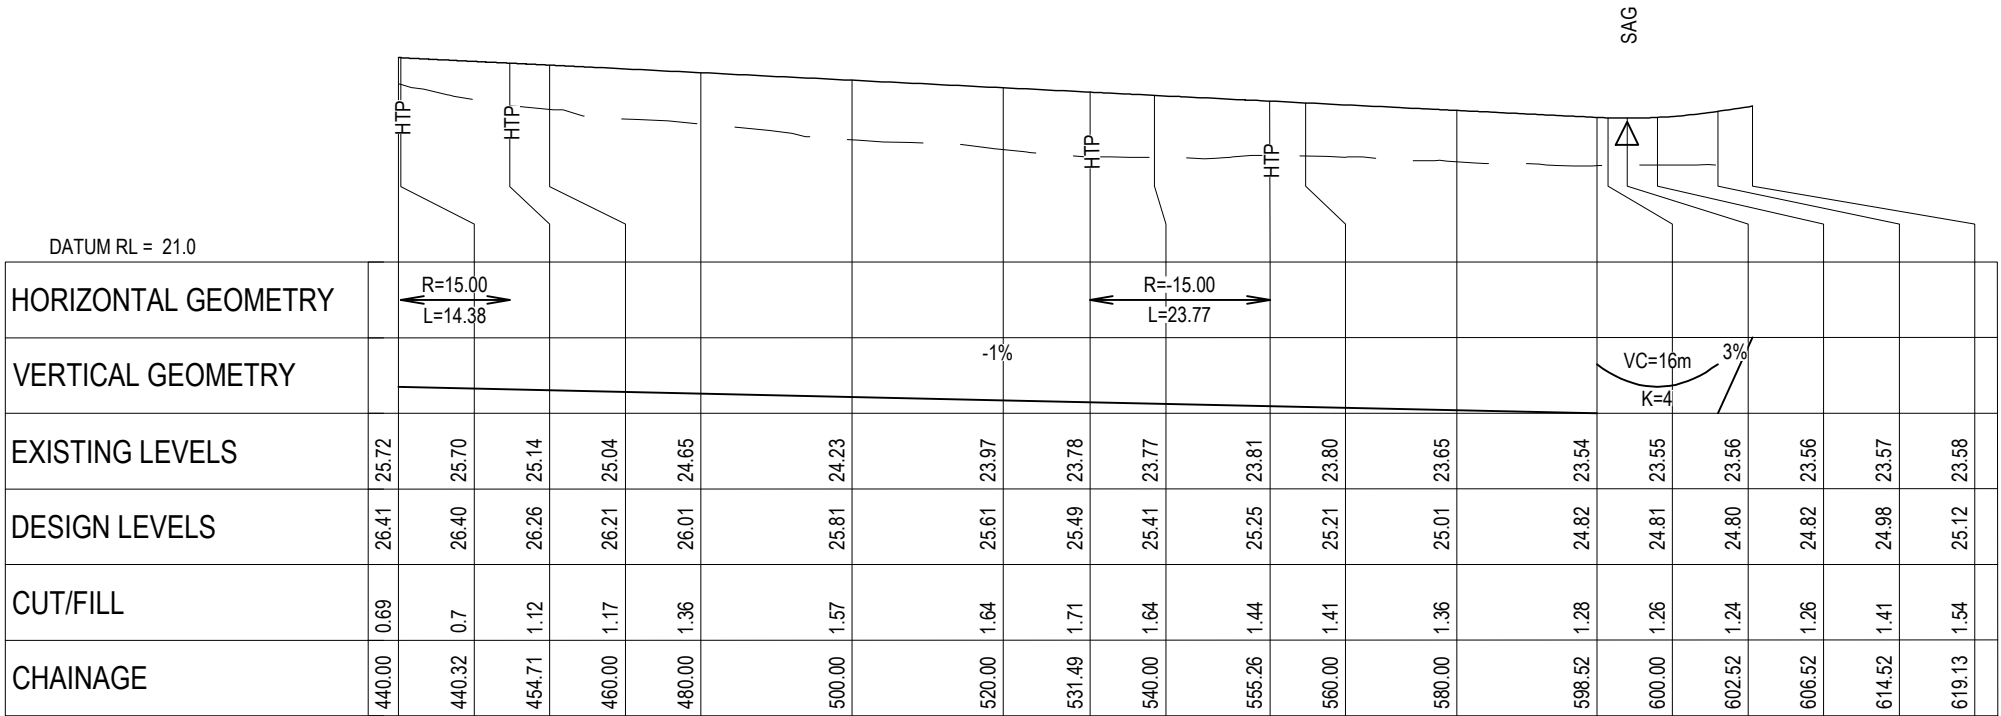

ROAD 2 LONGITUDINAL SECTION
SCALE HORI 1:1000 VERT 1:200

RESOURCE CONSENT

- NOTES
1. ALL WORKS TO BE CONSTRUCTED IN ACCORDANCE WITH REGIONAL INFRASTRUCTURE TECHNICAL SPECIFICATIONS STANDARDS.
 2. CO-ORDINATES IN TERMS OF NZ GEODETIC DATUM MT EDEN 2000.
 3. LEVELS IN TERMS OF THE NZ VERTICAL DATUM 2016.
 4. ROADING LONGITUDINAL SECTIONS ARE BASED ON THE ROAD CENTRE LINE.
 5. REFER TO ROADING DRAWING C340 DRAWING FOR THE ROADING TYPICAL CROSS SECTION.
 6. REFER TO C300 SERIES DRAWINGS FOR THE ROADING LAYOUT DRAWINGS.

LEGEND

— — — — — EXISTING GROUND LEVEL

————— PROPOSED GROUND LEVEL

A	FAST TRACK	AJP	08/2026
Rev	Description	By	Date
		By	Date
Survey	MAVEN		10/2025
Design	TCH		12/2025
Drawn	TCH		12/2025
Checked	DJM		08/2026



Project

**BRYMER FARMS
FOR
BRYMER FARMS
LIMITED**


Title

**PROPOSED
ROADING
LONGSECTIONS**

Project no.	119014
Scale	AS SHOWN
Cad file	119014-C320-RD LONG SECTIONS.DWG
Drawing no.	C320-5
Rev	A

DATE: 8/18/26 FILEPATH: F:\MAVEN\HAMILTON6 PROJECTS\119014- BRYMER FARMS\7 DRAWING\119014-C320-RD LONG SECTIONS.DWG

RESOURCE CONSENT

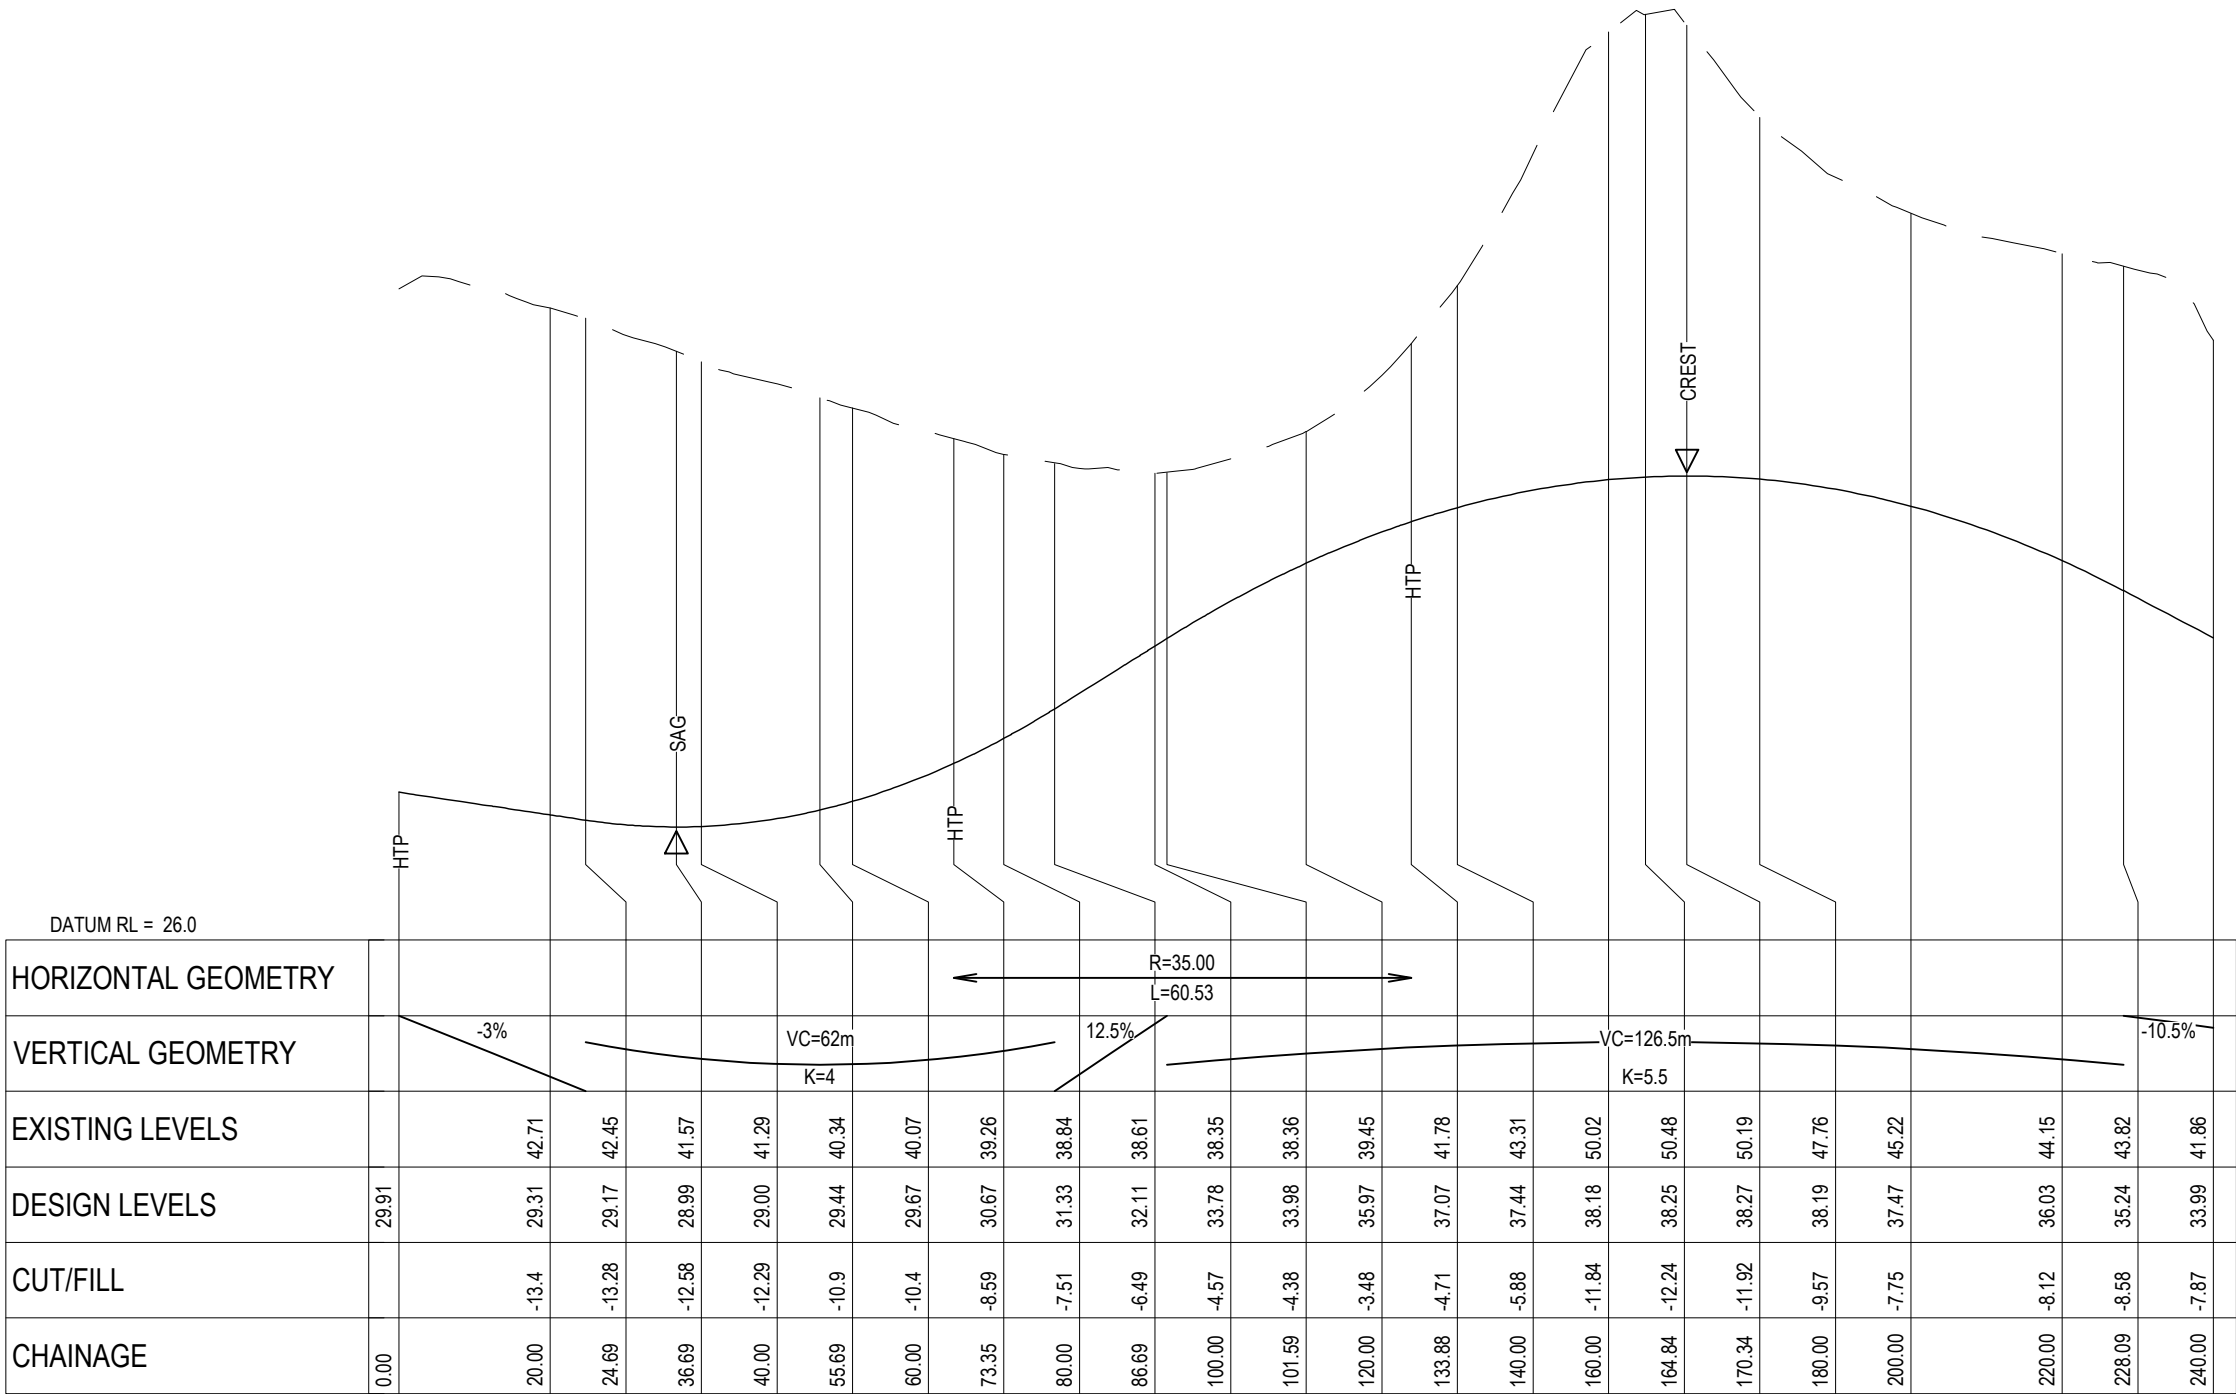

ROAD 3 LONGITUDINAL SECTION
SCALE HORI 1:1000 VERT 1:200

- NOTES
1. ALL WORKS TO BE CONSTRUCTED IN ACCORDANCE WITH REGIONAL INFRASTRUCTURE TECHNICAL SPECIFICATIONS STANDARDS.
 2. CO-ORDINATES IN TERMS OF NZ GEODETIC DATUM MT EDEN 2000.
 3. LEVELS IN TERMS OF THE NZ VERTICAL DATUM 2016.
 4. ROADING LONGITUDINAL SECTIONS ARE BASED ON THE ROAD CENTRE LINE.
 5. REFER TO ROADING DRAWING C340 DRAWING FOR THE ROADING TYPICAL CROSS SECTION.
 6. REFER TO C300 SERIES DRAWINGS FOR THE ROADING LAYOUT DRAWINGS.

LEGEND

---	EXISTING GROUND LEVEL
---	PROPOSED GROUND LEVEL

A	FAST TRACK	AJP	08/2026
Rev	Description	By	Date
	By	Date	
Survey	MAVEN	10/2025	
Design	TCH	12/2025	
Drawn	TCH	12/2025	
Checked	DJM	08/2026	

M

A

E

N

Maven Waikato

07 242 0601

info@maven.co.nz

www.maven.co.nz

Level 1 286 Victoria Street, Hamilton

New Zealand


Project
**BRYMER FARMS
FOR
BRYMER FARMS
LIMITED**

Title
**PROPOSED
ROADING
LONGSECTIONS**

Project no.	119014		
Scale	AS SHOWN		
Cad file	119014-C320-RD LONG SECTIONS.DWG		
Drawing no.	C320-6	Rev	A

DATE: 8/18/26 FILEPATH: F:\MAVEN\HAMILTON6 PROJECTS\119014- BRYMER FARMS\7 DRAWING\119014-C320-RD LONG SECTIONS.DWG

RESOURCE CONSENT

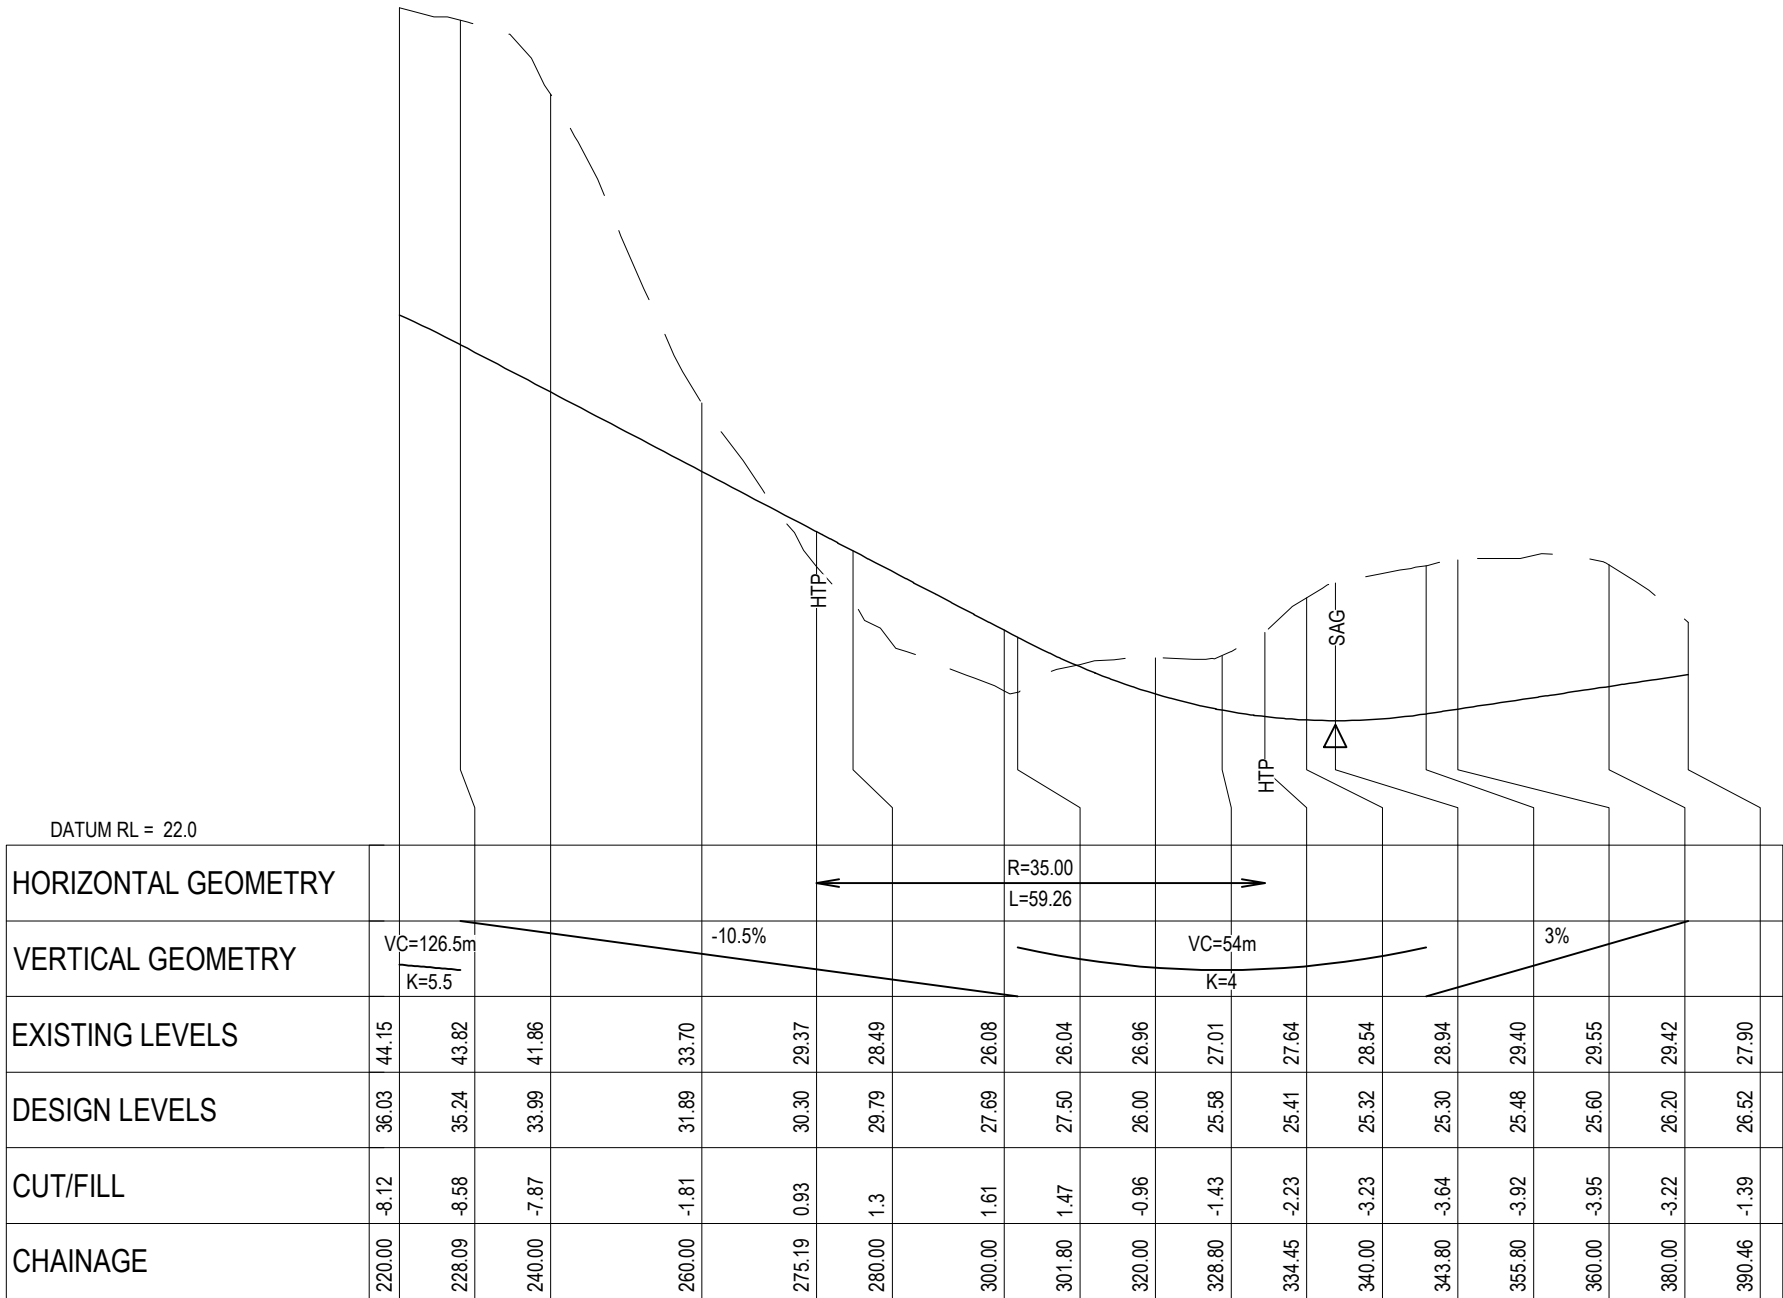

ROAD 3 LONGITUDINAL SECTION
SCALE HORI 1:1000 VERT 1:200

- NOTES
1. ALL WORKS TO BE CONSTRUCTED IN ACCORDANCE WITH REGIONAL INFRASTRUCTURE TECHNICAL SPECIFICATIONS STANDARDS.
 2. CO-ORDINATES IN TERMS OF NZ GEODETIC DATUM MT EDEN 2000.
 3. LEVELS IN TERMS OF THE NZ VERTICAL DATUM 2016.
 4. ROADING LONGITUDINAL SECTIONS ARE BASED ON THE ROAD CENTRE LINE.
 5. REFER TO ROADING DRAWING C340 DRAWING FOR THE ROADING TYPICAL CROSS SECTION.
 6. REFER TO C300 SERIES DRAWINGS FOR THE ROADING LAYOUT DRAWINGS.

LEGEND

---	EXISTING GROUND LEVEL
—	PROPOSED GROUND LEVEL

A	FAST TRACK	AJP	08/2026
Rev	Description	By	Date
	Survey	MAVEN	10/2025
	Design	TCH	12/2025
	Drawn	TCH	12/2025
	Checked	DJM	08/2026




Maven Waikato
07 242 0601
info@maven.co.nz
www.maven.co.nz
Level 1 286 Victoria Street, Hamilton
New Zealand

Project
**BRYMER FARMS
FOR
BRYMER FARMS
LIMITED**

Title
**PROPOSED
ROADING
LONGSECTIONS**

Project no.	119014		
Scale	AS SHOWN		
Cad file	119014-C320-RD LONG SECTIONS.DWG		
Drawing no.	C320-7	Rev	A

DATE: 8/18/26 FILEPATH: F:\MAVEN\HAMILTON6 - PROJECTS\119014 - BRYMER FARMS\7. DRAWING\119014-C320-RD LONG SECTIONS.DWG

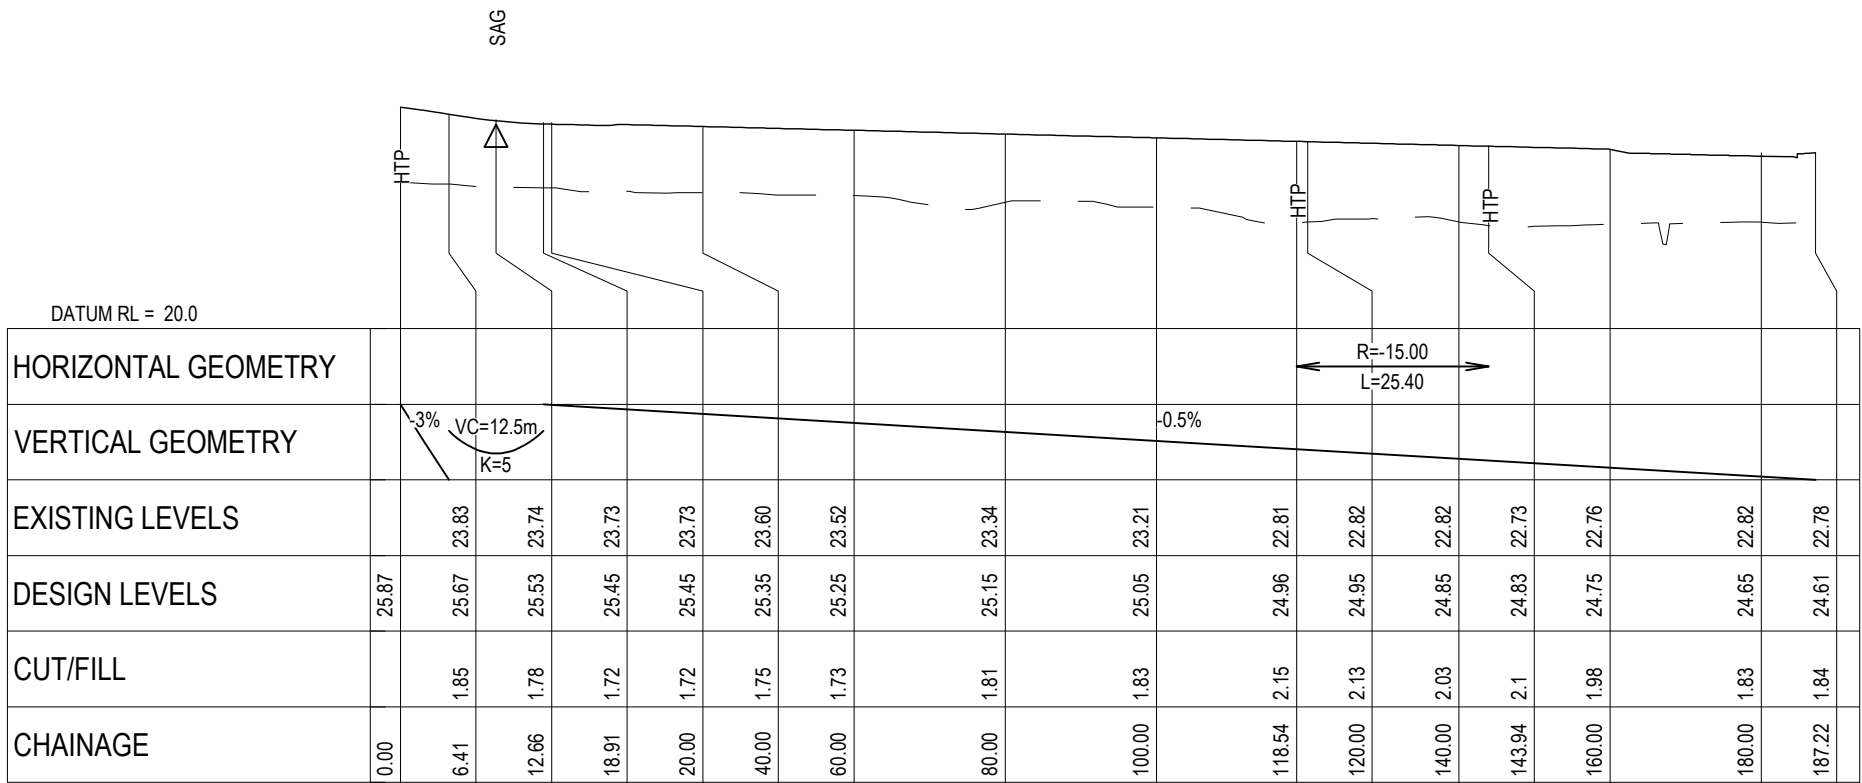

ROAD 4 LONGITUDINAL SECTION
SCALE HORI 1:1000 VERT 1:200



ROAD 5 LONGITUDINAL SECTION
SCALE HORI 1:1000 VERT 1:200

RESOURCE CONSENT

- NOTES
1. ALL WORKS TO BE CONSTRUCTED IN ACCORDANCE WITH REGIONAL INFRASTRUCTURE TECHNICAL SPECIFICATIONS STANDARDS.
 2. CO-ORDINATES IN TERMS OF NZ GEODETIC DATUM MT EDEN 2000.
 3. LEVELS IN TERMS OF THE NZ VERTICAL DATUM 2016.
 4. ROADING LONGITUDINAL SECTIONS ARE BASED ON THE ROAD CENTRE LINE.
 5. REFER TO ROADING DRAWING C340 DRAWING FOR THE ROADING TYPICAL CROSS SECTION.
 6. REFER TO C300 SERIES DRAWINGS FOR THE ROADING LAYOUT DRAWINGS.

LEGEND

— — — — — EXISTING GROUND LEVEL

————— PROPOSED GROUND LEVEL

A	FAST TRACK	AJP	08/2026
Rev	Description	By	Date
	By	Date	
Survey	MAVEN	10/2025	
Design	TCH	12/2025	
Drawn	TCH	12/2025	
Checked	DJM	08/2026	



Maven Waikato
07 242 0601
info@maven.co.nz
www.maven.co.nz
Level 1 286 Victoria Street, Hamilton
New Zealand

Project


**BRYMER FARMS
FOR
BRYMER FARMS
LIMITED**

Title

**PROPOSED
ROADING
LONGSECTIONS**

Project no.	119014		
Scale	AS SHOWN		
Cad file	119014-C320-RD LONG SECTIONS.DWG		
Drawing no.	C320-8	Rev	A

DATE: 8/18/26 FILEPATH: F:\MAVEN\HAMILTON6 PROJECTS\119014- BRYMER FARMS\7 DRAWING\119014-C320-RD LONG SECTIONS.DWG

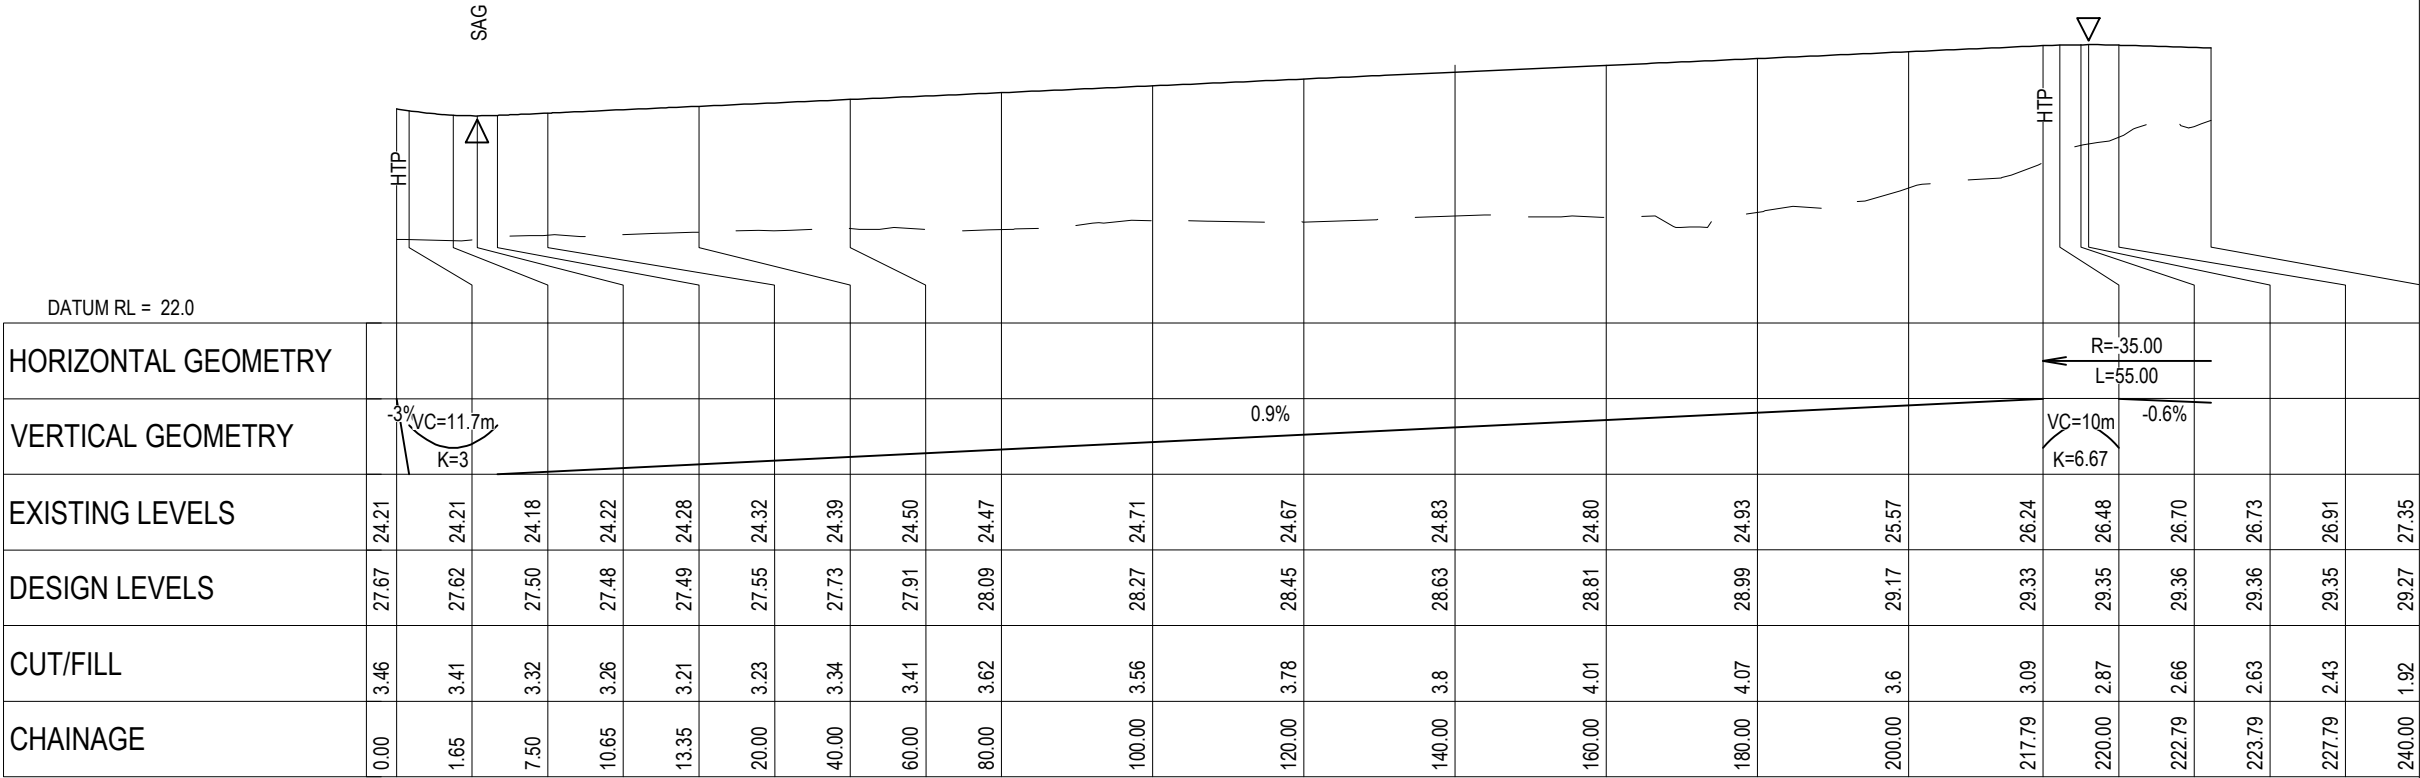

ROAD 6 LONGITUDINAL SECTION
SCALE HORI 1:1000 VERT 1:200

- NOTES
1. ALL WORKS TO BE CONSTRUCTED IN ACCORDANCE WITH REGIONAL INFRASTRUCTURE TECHNICAL SPECIFICATIONS STANDARDS.
 2. CO-ORDINATES IN TERMS OF NZ GEODETIC DATUM MT EDEN 2000.
 3. LEVELS IN TERMS OF THE NZ VERTICAL DATUM 2016.
 4. ROADING LONGITUDINAL SECTIONS ARE BASED ON THE ROAD CENTRE LINE.
 5. REFER TO ROADING DRAWING C340 DRAWING FOR THE ROADING TYPICAL CROSS SECTION.
 6. REFER TO C300 SERIES DRAWINGS FOR THE ROADING LAYOUT DRAWINGS.

LEGEND

---	EXISTING GROUND LEVEL
---	PROPOSED GROUND LEVEL

A	FAST TRACK	AJP	08/2026
Rev	Description	By	Date
		By	Date
Survey	MAVEN		10/2025
Design	TCH		12/2025
Drawn	TCH		12/2025
Checked	DJM		08/2026



Project

**BRYMER FARMS
FOR
BRYMER FARMS
LIMITED**


Title



**PROPOSED
ROADING
LONGSECTIONS**

Project no.	119014		
Scale	AS SHOWN		
Cad file	119014-C320-RD LONG SECTIONS.DWG		
Drawing no.	C320-9	Rev	A

RESOURCE CONSENT

ROAD 6 LONGITUDINAL SECTION
SCALE HORI 1:1000 VERT 1:200

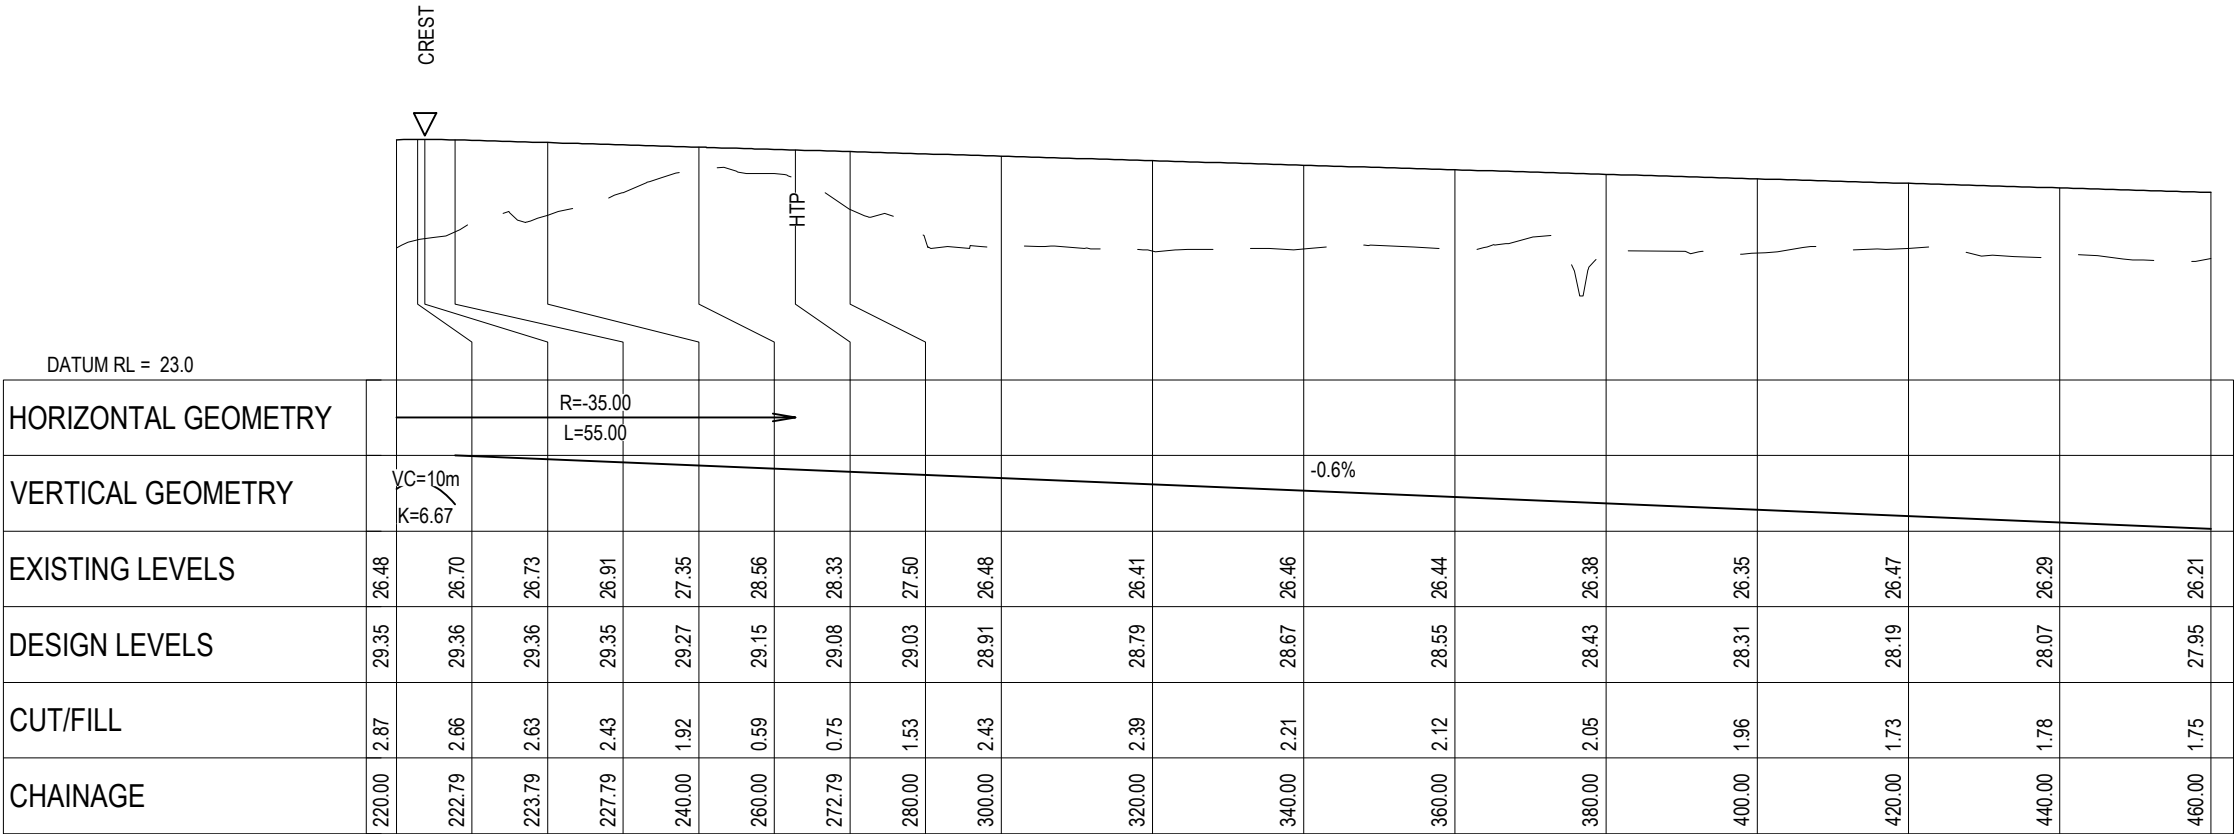

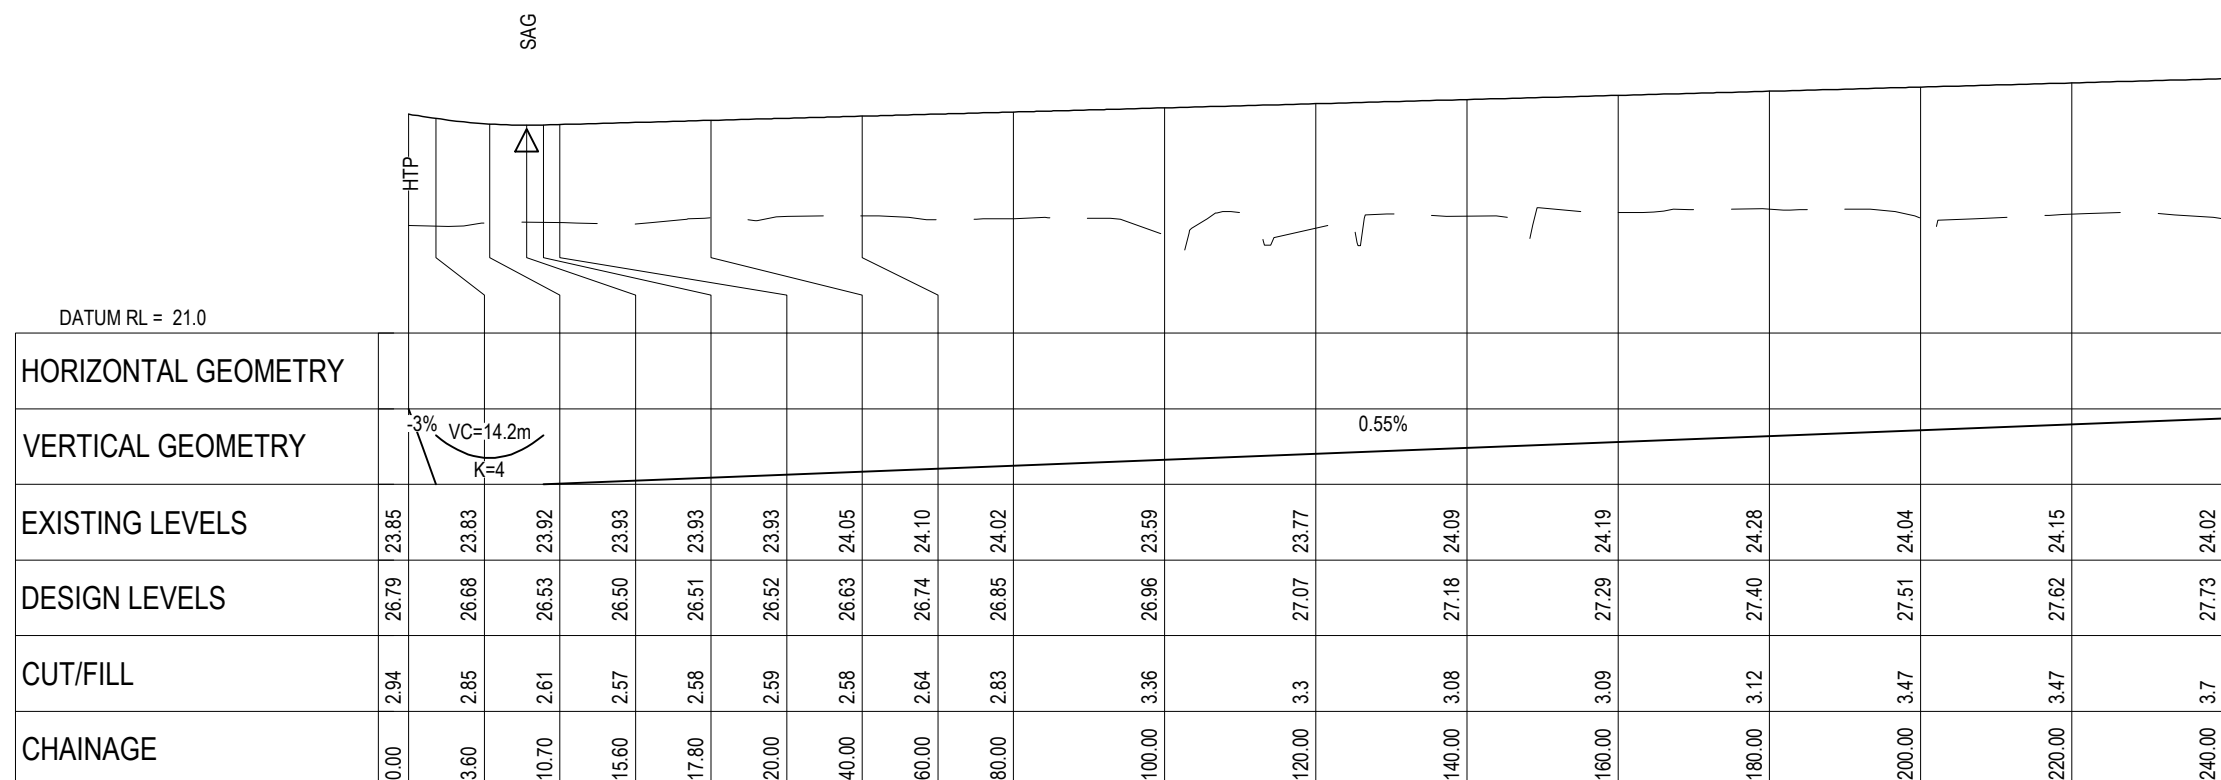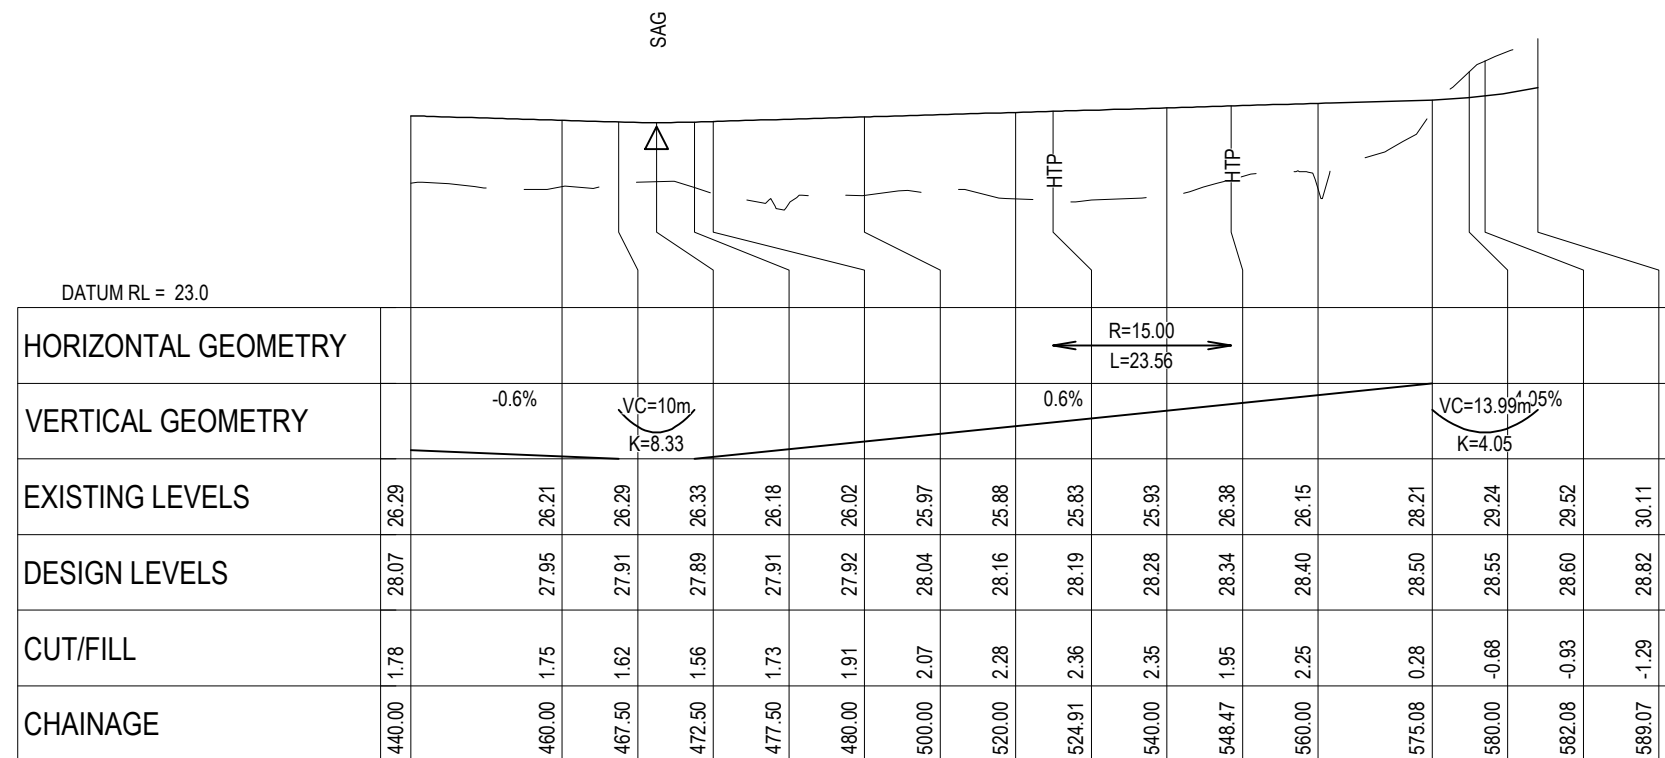

RESOURCE CONSENT

- | NOTES |
|---|
| 1. ALL WORKS TO BE CONSTRUCTED IN ACCORDANCE WITH REGIONAL INFRASTRUCTURE TECHNICAL SPECIFICATIONS STANDARDS. |
| 2. CO-ORDINATES IN TERMS OF NZ GEODETIC DATUM MT EDEN 2000. |
| 3. LEVELS IN TERMS OF THE NZ VERTICAL DATUM 2016. |
| 4. ROADING LONGITUDINAL SECTIONS ARE BASED ON THE ROAD CENTRE LINE. |
| 5. REFER TO ROADING DRAWING C340 DRAWING FOR THE ROADING TYPICAL CROSS SECTION. |
| 6. REFER TO C300 SERIES DRAWINGS FOR THE ROADING LAYOUT DRAWINGS. |

LEGEND

— — — — EXISTING GROUND
LEVEL

———— PROPOSED GROUND
LEVEL

A	FAST TRACK	AJP	08/2026
Rev	Description	By	Date
	By	Date	
Survey	MAVEN	10/2025	
Design	TCH	12/2025	
Drawn	TCH	12/2025	
Checked	DJM	08/2026	




Project
**BRYMER FARMS
FOR
BRYMER FARMS
LIMITED**


Title
**PROPOSED
ROADING
LONGSECTIONS**

Project no.	119014		
Scale	AS SHOWN		
Cad file	119014-C320-RD LONG SECTIONS.DWG		
Drawing no.	C320-10	Rev	A

DATE: 8/18/26 FILEPATH: F:\MAVEN\HAMILTON6 PROJECTS\119014- BRYMER FARMS\7 DRAWING\119014-C320-RD LONG SECTIONS.DWG

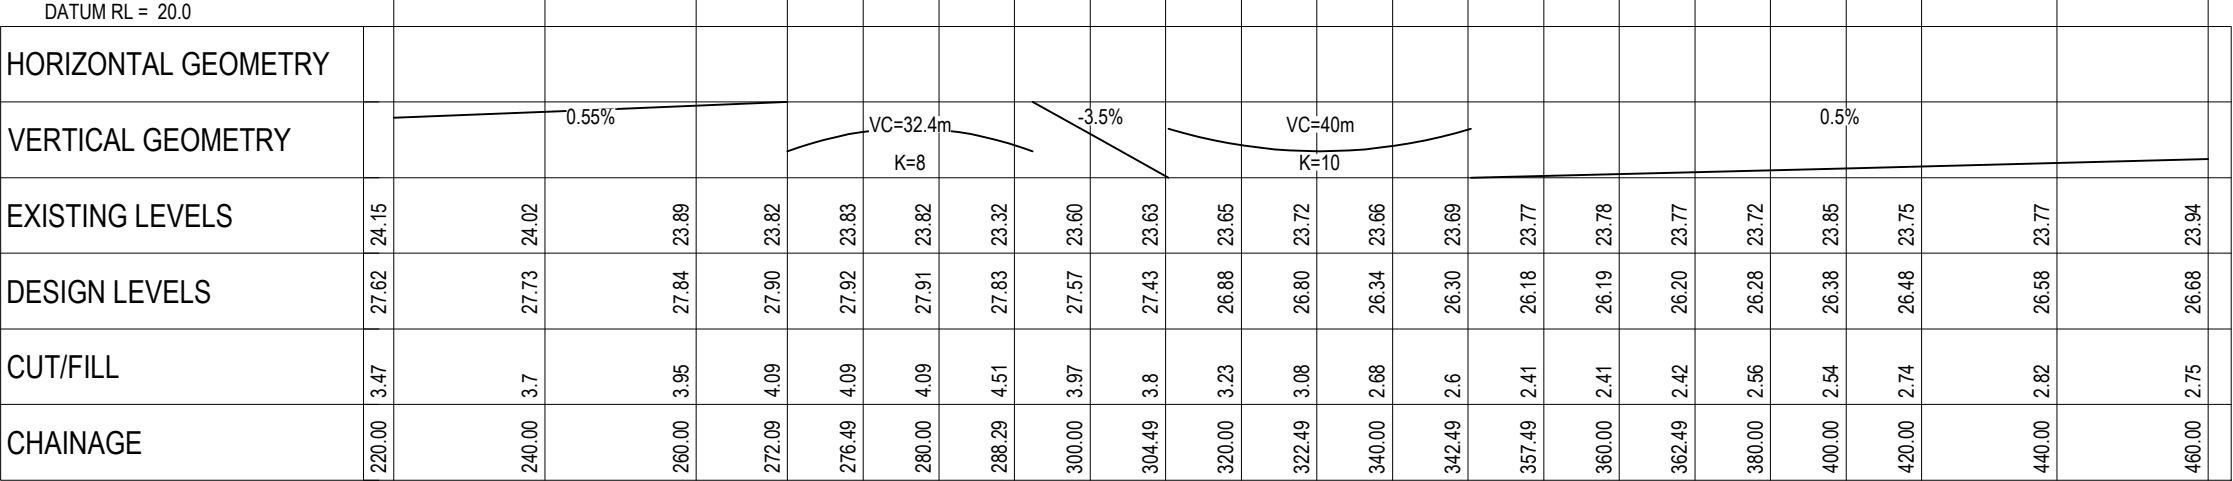

ROAD 8 LONGITUDINAL SECTION
SCALE HORI 1:1000 VERT 1:200

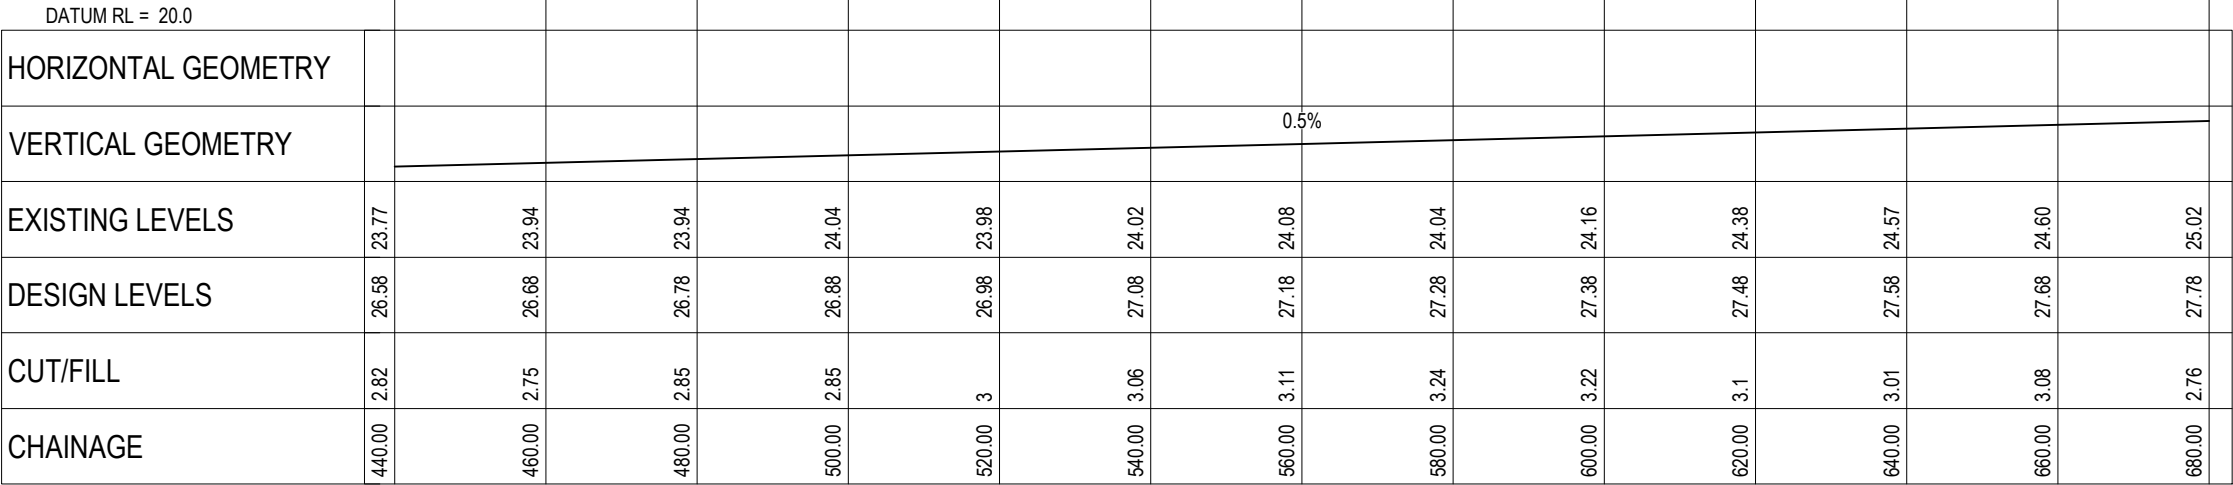

ROAD 8 LONGITUDINAL SECTION
SCALE HORI 1:1000 VERT 1:200

RESOURCE CONSENT

- NOTES
1. ALL WORKS TO BE CONSTRUCTED IN ACCORDANCE WITH REGIONAL INFRASTRUCTURE TECHNICAL SPECIFICATIONS STANDARDS.
 2. CO-ORDINATES IN TERMS OF NZ GEODETIC DATUM MT EDEN 2000.
 3. LEVELS IN TERMS OF THE NZ VERTICAL DATUM 2016.
 4. ROADING LONGITUDINAL SECTIONS ARE BASED ON THE ROAD CENTRE LINE.
 5. REFER TO ROADING DRAWING C340 DRAWING FOR THE ROADING TYPICAL CROSS SECTION.
 6. REFER TO C300 SERIES DRAWINGS FOR THE ROADING LAYOUT DRAWINGS.

LEGEND

— — — — — EXISTING GROUND LEVEL

————— PROPOSED GROUND LEVEL

A	FAST TRACK	AJP	08/2026
Rev	Description	By	Date
	By	Date	
Survey	MAVEN	10/2025	
Design	TCH	12/2025	
Drawn	TCH	12/2025	
Checked	DJM	08/2026	

M

A

E

N

Maven Waikato

07 242 0601

info@maven.co.nz

www.maven.co.nz

Level 1 286 Victoria Street, Hamilton

New Zealand

Project


**BRYMER FARMS
FOR
BRYMER FARMS
LIMITED**

Title

**PROPOSED
ROADING
LONGSECTIONS**

Project no.	119014		
Scale	AS SHOWN		
Cad file	119014-C320-RD LONG SECTIONS.DWG		
Drawing no.	C320-11	Rev	A

DATE: 8/18/26 FILE PATH: F:\MAVEN\HAMILTON6 PROJECTS\119014- BRYMER FARMS\7 DRAWING\119014-C320-RD LONG SECTIONS.DWG

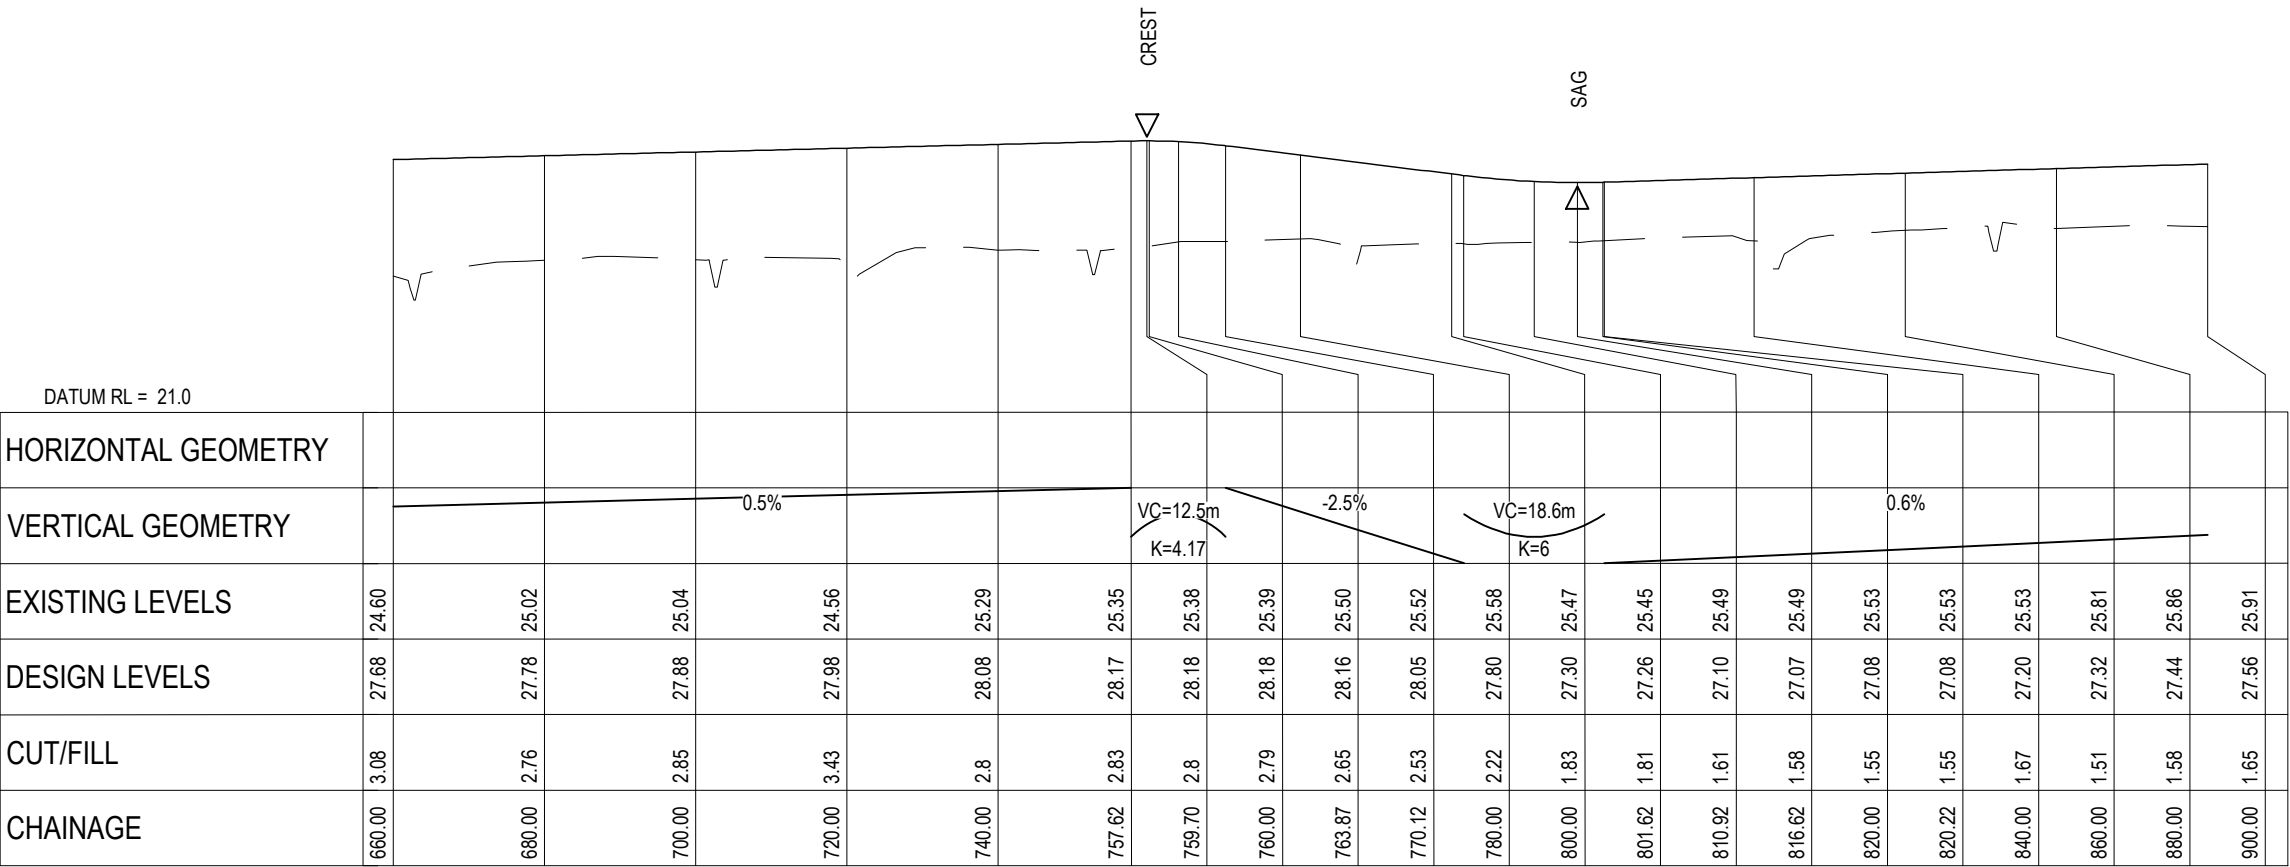

ROAD 8 LONGITUDINAL SECTION
SCALE HORI 1:1000 VERT 1:200



ROAD 8 LONGITUDINAL SECTION
SCALE HORI 1:1000 VERT 1:200

RESOURCE CONSENT

- NOTES
1. ALL WORKS TO BE CONSTRUCTED IN ACCORDANCE WITH REGIONAL INFRASTRUCTURE TECHNICAL SPECIFICATIONS STANDARDS.
 2. CO-ORDINATES IN TERMS OF NZ GEODETIC DATUM MT EDEN 2000.
 3. LEVELS IN TERMS OF THE NZ VERTICAL DATUM 2016.
 4. ROADING LONGITUDINAL SECTIONS ARE BASED ON THE ROAD CENTRE LINE.
 5. REFER TO ROADING DRAWING C340 DRAWING FOR THE ROADING TYPICAL CROSS SECTION.
 6. REFER TO C300 SERIES DRAWINGS FOR THE ROADING LAYOUT DRAWINGS.

LEGEND

--- EXISTING GROUND LEVEL

--- PROPOSED GROUND LEVEL

A	FAST TRACK	AJP	08/2026
Rev	Description	By	Date
		By	Date
Survey	MAVEN		10/2025
Design	TCH		12/2025
Drawn	TCH		12/2025
Checked	DJM		08/2026

M **MAVEN**


Maven Waikato
07 242 0601
info@maven.co.nz
www.maven.co.nz
Level 1 286 Victoria Street, Hamilton
New Zealand

Project
**BRYMER FARMS
FOR
BRYMER FARMS
LIMITED**


Title
**PROPOSED
ROADING
LONGSECTIONS**

Project no.	119014		
Scale	AS SHOWN		
Cad file	119014-C320-RD LONG SECTIONS.DWG		
Drawing no.	C320-12	Rev	A

DATE: 8/18/26 FILEPATH: F:\MAVEN\HAMILTON6 PROJECTS\119014- BRYMER FARMS\7 DRAWING\119014-C320-RD LONG SECTIONS.DWG

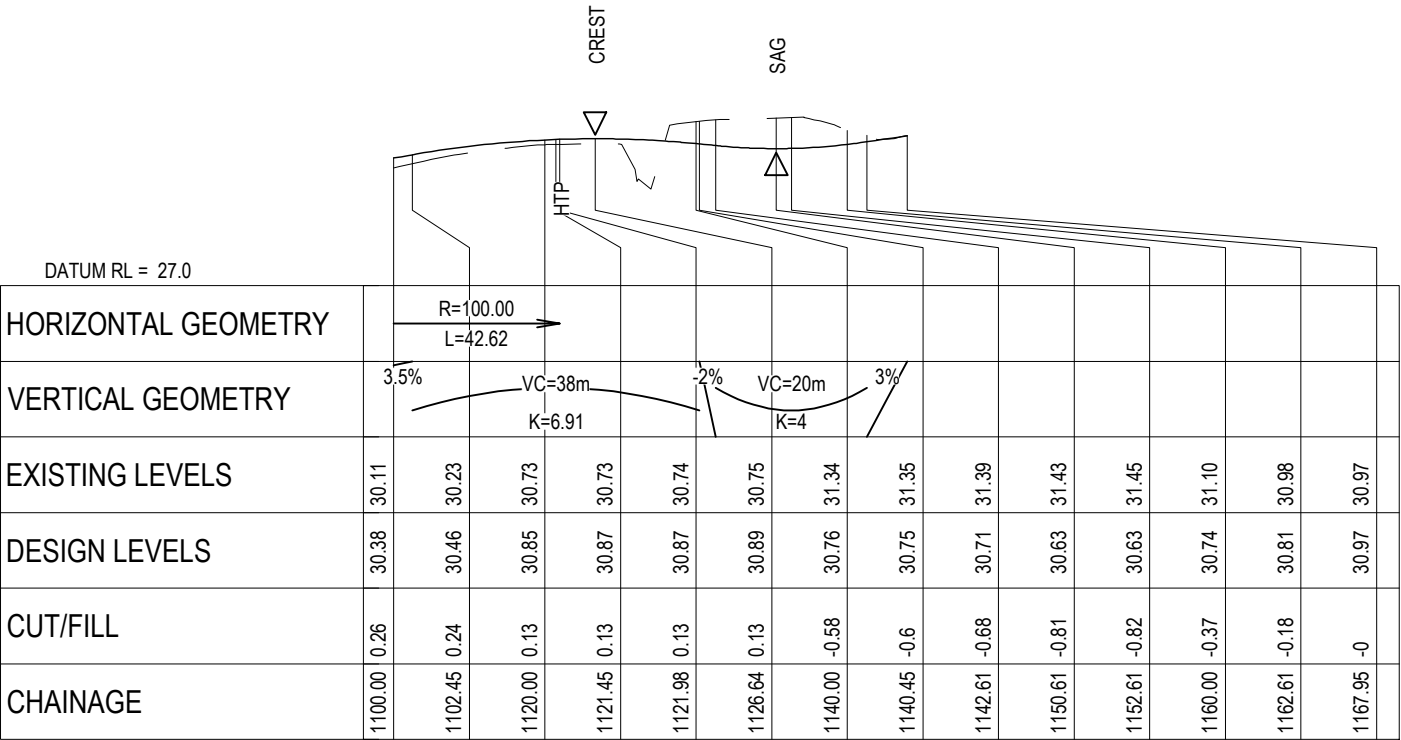

ROAD 8 LONGITUDINAL SECTION
SCALE HORI 1:1000 VERT 1:200

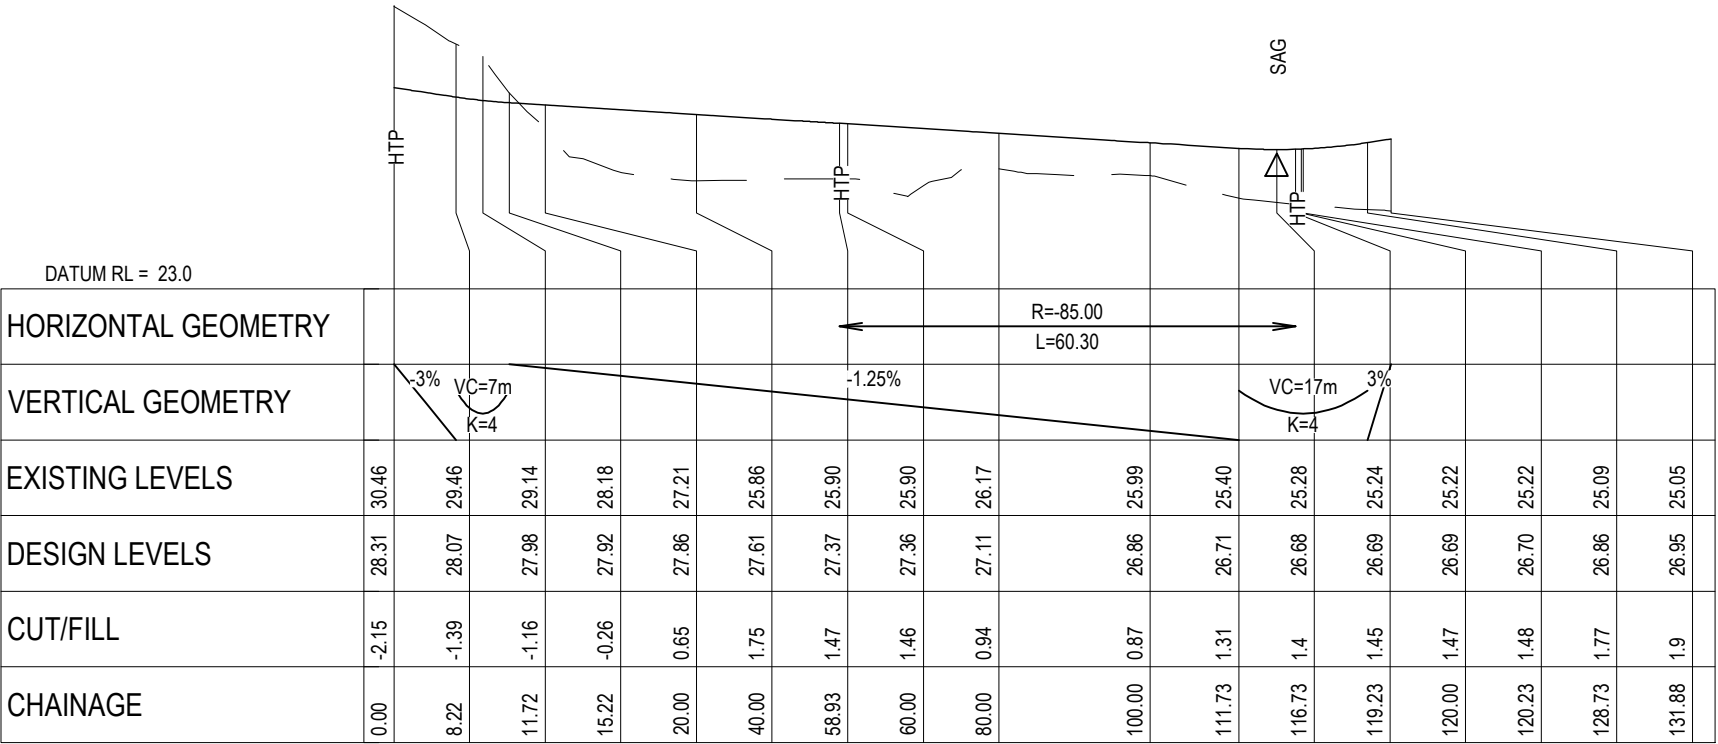

ROAD 12 LONGITUDINAL SECTION
SCALE HORI 1:1000 VERT 1:200

RESOURCE CONSENT

- NOTES
1. ALL WORKS TO BE CONSTRUCTED IN ACCORDANCE WITH REGIONAL INFRASTRUCTURE TECHNICAL SPECIFICATIONS STANDARDS.
 2. CO-ORDINATES IN TERMS OF NZ GEODETIC DATUM MT EDEN 2000.
 3. LEVELS IN TERMS OF THE NZ VERTICAL DATUM 2016.
 4. ROADING LONGITUDINAL SECTIONS ARE BASED ON THE ROAD CENTRE LINE.
 5. REFER TO ROADING DRAWING C340 DRAWING FOR THE ROADING TYPICAL CROSS SECTION.
 6. REFER TO C300 SERIES DRAWINGS FOR THE ROADING LAYOUT DRAWINGS.

LEGEND

— — — — — EXISTING GROUND LEVEL

————— PROPOSED GROUND LEVEL

A	FAST TRACK	AJP	08/2026
Rev	Description	By	Date
	By	Date	
Survey	MAVEN	10/2025	
Design	TCH	12/2025	
Drawn	TCH	12/2025	
Checked	DJM	08/2026	



Project

**BRYMER FARMS
FOR
BRYMER FARMS
LIMITED**


Title

**PROPOSED
ROADING
LONGSECTIONS**


Project no.	119014		
Scale	AS SHOWN		
Cad file	119014-C320-RD LONG SECTIONS.DWG		
Drawing no.	C320-13	Rev	A

DATE: 8/18/26 FILE PATH: F:\MAVEN\HAMILTON6 PROJECTS\119014- BRYMER FARMS\7 DRAWING\119014-C320-RD LONG SECTIONS.DWG

RESOURCE CONSENT

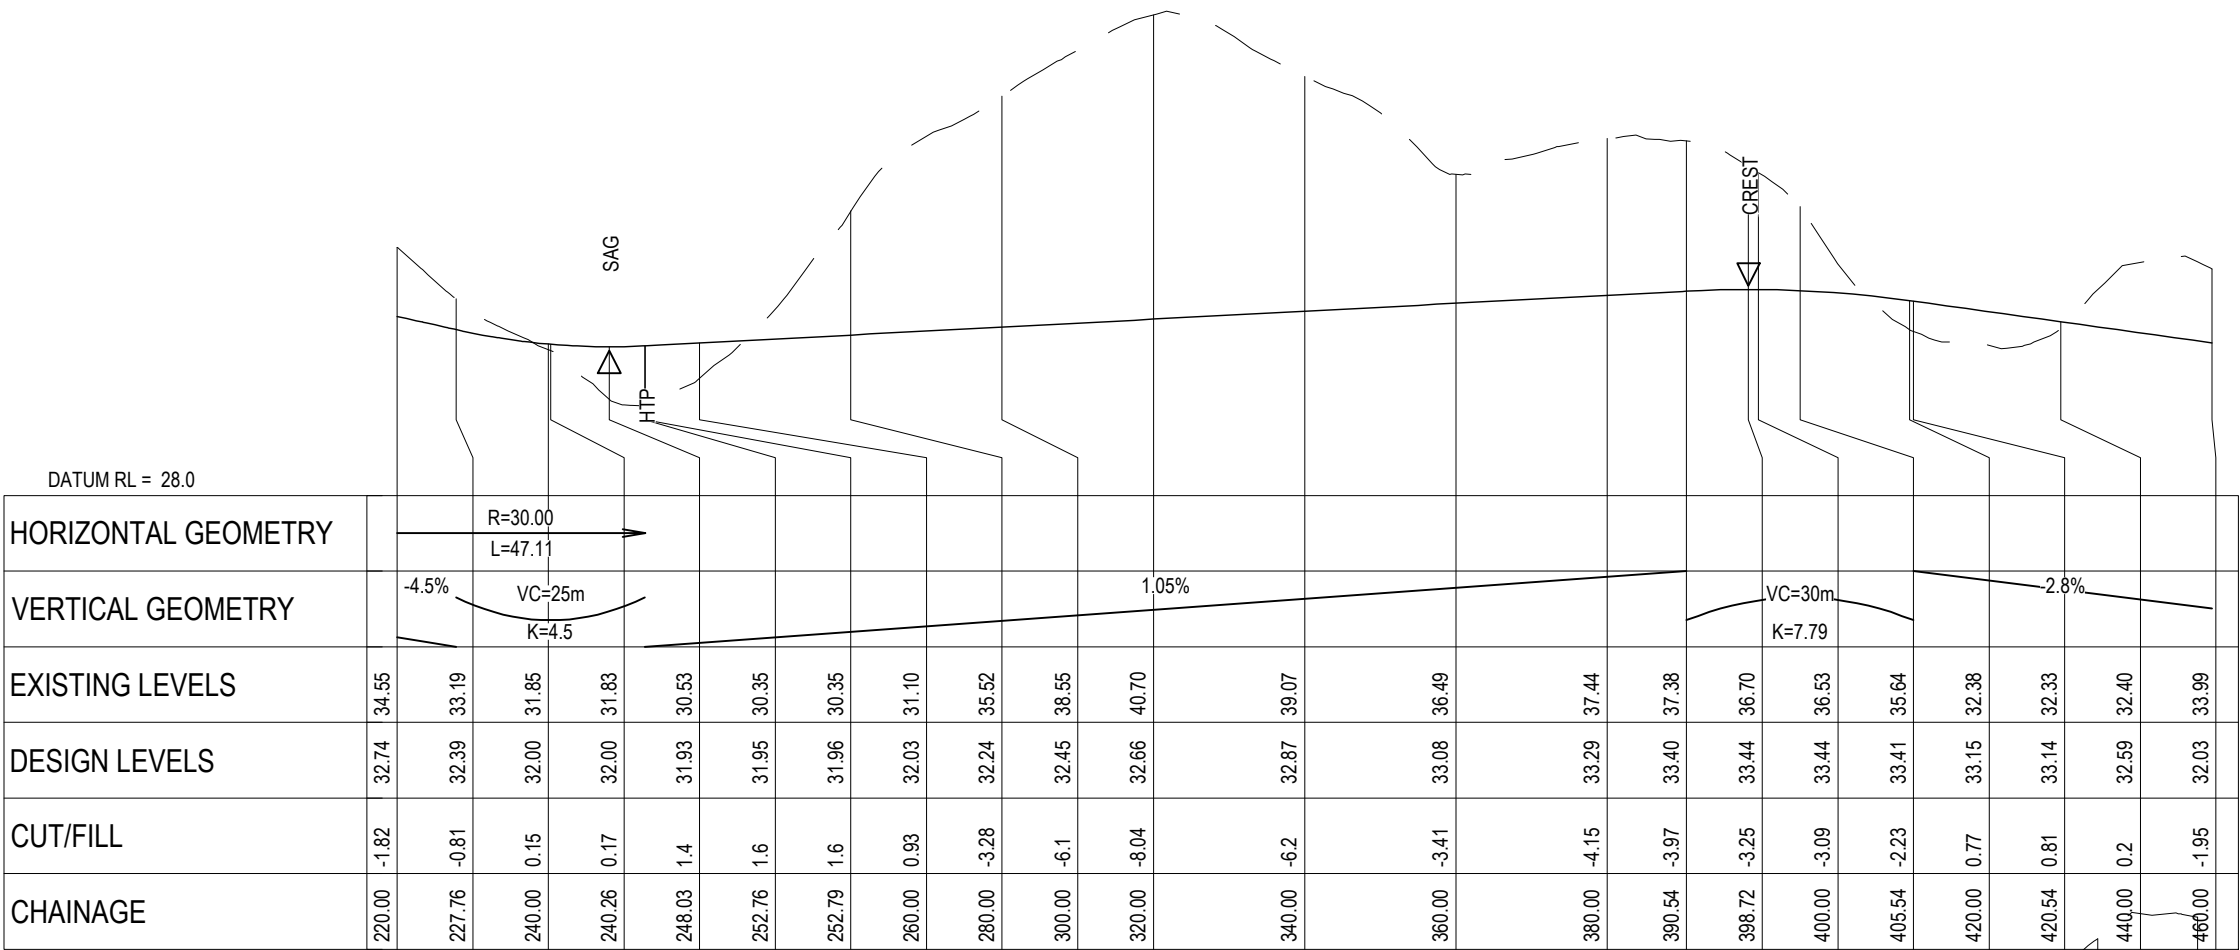

ROAD 14 LONGITUDINAL SECTION
SCALE HORI 1:1000 VERT 1:200

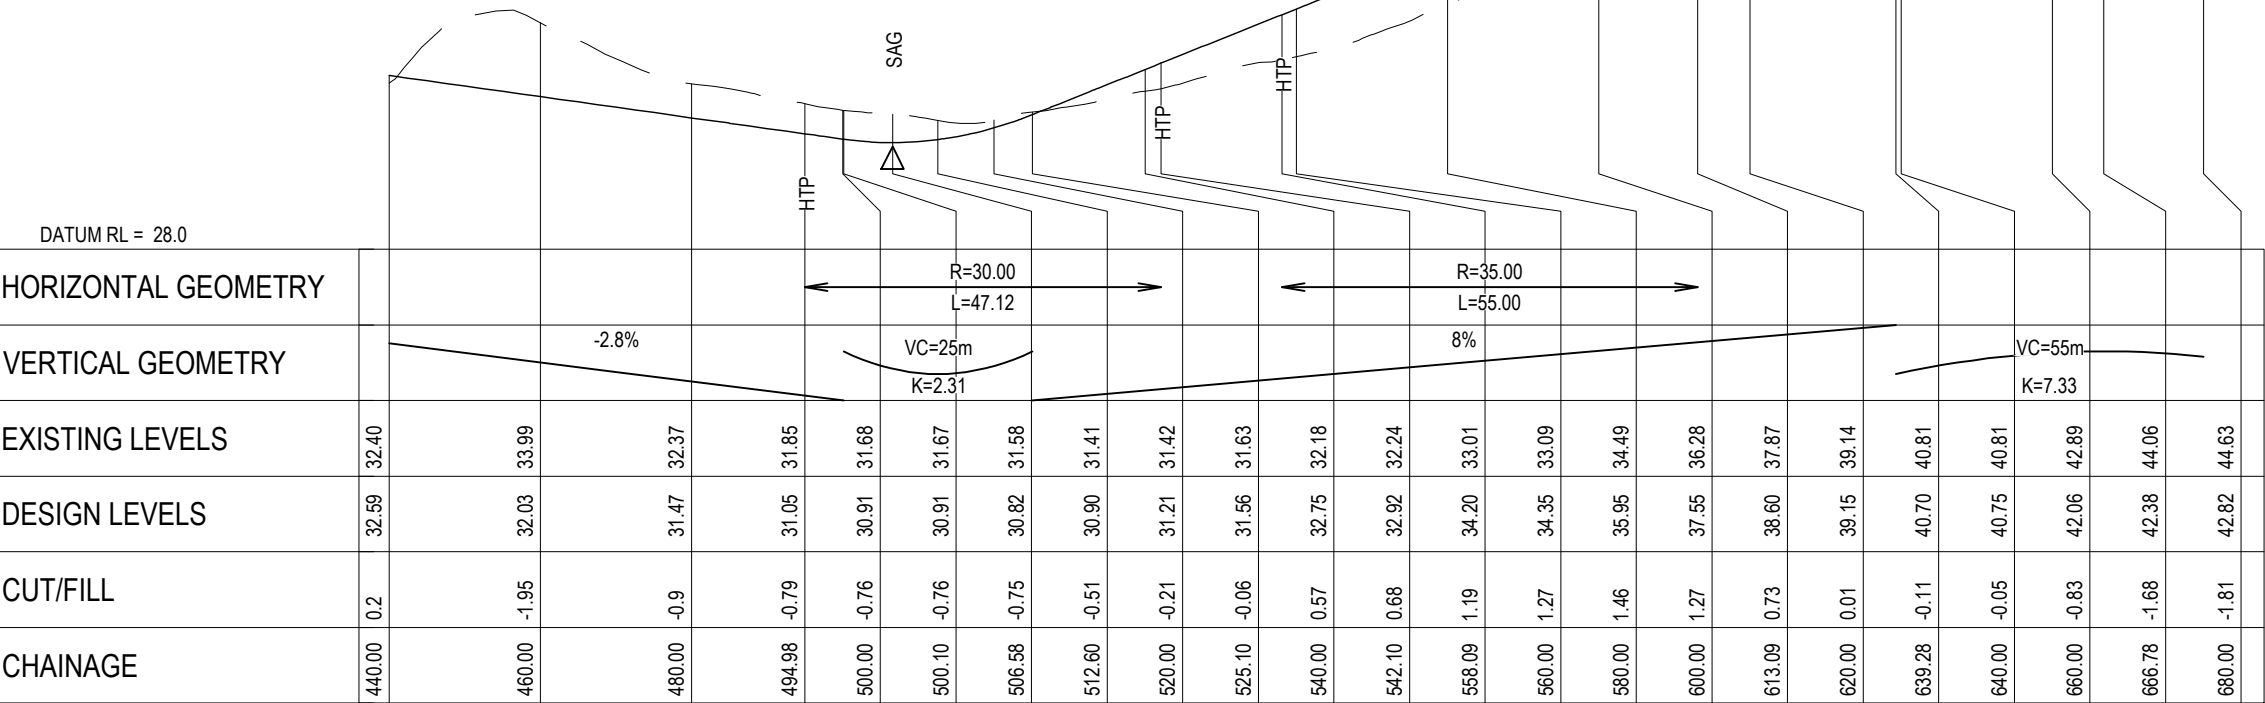

- NOTES
1. ALL WORKS TO BE CONSTRUCTED IN ACCORDANCE WITH REGIONAL INFRASTRUCTURE TECHNICAL SPECIFICATIONS STANDARDS.
 2. CO-ORDINATES IN TERMS OF NZ GEODETIC DATUM MT EDEN 2000.
 3. LEVELS IN TERMS OF THE NZ VERTICAL DATUM 2016.
 4. ROADING LONGITUDINAL SECTIONS ARE BASED ON THE ROAD CENTRE LINE.
 5. REFER TO ROADING DRAWING C340 DRAWING FOR THE ROADING TYPICAL CROSS SECTION.
 6. REFER TO C300 SERIES DRAWINGS FOR THE ROADING LAYOUT DRAWINGS.

LEGEND

— — — — — EXISTING GROUND LEVEL

————— PROPOSED GROUND LEVEL

A	FAST TRACK	AJP	08/2026
Rev	Description	By	Date
	By	Date	
Survey	MAVEN	10/2025	
Design	TCH	12/2025	
Drawn	TCH	12/2025	
Checked	DJM	08/2026	





Project
**BRYMER FARMS
FOR
BRYMER FARMS
LIMITED**

Title
**PROPOSED
ROADING
LONGSECTIONS**

Project no.	119014		
Scale	AS SHOWN		
Cad file	119014-C320-RD LONG SECTIONS.DWG		
Drawing no.	C320-15	Rev	A

DATE: 8/18/26 FILE PATH: F:\MAVEN\HAMILTON6 - PROJECTS\119014 - BRYMER FARMS\7. DRAWING\119014-C320-RD LONG SECTIONS.DWG

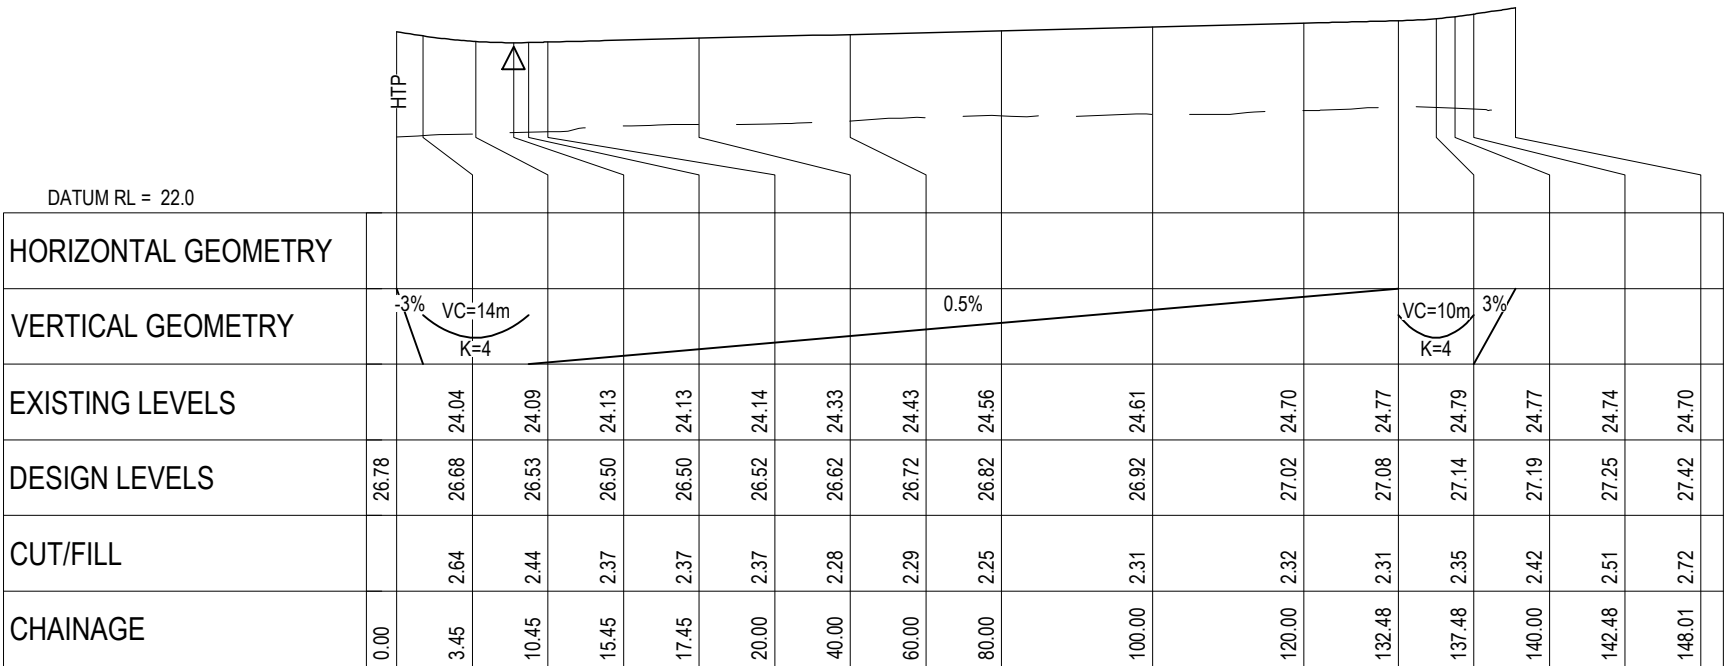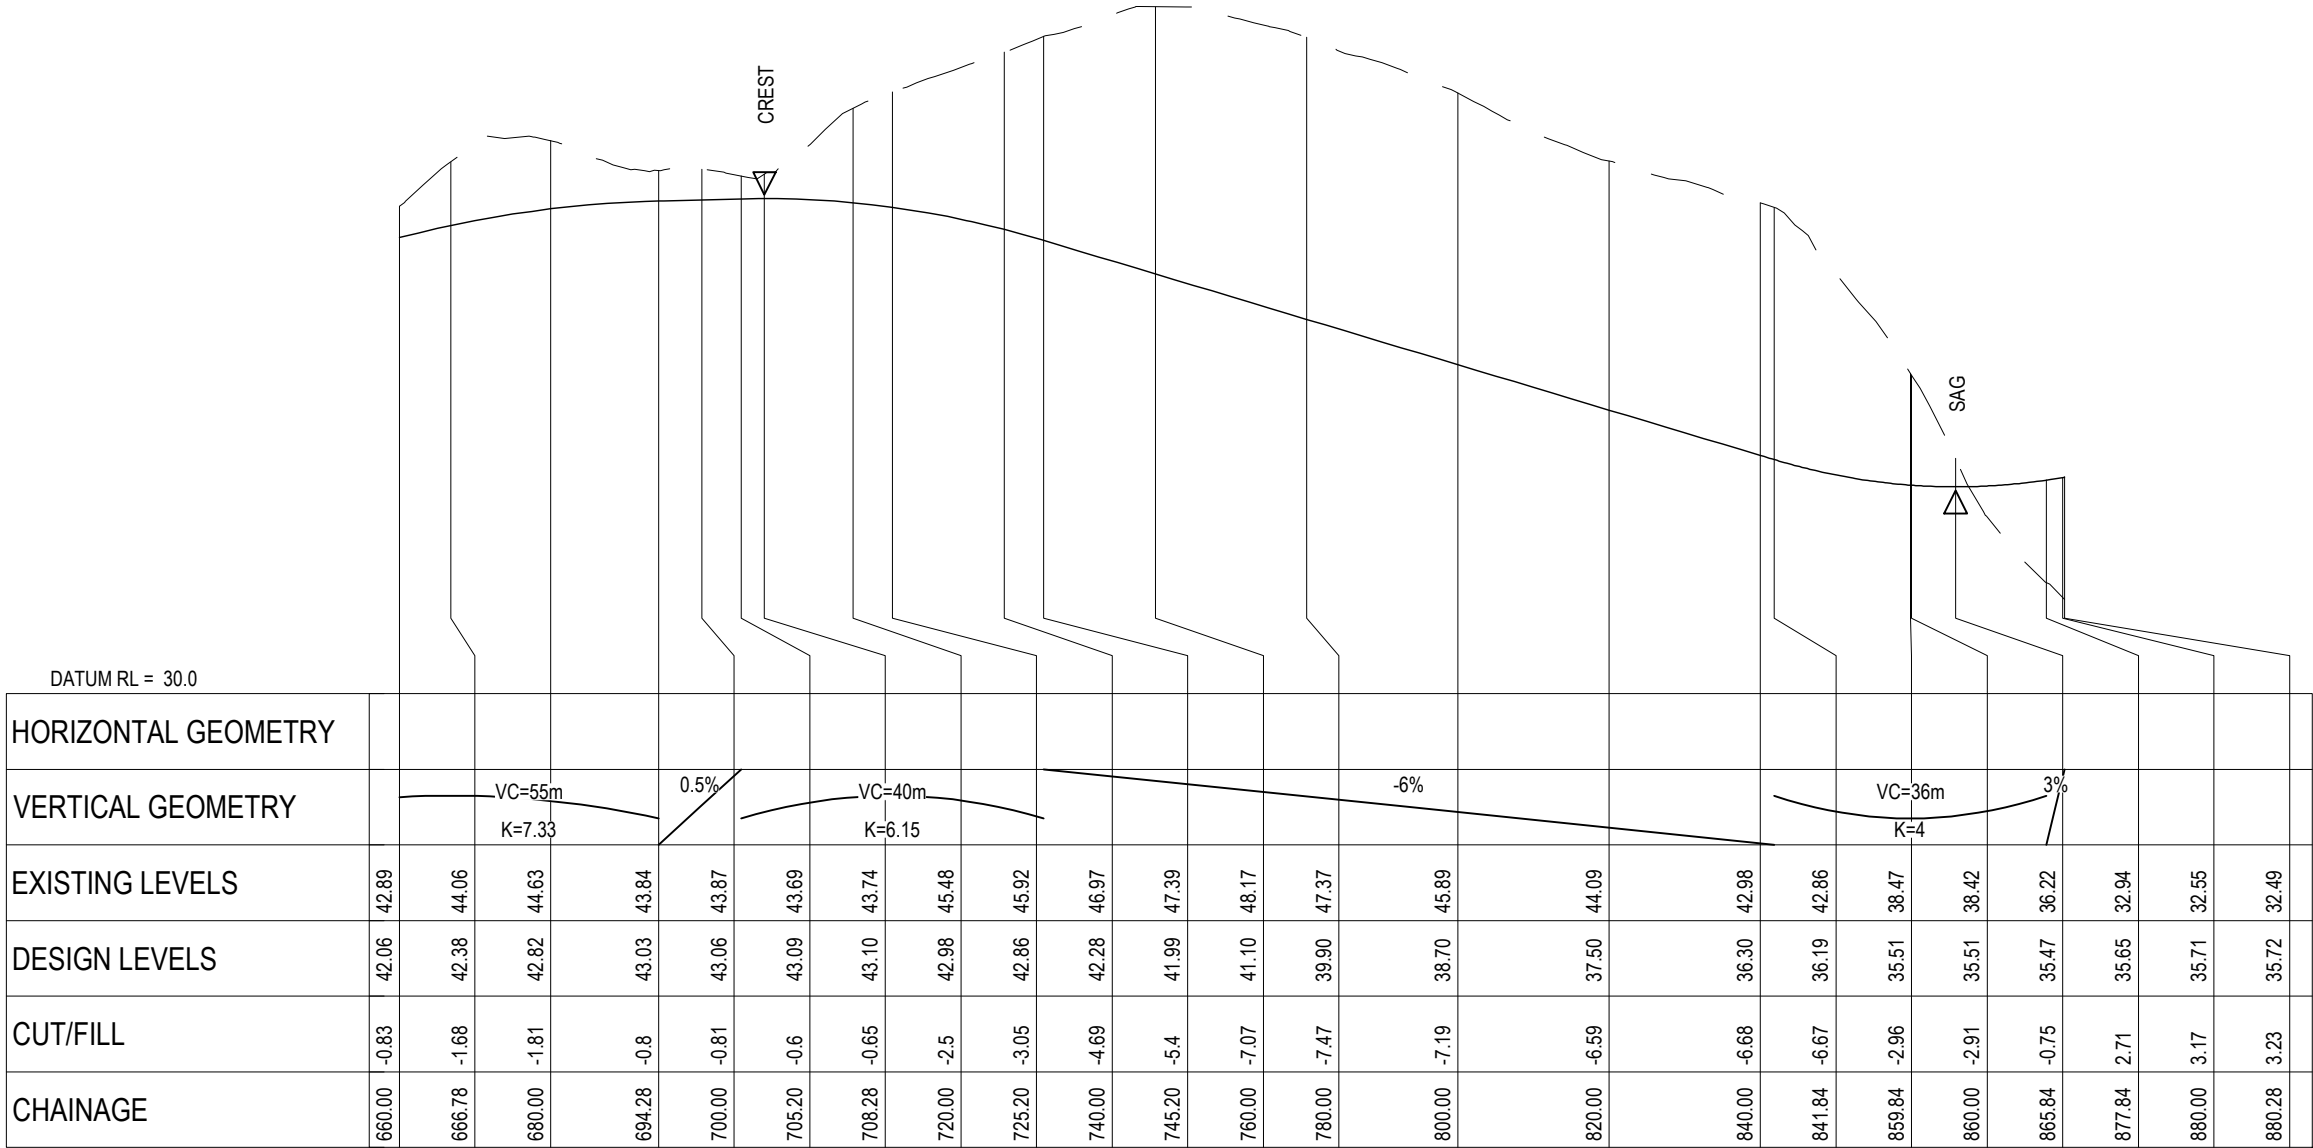

- NOTES
1. ALL WORKS TO BE CONSTRUCTED IN ACCORDANCE WITH REGIONAL INFRASTRUCTURE TECHNICAL SPECIFICATIONS STANDARDS.
 2. CO-ORDINATES IN TERMS OF NZ GEODETIC DATUM MT EDEN 2000.
 3. LEVELS IN TERMS OF THE NZ VERTICAL DATUM 2016.
 4. ROADING LONGITUDINAL SECTIONS ARE BASED ON THE ROAD CENTRE LINE.
 5. REFER TO ROADING DRAWING C340 DRAWING FOR THE ROADING TYPICAL CROSS SECTION.
 6. REFER TO C300 SERIES DRAWINGS FOR THE ROADING LAYOUT DRAWINGS.

LEGEND

— — — — — EXISTING GROUND LEVEL

————— PROPOSED GROUND LEVEL

A	FAST TRACK	AJP	08/2026
Rev	Description	By	Date
		By	Date
Survey	MAVEN		10/2025
Design	TCH		12/2025
Drawn	TCH		12/2025
Checked	DJM		08/2026



Project
**BRYMER FARMS
FOR
BRYMER FARMS
LIMITED**


Title
**PROPOSED
ROADING
LONGSECTIONS**

Project no.	119014		
Scale	AS SHOWN		
Cad file	119014-C320-RD LONG SECTIONS.DWG		
Drawing no.	C320-16	Rev	A

RESOURCE CONSENT

DATE: 8/18/26 FILE PATH: F:\MAVEN\HAMILTON6 PROJECTS\119014- BRYMER FARMS\7 DRAWING\119014-C320-RD LONG SECTIONS.DWG

RESOURCE CONSENT

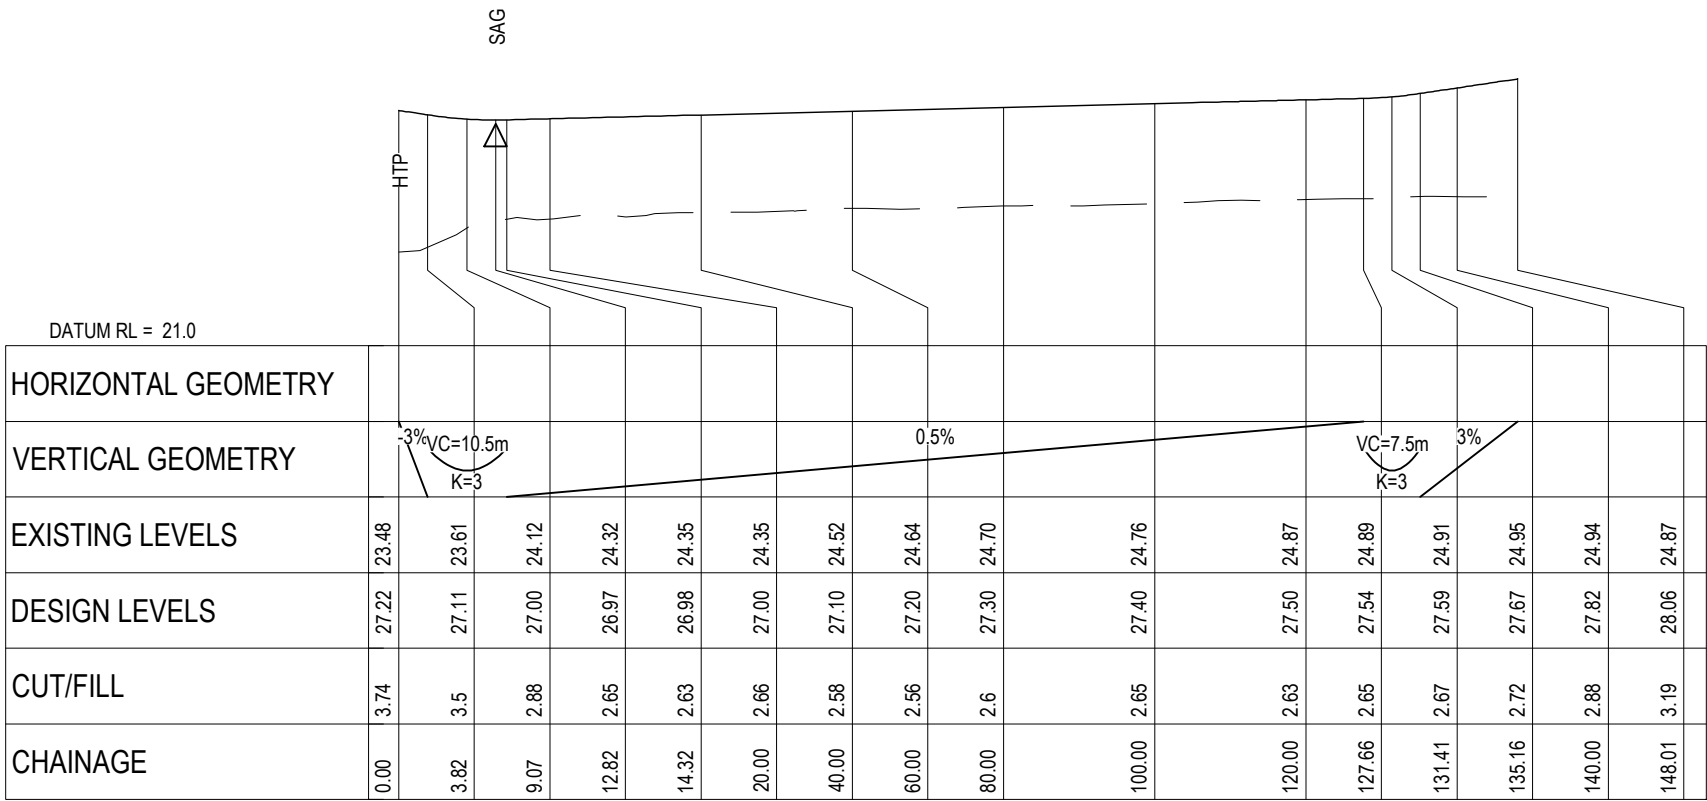

ROAD 17 LONGITUDINAL SECTION
SCALE HORI 1:1000 VERT 1:200

- NOTES
1. ALL WORKS TO BE CONSTRUCTED IN ACCORDANCE WITH REGIONAL INFRASTRUCTURE TECHNICAL SPECIFICATIONS STANDARDS.
 2. CO-ORDINATES IN TERMS OF NZ GEODETIC DATUM MT EDEN 2000.
 3. LEVELS IN TERMS OF THE NZ VERTICAL DATUM 2016.
 4. ROADING LONGITUDINAL SECTIONS ARE BASED ON THE ROAD CENTRE LINE.
 5. REFER TO ROADING DRAWING C340 DRAWING FOR THE ROADING TYPICAL CROSS SECTION.
 6. REFER TO C300 SERIES DRAWINGS FOR THE ROADING LAYOUT DRAWINGS.

LEGEND

— — — — — EXISTING GROUND LEVEL

————— PROPOSED GROUND LEVEL

A	FAST TRACK	AJP	08/2026
Rev	Description	By	Date
	By	Date	
Survey	MAVEN	10/2025	
Design	TCH	12/2025	
Drawn	TCH	12/2025	
Checked	DJM	08/2026	

M

A

E

N

Maven Waikato

07 242 0601

info@maven.co.nz

www.maven.co.nz

Level 1 286 Victoria Street, Hamilton

New Zealand

Project

**BRYMER FARMS
FOR
BRYMER FARMS
LIMITED**

Title


**PROPOSED
ROADING
LONGSECTIONS**

Project no.	119014		
Scale	AS SHOWN		
Cad file	119014-C320-RD LONG SECTIONS.DWG		
Drawing no.	C320-17	Rev	A

DATE: 8/18/26 FILEPATH: F:\MAVEN\HAMILTON6 PROJECTS\119014- BRYMER FARMS\7 DRAWING\119014-C320-RD LONG SECTIONS.DWG



ROAD 18 LONGITUDINAL SECTION
SCALE HORI 1:1000 VERT 1:200

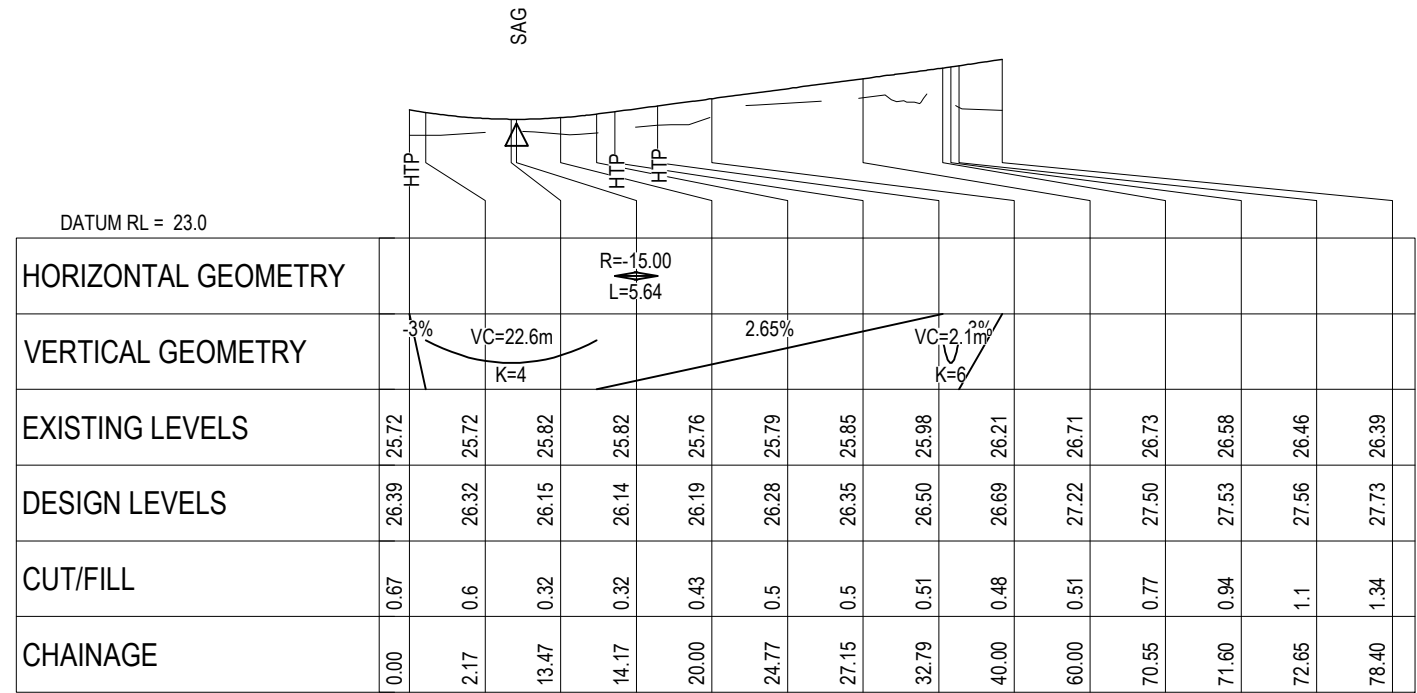

ROAD 19 LONGITUDINAL SECTION
SCALE HORI 1:1000 VERT 1:200

RESOURCE CONSENT

- NOTES
1. ALL WORKS TO BE CONSTRUCTED IN ACCORDANCE WITH REGIONAL INFRASTRUCTURE TECHNICAL SPECIFICATIONS STANDARDS.
 2. CO-ORDINATES IN TERMS OF NZ GEODETIC DATUM MT EDEN 2000.
 3. LEVELS IN TERMS OF THE NZ VERTICAL DATUM 2016.
 4. ROADING LONGITUDINAL SECTIONS ARE BASED ON THE ROAD CENTRE LINE.
 5. REFER TO ROADING DRAWING C340 DRAWING FOR THE ROADING TYPICAL CROSS SECTION.
 6. REFER TO C300 SERIES DRAWINGS FOR THE ROADING LAYOUT DRAWINGS.

LEGEND

— — — — — EXISTING GROUND LEVEL

————— PROPOSED GROUND LEVEL

A	FAST TRACK	AJP	08/2026
Rev	Description	By	Date
	By	Date	
Survey	MAVEN	10/2025	
Design	TCH	12/2025	
Drawn	TCH	12/2025	
Checked	DJM	08/2026	

M

A

E

N

Maven Waikato

07 242 0601

info@maven.co.nz

www.maven.co.nz

Level 1 286 Victoria Street, Hamilton

New Zealand

Project

BRYMER FARMS

FOR

BRYMER FARMS

LIMITED

Title

PROPOSED


ROADING

LONGSECTIONS

Project no.	119014		
Scale	AS SHOWN		
Cad file	119014-C320-RD LONG SECTIONS.DWG		
Drawing no.	C320-18	Rev	A

DATE: 8/18/26 FILE PATH: F:\MAVEN\HAMILTON6 PROJECTS\119014- BRYMER FARMS\7 DRAWING\119014-C320-RD LONG SECTIONS.DWG

RESOURCE CONSENT

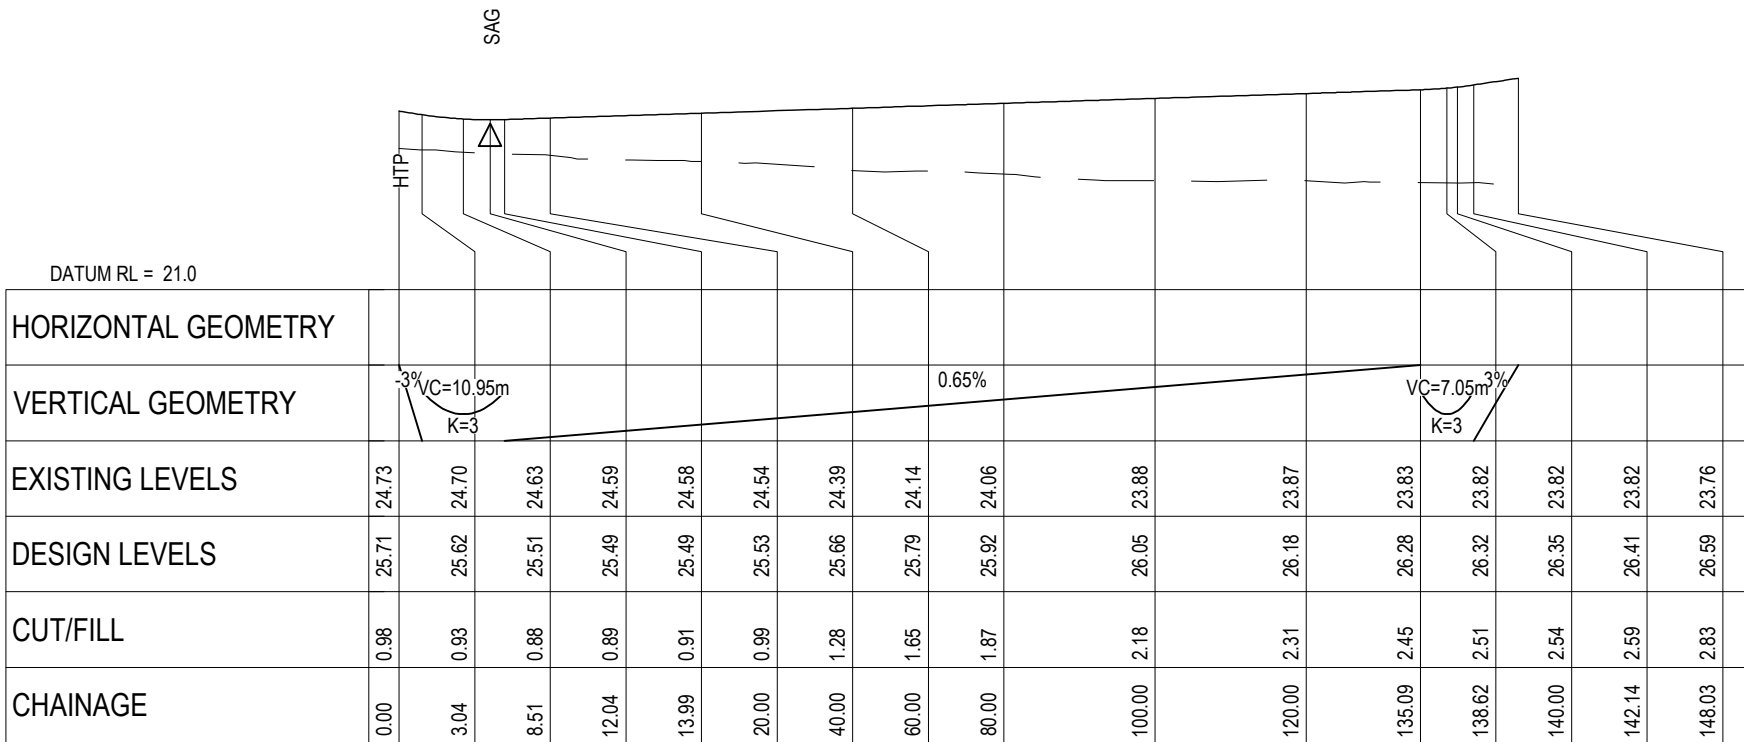

ROAD 20 LONGITUDINAL SECTION
SCALE HORI 1:1000 VERT 1:200

- NOTES
1. ALL WORKS TO BE CONSTRUCTED IN ACCORDANCE WITH REGIONAL INFRASTRUCTURE TECHNICAL SPECIFICATIONS STANDARDS.
 2. CO-ORDINATES IN TERMS OF NZ GEODETIC DATUM MT EDEN 2000.
 3. LEVELS IN TERMS OF THE NZ VERTICAL DATUM 2016.
 4. ROADING LONGITUDINAL SECTIONS ARE BASED ON THE ROAD CENTRE LINE.
 5. REFER TO ROADING DRAWING C340 DRAWING FOR THE ROADING TYPICAL CROSS SECTION.
 6. REFER TO C300 SERIES DRAWINGS FOR THE ROADING LAYOUT DRAWINGS.

LEGEND

— — — — — EXISTING GROUND LEVEL

————— PROPOSED GROUND LEVEL

A	FAST TRACK	AJP	08/2026
Rev	Description	By	Date
	By	Date	
Survey	MAVEN	10/2025	
Design	TCH	12/2025	
Drawn	TCH	12/2025	
Checked	DJM	08/2026	

M

A

E

N

Maven Waikato

07 242 0601

info@maven.co.nz

www.maven.co.nz

Level 1 286 Victoria Street, Hamilton

New Zealand

Project

BRYMER FARMS

FOR

BRYMER FARMS

LIMITED



Title

PROPOSED

ROADING

LONGSECTIONS

Project no.	119014		
Scale	AS SHOWN		
Cad file	119014-C320-RD LONG SECTIONS.DWG		
Drawing no.	C320-19	Rev	A

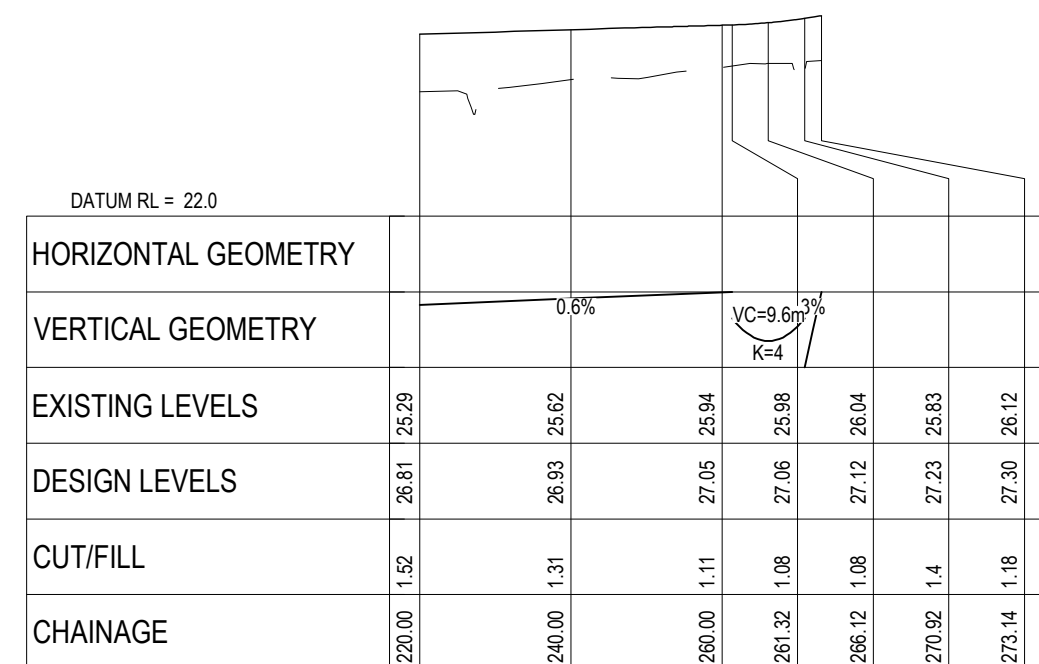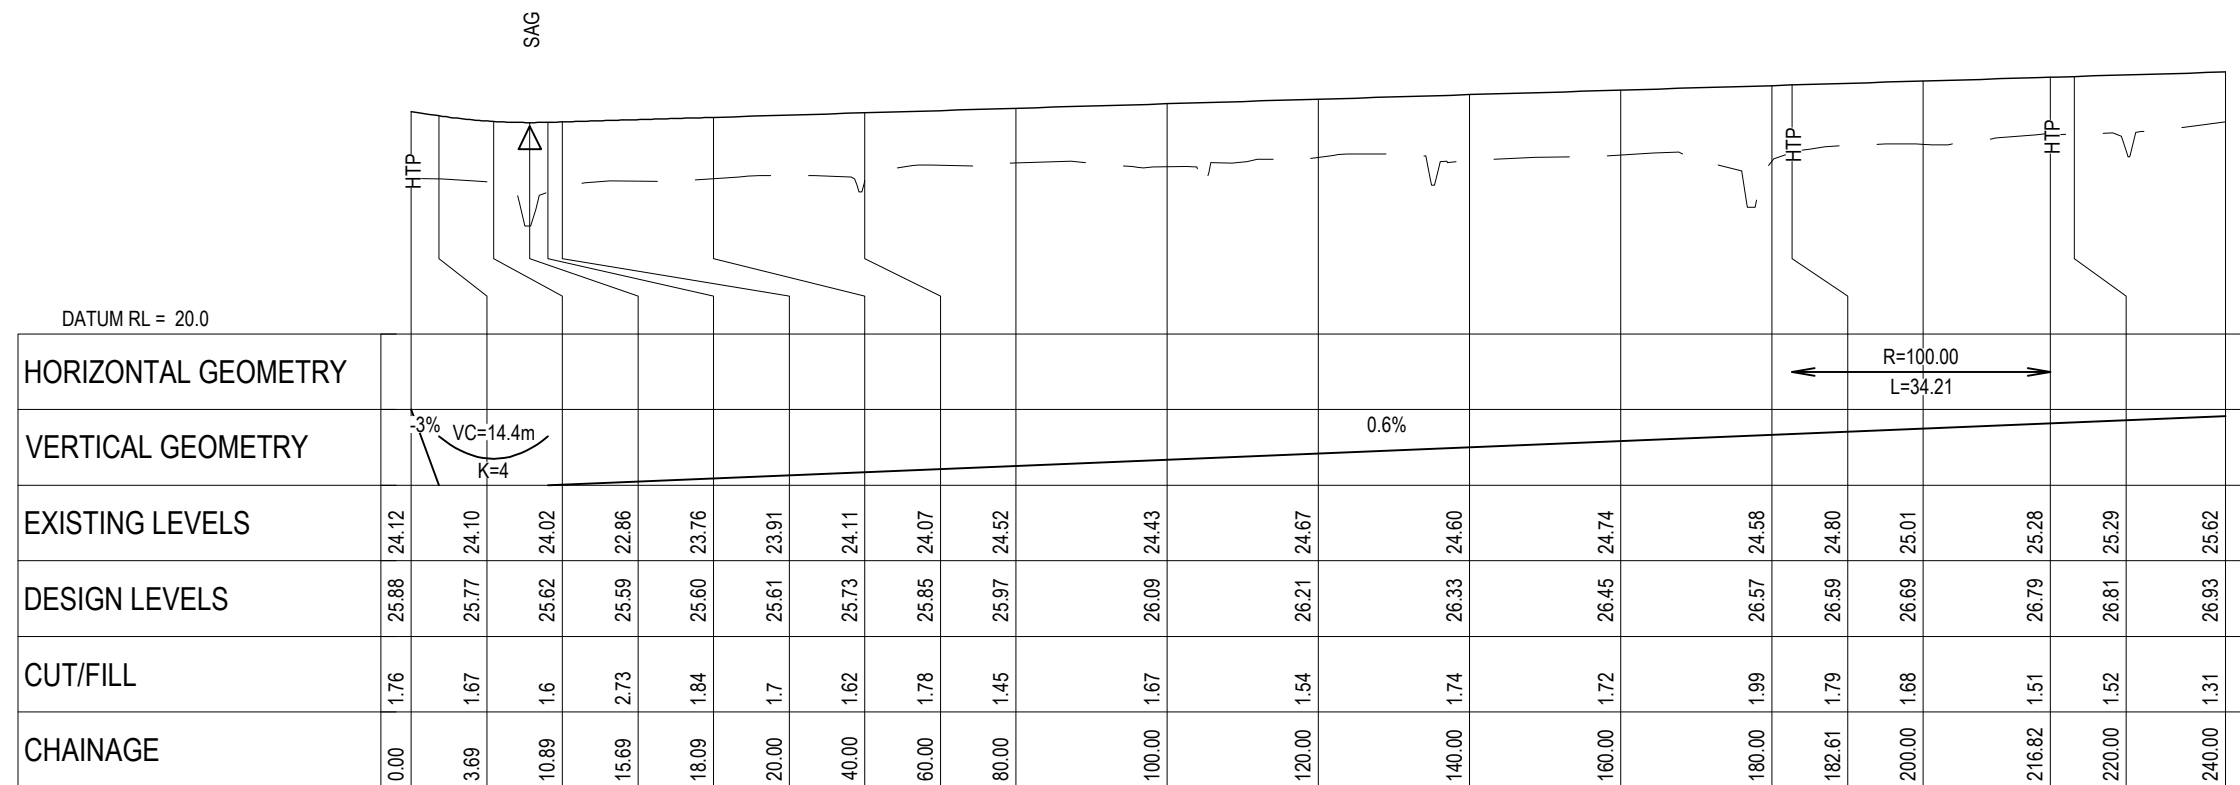

RESOURCE CONSENT

LEGEND

A	FAST TRACK	AJP	08/2026
Rev	Description	By	Date
	By	Date	
Survey	MAVEN	10/2025	
Design	TCH	12/2025	
Drawn	TCH	12/2025	
Checked	DJM	08/2026	



Project
**BRYMER FARMS
FOR
BRYMER FARMS
LIMITED**


Title

**PROPOSED
ROADING
LONGSECTIONS**

Project no.	119014		
Scale	AS SHOWN		
Cad file	119014-C320-RD LONG SECTIONS.DWG		
Drawing no.	C320-20	Rev	A

DATE: 8/18/26 FILEPATH: F:\MAVEN\HAMILTON6 PROJECTS\119014- BRYMER FARMS\7 DRAWING\119014-C320-RD LONG SECTIONS.DWG

RESOURCE CONSENT

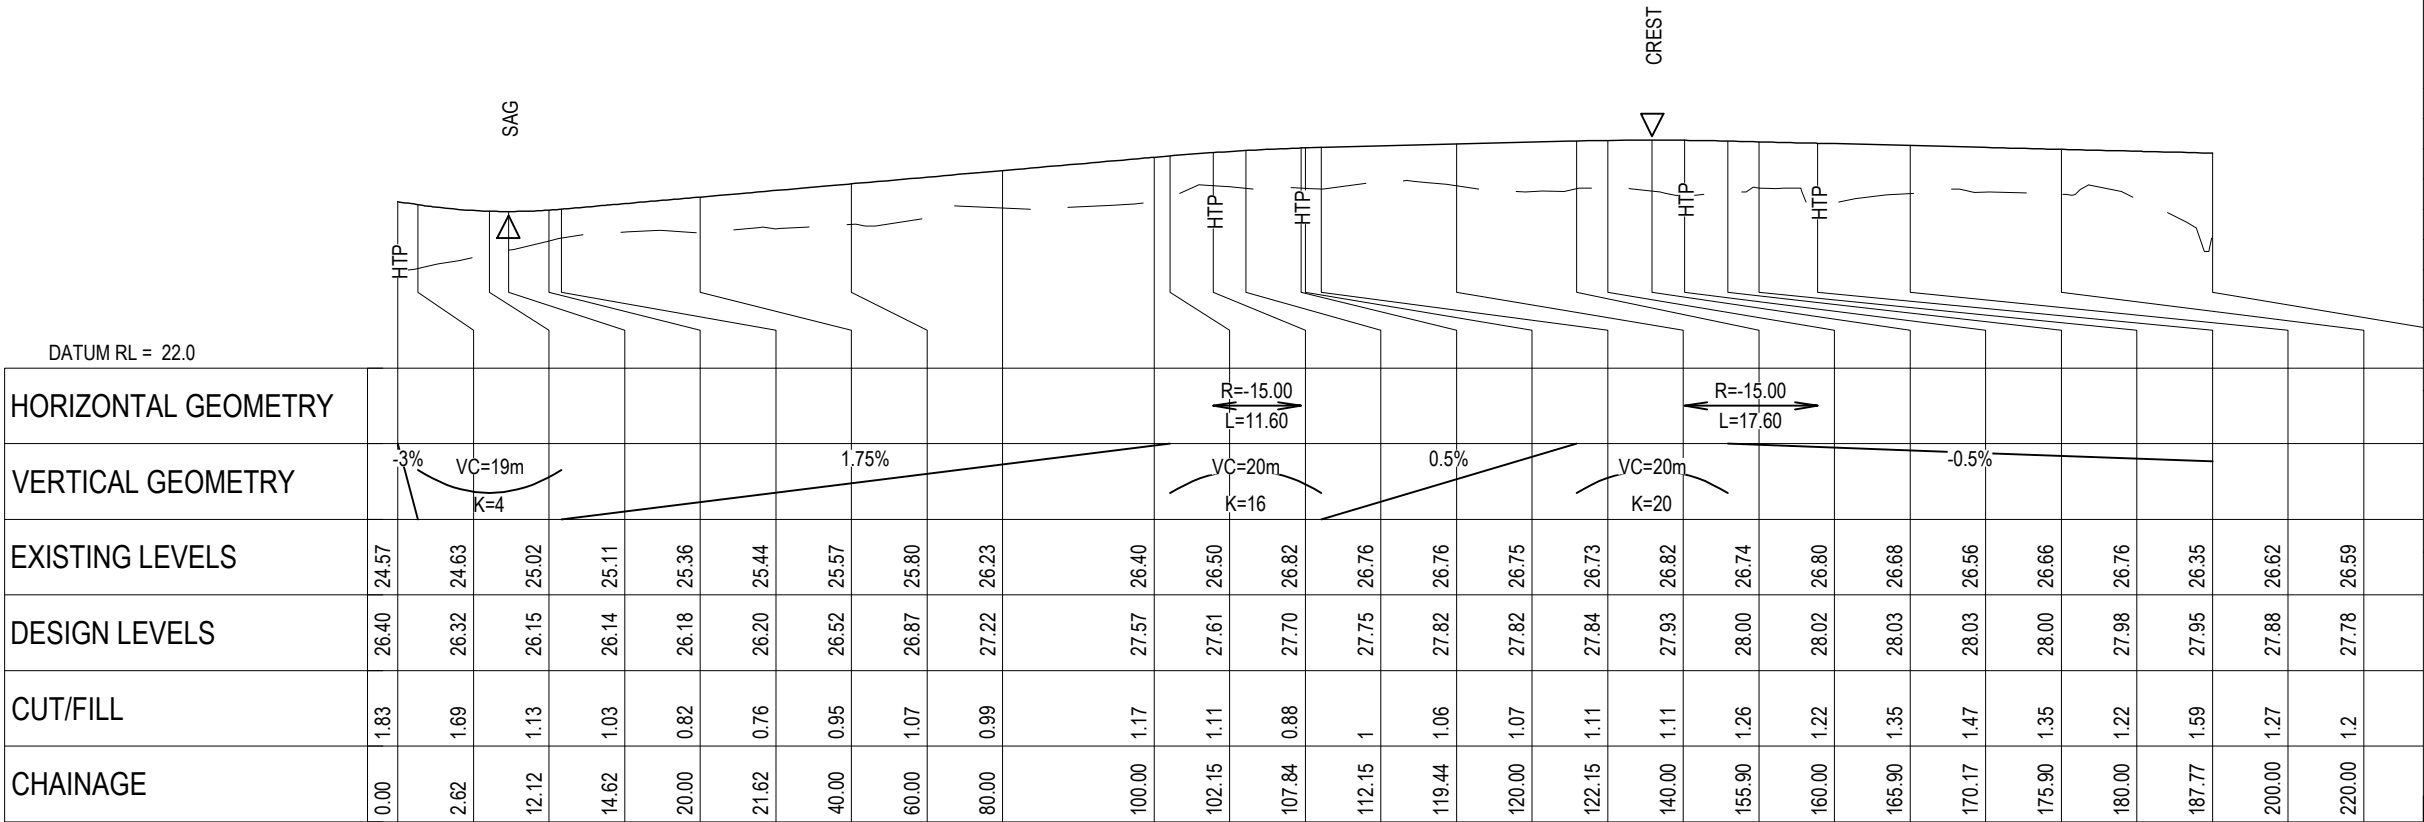

ROAD 22 LONGITUDINAL SECTION
SCALE HORI 1:1000 VERT 1:200

- NOTES
1. ALL WORKS TO BE CONSTRUCTED IN ACCORDANCE WITH REGIONAL INFRASTRUCTURE TECHNICAL SPECIFICATIONS STANDARDS.
 2. CO-ORDINATES IN TERMS OF NZ GEODETIC DATUM MT EDEN 2000.
 3. LEVELS IN TERMS OF THE NZ VERTICAL DATUM 2016.
 4. ROADING LONGITUDINAL SECTIONS ARE BASED ON THE ROAD CENTRE LINE.
 5. REFER TO ROADING DRAWING C340 DRAWING FOR THE ROADING TYPICAL CROSS SECTION.
 6. REFER TO C300 SERIES DRAWINGS FOR THE ROADING LAYOUT DRAWINGS.

LEGEND

— — — — — EXISTING GROUND LEVEL

————— PROPOSED GROUND LEVEL

A	FAST TRACK	AJP	08/2026
Rev	Description	By	Date
Survey	MAVEN		10/2025
Design	TCH		12/2025
Drawn	TCH		12/2025
Checked	DJM		08/2026




Project
**BRYMER FARMS
FOR
BRYMER FARMS
LIMITED**

Title
**PROPOSED
ROADING
LONGSECTIONS**

Project no.	119014		
Scale	AS SHOWN		
Cad file	119014-C320-RD LONG SECTIONS.DWG		
Drawing no.	C320-21	Rev	A

DATE: 8/18/26 FILEPATH: F:\MAVEN\HAMILTON6 PROJECTS\119014- BRYMER FARMS\7 DRAWING\119014-C320-RD LONG SECTIONS.DWG

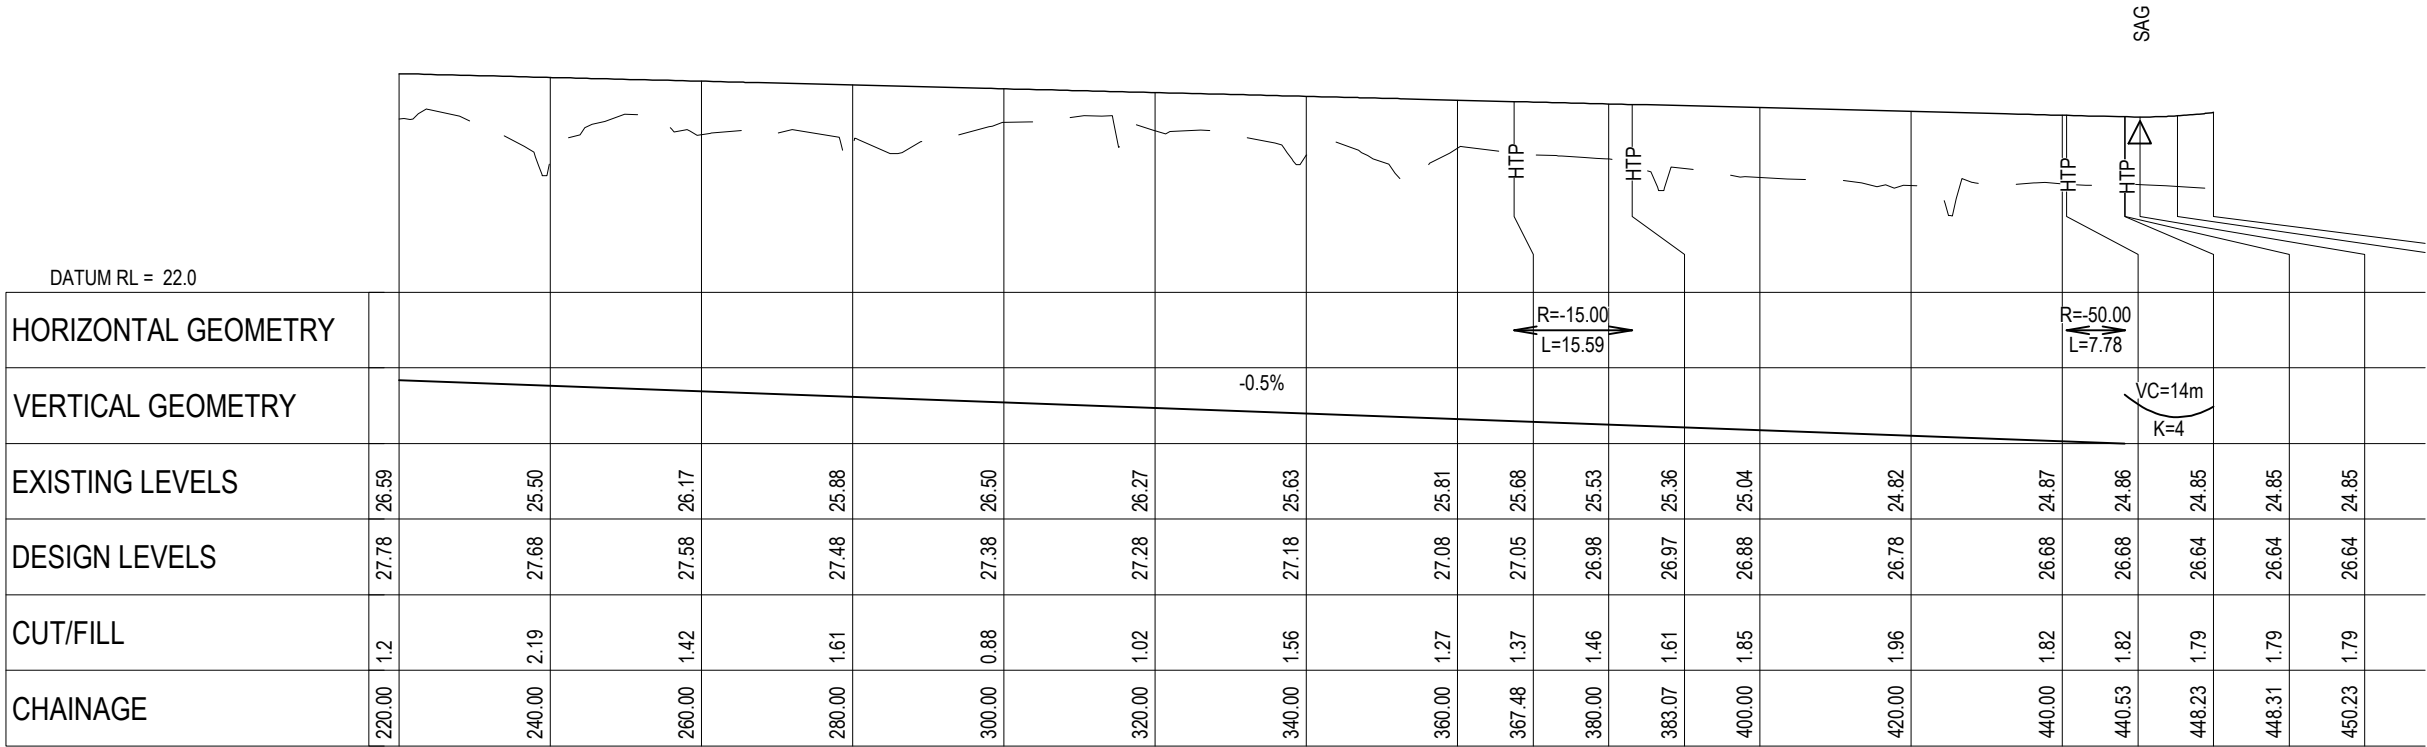

ROAD 22 LONGITUDINAL SECTION
SCALE HORI 1:1000 VERT 1:200

- NOTES
1. ALL WORKS TO BE CONSTRUCTED IN ACCORDANCE WITH REGIONAL INFRASTRUCTURE TECHNICAL SPECIFICATIONS STANDARDS.
 2. CO-ORDINATES IN TERMS OF NZ GEODETIC DATUM MT EDEN 2000.
 3. LEVELS IN TERMS OF THE NZ VERTICAL DATUM 2016.
 4. ROADING LONGITUDINAL SECTIONS ARE BASED ON THE ROAD CENTRE LINE.
 5. REFER TO ROADING DRAWING C340 DRAWING FOR THE ROADING TYPICAL CROSS SECTION.
 6. REFER TO C300 SERIES DRAWINGS FOR THE ROADING LAYOUT DRAWINGS.

LEGEND

— — — — — EXISTING GROUND LEVEL

————— PROPOSED GROUND LEVEL

A	FAST TRACK	AJP	08/2026
Rev	Description	By	Date
		By	Date
Survey	MAVEN		10/2025
Design	TCH		12/2025
Drawn	TCH		12/2025
Checked	DJM		08/2026

M **A** **E** **N**

Maven Waikato
07 242 0601
info@maven.co.nz
www.maven.co.nz
Level 1 286 Victoria Street, Hamilton
New Zealand


Project
**BRYMER FARMS
FOR
BRYMER FARMS
LIMITED**

Title
**PROPOSED
ROADING
LONGSECTIONS**

Project no.	119014		
Scale	AS SHOWN		
Cad file	119014-C320-RD LONG SECTIONS.DWG		
Drawing no.	C320-22	Rev	A


RESOURCE CONSENT

ROAD 22 LONGITUDINAL SECTION
SCALE HORI 1:1000 VERT 1:200

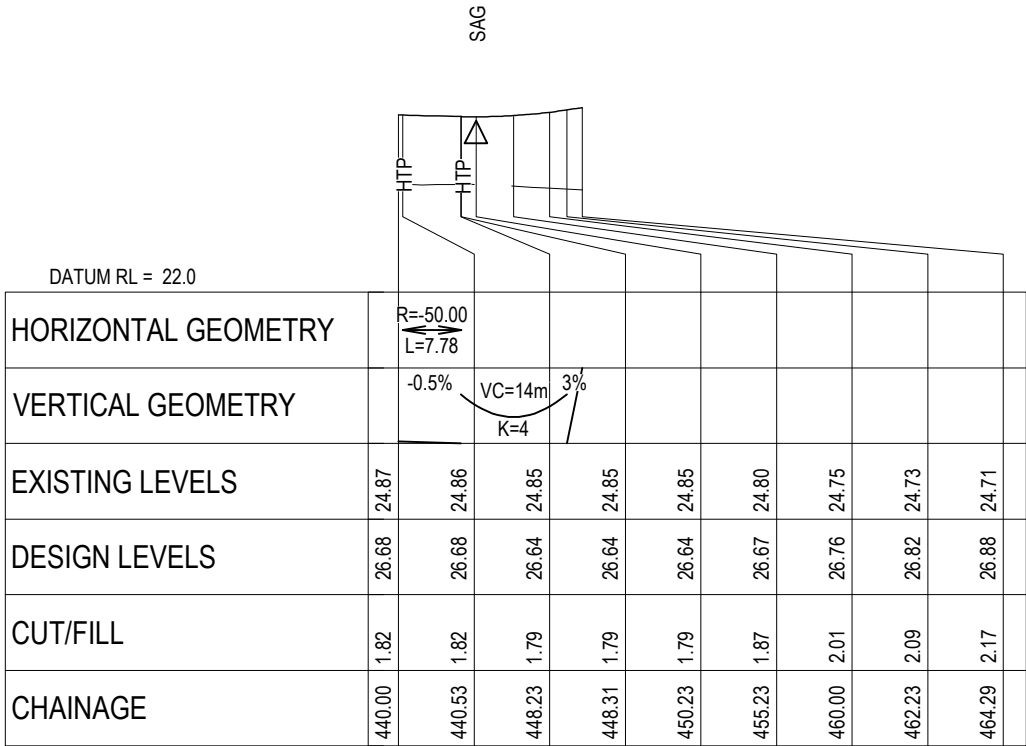


DATE: 8/18/26 FILEPATH: F:\MAVEN\HAMILTON6 PROJECTS\119014- BRYMER FARMS\7 DRAWING\119014-C320-RD LONG SECTIONS.DWG

RESOURCE CONSENT

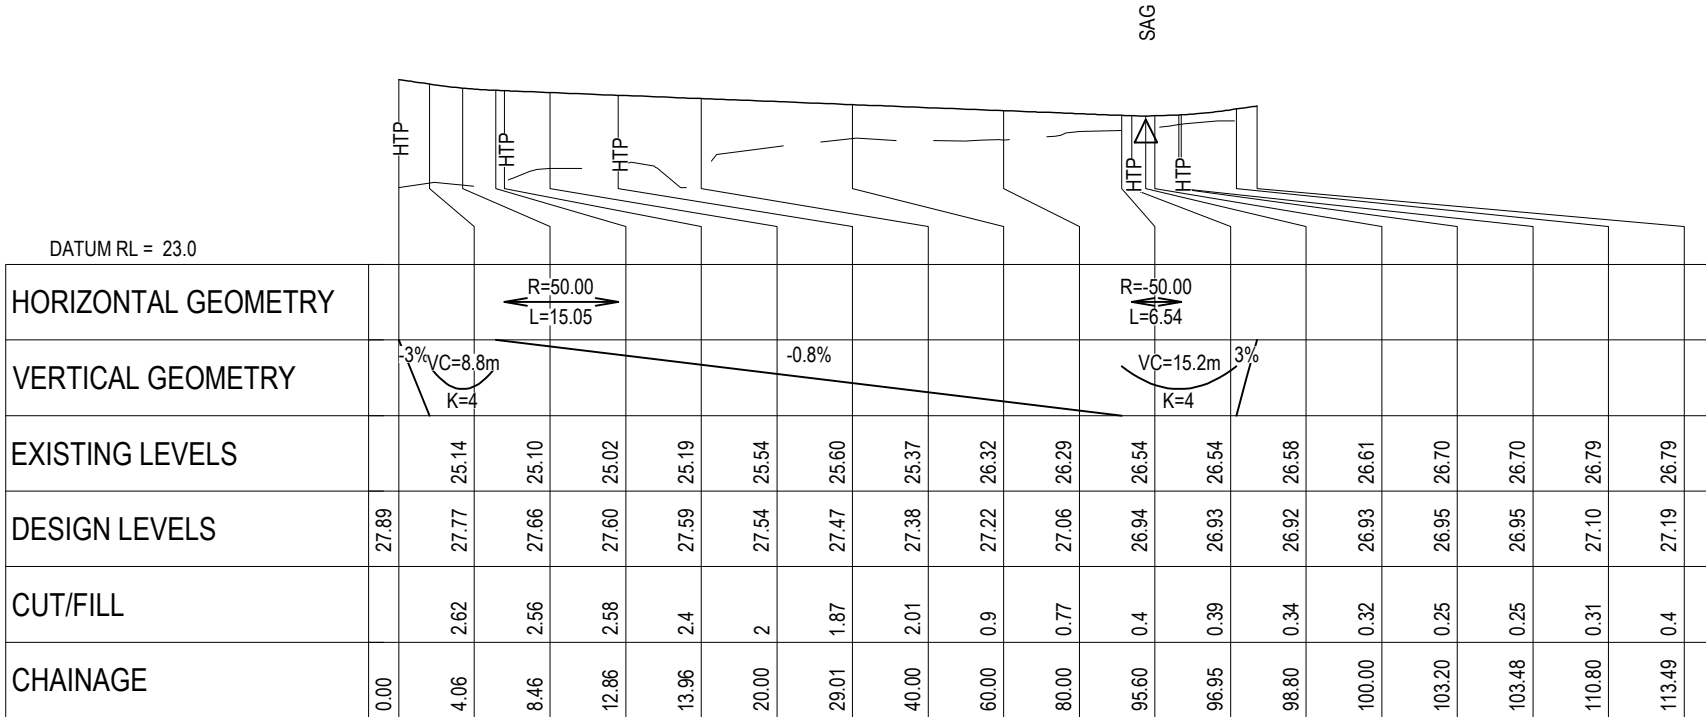

ROAD 23 LONGITUDINAL SECTION
SCALE HORI 1:1000 VERT 1:200

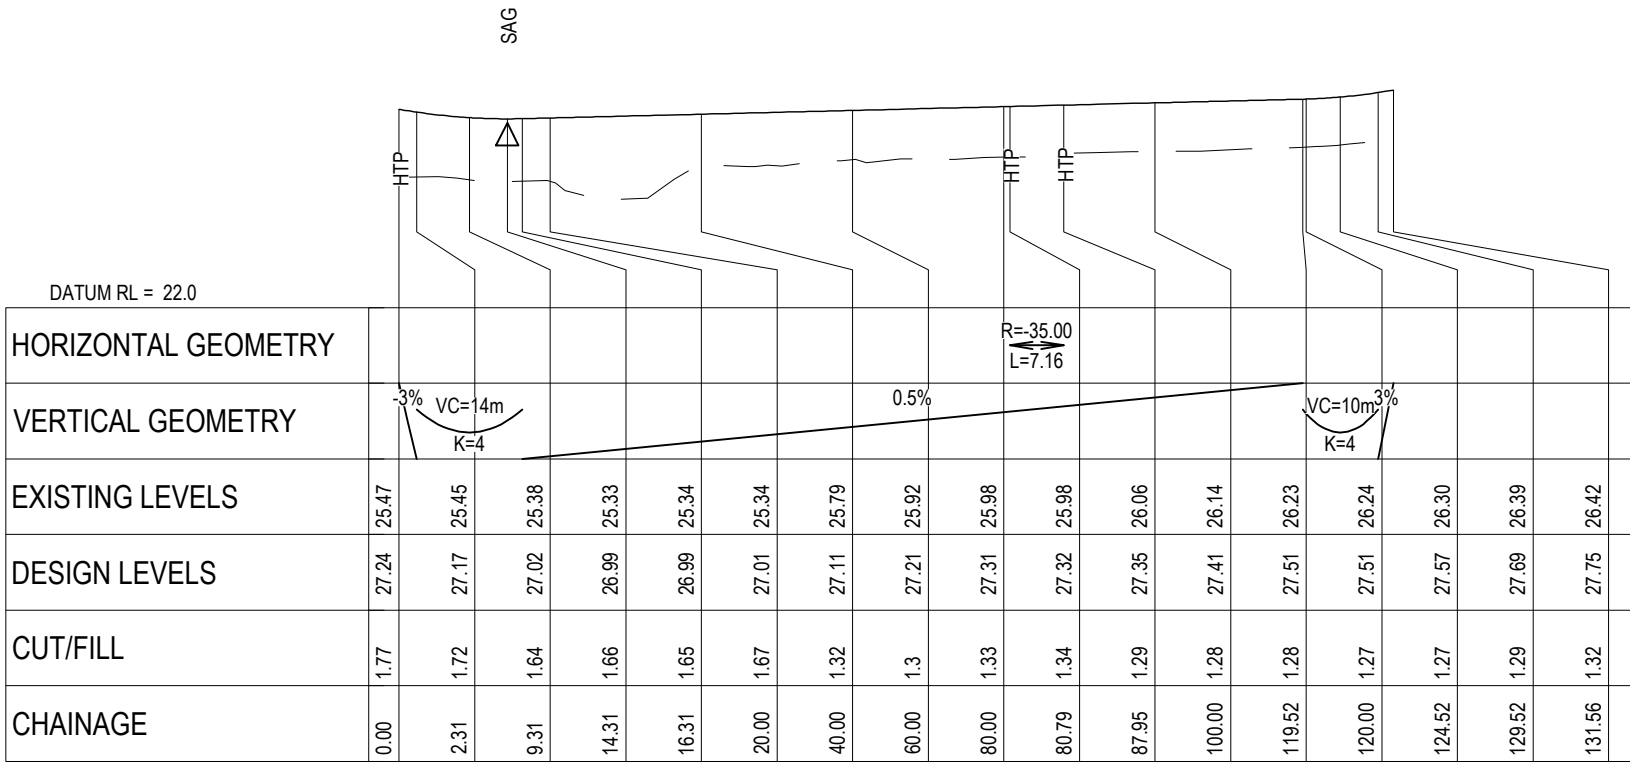

ROAD 24 LONGITUDINAL SECTION
SCALE HORI 1:1000 VERT 1:200

- NOTES
1. ALL WORKS TO BE CONSTRUCTED IN ACCORDANCE WITH REGIONAL INFRASTRUCTURE TECHNICAL SPECIFICATIONS STANDARDS.
 2. CO-ORDINATES IN TERMS OF NZ GEODETIC DATUM MT EDEN 2000.
 3. LEVELS IN TERMS OF THE NZ VERTICAL DATUM 2016.
 4. ROADING LONGITUDINAL SECTIONS ARE BASED ON THE ROAD CENTRE LINE.
 5. REFER TO ROADING DRAWING C340 DRAWING FOR THE ROADING TYPICAL CROSS SECTION.
 6. REFER TO C300 SERIES DRAWINGS FOR THE ROADING LAYOUT DRAWINGS.

LEGEND

— — — — — EXISTING GROUND LEVEL

————— PROPOSED GROUND LEVEL

A	FAST TRACK	AJP	08/2026
Rev	Description	By	Date
		By	Date
Survey	MAVEN		10/2025
Design	TCH		12/2025
Drawn	TCH		12/2025
Checked	DJM		08/2026

M

A

E

N

Maven Waikato

07 242 0601

info@maven.co.nz

www.maven.co.nz

Level 1 286 Victoria Street, Hamilton

New Zealand


Project

**BRYMER FARMS
FOR
BRYMER FARMS
LIMITED**


Title

**PROPOSED
ROADING
LONGSECTIONS**

Project no.	119014		
Scale	AS SHOWN		
Cad file	119014-C320-RD LONG SECTIONS.DWG		
Drawing no.	C320-23	Rev	A

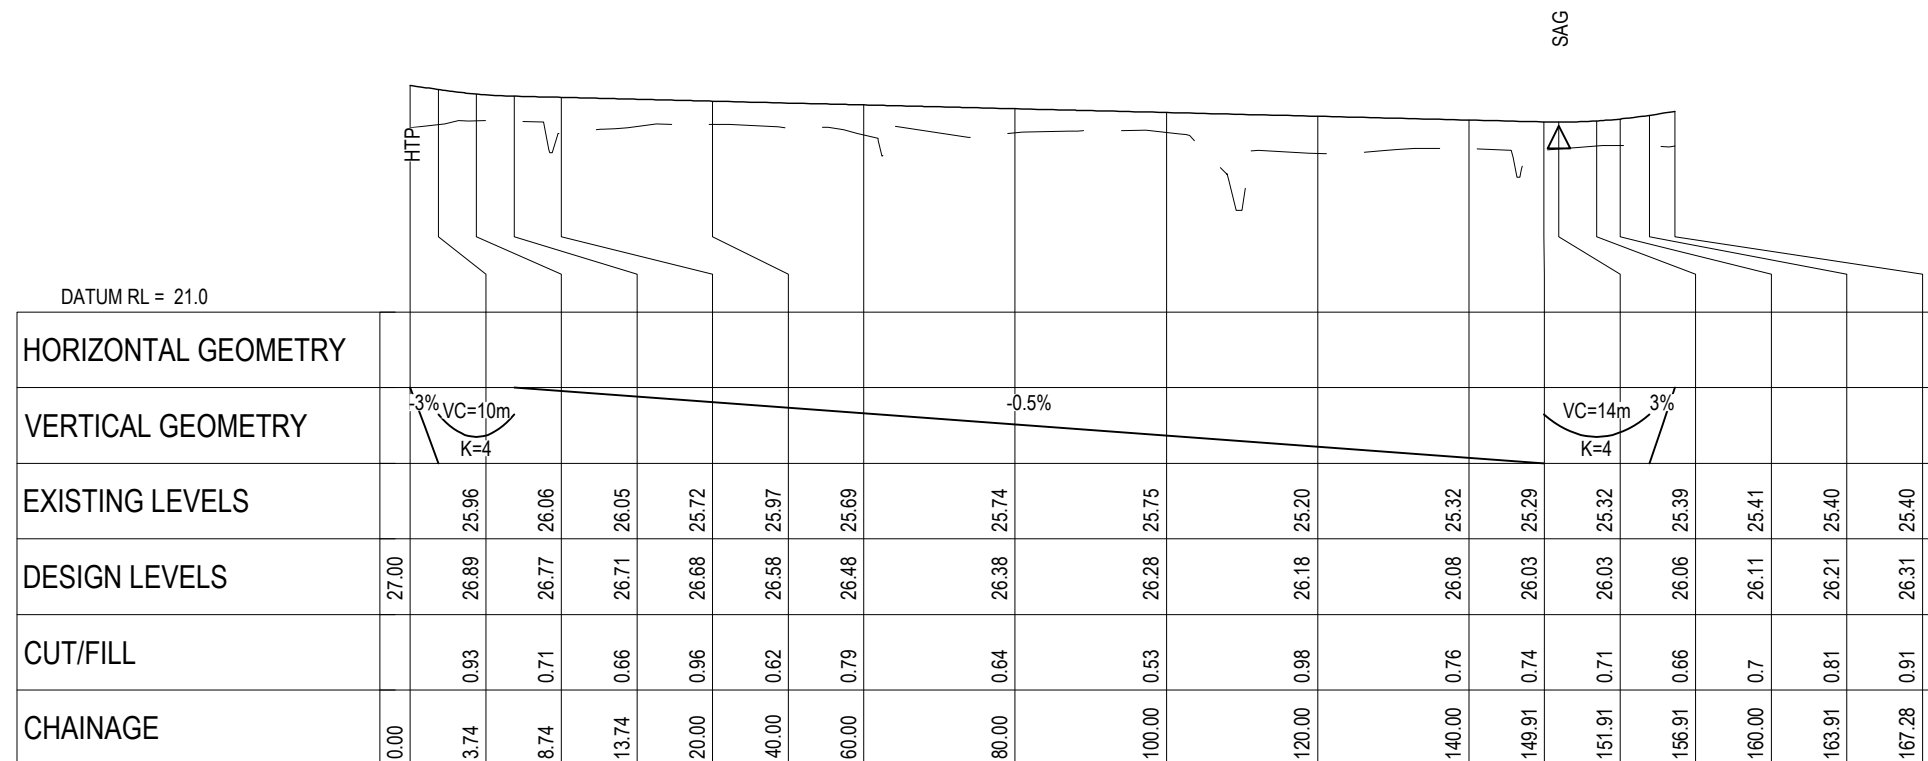

ROAD 27 LONGITUDINAL SECTION
SCALE HORI 1:1000 VERT 1:200

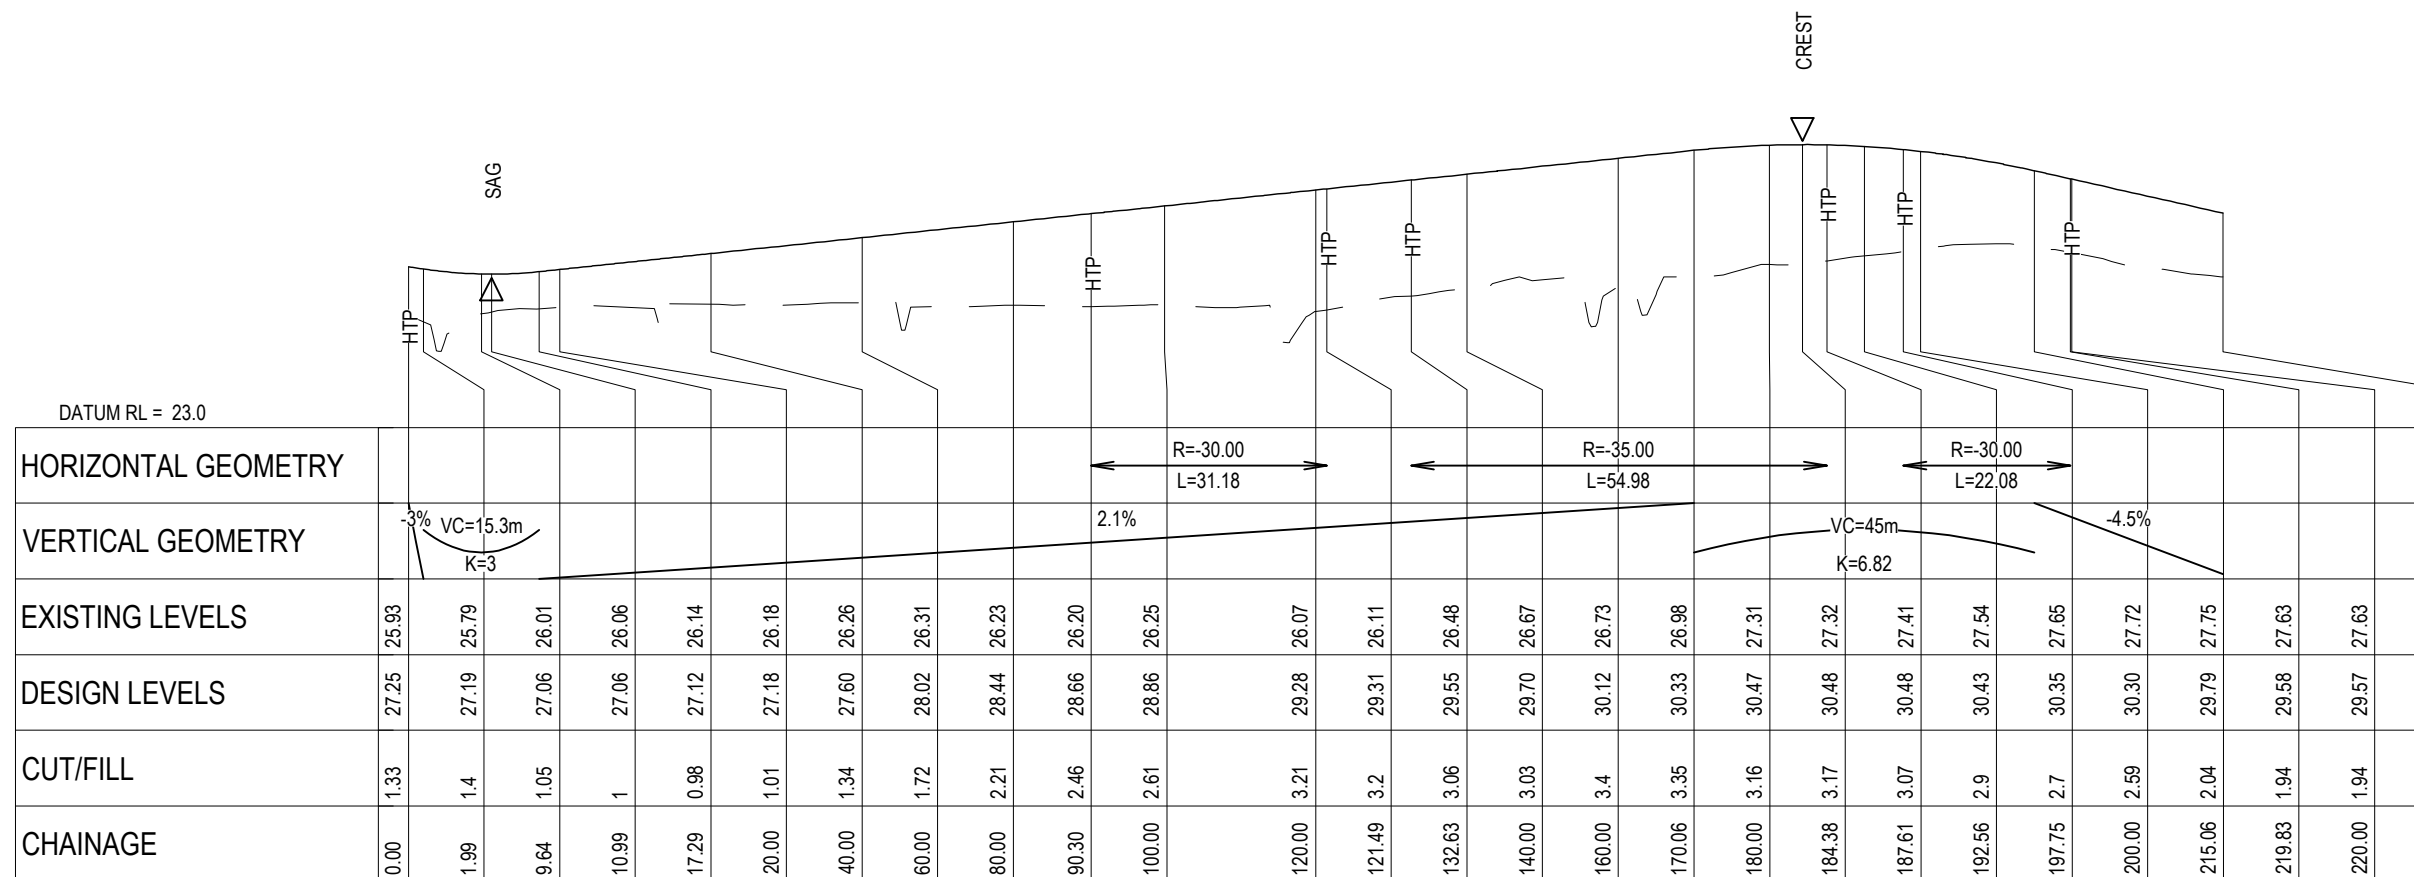

ROAD 28 LONGITUDINAL SECTION
SCALE HORI 1:1000 VERT 1:200

RESOURCE CONSENT

- | NOTES |
|---|
| 1. ALL WORKS TO BE CONSTRUCTED IN ACCORDANCE WITH REGIONAL INFRASTRUCTURE TECHNICAL SPECIFICATIONS STANDARDS. |
| 2. CO-ORDINATES IN TERMS OF NZ GEODETIC DATUM MT EDEN 2000. |
| 3. LEVELS IN TERMS OF THE NZ VERTICAL DATUM 2016. |
| 4. ROADING LONGITUDINAL SECTIONS ARE BASED ON THE ROAD CENTRE LINE. |
| 5. REFER TO ROADING DRAWING C340 DRAWING FOR THE ROADING TYPICAL CROSS SECTION. |
| 6. REFER TO C300 SERIES DRAWINGS FOR THE ROADING LAYOUT DRAWINGS. |

LEGEND

— — — — EXISTING GROUND
LEVEL

———— PROPOSED GROUND
LEVEL

A	FAST TRACK	AJP	08/2026
Rev	Description	By	Date
	By	Date	
Survey	MAVEN	10/2025	
Design	TCH	12/2025	
Drawn	TCH	12/2025	
Checked	DJM	08/2026	




Project
**BRYMER FARMS
FOR
BRYMER FARMS
LIMITED**

Title
**PROPOSED
ROADING
LONGSECTIONS**

Project no.	119014		
Scale	AS SHOWN		
Cad file	119014-C320-RD LONG SECTIONS.DWG		
Drawing no.	C320-24	Rev	A

DATE: 8/18/26 FILEPATH: F:\MAVEN\HAMILTON6 - PROJECTS\119014 - BRYMER FARMS\7. DRAWING\119014-C320-RD LONG SECTIONS.DWG

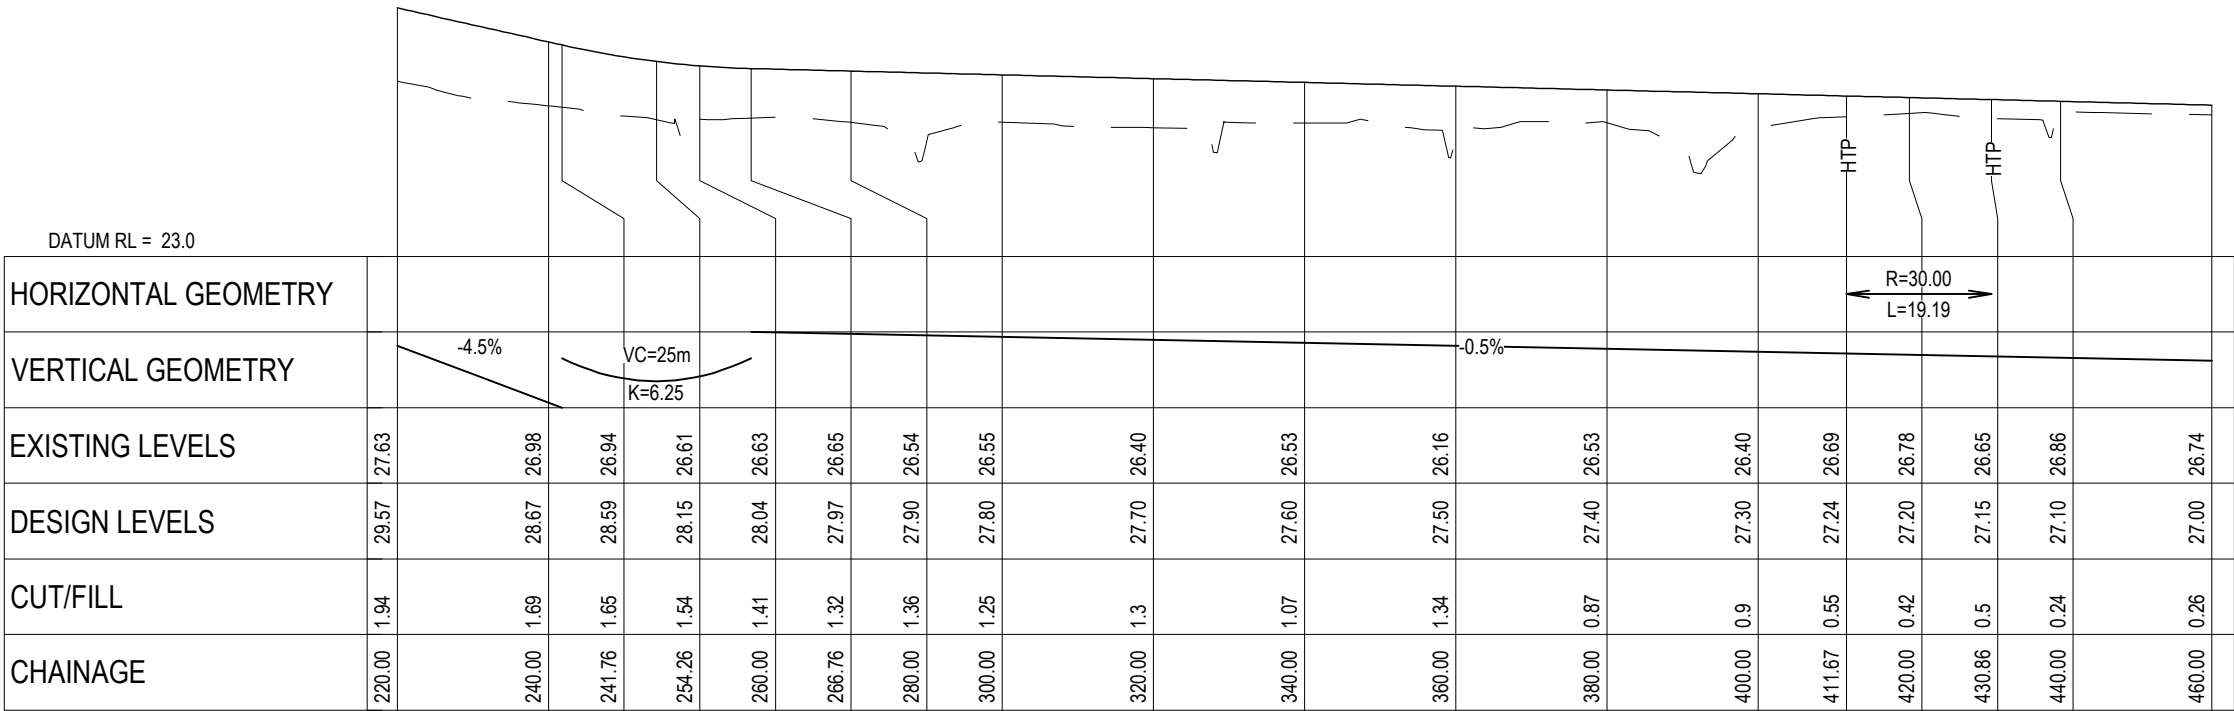

ROAD 28 LONGITUDINAL SECTION
SCALE HORI 1:1000 VERT 1:200

- NOTES
1. ALL WORKS TO BE CONSTRUCTED IN ACCORDANCE WITH REGIONAL INFRASTRUCTURE TECHNICAL SPECIFICATIONS STANDARDS.
 2. CO-ORDINATES IN TERMS OF NZ GEODETIC DATUM MT EDEN 2000.
 3. LEVELS IN TERMS OF THE NZ VERTICAL DATUM 2016.
 4. ROADING LONGITUDINAL SECTIONS ARE BASED ON THE ROAD CENTRE LINE.
 5. REFER TO ROADING DRAWING C340 DRAWING FOR THE ROADING TYPICAL CROSS SECTION.
 6. REFER TO C300 SERIES DRAWINGS FOR THE ROADING LAYOUT DRAWINGS.

LEGEND

— — — — — EXISTING GROUND LEVEL

————— PROPOSED GROUND LEVEL

A	FAST TRACK	AJP	08/2026
Rev	Description	By	Date
	By	Date	
Survey	MAVEN	10/2025	
Design	TCH	12/2025	
Drawn	TCH	12/2025	
Checked	DJM	08/2026	

M

MAVEN

Maven Waikato

07 242 0601

info@maven.co.nz

www.maven.co.nz

Level 1 286 Victoria Street, Hamilton

New Zealand

Project

**BRYMER FARMS
FOR
BRYMER FARMS
LIMITED**


Title

**PROPOSED
ROADING
LONGSECTIONS**

Project no.	119014		
Scale	AS SHOWN		
Cad file	119014-C320-RD LONG SECTIONS.DWG		
Drawing no.	C320-25	Rev	A



RESOURCE CONSENT

ROAD 28 LONGITUDINAL SECTION
SCALE HORI 1:1000 VERT 1:200

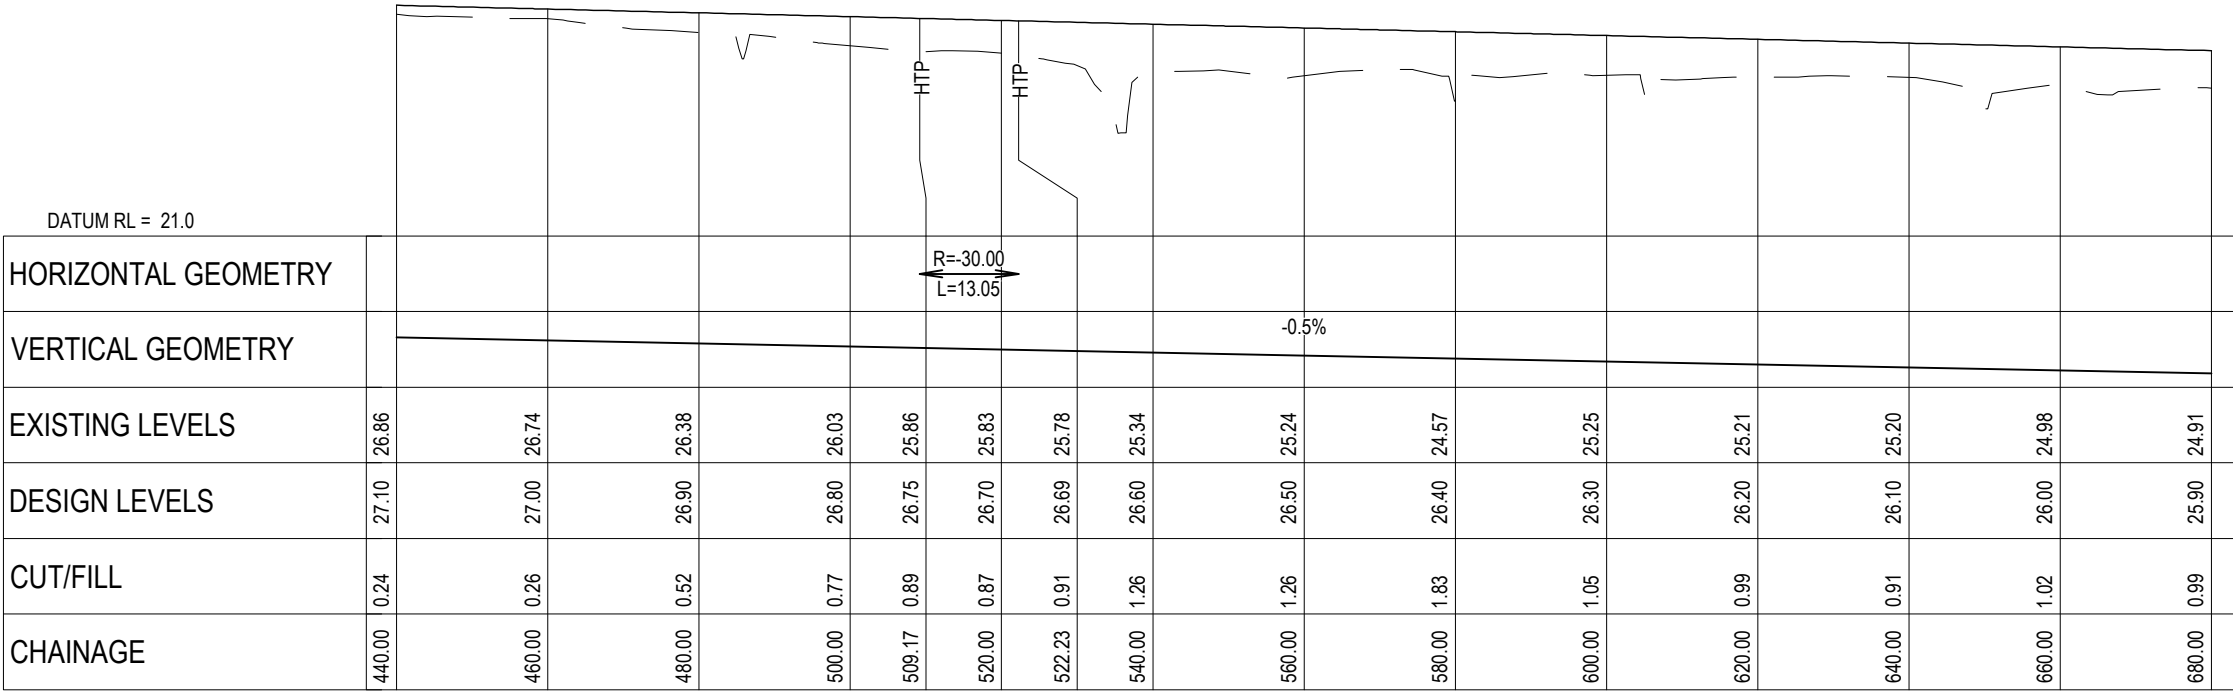

DATE: 8/18/26 FILE PATH: F:\MAVEN\HAMILTON6 PROJECTS\119014- BRYMER FARMS\7 DRAWING\119014-C320-RD LONG SECTIONS.DWG

RESOURCE CONSENT

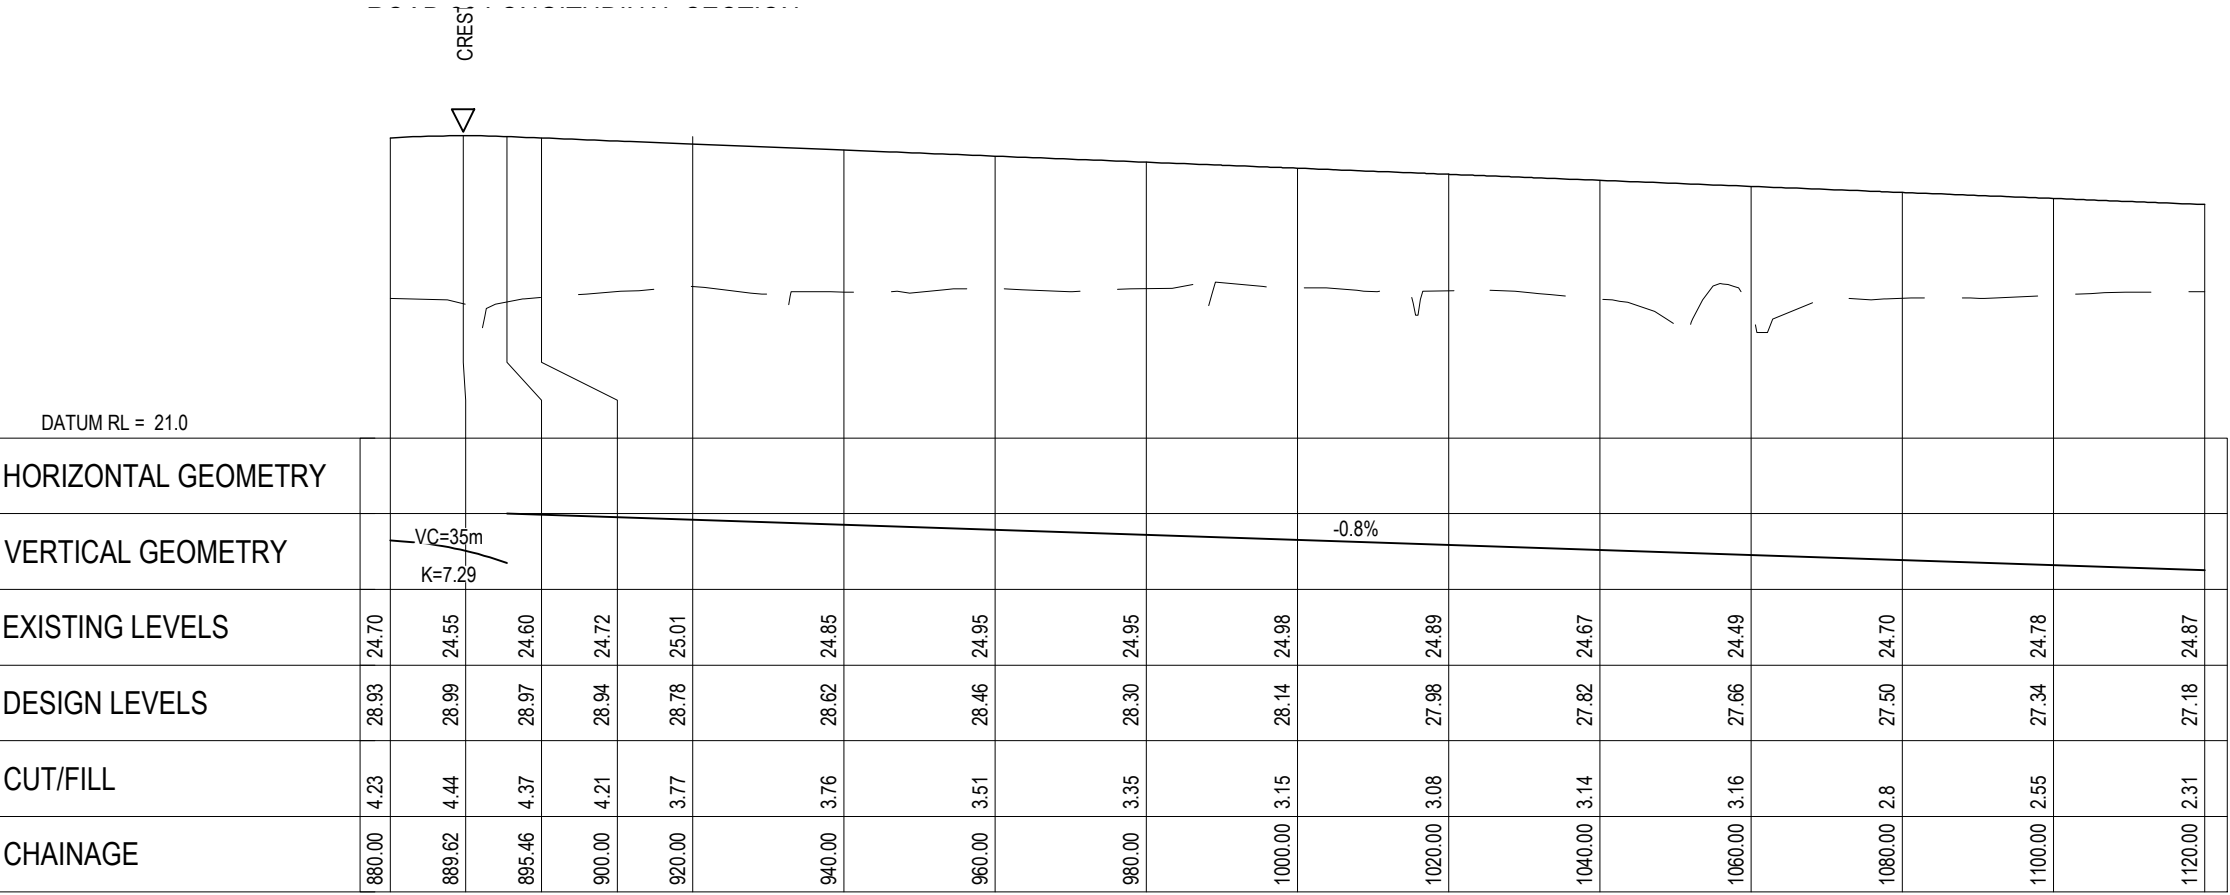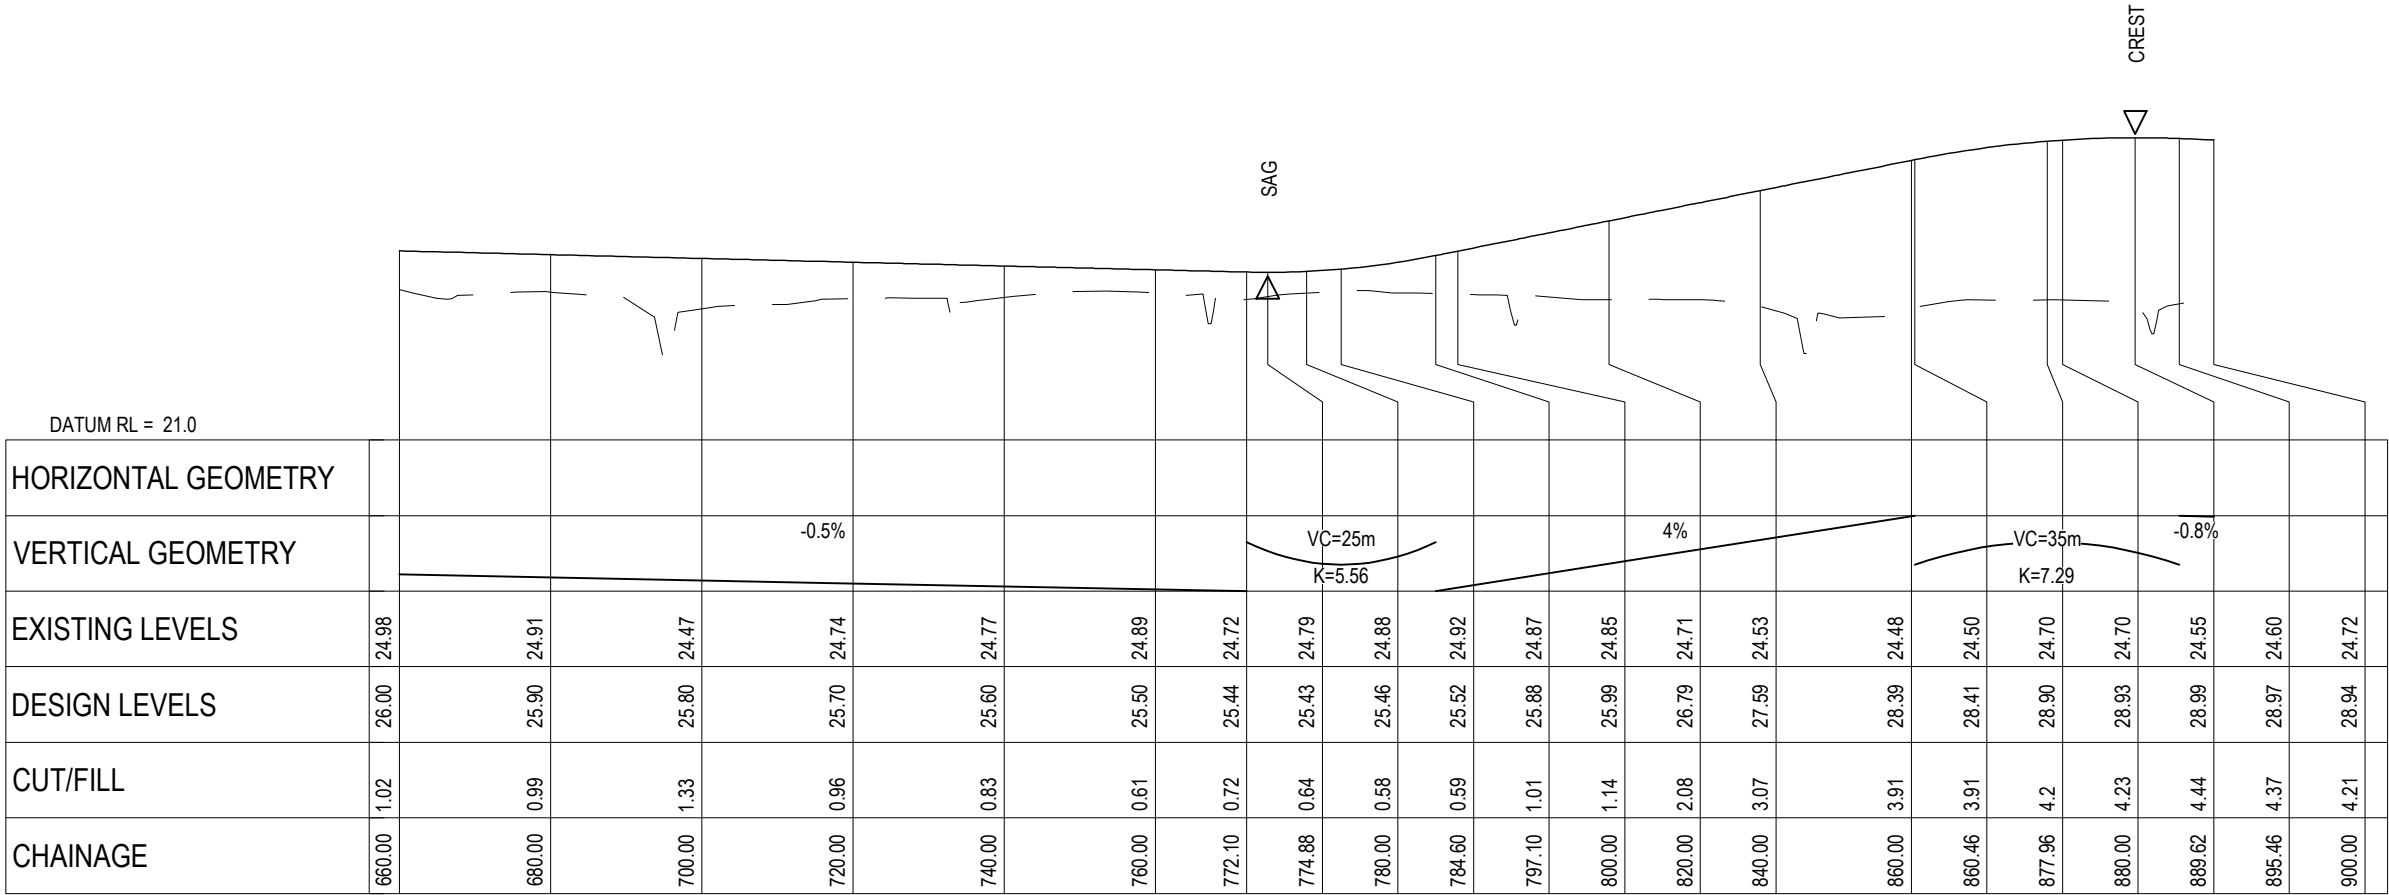

ROAD 28 LONGITUDINAL SECTION
SCALE HORI 1:1000 VERT 1:200

- NOTES
1. ALL WORKS TO BE CONSTRUCTED IN ACCORDANCE WITH REGIONAL INFRASTRUCTURE TECHNICAL SPECIFICATIONS STANDARDS.
 2. CO-ORDINATES IN TERMS OF NZ GEODETIC DATUM MT EDEN 2000.
 3. LEVELS IN TERMS OF THE NZ VERTICAL DATUM 2016.
 4. ROADING LONGITUDINAL SECTIONS ARE BASED ON THE ROAD CENTRE LINE.
 5. REFER TO ROADING DRAWING C340 DRAWING FOR THE ROADING TYPICAL CROSS SECTION.
 6. REFER TO C300 SERIES DRAWINGS FOR THE ROADING LAYOUT DRAWINGS.

LEGEND

— — — — — EXISTING GROUND LEVEL

————— PROPOSED GROUND LEVEL

A	FAST TRACK	AJP	08/2026
Rev	Description	By	Date
		By	Date
Survey	MAVEN		10/2025
Design	TCH		12/2025
Drawn	TCH		12/2025
Checked	DJM		08/2026



Project

**BRYMER FARMS
FOR
BRYMER FARMS
LIMITED**


Title

**PROPOSED
ROADING
LONGSECTIONS**

Project no.	119014		
Scale	AS SHOWN		
Cad file	119014-C320-RD LONG SECTIONS.DWG		
Drawing no.	C320-26	Rev	A

DATE: 8/18/26 FILEPATH: F:\MAVEN\HAMILTON6 PROJECTS\119014- BRYMER FARMS\7 DRAWING\119014-C320-RD LONG SECTIONS.DWG

RESOURCE CONSENT

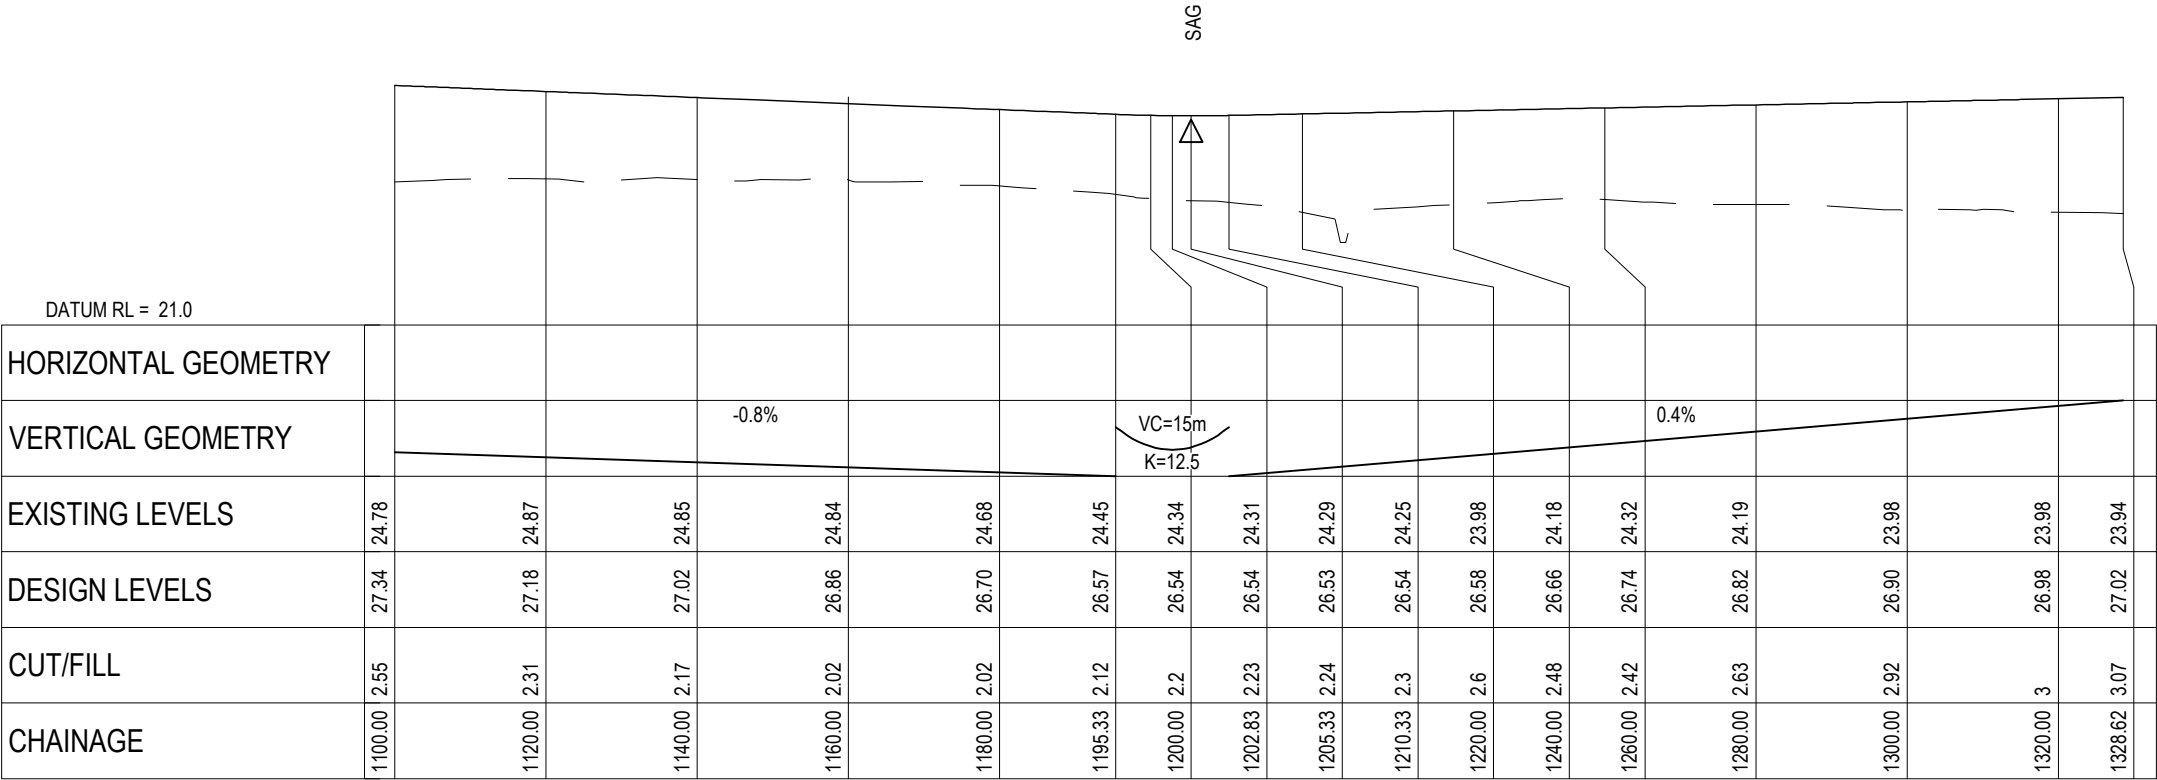

ROAD 28 LONGITUDINAL SECTION
SCALE HORI 1:1000 VERT 1:200

- NOTES
1. ALL WORKS TO BE CONSTRUCTED IN ACCORDANCE WITH REGIONAL INFRASTRUCTURE TECHNICAL SPECIFICATIONS STANDARDS.
 2. CO-ORDINATES IN TERMS OF NZ GEODETIC DATUM MT EDEN 2000.
 3. LEVELS IN TERMS OF THE NZ VERTICAL DATUM 2016.
 4. ROADING LONGITUDINAL SECTIONS ARE BASED ON THE ROAD CENTRE LINE.
 5. REFER TO ROADING DRAWING C340 DRAWING FOR THE ROADING TYPICAL CROSS SECTION.
 6. REFER TO C300 SERIES DRAWINGS FOR THE ROADING LAYOUT DRAWINGS.

LEGEND

— — — — — EXISTING GROUND LEVEL

————— PROPOSED GROUND LEVEL

A	FAST TRACK	AJP	08/2026
Rev	Description	By	Date
	By	Date	
Survey	MAVEN	10/2025	
Design	TCH	12/2025	
Drawn	TCH	12/2025	
Checked	DJM	08/2026	

M

A

E

N

Maven Waikato

07 242 0601

info@maven.co.nz

www.maven.co.nz

Level 1 286 Victoria Street, Hamilton

New Zealand

Project

BRYMER FARMS

FOR

BRYMER FARMS

LIMITED

Title

PROPOSED


ROADING

LONGSECTIONS

Project no.	119014		
Scale	AS SHOWN		
Cad file	119014-C320-RD LONG SECTIONS.DWG		
Drawing no.	C320-27	Rev	A

DATE: 8/18/26 FILE PATH: F:\MAVEN\HAMILTON6 PROJECTS\119014- BRYMER FARMS\7 DRAWING\119014-C320-RD LONG SECTIONS.DWG

RESOURCE CONSENT

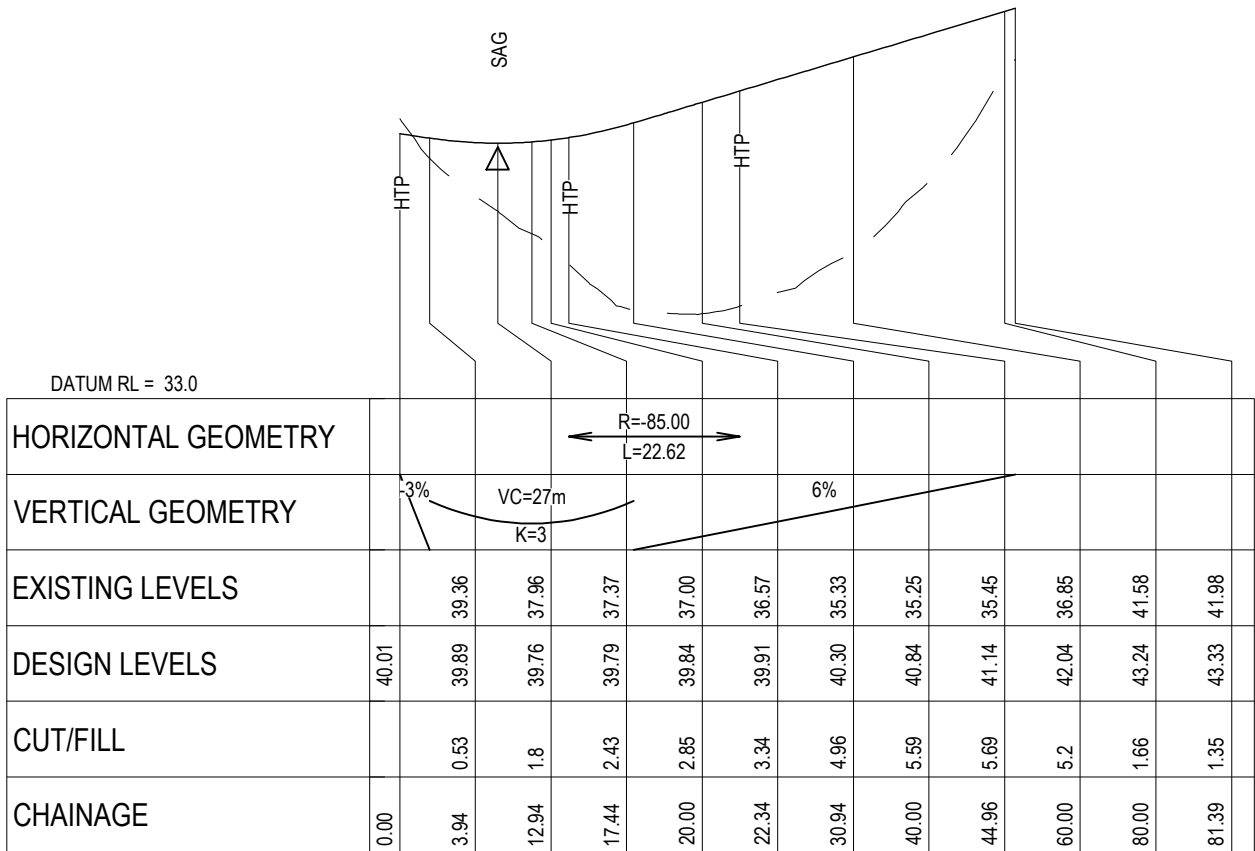

ROAD 30 LONGITUDINAL SECTION
SCALE HORI 1:1000 VERT 1:200

- NOTES
1. ALL WORKS TO BE CONSTRUCTED IN ACCORDANCE WITH REGIONAL INFRASTRUCTURE TECHNICAL SPECIFICATIONS STANDARDS.
 2. CO-ORDINATES IN TERMS OF NZ GEODETIC DATUM MT EDEN 2000.
 3. LEVELS IN TERMS OF THE NZ VERTICAL DATUM 2016.
 4. ROADING LONGITUDINAL SECTIONS ARE BASED ON THE ROAD CENTRE LINE.
 5. REFER TO ROADING DRAWING C340 DRAWING FOR THE ROADING TYPICAL CROSS SECTION.
 6. REFER TO C300 SERIES DRAWINGS FOR THE ROADING LAYOUT DRAWINGS.

LEGEND

— — — — — EXISTING GROUND LEVEL

————— PROPOSED GROUND LEVEL

A	FAST TRACK	AJP	08/2026
Rev	Description	By	Date
	By	Date	
Survey	MAVEN	10/2025	
Design	TCH	12/2025	
Drawn	TCH	12/2025	
Checked	DJM	08/2026	

M

A

E

N

Maven Waikato

07 242 0601

info@maven.co.nz

www.maven.co.nz

Level 1 286 Victoria Street, Hamilton

New Zealand

Project


**BRYMER FARMS
FOR
BRYMER FARMS
LIMITED**

Title


**PROPOSED
ROADING
LONGSECTIONS**

Project no.	119014		
Scale	AS SHOWN		
Cad file	119014-C320-RD LONG SECTIONS.DWG		
Drawing no.	C320-28	Rev	A

DATE: 8/18/26 FILE PATH: F:\MAVEN\HAMILTON6 PROJECTS\119014- BRYMER FARMS\7 DRAWING\119014-C320-RD LONG SECTIONS.DWG

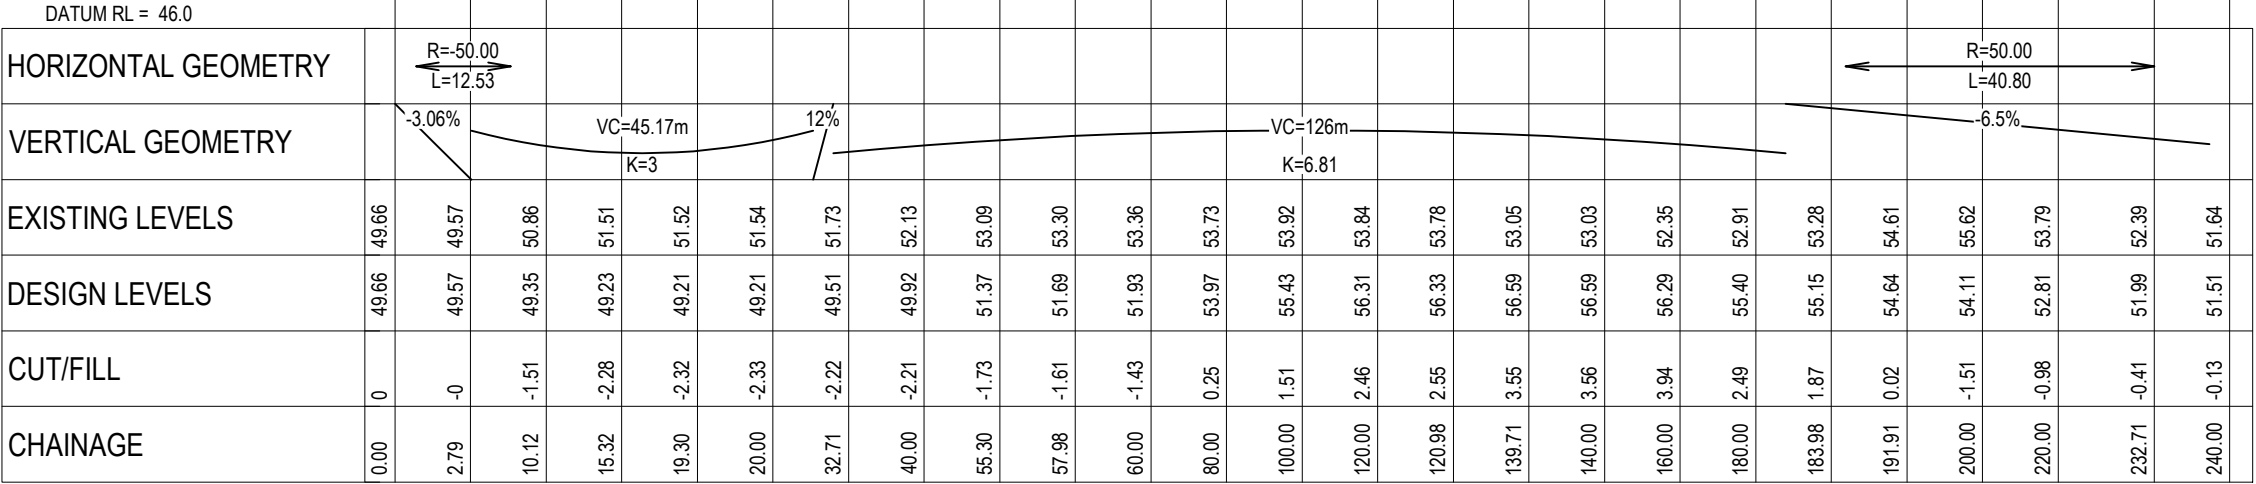

ROAD 50 LONGITUDINAL SECTION
SCALE HORI 1:1000 VERT 1:200

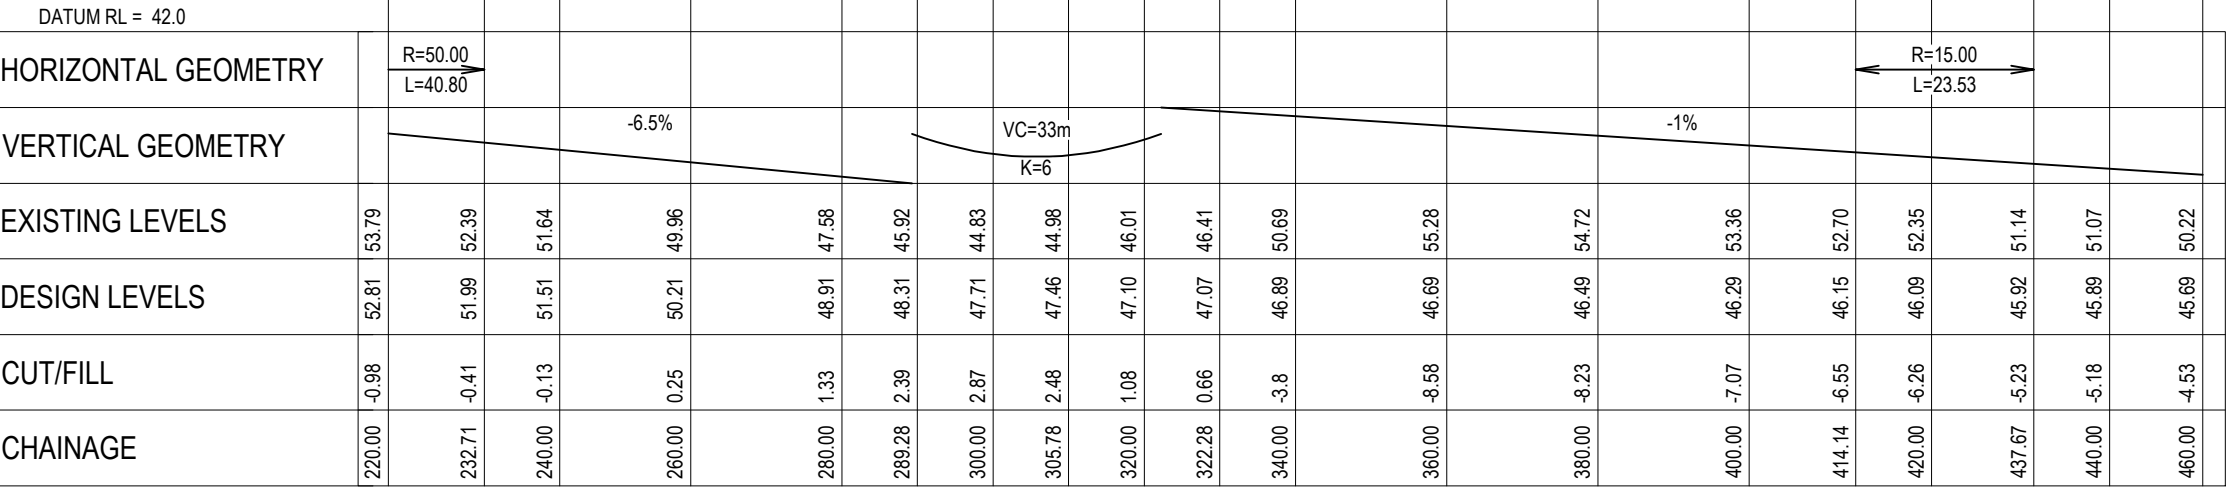

ROAD 50 LONGITUDINAL SECTION
SCALE HORI 1:1000 VERT 1:200

RESOURCE CONSENT

- NOTES
1. ALL WORKS TO BE CONSTRUCTED IN ACCORDANCE WITH REGIONAL INFRASTRUCTURE TECHNICAL SPECIFICATIONS STANDARDS.
 2. CO-ORDINATES IN TERMS OF NZ GEODETIC DATUM MT EDEN 2000.
 3. LEVELS IN TERMS OF THE NZ VERTICAL DATUM 2016.
 4. ROADING LONGITUDINAL SECTIONS ARE BASED ON THE ROAD CENTRE LINE.
 5. REFER TO ROADING DRAWING C340 DRAWING FOR THE ROADING TYPICAL CROSS SECTION.
 6. REFER TO C300 SERIES DRAWINGS FOR THE ROADING LAYOUT DRAWINGS.

LEGEND

--- EXISTING GROUND LEVEL

--- PROPOSED GROUND LEVEL

A	FAST TRACK	AJP	08/2026
Rev	Description	By	Date
	By	Date	
Survey	MAVEN	10/2025	
Design	TCH	12/2025	
Drawn	TCH	12/2025	
Checked	DJM	08/2026	




Project
**BRYMER FARMS
FOR
BRYMER FARMS
LIMITED**


Title
**PROPOSED
ROADING
LONGSECTIONS**

Project no.	119014
Scale	AS SHOWN
Cad file	119014-C320-RD LONG SECTIONS.DWG
Drawing no.	C320-29
Rev	A

DATE: 8/18/26 FILEPATH: F:\MAVEN\HAMILTON6 PROJECTS\119014-BRYMER FARMS\7 DRAWING\119014-C320-RD LONG SECTIONS.DWG

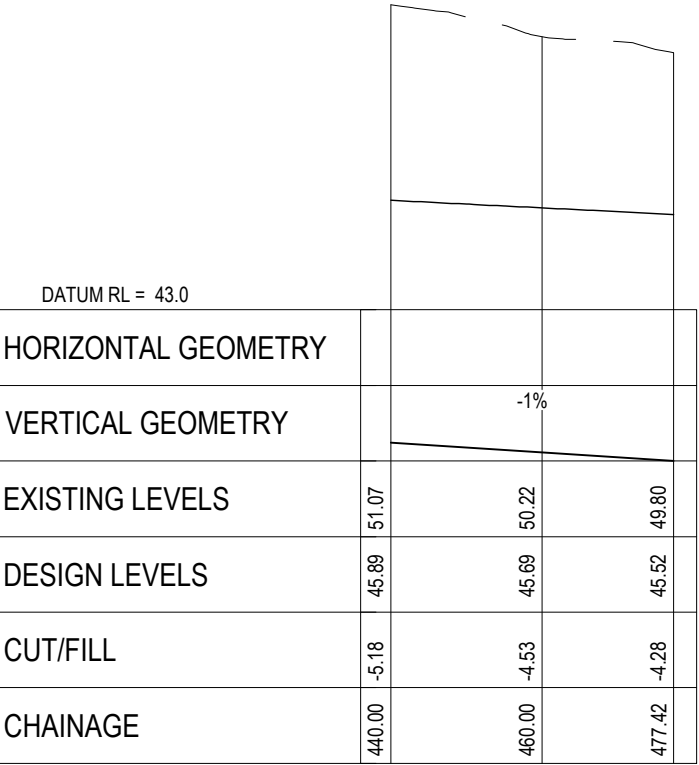

ROAD 50 LONGITUDINAL SECTION
SCALE HORI 1:1000 VERT 1:200

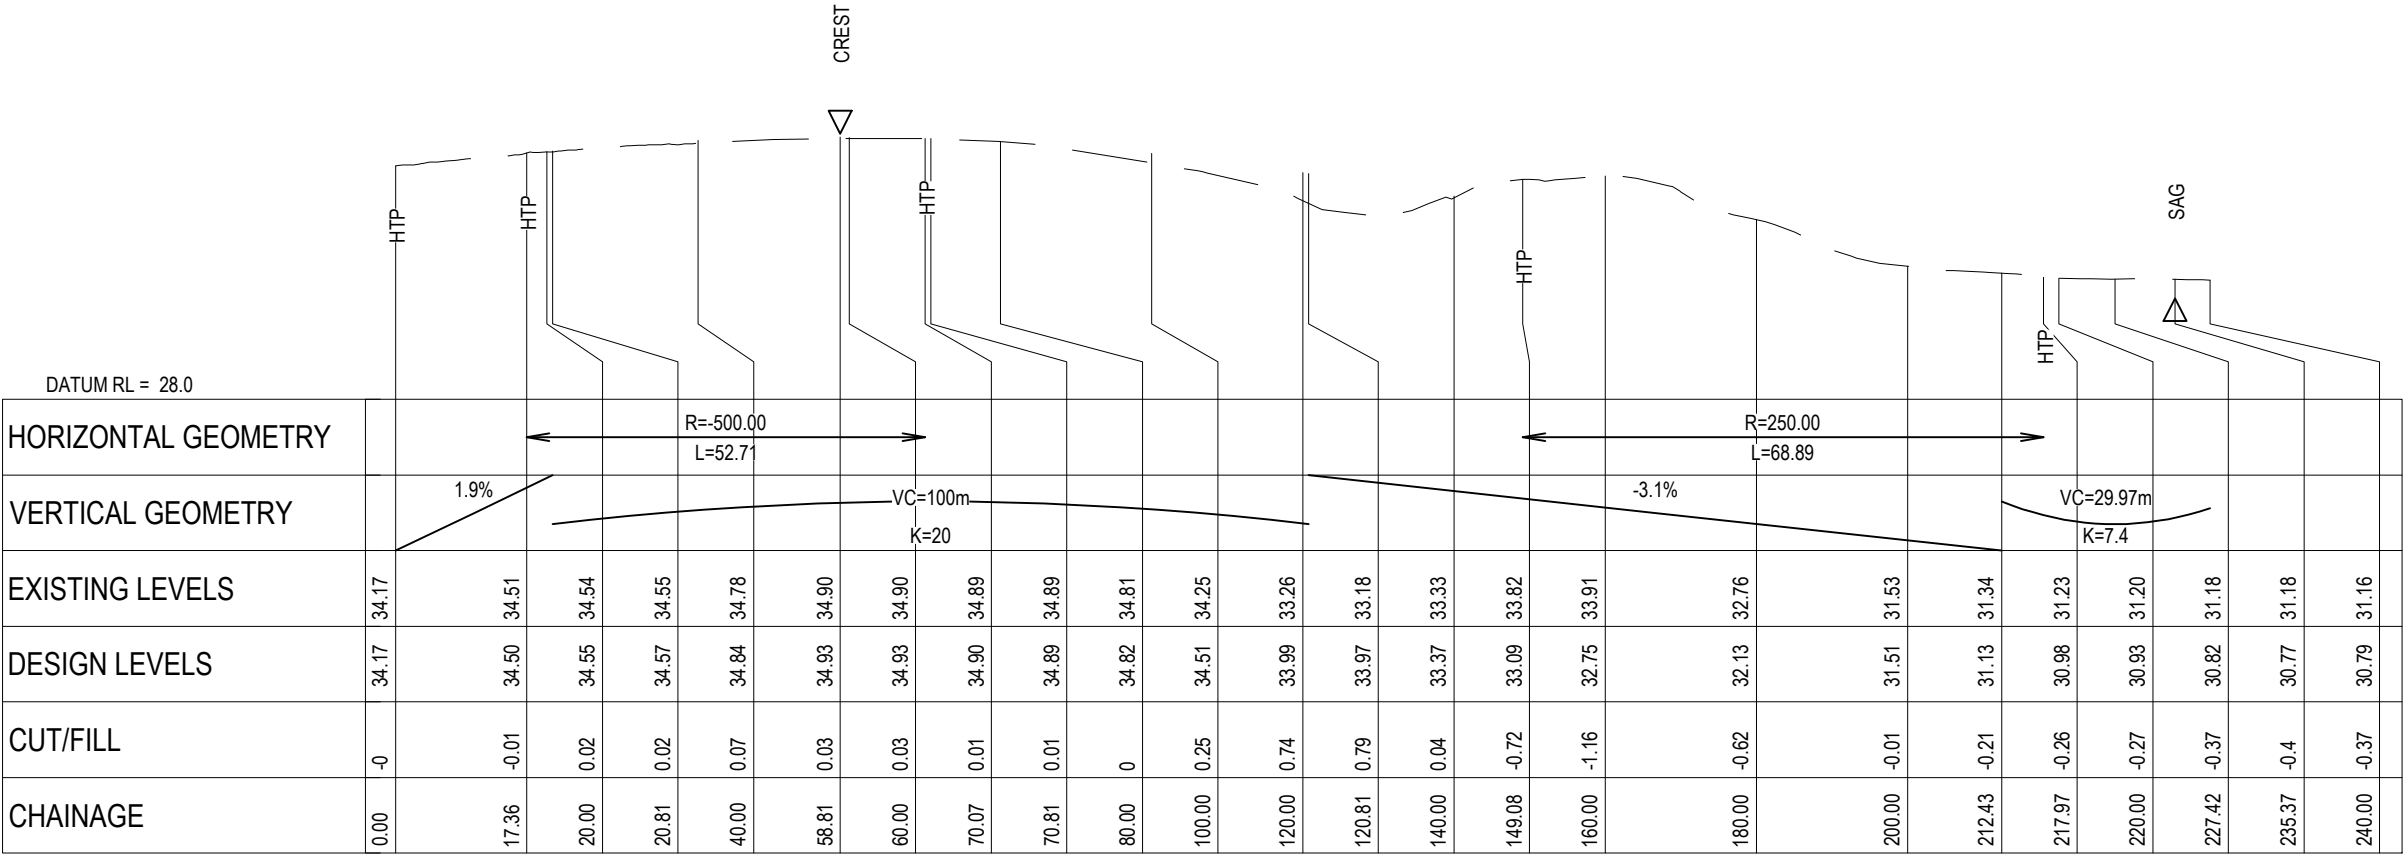

SH23 LONGITUDINAL SECTION
SCALE HORI 1:1000 VERT 1:200

RESOURCE CONSENT

- NOTES
1. ALL WORKS TO BE CONSTRUCTED IN ACCORDANCE WITH REGIONAL INFRASTRUCTURE TECHNICAL SPECIFICATIONS STANDARDS.
 2. CO-ORDINATES IN TERMS OF NZ GEODETIC DATUM MT EDEN 2000.
 3. LEVELS IN TERMS OF THE NZ VERTICAL DATUM 2016.
 4. ROADING LONGITUDINAL SECTIONS ARE BASED ON THE ROAD CENTRE LINE.
 5. REFER TO ROADING DRAWING C340 DRAWING FOR THE ROADING TYPICAL CROSS SECTION.
 6. REFER TO C300 SERIES DRAWINGS FOR THE ROADING LAYOUT DRAWINGS.

LEGEND

---	EXISTING GROUND LEVEL
---	PROPOSED GROUND LEVEL

A	FAST TRACK	AJP	08/2026
Rev	Description	By	Date
		By	Date
Survey	MAVEN		10/2025
Design	TCH		12/2025
Drawn	TCH		12/2025
Checked	DJM		08/2026

M

A

E

N

Maven Waikato

07 242 0601

info@maven.co.nz

www.maven.co.nz

Level 1 286 Victoria Street, Hamilton

New Zealand


Project
**BRYMER FARMS
FOR
BRYMER FARMS
LIMITED**

Title
**PROPOSED
ROADING
LONGSECTIONS**

Project no.	119014		
Scale	AS SHOWN		
Cad file	119014-C320-RD LONG SECTIONS.DWG		
Drawing no.	C320-30	Rev	A

DATE: 8/18/26 FILEPATH: F:\MAVEN\HAMILTON6 PROJECTS\119014- BRYMER FARMS\7 DRAWING\119014-C320-RD LONG SECTIONS.DWG

RESOURCE CONSENT

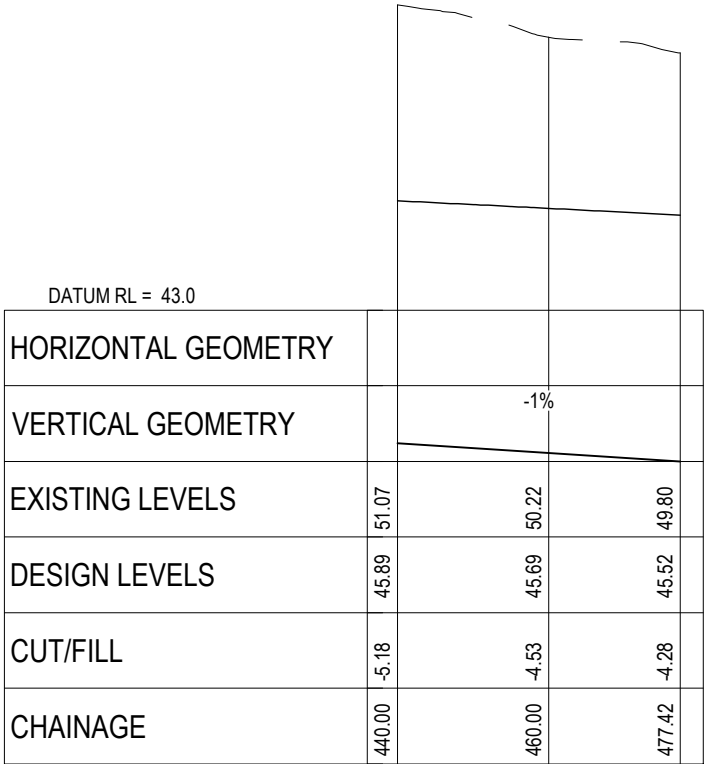

ROAD 50 LONGITUDINAL SECTION
SCALE HORI 1:1000 VERT 1:200

- NOTES
1. ALL WORKS TO BE CONSTRUCTED IN ACCORDANCE WITH REGIONAL INFRASTRUCTURE TECHNICAL SPECIFICATIONS STANDARDS.
 2. CO-ORDINATES IN TERMS OF NZ GEODETIC DATUM MT EDEN 2000.
 3. LEVELS IN TERMS OF THE NZ VERTICAL DATUM 2016.
 4. ROADING LONGITUDINAL SECTIONS ARE BASED ON THE ROAD CENTRE LINE.
 5. REFER TO ROADING DRAWING C340 DRAWING FOR THE ROADING TYPICAL CROSS SECTION.
 6. REFER TO C300 SERIES DRAWINGS FOR THE ROADING LAYOUT DRAWINGS.

LEGEND

— — — — — EXISTING GROUND LEVEL

————— PROPOSED GROUND LEVEL

A	FAST TRACK	AJP	08/2026
Rev	Description	By	Date
	By	Date	
Survey	MAVEN	10/2025	
Design	TCH	12/2025	
Drawn	TCH	12/2025	
Checked	DJM	08/2026	

M

MAVEN

Maven Waikato
07 242 0601
info@maven.co.nz
www.maven.co.nz
Level 1 286 Victoria Street, Hamilton
New Zealand

Project


**BRYMER FARMS
FOR
BRYMER FARMS
LIMITED**

Title

**PROPOSED
ROADING
LONGSECTIONS**

Project no.	119014		
Scale	AS SHOWN		
Cad file	119014-C320-RD LONG SECTIONS.DWG		
Drawing no.	C320-31	Rev	A

DATE: 8/18/26 FILEPATH: F:\MAVEN\HAMILTON6 PROJECTS\119014- BRYMER FARMS\7 DRAWING\119014-C320-RD LONG SECTIONS.DWG

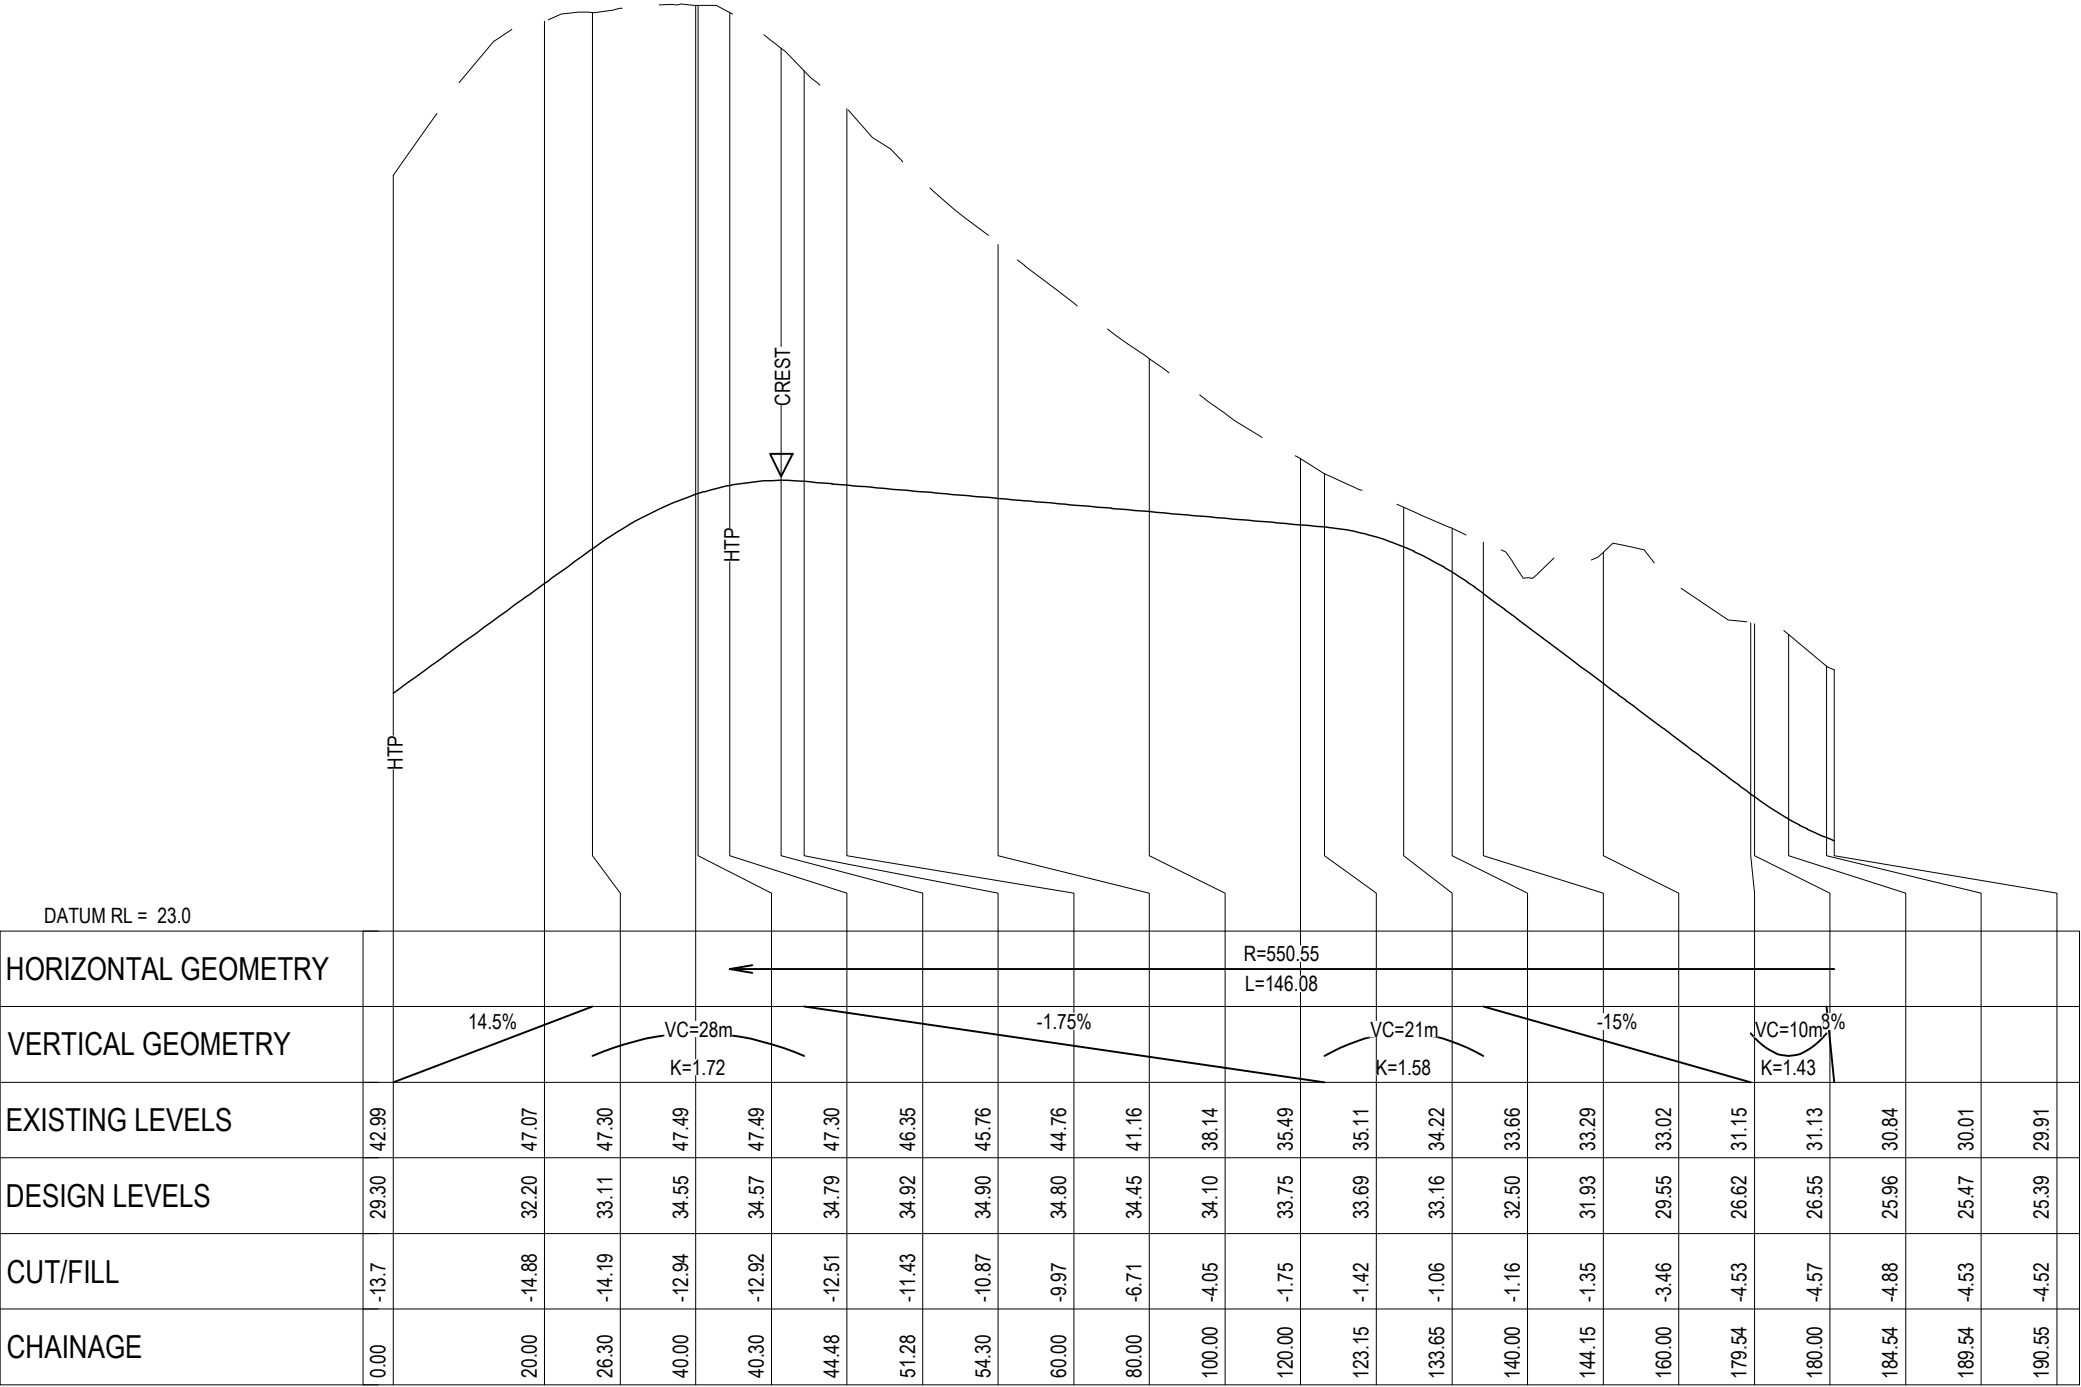

JOAL A LONGITUDINAL SECTION
SCALE HORI 1:1000 VERT 1:200

RESOURCE CONSENT

- NOTES
1. ALL WORKS TO BE CONSTRUCTED IN ACCORDANCE WITH REGIONAL INFRASTRUCTURE TECHNICAL SPECIFICATIONS STANDARDS.
 2. CO-ORDINATES IN TERMS OF NZ GEODETIC DATUM MT EDEN 2000.
 3. LEVELS IN TERMS OF THE NZ VERTICAL DATUM 2016.
 4. ROADING LONGITUDINAL SECTIONS ARE BASED ON THE ROAD CENTRE LINE.
 5. REFER TO ROADING DRAWING C340 DRAWING FOR THE ROADING TYPICAL CROSS SECTION.
 6. REFER TO C300 SERIES DRAWINGS FOR THE ROADING LAYOUT DRAWINGS.

LEGEND

--- EXISTING GROUND LEVEL

— PROPOSED GROUND LEVEL

A	FAST TRACK	AJP	08/2026
Rev	Description	By	Date
	By	Date	
Survey	MAVEN	10/2025	
Design	TCH	12/2025	
Drawn	TCH	12/2025	
Checked	DJM	08/2026	



Project
**BRYMER FARMS
FOR
BRYMER FARMS
LIMITED**


Title
**PROPOSED
ROADING
LONGSECTIONS**

Project no.	119014		
Scale	AS SHOWN		
Cad file	119014-C320-RD LONG SECTIONS.DWG		
Drawing no.	C320-32	Rev	A

DATE: 8/18/26 FILE PATH: F:\MAVEN\HAMILTON6 PROJECTS\119014- BRYMER FARMS\7 DRAWING\119014-C320-RD LONG SECTIONS.DWG

RESOURCE CONSENT

JOAL B LONGITUDINAL SECTION
SCALE HORI 1:1000 VERT 1:200

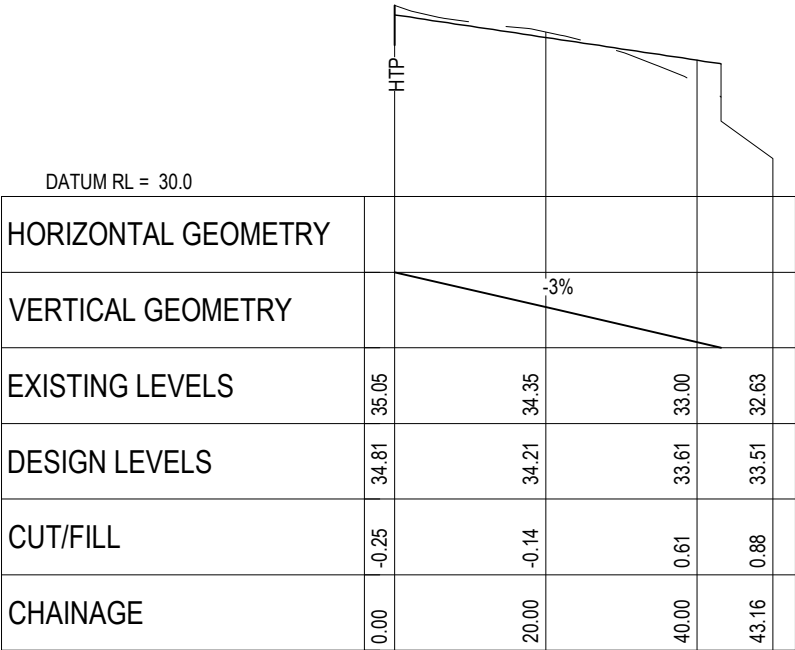

- NOTES
1. ALL WORKS TO BE CONSTRUCTED IN ACCORDANCE WITH REGIONAL INFRASTRUCTURE TECHNICAL SPECIFICATIONS STANDARDS.
 2. CO-ORDINATES IN TERMS OF NZ GEODETIC DATUM MT EDEN 2000.
 3. LEVELS IN TERMS OF THE NZ VERTICAL DATUM 2016.
 4. ROADING LONGITUDINAL SECTIONS ARE BASED ON THE ROAD CENTRE LINE.
 5. REFER TO ROADING DRAWING C340 DRAWING FOR THE ROADING TYPICAL CROSS SECTION.
 6. REFER TO C300 SERIES DRAWINGS FOR THE ROADING LAYOUT DRAWINGS.

LEGEND

— — — — — EXISTING GROUND LEVEL

————— PROPOSED GROUND LEVEL

A	FAST TRACK	AJP	08/2026
Rev	Description	By	Date
	By	Date	
Survey	MAVEN	10/2025	
Design	TCH	12/2025	
Drawn	TCH	12/2025	
Checked	DJM	08/2026	

M

MAVEN

Maven Waikato
07 242 0601
info@maven.co.nz
www.maven.co.nz
Level 1 286 Victoria Street, Hamilton
New Zealand

Project

**BRYMER FARMS
FOR
BRYMER FARMS
LIMITED**


Title

**PROPOSED
ROADING
LONGSECTIONS**


Project no.	119014		
Scale	AS SHOWN		
Cad file	119014-C320-RD LONG SECTIONS.DWG		
Drawing no.	C320-33	Rev	A

DATE: 8/18/26 FILEPATH: F:\MAVEN\HAMILTON6 PROJECTS\119014- BRYMER FARMS\7 DRAWING\119014-C320-RD LONG SECTIONS.DWG

RESOURCE CONSENT

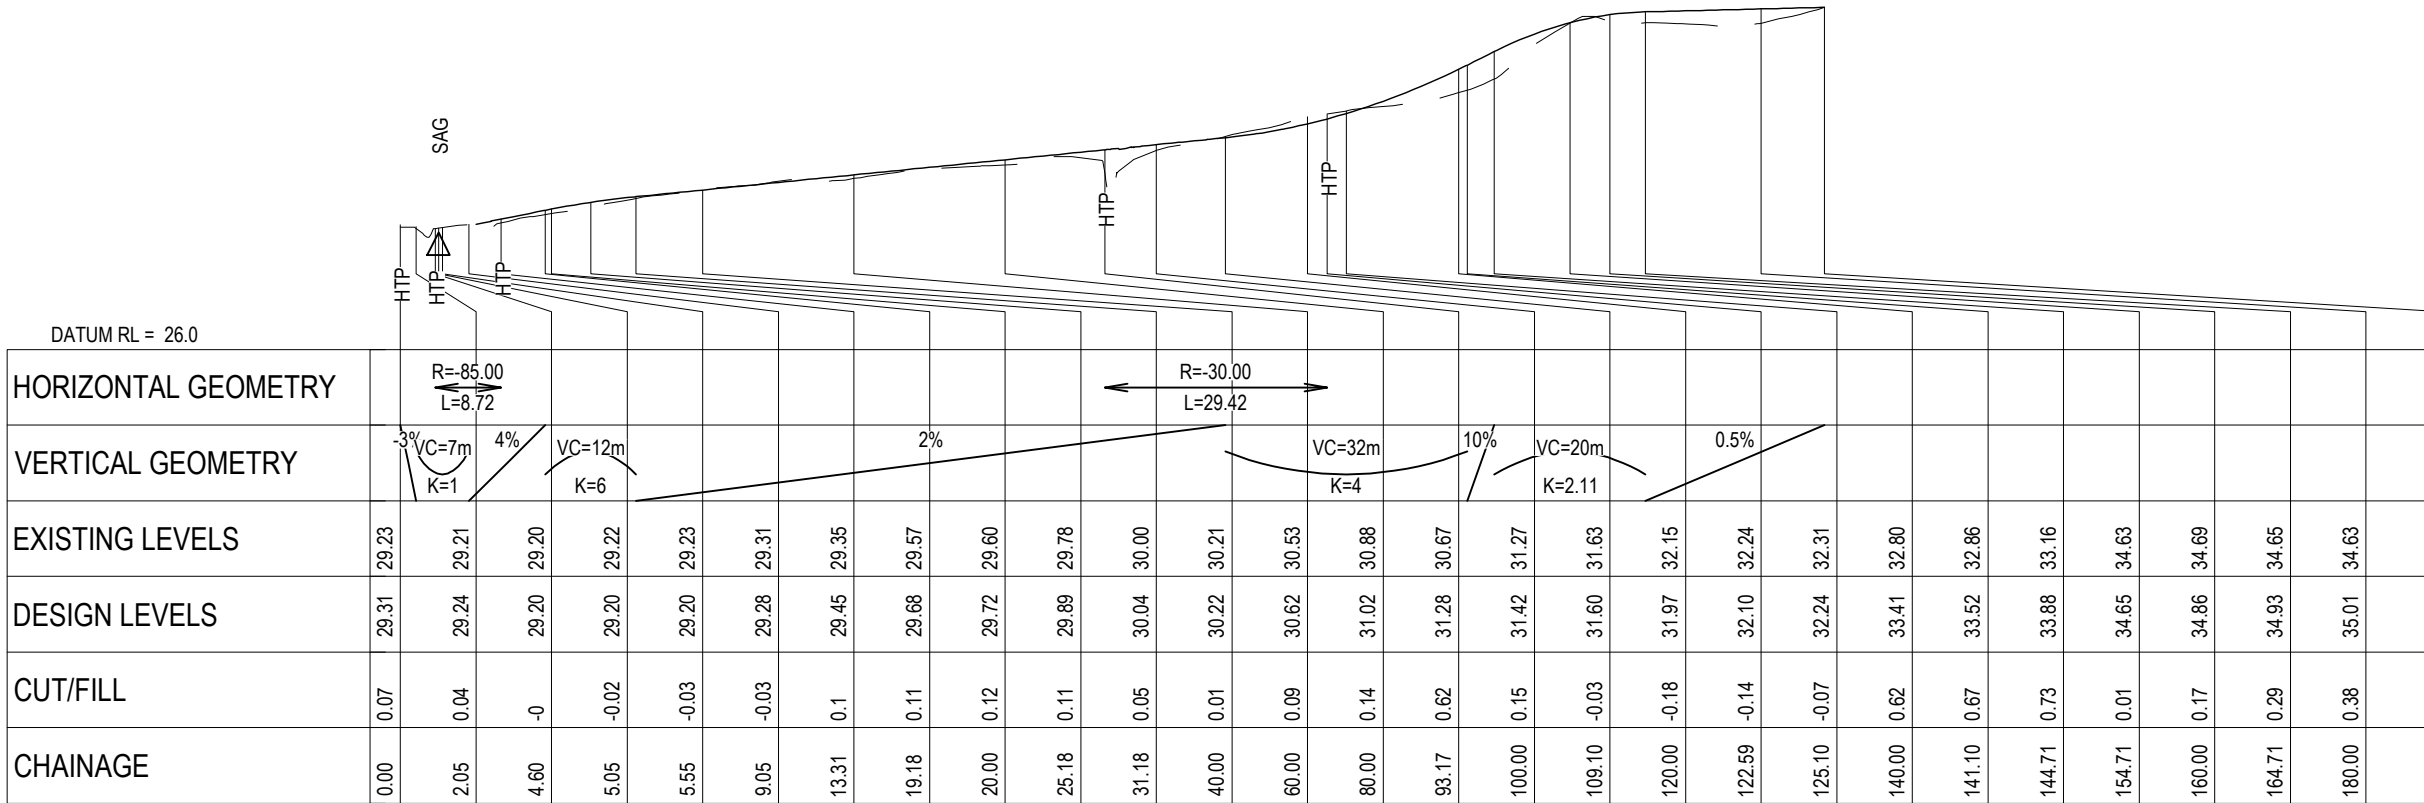

JOAL C LONGITUDINAL SECTION
SCALE HORI 1:1000 VERT 1:200

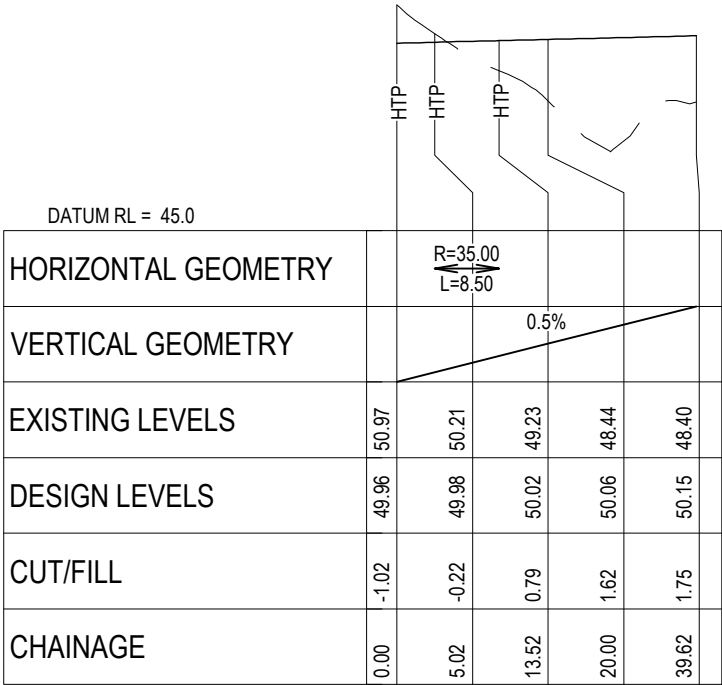

JOAL D LONGITUDINAL SECTION
SCALE HORI 1:1000 VERT 1:200

- NOTES
1. ALL WORKS TO BE CONSTRUCTED IN ACCORDANCE WITH REGIONAL INFRASTRUCTURE TECHNICAL SPECIFICATIONS STANDARDS.
 2. CO-ORDINATES IN TERMS OF NZ GEODETIC DATUM MT EDEN 2000.
 3. LEVELS IN TERMS OF THE NZ VERTICAL DATUM 2016.
 4. ROADING LONGITUDINAL SECTIONS ARE BASED ON THE ROAD CENTRE LINE.
 5. REFER TO ROADING DRAWING C340 DRAWING FOR THE ROADING TYPICAL CROSS SECTION.
 6. REFER TO C300 SERIES DRAWINGS FOR THE ROADING LAYOUT DRAWINGS.

LEGEND

--- EXISTING GROUND LEVEL

— PROPOSED GROUND LEVEL

A	FAST TRACK	AJP	08/2026
Rev	Description	By	Date
	By	Date	
Survey	MAVEN	10/2025	
Design	TCH	12/2025	
Drawn	TCH	12/2025	
Checked	DJM	08/2026	

M

A

E

N

Maven Waikato

07 242 0601

info@maven.co.nz

www.maven.co.nz

Level 1 286 Victoria Street, Hamilton

New Zealand

Project

**BRYMER FARMS
FOR
BRYMER FARMS
LIMITED**


Title

**PROPOSED
ROADING
LONGSECTIONS**


Project no.	119014		
Scale	AS SHOWN		
Cad file	119014-C320-RD LONG SECTIONS.DWG		
Drawing no.	C320-34	Rev	A

DATE: 8/18/26 FILE PATH: F:\MAVEN\HAMILTON6 PROJECTS\119014- BRYMER FARMS\7 DRAWING\119014-C320-RD LONG SECTIONS.DWG

RESOURCE CONSENT

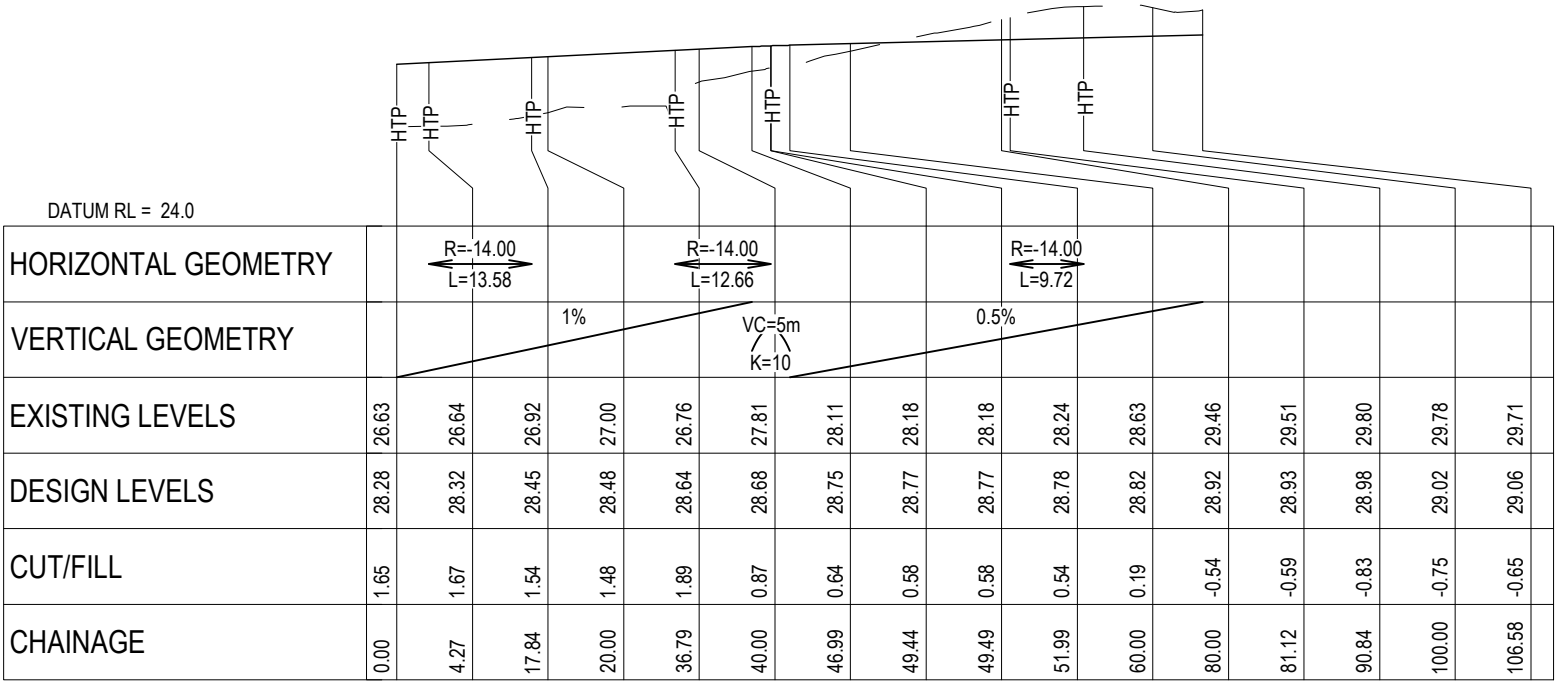

JOAL E LONGITUDINAL SECTION
SCALE HORI 1:1000 VERT 1:200

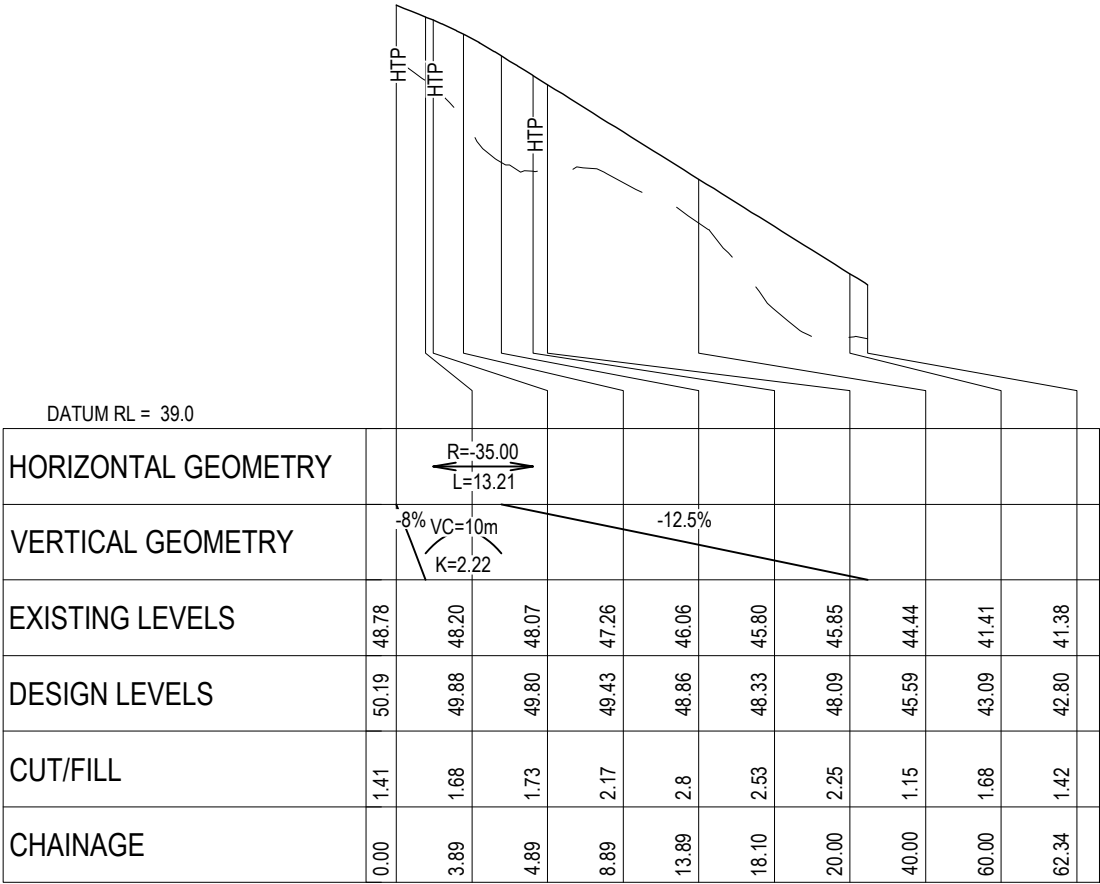

JOAL F LONGITUDINAL SECTION
SCALE HORI 1:1000 VERT 1:200

- NOTES
1. ALL WORKS TO BE CONSTRUCTED IN ACCORDANCE WITH REGIONAL INFRASTRUCTURE TECHNICAL SPECIFICATIONS STANDARDS.
 2. CO-ORDINATES IN TERMS OF NZ GEODETIC DATUM MT EDEN 2000.
 3. LEVELS IN TERMS OF THE NZ VERTICAL DATUM 2016.
 4. ROADING LONGITUDINAL SECTIONS ARE BASED ON THE ROAD CENTRE LINE.
 5. REFER TO ROADING DRAWING C340 DRAWING FOR THE ROADING TYPICAL CROSS SECTION.
 6. REFER TO C300 SERIES DRAWINGS FOR THE ROADING LAYOUT DRAWINGS.

LEGEND

— — — — — EXISTING GROUND LEVEL

————— PROPOSED GROUND LEVEL

A	FAST TRACK	AJP	08/2026
Rev	Description	By	Date
		By	Date
Survey	MAVEN		10/2025
Design	TCH		12/2025
Drawn	TCH		12/2025
Checked	DJM		08/2026

M

MAVEN

Maven Waikato

07 242 0601

info@maven.co.nz

www.maven.co.nz

Level 1 286 Victoria Street, Hamilton

New Zealand

Project

BRYMER FARMS

FOR

BRYMER FARMS

LIMITED

Title


PROPOSED

ROADING


LONGSECTIONS

Project no.	119014		
Scale	AS SHOWN		
Cad file	119014-C320-RD LONG SECTIONS.DWG		
Drawing no.	C320-35	Rev	A

DATE: 8/18/26 FILEPATH: F:\MAVEN\HAMILTON6-PROJECTS\119014-BRYMER FARMS\7-DRAWINGS\119014-C320-RD LONG SECTIONS.DWG

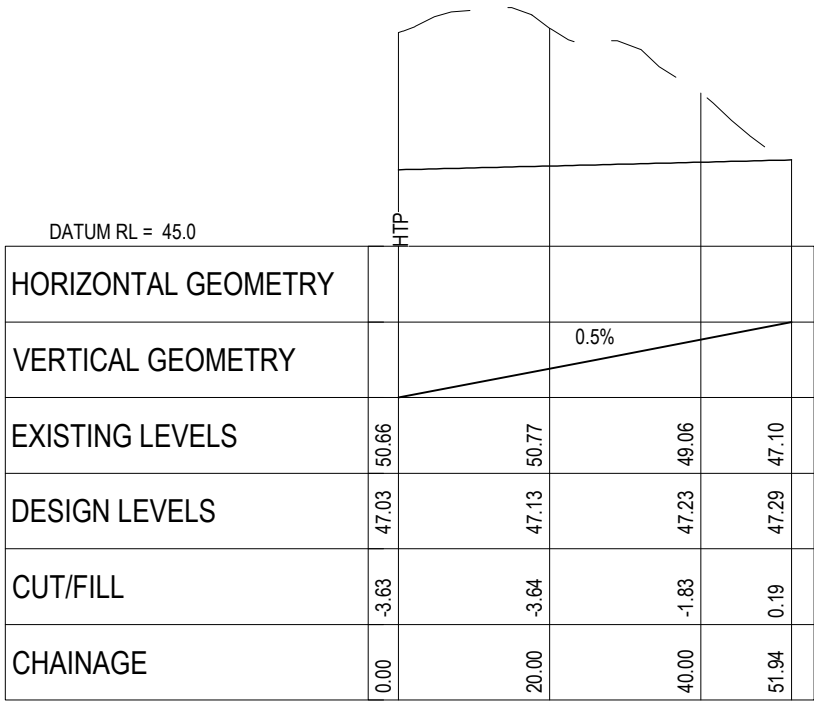

JOAL G LONGITUDINAL SECTION
SCALE HORI 1:1000 VERT 1:200

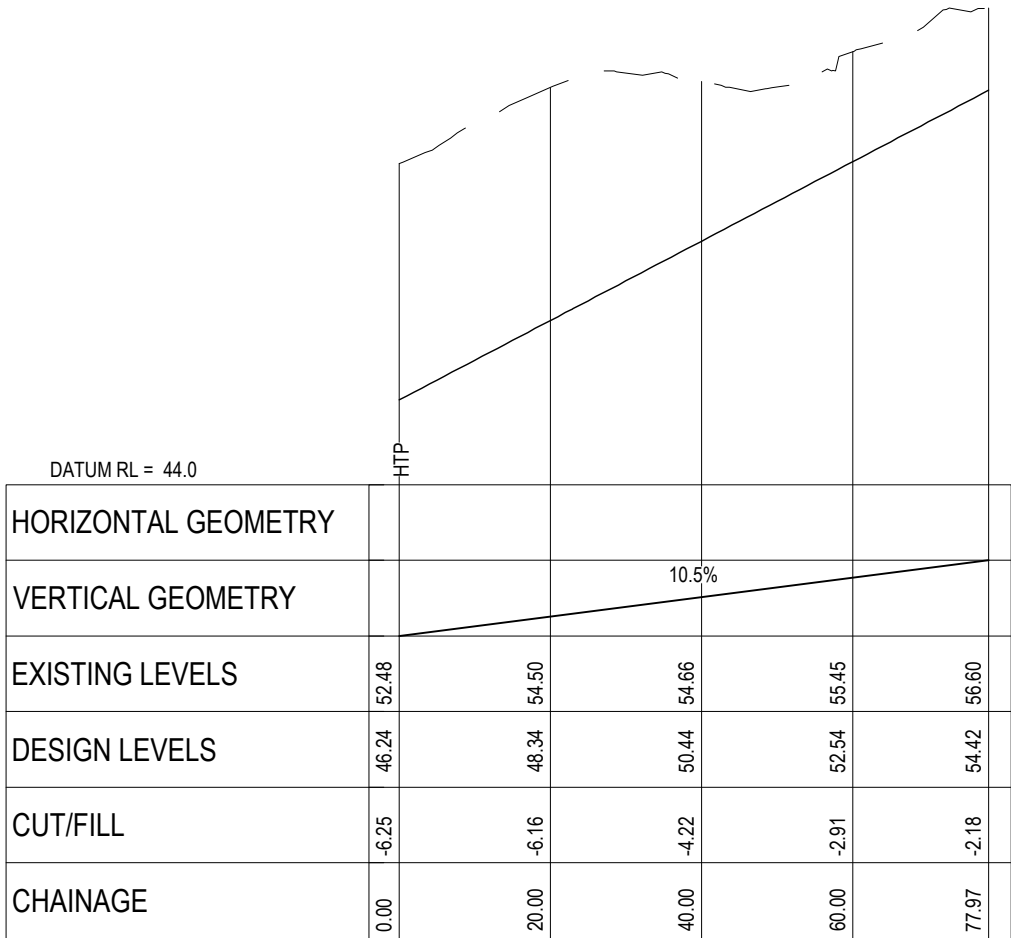

JOAL H LONGITUDINAL SECTION
SCALE HORI 1:1000 VERT 1:200

RESOURCE CONSENT

- NOTES
1. ALL WORKS TO BE CONSTRUCTED IN ACCORDANCE WITH REGIONAL INFRASTRUCTURE TECHNICAL SPECIFICATIONS STANDARDS.
 2. CO-ORDINATES IN TERMS OF NZ GEODETIC DATUM MT EDEN 2000.
 3. LEVELS IN TERMS OF THE NZ VERTICAL DATUM 2016.
 4. ROADING LONGITUDINAL SECTIONS ARE BASED ON THE ROAD CENTRE LINE.
 5. REFER TO ROADING DRAWING C340 DRAWING FOR THE ROADING TYPICAL CROSS SECTION.
 6. REFER TO C300 SERIES DRAWINGS FOR THE ROADING LAYOUT DRAWINGS.

LEGEND

---	EXISTING GROUND LEVEL
---	PROPOSED GROUND LEVEL

A	FAST TRACK	AJP	08/2026
Rev	Description	By	Date
	By	Date	
Survey	MAVEN	10/2025	
Design	TCH	12/2025	
Drawn	TCH	12/2025	
Checked	DJM	08/2026	

M

A

E

N

Maven Waikato

07 242 0601

info@maven.co.nz

www.maven.co.nz

Level 1 286 Victoria Street, Hamilton

New Zealand

Project


**BRYMER FARMS
FOR
BRYMER FARMS
LIMITED**

Title


**PROPOSED
ROADING
LONGSECTIONS**

Project no.	119014		
Scale	AS SHOWN		
Cad file	119014-C320-RD LONG SECTIONS.DWG		
Drawing no.	C320-36	Rev	A

DATE: 8/18/26 FILEPATH: F:\MAVEN\HAMILTON6 PROJECTS\119014- BRYMER FARMS\7 DRAWING\119014-C320-RD LONG SECTIONS.DWG

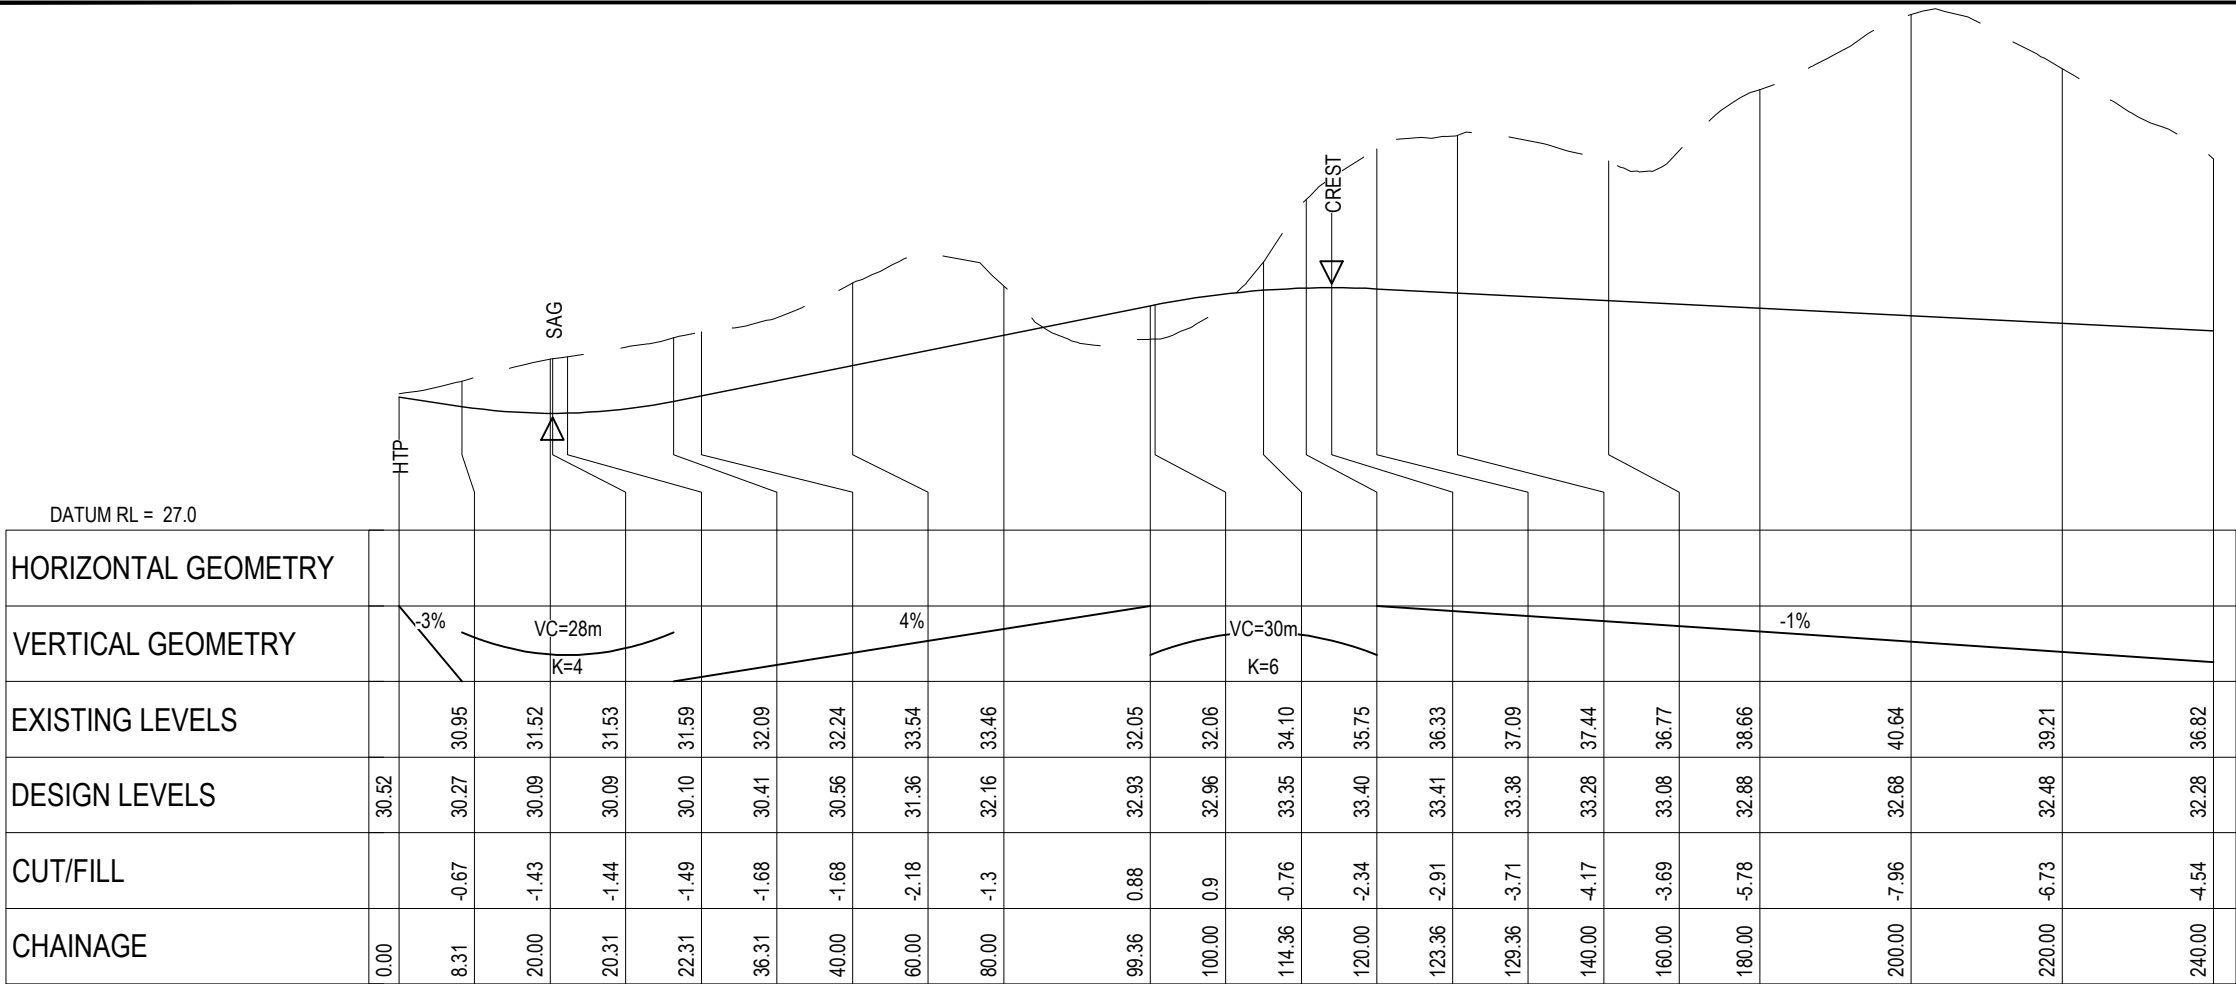

ROAD 11 LONGITUDINAL SECTION
SCALE HORI 1:1000 VERT 1:200

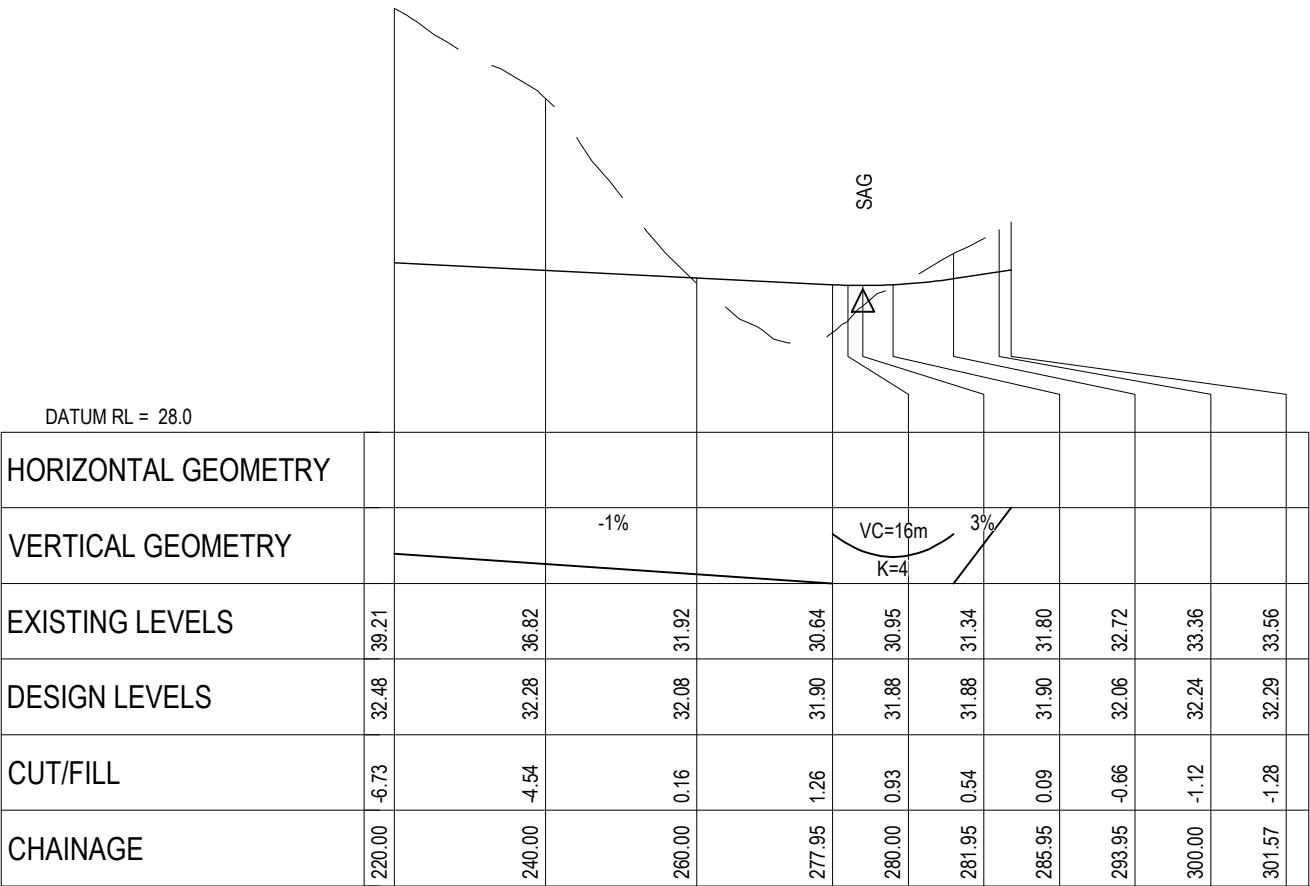

ROAD 11 LONGITUDINAL SECTION
SCALE HORI 1:1000 VERT 1:200

RESOURCE CONSENT

- NOTES
1. ALL WORKS TO BE CONSTRUCTED IN ACCORDANCE WITH REGIONAL INFRASTRUCTURE TECHNICAL SPECIFICATIONS STANDARDS.
 2. CO-ORDINATES IN TERMS OF NZ GEODETIC DATUM MT EDEN 2000.
 3. LEVELS IN TERMS OF THE NZ VERTICAL DATUM 2016.
 4. ROADING LONGITUDINAL SECTIONS ARE BASED ON THE ROAD CENTRE LINE.
 5. REFER TO ROADING DRAWING C340 DRAWING FOR THE ROADING TYPICAL CROSS SECTION.
 6. REFER TO C300 SERIES DRAWINGS FOR THE ROADING LAYOUT DRAWINGS.

LEGEND

--- EXISTING GROUND LEVEL

— PROPOSED GROUND LEVEL

A	FAST TRACK	AJP	08/2026
Rev	Description	By	Date
	By	Date	
Survey	MAVEN	10/2025	
Design	TCH	12/2025	
Drawn	TCH	12/2025	
Checked	DJM	08/2026	

M

A

E

N

Maven Waikato

07 242 0601

info@maven.co.nz

www.maven.co.nz

Level 1 286 Victoria Street, Hamilton

New Zealand

Project


**BRYMER FARMS
FOR
BRYMER FARMS
LIMITED**

Title


**PROPOSED
ROADING
LONGSECTIONS**

Project no.	119014		
Scale	AS SHOWN		
Cad file	119014-C320-RD LONG SECTIONS.DWG		
Drawing no.	C320-37	Rev	A

DATE: 8/18/26 FILE PATH: F:\MAVEN\HAMILTON6 - PROJECTS\119014 - BRYMER FARMS\7 - DRAWING\119014-C320-RD LONG SECTIONS.DWG

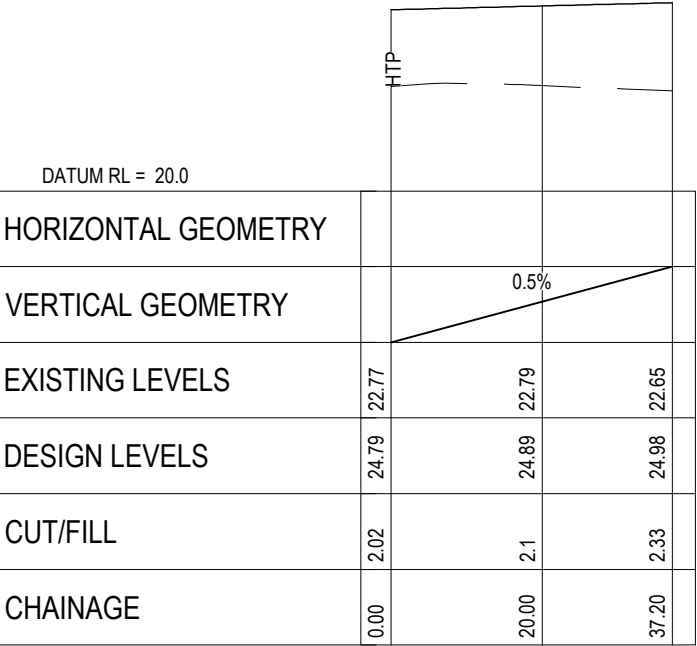

JOAL L LONGITUDINAL SECTION
SCALE HORI 1:1000 VERT 1:200

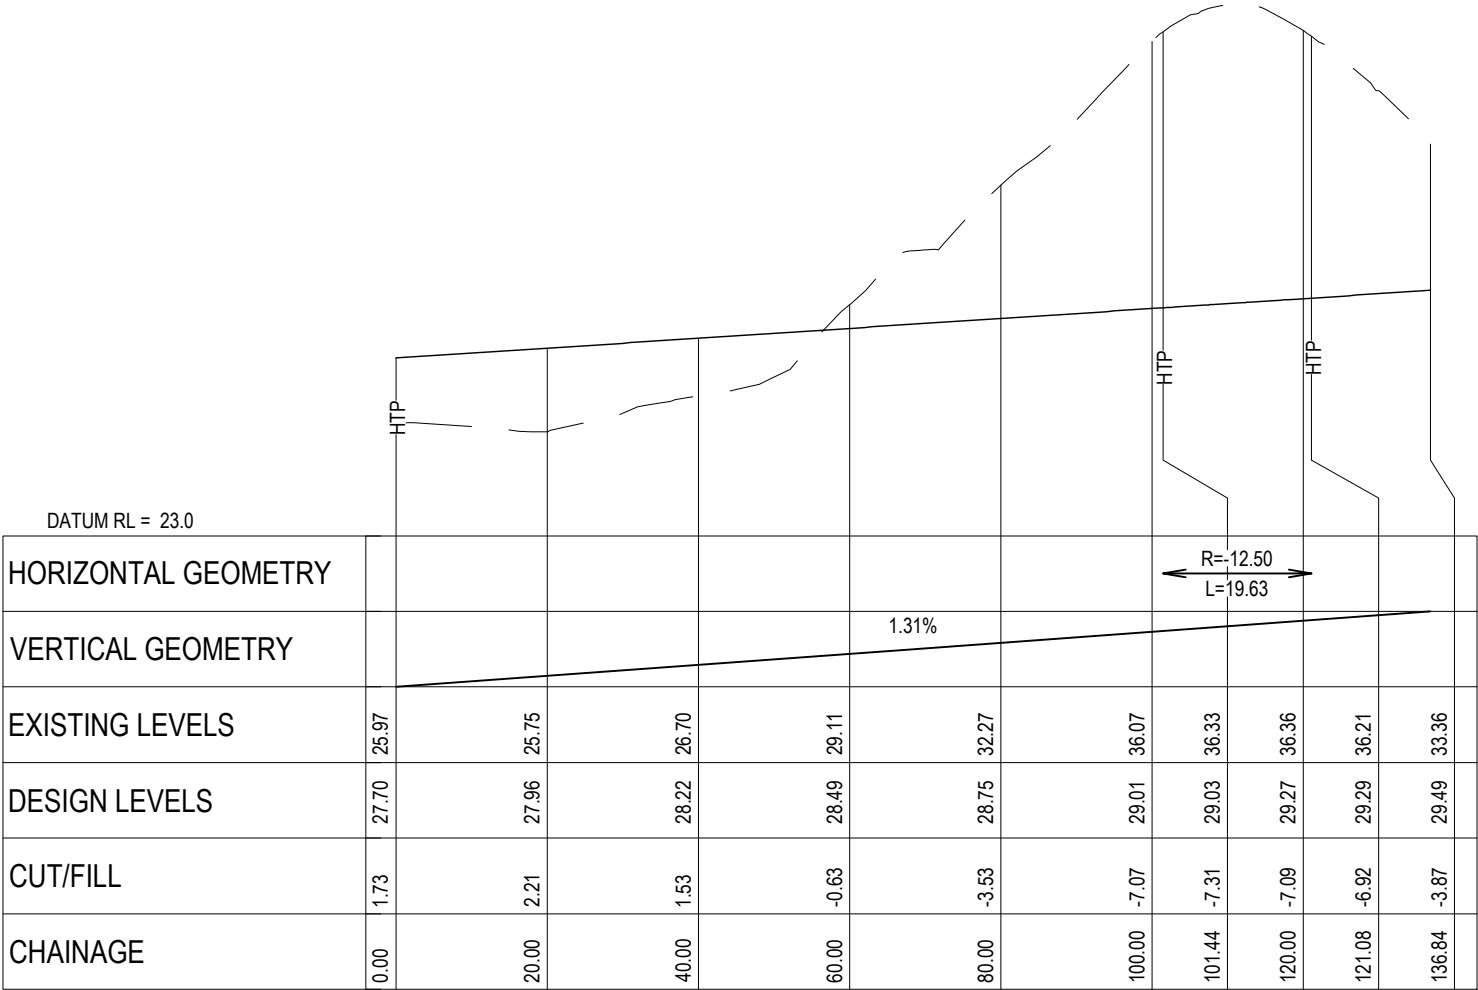

JOAL N LONGITUDINAL SECTION
SCALE HORI 1:1000 VERT 1:200

RESOURCE CONSENT

- NOTES
1. ALL WORKS TO BE CONSTRUCTED IN ACCORDANCE WITH REGIONAL INFRASTRUCTURE TECHNICAL SPECIFICATIONS STANDARDS.
 2. CO-ORDINATES IN TERMS OF NZ GEODETIC DATUM MT EDEN 2000.
 3. LEVELS IN TERMS OF THE NZ VERTICAL DATUM 2016.
 4. ROADING LONGITUDINAL SECTIONS ARE BASED ON THE ROAD CENTRE LINE.
 5. REFER TO ROADING DRAWING C340 DRAWING FOR THE ROADING TYPICAL CROSS SECTION.
 6. REFER TO C300 SERIES DRAWINGS FOR THE ROADING LAYOUT DRAWINGS.

- LEGEND
- EXISTING GROUND LEVEL
 - PROPOSED GROUND LEVEL

A	FAST TRACK	AJP	08/2026
Rev	Description	By	Date
	By	Date	
Survey	MAVEN	10/2025	
Design	TCH	12/2025	
Drawn	TCH	12/2025	
Checked	DJM	08/2026	

M

A

E

N

Maven Waikato

07 242 0601

info@maven.co.nz

www.maven.co.nz

Level 1 286 Victoria Street, Hamilton

New Zealand


Project
**BRYMER FARMS
FOR
BRYMER FARMS
LIMITED**

Title
**PROPOSED
ROADING
LONGSECTIONS**

Project no.	119014		
Scale	AS SHOWN		
Cad file	119014-C320-RD LONG SECTIONS.DWG		
Drawing no.	C320-39	Rev	A

DATE: 8/18/26 FILE PATH: F:\MAVEN\HAMILTON6 PROJECTS\119014- BRYMER FARMS\7 DRAWING\119014-C320-RD LONG SECTIONS.DWG

RESOURCE CONSENT

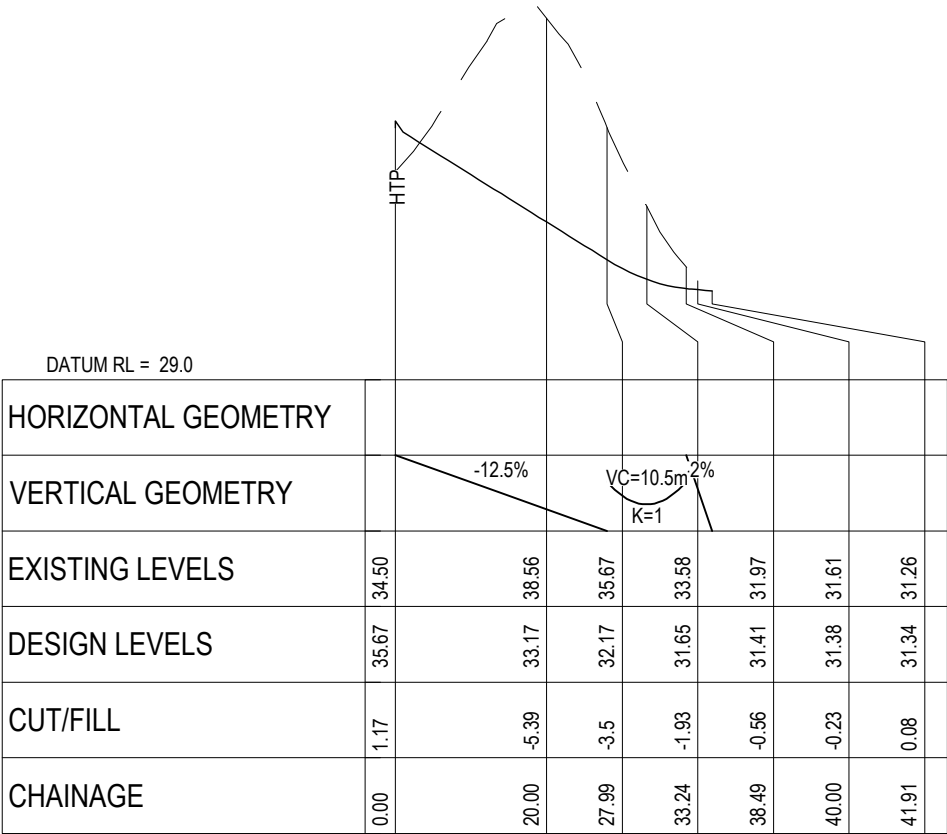

JOAL O LONGITUDINAL SECTION
SCALE HORI 1:1000 VERT 1:200

- NOTES
1. ALL WORKS TO BE CONSTRUCTED IN ACCORDANCE WITH REGIONAL INFRASTRUCTURE TECHNICAL SPECIFICATIONS STANDARDS.
 2. CO-ORDINATES IN TERMS OF NZ GEODETIC DATUM MT EDEN 2000.
 3. LEVELS IN TERMS OF THE NZ VERTICAL DATUM 2016.
 4. ROADING LONGITUDINAL SECTIONS ARE BASED ON THE ROAD CENTRE LINE.
 5. REFER TO ROADING DRAWING C340 DRAWING FOR THE ROADING TYPICAL CROSS SECTION.
 6. REFER TO C300 SERIES DRAWINGS FOR THE ROADING LAYOUT DRAWINGS.

LEGEND

— — — — — EXISTING GROUND LEVEL

————— PROPOSED GROUND LEVEL

A	FAST TRACK	AJP	08/2026
Rev	Description	By	Date
	By	Date	
Survey	MAVEN	10/2025	
Design	TCH	12/2025	
Drawn	TCH	12/2025	
Checked	DJM	08/2026	

M

A

E

N

Maven Waikato

07 242 0601

info@maven.co.nz

www.maven.co.nz

Level 1 286 Victoria Street, Hamilton

New Zealand

Project

BRYMER FARMS

FOR

BRYMER FARMS

LIMITED

Title


PROPOSED

ROADING

LONGSECTIONS

Project no.	119014		
Scale	AS SHOWN		
Cad file	119014-C320-RD LONG SECTIONS.DWG		
Drawing no.	C320-40	Rev	A

DATUM RL = 21.0						
HORIZONTAL GEOMETRY						
VERTICAL GEOMETRY				1.05%		
EXISTING LEVELS	23.70		23.61		23.84	23.93
DESIGN LEVELS	24.78		24.99		25.20	25.41
CUT/FILL	1.08		1.38		1.36	1.48
CHAINAGE	0.00		20.00		40.00	60.00
						67.93

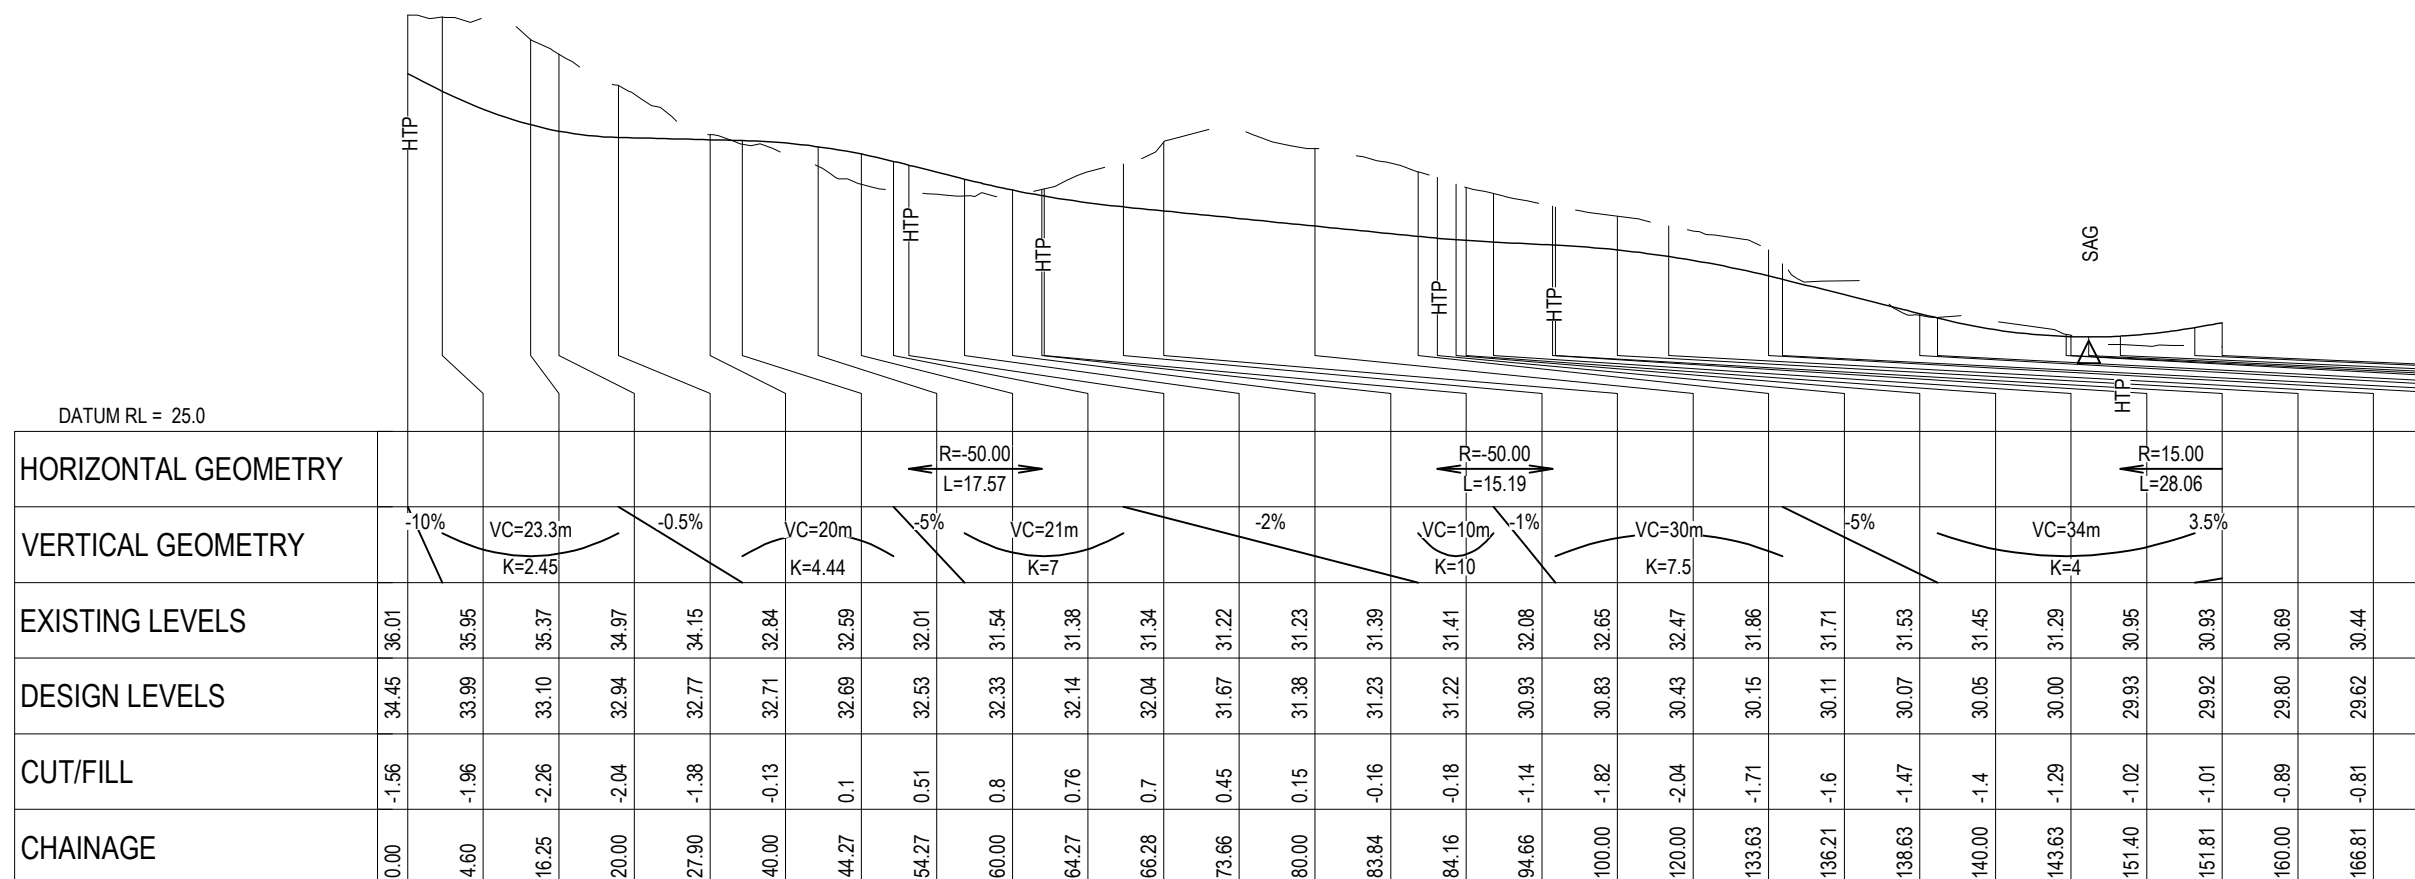

RESOURCE CONSENT

LEGEND

— — — — EXISTING GROUND LEVEL

———— PROPOSED GROUND LEVEL


A	FAST TRACK	AJP	08/2026
Rev	Description	By	Date
	By	Date	
Survey	MAVEN	10/2025	
Design	TCH	12/2025	
Drawn	TCH	12/2025	
Checked	DJM	08/2026	




Project
**BRYMER FARMS
FOR
BRYMER FARMS
LIMITED**

Title
**PROPOSED
ROADING
LONGSECTIONS**

Project no.	119014		
Scale	AS SHOWN		
Cad file	119014-C320-RD LONG SECTIONS.DWG		
Drawing no.	C320-41	Rev	A

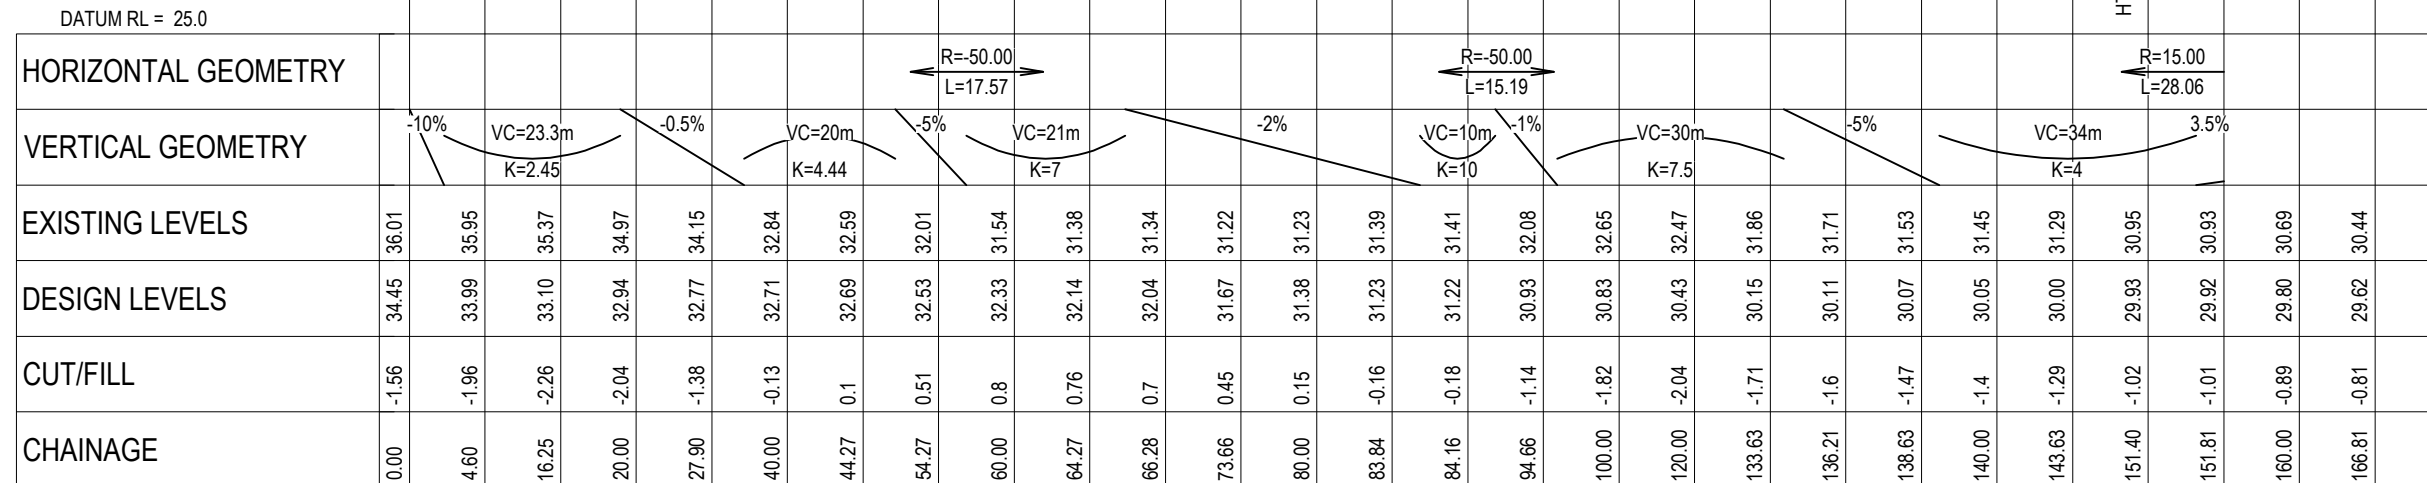

JOAL R LONGITUDINAL SECTION
SCALE HORI 1:1000 VERT 1:200

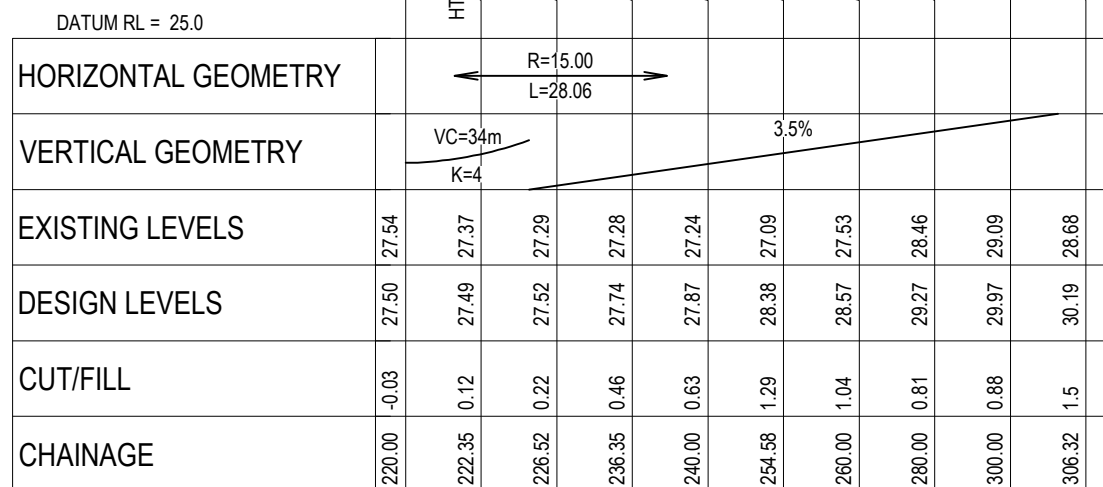

JOAL R LONGITUDINAL SECTION
SCALE HORI 1:1000 VERT 1:200

RESOURCE CONSENT

- NOTES**
1. ALL WORKS TO BE CONSTRUCTED IN ACCORDANCE WITH REGIONAL INFRASTRUCTURE TECHNICAL SPECIFICATIONS STANDARDS.
 2. CO-ORDINATES IN TERMS OF NZ GEODETIC DATUM MT EDEN 2000.
 3. LEVELS IN TERMS OF THE NZ VERTICAL DATUM 2016.
 4. ROADING LONGITUDINAL SECTIONS ARE BASED ON THE ROAD CENTRE LINE.
 5. REFER TO ROADING DRAWING C340 DRAWING FOR THE ROADING TYPICAL CROSS SECTION.
 6. REFER TO C300 SERIES DRAWINGS FOR THE ROADING LAYOUT DRAWINGS.

LEGEND

— — — — EXISTING GROUND LEVEL

———— PROPOSED GROUND LEVEL

A	FAST TRACK	AJP	08/2026
Rev	Description	By	Date
	By	Date	
Survey	MAVEN	10/2025	
Design	TCH	12/2025	
Drawn	TCH	12/2025	
Checked	DJM	08/2026	



Project
**BRYMER FARMS
FOR
BRYMER FARMS
LIMITED**

Title
**PROPOSED
ROADING
LONGSECTIONS**

Project no.	119014		
Scale	AS SHOWN		
Cad file	119014-C320-RD LONG SECTIONS.DWG		
Drawing no.	C320-42	Rev	A