


5

VILLAS -LIFESTYLE


Waimea 2B SG (North)

Resource Consent Issue



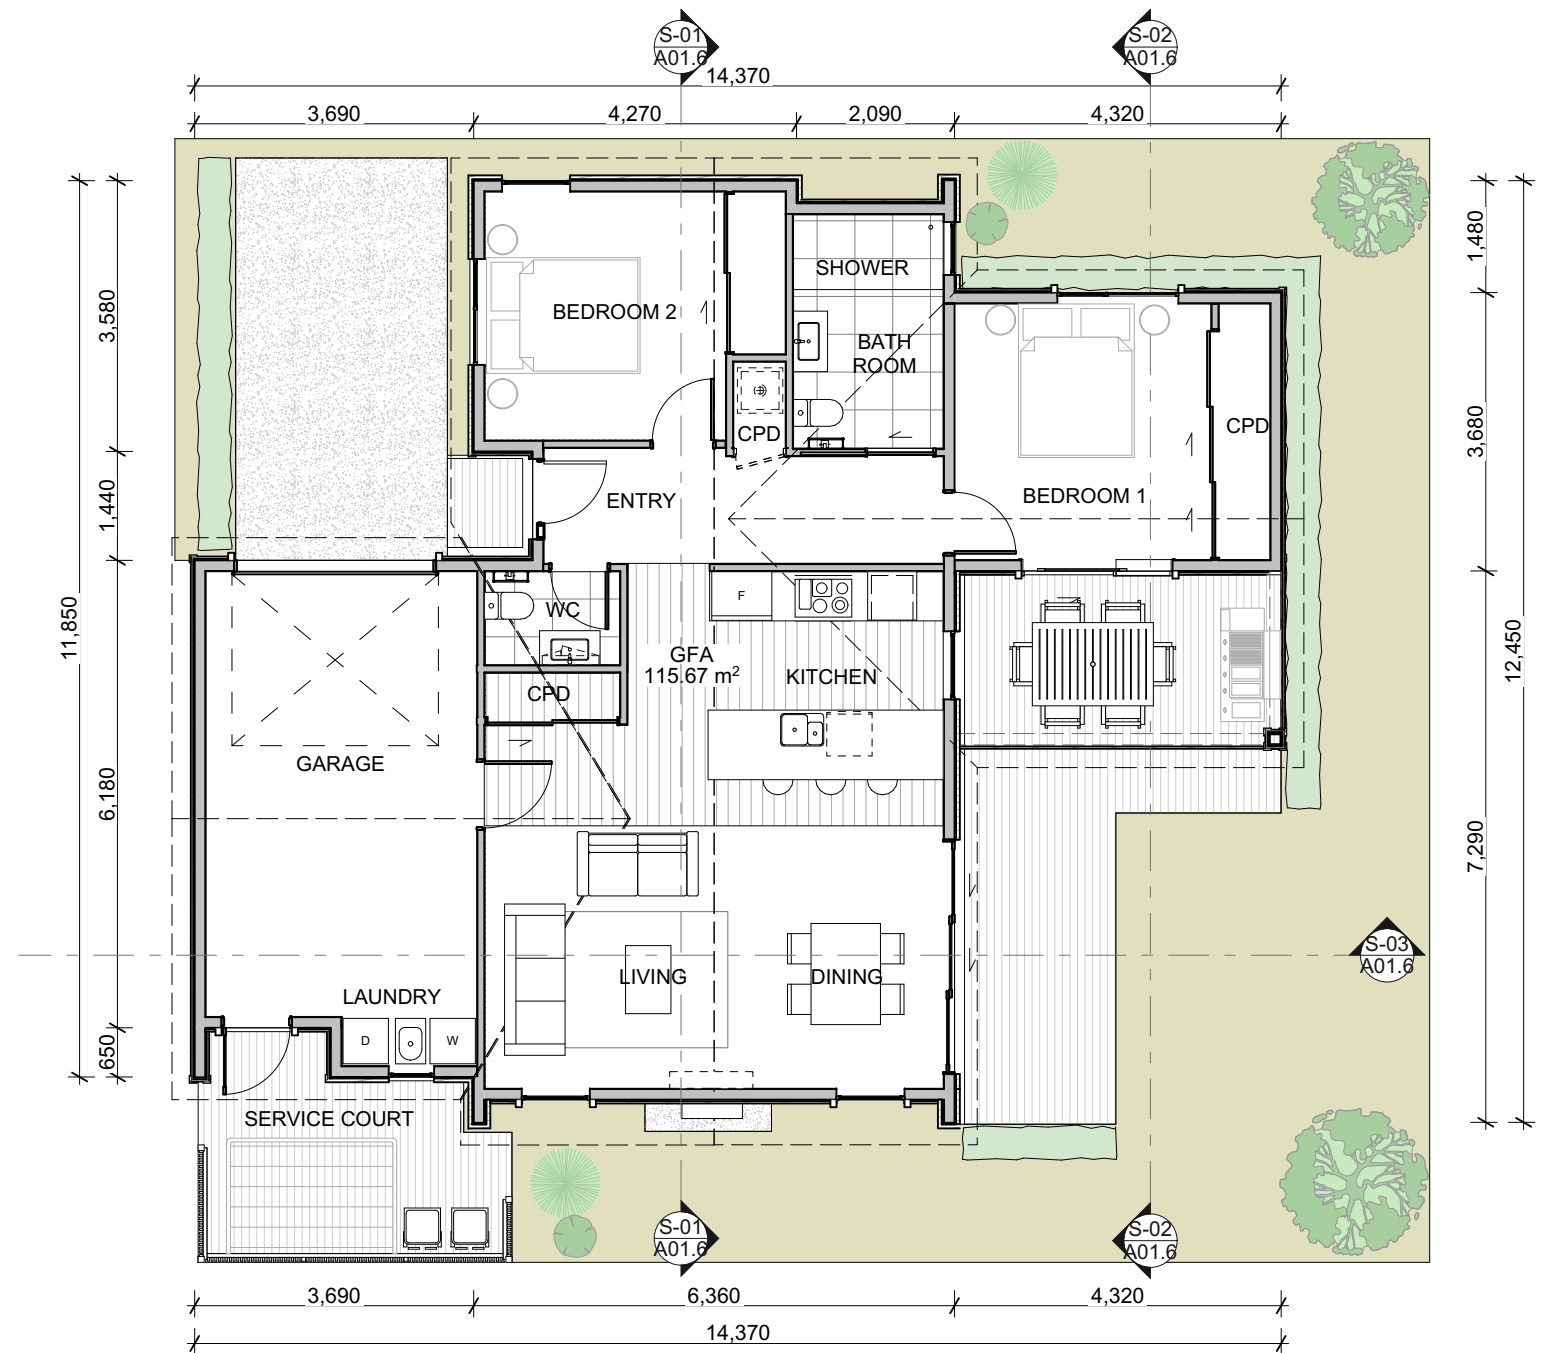

Ground Floor Plan
1:100

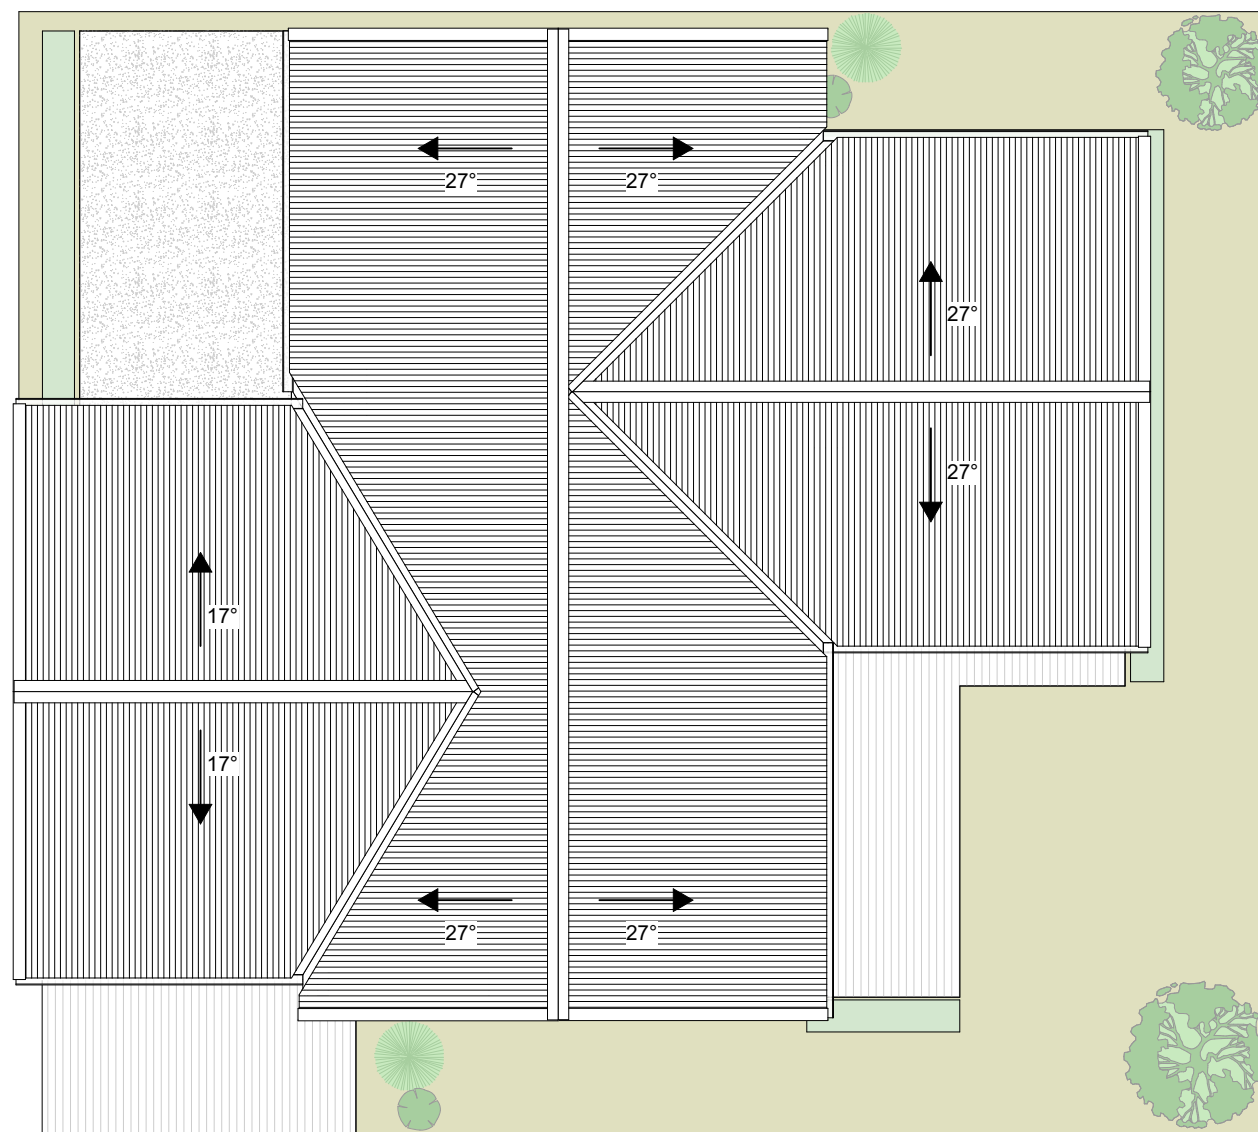


Roof Plan
1:100




East Elevation
1:100



North Elevation
1:100

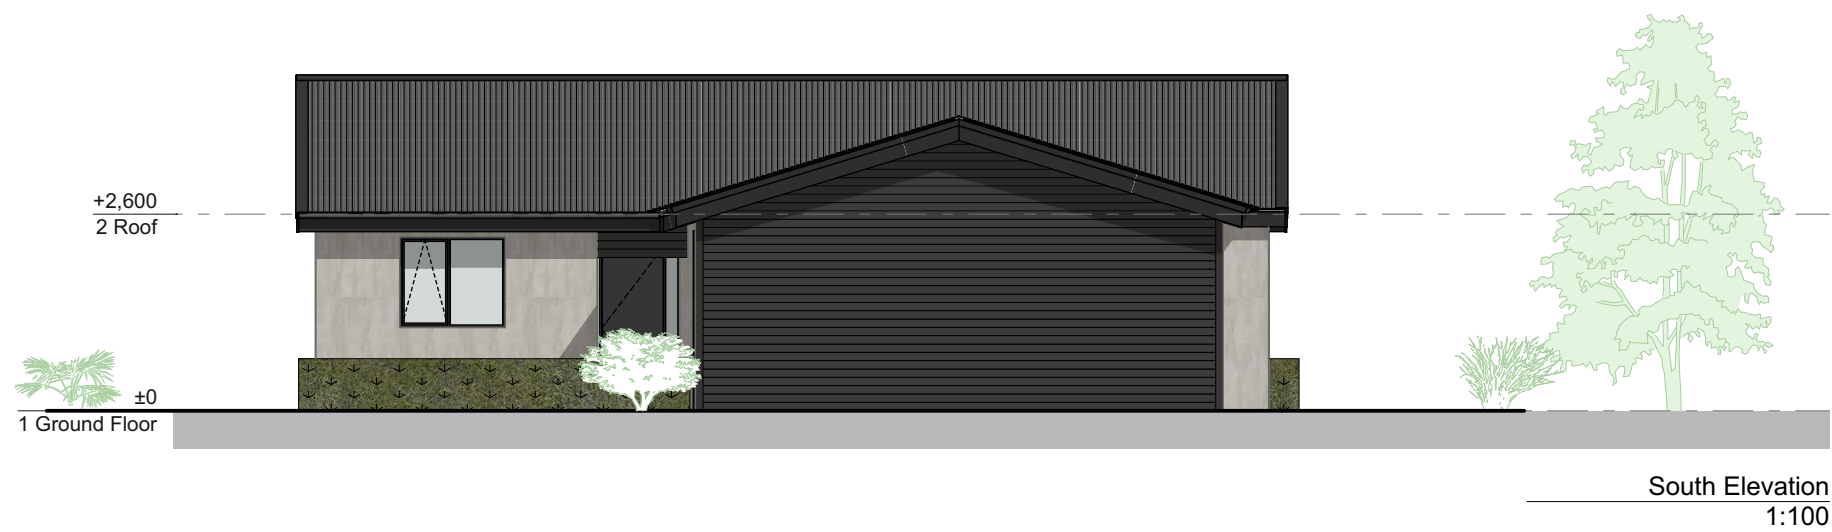


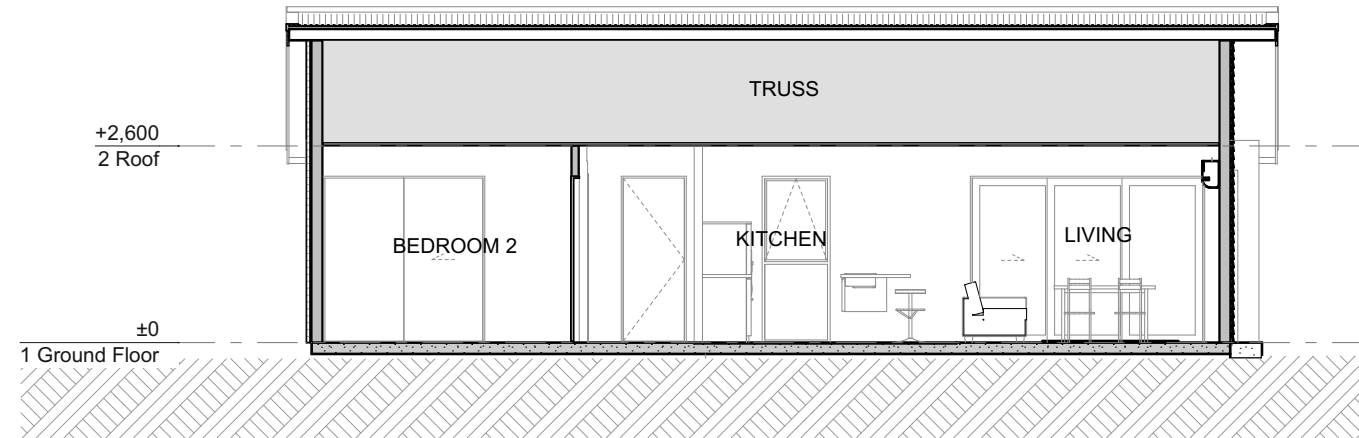

Section 1
1:100



Section 2
1:100

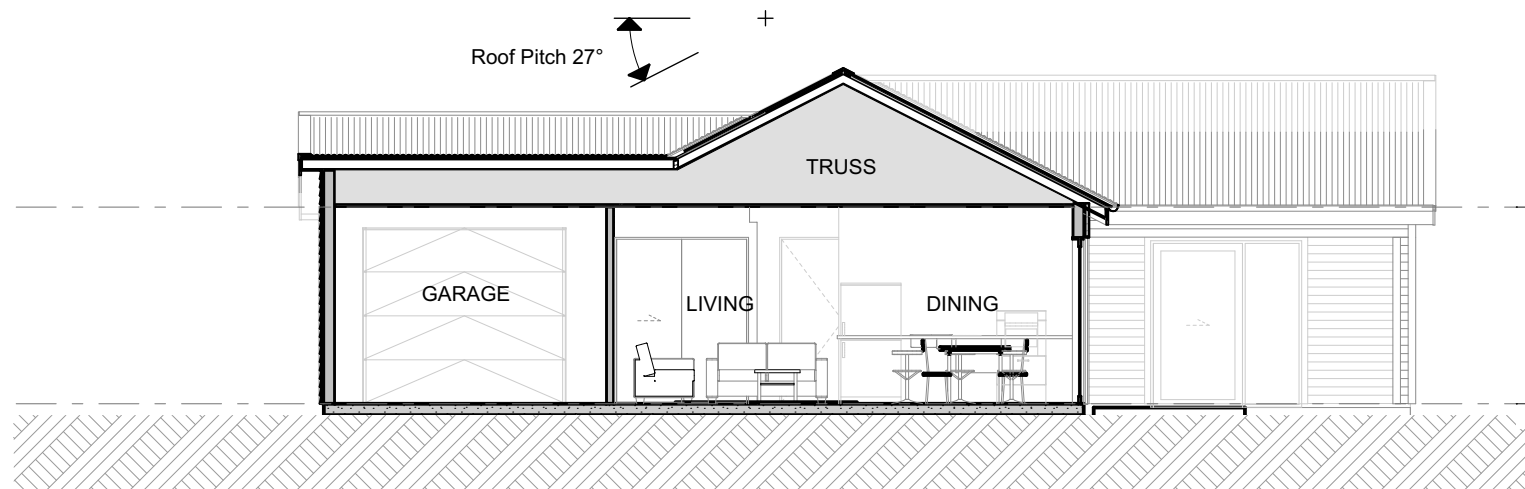



Section 3
1:100

Waimea 2B SG (North)


Resource Consent Issue

ROOF PALETTE


Corrugate Profile
Metal roofing

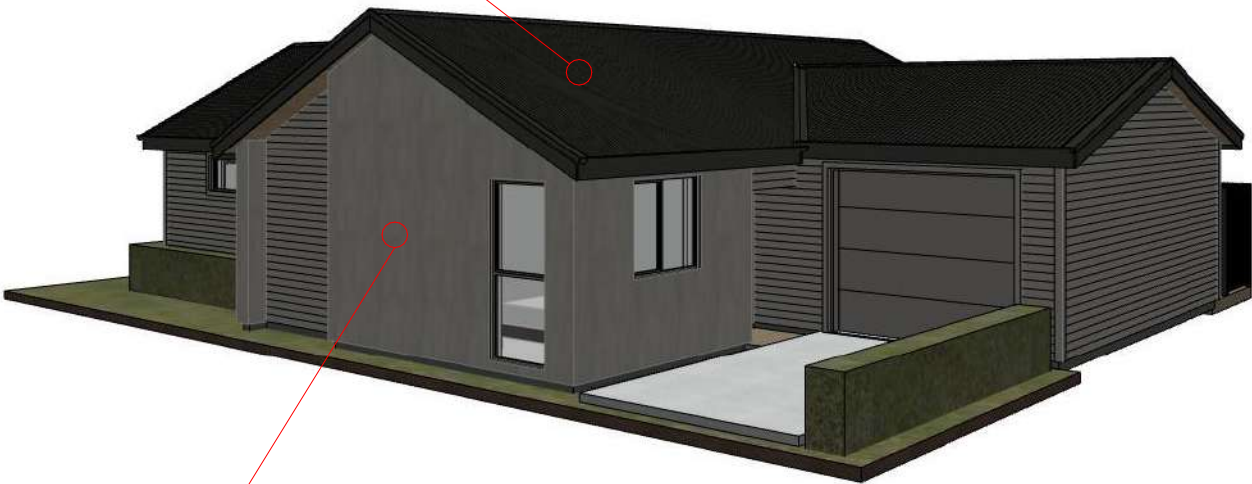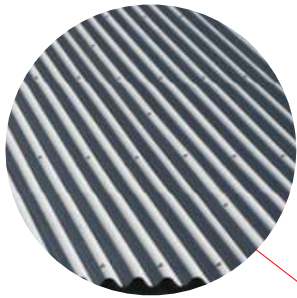

CLADDING PALETTE

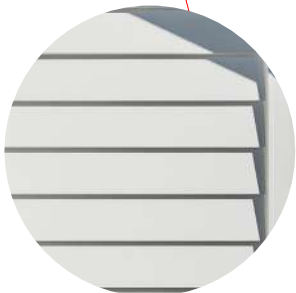

Bevel Back Weather Boards

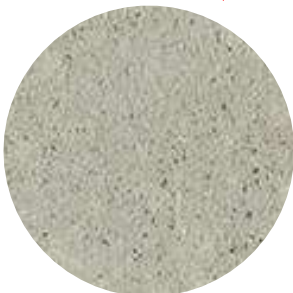

Sto Easy Render, or Similar




Resene Ironsand

Waimea 2B SG (South)


Resource Consent Issue






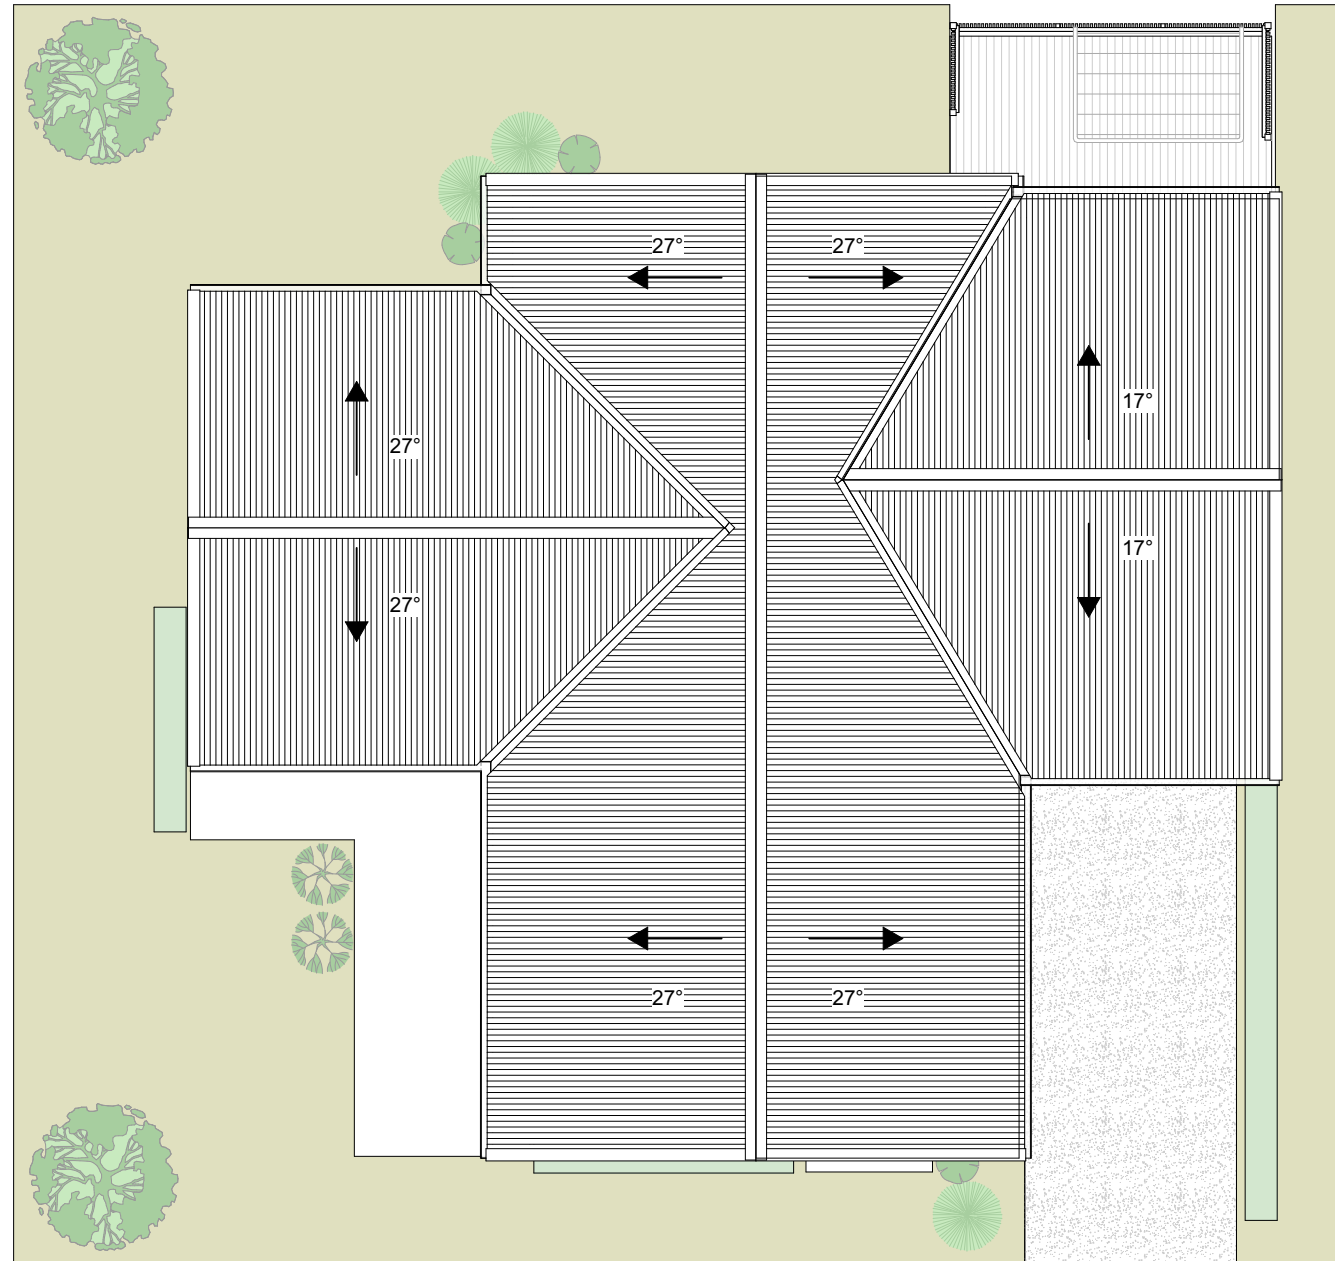


Roof Plan
1:100

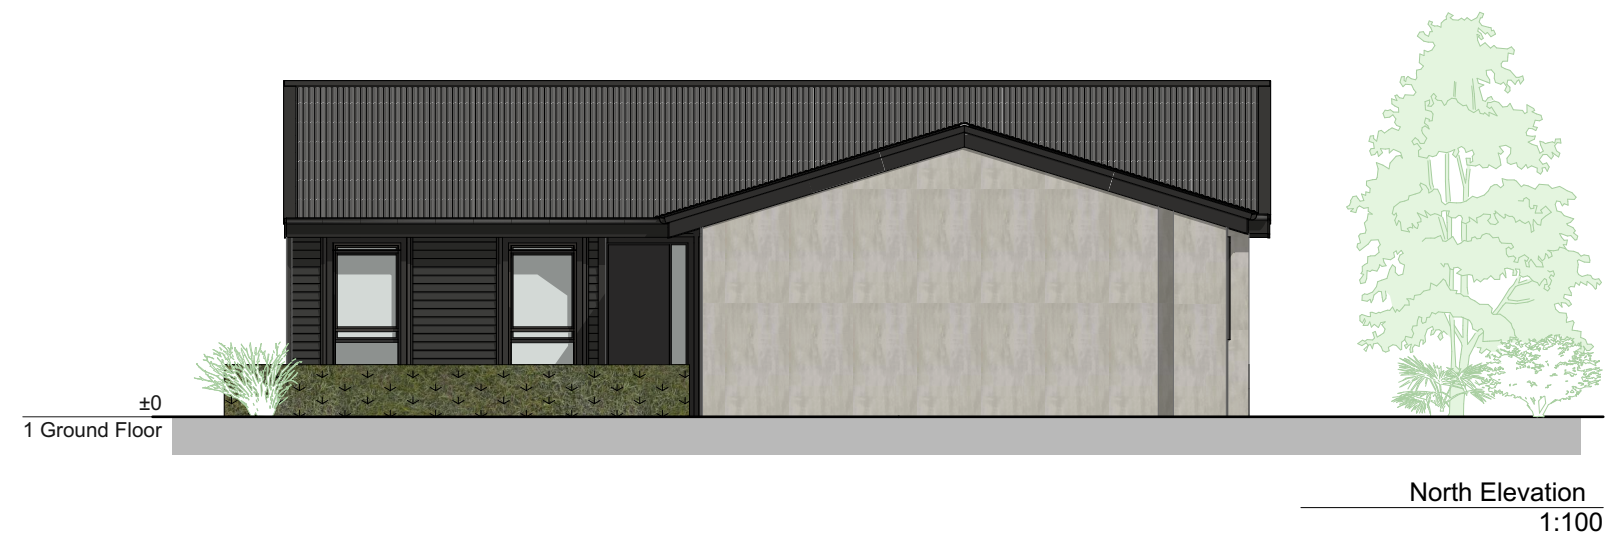




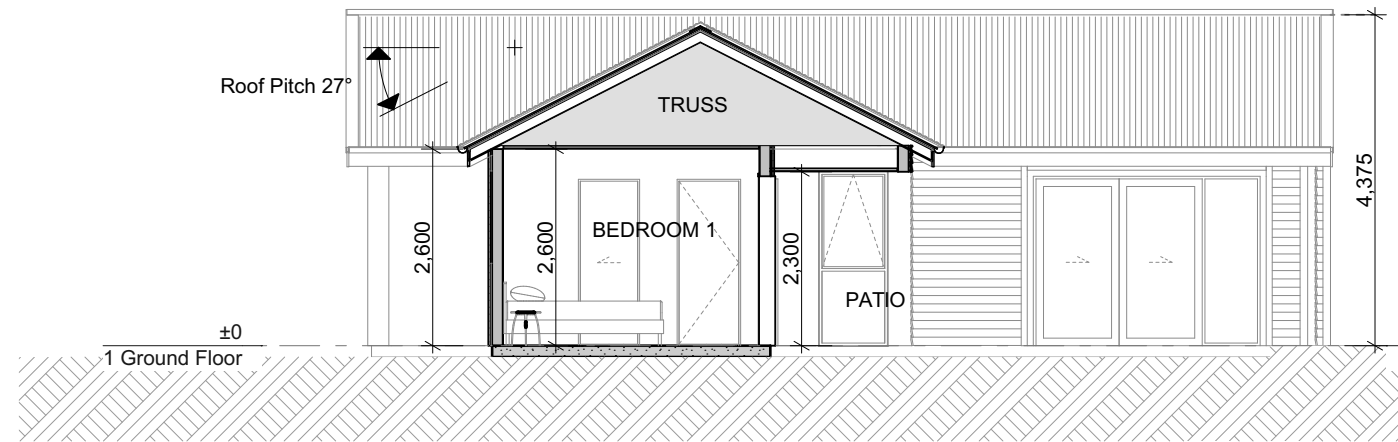

S-01 Section 1
1:100

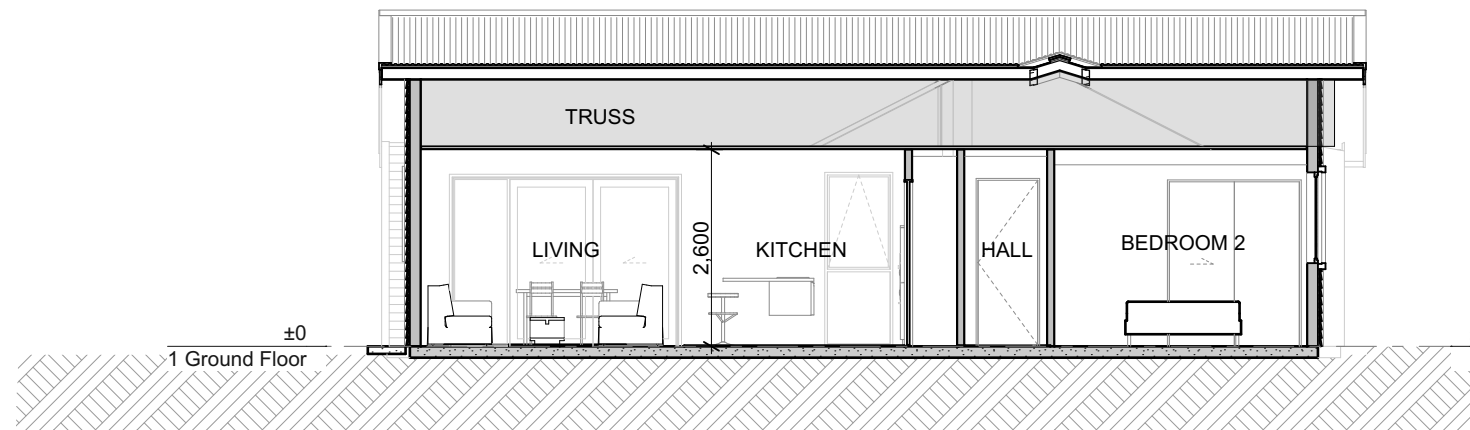

S-02 Section 2
1:100

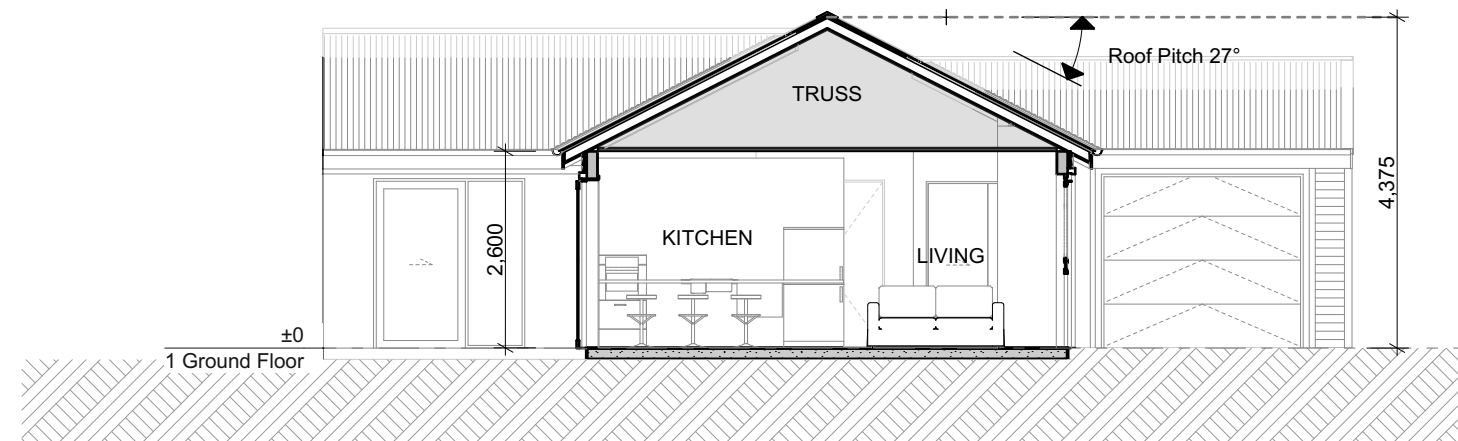



S-03 Section 3
1:100

Waimea 2B SG (South)


Resource Consent Issue

ROOF PALETTE


Corrugate Profile
Metal roofing

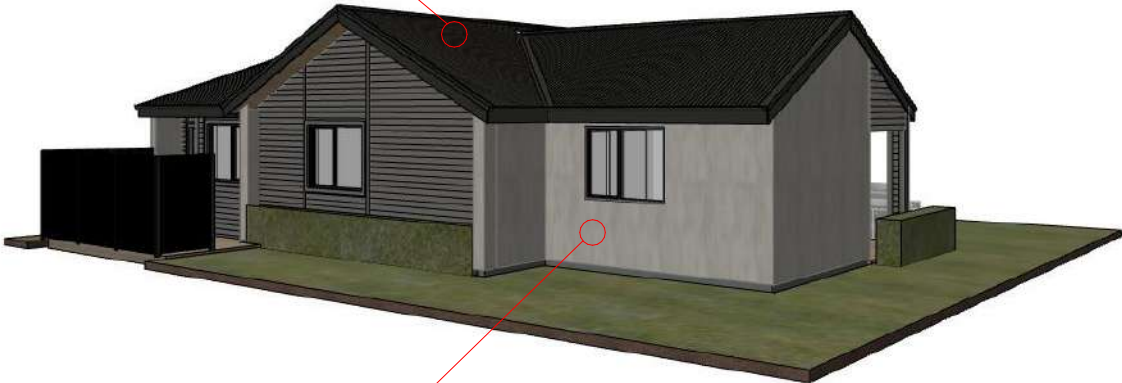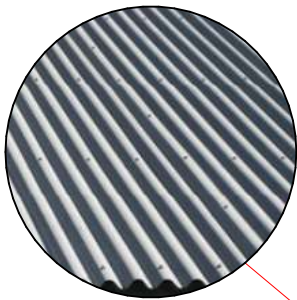

CLADDING PALETTE

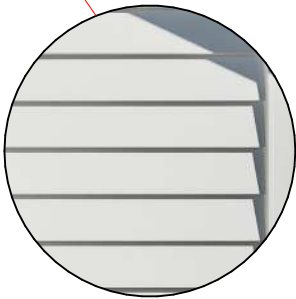

Bevel Back Weather Boards

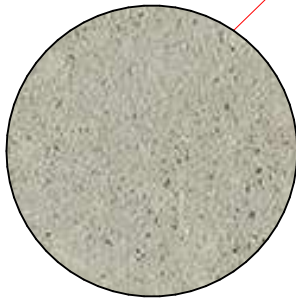

Sto Easy Render, or Similar




Resene Ironsand


Waimea 2B DG (North)

Resource Consent Issue



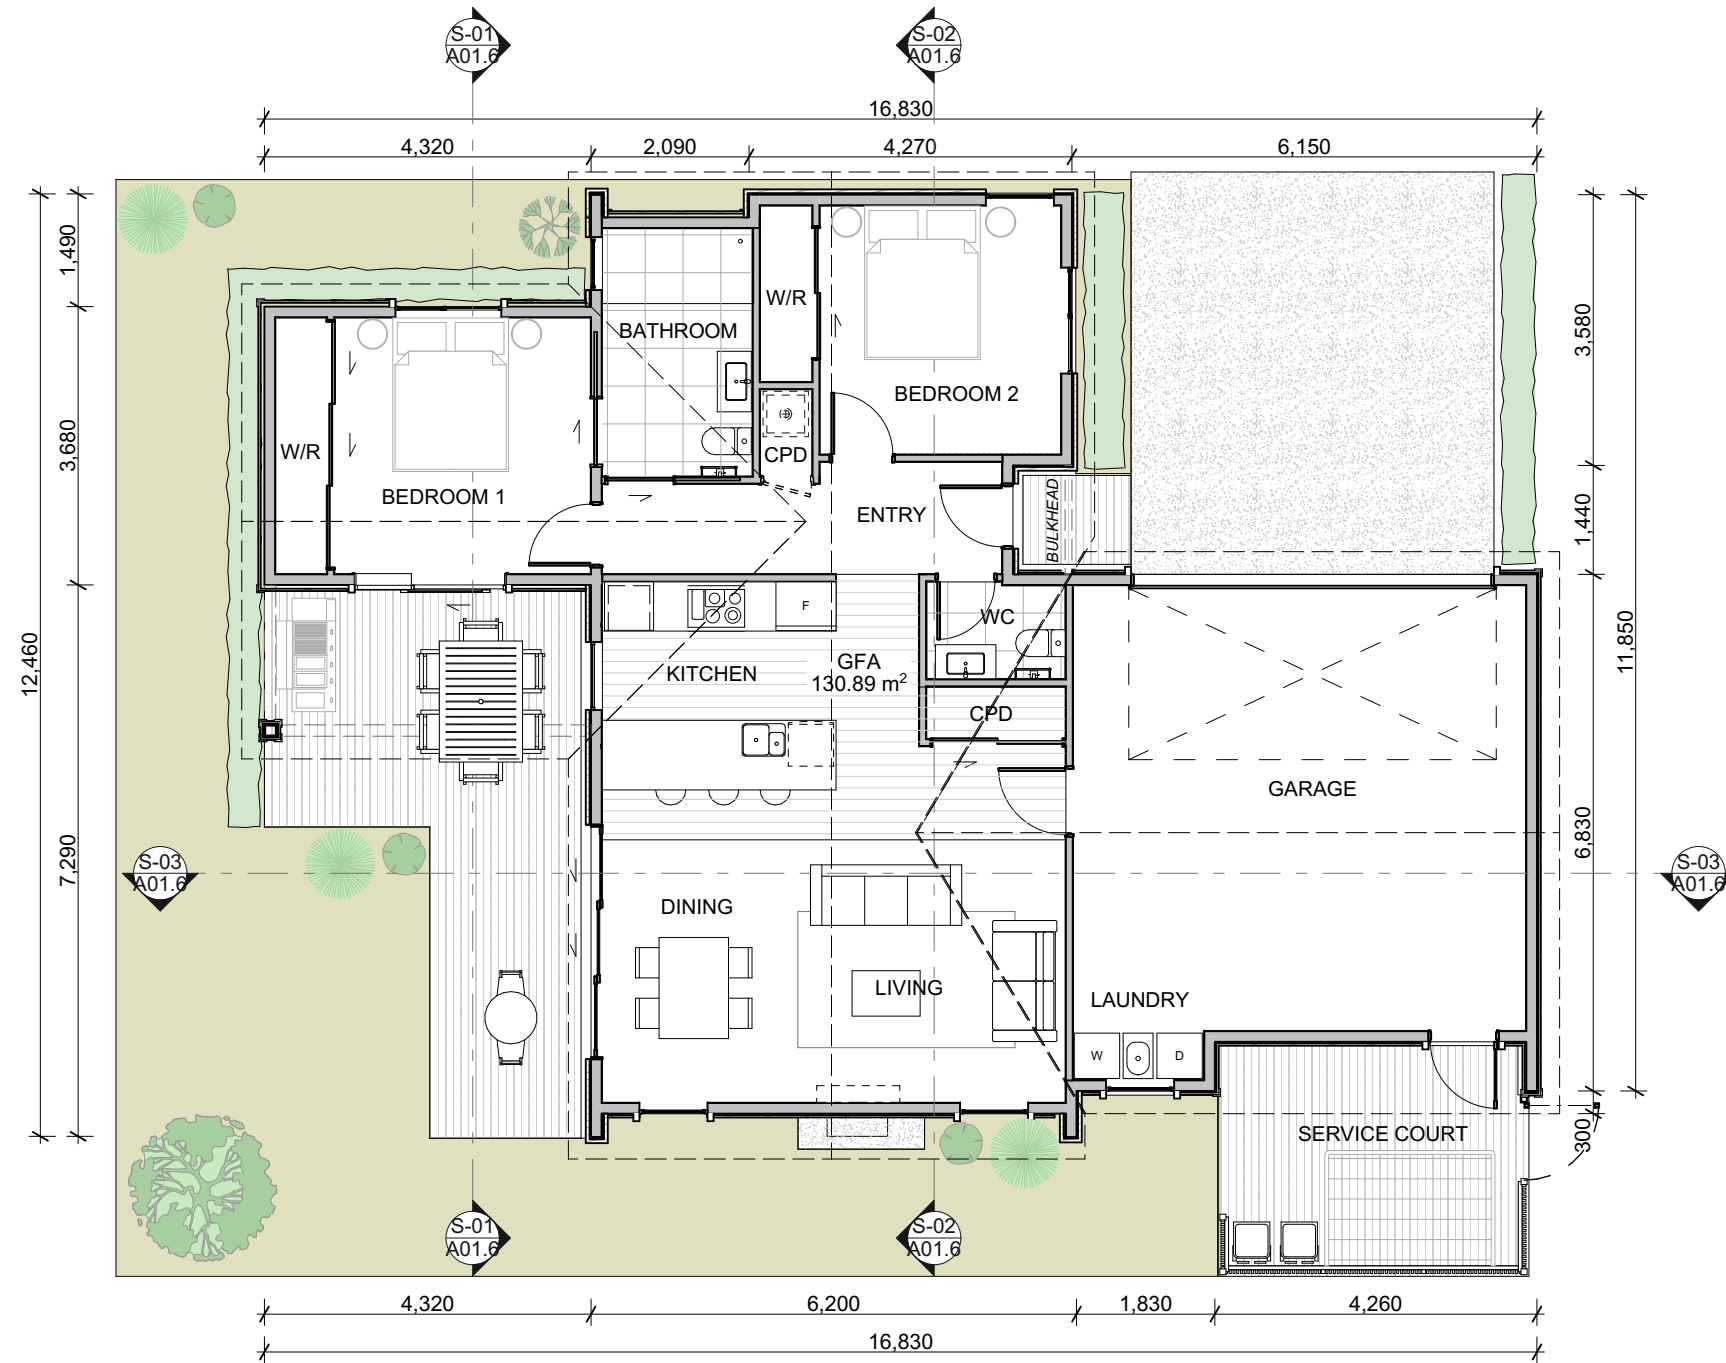


Ground Floor Plan
1:100

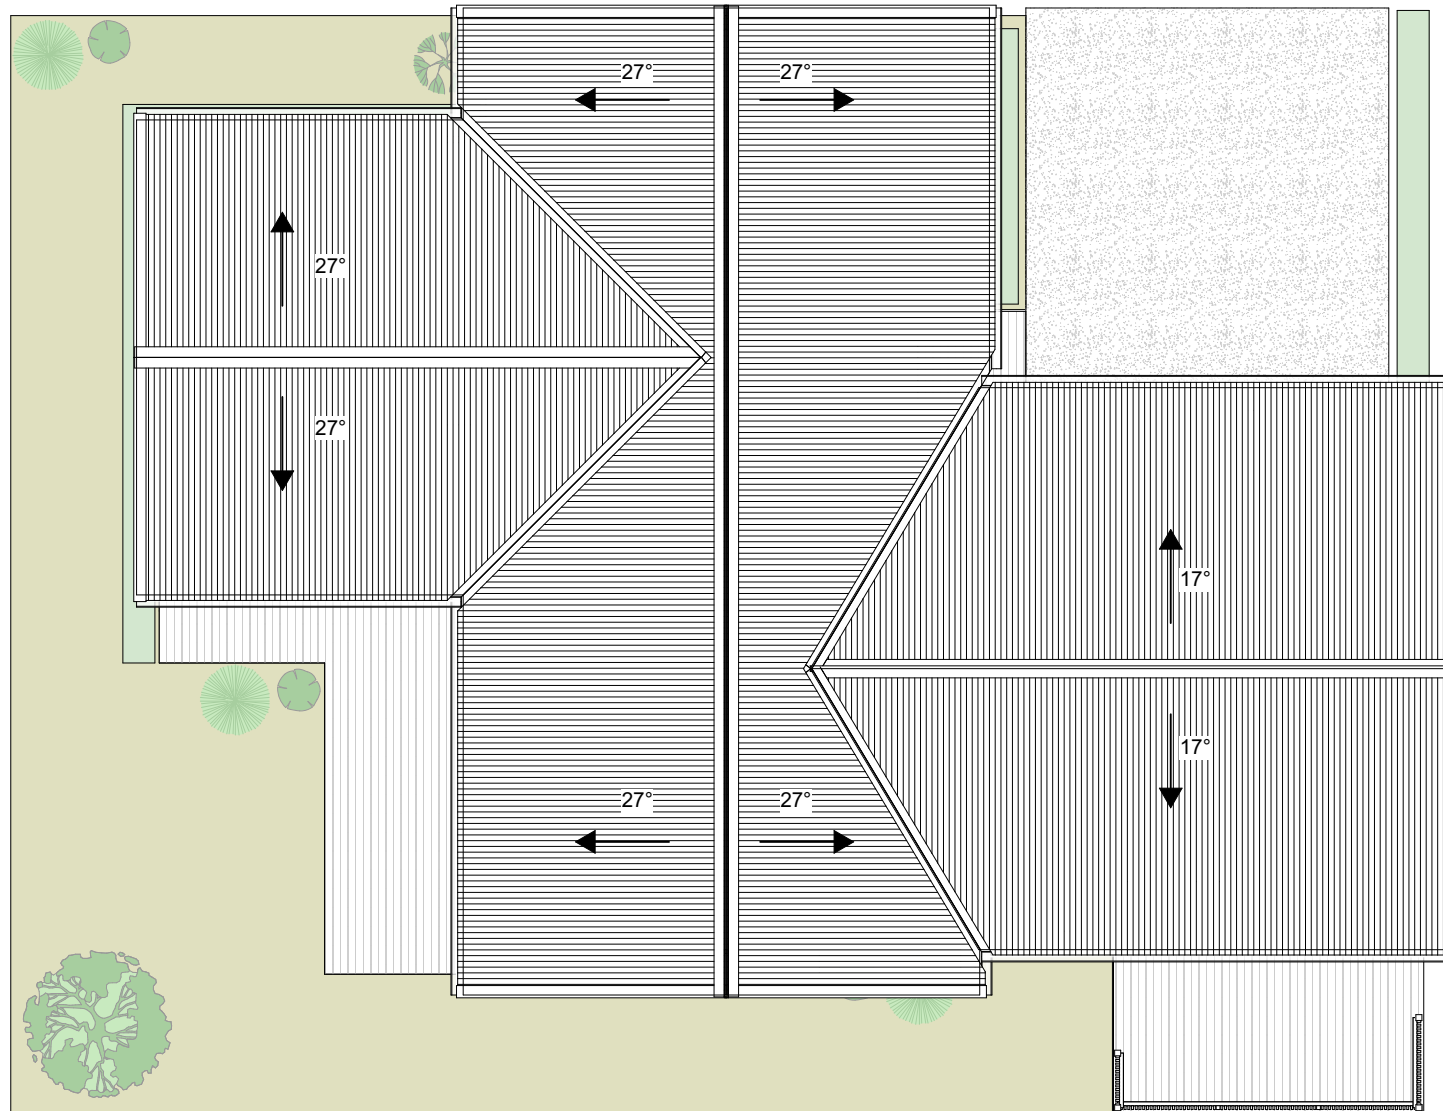

Roof
1:100



East Elevation
1:100

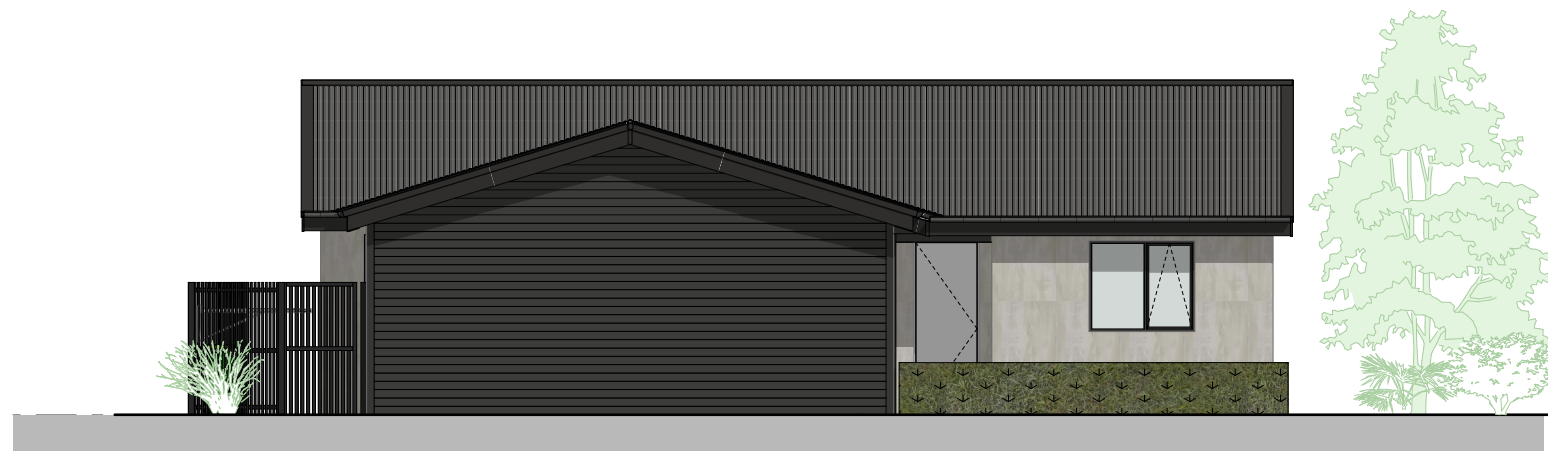


North Elevation
1:100




West Elevation
1:100




South Elevation
1:100

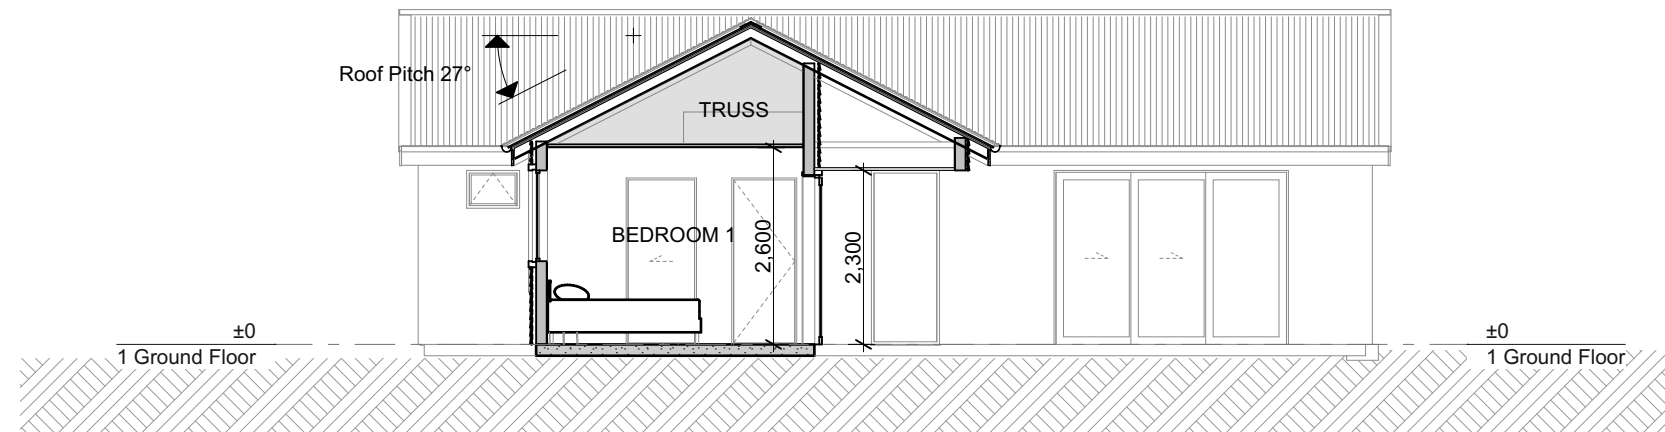

S-01 Section 1
1:100

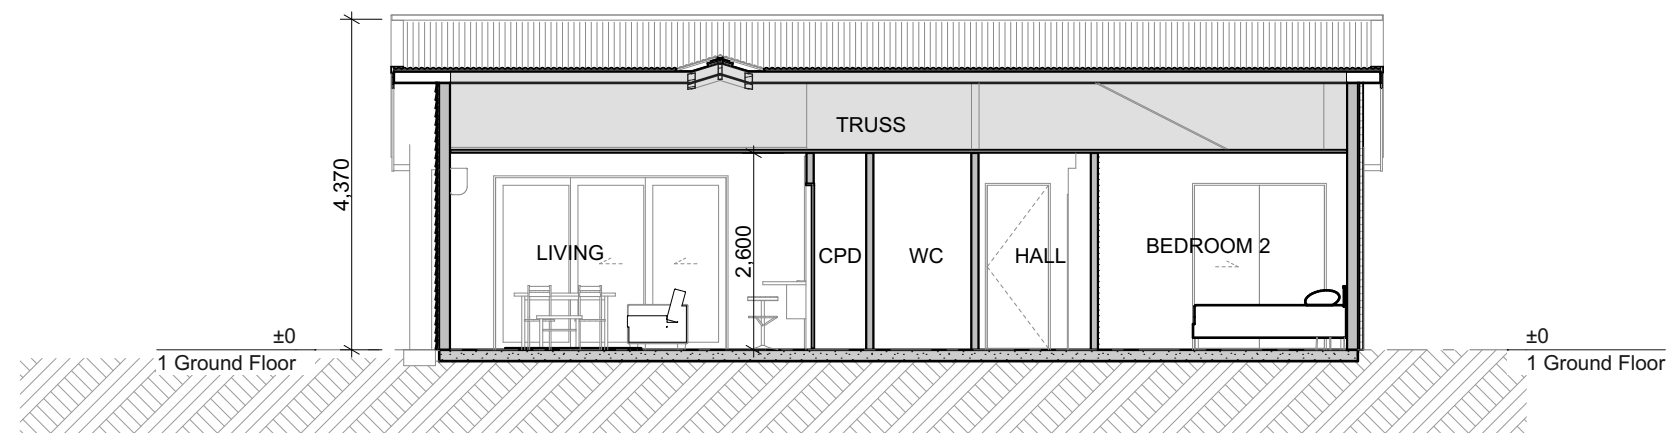

S-02 Section 2
1:100

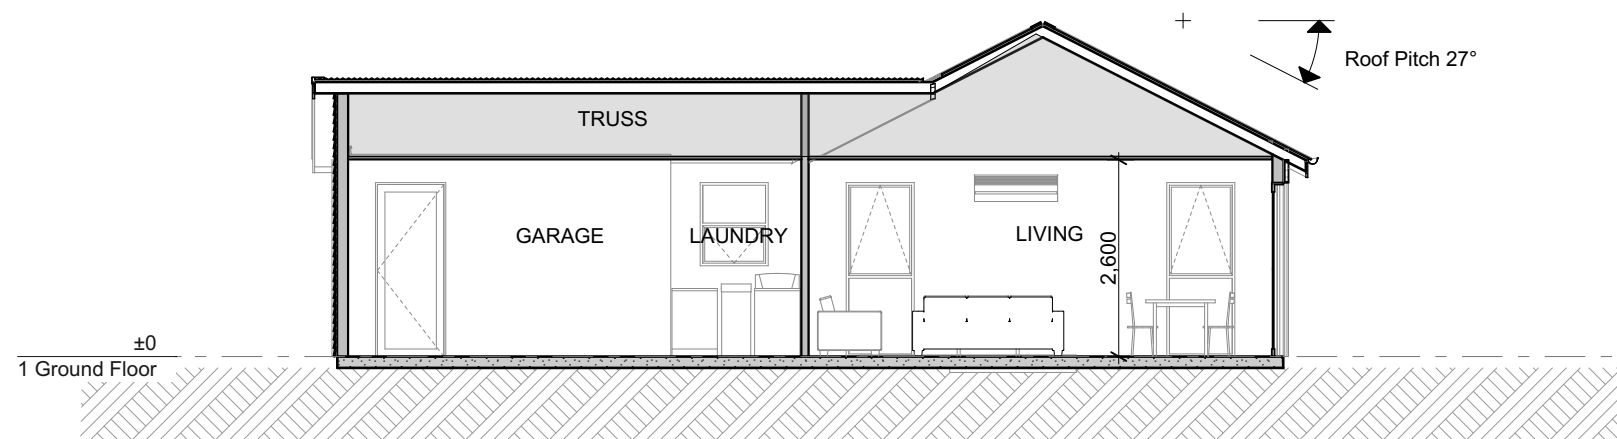

S-03 Section 3
1:100

Waimea 2B DG (North)

Resource Consent Issue

ROOF PALETTE

Corrugate Profile
Metal roofing



CLADDING PALETTE



StoArmour Panel
Stolit MP Natural Finish



Bevel Back Weather Boards





Resene Quarter Ironsand

Waimea 2B DG (South)

Resource Consent Issue



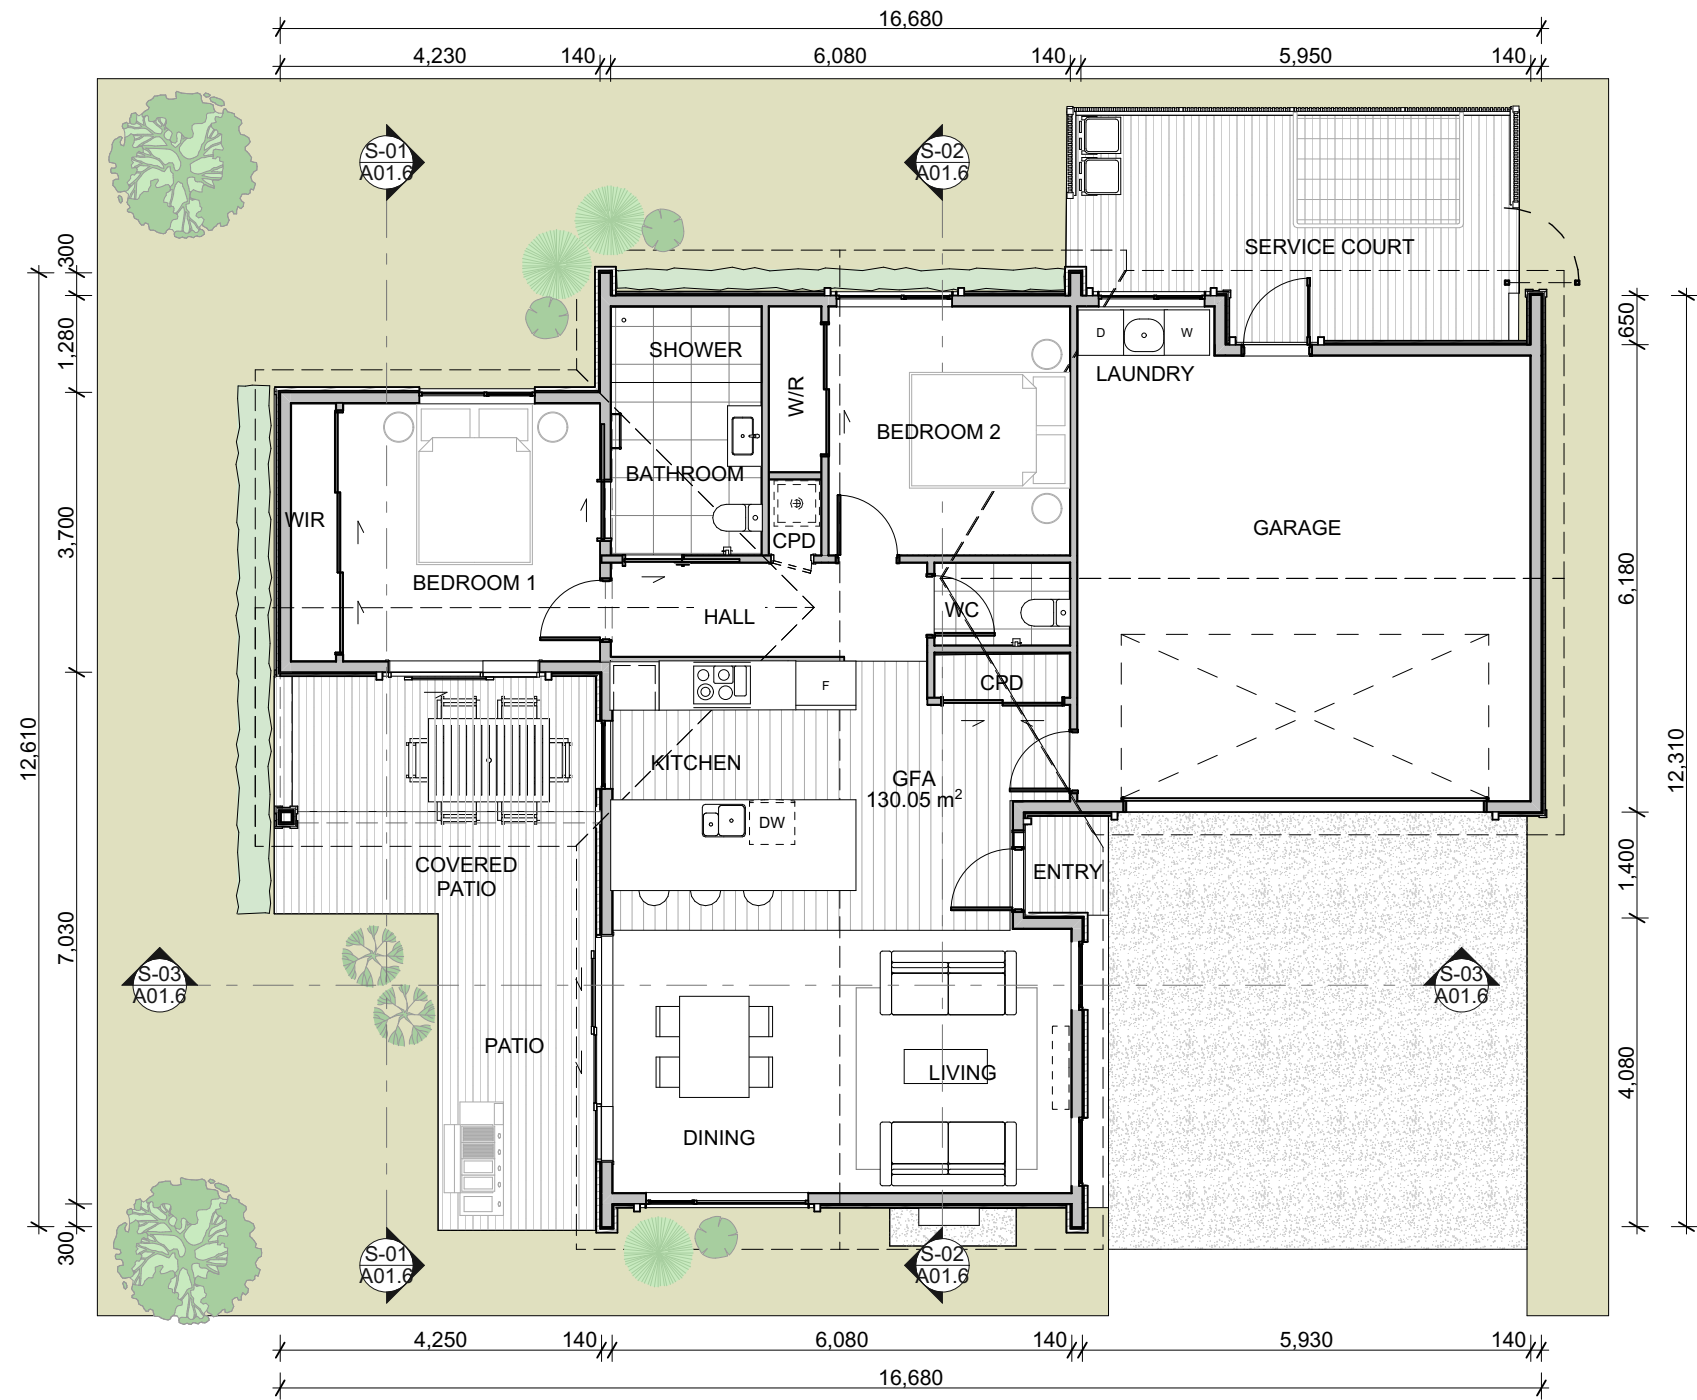

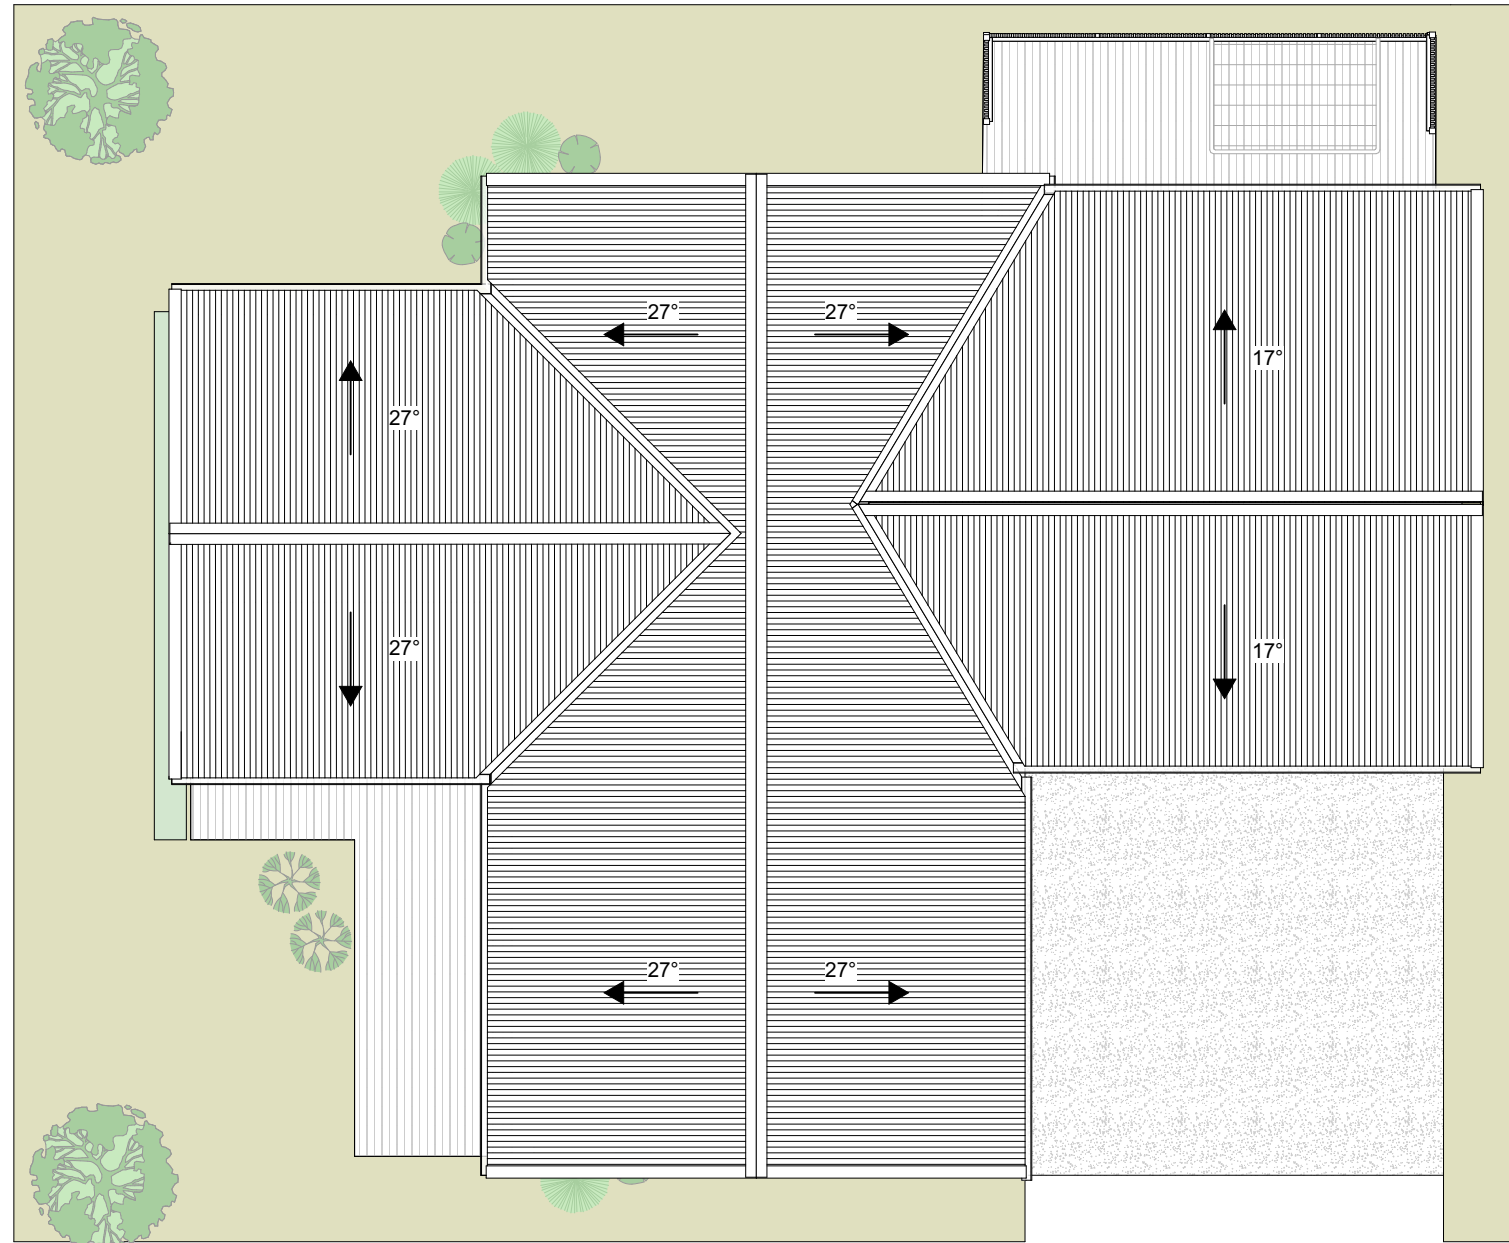

Roof
1:100




East Elevation
1:100




North Elevation
1:100




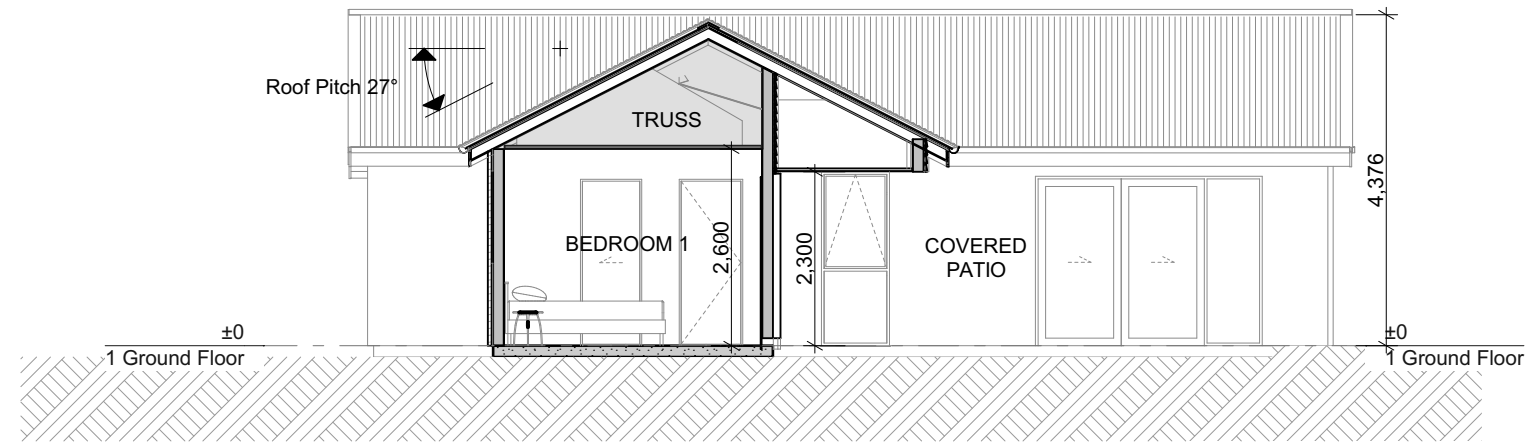

S-01 Section 1
1:100

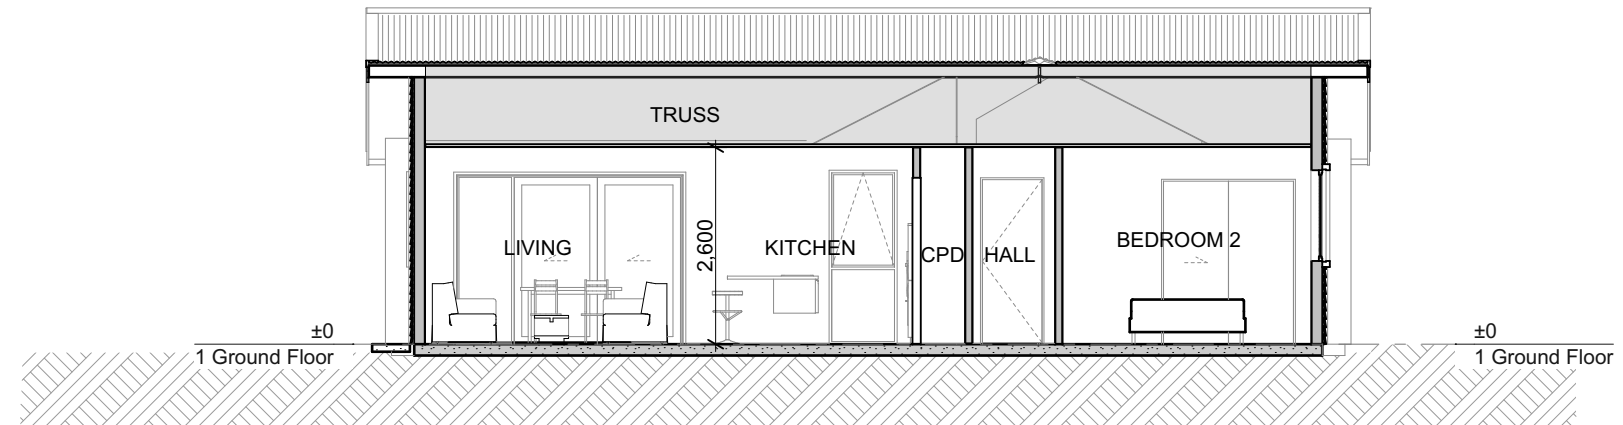

S-02 Section 2
1:100

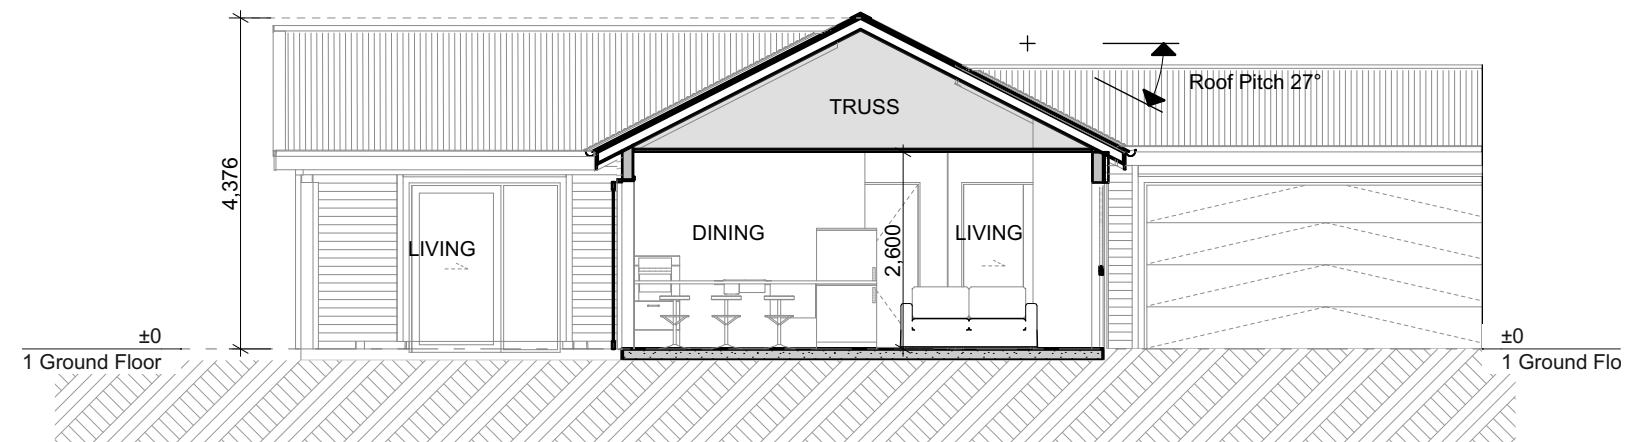




S-03 Section 3
1:100

Waimea 2B DG (South)


Resource Consent Issue

ROOF PALETTE

Corrugate Profile
Metal roofing

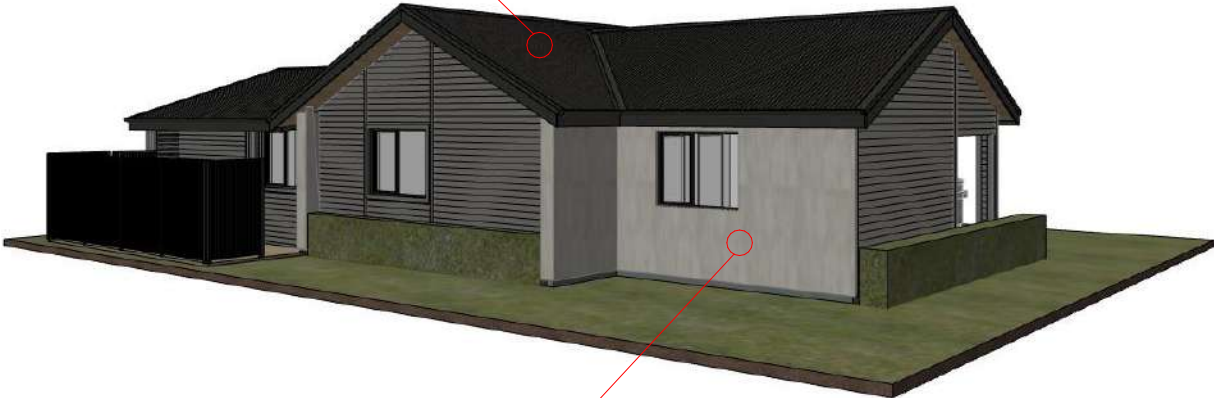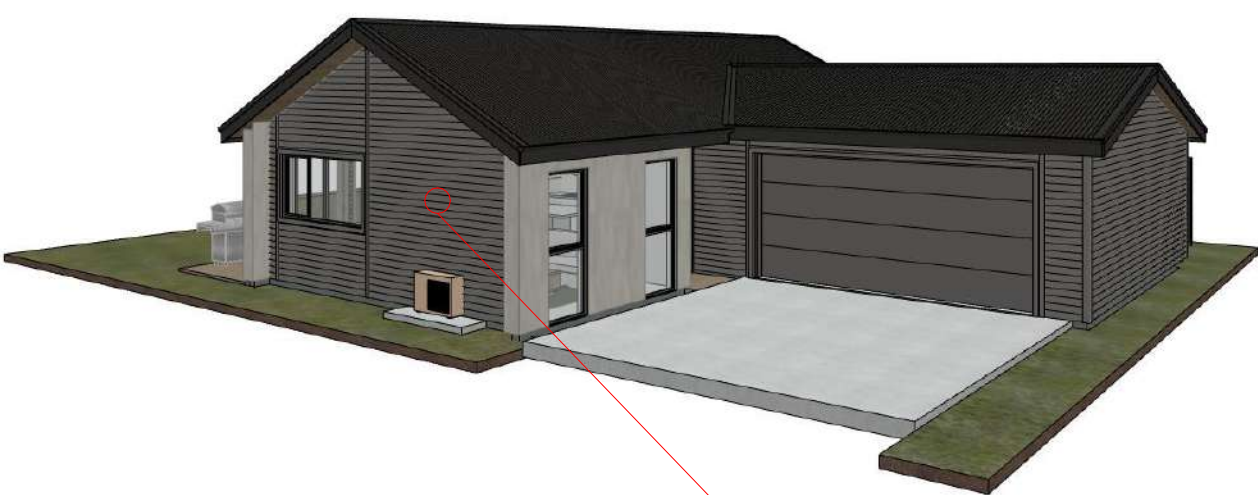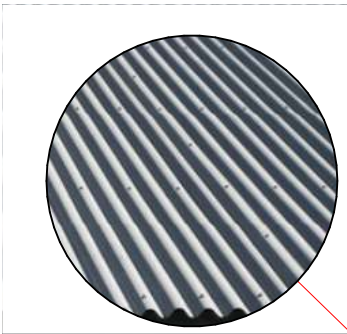

CLADDING PALETTE

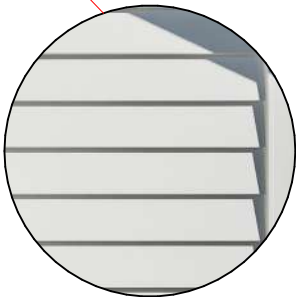

Bevel Back Weather Boards



Sto Easy Render, or Similar



Resene Ironsand


Waimea 3B SG (North)

Resource Consent Issue






Ground Floor Plan
1:100

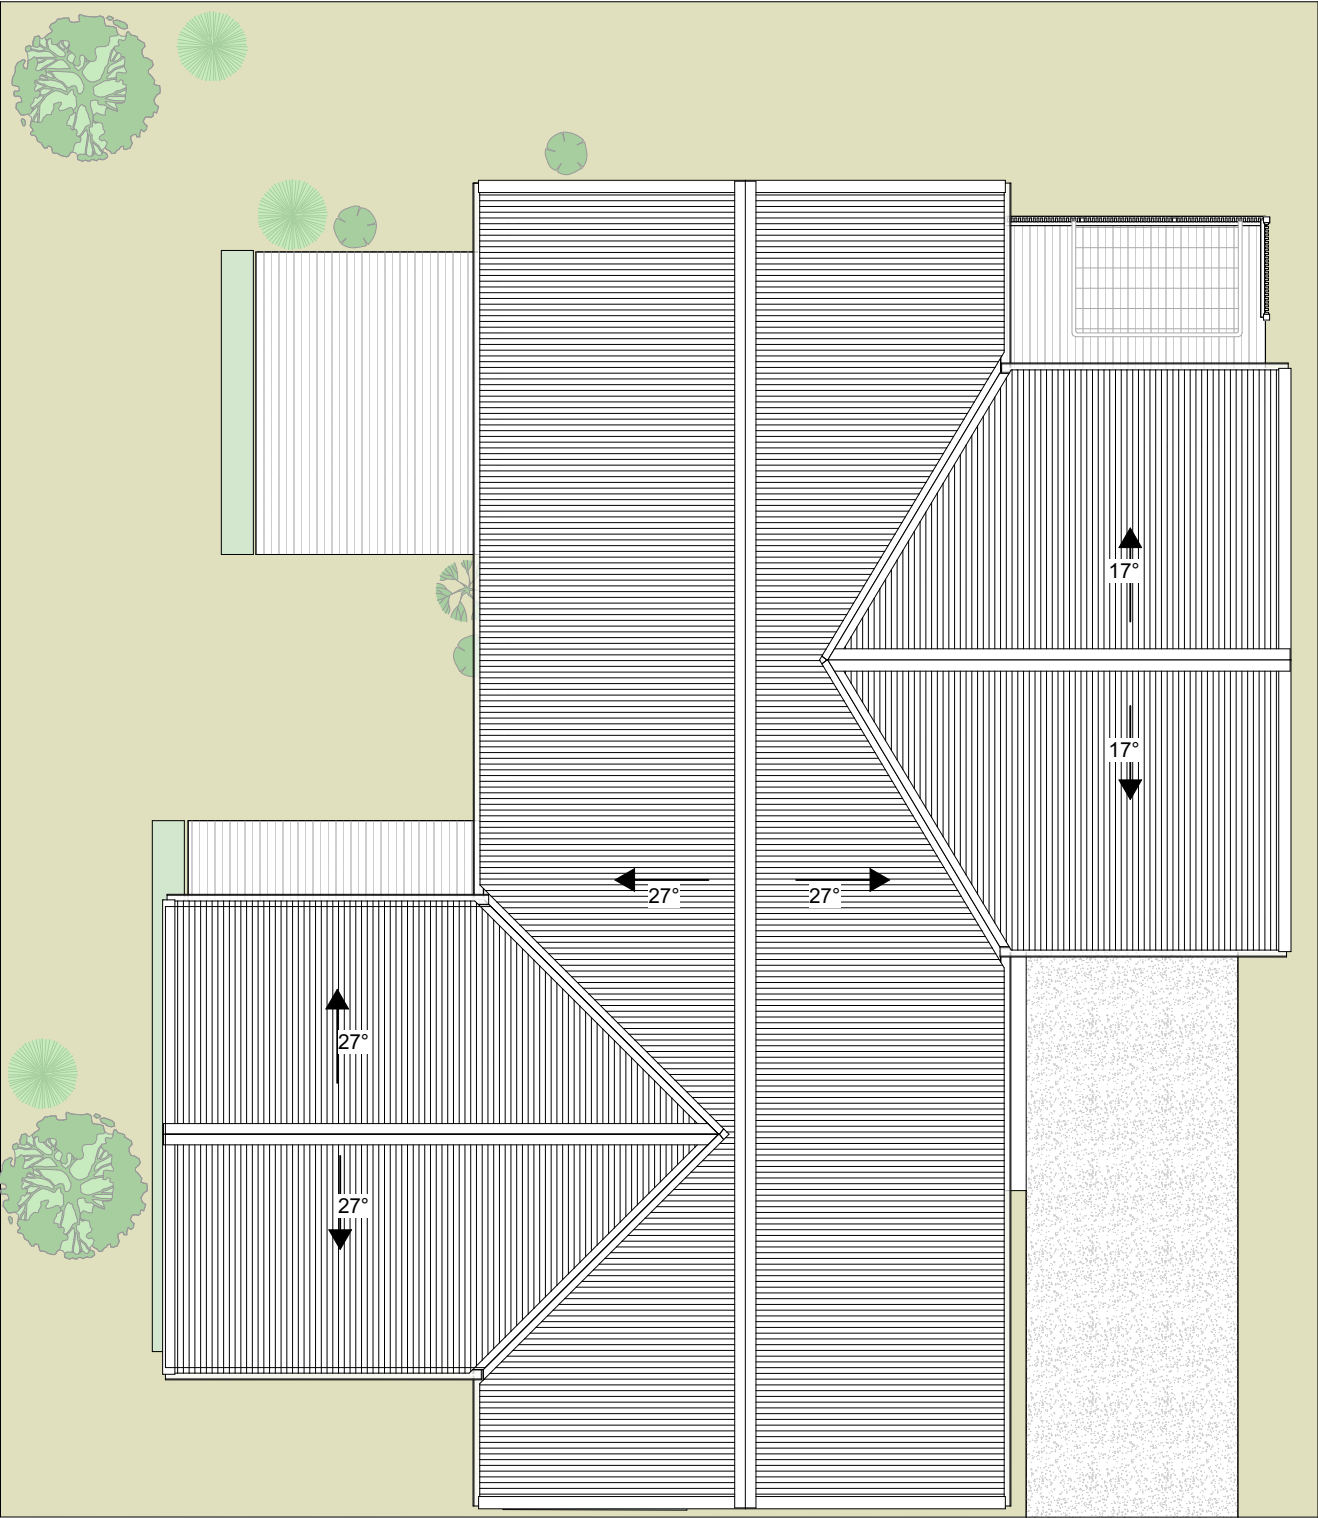

Roof
1:100



East Elevation
1:100

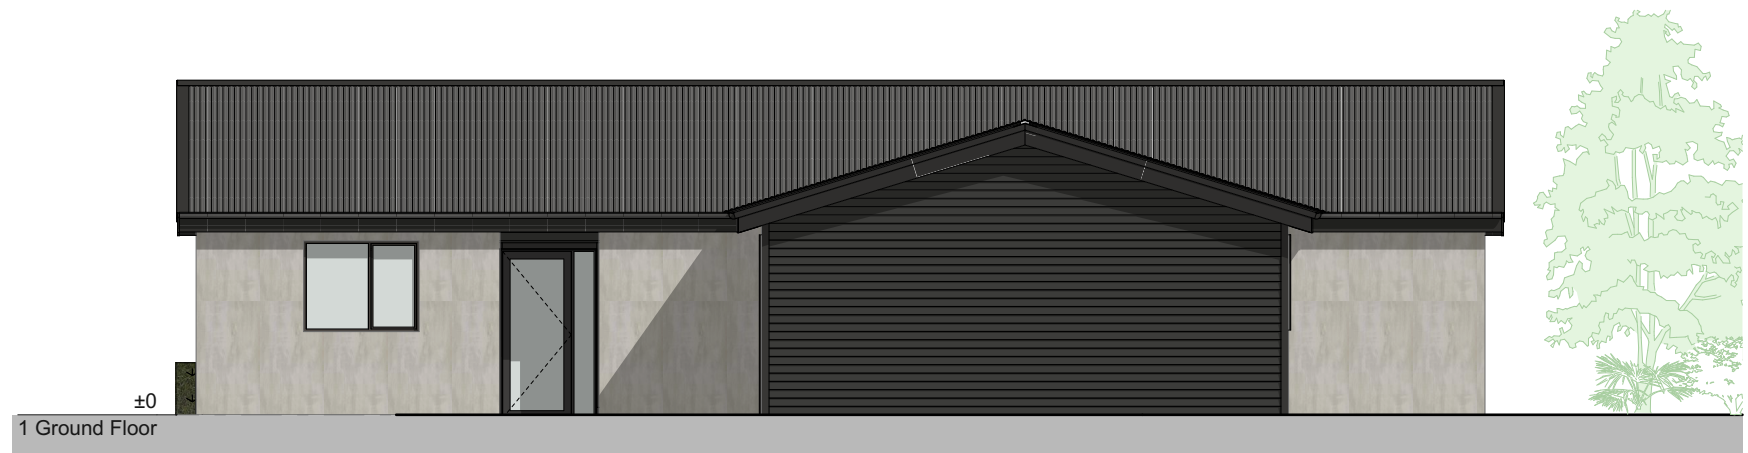


North Elevation
1:100




West Elevation
1:100




South Elevation
1:100

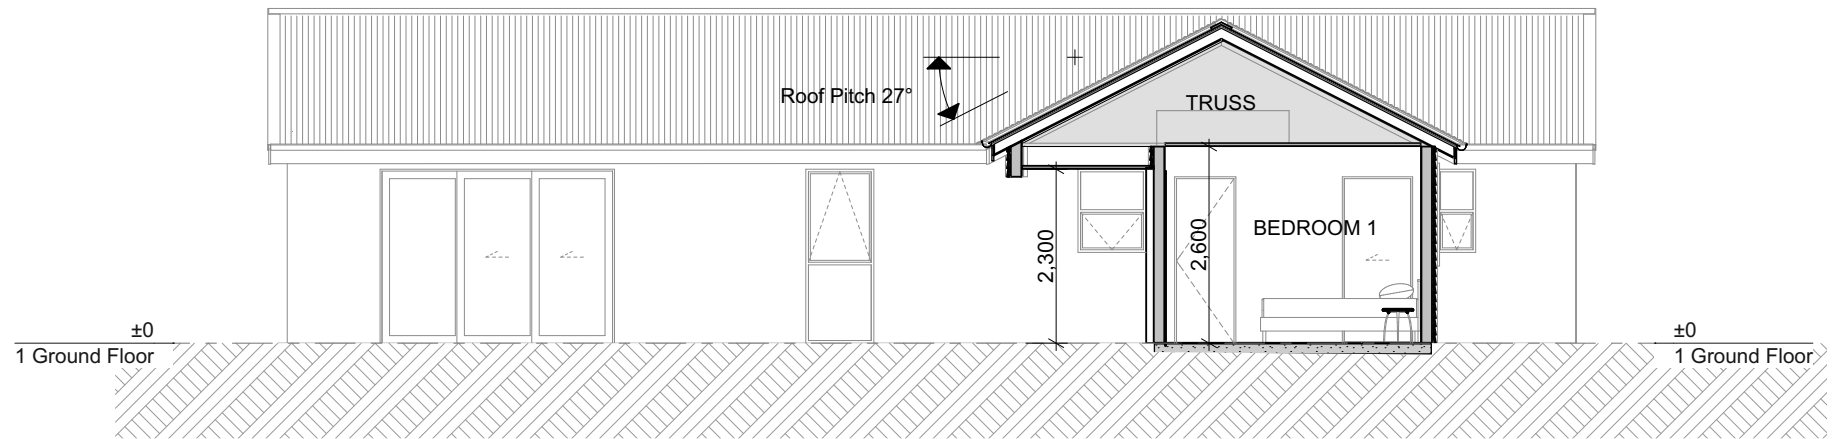

S-01 Section 1
1:100

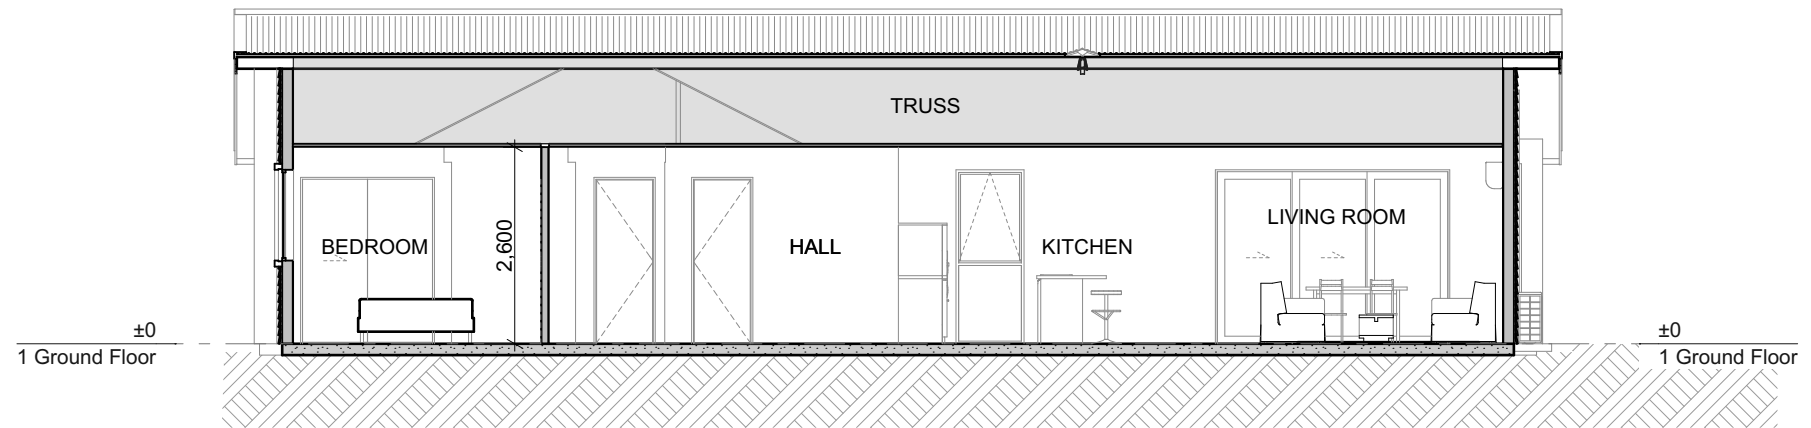

S-02 Section 2
1:100

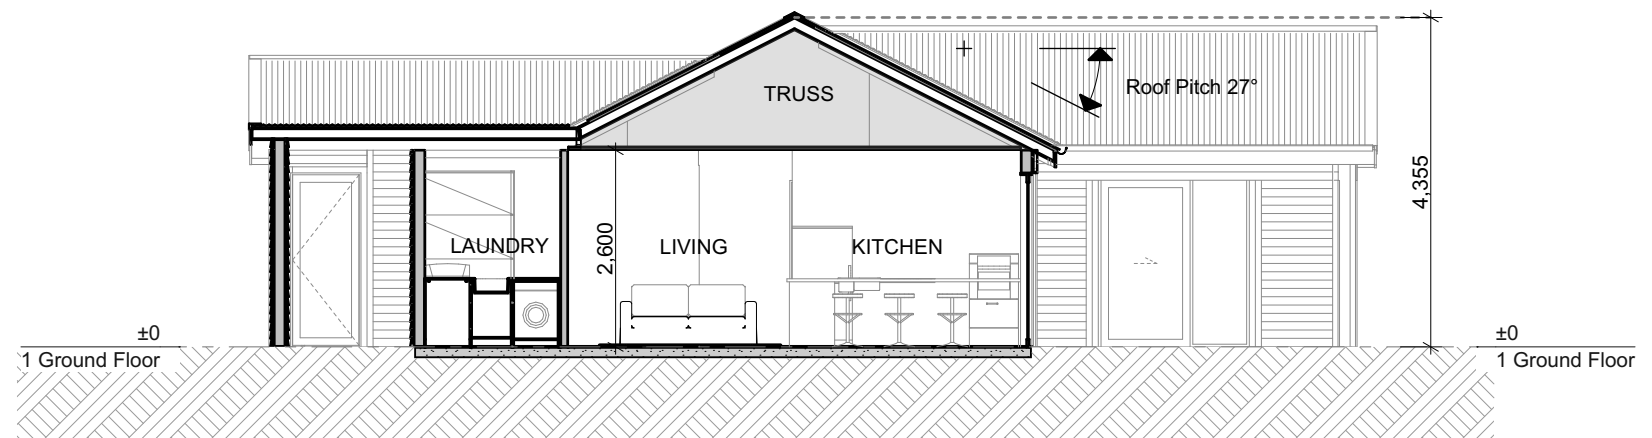




S-03 Section 3
1:100

Waimea 3B SG (North)


Resource Consent Issue

ROOF PALETTE

Corrugate Profile
Metal roofing

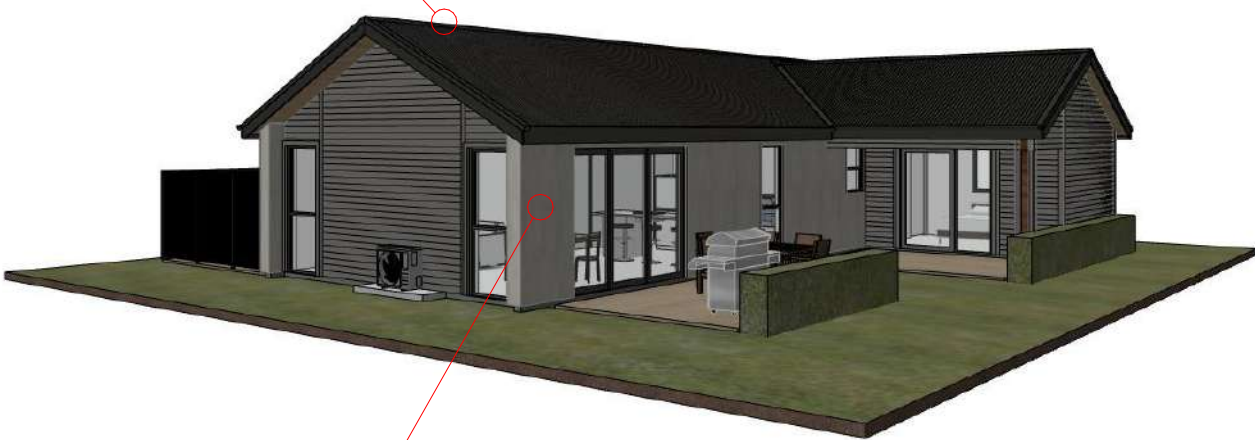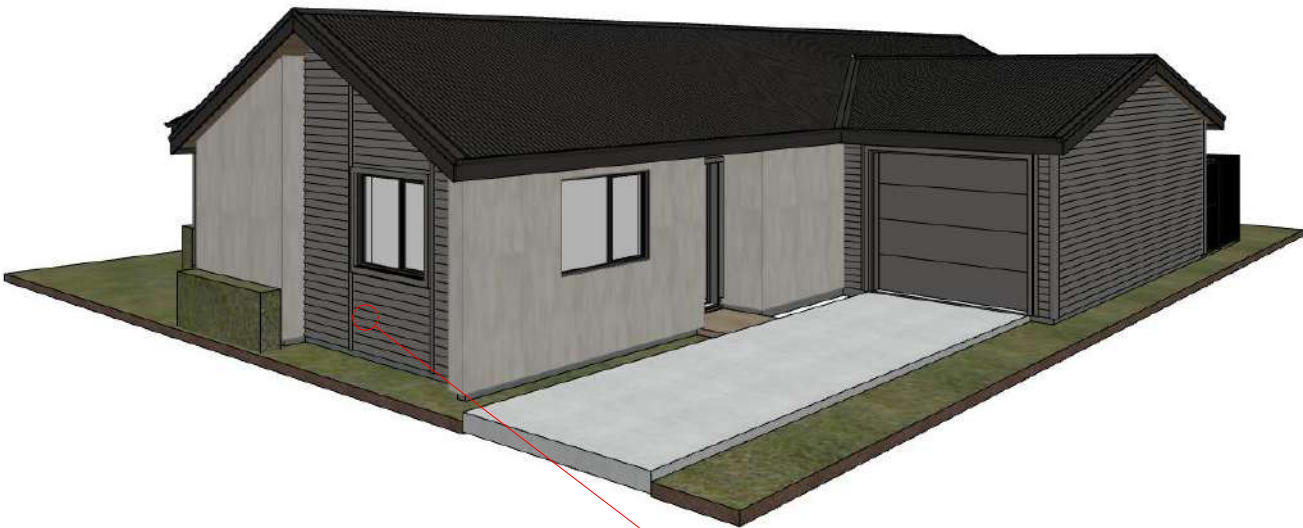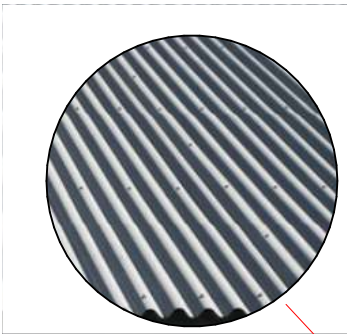

CLADDING PALETTE

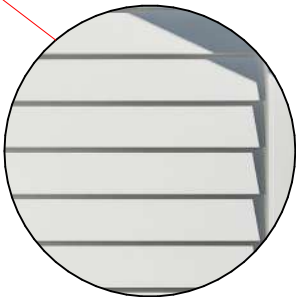

Bevel Back Weather Boards



ACC Render Panel



Resene Ironsand