







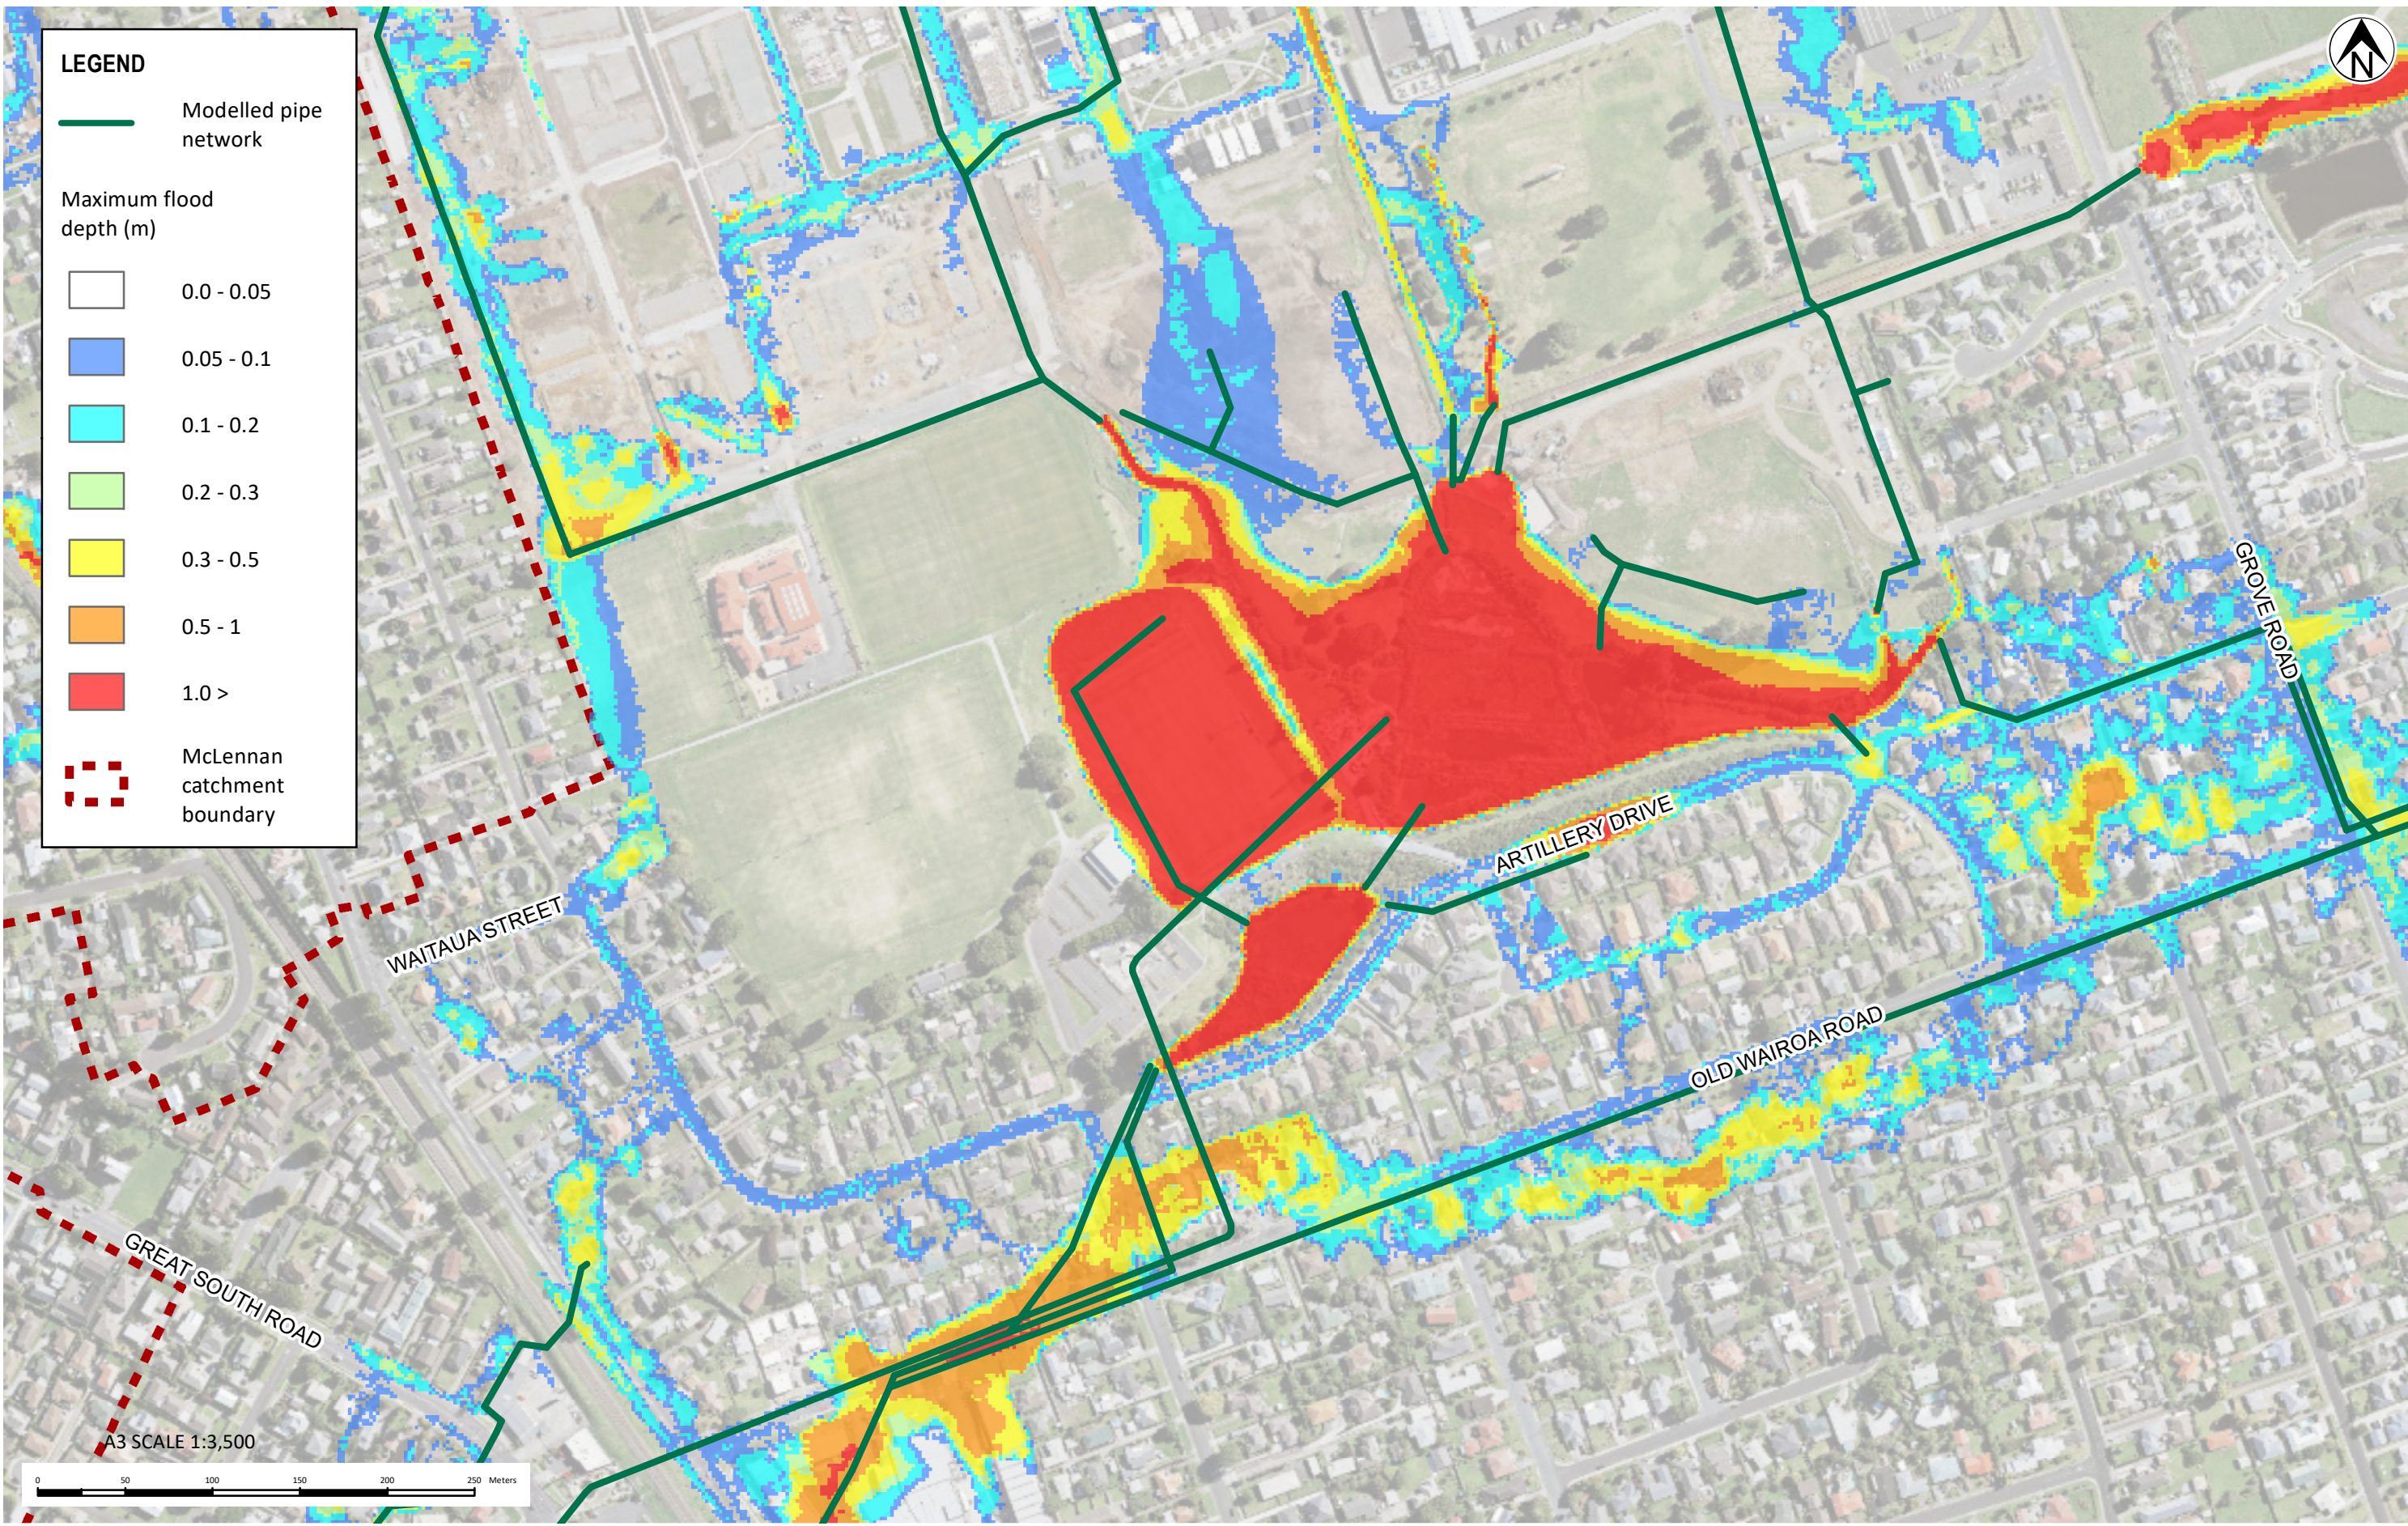

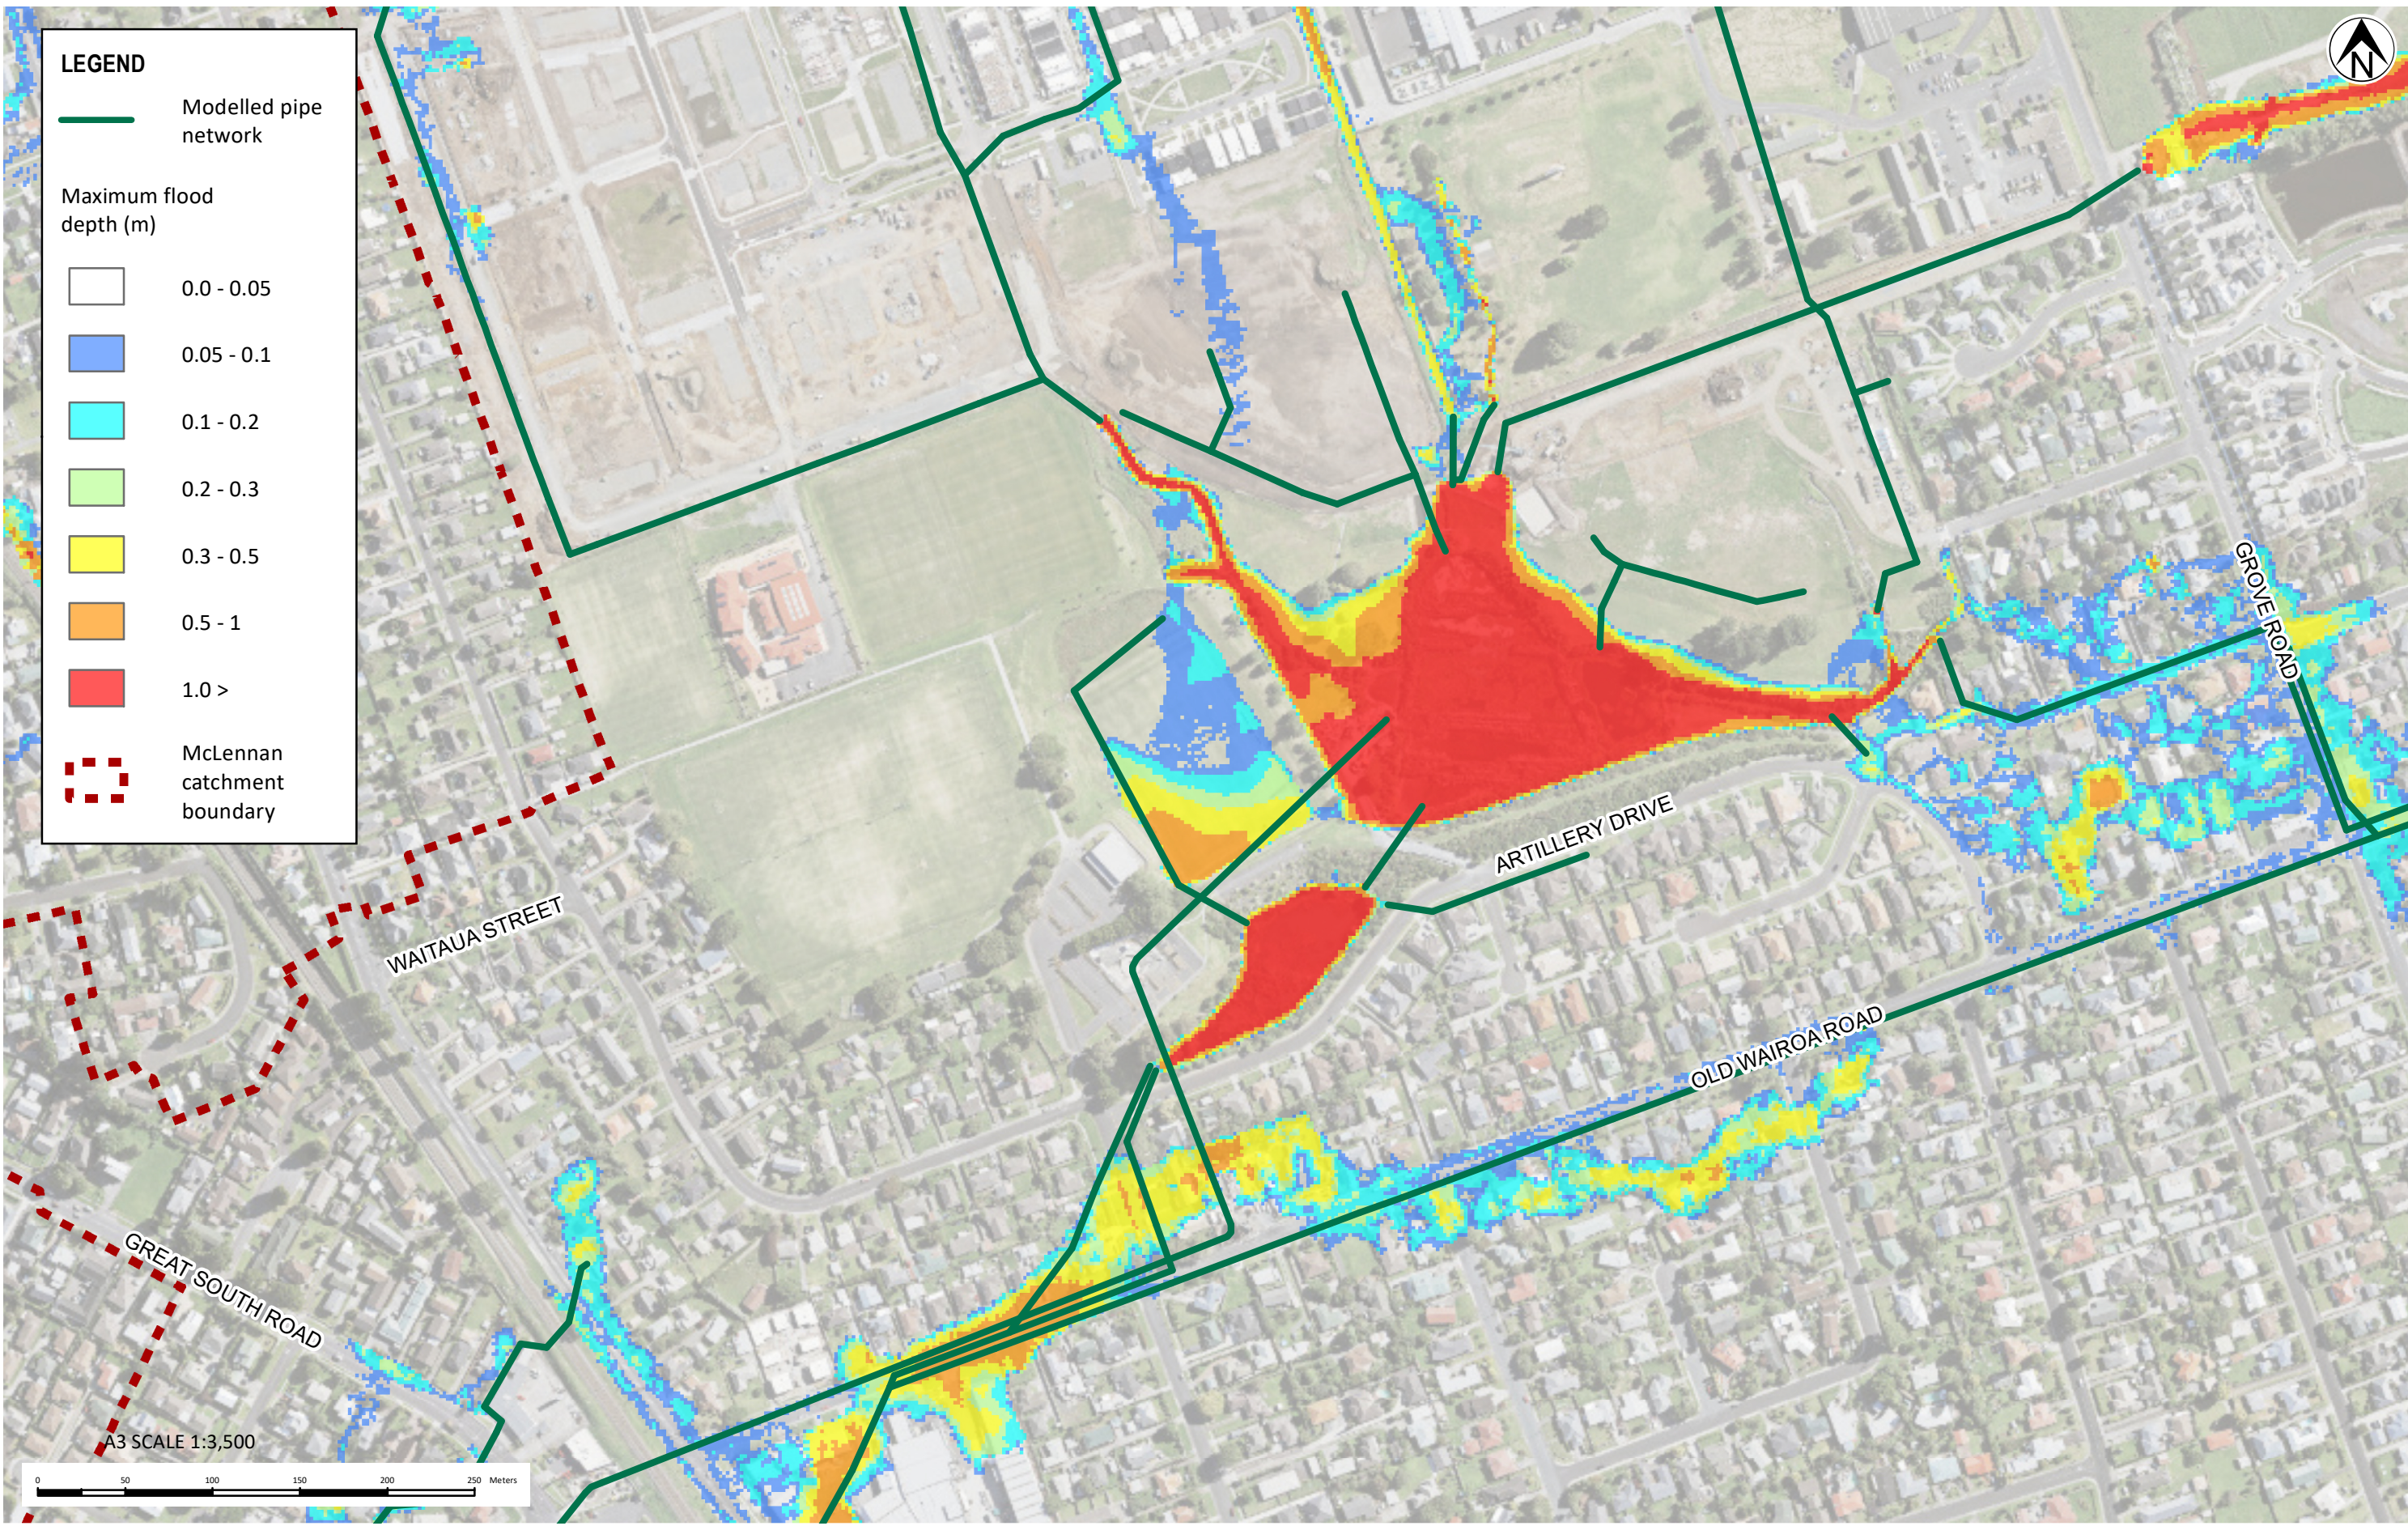

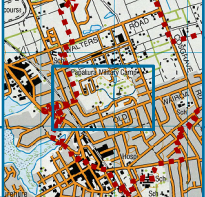

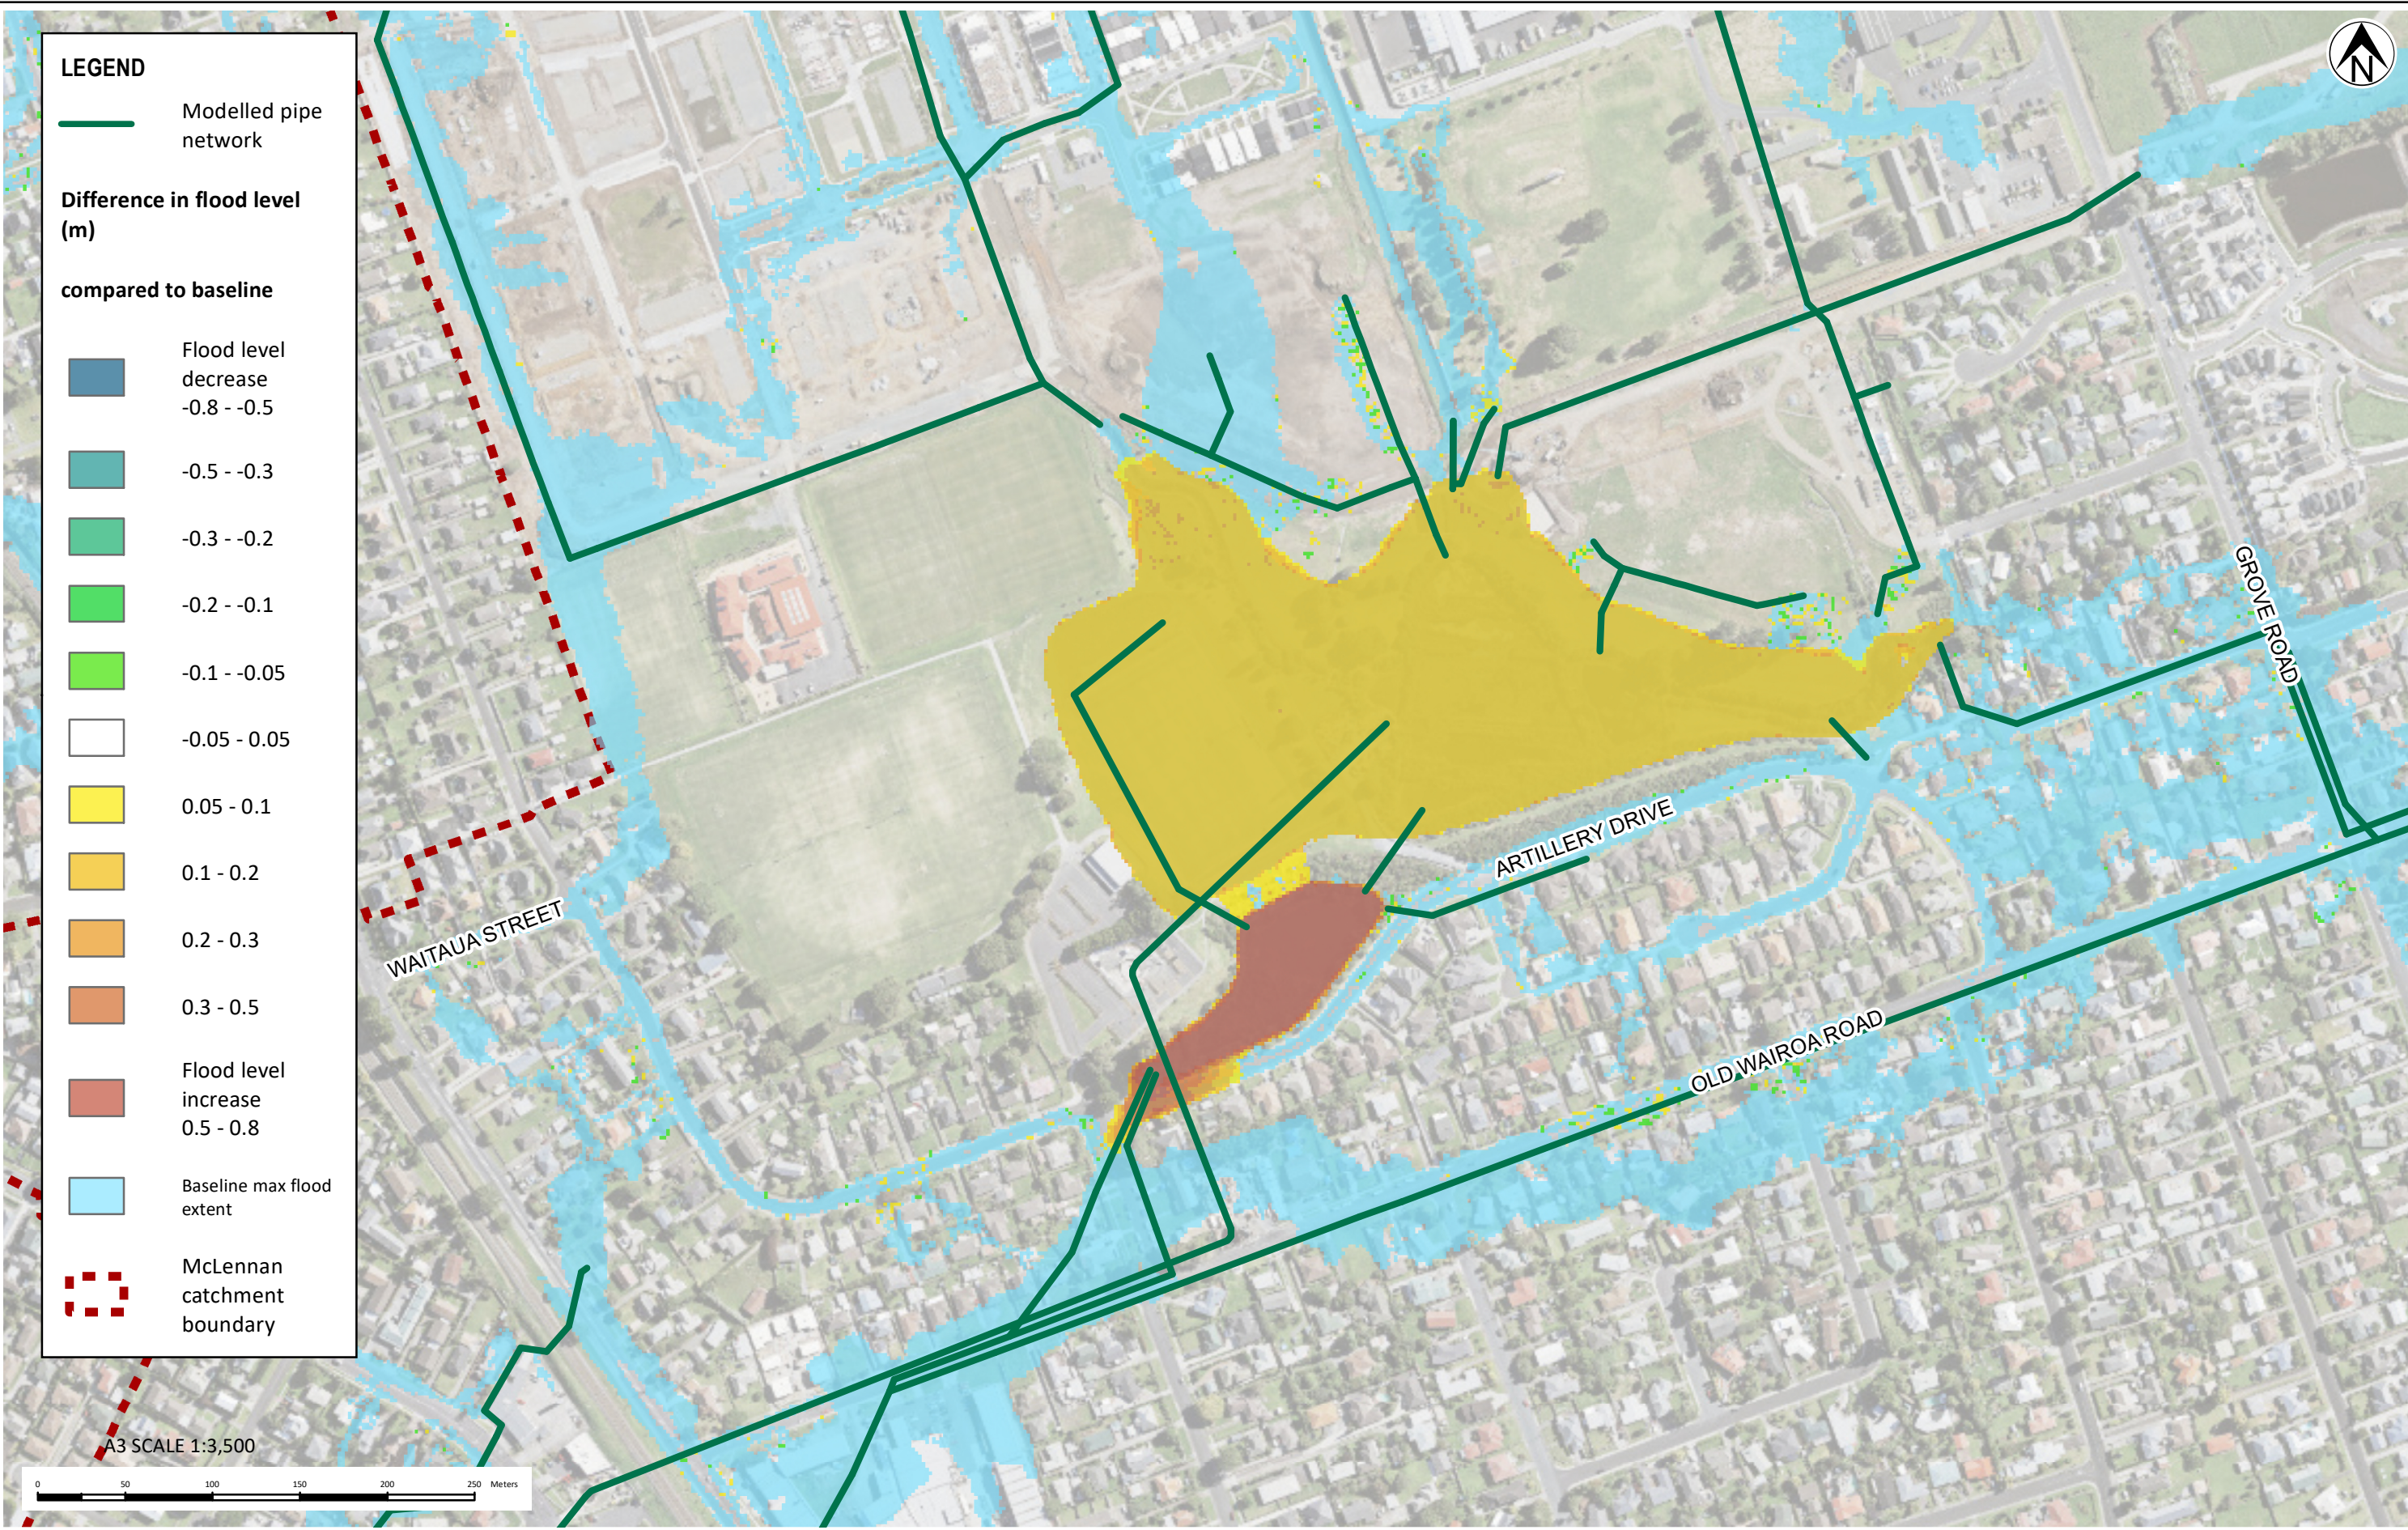

|                          |      |        |  |
|--------------------------|------|--------|--|
| PROJECT No. 1012030.1040 |      |        |  |
| DESIGNED                 | JMOR | JUN.21 |  |
| DRAWN                    | JMOR | JUN.21 |  |
| CHECKED                  | SGB  | JUN.21 |  |
| APPROVED                 |      | DATE   |  |

|            |                                                                                        |         |            |
|------------|----------------------------------------------------------------------------------------|---------|------------|
| CLIENT     | AUCKLAND COUNCIL                                                                       |         |            |
| PROJECT    | MCLENNAN WETLAND SPILLWAY OPTIONS MODELLING                                            |         |            |
| TITLE      | FLOOD EXTENT - 100 YEAR ARI MPD CC<br>SENSITIVITY SCENARIO 2 (ADST ROUGHNESS INCREASE) |         |            |
| SCALE (A3) | 1:3,500                                                                                | FIG No. | FIGURE C.3 |
| REV        | 0                                                                                      |         |            |