


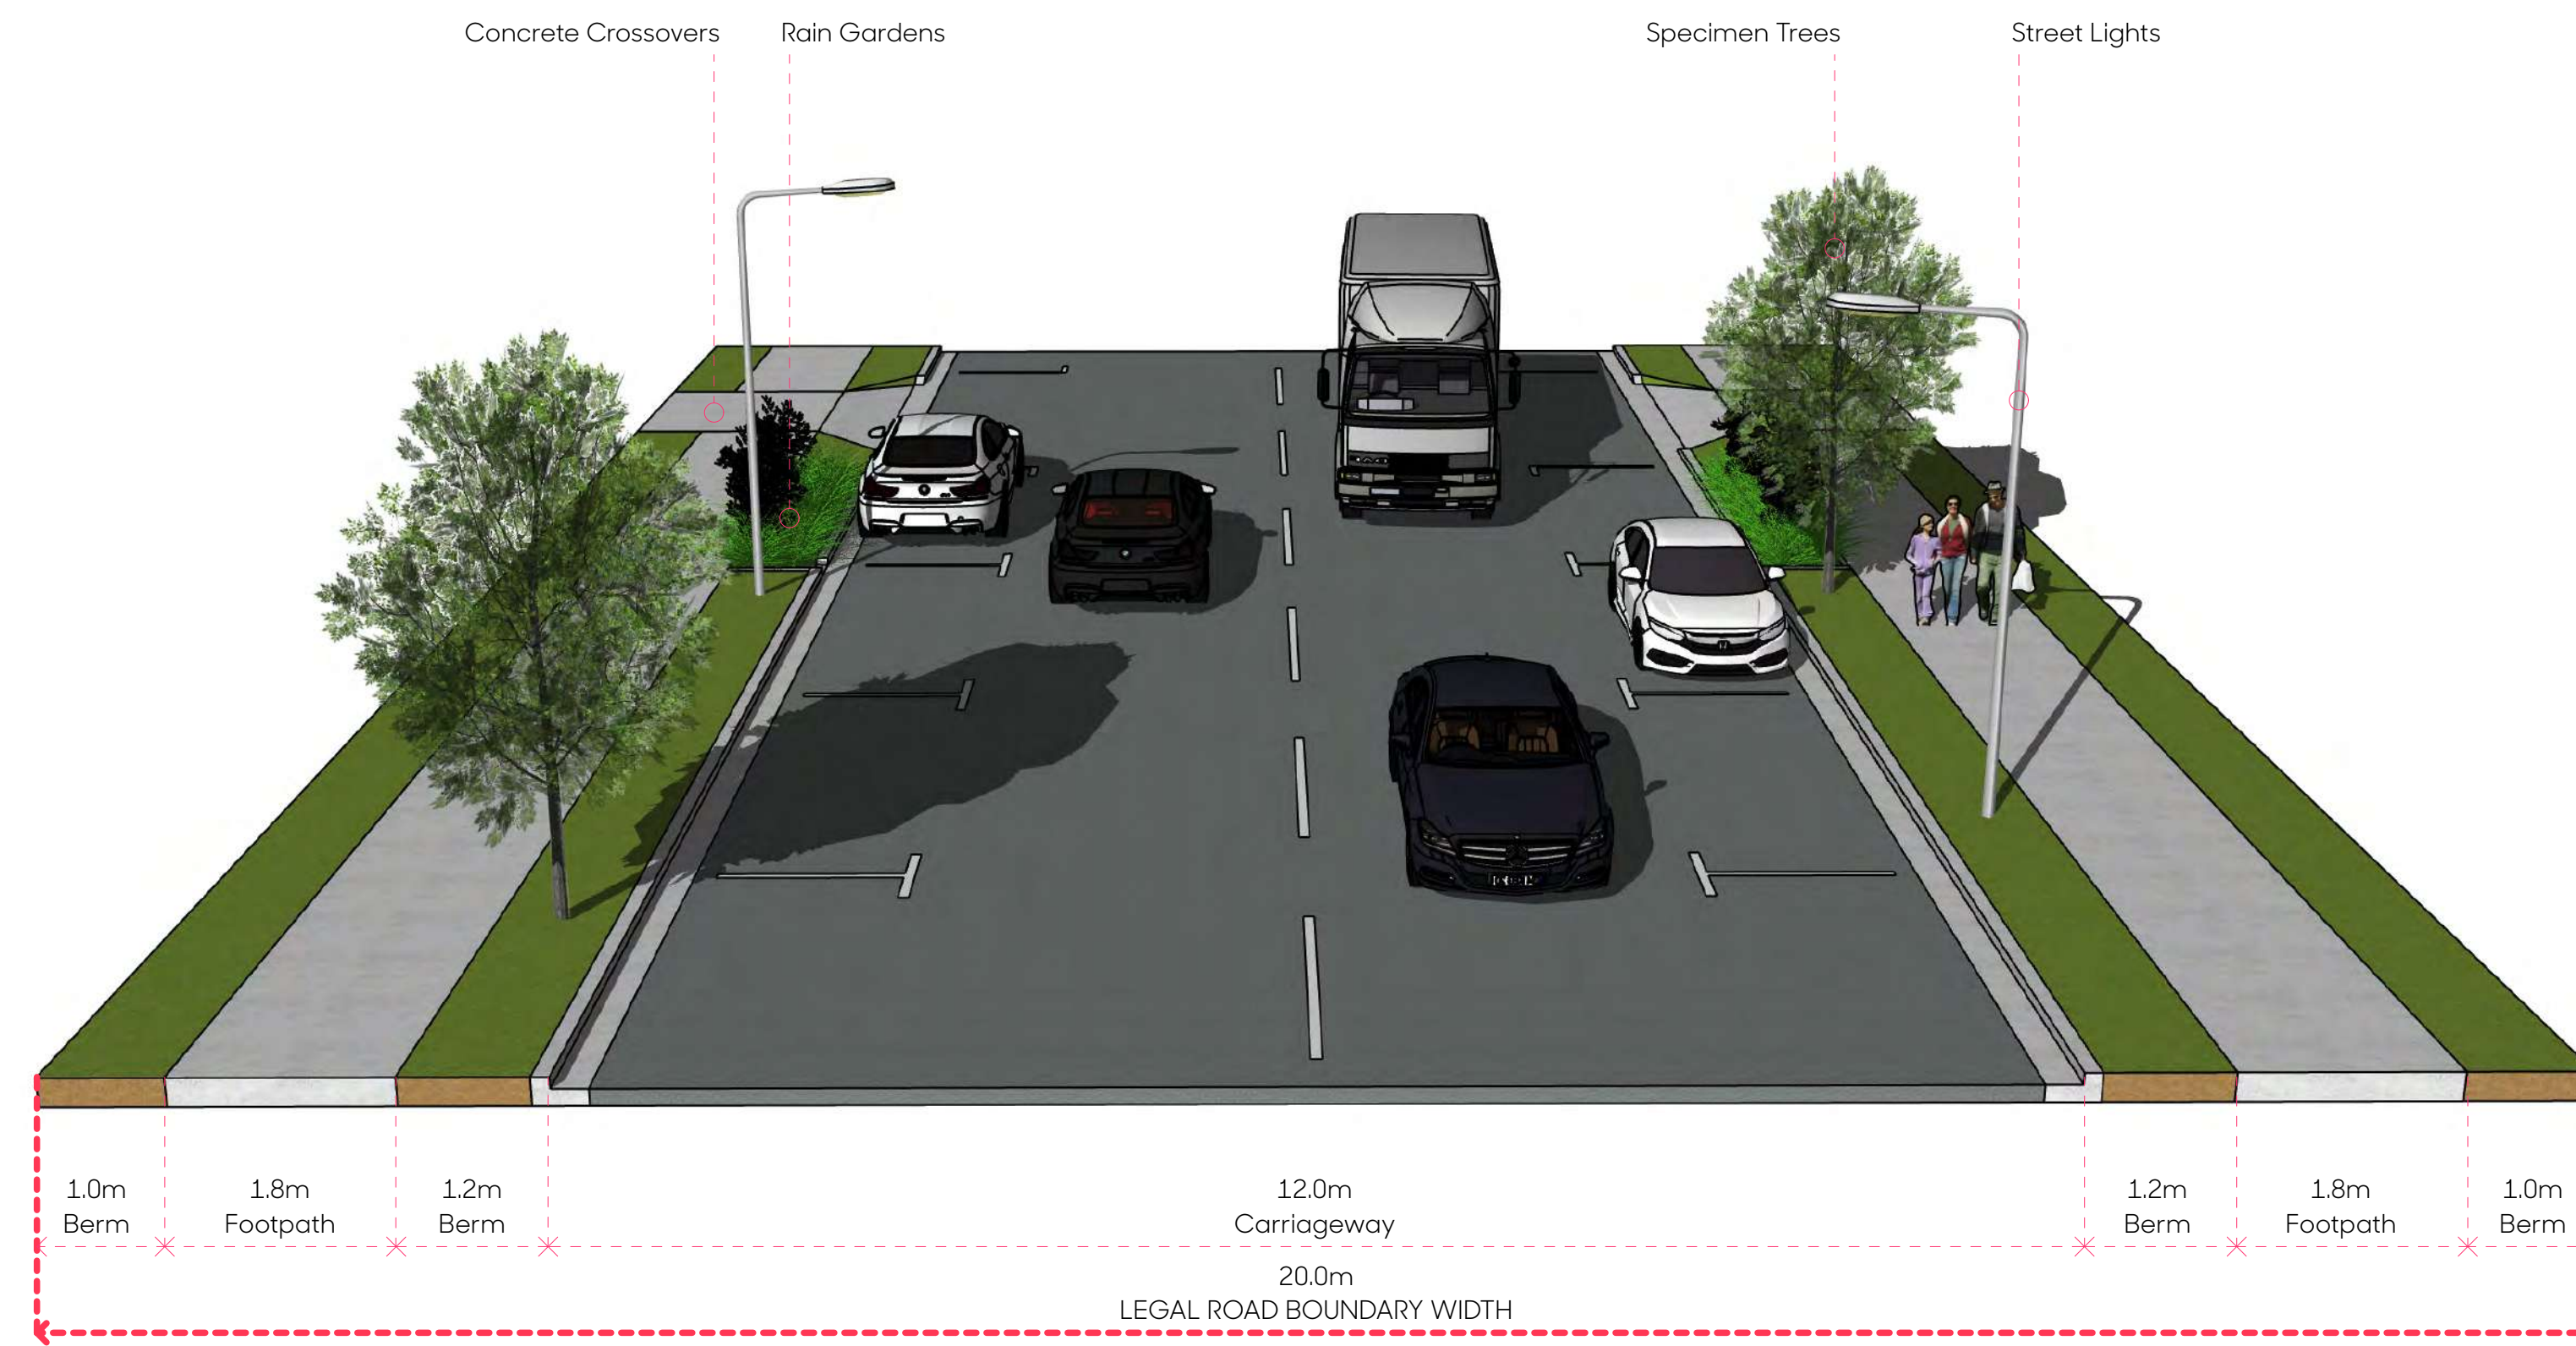

TYPICAL SECTION : 20M ROAD 1:50@A1 / 1:100@A3

SPECIMEN TREES - 20m ROAD



Alectryon excelsus



Knightia excelsa



Phyllocladus trichomanoides



Vitex lucens



TYPICAL SECTION : 18M ROAD 1:50@A1 / 1:100@A3

NOTE:
- VEGETATION SHOWN AS INDICATIVE
- REFER TO MAVEN ASSOCIATES TYPICAL CROSS SECTIONS FOR MORE DETAIL

SPECIMEN TREES - 18m ROAD



Acer palmatum



Carpinus betulus fastigiata



Hoheria populnea



Plagianthus regius



Prumnopitys ferruginea




Lagerstroemia indica 'Natchez'



Quercus rubra



Sophora microphylla

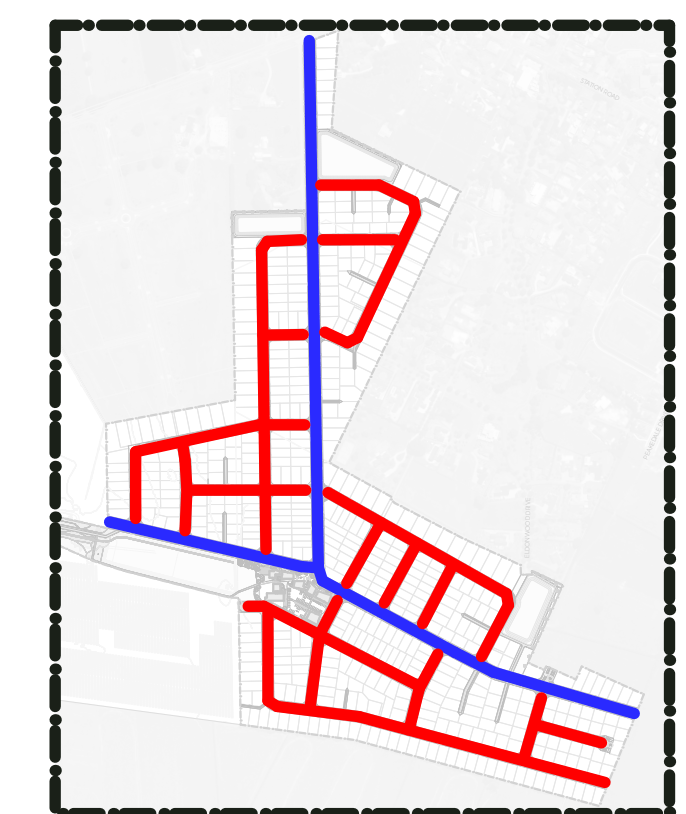

ROAD LOCATION PLAN - NTS

LEGEND

20M ROAD

18M ROAD



TYPICAL SECTION A - A : SW BASIN BOUNDARY TREATMENT 1:30@A1 / 1:60@A3

NOTE:
- VEGETATION SHOWN AS INDICATIVE
- PLANTING SHOWN AT 10-YEAR MATURITY (EXPECTED MATURITY TO BE ACHIEVED AT 5-7 YEARS)
- REFER TO MAVEN ASSOCIATES DOCUMENTATION FOR MORE DETAIL



TYPICAL SECTION B - B : MID HEIGHT BUFFER PLANTING 1:25@A1 / 1:50@A3

NOTE:
- VEGETATION SHOWN AS INDICATIVE
- PLANTING SHOWN AT 10-YEAR MATURITY (EXPECTED MATURITY TO BE ACHIEVED AT 5-7 YEARS)

SPECIMEN TREES



Acer palmatum *Alectryon excelsus* *Carpinus betulus fastigiata* *Hoheria populnea* *Knightia excelsa* *Phyllocladus trichomanoides*



Plagianthus regius *Prumnopitys ferruginea* *Lagerstroemia indica 'Natchez'* *Quercus rubra* *Sophora microphylla* *Vitex lucens*

RAIN GARDEN PLANTING MIX



Apodasmia similis *Blechnum novae-zelandiae* *Carex secta* *Coprosma acerosa* *Corokia cotoneaster* *Dianella nigra* *Muehlenbeckia complexa* *Phormium cookianum* *Pseudopanax crassifolius*

BUFFER PLANTING MIX



Cordyline australis *Kunzea robusta* *Leptospermum scoparium* *Myrsine australis* *Phormium cookianum* *Pittosporum crassifolium* *Knightia excelsa* *Sophora microphylla*

AMENITY PLANTING MIX



Coprosma 'Hawera' *Dianella nigra* *Hebe 'Wiri Mist'* *Phormium cookianum*

MID HEIGHT BUFFER PLANTING MIX



WETLAND PLANTING: EDGE MIX



WETLAND PLANTING: WET MIX



HARDSCAPE SURFACES



Insert Image