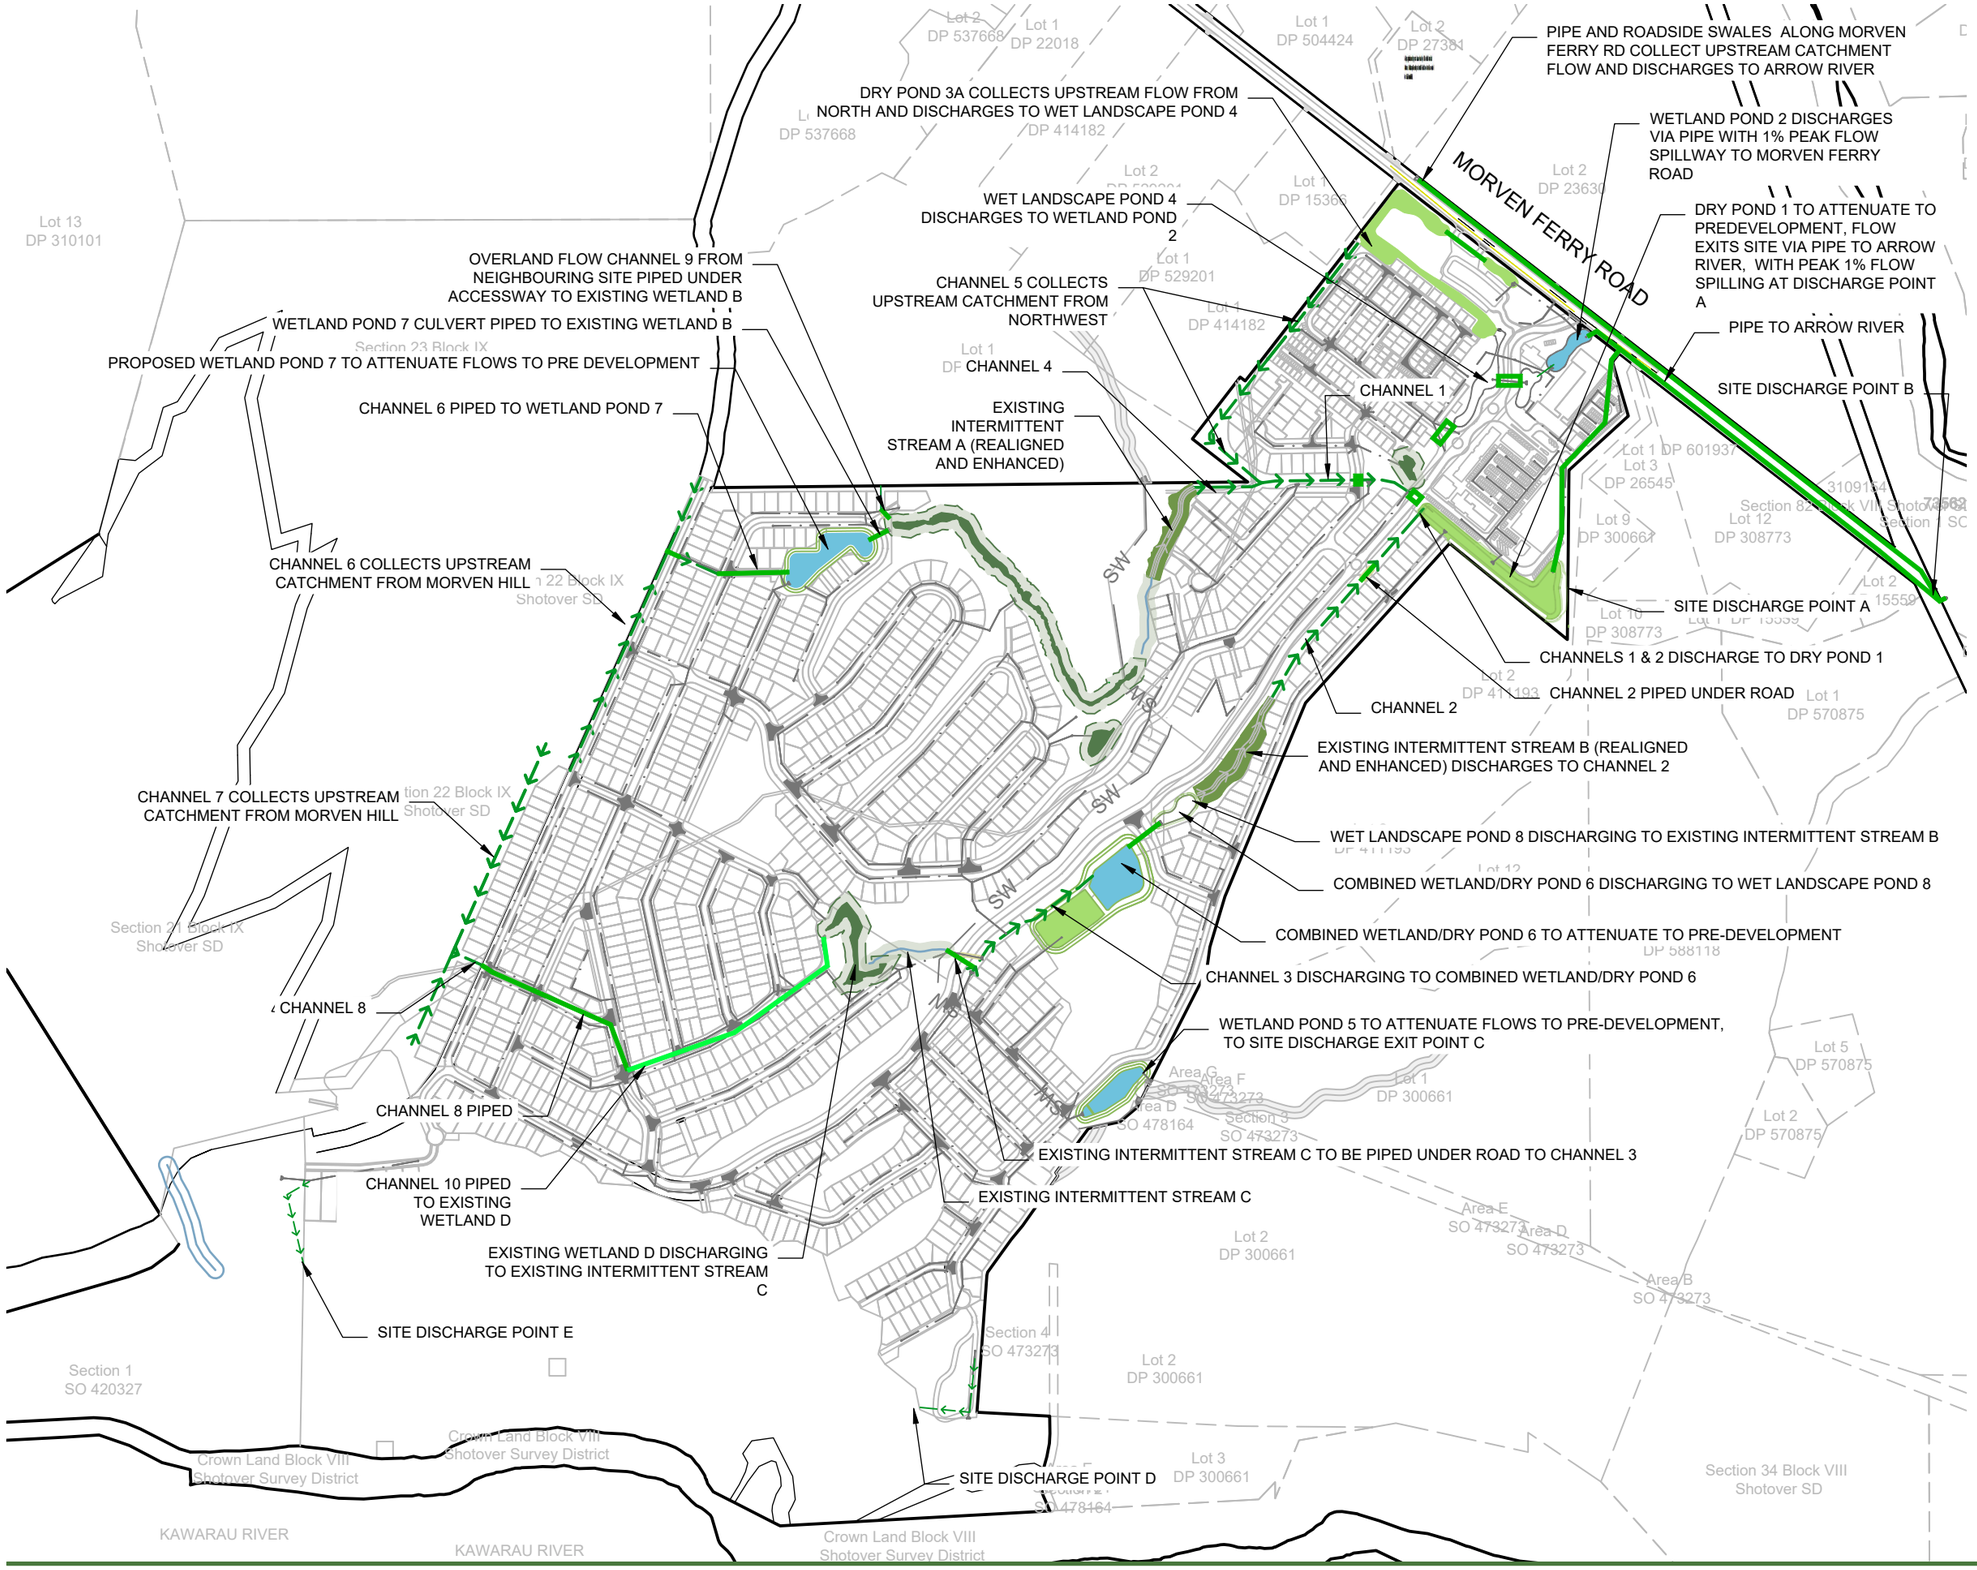

NOTES:

1. REFER TO 400 SERIES DRAWINGS FOR STORMWATER DRAINAGE DETAILS.
2. FOR PLANTING DETAILS, REFER LANDSCAPE ARCHITECTS DRAWINGS.

LEGEND:

- SITE BOUNDARY
- PROPOSED BOUNDARIES
- PROPOSED CONVEYANCE CHANNEL
- PROPOSED DRY POND
- PROPOSED WETLAND
- EXISTING WETLAND
- PROPOSED STORMWATER CULVERT
- PROPOSED STORMWATER PIPE
- PROPOSED STREAM REALIGNMENT

REV	DESCRIPTION	DRN BY	CHK BY	APP BY	DATE
C	ADDED DISCHARGE POINTS D AND E	TDW		JK	20/02/26
B	FOR RESOURCE CONSENT	NS	SL	JK	25/02/26
A	FIRST ISSUE FOR INFO ONLY	TDW	-	TDW	04/02/26

MCKENZIE & CO.

CLIENT: RIDGEBURN LIMITED

PROJECT: RIDGEBURN
122 MORVEN FERRY ROAD
ARROW JUNCTION
QUEENSTOWN

TITLE: STORMWATER
1% AEP POST DEVELOPMENT
CONVEYANCE CHANNELS
OVERALL STRATEGY PLAN

PURPOSE OF ISSUE: RESOURCE CONSENT

SCALE: 1:7500m @ A3
DO NOT SCALE

DRAWING NO: 4048-0-4700
REV: C

PLOT DATE 2026-03-09 20:28:35 WWW.MCKENZIEANDCO.CO.NZ THIS DRAWING IS SOLELY FOR USE BY THE CLIENT ON THIS PROJECT ONLY. NO LIABILITY IS ACCEPTED IN ITS USE BY ANY OTHER ENTITY OR FOR ANY OTHER PURPOSE C:\12DS\DATA\MCKFS01\4048-0 RIDGEBURN OVERALL_6084\06000. ENGINEERING DESIGN\6500. DRAWINGS\4700.DWG