





NOTES:
1. REFER TO DRAWING 0000 FOR NOTES.

LEGEND:

STAGE 1A BOUNDARY	
STAGE 1B BOUNDARY	
STAGE 2A BOUNDARY	
STAGE 2B BOUNDARY	
STAGE 2C BOUNDARY	
STAGE 2D BOUNDARY	
EXISTING STREAM	
20m RIPARIAN MARGIN	
EXISTING CONTOURS	
BUILDING TO BE DEMOLISHED	
VEGETATION TO BE CLEARED	
LANDSCAPING TO BE REMOVED (CONCRETE, TILES, DECKING)	
COVENANT	
WETLAND	
NEW WETLAND	
ARCHAEOLOGICAL SITE	

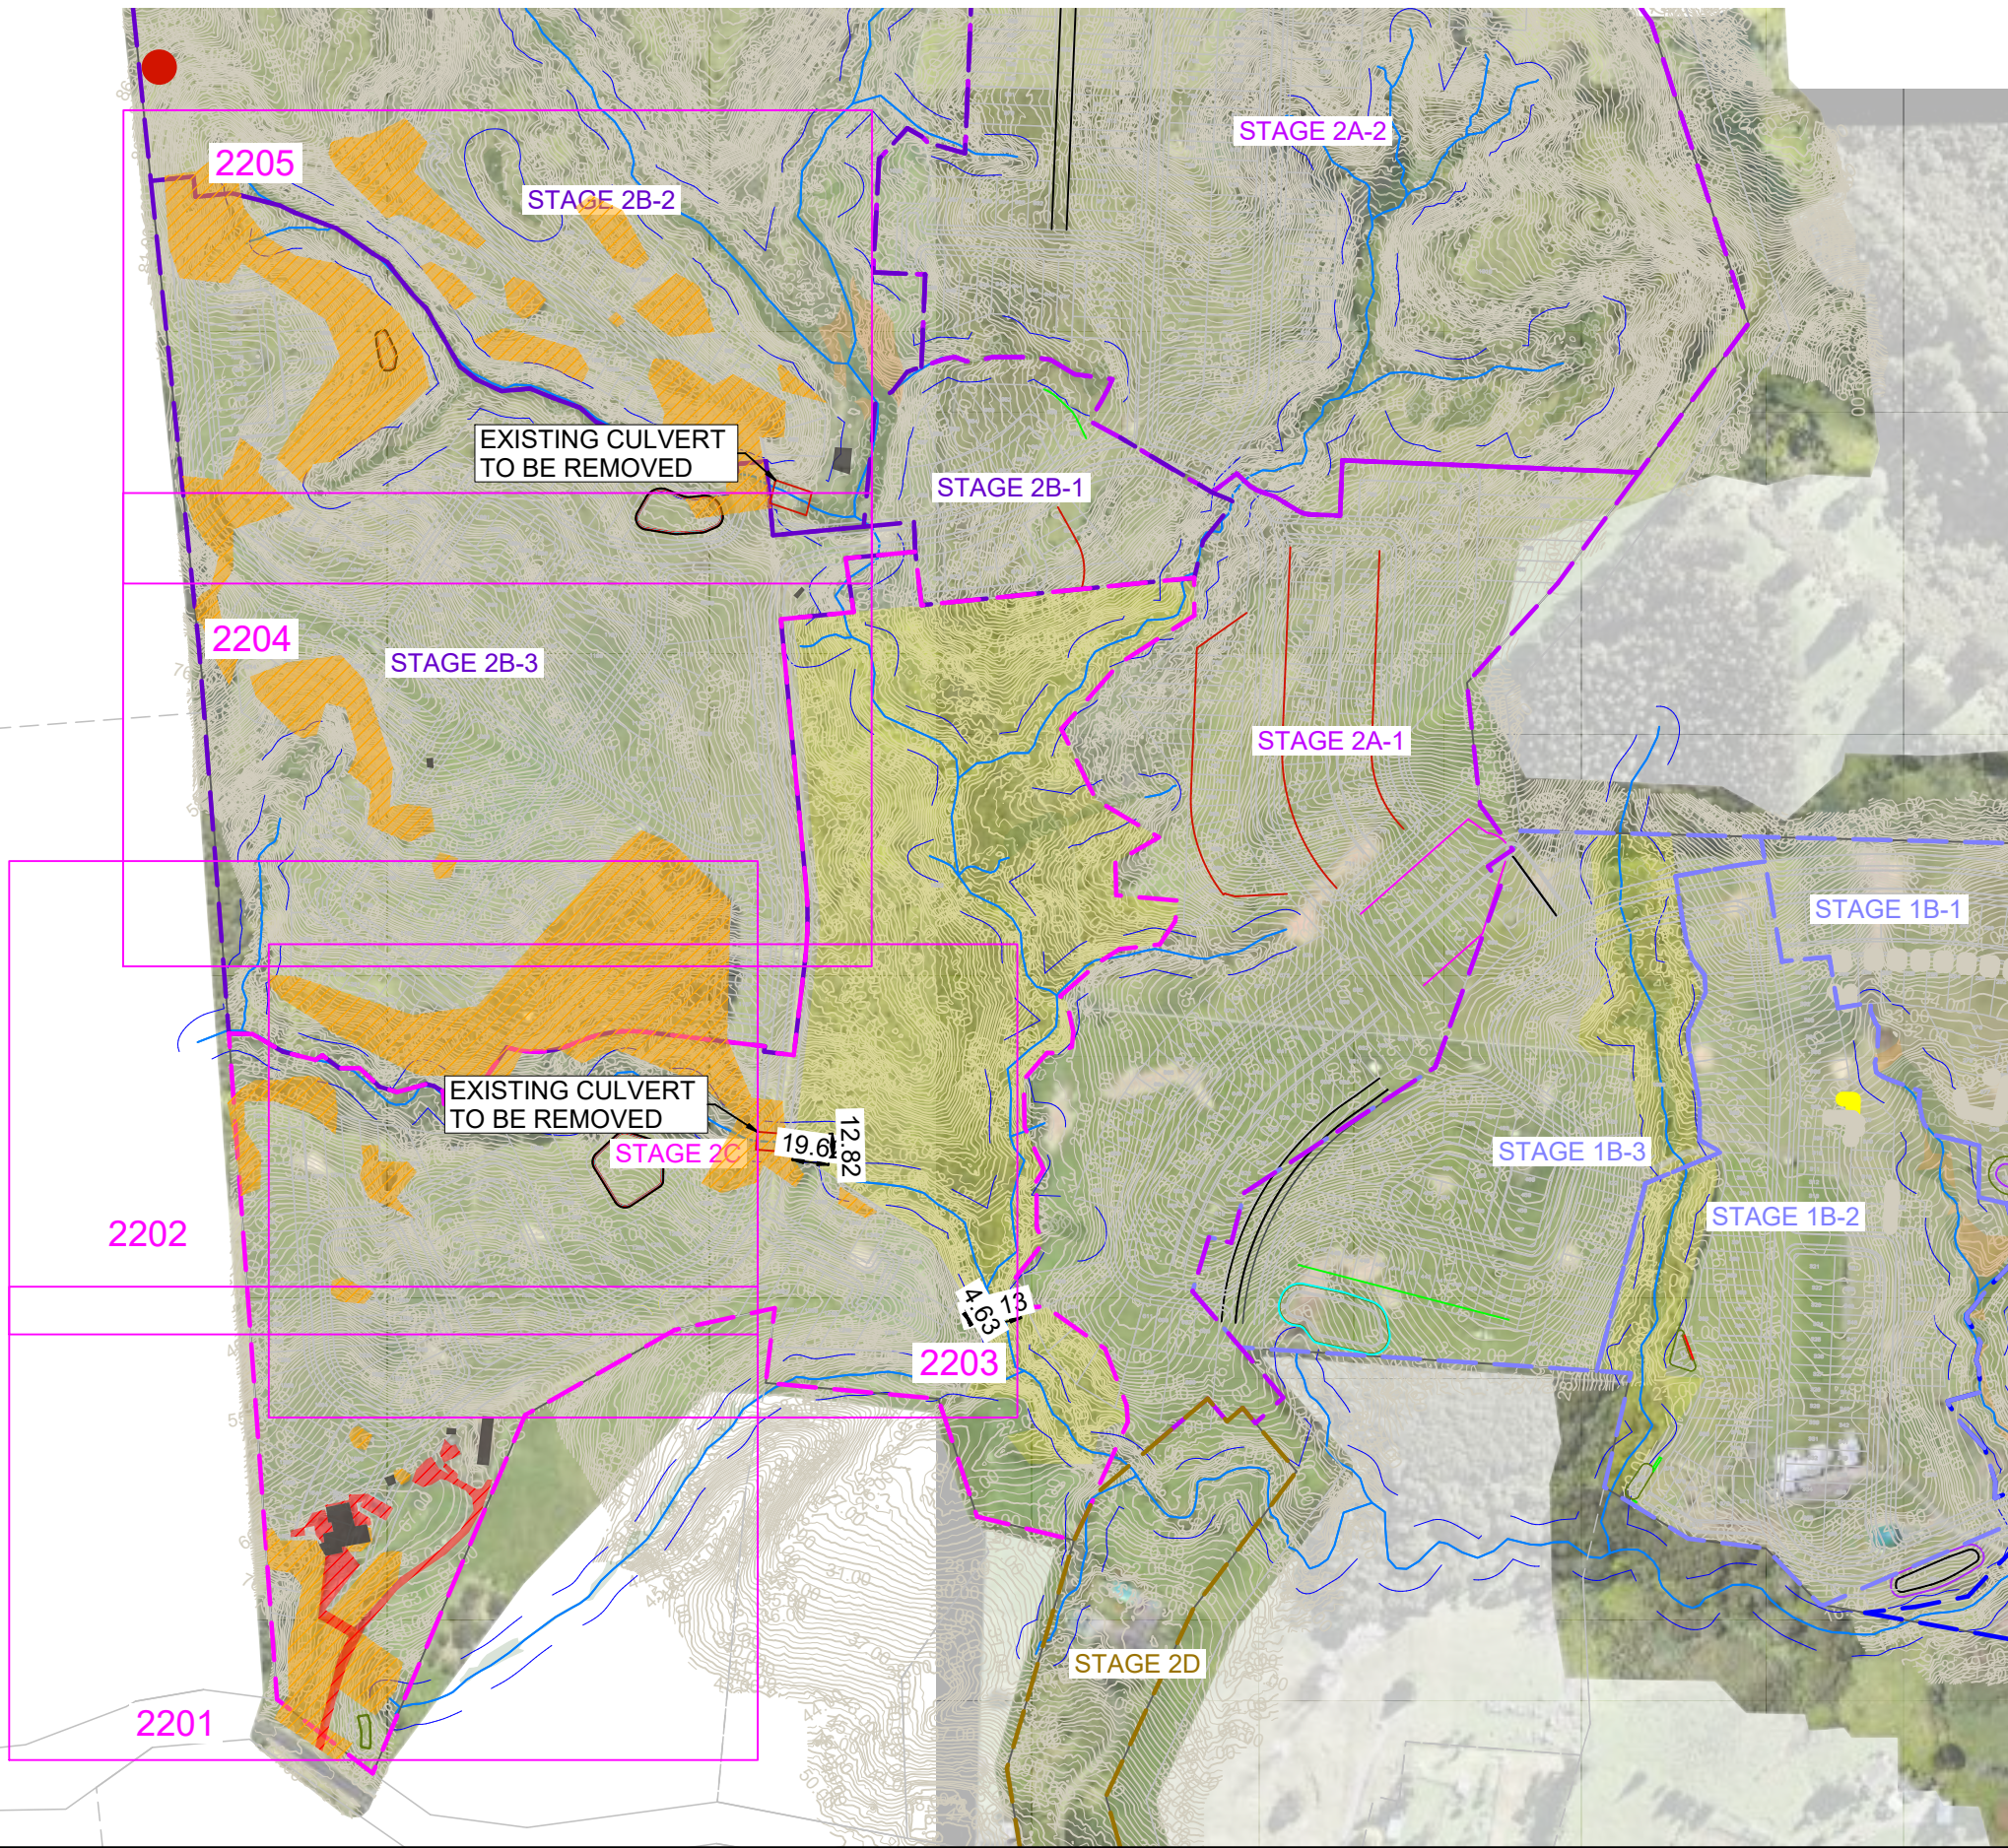

- NOTES:
- 1. REFER TO DRAWING 0000 FOR NOTES.
 - 2. REFER TO DRAWING 2200 FOR LEGEND.

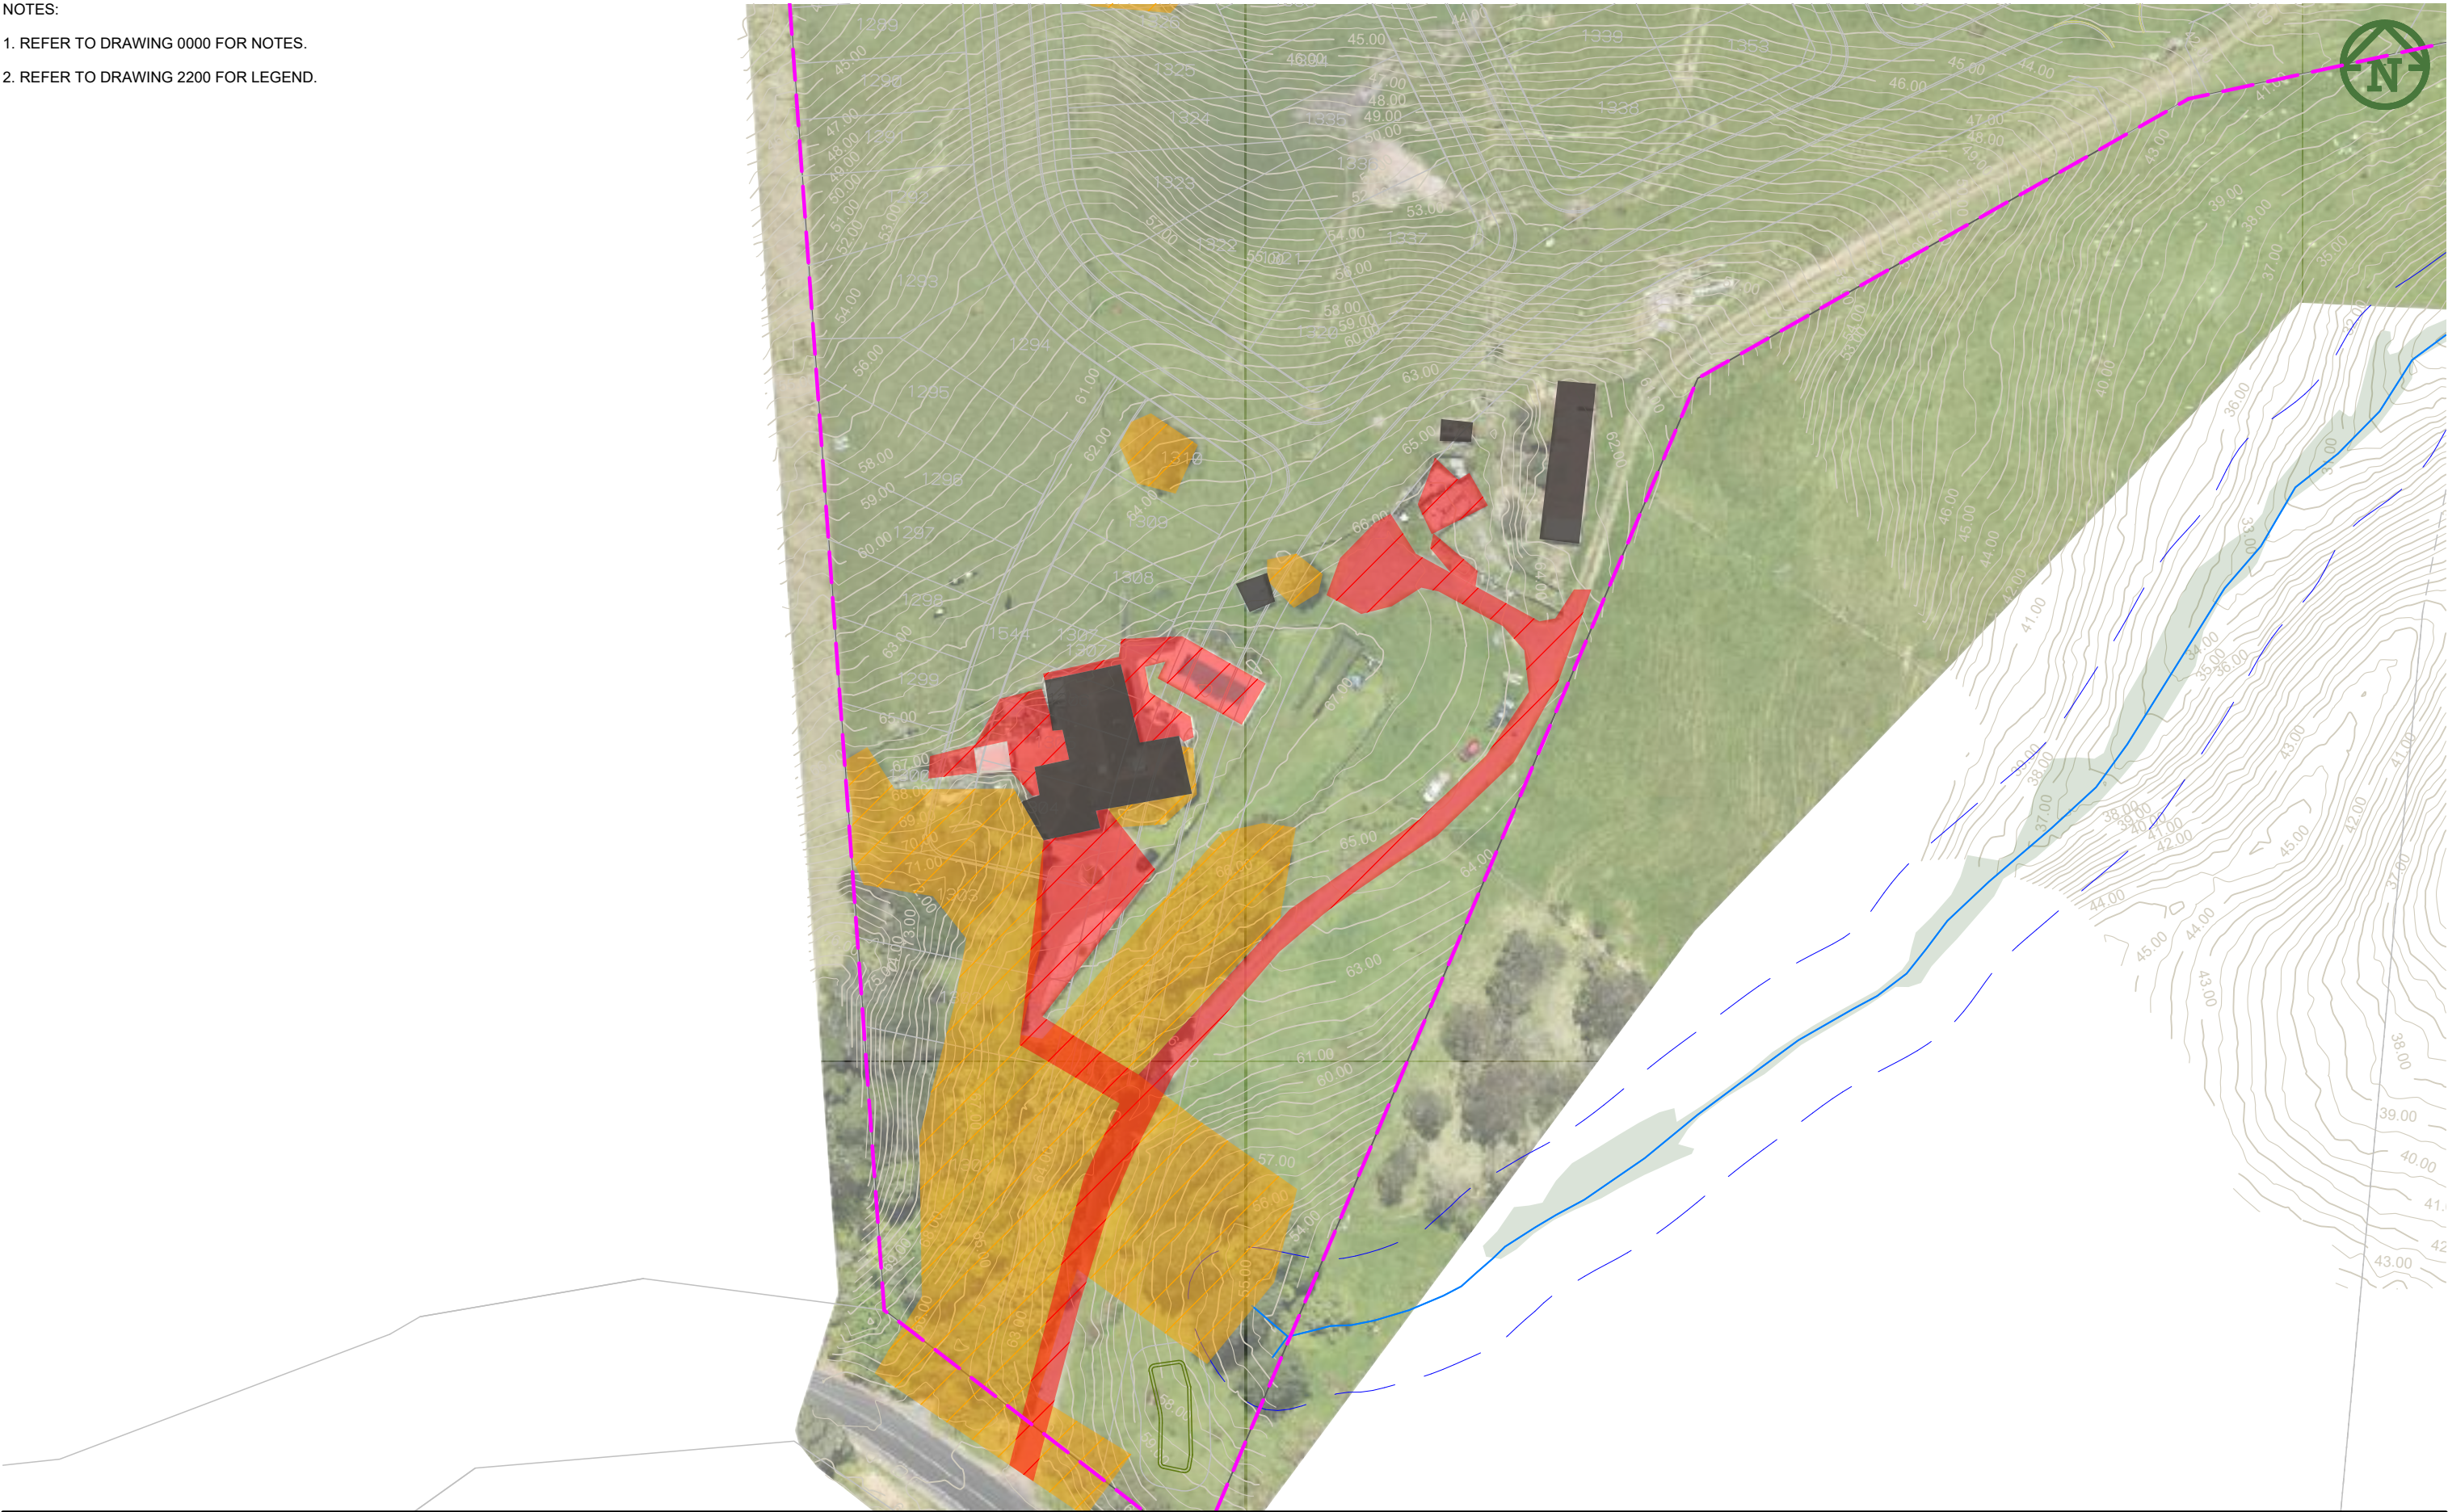

- NOTES:
- 1. REFER TO DRAWING 0000 FOR NOTES.
 - 2. REFER TO DRAWING 2200 FOR LEGEND.



CLIENT:

PROJECT:

TITLE:

PURPOSE OF ISSUE:

VINEWAY LIMITED

DELMORE
STAGE 2C,D & E
30 & 32 UPPER OREWA ROAD
OREWA

EARTHWORKS
CLEARING PLAN
SHEET 2 OF 5

RESOURCE CONSENT

F

FOR CONSENT

JK

LV

18/12/2025

A

FIRST ISSUE

NC

JK

REV

DESCRIPTION

DRN BY

CHK BY

APP BY

DATE

MCKENZIE & CO.

SCALE:
1:1000 @ A3
DO NOT SCALE

DRAWING NO:
3725-2CDE-2202


REV:
F

PLOT DATE Thu Dec 18 11:06:56 2025

WWW.MCKENZIEANDCO.CO.NZ

THIS DRAWING IS SOLELY FOR USE BY THE CLIENT ON THIS PROJECT ONLY. NO LIABILITY IS ACCEPTED IN ITS USE BY ANY OTHER ENTITY OR FOR ANY OTHER PURPOSE

c:\12ds\data\MCK\F501\3725-2 Delmore Stage 2_5201\06000. Engineering Design\6400. 12d\Stage 2CDE Plotting Earthworks\12dmodel Stage 2CDE Plotting Earthworks

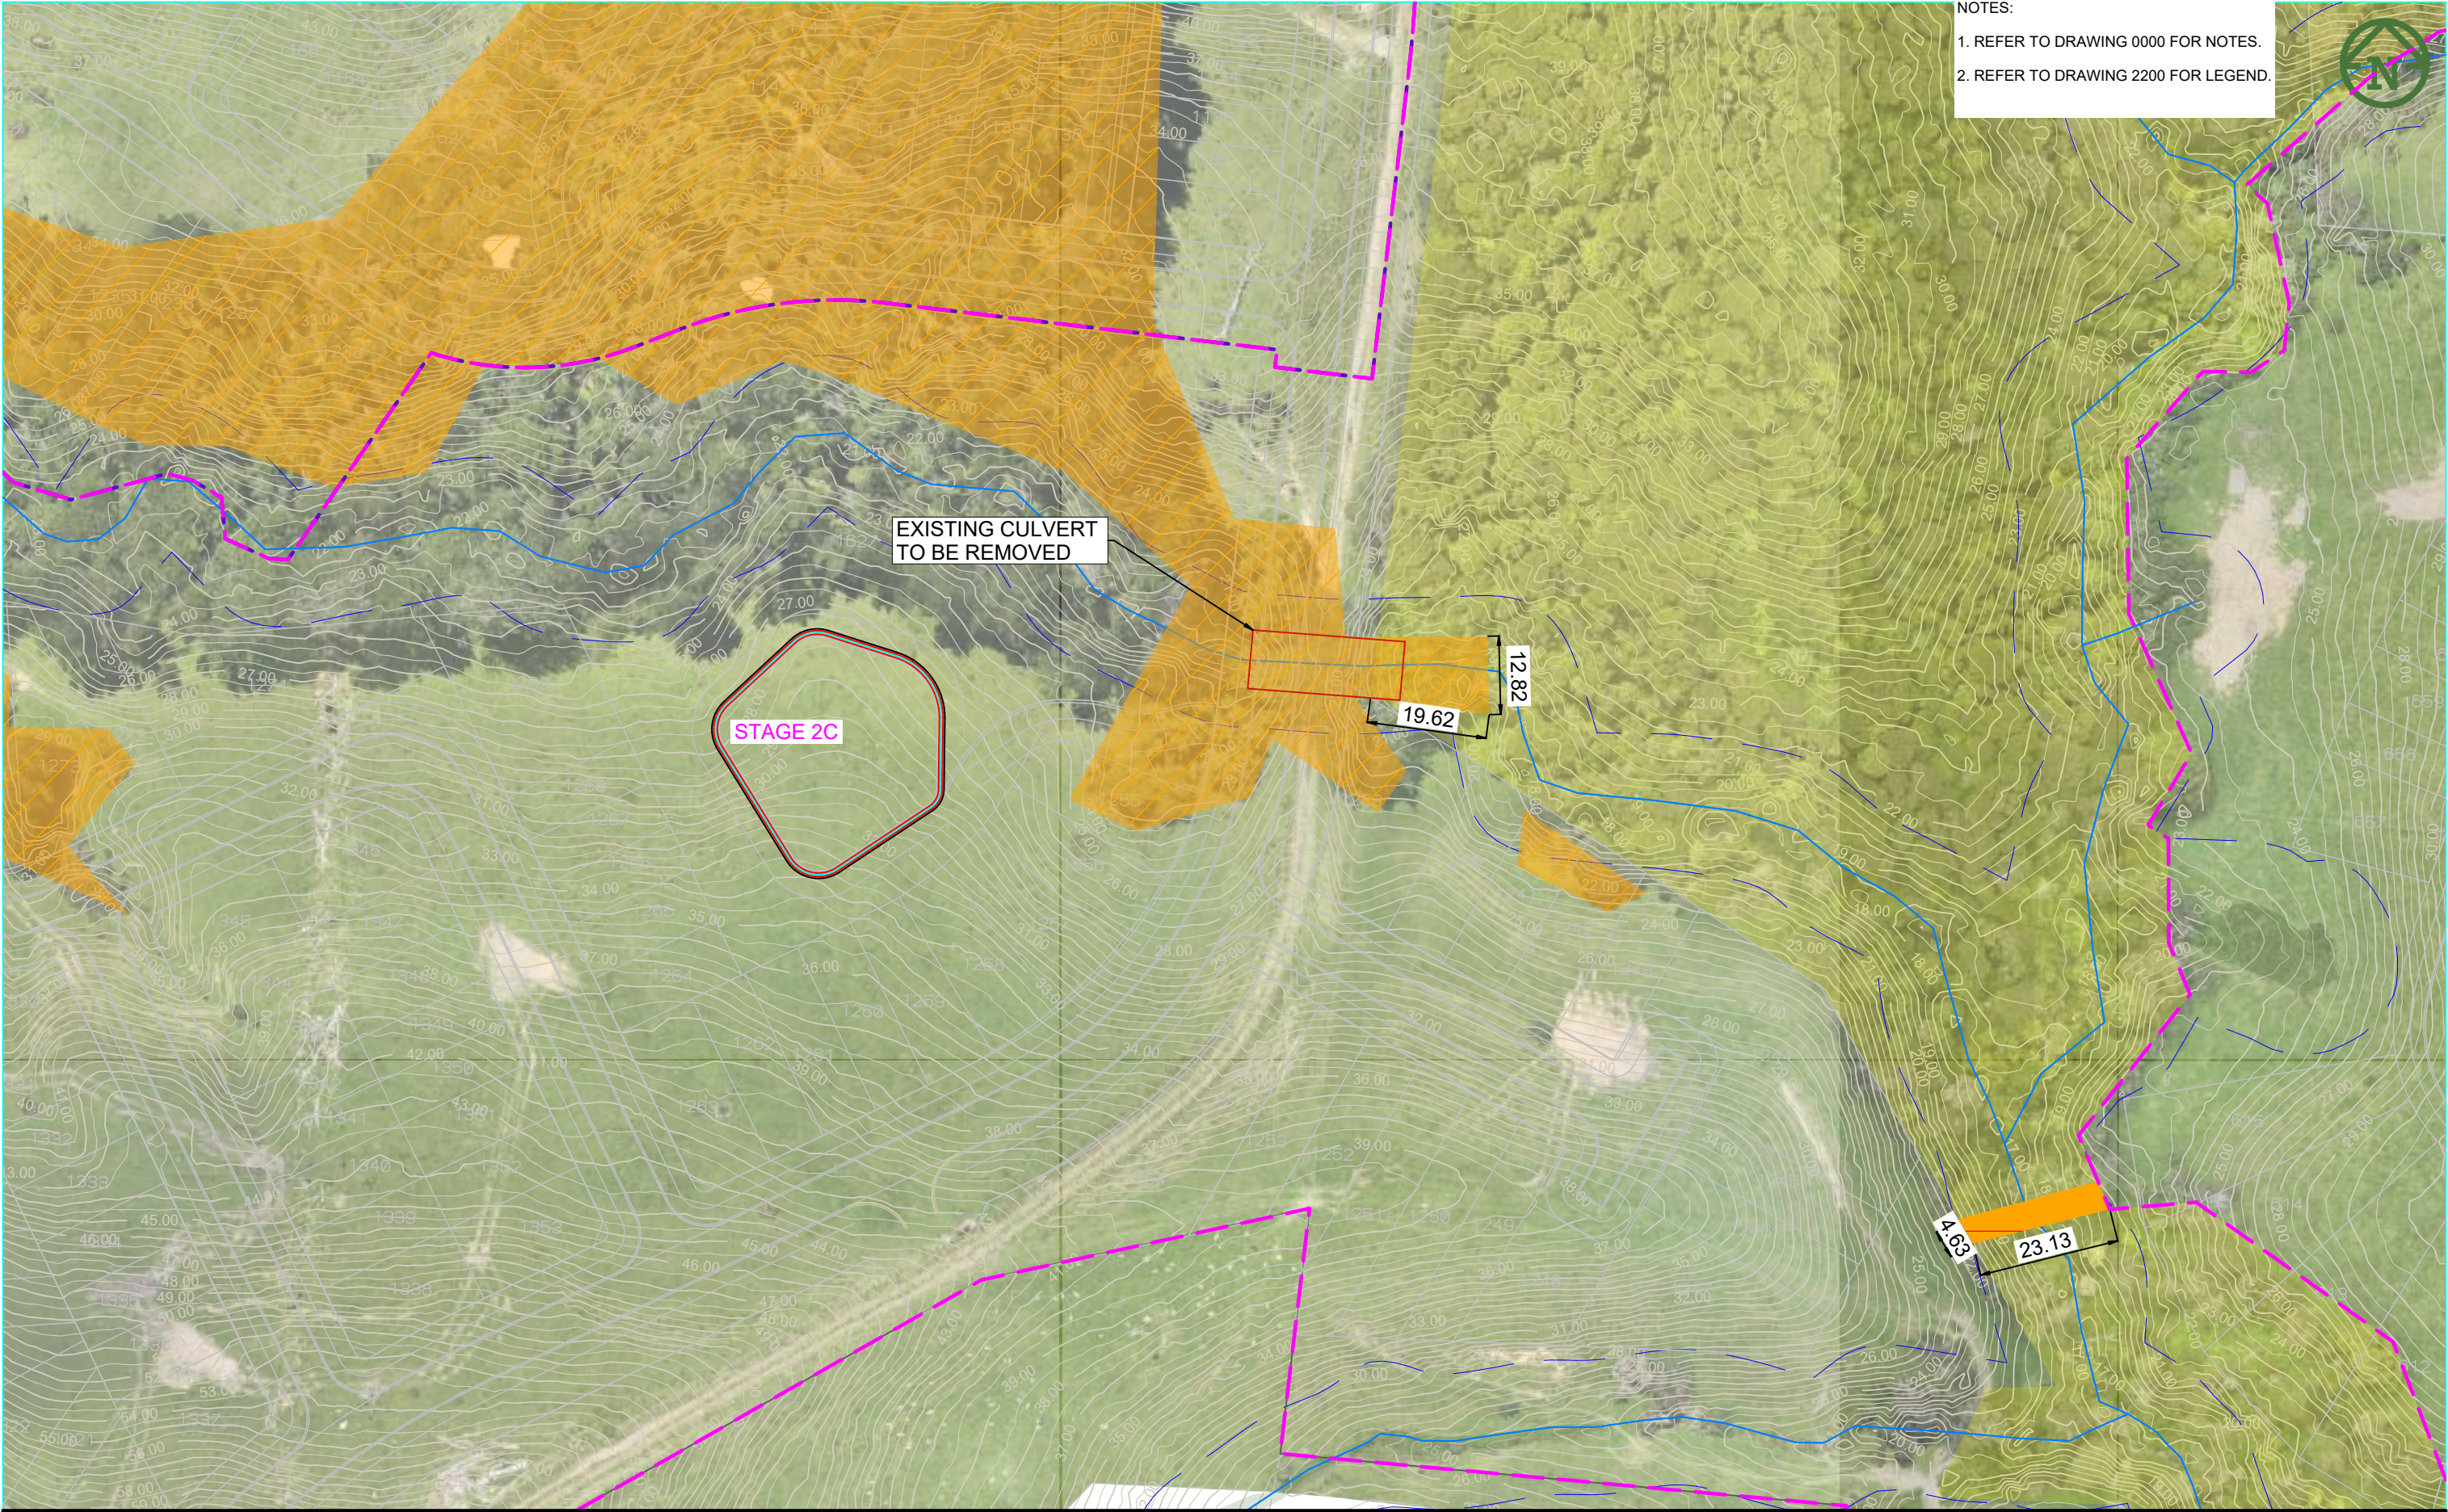

NOTES:
1. REFER TO DRAWING 0000 FOR NOTES.
2. REFER TO DRAWING 2200 FOR LEGEND.



EXISTING CULVERT
TO BE REMOVED

STAGE 2C

12.82

19.62

4.03

23.13

CLIENT: PROJECT: TITLE: PURPOSE OF ISSUE:

VINEWAY LIMITED

DELMORE
STAGE 2C,D & E
30 & 32 UPPER OREWA ROAD
OREWA

EARTHWORKS
CLEARING PLAN
SHEET 3 OF 5

RESOURCE CONSENT


SCALE:
1:1000 @ A3

DO NOT SCALE


DRAWING NO:
3725-2CDE-2203

REV:
F

F	FOR CONSENT	JK	LV	18/12/2025
A	FIRST ISSUE	NC	JK	
REV	DESCRIPTION	DRN BY	CHK BY	APP BY
				DATE

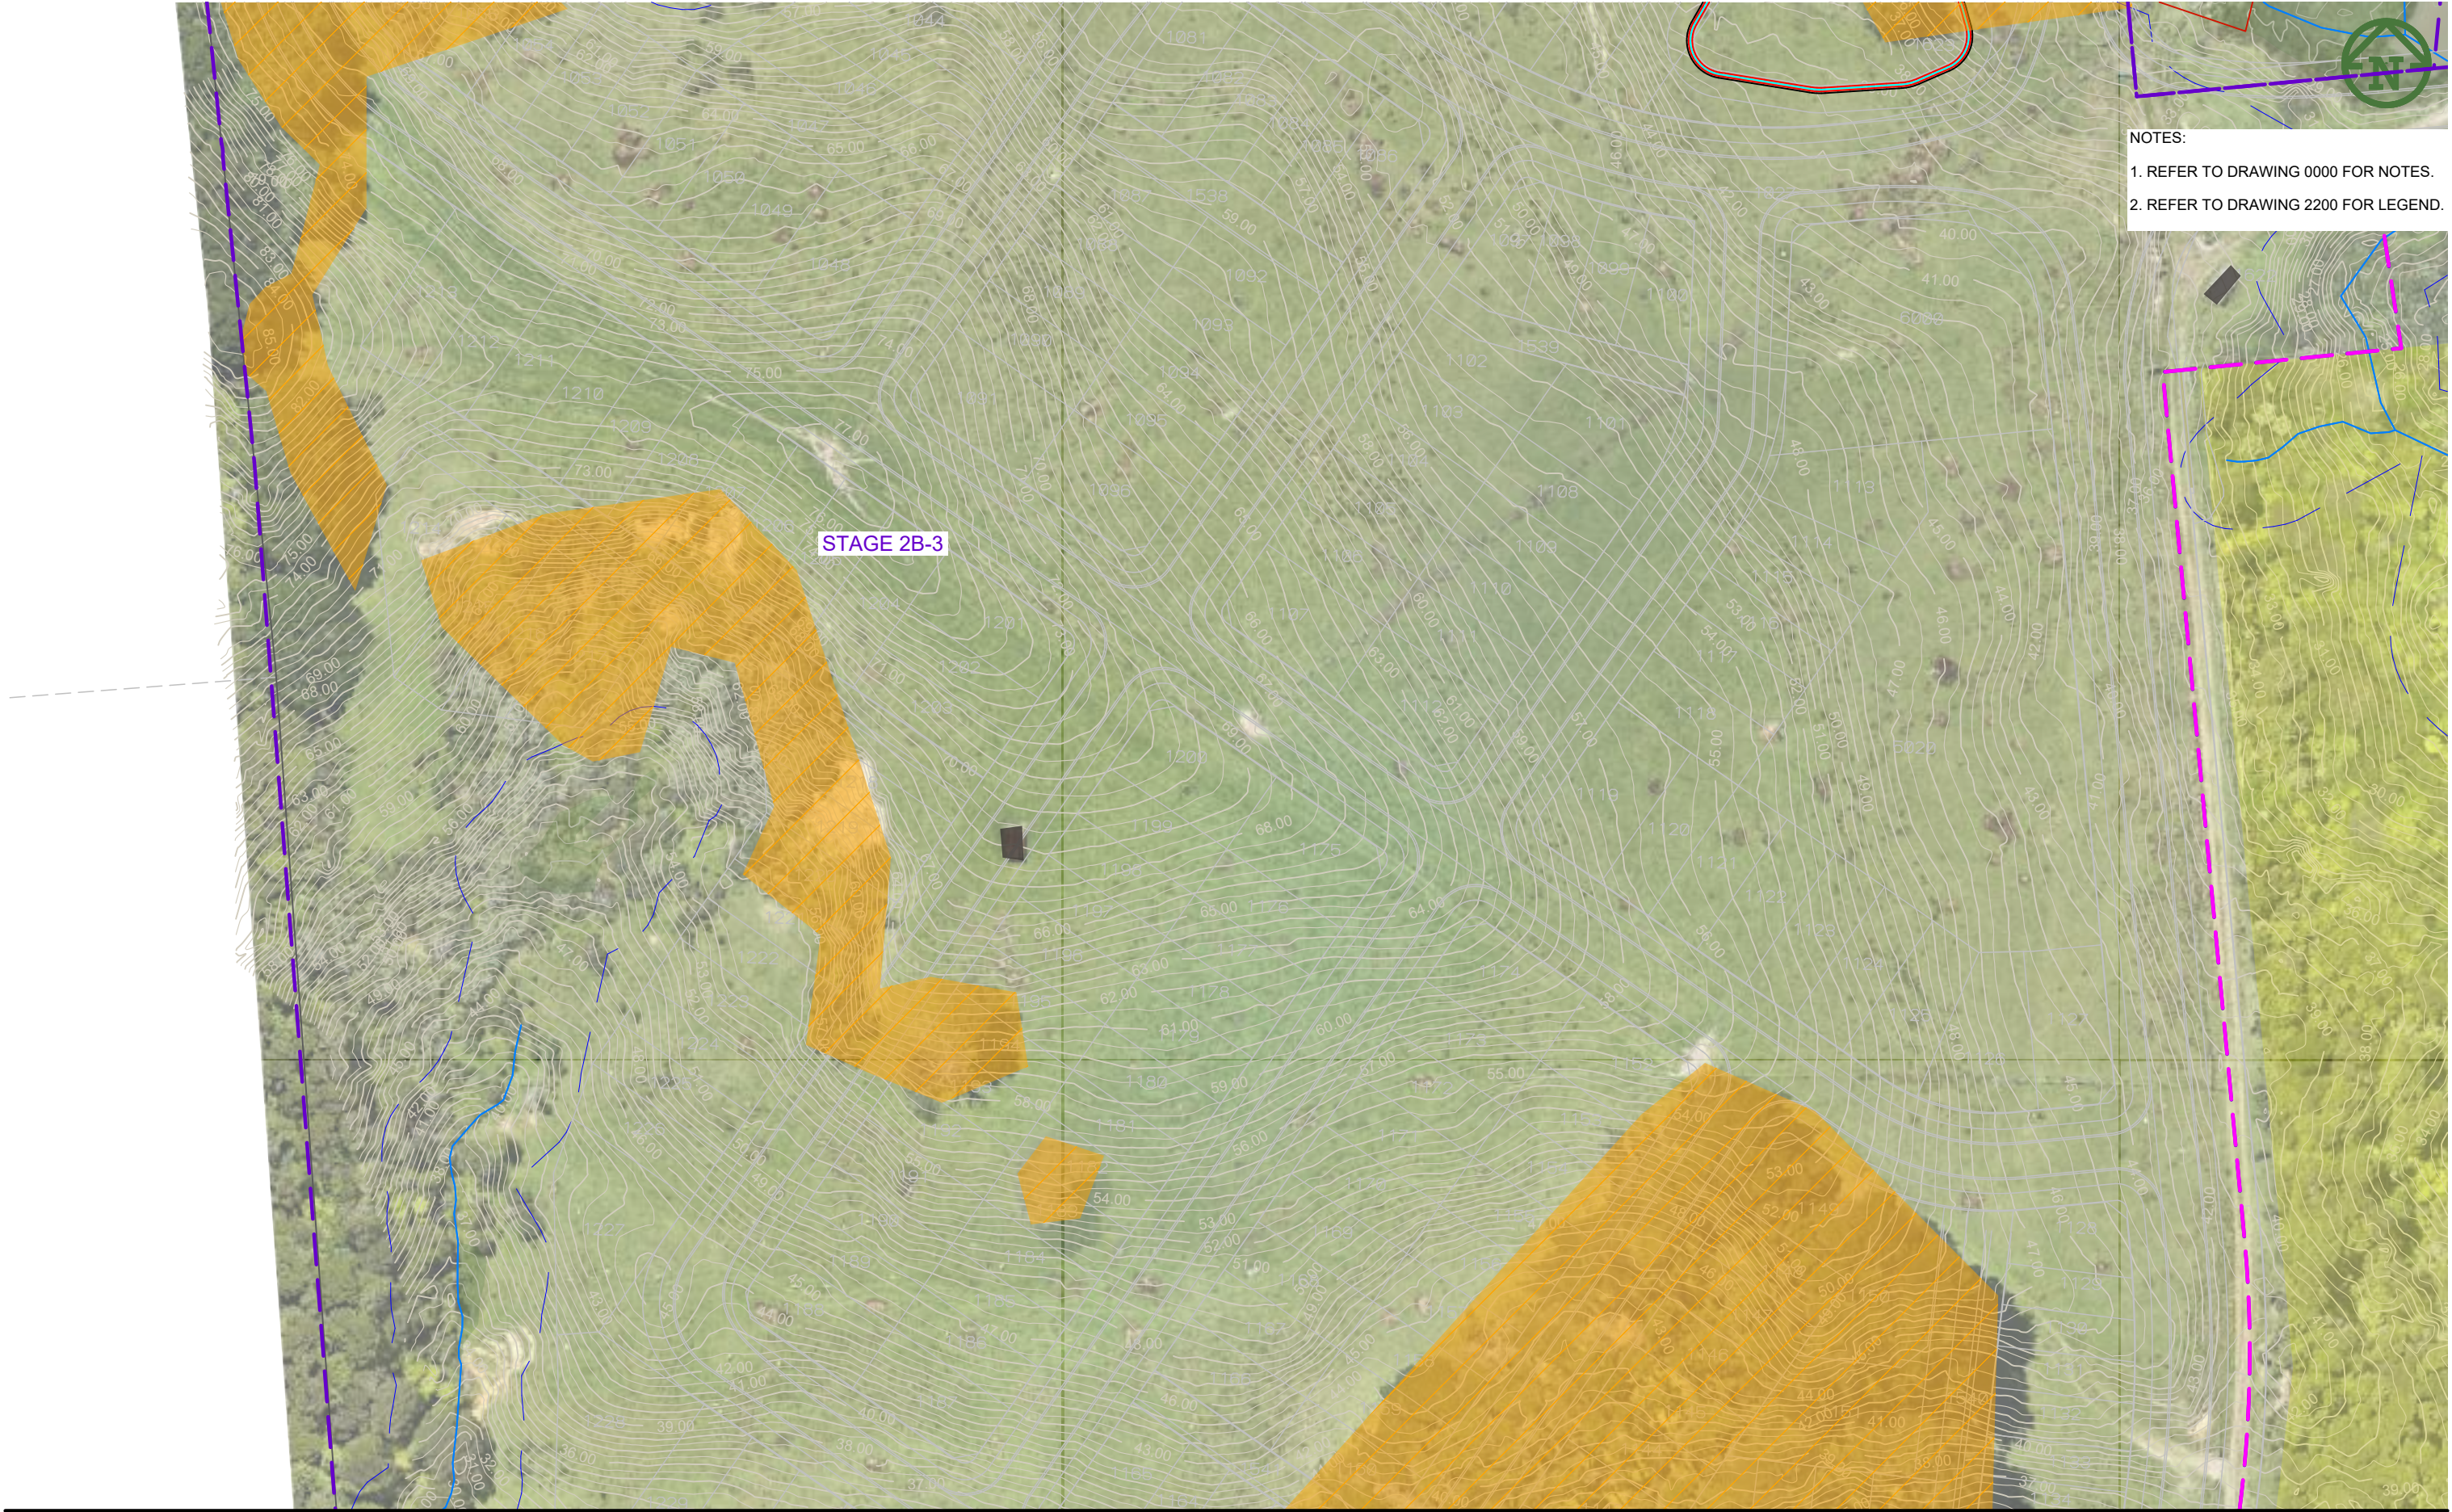

- NOTES:
1. REFER TO DRAWING 0000 FOR NOTES.
 2. REFER TO DRAWING 2200 FOR LEGEND.

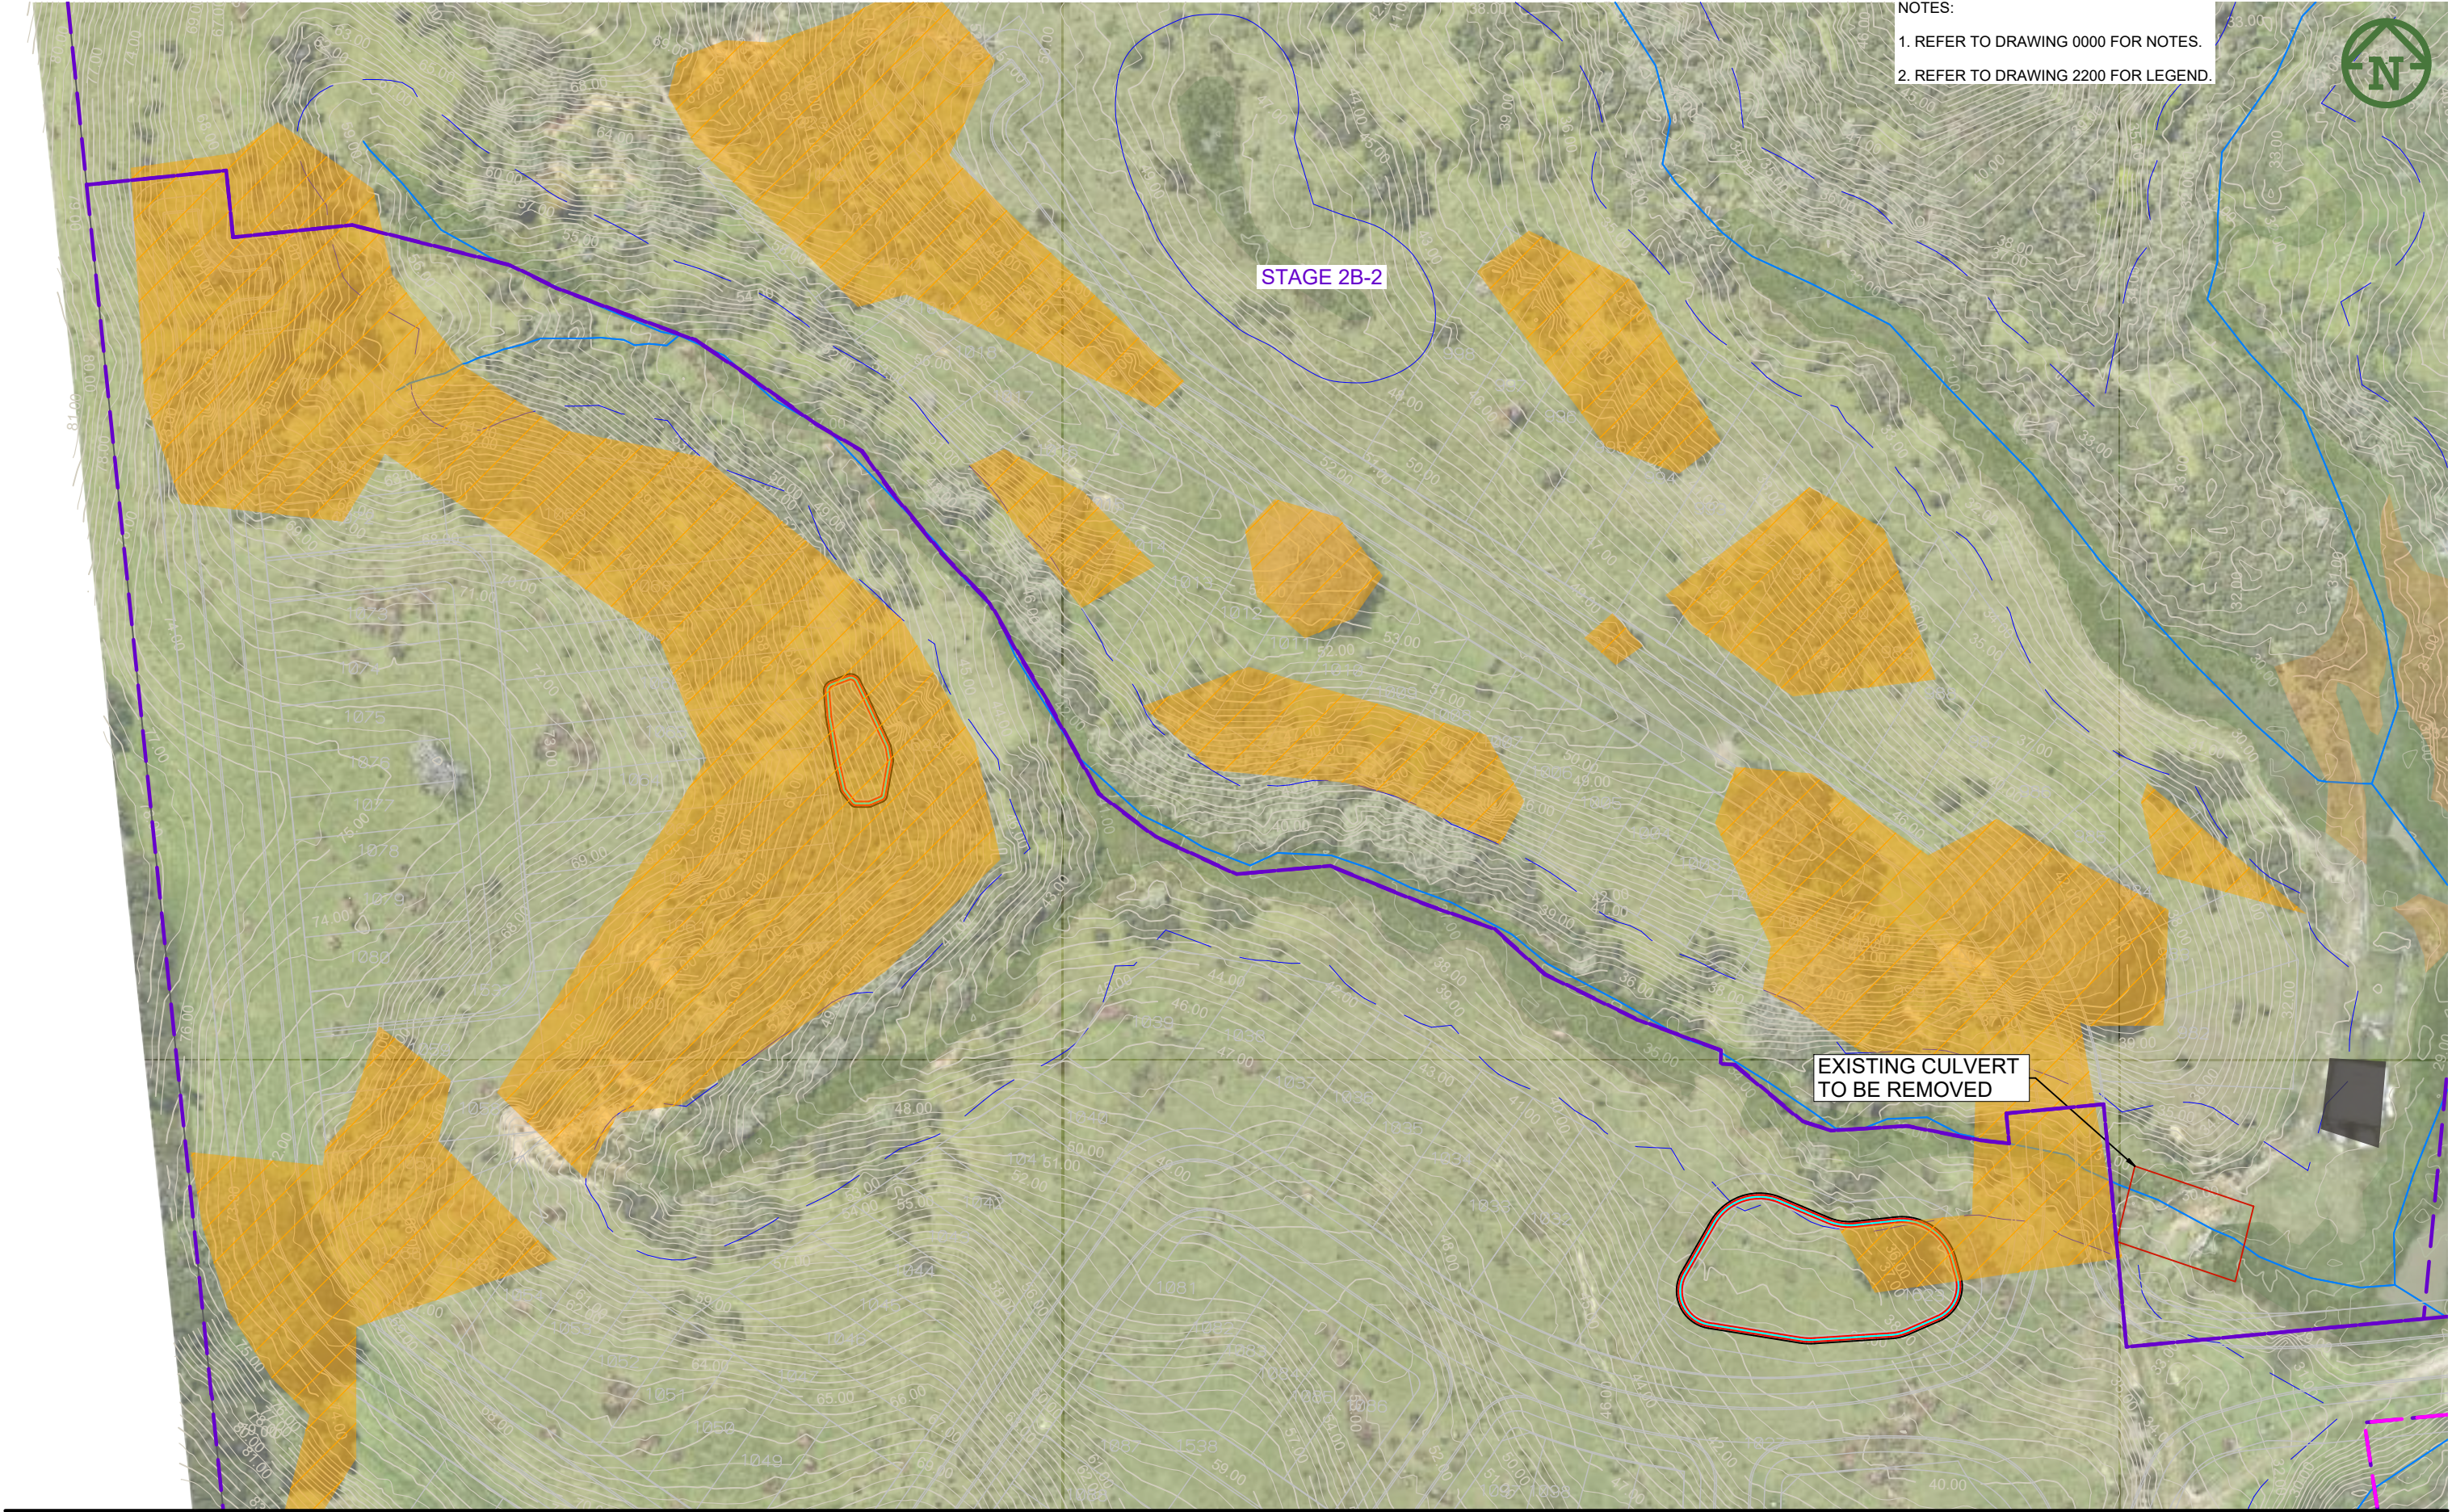

NOTES:
1. REFER TO DRAWING 0000 FOR NOTES.
2. REFER TO DRAWING 2200 FOR LEGEND.

STAGE 2B-2

EXISTING CULVERT
TO BE REMOVED

CLIENT:	PROJECT:	TITLE:	PURPOSE OF ISSUE:
VINEWAY LIMITED	DELMORE STAGE 2C,D & E 30 & 32 UPPER OREWA ROAD OREWA	EARTHWORKS CLEARING PLAN SHEET 5 OF 5	RESOURCE CONSENT
SCALE: 1:1000 @ A3 DO NOT SCALE			REV: F
DRAWING NO: 3725-2CDE-2205			

F	FOR CONSENT	JK	LV	18/12/2025	
A	FIRST ISSUE	NC	JK		
REV	DESCRIPTION	DRN BY	CHK BY	APP BY	DATE