


- NOTES:
1. AERIAL IMAGERY SOURCED FROM LINZ DATA SERVICE, LICENSED BY LINZ FOR RE-USE UNDER THE CREATIVE COMMONS ATTRIBUTION 4.0 NEW ZEALAND LICENCE (CC BY 4.0), DATED 2025.
 2. KERBLINES, PROPERTY BOUNDARIES AND BUILDING OUTLINES SOURCED FROM WCC, LICENSED BY WCC FOR RE-USE UNDER THE CREATIVE COMMONS ATTRIBUTION 4.0 NEW ZEALAND LICENCE (CC BY 4.0), DATED 2001.



REVISION	AMENDMENT	APPROVED	DATE
A	CONSENT DESIGN	ES	2026-07-09

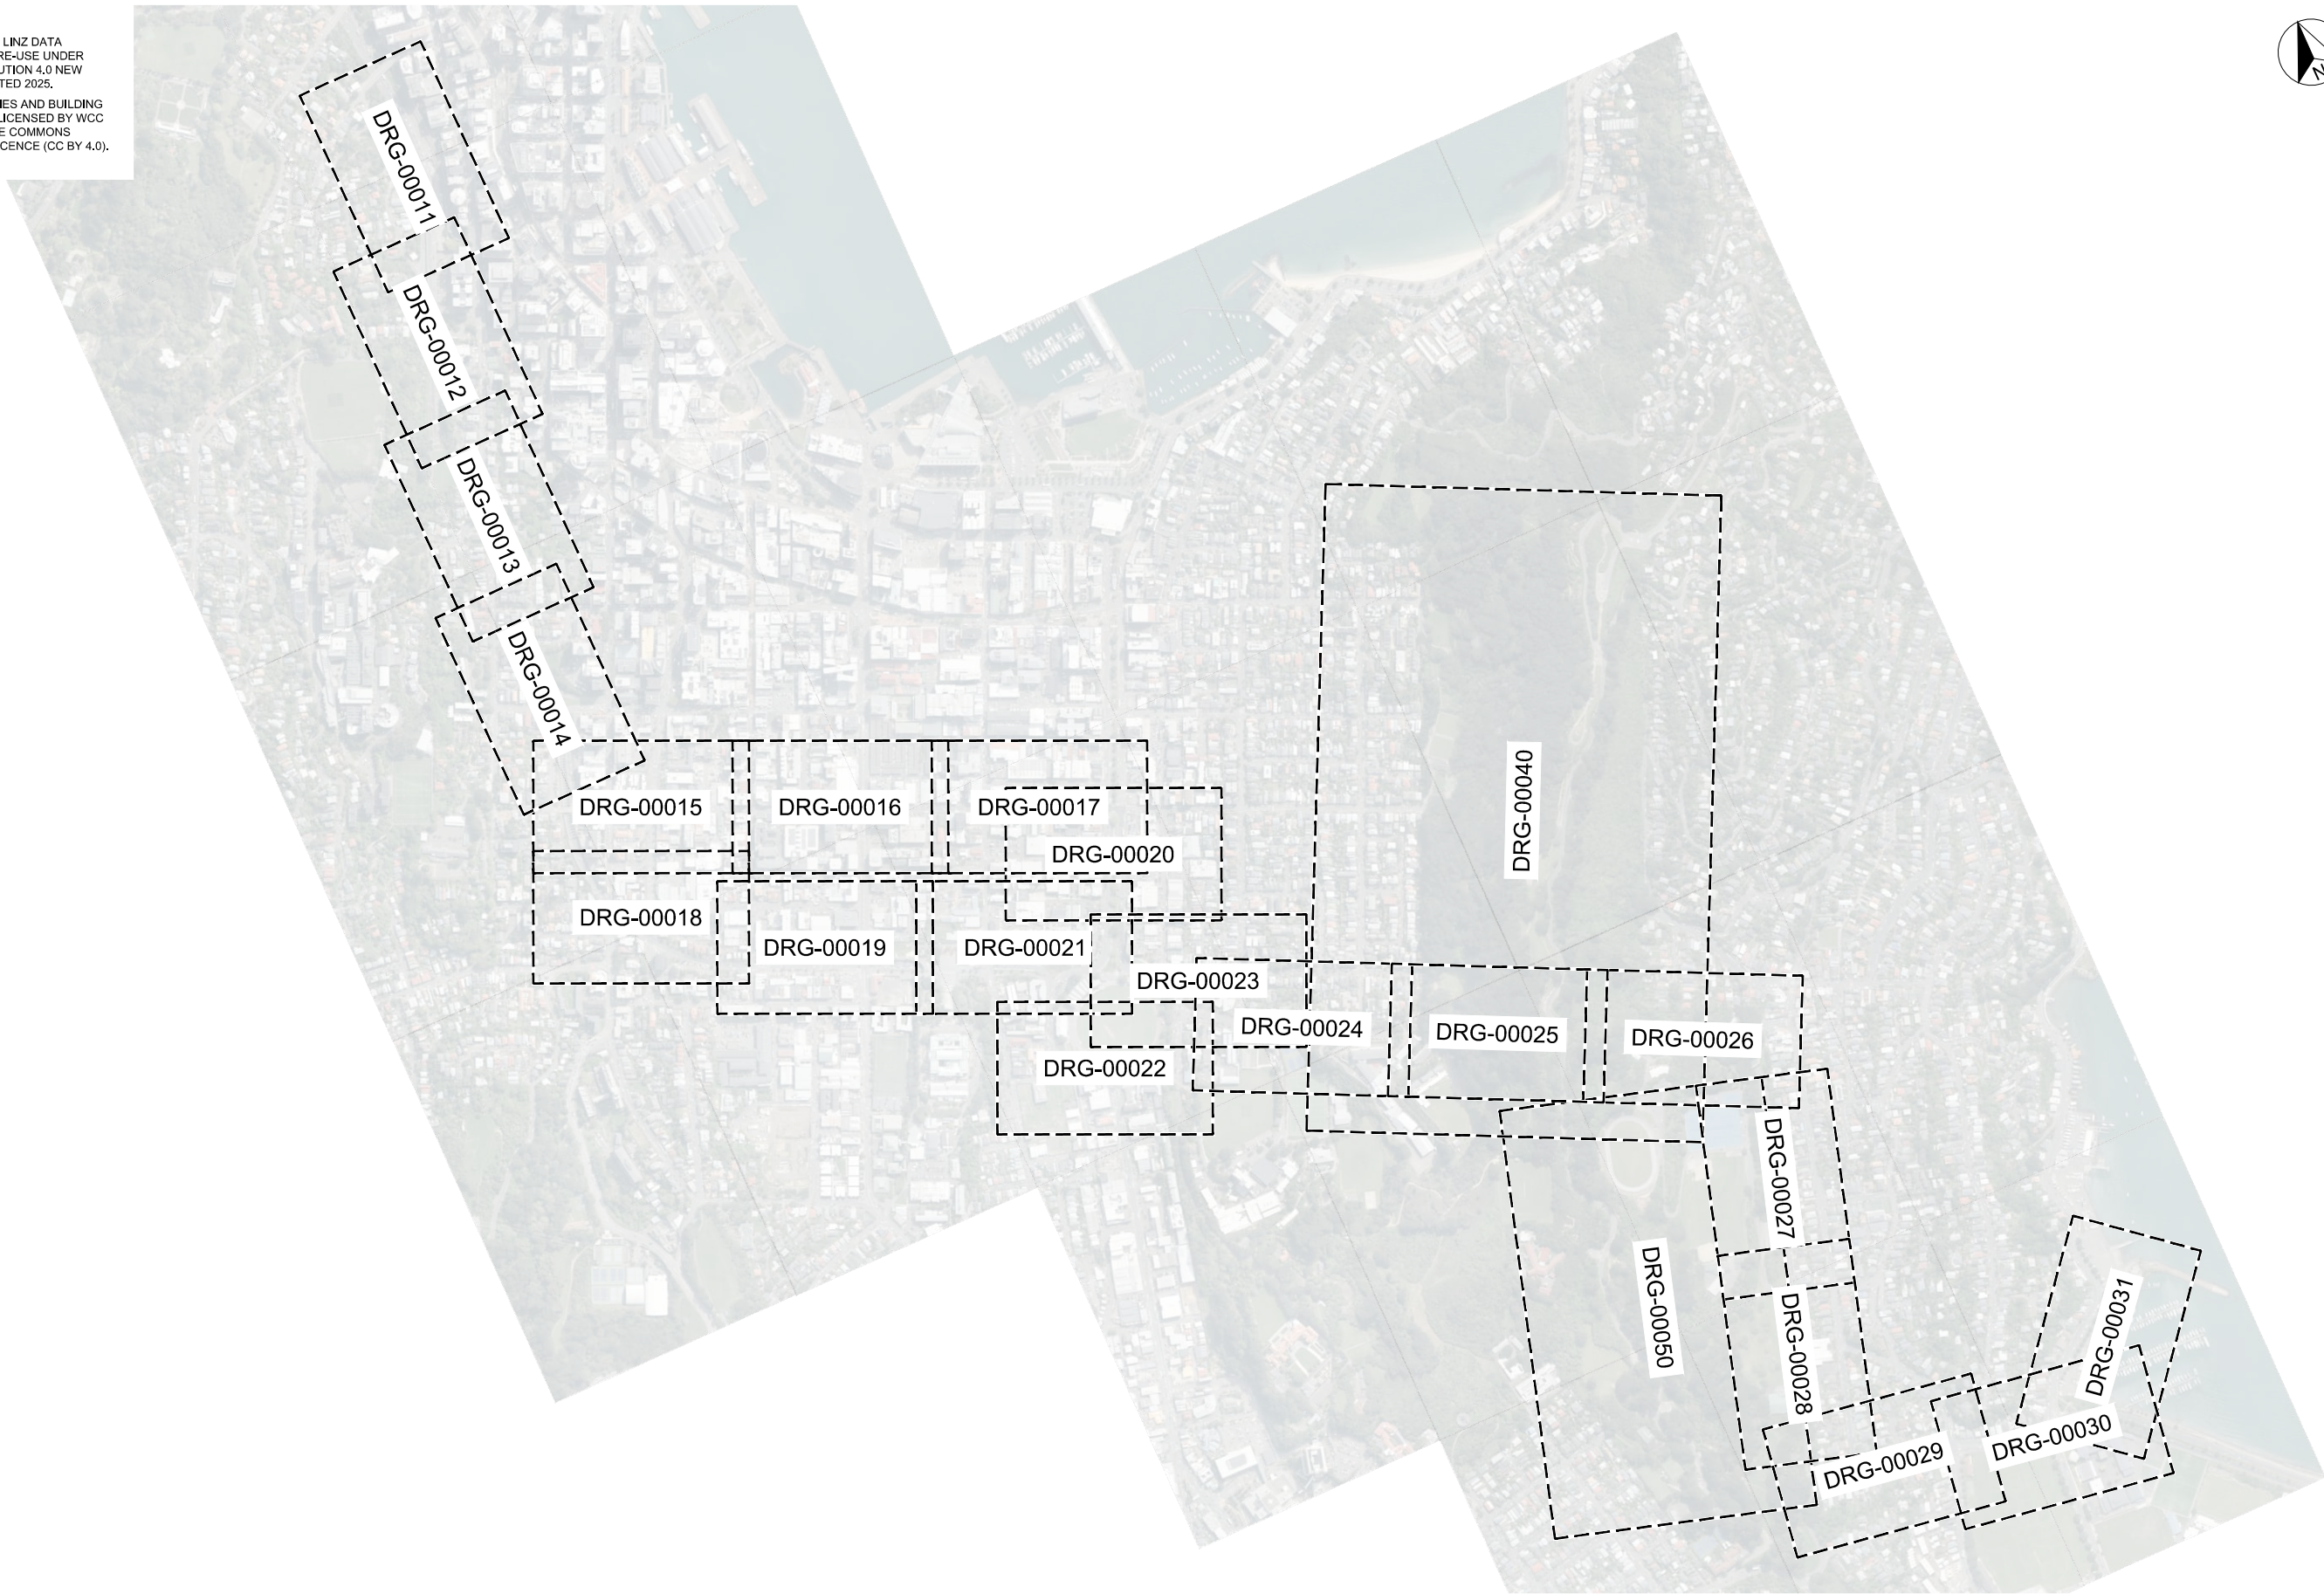

SCALES			ORIGINAL SIZE
NOT TO SCALE			A1
DRAWN	DESIGNED	APPROVED	
S. THORNTON	S. THORNTON	E. SUTTON	
DRAWING VERIFIED	DESIGN VERIFIED	APPROVED DATE	
Q. O'SHAUGHNESSY	G. MURISON	2026-07-09	
CONSENT DESIGN			

PROJECT			
NZ TRANSPORT AGENCY			
WELLINGTON			
STATE HIGHWAY 1 WELLINGTON IMPROVEMENTS			
TITLE			
RMA APPROVALS			
SHEET LAYOUT			
WSP PROJECT NO.	PROJ-ORIG-VOL-LOC-TYPE	SHEET NO.	REVISION
5-C4434.01	SH1WI-DES-00-GEN-DRG	00010	A



NOTES:

1. AERIAL IMAGERY SOURCED FROM LINZ DATA SERVICE, LICENSED BY LINZ FOR RE-USE UNDER THE CREATIVE COMMONS ATTRIBUTION 4.0 NEW ZEALAND LICENCE (CC BY 4.0), DATED 2025.
2. KERBLINES, PROPERTY BOUNDARIES AND BUILDING OUTLINES SOURCED FROM WCC, LICENSED BY WCC FOR RE-USE UNDER THE CREATIVE COMMONS ATTRIBUTION 4.0 NEW ZEALAND LICENCE (CC BY 4.0), DATED 2001.

- LEGEND:**
- PROPERTY BOUNDARY
 - EXISTING NZTA DESIGNATION
 - PROPOSED DESIGNATION
 - PROPOSED DESIGNATION EXTENT POST CONSTRUCTION
 - RESOURCE CONSENTS OUTSIDE DESIGNATION (OFFSET AREAS)
 - RESOURCE CONSENTS OUTSIDE DESIGNATION (CMA)

REVISION	AMENDMENT	APPROVED	DATE
A	CONSENT DESIGN	ES	2026-07-09



SCALES			ORIGINAL SIZE
1:500 (A1) 1:1000 (A3)			A1
DRAWN	DESIGNED	APPROVED	
S. THORNTON	S. THORNTON	E. SUTTON	
DRAWING VERIFIED	DESIGN VERIFIED	APPROVED DATE	
Q. O'SHAUGHNESSY	G. MURISON	2026-07-09	
CONSISTENT DESIGN			

PROJECT			
NZ TRANSPORT AGENCY			
WELLINGTON			
STATE HIGHWAY 1 WELLINGTON IMPROVEMENTS			
TITLE			
RMA APPROVALS			
SHEET 1			
WSP PROJECT NO.	PROJ-ORIG-VOL-LOC-TYPE	SHEET NO.	REVISION
5-C4434.01	SH1WI-DES-00-GEN-DRG	00011	A



- NOTES:**
- AERIAL IMAGERY SOURCED FROM LINZ DATA SERVICE, LICENSED BY LINZ FOR RE-USE UNDER THE CREATIVE COMMONS ATTRIBUTION 4.0 NEW ZEALAND LICENCE (CC BY 4.0), DATED 2025.
 - KERBLINES, PROPERTY BOUNDARIES AND BUILDING OUTLINES SOURCED FROM WCC, LICENSED BY WCC FOR RE-USE UNDER THE CREATIVE COMMONS ATTRIBUTION 4.0 NEW ZEALAND LICENCE (CC BY 4.0), DATED 2001.

- LEGEND:**
- PROPERTY BOUNDARY
 - EXISTING NZTA DESIGNATION
 - PROPOSED DESIGNATION
 - PROPOSED DESIGNATION EXTENT POST CONSTRUCTION
 - RESOURCE CONSENTS OUTSIDE DESIGNATION (OFFSET AREAS)
 - RESOURCE CONSENTS OUTSIDE DESIGNATION (CMA)

REVISION	AMENDMENT	APPROVED	DATE
A	CONSENT DESIGN	ES	2026-07-09



GENERAL

SCALES
1:500 (A1) 1:1000 (A3)

DRAWN S. THORNTON	DESIGNED S. THORNTON	APPROVED E. SUTTON
DRAWING VERIFIED Q. O'SHAUGHNESSY	DESIGN VERIFIED G. MURISON	APPROVED DATE 2026-07-09

CONSSENT DESIGN


PROJECT
NZ TRANSPORT AGENCY
WELLINGTON
STATE HIGHWAY 1 WELLINGTON IMPROVEMENTS

TITLE
RMA APPROVALS
SHEET 2

WSP PROJECT NO. 5-C4434.01	PROJ-ORIG-VOL-LOC-TYPE SH1WI-DES-00-GEN-DRG	SHEET NO. 00012	REVISION A
-------------------------------	--	--------------------	---------------

- NOTES:**
1. AERIAL IMAGERY SOURCED FROM LINZ DATA SERVICE, LICENSED BY LINZ FOR RE-USE UNDER THE CREATIVE COMMONS ATTRIBUTION 4.0 NEW ZEALAND LICENCE (CC BY 4.0), DATED 2025.
 2. KERBLINES, PROPERTY BOUNDARIES AND BUILDING OUTLINES SOURCED FROM WCC, LICENSED BY WCC FOR RE-USE UNDER THE CREATIVE COMMONS ATTRIBUTION 4.0 NEW ZEALAND LICENCE (CC BY 4.0), DATED 2001.

- LEGEND:**
- PROPERTY BOUNDARY
 - EXISTING NZTA DESIGNATION
 - PROPOSED DESIGNATION
 - PROPOSED DESIGNATION EXTENT POST CONSTRUCTION
 - RESOURCE CONSENTS OUTSIDE DESIGNATION (OFFSET AREAS)
 - RESOURCE CONSENTS OUTSIDE DESIGNATION (CMA)

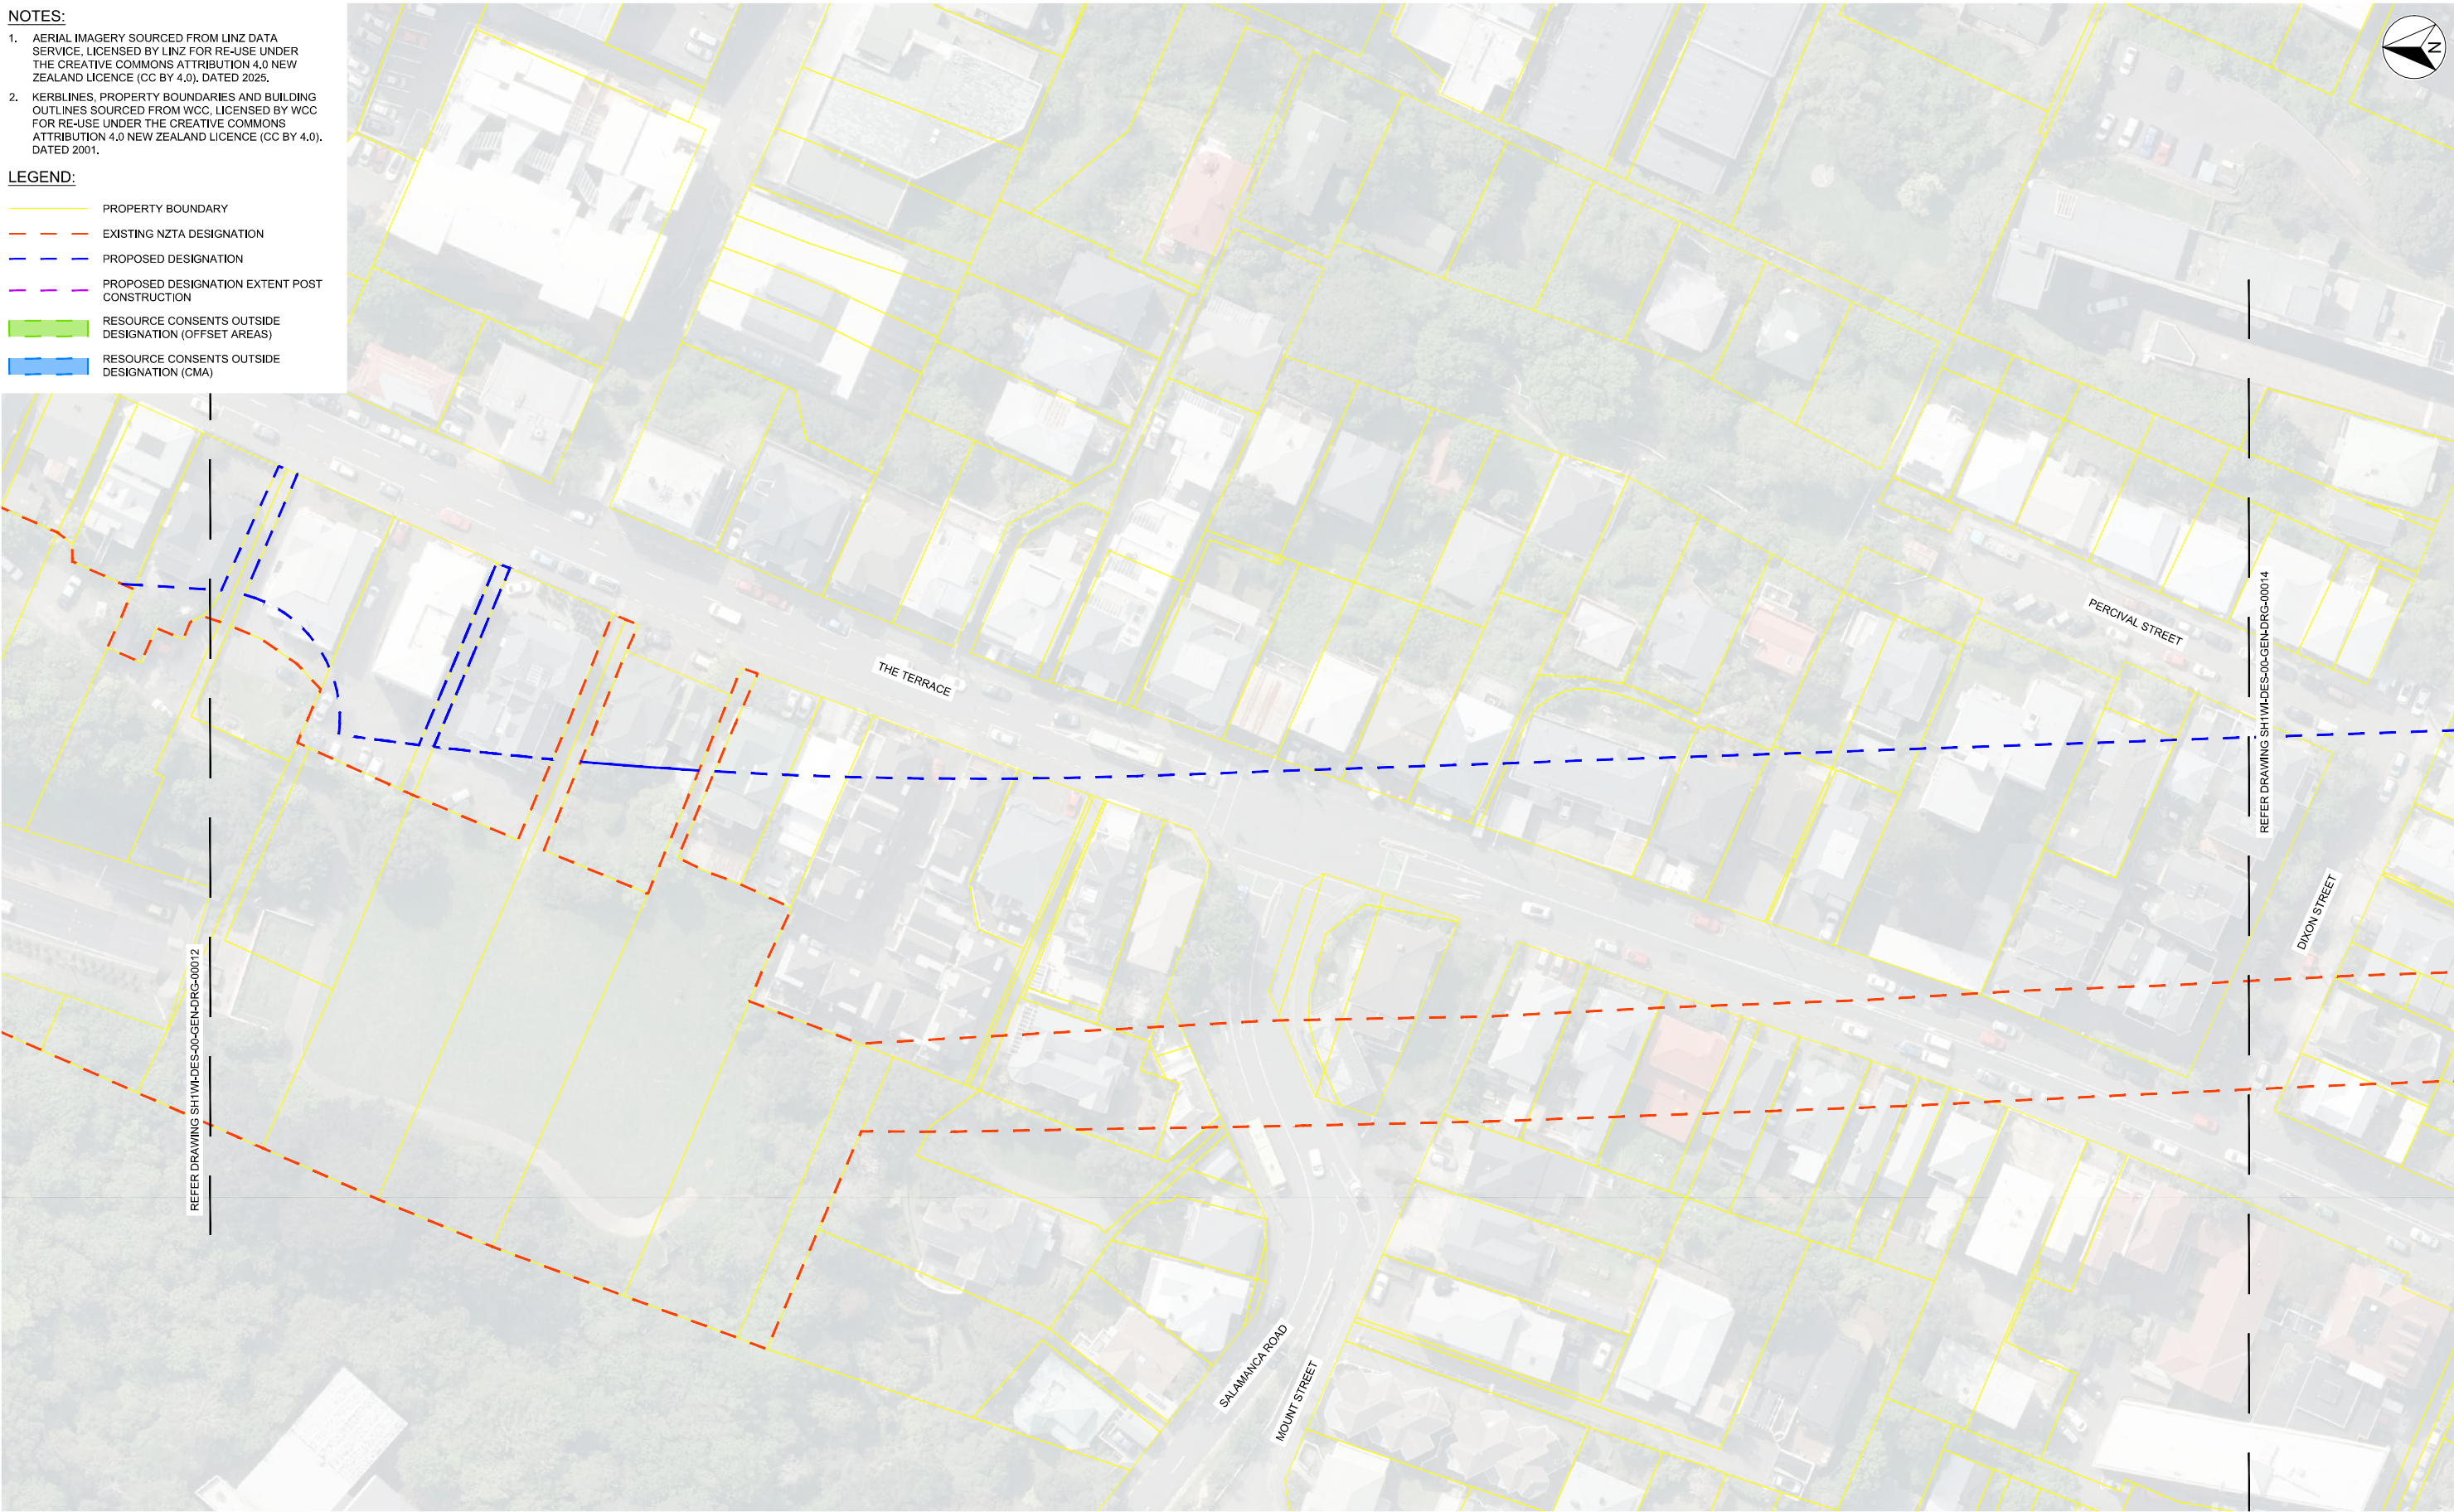

1:500 @ A1
1:1000 @ A3

REVISION	AMENDMENT	APPROVED	DATE
A	CONSENT DESIGN	ES	2026-07-09




GENERAL




SCALES			ORIGINAL SIZE
1:500 (A1) 1:1000 (A3)			A1
DRAWN	DESIGNED	APPROVED	
S. THORNTON	S. THORNTON	E. SUTTON	
DRAWING VERIFIED	DESIGN VERIFIED	APPROVED DATE	
Q. O'SHAUGHNESSY	G. MURISON	2026-07-09	

CONSENT DESIGN

PROJECT NZ TRANSPORT AGENCY WELLINGTON STATE HIGHWAY 1 WELLINGTON IMPROVEMENTS			
TITLE RMA APPROVALS SHEET 3			
WSP PROJECT NO. 5-C4434.01	PROJ-ORIG-VOL-LOC-TYPE SH1WI-DES-00-GEN-DRG	SHEET NO. 00013	REVISION A

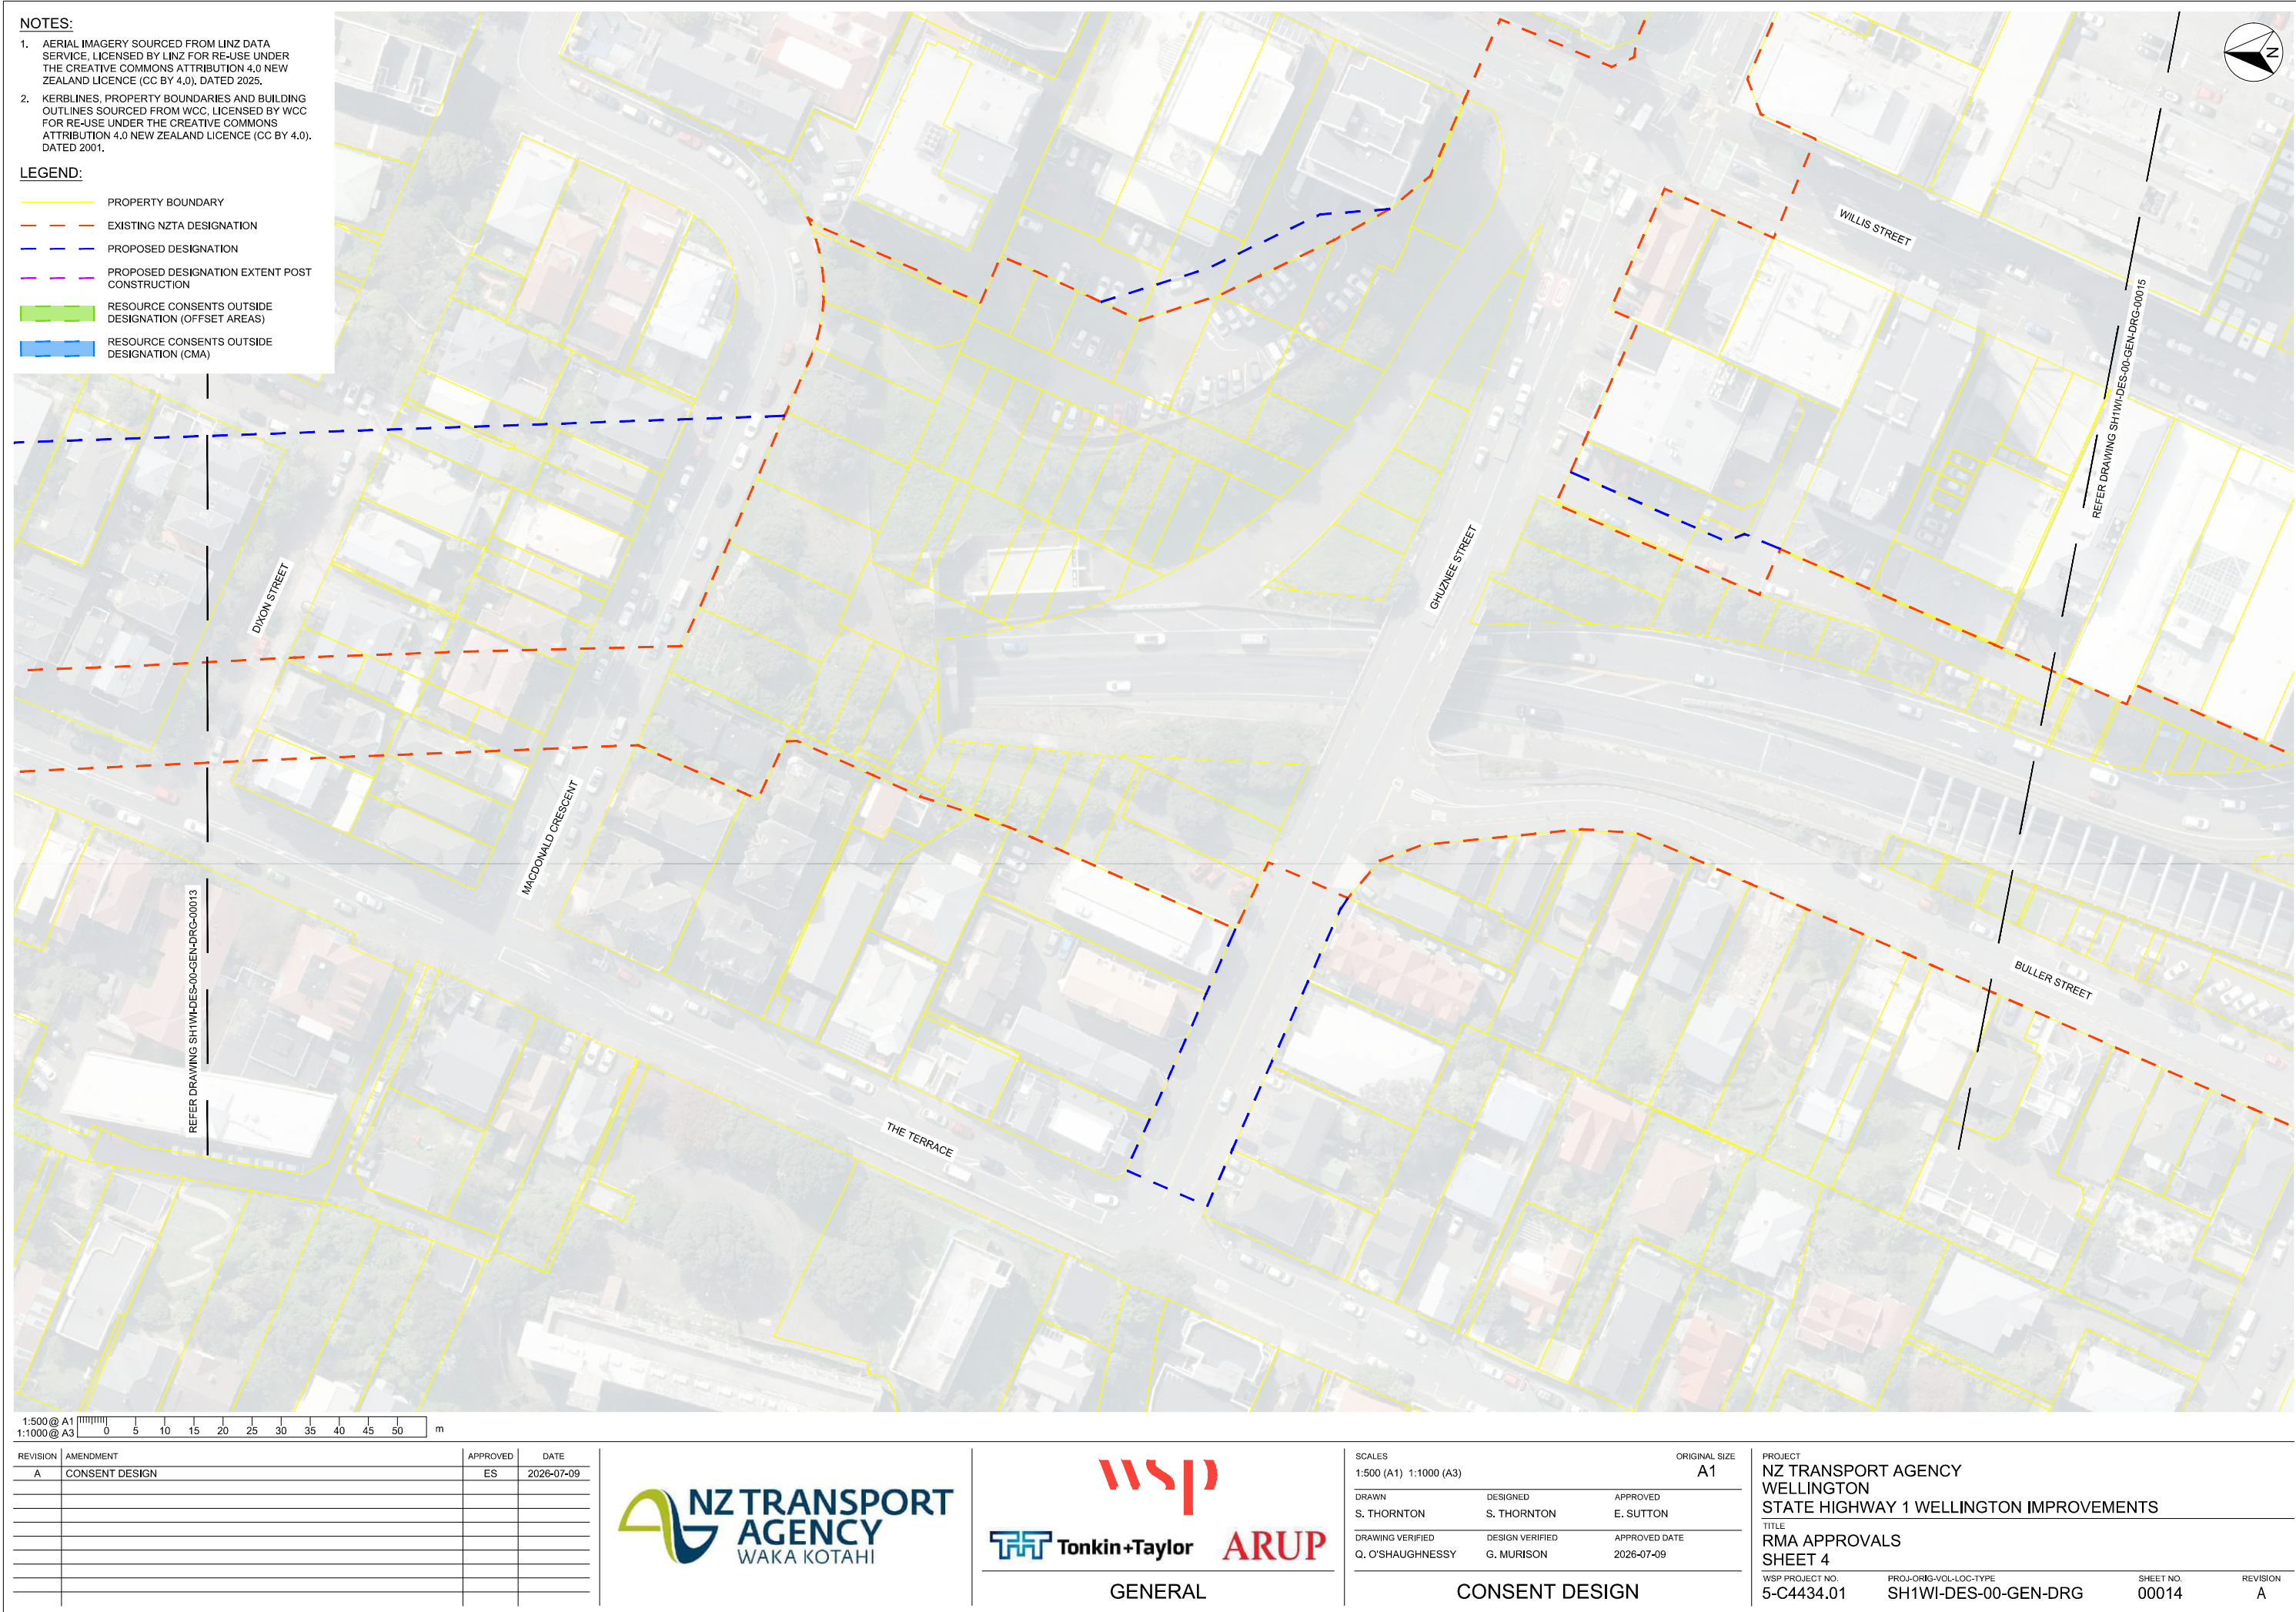

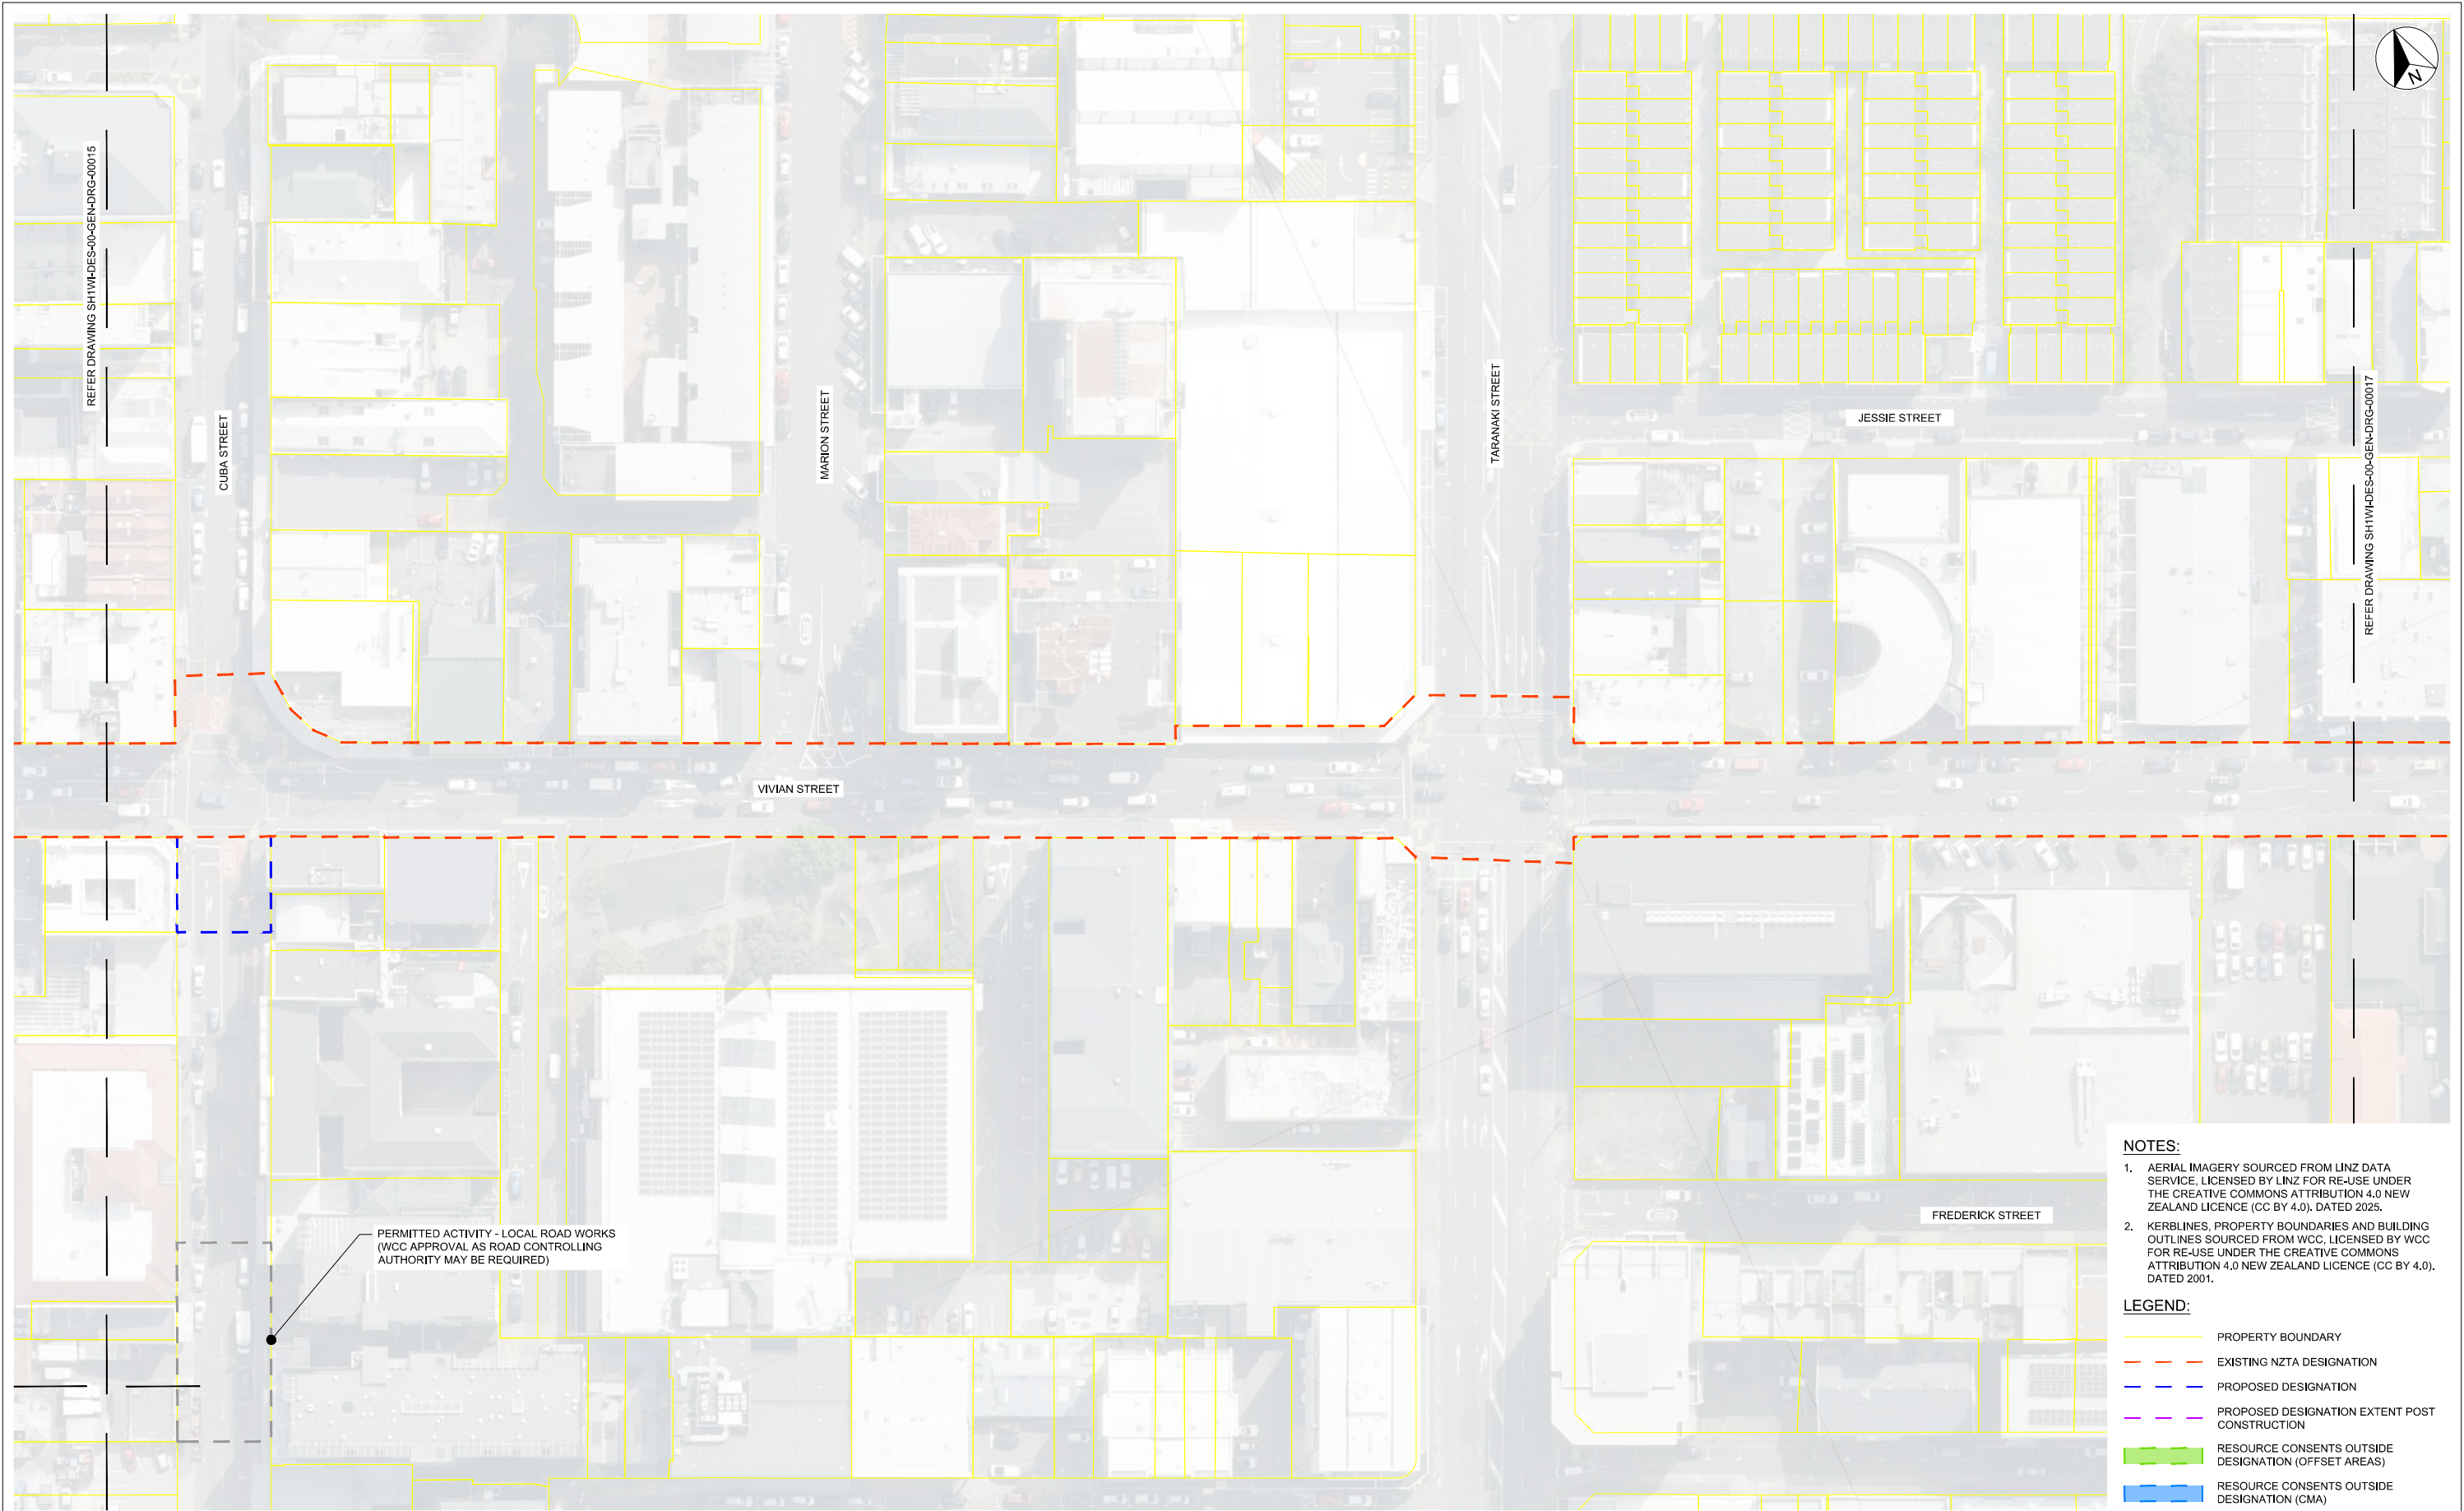

- NOTES:**
- 1. AERIAL IMAGERY SOURCED FROM LINZ DATA SERVICE, LICENSED BY LINZ FOR RE-USE UNDER THE CREATIVE COMMONS ATTRIBUTION 4.0 NEW ZEALAND LICENCE (CC BY 4.0), DATED 2025.
 - 2. KERBLINES, PROPERTY BOUNDARIES AND BUILDING OUTLINES SOURCED FROM WCC, LICENSED BY WCC FOR RE-USE UNDER THE CREATIVE COMMONS ATTRIBUTION 4.0 NEW ZEALAND LICENCE (CC BY 4.0), DATED 2001.

- LEGEND:**
- PROPERTY BOUNDARY
 - EXISTING NZTA DESIGNATION
 - PROPOSED DESIGNATION
 - PROPOSED DESIGNATION EXTENT POST CONSTRUCTION
 - RESOURCE CONSENTS OUTSIDE DESIGNATION (OFFSET AREAS)
 - RESOURCE CONSENTS OUTSIDE DESIGNATION (CMA)

REVISION	AMENDMENT	APPROVED	DATE
A	CONSENT DESIGN	ES	2026-07-09

GENERAL

SCALES
1:500 (A1) 1:1000 (A3)
ORIGINAL SIZE
A1

DRAWN	DESIGNED	APPROVED
S. THORNTON	S. THORNTON	E. SUTTON

DRAWING VERIFIED	DESIGN VERIFIED	APPROVED DATE
Q. O'SHAUGHNESSY	G. MURISON	2026-07-09

CONSENT DESIGN

PROJECT
NZ TRANSPORT AGENCY
WELLINGTON
STATE HIGHWAY 1 WELLINGTON IMPROVEMENTS

TITLE
RMA APPROVALS
SHEET 6

WSP PROJECT NO.	PROJ-ORIG-VOL-LOC-TYPE	SHEET NO.	REVISION
5-C4434.01	SH1WI-DES-00-GEN-DRG	00016	A



- NOTES:**
- 1. AERIAL IMAGERY SOURCED FROM LINZ DATA SERVICE, LICENSED BY LINZ FOR RE-USE UNDER THE CREATIVE COMMONS ATTRIBUTION 4.0 NEW ZEALAND LICENCE (CC BY 4.0), DATED 2025.
 - 2. KERBLINES, PROPERTY BOUNDARIES AND BUILDING OUTLINES SOURCED FROM WCC, LICENSED BY WCC FOR RE-USE UNDER THE CREATIVE COMMONS ATTRIBUTION 4.0 NEW ZEALAND LICENCE (CC BY 4.0), DATED 2001.

- LEGEND:**
- PROPERTY BOUNDARY
 - EXISTING NZTA DESIGNATION
 - PROPOSED DESIGNATION
 - PROPOSED DESIGNATION EXTENT POST CONSTRUCTION
 - RESOURCE CONSENTS OUTSIDE DESIGNATION (OFFSET AREAS)
 - RESOURCE CONSENTS OUTSIDE DESIGNATION (CMA)

REVISION	AMENDMENT	APPROVED	DATE
A	CONSENT DESIGN	ES	2026-07-09



GENERAL

SCALES
1:500 (A1) 1:1000 (A3)


DRAWN S. THORNTON	DESIGNED S. THORNTON	APPROVED E. SUTTON
DRAWING VERIFIED Q. O'SHAUGHNESSY	DESIGN VERIFIED G. MURISON	APPROVED DATE 2026-07-09

CONSSENT DESIGN

PROJECT
NZ TRANSPORT AGENCY
WELLINGTON
STATE HIGHWAY 1 WELLINGTON IMPROVEMENTS

TITLE
RMA APPROVALS
SHEET 7

WSP PROJECT NO. 5-C4434.01	PROJ-ORIG-VOL-LOC-TYPE SH1WI-DES-00-GEN-DRG	SHEET NO. 00017	REVISION A
-------------------------------	--	--------------------	---------------

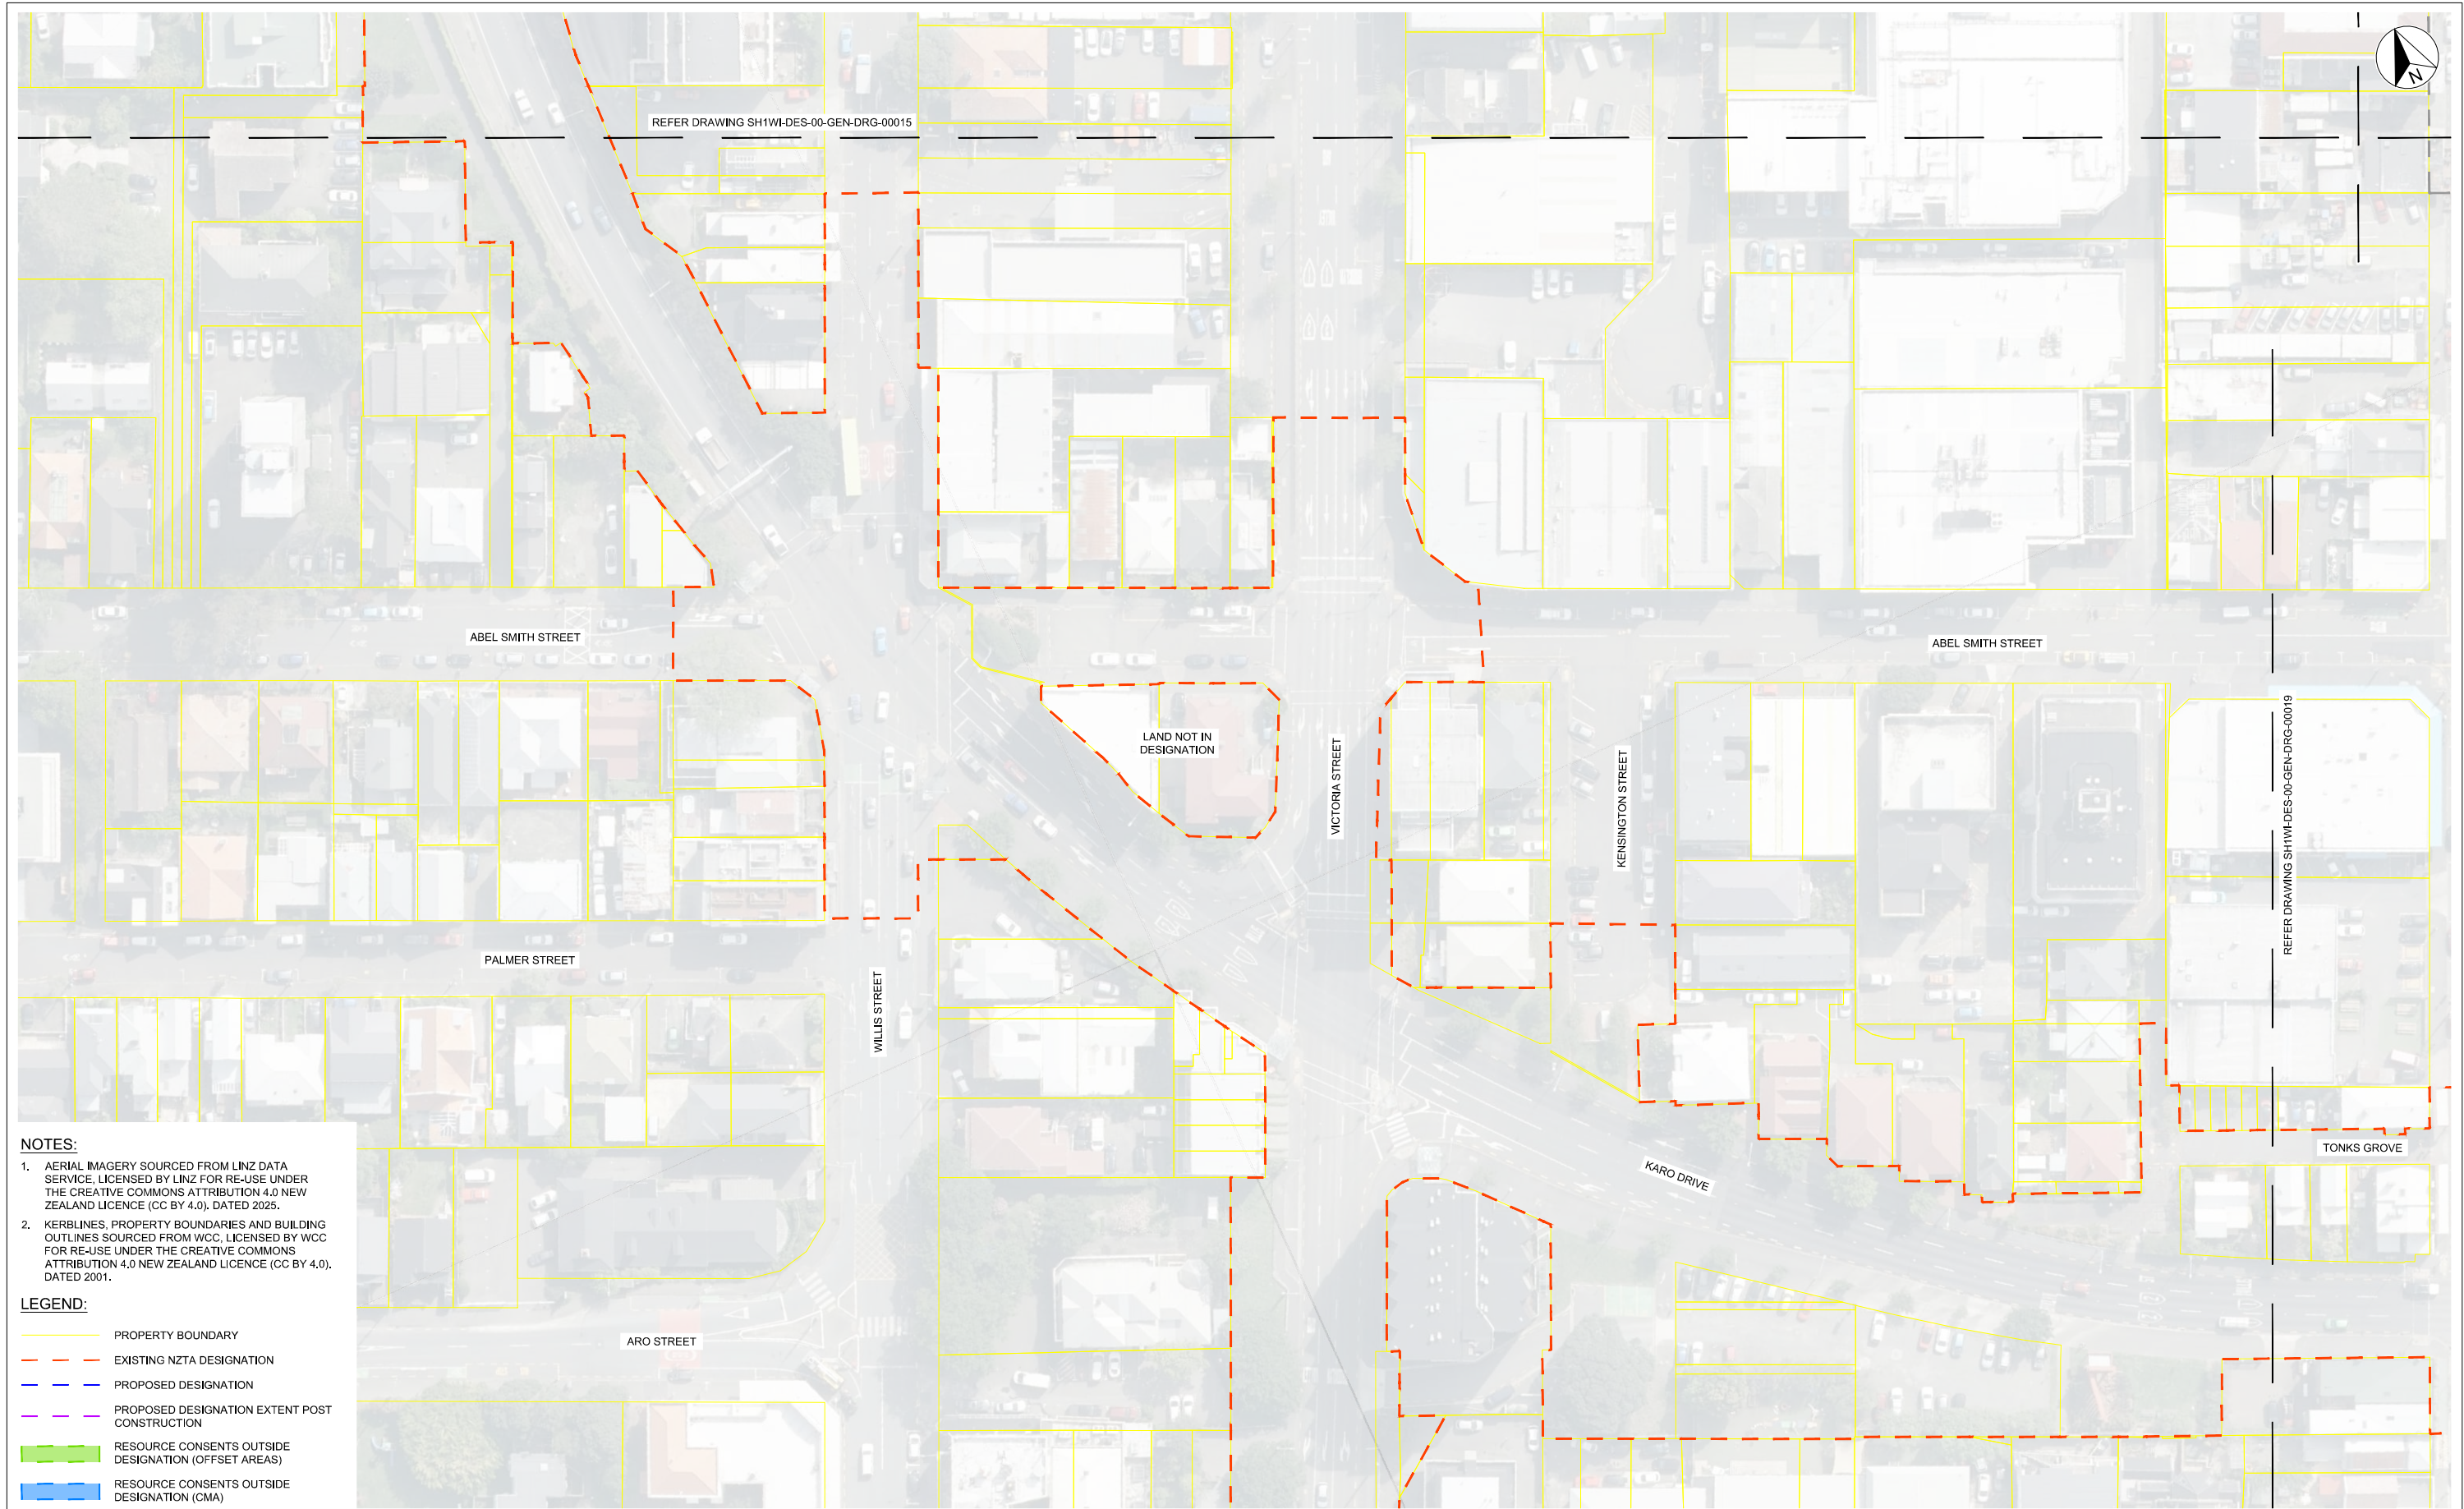

NOTES:

1. AERIAL IMAGERY SOURCED FROM LINZ DATA SERVICE, LICENSED BY LINZ FOR RE-USE UNDER THE CREATIVE COMMONS ATTRIBUTION 4.0 NEW ZEALAND LICENCE (CC BY 4.0), DATED 2025.

2. KERBLINES, PROPERTY BOUNDARIES AND BUILDING OUTLINES SOURCED FROM WCC, LICENSED BY WCC FOR RE-USE UNDER THE CREATIVE COMMONS ATTRIBUTION 4.0 NEW ZEALAND LICENCE (CC BY 4.0), DATED 2001.

LEGEND:

PROPERTY BOUNDARY

EXISTING NZTA DESIGNATION

PROPOSED DESIGNATION

PROPOSED DESIGNATION EXTENT POST CONSTRUCTION

RESOURCE CONSENTS OUTSIDE DESIGNATION (OFFSET AREAS)

RESOURCE CONSENTS OUTSIDE DESIGNATION (CMA)

1:500 @ A1

1:1000 @ A3

0 5 10 15 20 25 30 35 40 45 50 m

REVISION	AMENDMENT	APPROVED	DATE
A	CONSENT DESIGN	ES	2026-07-09

NZ TRANSPORT AGENCY

WAKA KOTAHİ

Tonkin+Taylor

ARUP

GENERAL

SCALES

1:500 (A1) 1:1000 (A3)

ORIGINAL SIZE

A1

DRAWN	DESIGNED	APPROVED
S. THORNTON	S. THORNTON	E. SUTTON

DRAWING VERIFIED	DESIGN VERIFIED	APPROVED DATE
Q. O'SHAUGHNESSY	G. MURISON	2026-07-09

CONSENT DESIGN

PROJECT

NZ TRANSPORT AGENCY

WELLINGTON

STATE HIGHWAY 1 WELLINGTON IMPROVEMENTS


TITLE

RMA APPROVALS

SHEET 8

WSP PROJECT NO.	PROJ-ORIG-VOL-LOC-TYPE	SHEET NO.	REVISION
5-C4434.01	SH1WI-DES-00-GEN-DRG	00018	A

Original sheet size A1 (841x594) Plot Date 2026-07-01 at 3:42:39 pm C:\12dS\data\WSPSYN\SH1WI - SH1 Wellington Improvements_476\04_Documentation\01_Drafting\02_Drawings\01_General GEN\SH1WI-DES-00-GEN-DRG-00010_00030.dwg 00018

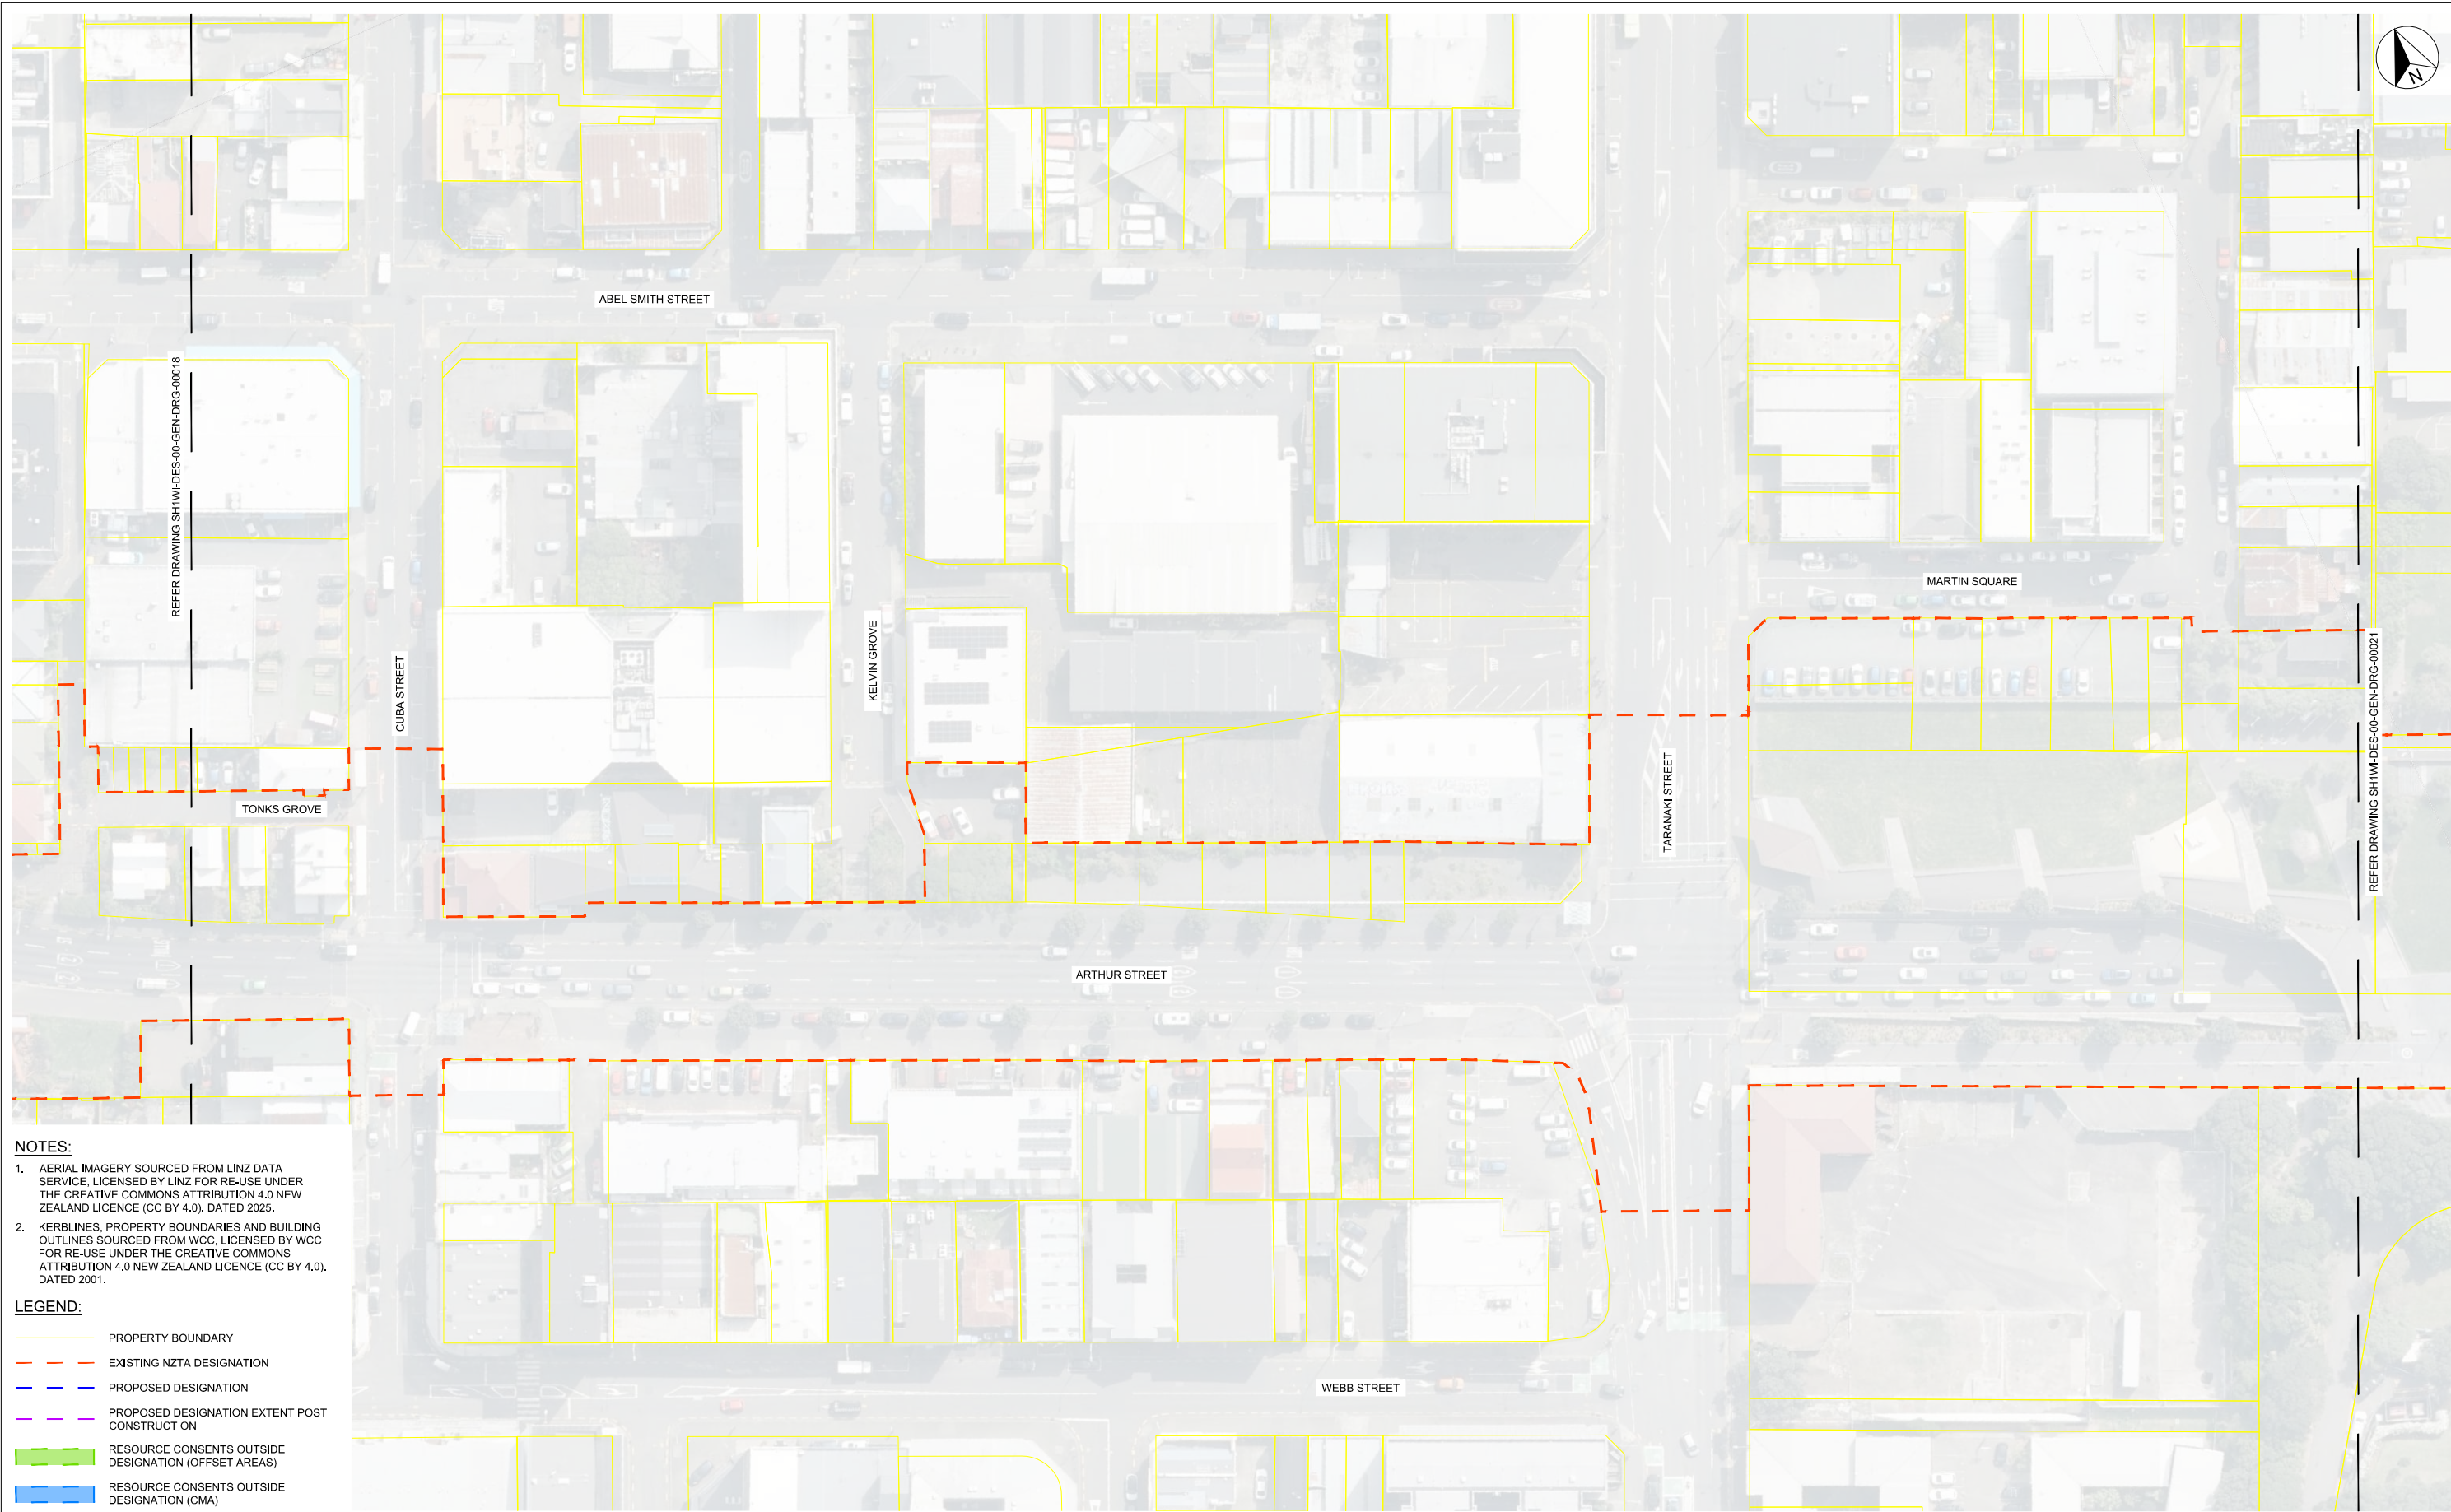

NOTES:

1. AERIAL IMAGERY SOURCED FROM LINZ DATA SERVICE, LICENSED BY LINZ FOR RE-USE UNDER THE CREATIVE COMMONS ATTRIBUTION 4.0 NEW ZEALAND LICENCE (CC BY 4.0), DATED 2025.

2. KERBLINES, PROPERTY BOUNDARIES AND BUILDING OUTLINES SOURCED FROM WCC, LICENSED BY WCC FOR RE-USE UNDER THE CREATIVE COMMONS ATTRIBUTION 4.0 NEW ZEALAND LICENCE (CC BY 4.0), DATED 2001.

- LEGEND:**
- PROPERTY BOUNDARY
 - EXISTING NZTA DESIGNATION
 - PROPOSED DESIGNATION
 - PROPOSED DESIGNATION EXTENT POST CONSTRUCTION
 - RESOURCE CONSENTS OUTSIDE DESIGNATION (OFFSET AREAS)
 - RESOURCE CONSENTS OUTSIDE DESIGNATION (CMA)

1:500 @ A1
1:1000 @ A3

REVISION	AMENDMENT	APPROVED	DATE
A	CONSENT DESIGN	ES	2026-07-09

GENERAL

CONSSENT DESIGN

SCALES
1:500 (A1) 1:1000 (A3)


DRAWN S. THORNTON	DESIGNED S. THORNTON	APPROVED E. SUTTON
DRAWING VERIFIED Q. O'SHAUGHNESSY	DESIGN VERIFIED G. MURISON	APPROVED DATE 2026-07-09

ORIGINAL SIZE
A1

PROJECT
NZ TRANSPORT AGENCY
WELLINGTON
STATE HIGHWAY 1 WELLINGTON IMPROVEMENTS

TITLE
RMA APPROVALS
SHEET 9

WSP PROJECT NO. 5-C4434.01	PROJ-ORIG-VOL-LOC-TYPE SH1WI-DES-00-GEN-DRG	SHEET NO. 00019	REVISION A
-------------------------------	--	--------------------	---------------

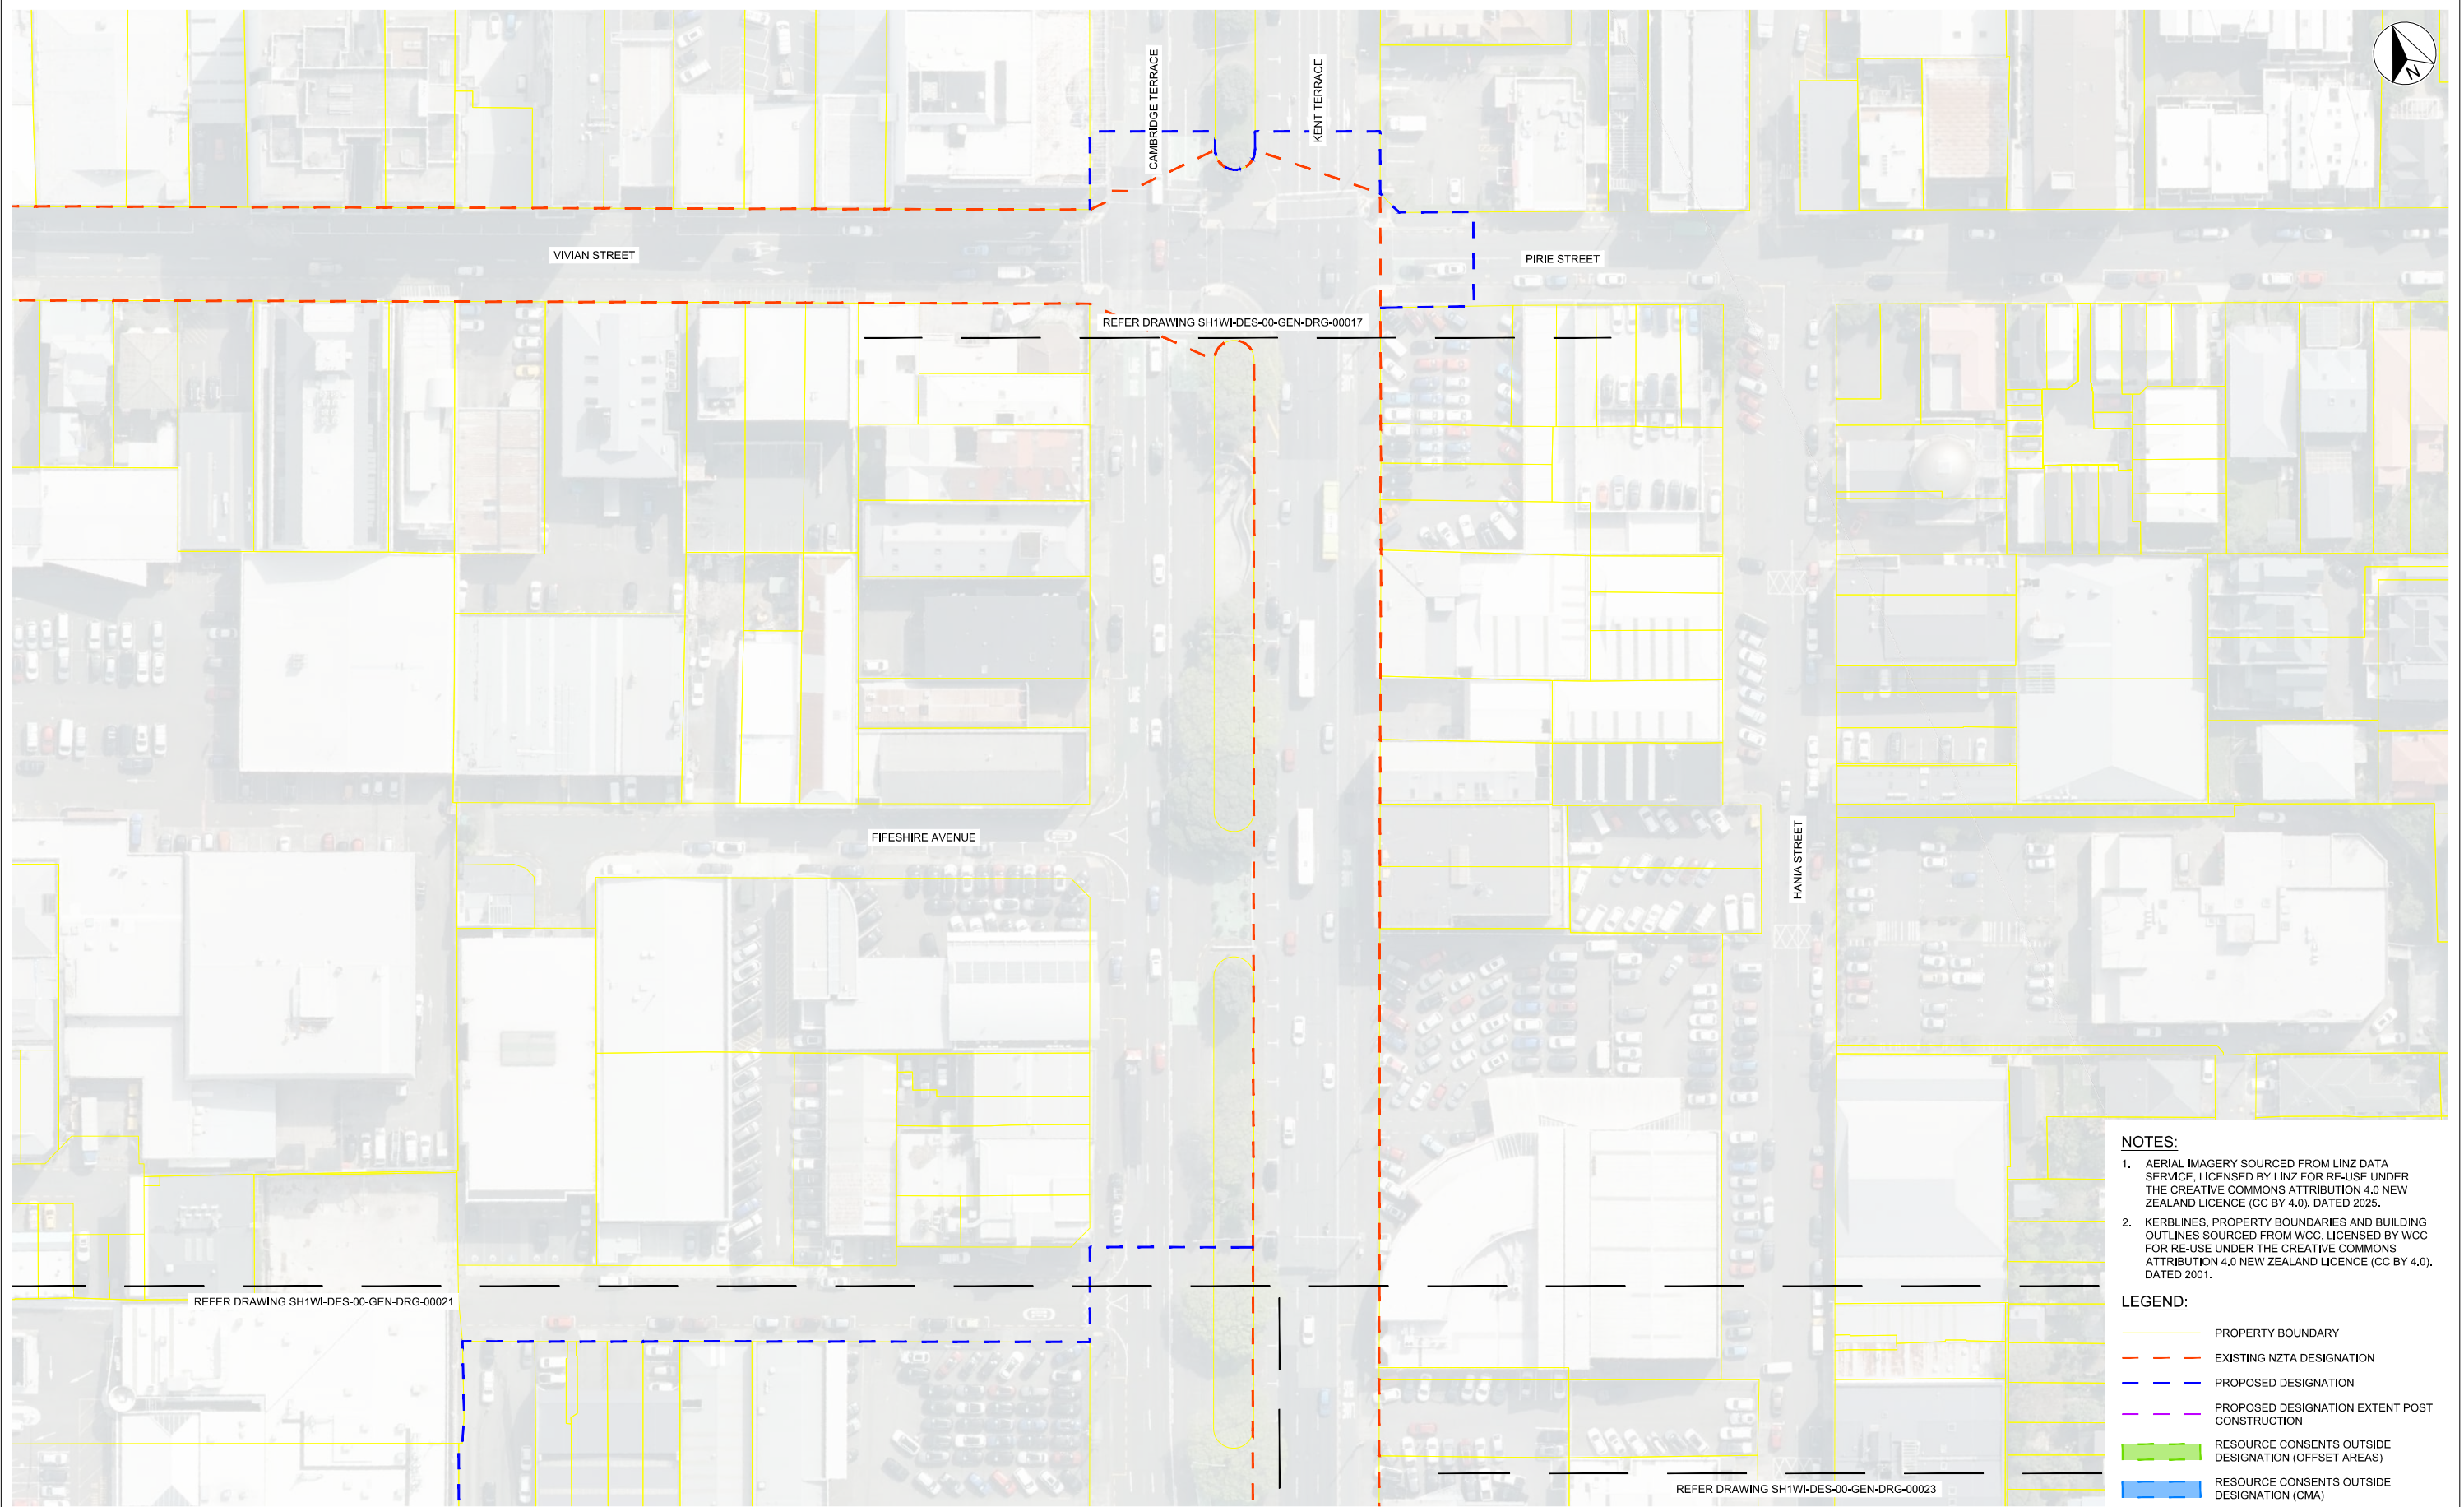

- NOTES:**
- 1. AERIAL IMAGERY SOURCED FROM LINZ DATA SERVICE, LICENSED BY LINZ FOR RE-USE UNDER THE CREATIVE COMMONS ATTRIBUTION 4.0 NEW ZEALAND LICENCE (CC BY 4.0), DATED 2025.
 - 2. KERBLINES, PROPERTY BOUNDARIES AND BUILDING OUTLINES SOURCED FROM WCC, LICENSED BY WCC FOR RE-USE UNDER THE CREATIVE COMMONS ATTRIBUTION 4.0 NEW ZEALAND LICENCE (CC BY 4.0), DATED 2001.

- LEGEND:**
- PROPERTY BOUNDARY
 - EXISTING NZTA DESIGNATION
 - PROPOSED DESIGNATION
 - PROPOSED DESIGNATION EXTENT POST CONSTRUCTION
 - RESOURCE CONSENTS OUTSIDE DESIGNATION (OFFSET AREAS)
 - RESOURCE CONSENTS OUTSIDE DESIGNATION (CMA)

REVISION	AMENDMENT	APPROVED	DATE
A	CONSENT DESIGN	ES	2026-07-09



GENERAL

SCALES	ORIGINAL SIZE
1:500 (A1) 1:1000 (A3)	A1

DRAWN	DESIGNED	APPROVED
S. THORNTON	S. THORNTON	E. SUTTON


DRAWING VERIFIED	DESIGN VERIFIED	APPROVED DATE
Q. O'SHAUGHNESSY	G. MURISON	2026-07-09


CONSSENT DESIGN

PROJECT
NZ TRANSPORT AGENCY
WELLINGTON
STATE HIGHWAY 1 WELLINGTON IMPROVEMENTS

TITLE
RMA APPROVALS
SHEET 10

WSP PROJECT NO.	PROJ-ORIG-VOL-LOC-TYPE	SHEET NO.	REVISION
5-C4434.01	SH1WI-DES-00-GEN-DRG	00020	A

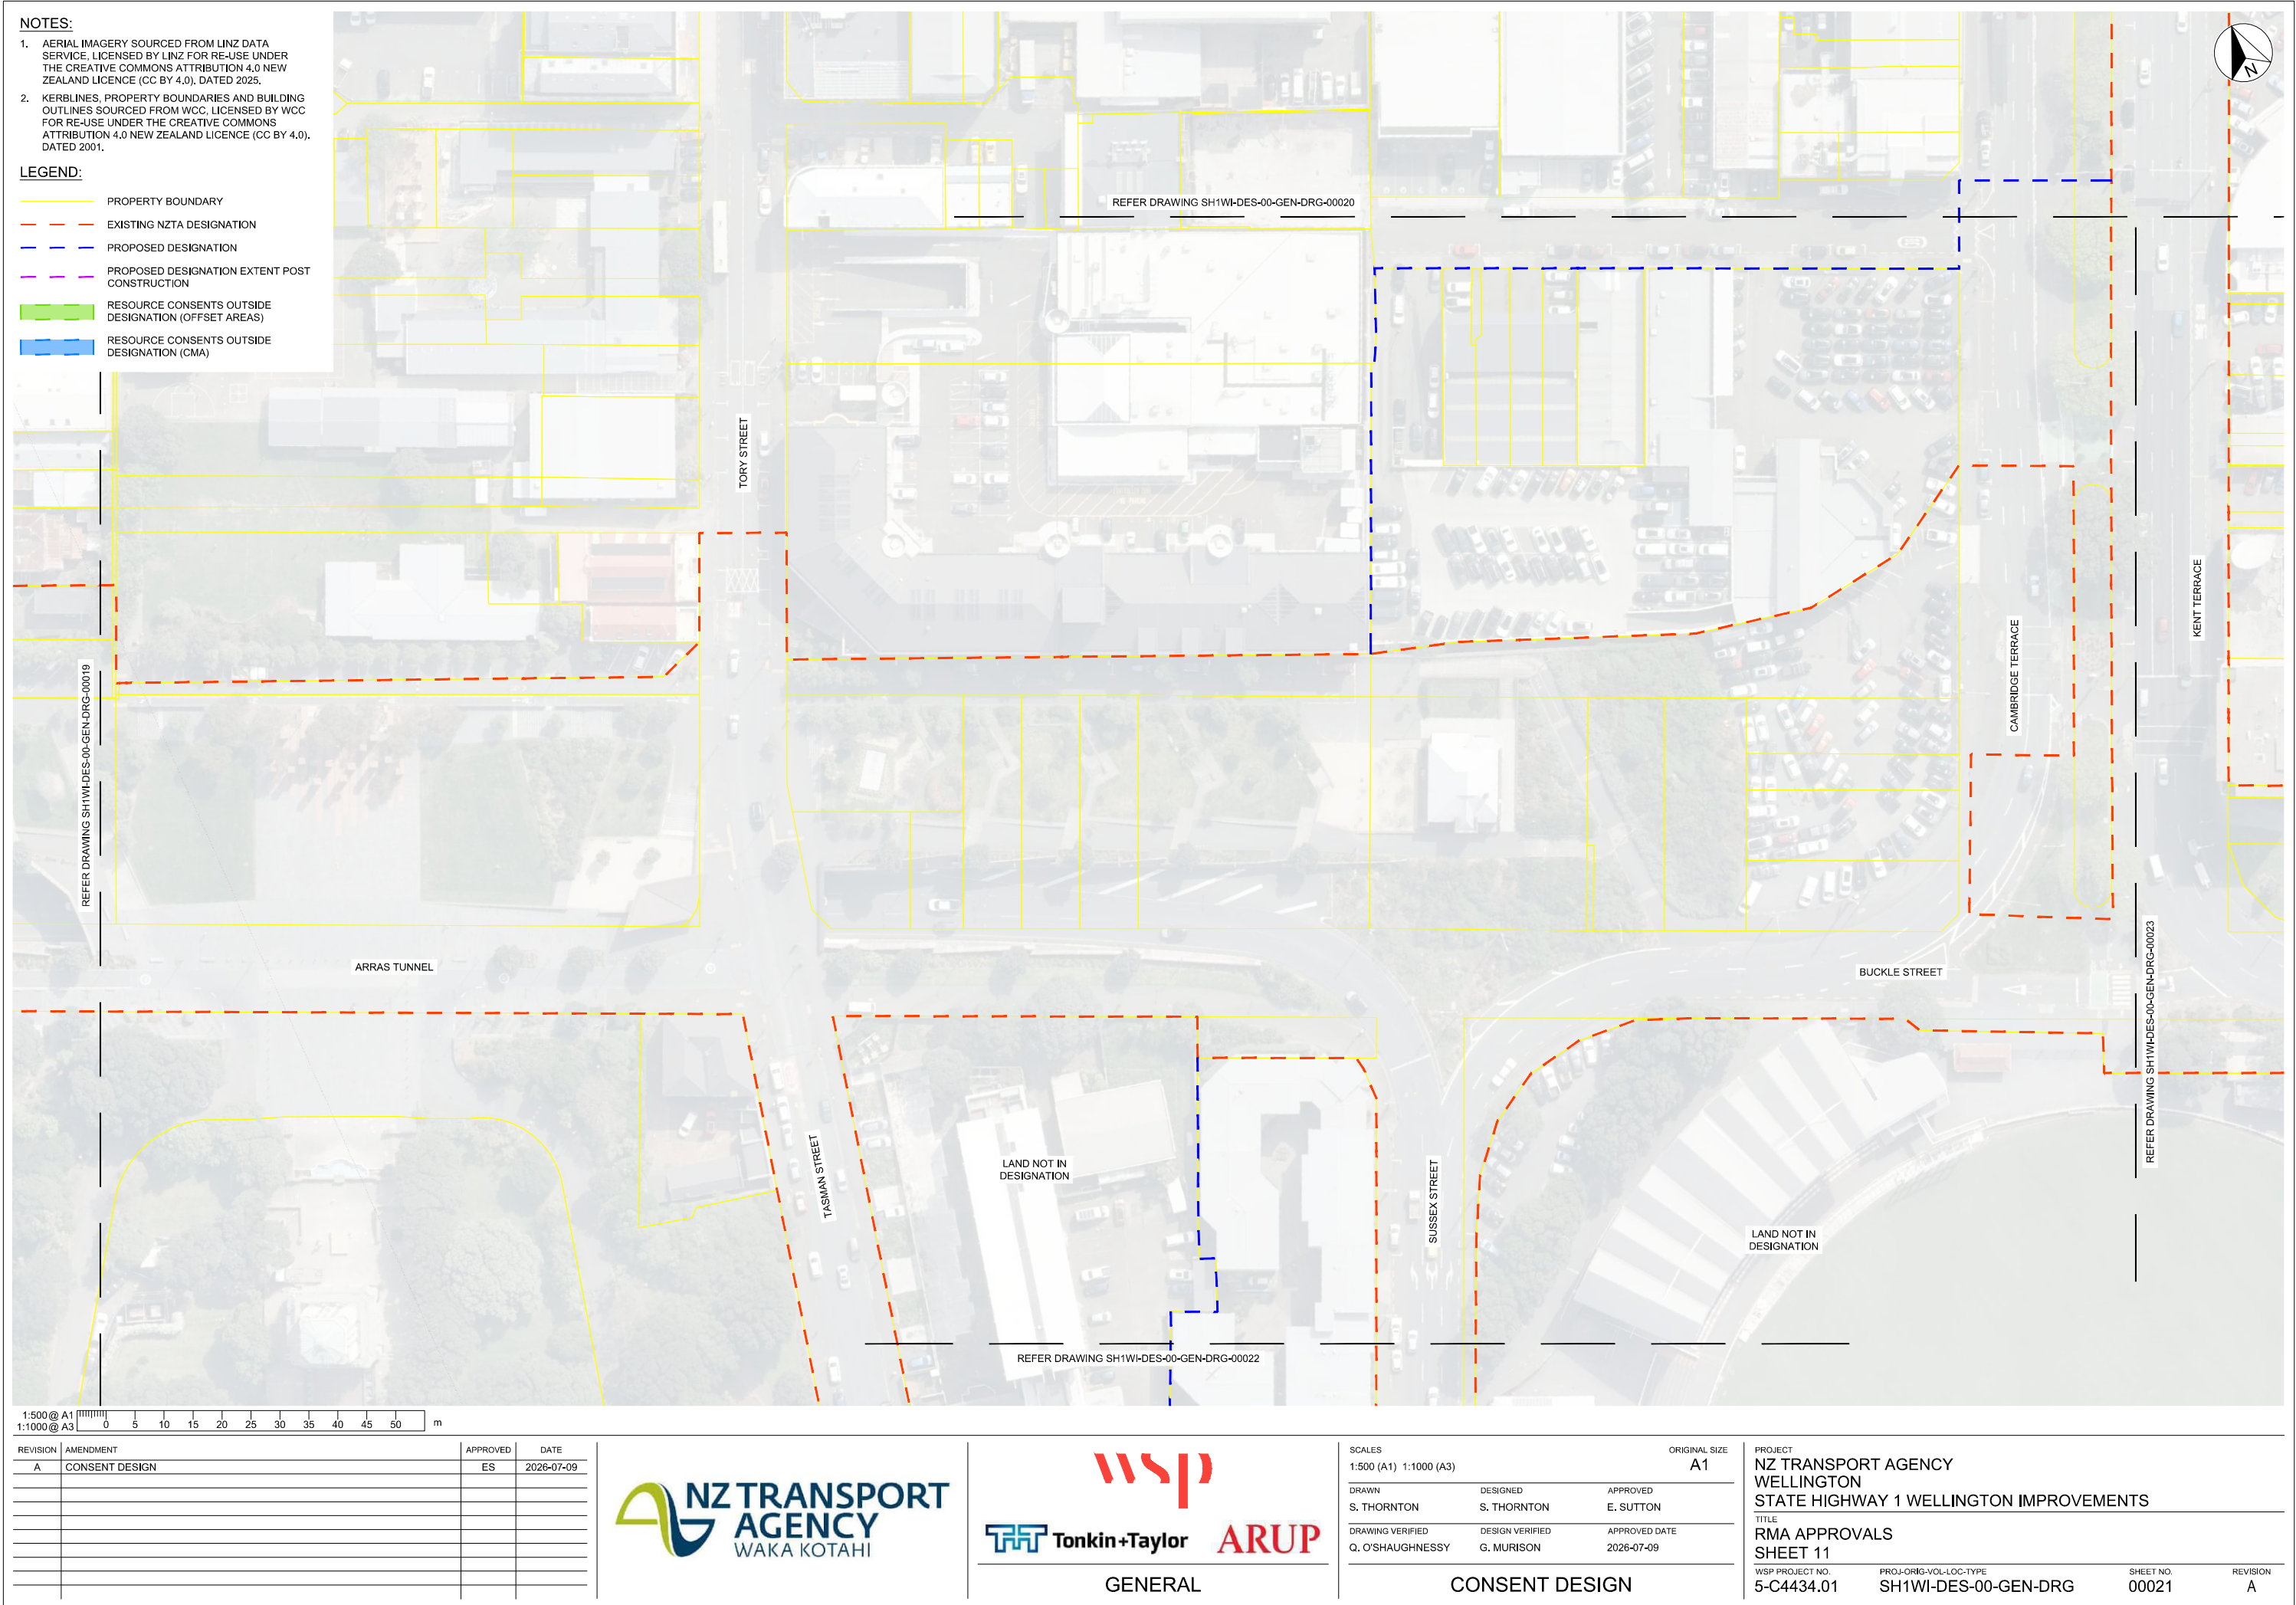

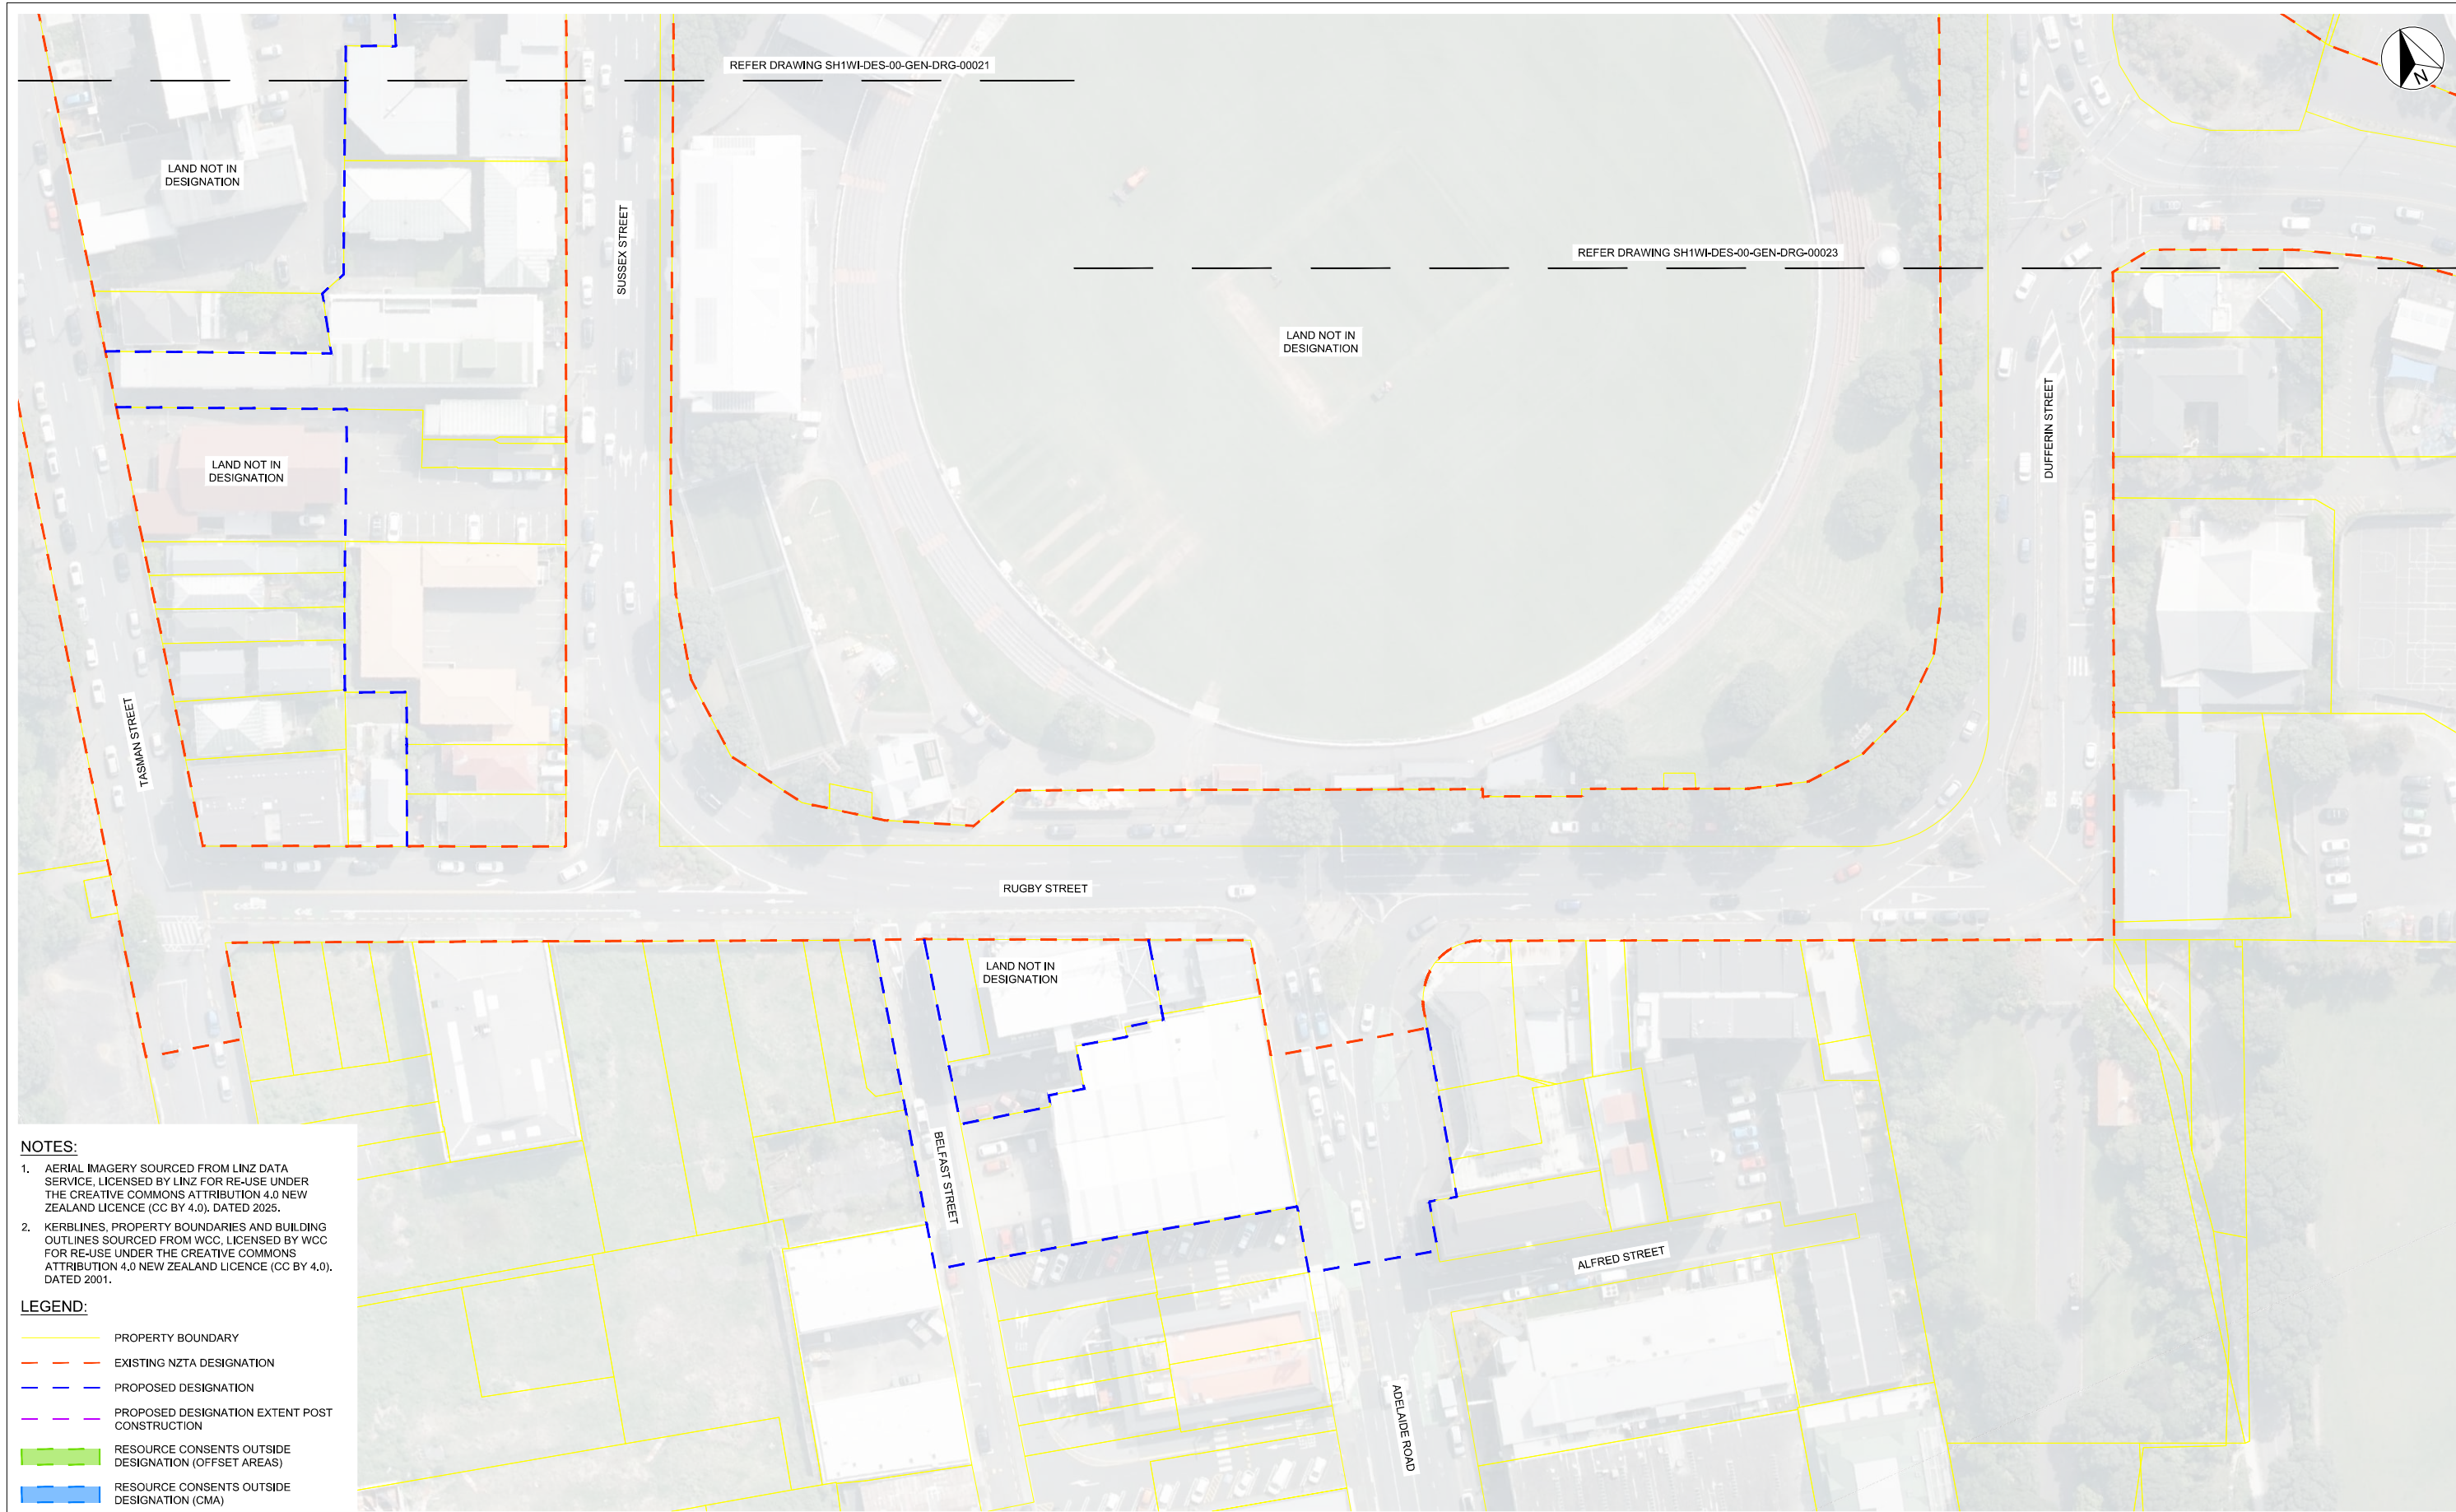

NOTES:

1. AERIAL IMAGERY SOURCED FROM LINZ DATA SERVICE, LICENSED BY LINZ FOR RE-USE UNDER THE CREATIVE COMMONS ATTRIBUTION 4.0 NEW ZEALAND LICENCE (CC BY 4.0), DATED 2025.
2. KERBLINES, PROPERTY BOUNDARIES AND BUILDING OUTLINES SOURCED FROM WCC, LICENSED BY WCC FOR RE-USE UNDER THE CREATIVE COMMONS ATTRIBUTION 4.0 NEW ZEALAND LICENCE (CC BY 4.0), DATED 2001.

- LEGEND:**
- PROPERTY BOUNDARY
 - EXISTING NZTA DESIGNATION
 - PROPOSED DESIGNATION
 - PROPOSED DESIGNATION EXTENT POST CONSTRUCTION
 - RESOURCE CONSENTS OUTSIDE DESIGNATION (OFFSET AREAS)
 - RESOURCE CONSENTS OUTSIDE DESIGNATION (CMA)

REVISION	AMENDMENT	APPROVED	DATE
A	CONSENT DESIGN	ES	2026-07-09



GENERAL

SCALES
1:500 (A1) 1:1000 (A3)


DRAWN S. THORNTON	DESIGNED S. THORNTON	APPROVED E. SUTTON
DRAWING VERIFIED Q. O'SHAUGHNESSY	DESIGN VERIFIED G. MURISON	APPROVED DATE 2026-07-09

CONSSENT DESIGN

PROJECT
NZ TRANSPORT AGENCY
WELLINGTON
STATE HIGHWAY 1 WELLINGTON IMPROVEMENTS

TITLE
RMA APPROVALS
SHEET 12

WSP PROJECT NO. 5-C4434.01	PROJ-ORIG-VOL-LOC-TYPE SH1WI-DES-00-GEN-DRG	SHEET NO. 00022	REVISION A
-------------------------------	--	--------------------	---------------

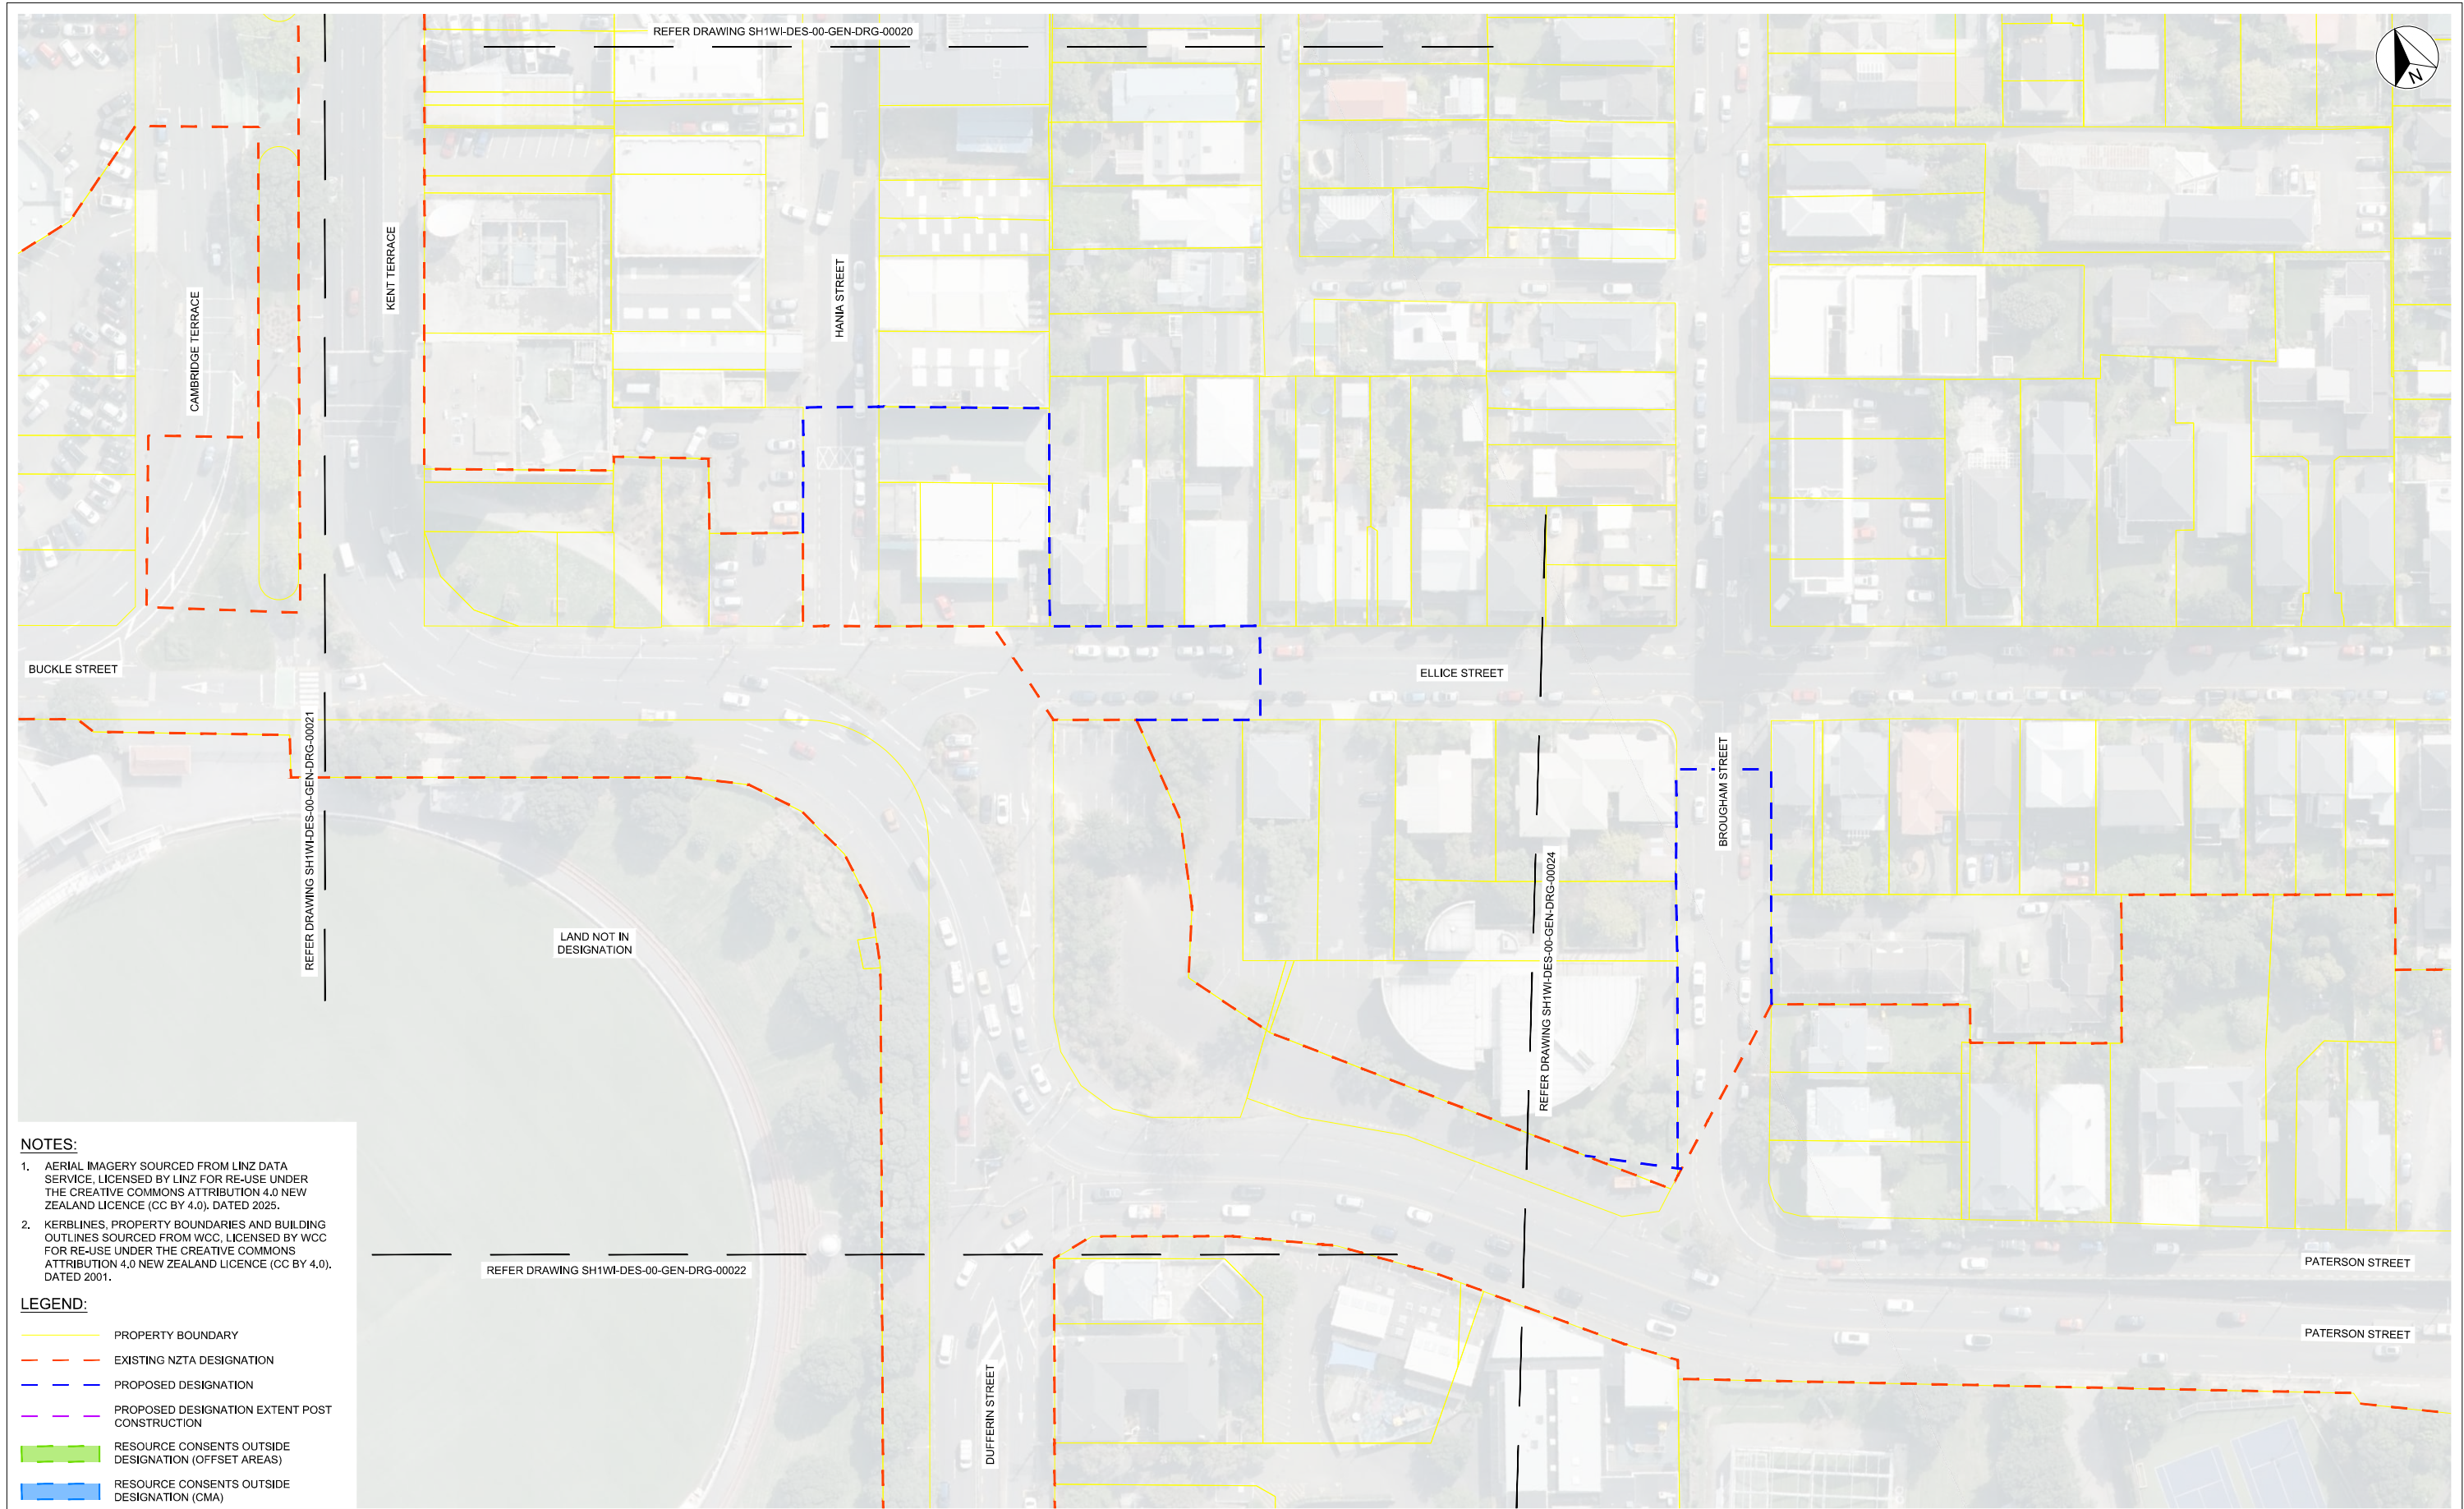

NOTES:

1. AERIAL IMAGERY SOURCED FROM LINZ DATA SERVICE, LICENSED BY LINZ FOR RE-USE UNDER THE CREATIVE COMMONS ATTRIBUTION 4.0 NEW ZEALAND LICENCE (CC BY 4.0), DATED 2025.

2. KERBLINES, PROPERTY BOUNDARIES AND BUILDING OUTLINES SOURCED FROM WCC, LICENSED BY WCC FOR RE-USE UNDER THE CREATIVE COMMONS ATTRIBUTION 4.0 NEW ZEALAND LICENCE (CC BY 4.0), DATED 2001.

- LEGEND:**
- PROPERTY BOUNDARY
 - EXISTING NZTA DESIGNATION
 - PROPOSED DESIGNATION
 - PROPOSED DESIGNATION EXTENT POST CONSTRUCTION
 - RESOURCE CONSENTS OUTSIDE DESIGNATION (OFFSET AREAS)
 - RESOURCE CONSENTS OUTSIDE DESIGNATION (CMA)

REVISION	AMENDMENT	APPROVED	DATE
A	CONSENT DESIGN	ES	2026-07-09



GENERAL

SCALES

1:500 (A1) 1:1000 (A3)

ORIGINAL SIZE

A1

DRAWN	DESIGNED	APPROVED
S. THORNTON	S. THORNTON	E. SUTTON
DRAWING VERIFIED	DESIGN VERIFIED	APPROVED DATE
Q. O'SHAUGHNESSY	G. MURISON	2026-07-09

CONSENT DESIGN

PROJECT

NZ TRANSPORT AGENCY
WELLINGTON
STATE HIGHWAY 1 WELLINGTON IMPROVEMENTS

TITLE

RMA APPROVALS
SHEET 13

WSP PROJECT NO.

5-C4434.01

PROJ-ORIG-VOL-LOC-TYPE

SH1WI-DES-00-GEN-DRG

SHEET NO.

00023

REVISION

A



NOTES:

1. AERIAL IMAGERY SOURCED FROM LINZ DATA SERVICE, LICENSED BY LINZ FOR RE-USE UNDER THE CREATIVE COMMONS ATTRIBUTION 4.0 NEW ZEALAND LICENCE (CC BY 4.0), DATED 2025.
2. KERBLINES, PROPERTY BOUNDARIES AND BUILDING OUTLINES SOURCED FROM WCC, LICENSED BY WCC FOR RE-USE UNDER THE CREATIVE COMMONS ATTRIBUTION 4.0 NEW ZEALAND LICENCE (CC BY 4.0), DATED 2001.

- LEGEND:**
- PROPERTY BOUNDARY
 - EXISTING NZTA DESIGNATION
 - PROPOSED DESIGNATION
 - PROPOSED DESIGNATION EXTENT POST CONSTRUCTION
 - RESOURCE CONSENTS OUTSIDE DESIGNATION (OFFSET AREAS)
 - RESOURCE CONSENTS OUTSIDE DESIGNATION (CMA)

1:500 @ A1
1:1000 @ A3

REVISION	AMENDMENT	APPROVED	DATE
A	CONSENT DESIGN	ES	2026-07-09



NZ TRANSPORT AGENCY
WAKA KOTAHI




GENERAL

SCALES		ORIGINAL SIZE
1:500 (A1) 1:1000 (A3)		A1
DRAWN	DESIGNED	APPROVED
S. THORNTON	S. THORNTON	E. SUTTON
DRAWING VERIFIED	DESIGN VERIFIED	APPROVED DATE
Q. O'SHAUGHNESSY	G. MURISON	2026-07-09
CONSENT DESIGN		

PROJECT			
NZ TRANSPORT AGENCY			
WELLINGTON			
STATE HIGHWAY 1 WELLINGTON IMPROVEMENTS			
TITLE			
RMA APPROVALS			
SHEET 14			
WSP PROJECT NO.	PROJ-ORIG-VOL-LOC-TYPE	SHEET NO.	REVISION
5-C4434.01	SH1WI-DES-00-GEN-DRG	00024	A

- NOTES:**
1. AERIAL IMAGERY SOURCED FROM LINZ DATA SERVICE, LICENSED BY LINZ FOR RE-USE UNDER THE CREATIVE COMMONS ATTRIBUTION 4.0 NEW ZEALAND LICENCE (CC BY 4.0), DATED 2025.
 2. KERBLINES, PROPERTY BOUNDARIES AND BUILDING OUTLINES SOURCED FROM WCC, LICENSED BY WCC FOR RE-USE UNDER THE CREATIVE COMMONS ATTRIBUTION 4.0 NEW ZEALAND LICENCE (CC BY 4.0), DATED 2001.

- LEGEND:**
- PROPERTY BOUNDARY
 - EXISTING NZTA DESIGNATION
 - PROPOSED DESIGNATION
 - PROPOSED DESIGNATION EXTENT POST CONSTRUCTION
 - RESOURCE CONSENTS OUTSIDE DESIGNATION (OFFSET AREAS)
 - RESOURCE CONSENTS OUTSIDE DESIGNATION (CMA)

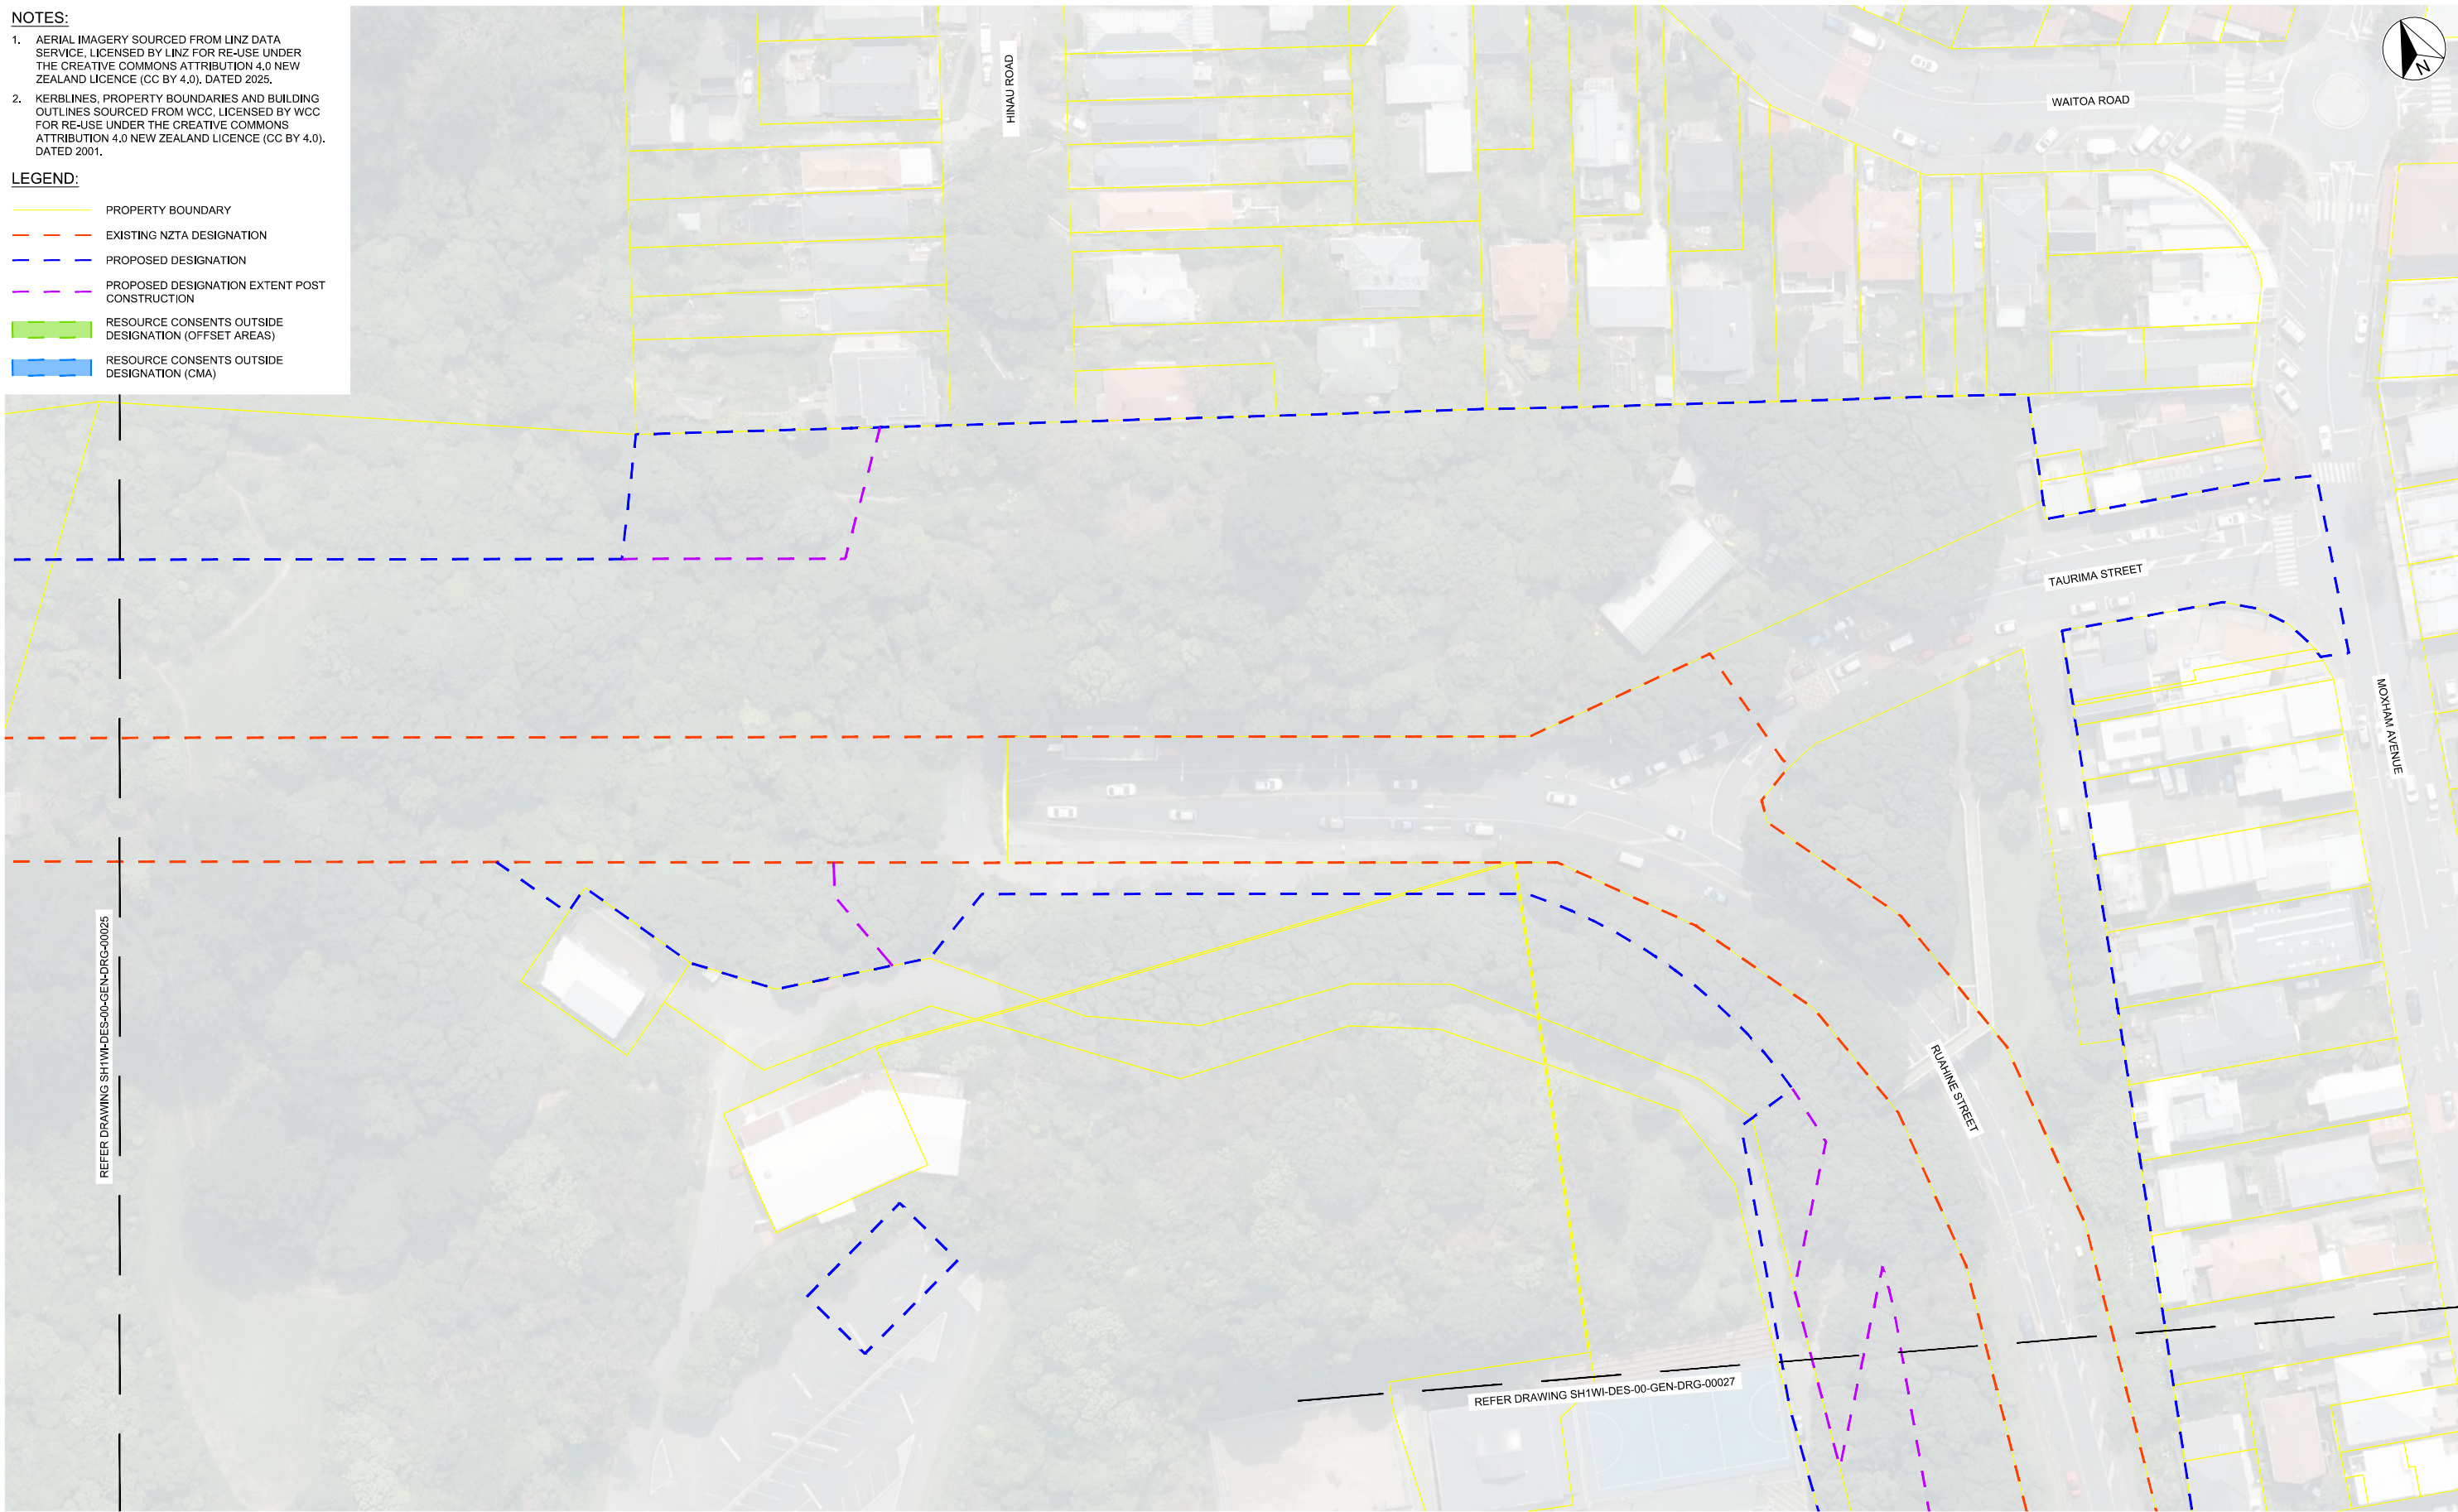

REVISION	AMENDMENT	APPROVED	DATE
A	CONSENT DESIGN	ES	2026-07-09



SCALES		ORIGINAL SIZE
1:500 (A1) 1:1000 (A3)		A1
DRAWN	DESIGNED	APPROVED
S. THORNTON	S. THORNTON	E. SUTTON
DRAWING VERIFIED	DESIGN VERIFIED	APPROVED DATE
Q. O'SHAUGHNESSY	G. MURISON	2026-07-09
CONSENT DESIGN		

PROJECT			
NZ TRANSPORT AGENCY			
WELLINGTON			
STATE HIGHWAY 1 WELLINGTON IMPROVEMENTS			
TITLE			
RMA APPROVALS			
SHEET 16			
WSP PROJECT NO.	PROJ-ORIG-VOL-LOC-TYPE	SHEET NO.	REVISION
5-C4434.01	SH1WI-DES-00-GEN-DRG	00026	A



NOTES:

1. AERIAL IMAGERY SOURCED FROM LINZ DATA SERVICE, LICENSED BY LINZ FOR RE-USE UNDER THE CREATIVE COMMONS ATTRIBUTION 4.0 NEW ZEALAND LICENCE (CC BY 4.0), DATED 2025.

2. KERBLINES, PROPERTY BOUNDARIES AND BUILDING OUTLINES SOURCED FROM WCC, LICENSED BY WCC FOR RE-USE UNDER THE CREATIVE COMMONS ATTRIBUTION 4.0 NEW ZEALAND LICENCE (CC BY 4.0), DATED 2001.

- LEGEND:**
- PROPERTY BOUNDARY
 - EXISTING NZTA DESIGNATION
 - PROPOSED DESIGNATION
 - PROPOSED DESIGNATION EXTENT POST CONSTRUCTION
 - RESOURCE CONSENTS OUTSIDE DESIGNATION (OFFSET AREAS)
 - RESOURCE CONSENTS OUTSIDE DESIGNATION (CMA)

REVISION	AMENDMENT	APPROVED	DATE
A	CONSENT DESIGN	ES	2026-07-09



GENERAL

SCALES		ORIGINAL SIZE
1:500 (A1) 1:1000 (A3)		A1
DRAWN	DESIGNED	APPROVED
S. THORNTON	S. THORNTON	E. SUTTON
DRAWING VERIFIED	DESIGN VERIFIED	APPROVED DATE
Q. O'SHAUGHNESSY	G. MURISON	2026-07-09
CONSENT DESIGN		

PROJECT			
NZ TRANSPORT AGENCY			
WELLINGTON			
STATE HIGHWAY 1 WELLINGTON IMPROVEMENTS			
TITLE			
RMA APPROVALS			
SHEET 17			
WSP PROJECT NO.	PROJ-ORIG-VOL-LOC-TYPE	SHEET NO.	REVISION
5-C4434.01	SH1WI-DES-00-GEN-DRG	00027	A

NOTES:

1. AERIAL IMAGERY SOURCED FROM LINZ DATA SERVICE, LICENSED BY LINZ FOR RE-USE UNDER THE CREATIVE COMMONS ATTRIBUTION 4.0 NEW ZEALAND LICENCE (CC BY 4.0), DATED 2025.
2. KERBLINES, PROPERTY BOUNDARIES AND BUILDING OUTLINES SOURCED FROM WCC, LICENSED BY WCC FOR RE-USE UNDER THE CREATIVE COMMONS ATTRIBUTION 4.0 NEW ZEALAND LICENCE (CC BY 4.0), DATED 2001.

LEGEND:

- PROPERTY BOUNDARY
- EXISTING NZTA DESIGNATION
- PROPOSED DESIGNATION
- PROPOSED DESIGNATION EXTENT POST CONSTRUCTION
- RESOURCE CONSENTS OUTSIDE DESIGNATION (OFFSET AREAS)
- RESOURCE CONSENTS OUTSIDE DESIGNATION (CMA)



1:500 @ A1
1:1000 @ A3

REVISION	AMENDMENT	APPROVED	DATE
A	CONSENT DESIGN	ES	2026-07-09



SCALES			ORIGINAL SIZE
1:500 (A1) 1:1000 (A3)			A1
DRAWN	DESIGNED	APPROVED	
S. THORNTON	S. THORNTON	E. SUTTON	
DRAWING VERIFIED	DESIGN VERIFIED	APPROVED DATE	
Q. O'SHAUGHNESSY	G. MURISON	2026-07-09	
CONSENT DESIGN			

PROJECT			
NZ TRANSPORT AGENCY			
WELLINGTON			
STATE HIGHWAY 1 WELLINGTON IMPROVEMENTS			
TITLE			
RMA APPROVALS			
SHEET 19			
WSP PROJECT NO.	PROJ-ORIG-VOL-LOC-TYPE	SHEET NO.	REVISION
5-C4434.01	SH1WI-DES-00-GEN-DRG	00029	A



NOTES:

- AERIAL IMAGERY SOURCED FROM LINZ DATA SERVICE, LICENSED BY LINZ FOR RE-USE UNDER THE CREATIVE COMMONS ATTRIBUTION 4.0 NEW ZEALAND LICENCE (CC BY 4.0), DATED 2025.
- KERBLINES, PROPERTY BOUNDARIES AND BUILDING OUTLINES SOURCED FROM WCC, LICENSED BY WCC FOR RE-USE UNDER THE CREATIVE COMMONS ATTRIBUTION 4.0 NEW ZEALAND LICENCE (CC BY 4.0), DATED 2001.

LEGEND:

- PROPERTY BOUNDARY
- EXISTING NZTA DESIGNATION
- PROPOSED DESIGNATION
- PROPOSED DESIGNATION EXTENT POST CONSTRUCTION
- RESOURCE CONSENTS OUTSIDE DESIGNATION (OFFSET AREAS)
- RESOURCE CONSENTS OUTSIDE DESIGNATION (CMA)

1:500 @ A1
1:1000 @ A3

0 5 10 15 20 25 30 35 40 45 50

m

REVISION	AMENDMENT	APPROVED	DATE
A	CONSENT DESIGN	ES	2026-07-09



NZ TRANSPORT AGENCY

WAKA KOTAHĪ



GENERAL

SCALES
1:500 (A1) 1:1000 (A3)

ORIGINAL SIZE
A1

DRAWN S. THORNTON	DESIGNED S. THORNTON	APPROVED E. SUTTON
DRAWING VERIFIED Q. O'SHAUGHNESSY	DESIGN VERIFIED G. MURISON	APPROVED DATE 2026-07-09

CONSENT DESIGN

PROJECT
NZ TRANSPORT AGENCY
WELLINGTON
STATE HIGHWAY 1 WELLINGTON IMPROVEMENTS


TITLE
RMA APPROVALS
SHEET 20

WSP PROJECT NO.
5-C4434.01

PROJ-ORIG-VOL-LOC-TYPE
SH1WI-DES-00-GEN-DRG

SHEET NO.
00030

REVISION
A

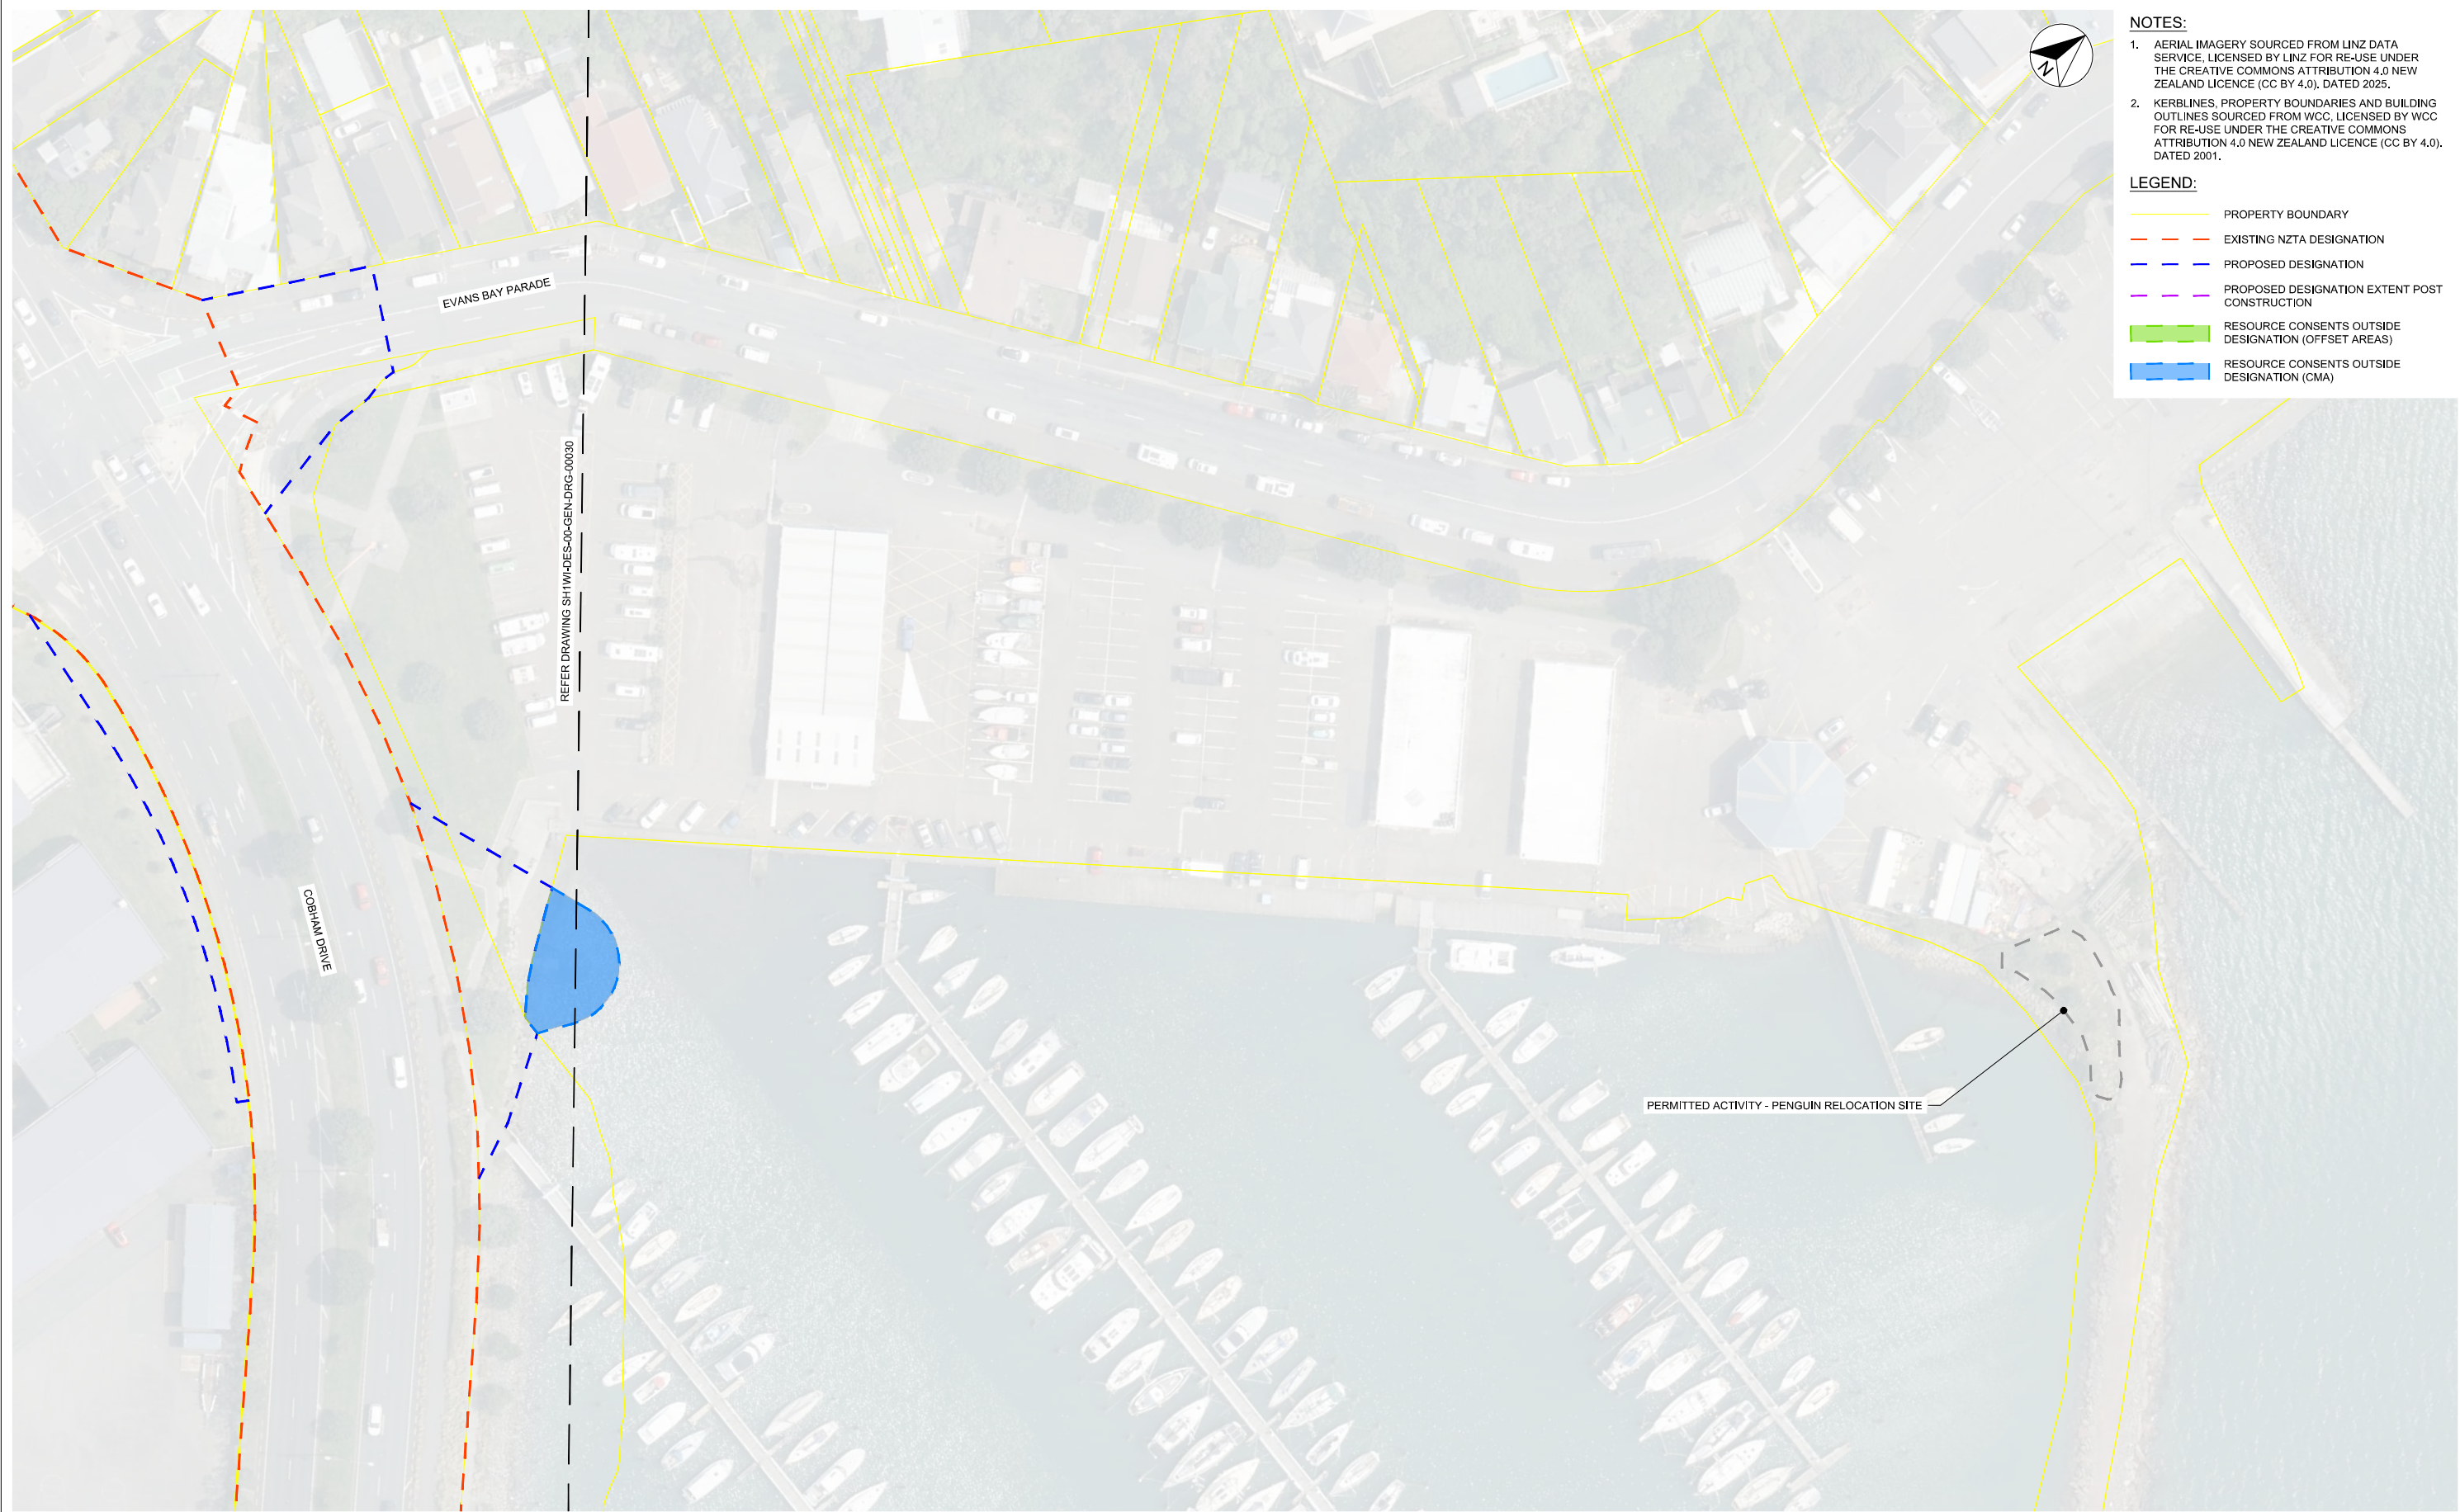

- NOTES:**
1. AERIAL IMAGERY SOURCED FROM LINZ DATA SERVICE, LICENSED BY LINZ FOR RE-USE UNDER THE CREATIVE COMMONS ATTRIBUTION 4.0 NEW ZEALAND LICENCE (CC BY 4.0), DATED 2025.
 2. KERBLINES, PROPERTY BOUNDARIES AND BUILDING OUTLINES SOURCED FROM WCC, LICENSED BY WCC FOR RE-USE UNDER THE CREATIVE COMMONS ATTRIBUTION 4.0 NEW ZEALAND LICENCE (CC BY 4.0), DATED 2001.


- LEGEND:**
- PROPERTY BOUNDARY
 - EXISTING NZTA DESIGNATION
 - PROPOSED DESIGNATION
 - PROPOSED DESIGNATION EXTENT POST CONSTRUCTION
 - RESOURCE CONSENTS OUTSIDE DESIGNATION (OFFSET AREAS)
 - RESOURCE CONSENTS OUTSIDE DESIGNATION (CMA)

REVISION	AMENDMENT	APPROVED	DATE
A	CONSENT DESIGN	ES	2026-07-09



SCALES			ORIGINAL SIZE
1:500 (A1) 1:1000 (A3)			A1
DRAWN	DESIGNED	APPROVED	
S. THORNTON	S. THORNTON	E. SUTTON	
DRAWING VERIFIED	DESIGN VERIFIED	APPROVED DATE	
Q. O'SHAUGHNESSY	G. MURISON	2026-07-09	
CONSENT DESIGN			

PROJECT			
NZ TRANSPORT AGENCY			
WELLINGTON			
STATE HIGHWAY 1 WELLINGTON IMPROVEMENTS			
TITLE			
RMA APPROVALS			
SHEET 21			
WSP PROJECT NO.	PROJ-ORIG-VOL-LOC-TYPE	SHEET NO.	REVISION
5-C4434.01	SH1WI-DES-00-GEN-DRG	00031	A

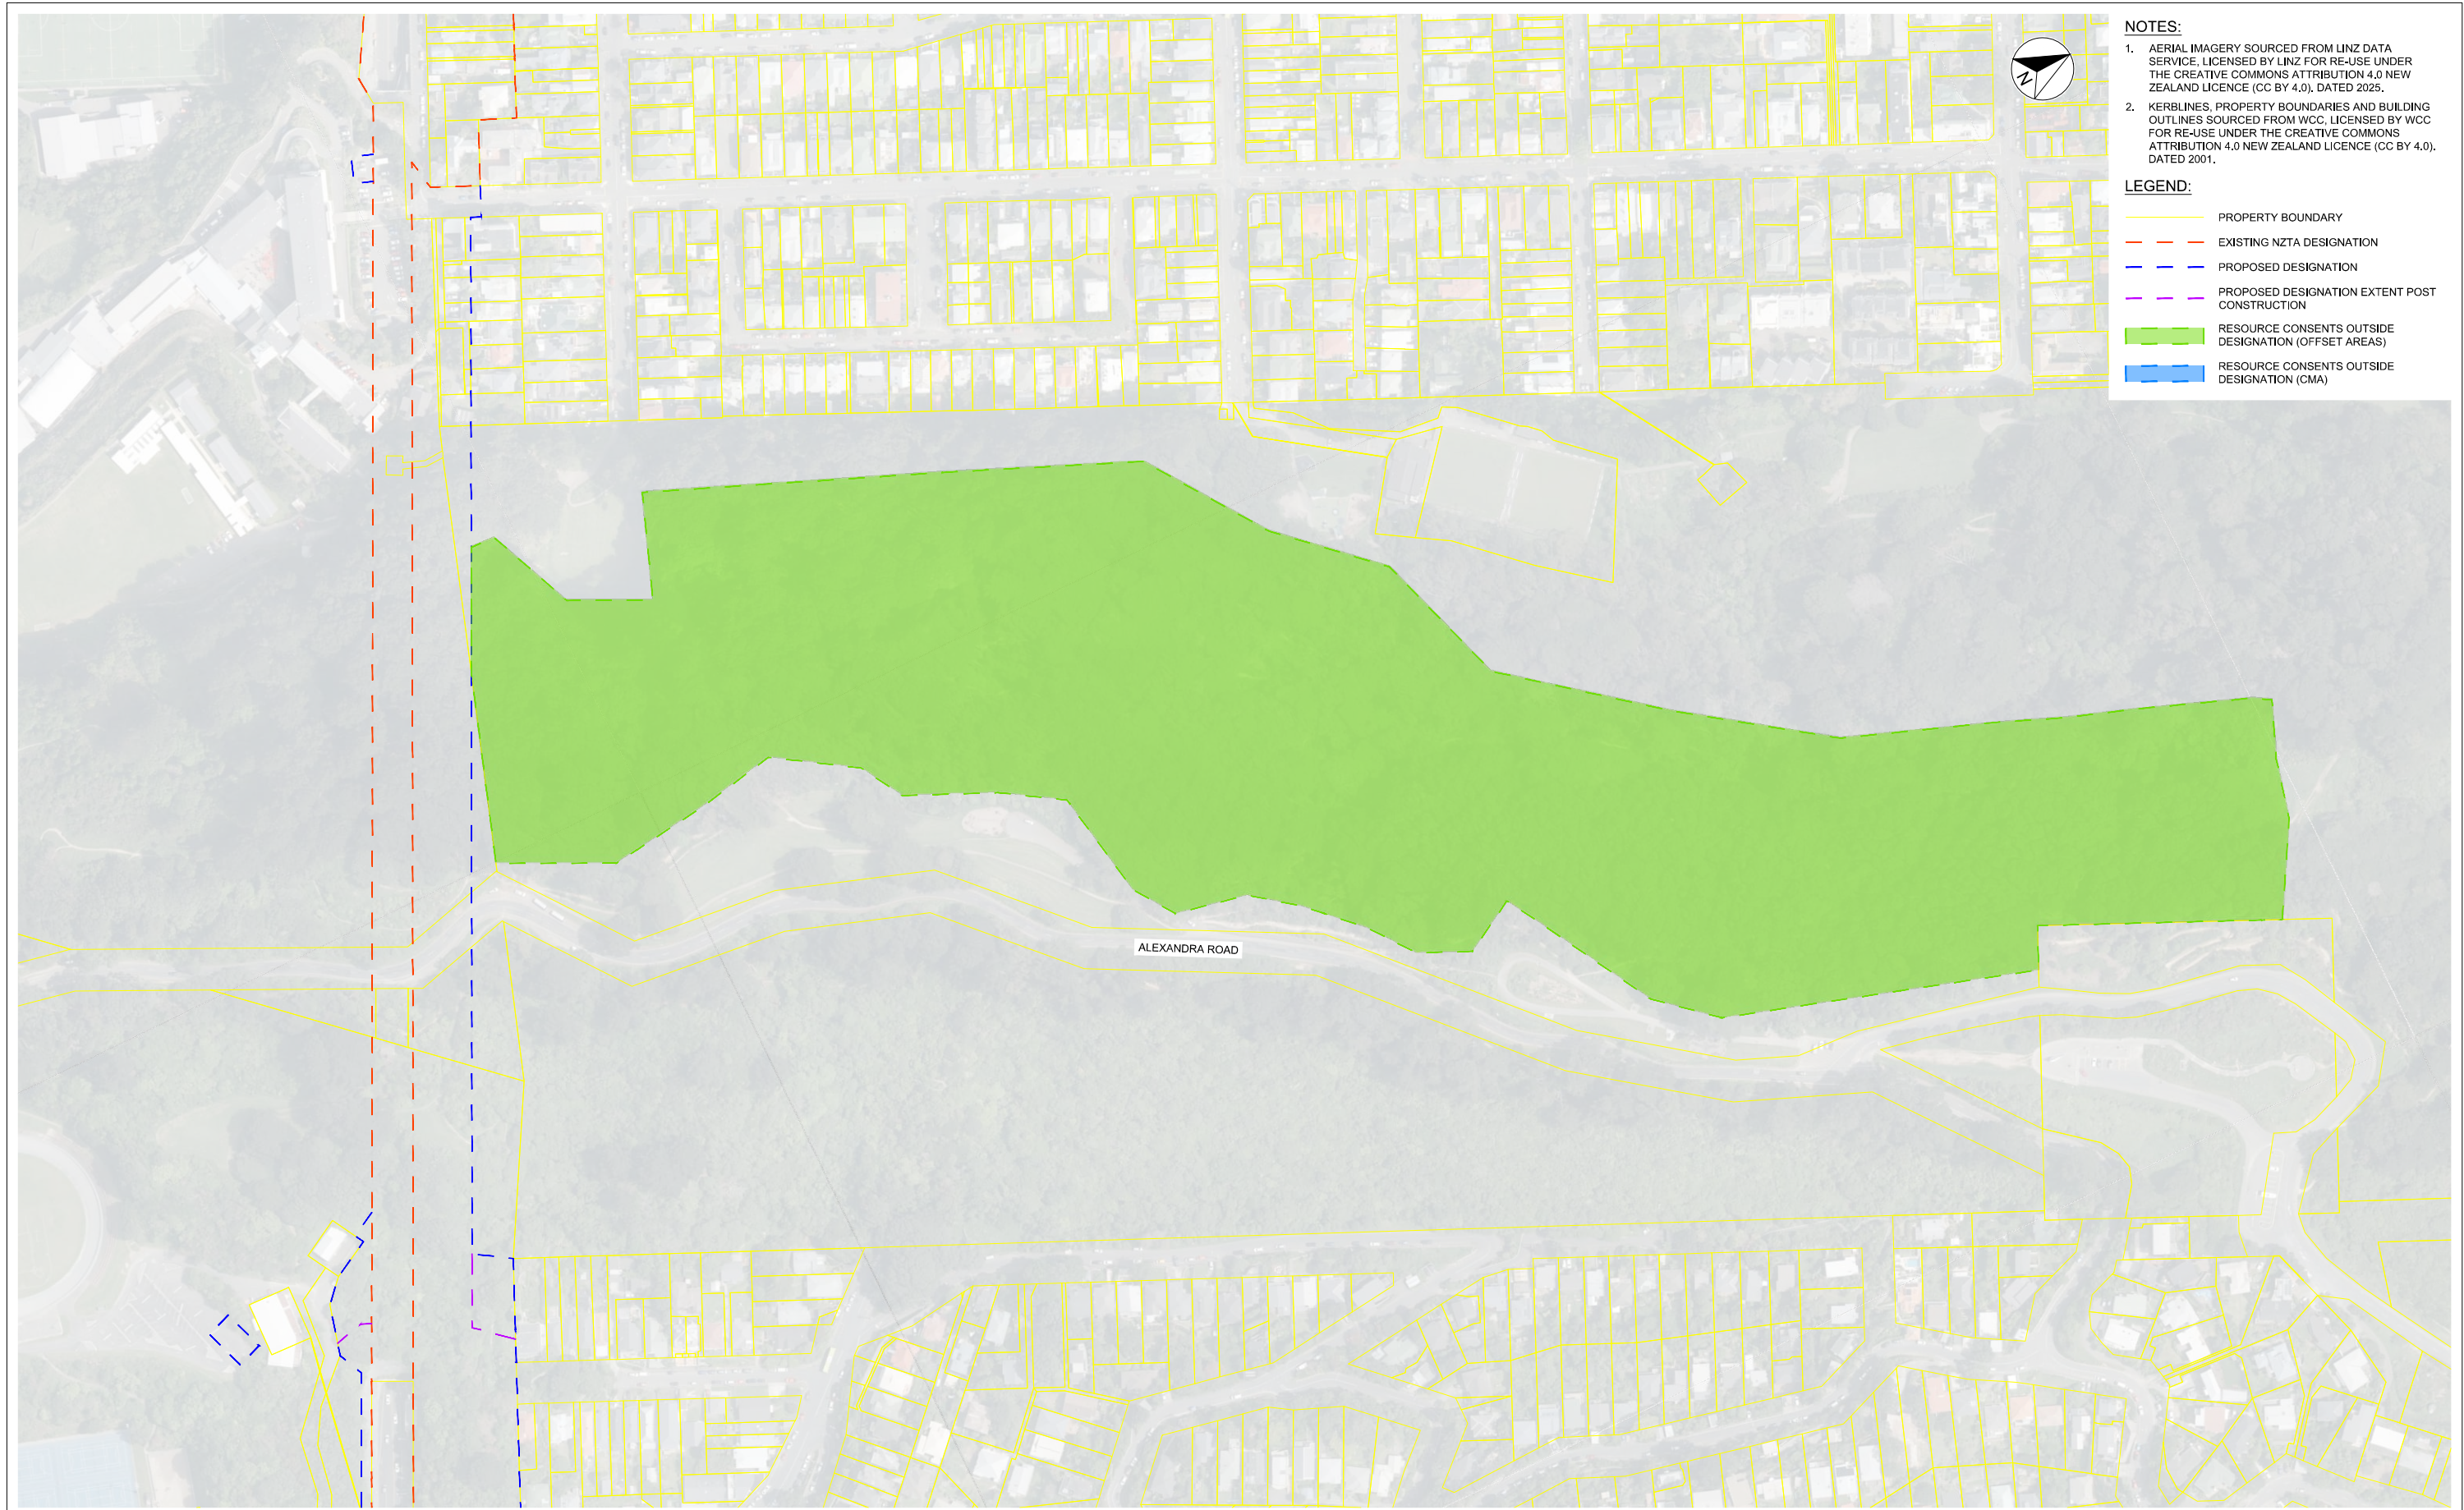

- NOTES:**
1. AERIAL IMAGERY SOURCED FROM LINZ DATA SERVICE, LICENSED BY LINZ FOR RE-USE UNDER THE CREATIVE COMMONS ATTRIBUTION 4.0 NEW ZEALAND LICENCE (CC BY 4.0), DATED 2025.
 2. KERBLINES, PROPERTY BOUNDARIES AND BUILDING OUTLINES SOURCED FROM WCC, LICENSED BY WCC FOR RE-USE UNDER THE CREATIVE COMMONS ATTRIBUTION 4.0 NEW ZEALAND LICENCE (CC BY 4.0), DATED 2001.

- LEGEND:**
- PROPERTY BOUNDARY
 - EXISTING NZTA DESIGNATION
 - PROPOSED DESIGNATION
 - PROPOSED DESIGNATION EXTENT POST CONSTRUCTION
 - RESOURCE CONSENTS OUTSIDE DESIGNATION (OFFSET AREAS)
 - RESOURCE CONSENTS OUTSIDE DESIGNATION (CMA)

1:1500 @ A1
1:3000 @ A3

REVISION	AMENDMENT	APPROVED	DATE
A	CONSENT DESIGN	ES	2026-07-09



SCALES			ORIGINAL SIZE
1:1500 (A1) 1:3000 (A3)			A1
DRAWN	DESIGNED	APPROVED	
S. THORNTON	S. THORNTON	E. SUTTON	
DRAWING VERIFIED	DESIGN VERIFIED	APPROVED DATE	
Q. O'SHAUGHNESSY	G. MURISON	2026-07-09	
CONSENT DESIGN			

PROJECT			
NZ TRANSPORT AGENCY			
WELLINGTON			
STATE HIGHWAY 1 WELLINGTON IMPROVEMENTS			
TITLE			
RMA APPROVALS			
SHEET 30			
WSP PROJECT NO.	PROJ-ORIG-VOL-LOC-TYPE	SHEET NO.	REVISION
5-C4434.01	SH1WI-DES-00-GEN-DRG	00040	A



NOTES:

1. AERIAL IMAGERY SOURCED FROM LINZ DATA SERVICE, LICENSED BY LINZ FOR RE-USE UNDER THE CREATIVE COMMONS ATTRIBUTION 4.0 NEW ZEALAND LICENCE (CC BY 4.0), DATED 2025.

2. KERBLINES, PROPERTY BOUNDARIES AND BUILDING OUTLINES SOURCED FROM WCC, LICENSED BY WCC FOR RE-USE UNDER THE CREATIVE COMMONS ATTRIBUTION 4.0 NEW ZEALAND LICENCE (CC BY 4.0), DATED 2001.

LEGEND:

- PROPERTY BOUNDARY
- EXISTING NZTA DESIGNATION
- PROPOSED DESIGNATION
- PROPOSED DESIGNATION EXTENT POST CONSTRUCTION
- RESOURCE CONSENTS OUTSIDE DESIGNATION (OFFSET AREAS)
- RESOURCE CONSENTS OUTSIDE DESIGNATION (CMA)

1:1000@ A1 0 10 20 30 40 50 60 70 80 90 100 m
1:2000@ A3

REVISION	AMENDMENT	APPROVED	DATE
A	CONSENT DESIGN	ES	2026-07-09



NZ TRANSPORT AGENCY
WAKA KOTAHI



GENERAL

SCALES
1:1000 (A1) 1:2000 (A3)
A1

DRAWN	DESIGNED	APPROVED
S. THORNTON	S. THORNTON	E. SUTTON


DRAWING VERIFIED	DESIGN VERIFIED	APPROVED DATE
Q. O'SHAUGHNESSY	G. MURISON	2026-07-09

CONSENT DESIGN

PROJECT
**NZ TRANSPORT AGENCY
WELLINGTON
STATE HIGHWAY 1 WELLINGTON IMPROVEMENTS**

TITLE
**RMA APPROVALS
SHEET 40**

WSP PROJECT NO.	PROJ-ORIG-VOL-LOC-TYPE	SHEET NO.	REVISION
5-C4434.01	SH1WI-DES-00-GEN-DRG	00050	A

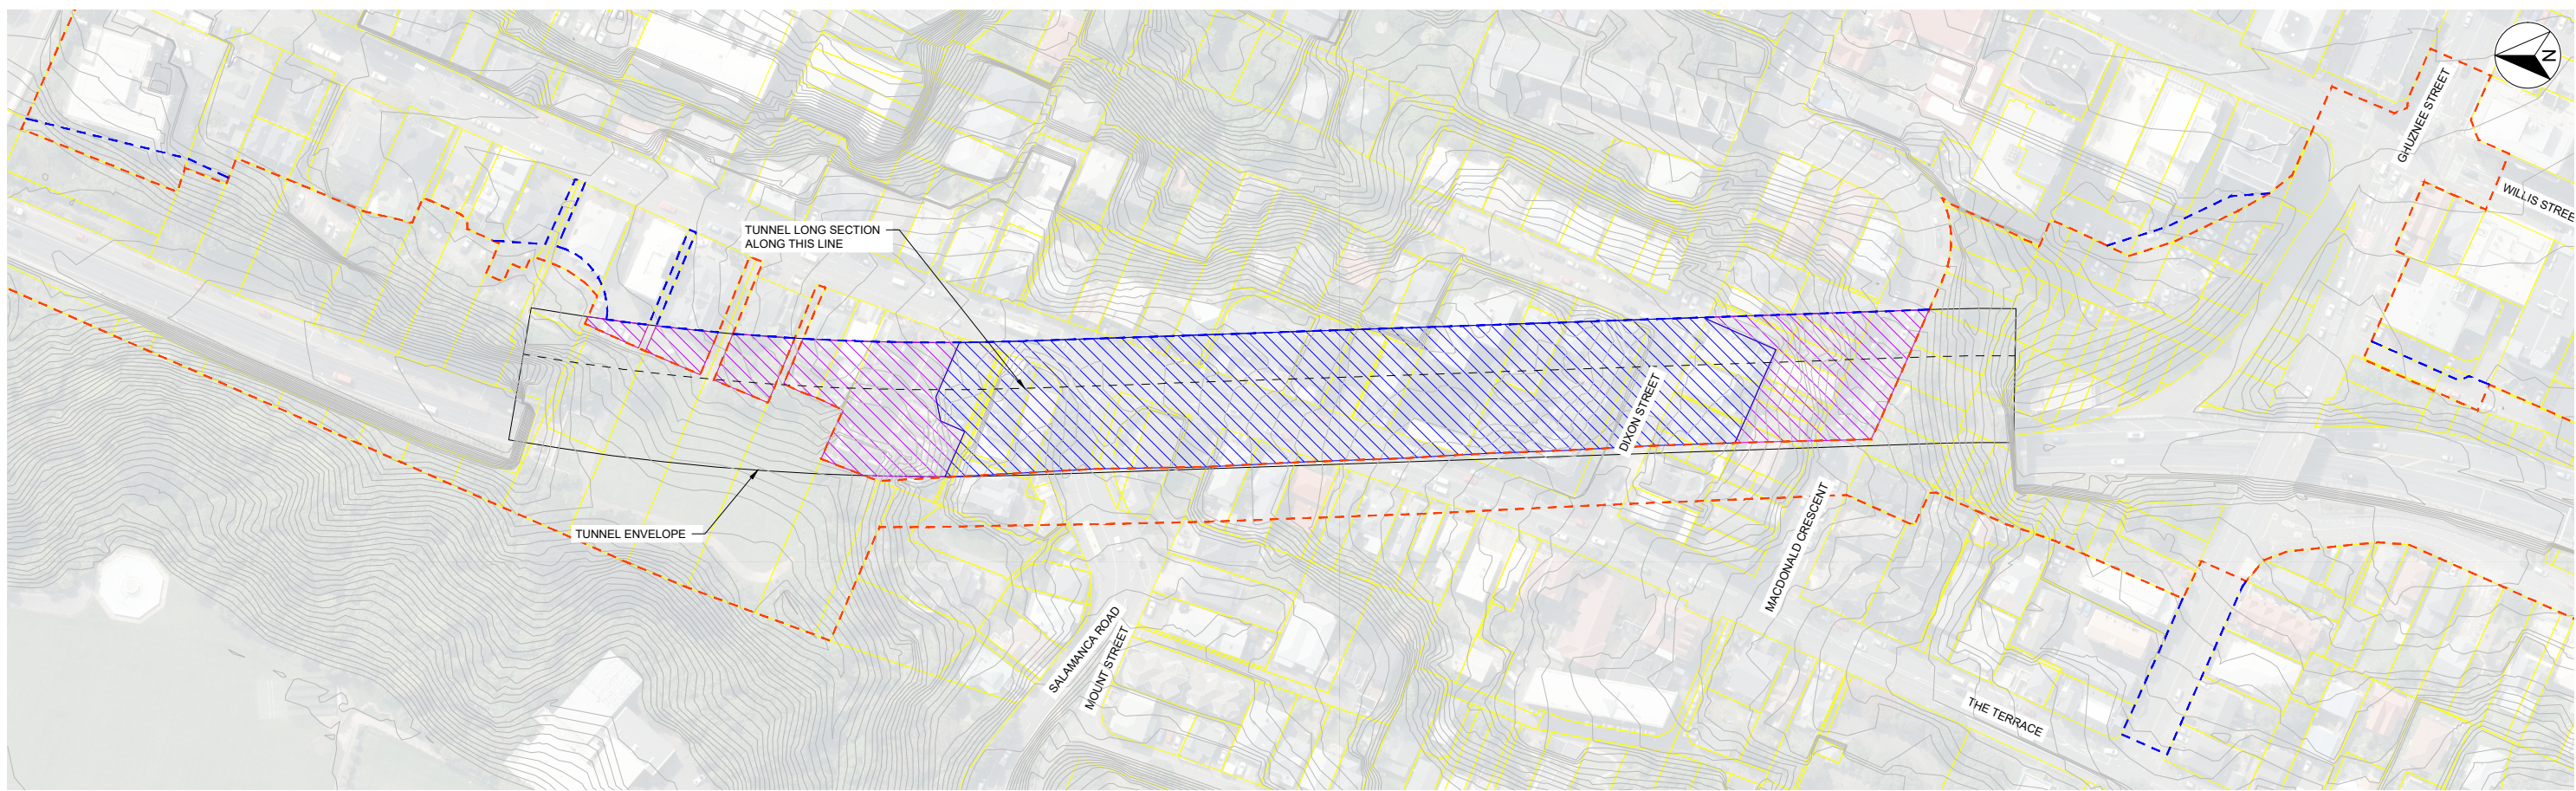

NEW TERRACE TUNNEL STRATA REQUIREMENT (PLAN)


SCALE: 1:1000

NOTES:

1. AERIAL IMAGERY SOURCED FROM LINZ DATA SERVICE. LICENSED BY LINZ FOR RE-USE UNDER THE CREATIVE COMMONS ATTRIBUTION 4.0 NEW ZEALAND LICENCE (CC BY 4.0). DATED 2025.
2. KERBLINES, PROPERTY BOUNDARIES AND BUILDING OUTLINES SOURCED FROM WCC. LICENSED BY WCC FOR RE-USE UNDER THE CREATIVE COMMONS ATTRIBUTION 4.0 NEW ZEALAND LICENCE (CC BY 4.0). DATED 2001.
3. ALL DIMENSIONS ARE INDICATIVE

LEGEND:

- PROPERTY BOUNDARY
- EXISTING NZTA DESIGNATION
- PROPOSED DESIGNATION
- PROPOSED STRATUM DESIGNATION (7m DEPTH WITHOUT CONSENT)
- PROPOSED STRATUM DESIGNATION (2m DEPTH WITHOUT CONSENT)
- PROPOSED STRATUM DESIGNATION (0m DEPTH WITHOUT CONSENT)

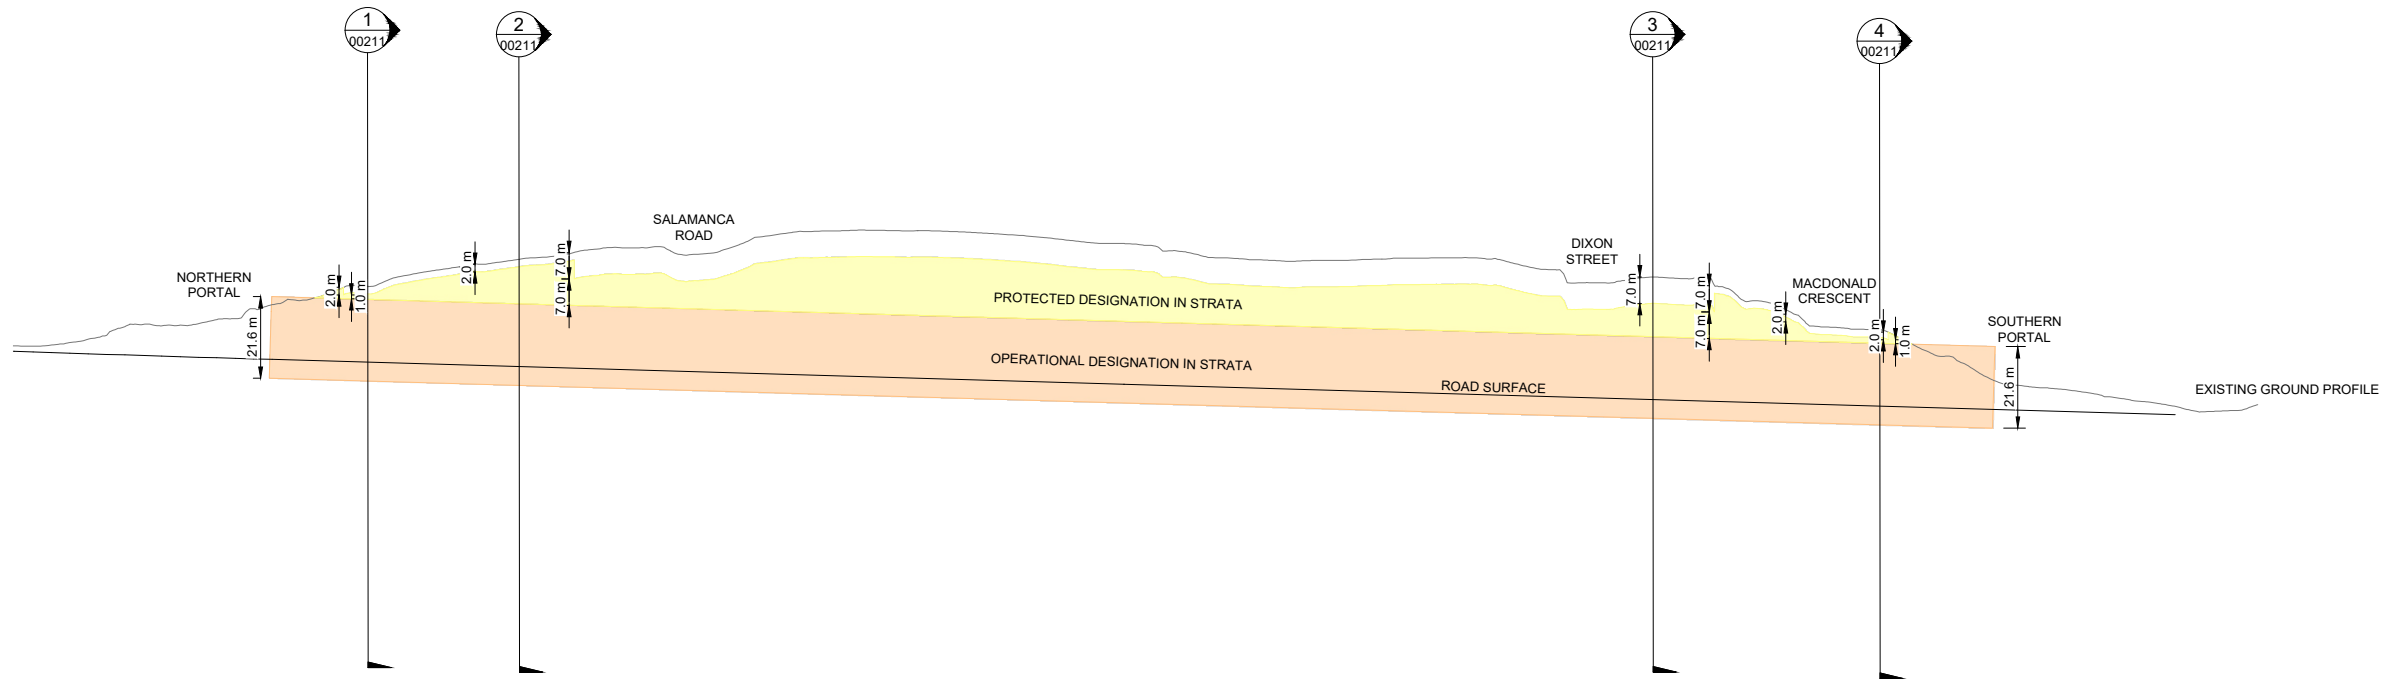

NEW TERRACE TUNNEL STRATA REQUIREMENT (LONG SECTION)

SCALE: 1:1000

1:1000 @ A1 0 10 20 30 40 50 60 70 80 90 100 m
1:2000 @ A3


REVISION	AMENDMENT	APPROVED	DATE
A	CONSENT DESIGN	ES	2026-07-09




SCALES			ORIGINAL SIZE
1:1000 (A1) 1:2000 (A3)			A1
DRAWN	DESIGNED	APPROVED	
S. THORNTON	S. THORNTON	E. SUTTON	
DRAWING VERIFIED	DESIGN VERIFIED	APPROVED DATE	
Q. O'SHAUGHNESSY	G. MURISON	2026-07-09	
CONSENT DESIGN			

PROJECT			
NZ TRANSPORT AGENCY			
WELLINGTON			
STATE HIGHWAY 1 WELLINGTON IMPROVEMENTS			
TITLE			
3D STRATA PLAN - TERRACE TUNNEL			
SHEET 10			
WSP PROJECT NO.	PROJ-ORIG-VOL-LOC-TYPE	SHEET NO.	REVISION
5-C4434.01	SH1WI-DES-00-GEN-DRG	00210	A


300 mm
200
100
50
0 10 mm

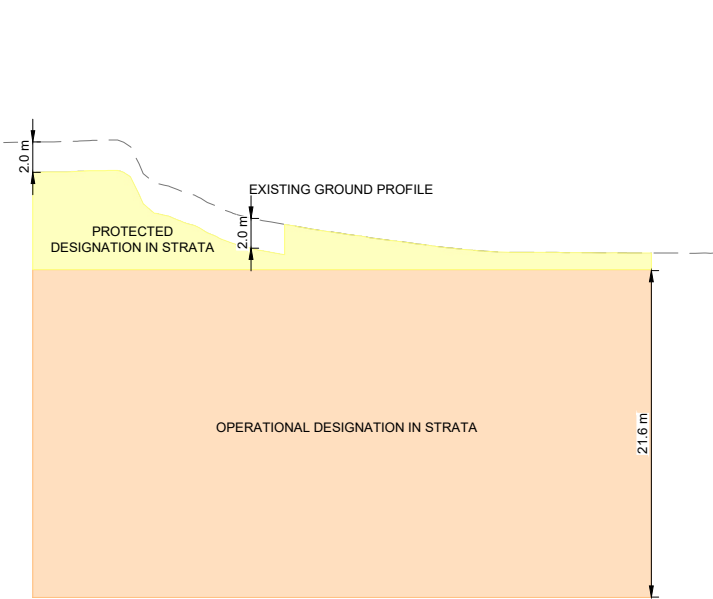


1 TUNNEL STRATA (CROSS-SECTION)
00210 SCALE: 1:250

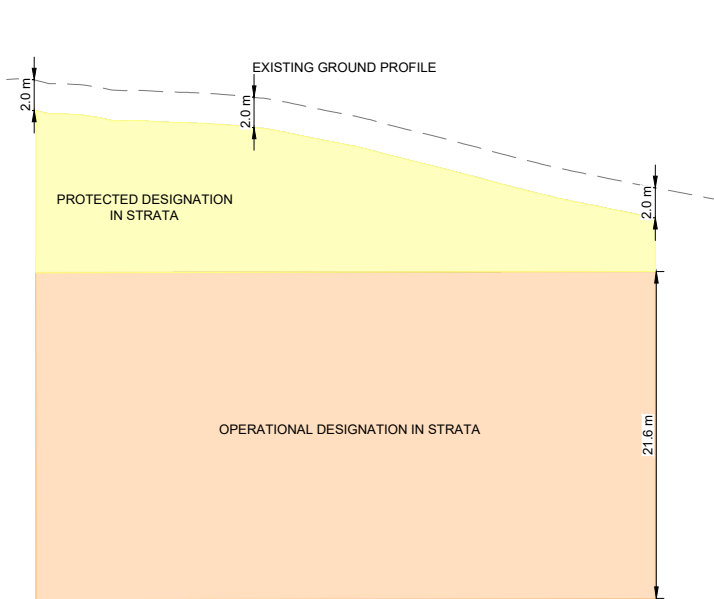

2 TUNNEL STRATA (CROSS-SECTION)
00210 SCALE: 1:250

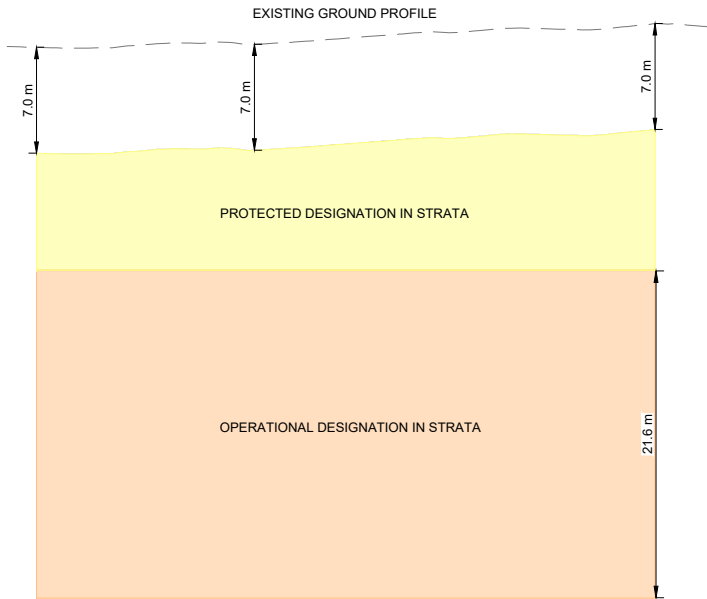

3 TUNNEL STRATA (CROSS-SECTION)
00210 SCALE: 1:250

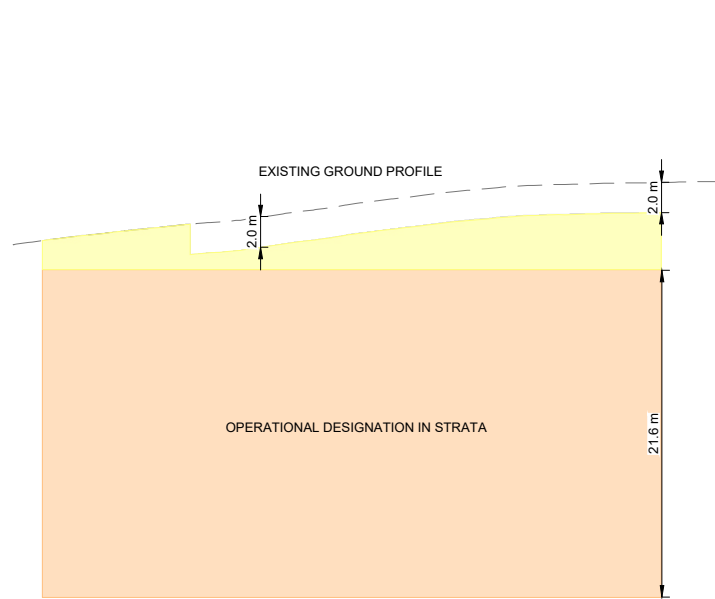

4 TUNNEL STRATA (CROSS-SECTION)
00210 SCALE: 1:250

1:250 @ A1 0 4 8 12 16 20 24 m
1:500 @ A3


REVISION	AMENDMENT	APPROVED	DATE
A	CONSENT DESIGN	ES	2026-07-09




SCALES		ORIGINAL SIZE
1:250 (A1) 1:500 (A3)		A1
DRAWN	DESIGNED	APPROVED
S. THORNTON	S. THORNTON	E. SUTTON
DRAWING VERIFIED	DESIGN VERIFIED	APPROVED DATE
Q. O'SHAUGHNESSY	G. MURISON	2026-07-09
CONSENT DESIGN		

PROJECT			
NZ TRANSPORT AGENCY WELLINGTON STATE HIGHWAY 1 WELLINGTON IMPROVEMENTS			
TITLE			
3D STRATA PLAN - TERRACE TUNNEL SHEET 11			
WSP PROJECT NO.	PROJ-ORIG-VOL-LOC-TYPE	SHEET NO.	REVISION
5-C4434.01	SH1WI-DES-00-GEN-DRG	00211	A


300 mm
200
100
50
0 10 mm

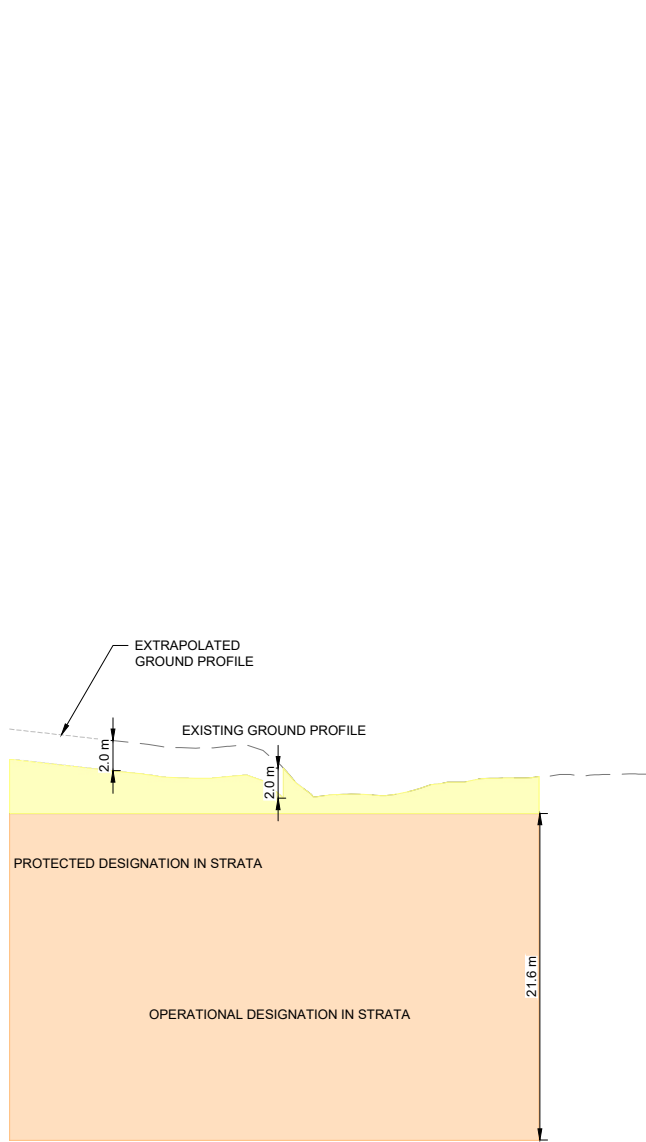


1 TUNNEL STRATA (CROSS-SECTION)
00220 SCALE: 1:250

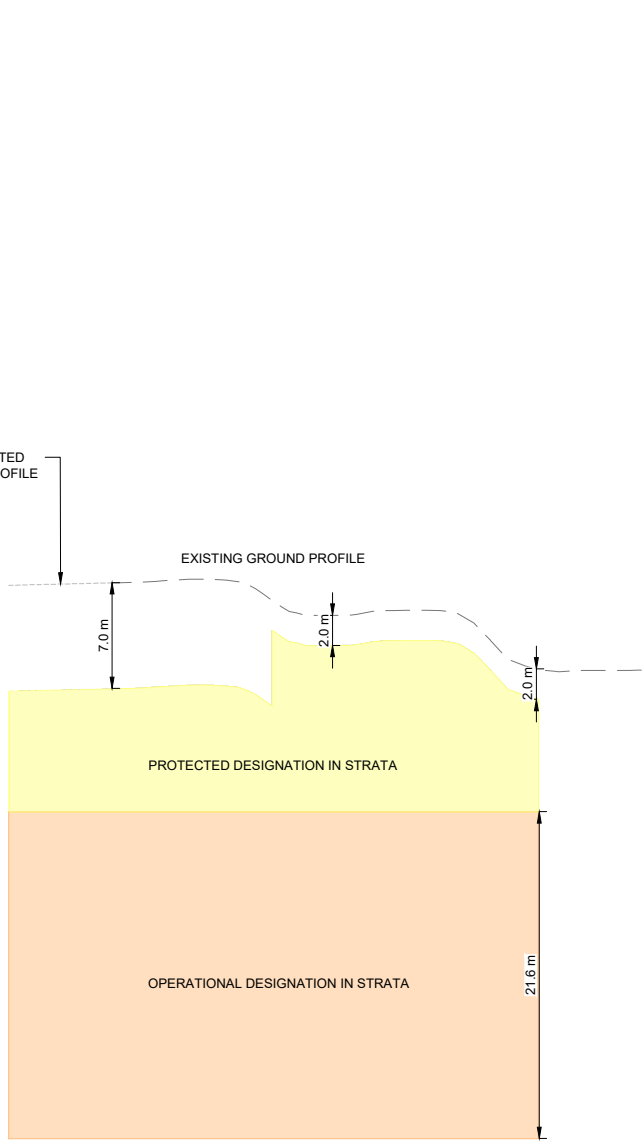

2 TUNNEL STRATA (CROSS-SECTION)
00220 SCALE: 1:250

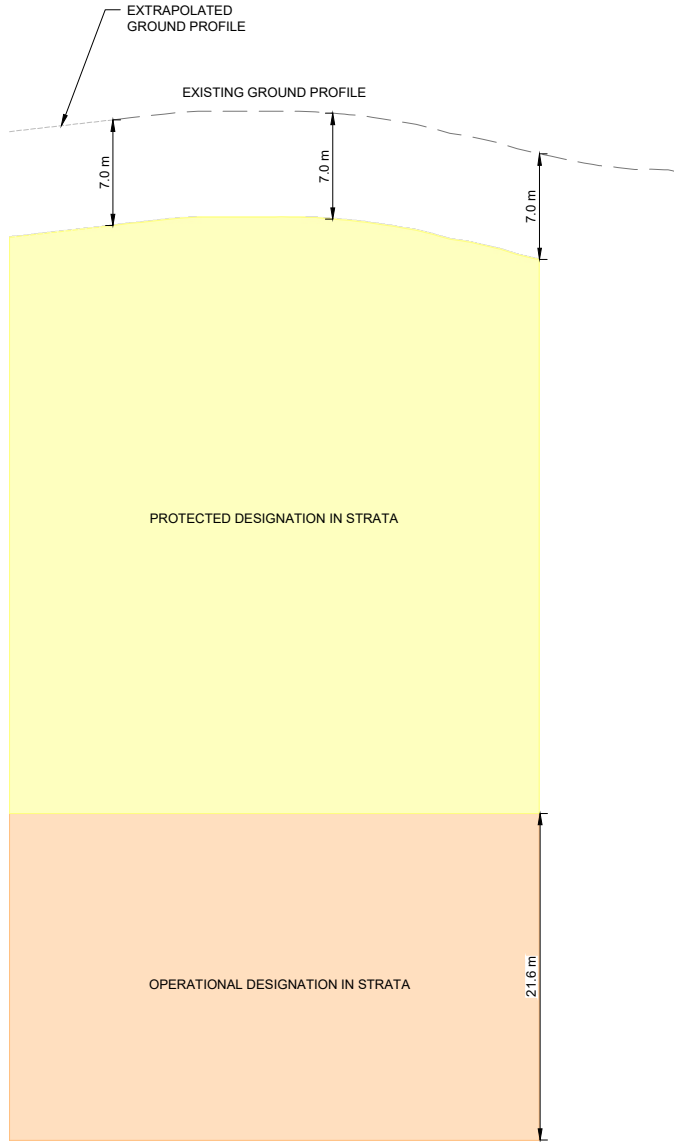

3 TUNNEL STRATA (CROSS-SECTION)
00220 SCALE: 1:250

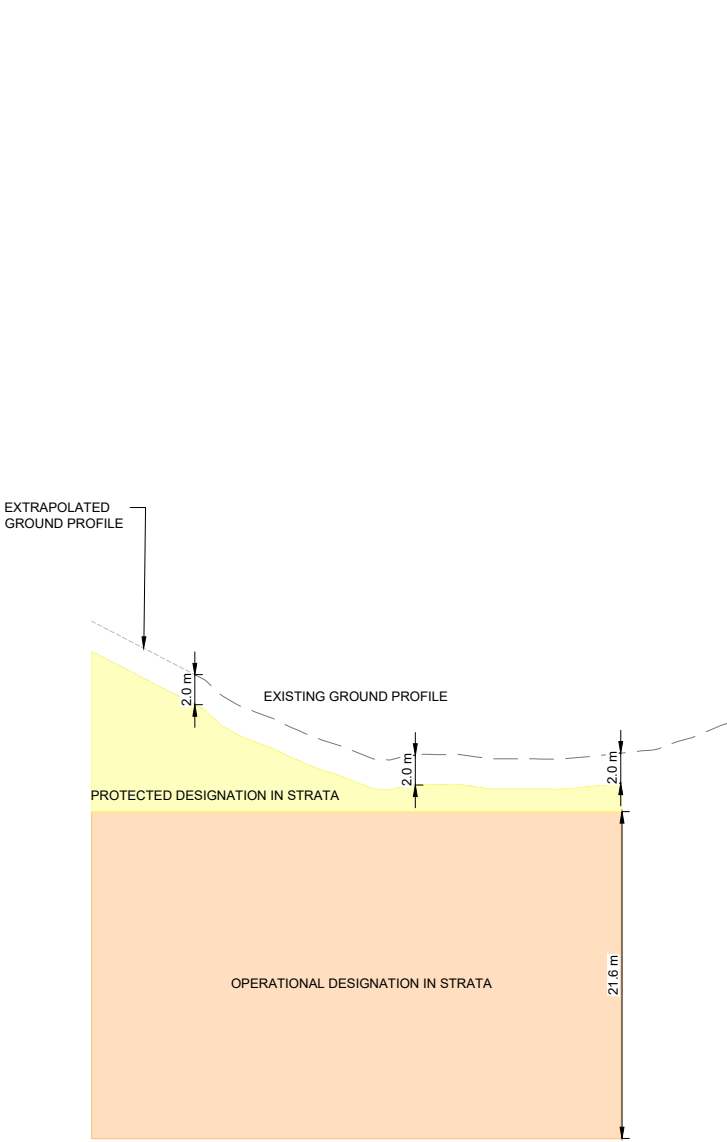

4 TUNNEL STRATA (CROSS-SECTION)
00220 SCALE: 1:250

1:250 @ A1 1:500 @ A3 0 4 8 12 16 20 24 m

REVISION	AMENDMENT	APPROVED	DATE
A	CONSENT DESIGN	ES	2026-07-09



GENERAL

SCALES			ORIGINAL SIZE
1:250 (A1) 1:500 (A3)			A1
DRAWN	DESIGNED	APPROVED	
S. THORNTON	S. THORNTON	E. SUTTON	
DRAWING VERIFIED	DESIGN VERIFIED	APPROVED DATE	
Q. O'SHAUGHNESSY	G. MURISON	2026-07-09	

CONSENT DESIGN

PROJECT NZ TRANSPORT AGENCY WELLINGTON STATE HIGHWAY 1 WELLINGTON IMPROVEMENTS			
TITLE 3D STRATA PLAN - MT VICTORIA TUNNEL SHEET 21			
WSP PROJECT NO. 5-C4434.01	PROJ-ORIG-VOL-LOC-TYPE SH1WI-DES-00-GEN-DRG	SHEET NO. 00221	REVISION A