


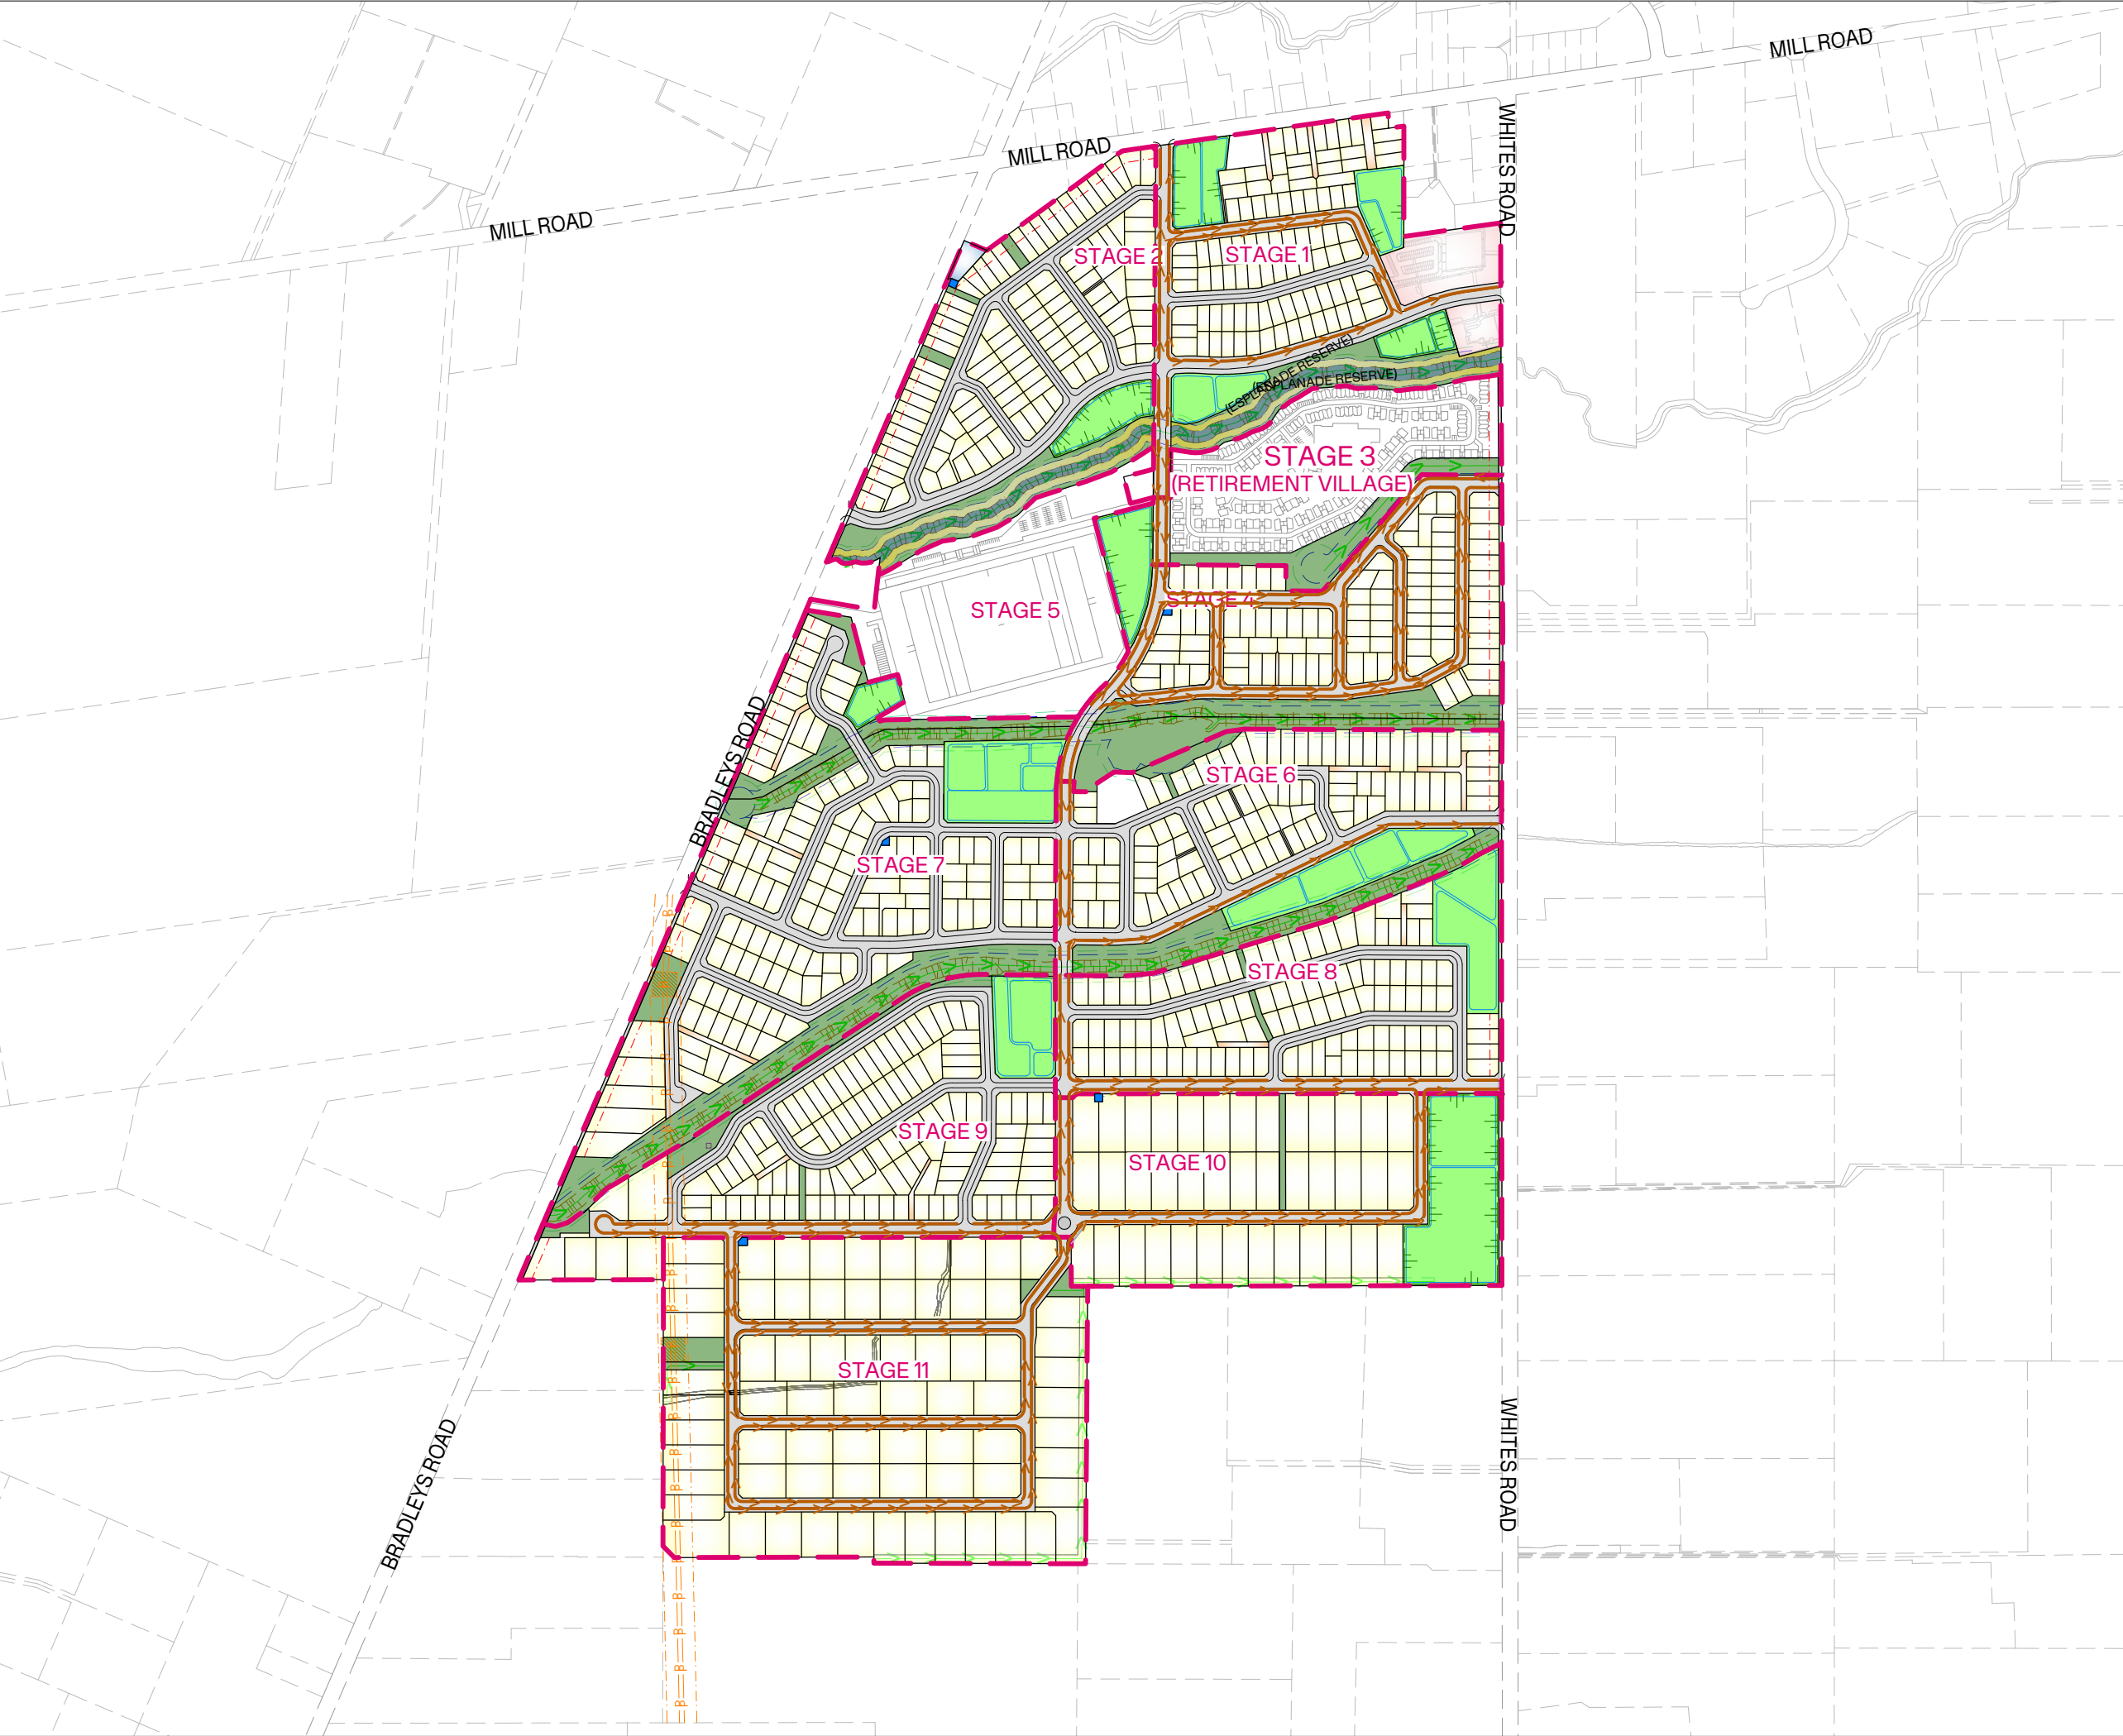

- NOTES:**
1. THESE DRAWINGS ARE TO BE READ AS A COMPLETE SET. ANY DISCREPANCIES MUST BE REFERRED TO THE ENGINEER FOR CLARIFICATION.
 2. ALL WORKS ARE TO BE CARRIED OUT IN ACCORDANCE WITH THE WAIMAKARIRI DISTRICT COUNCIL ENGINEERING CODE OF PRACTICE.
 3. ANY INSTRUCTIONS ISSUED BY COUNCIL OR OTHER AUTHORITIES MUST BE CONFIRMED WITH THE ENGINEER.
 4. THE CONTRACTOR IS RESPONSIBLE FOR LOCATING, IDENTIFYING, AND PROTECTING ALL EXISTING SERVICES PRIOR TO COMMENCING ANY EARTHWORKS.
 5. THE CONTRACTOR MUST REMOVE ALL UNSUITABLE MATERIAL (E.G., VEGETATION, UNSUITABLE TOPSOIL, ETC.), INCLUDING ANY METALLED AREAS OTHER THAN AT THE SITE ENTRANCE.
 6. LOT AREAS AND BOUNDARY DIMENSIONS ARE PROVISIONAL AND SUBJECT TO CONFIRMATION UPON COMPLETION OF THE FINAL LAND TRANSFER SURVEY.

- LEGEND:**
- STAGE BOUNDARY
 - ABUTTAL BOUNDARY
 - PROPOSED LOT BOUNDARY
 - PROPOSED ROAD CENTERLINE
 - RESIDENTIAL LOTS
 - COMMERCIAL AREA
 - PROPOSED ROAD
 - PROPOSED RIGHT OF WAY
 - PROPOSED WATER SUPPLY
 - BOREHOLE LOT
 - PROPOSED UPGRADED WATER TREATMENT PLANT
 - PROPOSED WASTEWATER PUMP STATION LOT
 - PROPOSED STORMWATER MANAGEMENT AREA
 - RESERVE / WALKWAYS
 - PROPOSED TOP OF BANK
 - STORMWATER SECONDARY FLOW PATH
 - GROUND DISTURBANCE / IMPERVIOUS SURFACE SETBACK
 - MINIMUM RIPARIAN ENHANCEMENT SETBACK
 - DRAIN SETBACK
 - PROPOSED SWALE
 - EXISTING TELECOM. TOWER
 - EXISTING OVERHEAD POWER LINE
 - EXISTING TRANSPOWER NATIONAL GRID YARD - 19m
 - 15m LANDSCAPING STRIP SETBACK

B	ISSUED FOR FAST TRACK APPLICATION	LM	10/09/2026
A	ISSUED FOR FAST TRACK APPLICATION	SS	02/07/2025
REVISION DETAILS		BY	DATE

PROJECT:
**MILL ROAD, OHOKA
WAIMAKARIRI
CANTERBURY**

DESCRIPTION:
SCHEME OVERVIEW PLAN

	SURVEYED	-	-
	DESIGNED	PE	10/09/2026
	DRAWN	PE	10/09/2026
	CHECKED	LM	10/09/2026
	APPROVED	MP	10/09/2026
SCALE	1:4,000 @A1	1:8,000 @A3	REVISION
STATUS	FOR CONSENT		B
PROJECT	16013		
DWG NO	16013-00-RC-1010		

0 80 200 400 SCALE (m) 1:4000 @A1 1:8000 @A3

NOTES:

1. THESE DRAWINGS ARE TO BE READ AS A COMPLETE SET. ANY DISCREPANCIES MUST BE REFERRED TO THE ENGINEER FOR CLARIFICATION.
2. ALL WORKS ARE TO BE CARRIED OUT IN ACCORDANCE WITH THE WAIMAKARIRI DISTRICT COUNCIL ENGINEERING CODE OF PRACTICE.
3. ANY INSTRUCTIONS ISSUED BY COUNCIL OR OTHER AUTHORITIES MUST BE CONFIRMED WITH THE ENGINEER.
4. THE CONTRACTOR IS RESPONSIBLE FOR LOCATING, IDENTIFYING, AND PROTECTING ALL EXISTING SERVICES PRIOR TO COMMENCING ANY EARTHWORKS.
5. THE CONTRACTOR MUST REMOVE ALL UNSUITABLE MATERIAL (E.G., VEGETATION, UNSUITABLE TOPSOIL, ETC.), INCLUDING ANY METALLED AREAS OTHER THAN AT THE SITE ENTRANCE.
6. LOT AREAS AND BOUNDARY DIMENSIONS ARE PROVISIONAL AND SUBJECT TO CONFIRMATION UPON COMPLETION OF THE FINAL LAND TRANSFER SURVEY.

LEGEND:

- STAGE BOUNDARY
- ABUTTAL BOUNDARY
- PROPOSED LOT BOUNDARY
- PROPOSED ROAD CENTERLINE
- RESIDENTIAL LOTS
- COMMERCIAL AREA
- PROPOSED ROAD
- PROPOSED RIGHT OF WAY
- PROPOSED WATER SUPPLY
- BOREHOLE LOT
- PROPOSED UPGRADED
- WATER TREATMENT PLANT
- PROPOSED WASTEWATER PUMP
- STATION LOT
- PROPOSED STORMWATER MANAGEMENT AREA
- RESERVE / WALKWAYS
- PROPOSED TOP OF BANK
- STORMWATER SECONDARY FLOW PATH
- GROUND DISTURBANCE / IMPERVIOUS SURFACE SETBACK
- MINIMUM RIPARIAN ENHANCEMENT SETBACK
- DRAIN SETBACK
- PROPOSED SWALE
- EXISTING TELECOM. TOWER
- EXISTING OVERHEAD POWER LINE
- EXISTING TRANSPOWER NATIONAL GRID YARD - 19m
- 15m LANDSCAPING STRIP SETBACK

B	ISSUED FOR FAST TRACK APPLICATION	LM	10/09/2026
A	ISSUED FOR FAST TRACK APPLICATION	SS	02/07/2025
REVISION DETAILS		BY	DATE

PROJECT: MILL ROAD, OHOKA
WAIMAKARIRI
CANTERBURY

DESCRIPTION: SCHEME PLAN
SHEET 1 OF 7

	SURVEYED	-	-
	DESIGNED	PE	10/09/2026
	DRAWN	PE	10/09/2026
	CHECKED	LM	10/09/2026
	APPROVED	MP	10/09/2026
SCALE	1:1000 @A1	1:2000 @A3	REVISION
STATUS	FOR CONSENT		B
PROJECT	16013		
DWG NO	16013-00-BC-1011		

- NOTES:
1. THESE DRAWINGS ARE TO BE READ AS A COMPLETE SET. ANY DISCREPANCIES MUST BE REFERRED TO THE ENGINEER FOR CLARIFICATION.
 2. ALL WORKS ARE TO BE CARRIED OUT IN ACCORDANCE WITH THE WAIMAKARIRI DISTRICT COUNCIL ENGINEERING CODE OF PRACTICE.
 3. ANY INSTRUCTIONS ISSUED BY COUNCIL OR OTHER AUTHORITIES MUST BE CONFIRMED WITH THE ENGINEER.
 4. THE CONTRACTOR IS RESPONSIBLE FOR LOCATING, IDENTIFYING, AND PROTECTING ALL EXISTING SERVICES PRIOR TO COMMENCING ANY EARTHWORKS.
 5. THE CONTRACTOR MUST REMOVE ALL UNSUITABLE MATERIAL (E.G., VEGETATION, UNSUITABLE TOPSOIL, ETC.), INCLUDING ANY METALLED AREAS OTHER THAN AT THE SITE ENTRANCE.
 6. LOT AREAS AND BOUNDARY DIMENSIONS ARE PROVISIONAL AND SUBJECT TO CONFIRMATION UPON COMPLETION OF THE FINAL LAND TRANSFER SURVEY.

- LEGEND:
- STAGE BOUNDARY
 - ABUTTAL BOUNDARY
 - PROPOSED LOT BOUNDARY
 - PROPOSED ROAD CENTERLINE
 - RESIDENTIAL LOTS
 - COMMERCIAL AREA
 - PROPOSED ROAD
 - PROPOSED RIGHT OF WAY
 - PROPOSED WATER SUPPLY BOREHOLE LOT
 - PROPOSED UPGRADED WATER TREATMENT PLANT
 - PROPOSED WASTEWATER PUMP STATION LOT
 - PROPOSED STORMWATER MANAGEMENT AREA
 - RESERVE / WALKWAYS
 - PROPOSED TOP OF BANK
 - STORMWATER SECONDARY FLOW PATH
 - GROUND DISTURBANCE / IMPERVIOUS SURFACE SETBACK
 - MINIMUM RIPARIAN ENHANCEMENT SETBACK
 - DRAIN SETBACK
 - PROPOSED SWALE
 - EXISTING TELECOM. TOWER
 - EXISTING OVERHEAD POWER LINE
 - EXISTING TRANSPOWER NATIONAL GRID YARD - 19m
 - 15m LANDSCAPING STRIP SETBACK


B	ISSUED FOR FAST TRACK APPLICATION	LM	10/09/2026
A	ISSUED FOR FAST TRACK APPLICATION	SS	02/07/2025
REVISION DETAILS		BY	DATE

PROJECT: MILL ROAD, OHOKA
WAIMAKARIRI
CANTERBURY

DESCRIPTION: SCHEME PLAN
SHEET 2 OF 7

	SURVEYED	-	-
	DESIGNED	PE	10/09/2026
	DRAWN	PE	10/09/2026
	CHECKED	LM	10/09/2026
	APPROVED	MP	10/09/2026

SCALE	1:1000 @A1	1:2000 @A3	REVISION
STATUS	FOR CONSENT		B
PROJECT	16013		
DWG NO	16013-00-RC-1012		

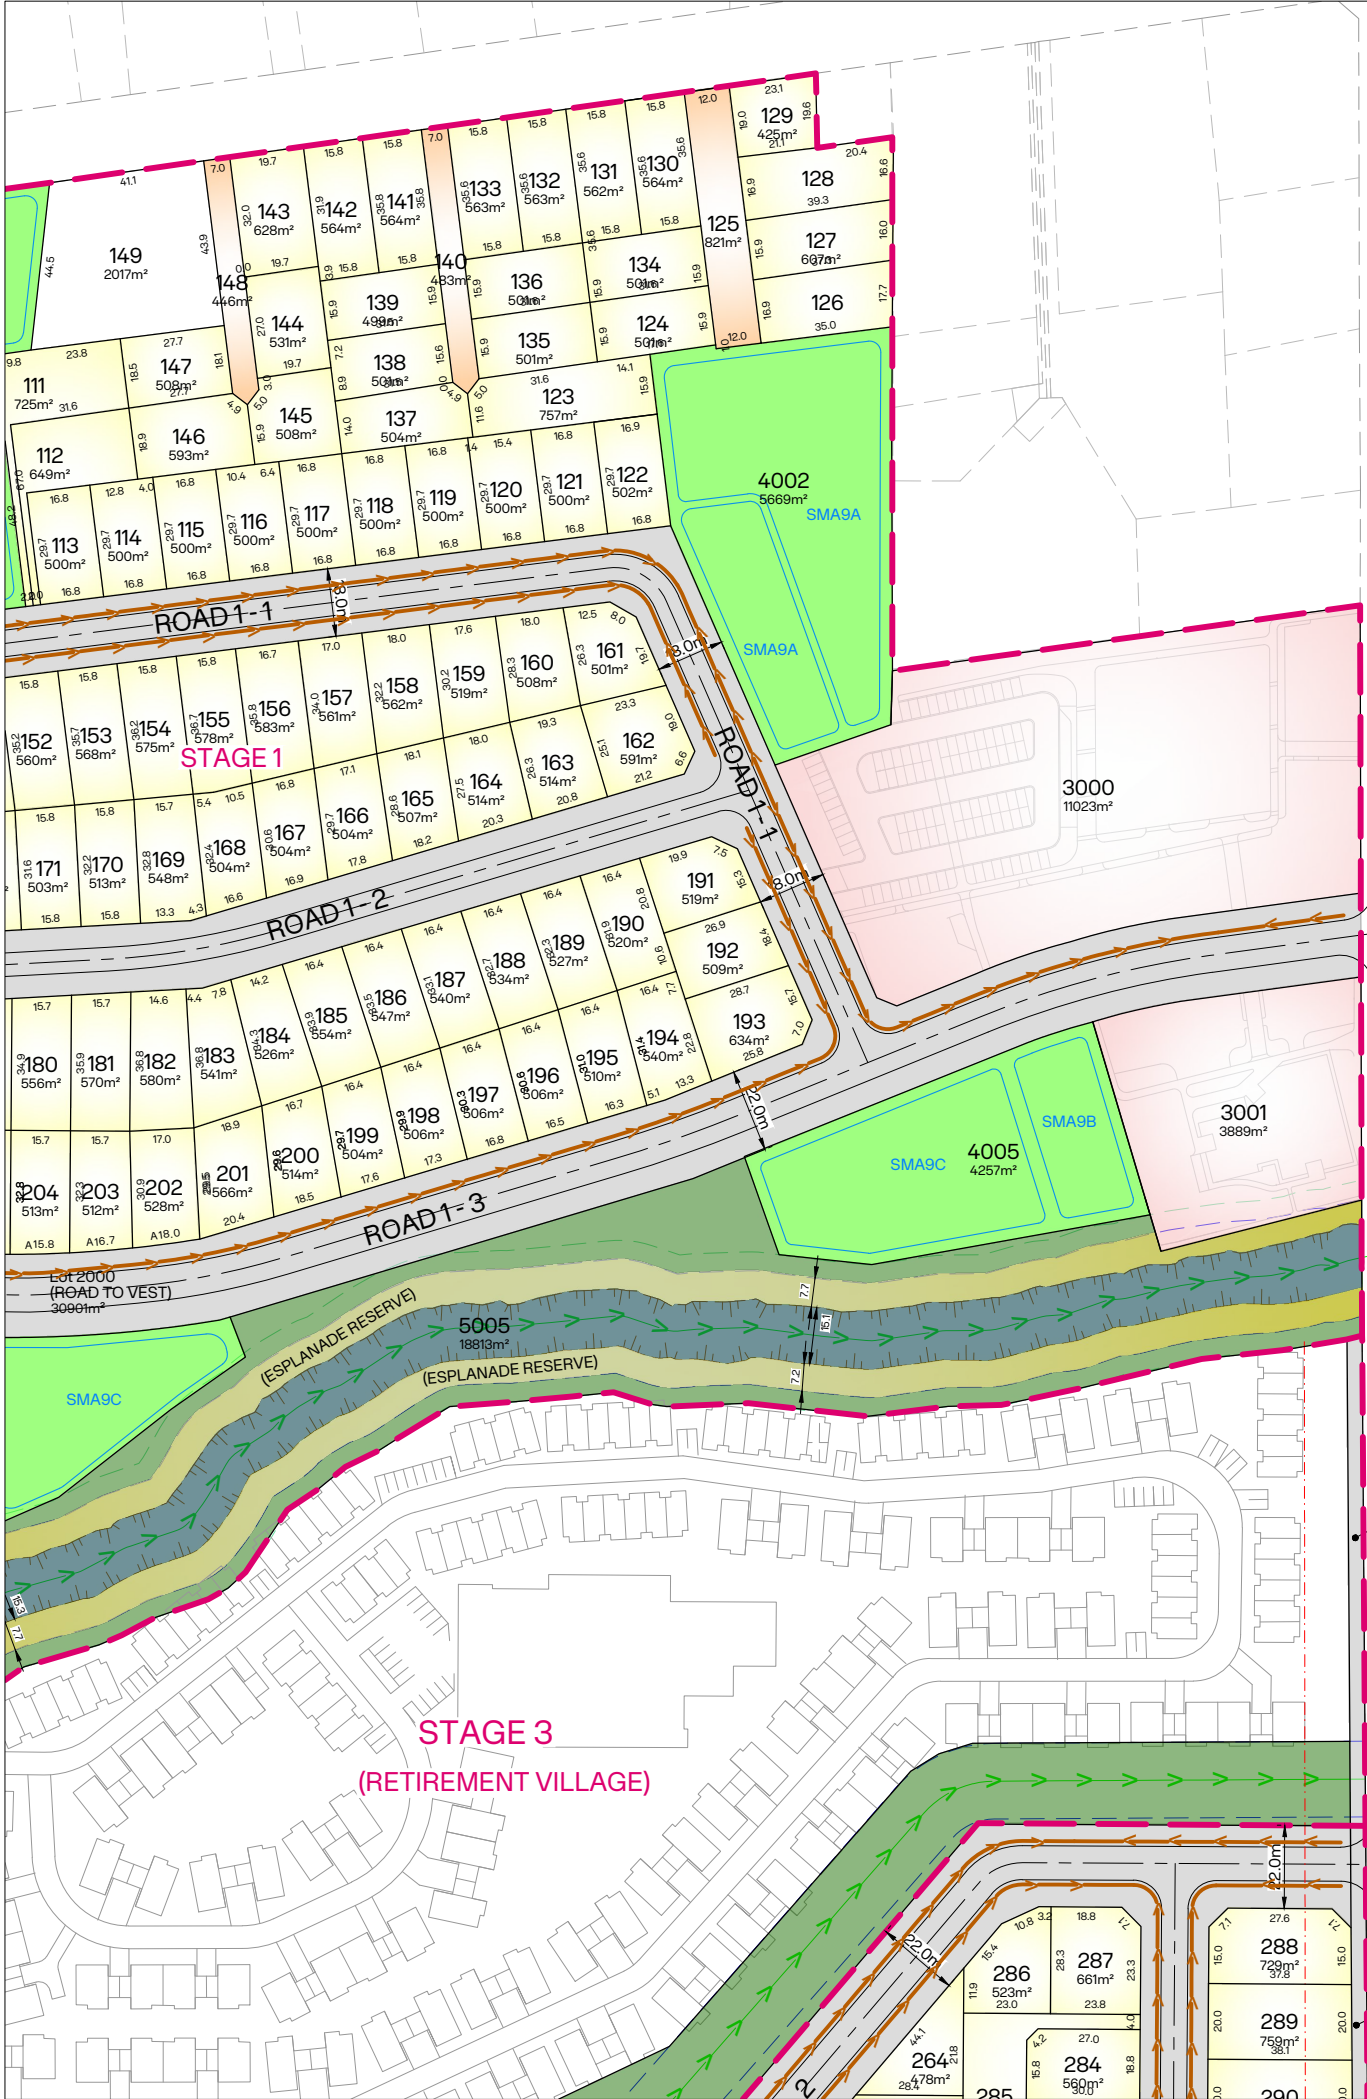

WHITES ROAD

2009 (ROAD TO VEST)
517m²

2010 (ROAD TO VEST)
1231m²

- NOTES:
1. THESE DRAWINGS ARE TO BE READ AS A COMPLETE SET. ANY DISCREPANCIES MUST BE REFERRED TO THE ENGINEER FOR CLARIFICATION.
 2. ALL WORKS ARE TO BE CARRIED OUT IN ACCORDANCE WITH THE WAIMAKARIRI DISTRICT COUNCIL ENGINEERING CODE OF PRACTICE.
 3. ANY INSTRUCTIONS ISSUED BY COUNCIL OR OTHER AUTHORITIES MUST BE CONFIRMED WITH THE ENGINEER.
 4. THE CONTRACTOR IS RESPONSIBLE FOR LOCATING, IDENTIFYING, AND PROTECTING ALL EXISTING SERVICES PRIOR TO COMMENCING ANY EARTHWORKS.
 5. THE CONTRACTOR MUST REMOVE ALL UNSUITABLE MATERIAL (E.G., VEGETATION, UNSUITABLE TOPSOIL, ETC.), INCLUDING ANY METALLED AREAS OTHER THAN AT THE SITE ENTRANCE.
 6. LOT AREAS AND BOUNDARY DIMENSIONS ARE PROVISIONAL AND SUBJECT TO CONFIRMATION UPON COMPLETION OF THE FINAL LAND TRANSFER SURVEY.

- LEGEND:
- STAGE BOUNDARY
 - ABUTTAL BOUNDARY
 - PROPOSED LOT BOUNDARY
 - PROPOSED ROAD CENTERLINE
 - RESIDENTIAL LOTS
 - COMMERCIAL AREA
 - PROPOSED ROAD
 - PROPOSED RIGHT OF WAY
 - PROPOSED WATER SUPPLY
 - BOREHOLE LOT
 - PROPOSED UPGRADED
 - WATER TREATMENT PLANT
 - PROPOSED WASTEWATER PUMP
 - STATION LOT
 - PROPOSED
 - STORMWATER MANAGEMENT AREA
 - RESERVE / WALKWAYS
 - PROPOSED TOP OF BANK
 - STORMWATER SECONDARY FLOW PATH
 - GROUND DISTURBANCE / IMPERVIOUS SURFACE SETBACK
 - MINIMUM RIPARIAN ENHANCEMENT SETBACK
 - DRAIN SETBACK
 - PROPOSED SWALE
 - EXISTING TELECOM. TOWER
 - EXISTING OVERHEAD POWER LINE
 - EXISTING TRANSPOWER NATIONAL GRID YARD - 19m
 - 15m LANDSCAPING STRIP SETBACK

B	ISSUED FOR FAST TRACK APPLICATION	LM	10/09/2026
A	ISSUED FOR FAST TRACK APPLICATION	SS	02/07/2025
REVISION DETAILS		BY	DATE

PROJECT: MILL ROAD, OHOKA
WAIMAKARIRI
CANTERBURY

DESCRIPTION: SCHEME PLAN
SHEET 3 OF 7

SURVEYED	-	-
DESIGNED	PE	10/09/2026
DRAWN	PE	10/09/2026
CHECKED	LM	10/09/2026
APPROVED	MP	10/09/2026

SCALE 1:1000 @A1 1:2000 @A3 REVISION

STATUS FOR CONSENT

PROJECT 16013

DWG NO 16013-00-RC-1013

Plot Date: 10:54:54 AM 10 September 2026; PATRICK EDWARDS

File: C:\12DS\DATA\INOVO-12D\16013-OHOKA_26\03 CAD\001 CURRENT\16013-00-RC-1010.DWG



- NOTES:
1. THESE DRAWINGS ARE TO BE READ AS A COMPLETE SET. ANY DISCREPANCIES MUST BE REFERRED TO THE ENGINEER FOR CLARIFICATION.
 2. ALL WORKS ARE TO BE CARRIED OUT IN ACCORDANCE WITH THE WAIMAKARIRI DISTRICT COUNCIL ENGINEERING CODE OF PRACTICE.
 3. ANY INSTRUCTIONS ISSUED BY COUNCIL OR OTHER AUTHORITIES MUST BE CONFIRMED WITH THE ENGINEER.
 4. THE CONTRACTOR IS RESPONSIBLE FOR LOCATING, IDENTIFYING, AND PROTECTING ALL EXISTING SERVICES PRIOR TO COMMENCING ANY EARTHWORKS.
 5. THE CONTRACTOR MUST REMOVE ALL UNSUITABLE MATERIAL (E.G., VEGETATION, UNSUITABLE TOPSOIL, ETC.), INCLUDING ANY METALLED AREAS OTHER THAN AT THE SITE ENTRANCE.
 6. LOT AREAS AND BOUNDARY DIMENSIONS ARE PROVISIONAL AND SUBJECT TO CONFIRMATION UPON COMPLETION OF THE FINAL LAND TRANSFER SURVEY.

- LEGEND:
- STAGE BOUNDARY
 - ABUTTAL BOUNDARY
 - PROPOSED LOT BOUNDARY
 - PROPOSED ROAD CENTERLINE
 - RESIDENTIAL LOTS
 - COMMERCIAL AREA
 - PROPOSED ROAD
 - PROPOSED RIGHT OF WAY
 - PROPOSED WATER SUPPLY BOREHOLE LOT
 - PROPOSED UPGRADED WATER TREATMENT PLANT
 - PROPOSED WASTEWATER PUMP STATION LOT
 - PROPOSED STORMWATER MANAGEMENT AREA
 - RESERVE / WALKWAYS
 - PROPOSED TOP OF BANK
 - STORMWATER SECONDARY FLOW PATH
 - GROUND DISTURBANCE / IMPERVIOUS SURFACE SETBACK
 - MINIMUM RIPARIAN ENHANCEMENT SETBACK
 - DRAIN SETBACK
 - PROPOSED SWALE
 - EXISTING TELECOM. TOWER
 - EXISTING OVERHEAD POWER LINE
 - EXISTING TRANSPOWER NATIONAL GRID YARD - 19m
 - 15m LANDSCAPING STRIP SETBACK

B	ISSUED FOR FAST TRACK APPLICATION	LM	10/09/2026
A	ISSUED FOR FAST TRACK APPLICATION	SS	02/07/2025
REVISION DETAILS		BY	DATE

PROJECT: MILL ROAD, OHOKA
WAIMAKARIRI
CANTERBURY

DESCRIPTION: SCHEME PLAN
SHEET 5 OF 7

SURVEYED	-	-
DESIGNED	PE	10/09/2026
DRAWN	PE	10/09/2026
CHECKED	LM	10/09/2026
APPROVED	MP	10/09/2026
SCALE	1:1000 @A1	1:2000 @A3
STATUS	FOR CONSENT	B
PROJECT	16013	
DWG NO	16013-00-RC-1015	





- NOTES:**
1. THESE DRAWINGS ARE TO BE READ AS A COMPLETE SET. ANY DISCREPANCIES MUST BE REFERRED TO THE ENGINEER FOR CLARIFICATION.
 2. ALL WORKS ARE TO BE CARRIED OUT IN ACCORDANCE WITH THE WAIMAKARIRI DISTRICT COUNCIL ENGINEERING CODE OF PRACTICE.
 3. ANY INSTRUCTIONS ISSUED BY COUNCIL OR OTHER AUTHORITIES MUST BE CONFIRMED WITH THE ENGINEER.
 4. THE CONTRACTOR IS RESPONSIBLE FOR LOCATING, IDENTIFYING, AND PROTECTING ALL EXISTING SERVICES PRIOR TO COMMENCING ANY EARTHWORKS.
 5. THE CONTRACTOR MUST REMOVE ALL UNSUITABLE MATERIAL (E.G. VEGETATION, UNSUITABLE TOPSOIL, ETC.), INCLUDING ANY METALLED AREAS OTHER THAN AT THE SITE ENTRANCE.
 6. LOT AREAS AND BOUNDARY DIMENSIONS ARE PROVISIONAL AND SUBJECT TO CONFIRMATION UPON COMPLETION OF THE FINAL LAND TRANSFER SURVEY.

- LEGEND:**
- STAGE BOUNDARY
 - ABUTTAL BOUNDARY
 - PROPOSED LOT BOUNDARY
 - PROPOSED ROAD CENTERLINE
 - RESIDENTIAL LOTS
 - COMMERCIAL AREA
 - PROPOSED ROAD
 - PROPOSED RIGHT OF WAY
 - PROPOSED WATER SUPPLY BOREHOLE LOT
 - PROPOSED UPGRADED WATER TREATMENT PLANT
 - PROPOSED WASTEWATER PUMP STATION LOT
 - PROPOSED STORMWATER MANAGEMENT AREA
 - RESERVE / WALKWAYS
 - PROPOSED TOP OF BANK
 - STORMWATER SECONDARY FLOW PATH
 - GROUND DISTURBANCE / IMPERVIOUS SURFACE SETBACK
 - MINIMUM RIPARIAN ENHANCEMENT SETBACK
 - DRAIN SETBACK
 - PROPOSED SWALE
 - EXISTING TELECOM. TOWER
 - EXISTING OVERHEAD POWER LINE
 - EXISTING TRANSPOWER NATIONAL GRID YARD - 19m
 - 15m LANDSCAPING STRIP SETBACK

B	ISSUED FOR FAST TRACK APPLICATION	LM	10/09/2026
A	ISSUED FOR FAST TRACK APPLICATION	SS	02/07/2025
REVISION DETAILS		BY	DATE

PROJECT: **MILL ROAD, OHOKA
WAIMAKARIRI
CANTERBURY**

DESCRIPTION: **SCHEME PLAN
SHEET 6 OF 7**

	SURVEYED	-	-
	DESIGNED	PE	10/09/2026
	DRAWN	PE	10/09/2026
	CHECKED	LM	10/09/2026
	APPROVED	MP	10/09/2026
SCALE	1:1000 @A1	1:2000 @A3	REVISION
STATUS	FOR CONSENT		B
PROJECT	16013		
DWG NO	16013-00-RC-1016		

- NOTES:
1. THESE DRAWINGS ARE TO BE READ AS A COMPLETE SET. ANY DISCREPANCIES MUST BE REFERRED TO THE ENGINEER FOR CLARIFICATION.
 2. ALL WORKS ARE TO BE CARRIED OUT IN ACCORDANCE WITH THE WAIMAKARIRI DISTRICT COUNCIL ENGINEERING CODE OF PRACTICE.
 3. ANY INSTRUCTIONS ISSUED BY COUNCIL OR OTHER AUTHORITIES MUST BE CONFIRMED WITH THE ENGINEER.
 4. THE CONTRACTOR IS RESPONSIBLE FOR LOCATING, IDENTIFYING, AND PROTECTING ALL EXISTING SERVICES PRIOR TO COMMENCING ANY EARTHWORKS.
 5. THE CONTRACTOR MUST REMOVE ALL UNSUITABLE MATERIAL (E.G., VEGETATION, UNSUITABLE TOPSOIL, ETC.), INCLUDING ANY METALLED AREAS OTHER THAN AT THE SITE ENTRANCE.
 6. LOT AREAS AND BOUNDARY DIMENSIONS ARE PROVISIONAL AND SUBJECT TO CONFIRMATION UPON COMPLETION OF THE FINAL LAND TRANSFER SURVEY.

- LEGEND:
- STAGE BOUNDARY
 - ABUTTAL BOUNDARY
 - PROPOSED LOT BOUNDARY
 - PROPOSED ROAD CENTERLINE
 - RESIDENTIAL LOTS
 - COMMERCIAL AREA
 - PROPOSED ROAD
 - PROPOSED RIGHT OF WAY
 - PROPOSED WATER SUPPLY BOREHOLE LOT
 - PROPOSED UPGRADED WATER TREATMENT PLANT
 - PROPOSED WASTEWATER PUMP STATION LOT
 - PROPOSED STORMWATER MANAGEMENT AREA
 - RESERVE / WALKWAYS
 - PROPOSED TOP OF BANK
 - STORMWATER SECONDARY FLOW PATH
 - GROUND DISTURBANCE / IMPERVIOUS SURFACE SETBACK
 - MINIMUM RIPARIAN ENHANCEMENT SETBACK
 - DRAIN SETBACK
 - PROPOSED SWALE
 - EXISTING TELECOM. TOWER
 - EXISTING OVERHEAD POWER LINE
 - EXISTING TRANSPOWER NATIONAL GRID YARD - 19m
 - 15m LANDSCAPING STRIP SETBACK

B	ISSUED FOR FAST TRACK APPLICATION	LM	10/09/2026
A	ISSUED FOR FAST TRACK APPLICATION	SS	02/07/2025
REVISION DETAILS		BY	DATE

PROJECT: MILL ROAD, OHOKA
WAIMAKARIRI
CANTERBURY

DESCRIPTION: SCHEME PLAN
SHEET 7 OF 7

	SURVEYED	-	-
	DESIGNED	PE	10/09/2026
	DRAWN	PE	10/09/2026
	CHECKED	LM	10/09/2026
	APPROVED	MP	10/09/2026
SCALE	1:1000 @A1	1:2000 @A3	REVISION
STATUS	FOR CONSENT		B
PROJECT	16013		
DWG NO	16013-00-RC-1017		

