

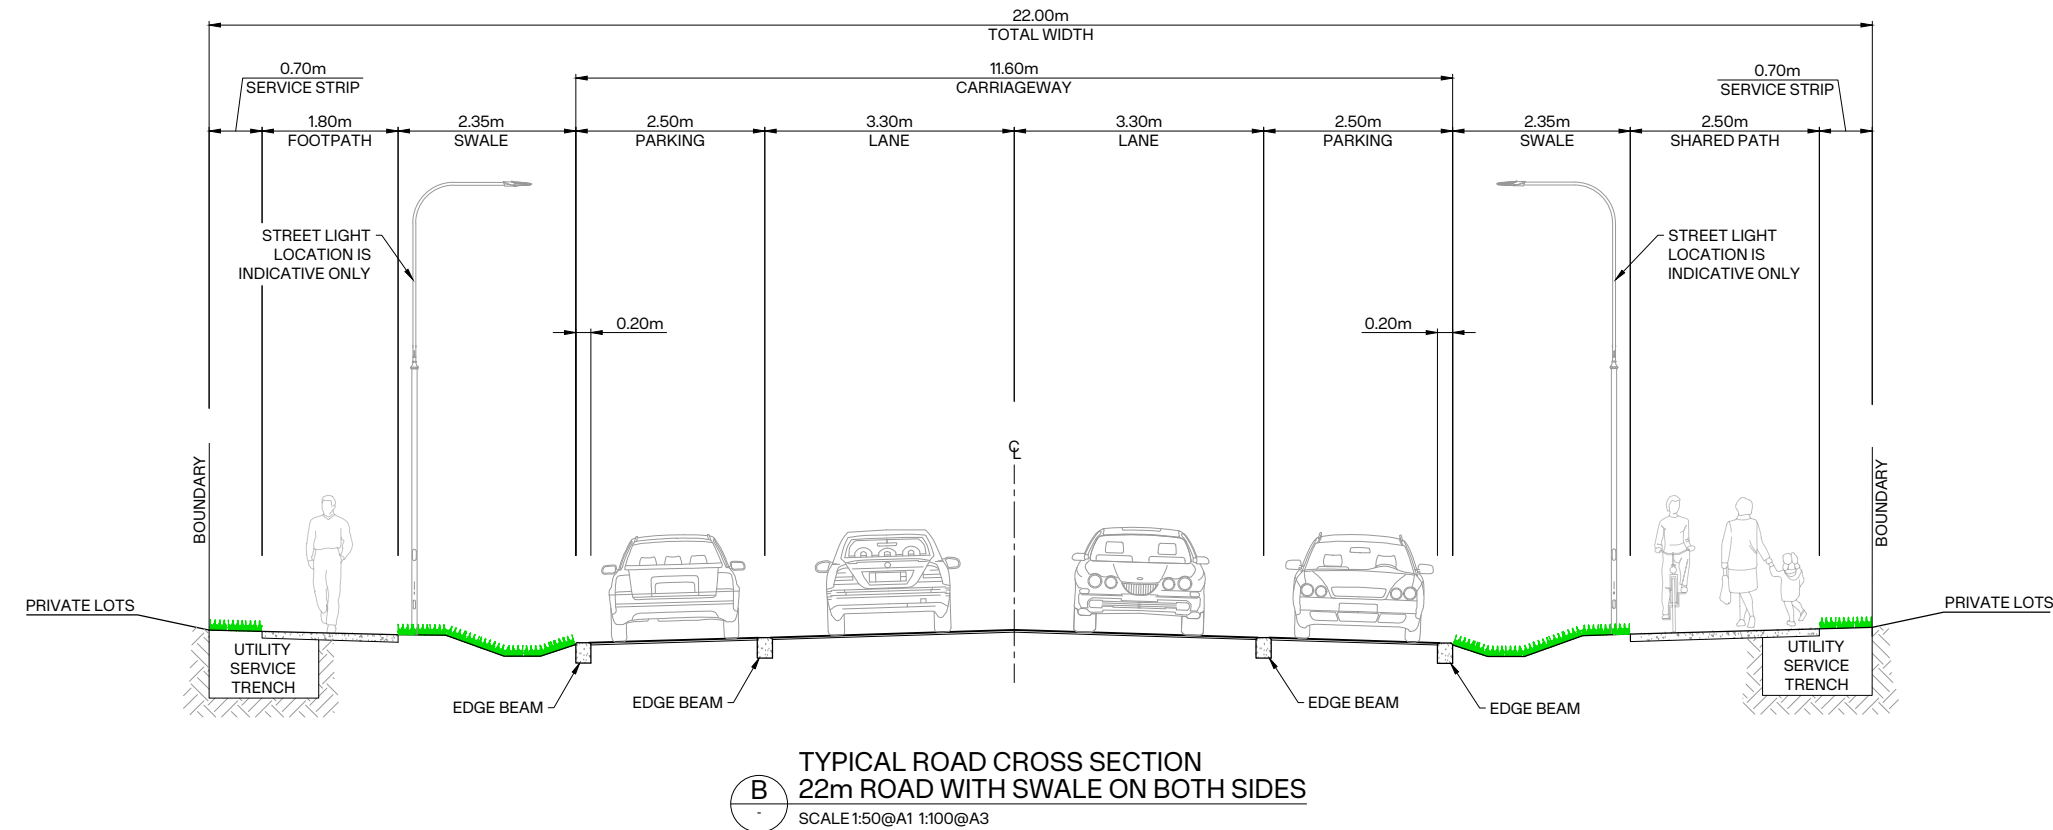


- NOTES:
1. ALL WORKS SHALL COMPLY WITH THE WDC ENGINEERING CODE OF PRACTICE (ECOP) UNLESS OTHERWISE SPECIFIED.
 2. ASPHALTIC CONCRETE SPECIFIED IN ACCORDANCE WITH NZTA M/10:2020 SPECIFICATION.
 3. BENKELMAN BEAM TESTING TO COMPLY WITH WDC ECOP SECTION 3.11.3 RESULTS ARE TO BE SUBMITTED TO THE WDC AS PER THE REQUIREMENTS OF ECOP 2.10.4 AND 3.1.1.
 4. METALCOURSE DESIGN DEPTHS TO BE CONFIRMED BY TESTING SUBGRADE PRIOR TO PLACING SUB-BASE MATERIAL AND APPROVAL BY THE ENGINEER.
 5. KERB CUTDOWN REQUIRED FOR ALL PEDESTRIAN ROAD CROSSINGS. CROSSINGS TO BE CONSTRUCTED IN ACCORDANCE WITH ECOP 213.
 6. KERB CUTDOWN REQUIRED FOR ALL RESIDENTIAL VEHICLE CROSSINGS. CROSSINGS TO BE CONSTRUCTED IN ACCORDANCE WITH WDC ECOP 211 A-D, 212 A-C & 221 A (AS RELEVANT) & 219, 616.
 7. SOW GRASS ON BERMS IN ACCORDANCE WITH WDC ECOP.
 8. BERMS AND TREE PITS TO BE CONSTRUCTED AS PER WDC ECOP PART 10.
 9. CARRIAGEWAY CROSSFALLS TO COMPLY WITH WDC ECOP SECTION 8.7.4.
 10. FOR TREE LOCATIONS REFER TO DCM URBAN DESIGN PLANS.

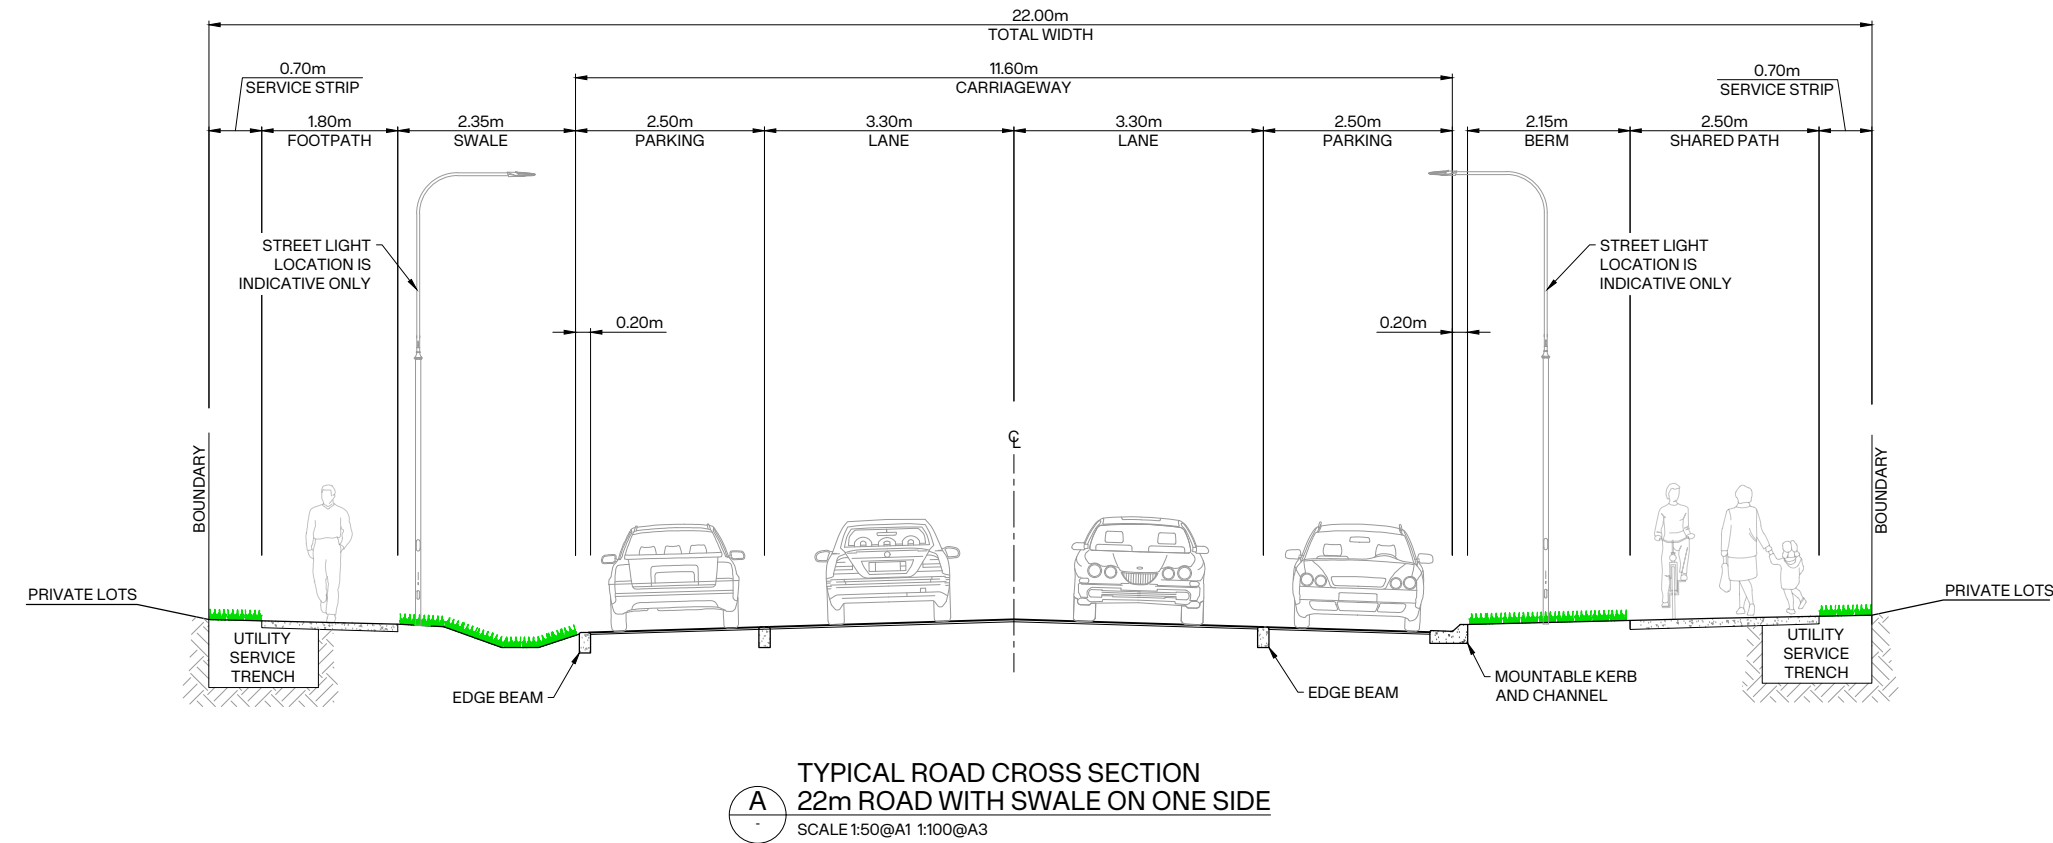


B	ISSUED FOR FAST TRACK APPLICATION	LM	10/09/2026
A	ISSUED FOR FAST TRACK APPLICATION	SS	02/07/2025
REVISION DETAILS		BY	DATE
PROJECT:			
MILL ROAD, OHOKA WAIMAKARIRI CANTERBURY			
DESCRIPTION:			
ROADING CROSS SECTION PLAN SHEET 1 OF 4			
	SURVEYED	-	-
	DESIGNED	LM	10/09/2026
	DRAWN	AA	10/09/2026
	CHECKED	LM	10/09/2026
	APPROVED	MP	10/09/2026
SCALE	AS SHOWN		REVISION
STATUS	FOR CONSENT		B
PROJECT	16013		
DWG NO	16013-00-RC-3300		

- NOTES:
1. ALL WORKS SHALL COMPLY WITH THE WDC ENGINEERING CODE OF PRACTICE (ECOP) UNLESS OTHERWISE SPECIFIED.
 2. ASPHALTIC CONCRETE SPECIFIED IN ACCORDANCE WITH NZTA M/10:2020 SPECIFICATION.
 3. BENKELMAN BEAM TESTING TO COMPLY WITH WDC ECOP SECTION 3.11.3 RESULTS ARE TO BE SUBMITTED TO THE WDC AS PER THE REQUIREMENTS OF ECOP 2.10.4 AND 3.1.1.
 4. METAL COURSE DESIGN DEPTHS TO BE CONFIRMED BY TESTING SUBGRADE PRIOR TO PLACING SUB-BASE MATERIAL AND APPROVAL BY THE ENGINEER.
 5. KERB CUTDOWN REQUIRED FOR ALL PEDESTRIAN ROAD CROSSINGS. CROSSINGS TO BE CONSTRUCTED IN ACCORDANCE WITH ECOP 213.
 6. KERB CUTDOWN REQUIRED FOR ALL RESIDENTIAL VEHICLE CROSSINGS. CROSSINGS TO BE CONSTRUCTED IN ACCORDANCE WITH WDC ECOP 211 A-D, 212 A-C & 221 A (AS RELEVANT) & 219, 616.
 7. SOW GRASS ON BERMS IN ACCORDANCE WITH WDC ECOP.
 8. BERMS AND TREE PITS TO BE CONSTRUCTED AS PER WDC ECOP PART 10.
 9. CARRIAGEWAY CROSSFALLS TO COMPLY WITH WDC ECOP SECTION 8.7.4.
 10. FOR TREE LOCATIONS REFER TO DCM URBAN DESIGN PLANS.

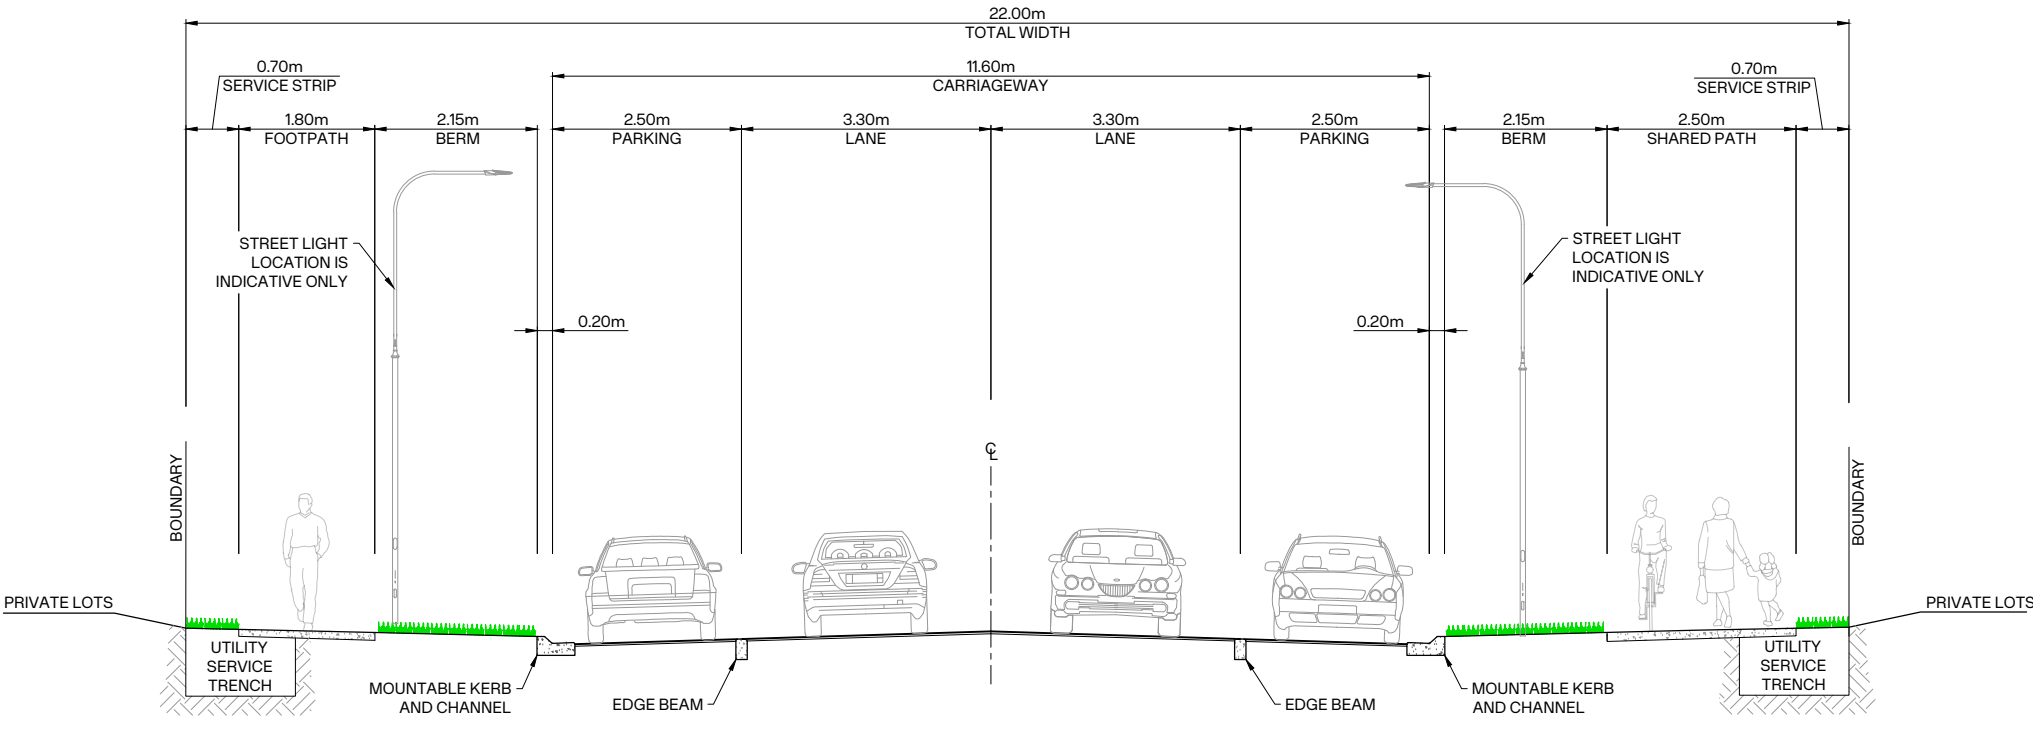



TYPICAL ROAD CROSS SECTION
C 22m ROAD WITH NO SWALES
SCALE 1:50@A1 1:100@A3

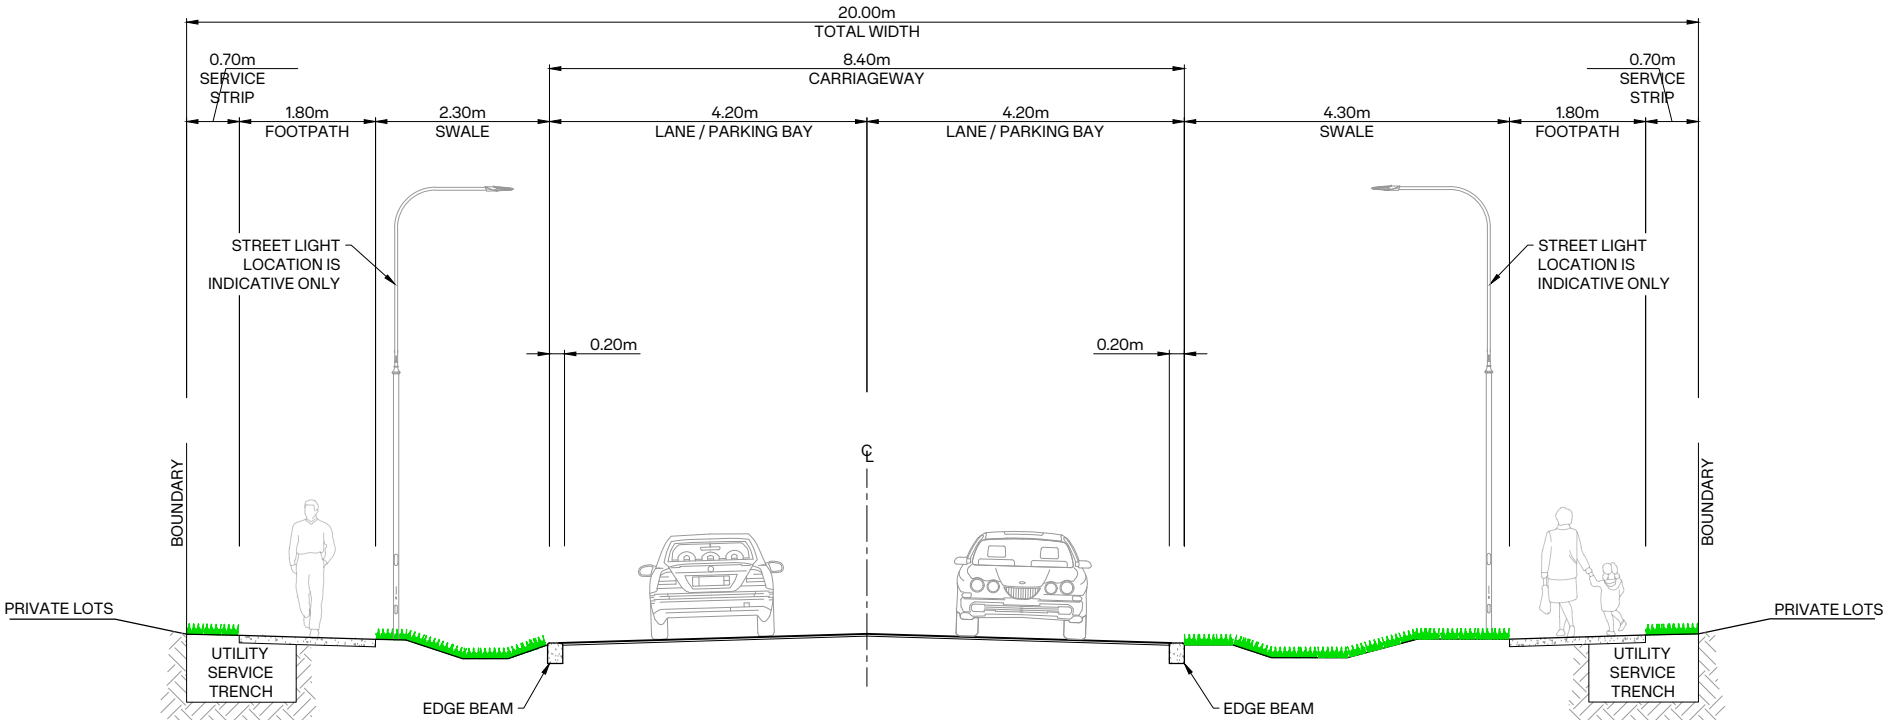

TYPICAL ROAD CROSS SECTION
D 20m ROAD WITH SWALES ON ONE SIDE
SCALE 1:50@A1 1:100@A3


B	ISSUED FOR FAST TRACK APPLICATION	LM	10/09/2026
A	ISSUED FOR FAST TRACK APPLICATION	SS	02/07/2025
REVISION DETAILS		BY	DATE
PROJECT:			
MILL ROAD, OHOKA WAIMAKARIRI CANTERBURY			
DESCRIPTION:			
ROADING CROSS SECTION PLAN SHEET 2 OF 4			
	SURVEYED	-	-
	DESIGNED	LM	10/09/2026
	DRAWN	AA	10/09/2026
	CHECKED	LM	10/09/2026
	APPROVED	MP	10/09/2026
SCALE	AS SHOWN		REVISION
STATUS	FOR CONSENT		B
PROJECT	16013		
DWG NO	16013-00-RC-3301		

- NOTES:
1. ALL WORKS SHALL COMPLY WITH THE WDC ENGINEERING CODE OF PRACTICE (ECOP) UNLESS OTHERWISE SPECIFIED.
 2. ASPHALTIC CONCRETE SPECIFIED IN ACCORDANCE WITH NZTA M/10:2020 SPECIFICATION.
 3. BENKELMAN BEAM TESTING TO COMPLY WITH WDC ECOP SECTION 3.11.3 RESULTS ARE TO BE SUBMITTED TO THE WDC AS PER THE REQUIREMENTS OF ECOP 2.10.4 AND 3.11.
 4. METALCOURSE DESIGN DEPTHS TO BE CONFIRMED BY TESTING SUBGRADE PRIOR TO PLACING SUB-BASE MATERIAL AND APPROVAL BY THE ENGINEER.
 5. KERB CUTDOWN REQUIRED FOR ALL PEDESTRIAN ROAD CROSSINGS. CROSSINGS TO BE CONSTRUCTED IN ACCORDANCE WITH ECOP 213.
 6. KERB CUTDOWN REQUIRED FOR ALL RESIDENTIAL VEHICLE CROSSINGS. CROSSINGS TO BE CONSTRUCTED IN ACCORDANCE WITH WDC ECOP 211 A-D, 212 A-C & 221 A (AS RELEVANT) & 219, 616.
 7. SOW GRASS ON BERMS IN ACCORDANCE WITH WDC ECOP.
 8. BERMS AND TREE PITS TO BE CONSTRUCTED AS PER WDC ECOP PART 10.
 9. CARRIAGEWAY CROSSFALLS TO COMPLY WITH WDC ECOP SECTION 8.7.4.
 10. FOR TREE LOCATIONS REFER TO DCM URBAN DESIGN PLANS.

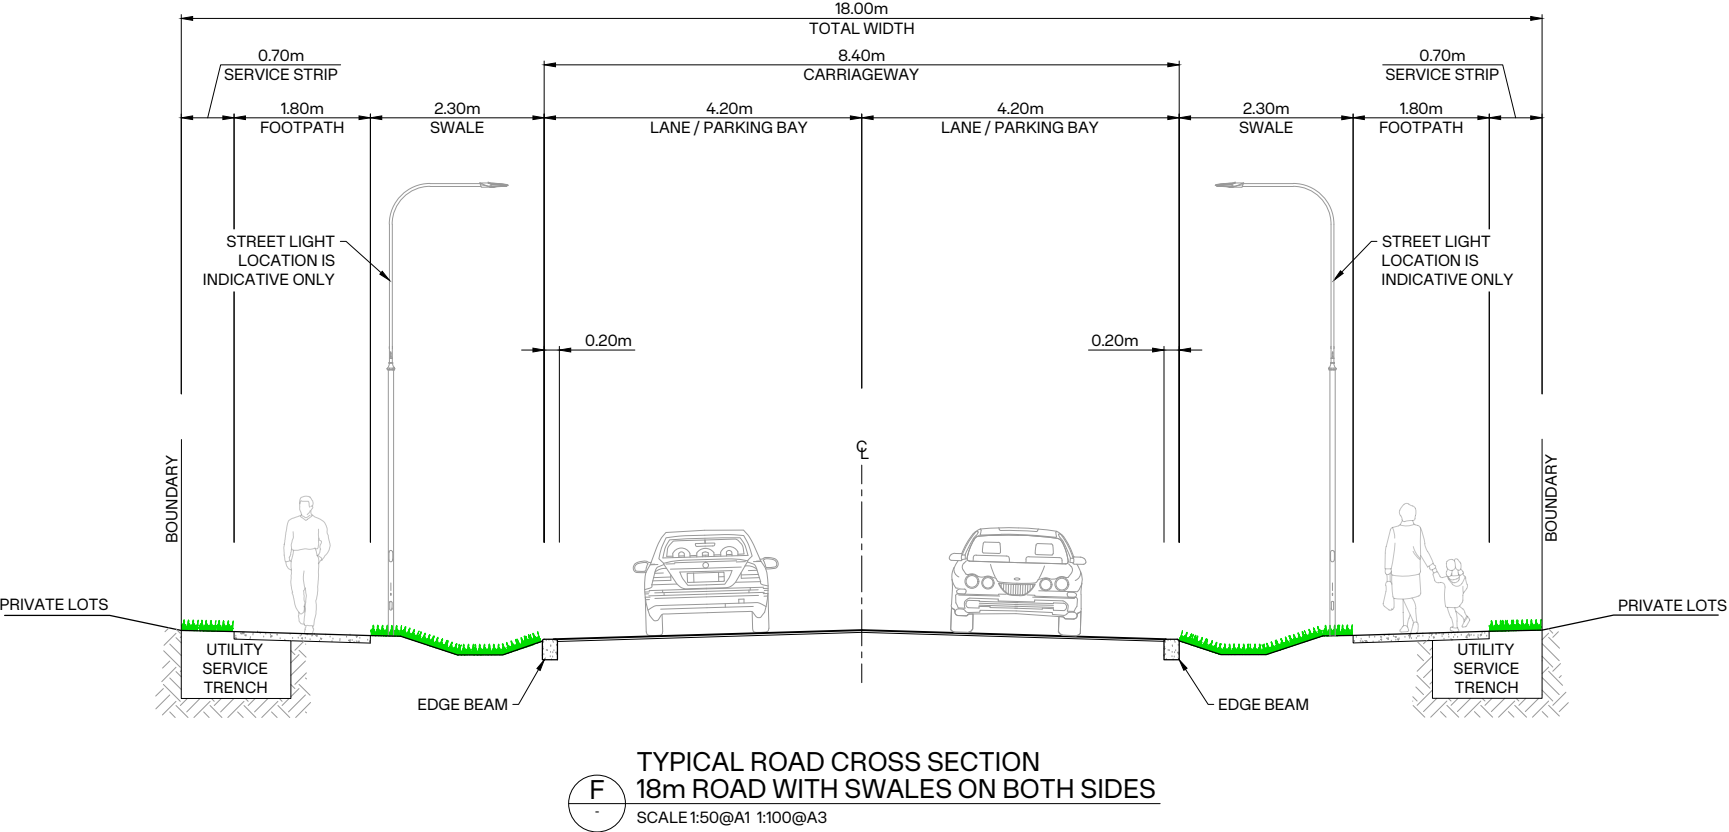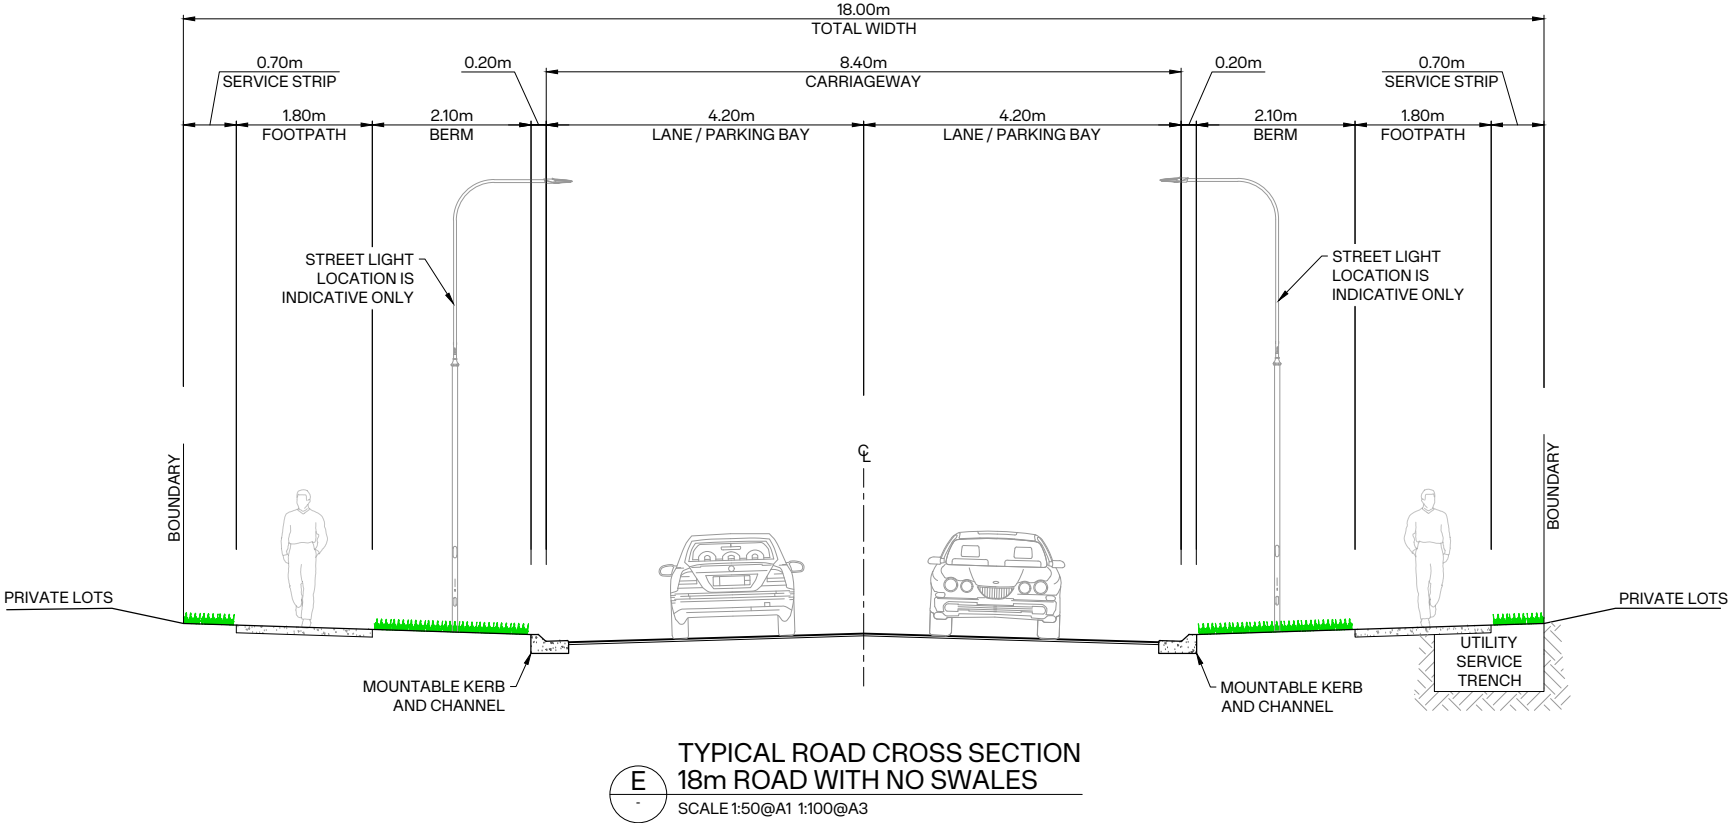


B	ISSUED FOR FAST TRACK APPLICATION	LM	10/09/2026
A	ISSUED FOR FAST TRACK APPLICATION	SS	02/07/2025
REVISION DETAILS		BY	DATE
PROJECT:			
MILL ROAD, OHOKA WAIMAKARIRI CANTERBURY			
DESCRIPTION:			
ROADING CROSS SECTION PLAN SHEET 3 OF 4			
	SURVEYED	-	-
	DESIGNED	LM	10/09/2026
	DRAWN	AA	10/09/2026
	CHECKED	LM	10/09/2026
	APPROVED	MP	10/09/2026
SCALE	AS SHOWN		REVISION
STATUS	FOR CONSENT		B
PROJECT	16013		
DWG NO	16013-00-RC-3302		

- NOTES:
- 1. ALL WORKS SHALL COMPLY WITH THE WDC ENGINEERING CODE OF PRACTICE (ECOP) UNLESS OTHERWISE SPECIFIED.
 - 2. ASPHALTIC CONCRETE SPECIFIED IN ACCORDANCE WITH NZTA M/10:2020 SPECIFICATION.
 - 3. BENKELMAN BEAM TESTING TO COMPLY WITH WDC ECOP SECTION 3.11.3 RESULTS ARE TO BE SUBMITTED TO THE WDC AS PER THE REQUIREMENTS OF ECOP 2.10.4 AND 3.1.1.
 - 4. METALCOURSE DESIGN DEPTHS TO BE CONFIRMED BY TESTING SUBGRADE PRIOR TO PLACING SUB-BASE MATERIAL AND APPROVAL BY THE ENGINEER.
 - 5. KERB CUTDOWN REQUIRED FOR ALL PEDESTRIAN ROAD CROSSINGS. CROSSINGS TO BE CONSTRUCTED IN ACCORDANCE WITH ECOP 213.
 - 6. KERB CUTDOWN REQUIRED FOR ALL RESIDENTIAL VEHICLE CROSSINGS. CROSSINGS TO BE CONSTRUCTED IN ACCORDANCE WITH WDC ECOP 211 A-D, 212 A-C & 221 A (AS RELEVANT) & 219, 616.
 - 7. SOW GRASS ON BERMS IN ACCORDANCE WITH WDC ECOP.
 - 8. BERMS AND TREE PITS TO BE CONSTRUCTED AS PER WDC ECOP PART 10.
 - 9. CARRIAGEWAY CROSSFALLS TO COMPLY WITH WDC ECOP SECTION 8.7.4.
 - 10. FOR TREE LOCATIONS REFER TO DCM URBAN DESIGN PLANS.

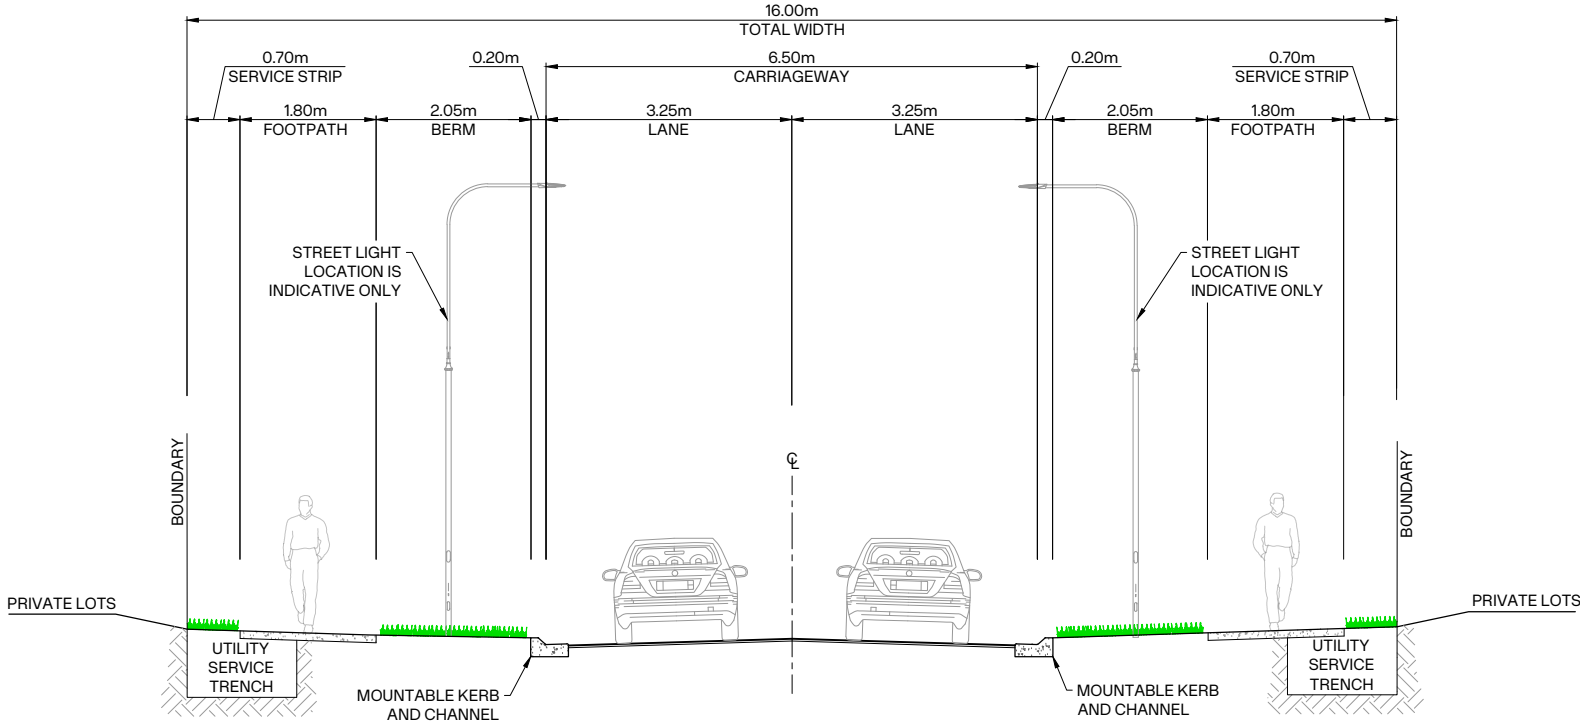

TYPICAL ROAD CROSS SECTION
16m ROAD
SCALE 1:50@A1 1:100@A3

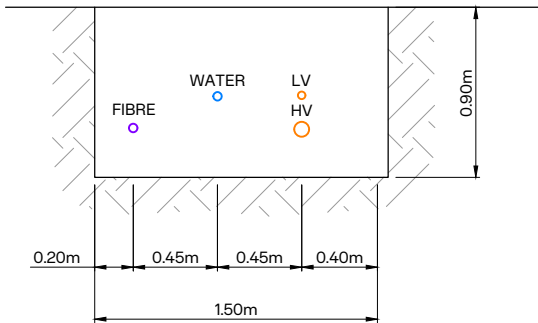

TYPICAL UTILITIES SERVICES TRENCH DETAIL
SCALE 1:20@A1 1:40@A3

B	ISSUED FOR FAST TRACK APPLICATION	LM	10/09/2026
A	ISSUED FOR FAST TRACK APPLICATION	SS	02/07/2025
REVISION DETAILS		BY	DATE
PROJECT: MILL ROAD, OHOKA WAIMAKARIRI CANTERBURY			
DESCRIPTION: ROADING CROSS SECTION PLAN SHEET 4 OF 4			
	SURVEYED	-	-
	DESIGNED	LM	10/09/2026
	DRAWN	AA	10/09/2026
	CHECKED	LM	10/09/2026
	APPROVED	MP	10/09/2026
SCALE	AS SHOWN		REVISION
STATUS	FOR CONSENT		B
PROJECT	16013		
DWG NO	16013-00-RC-3303		