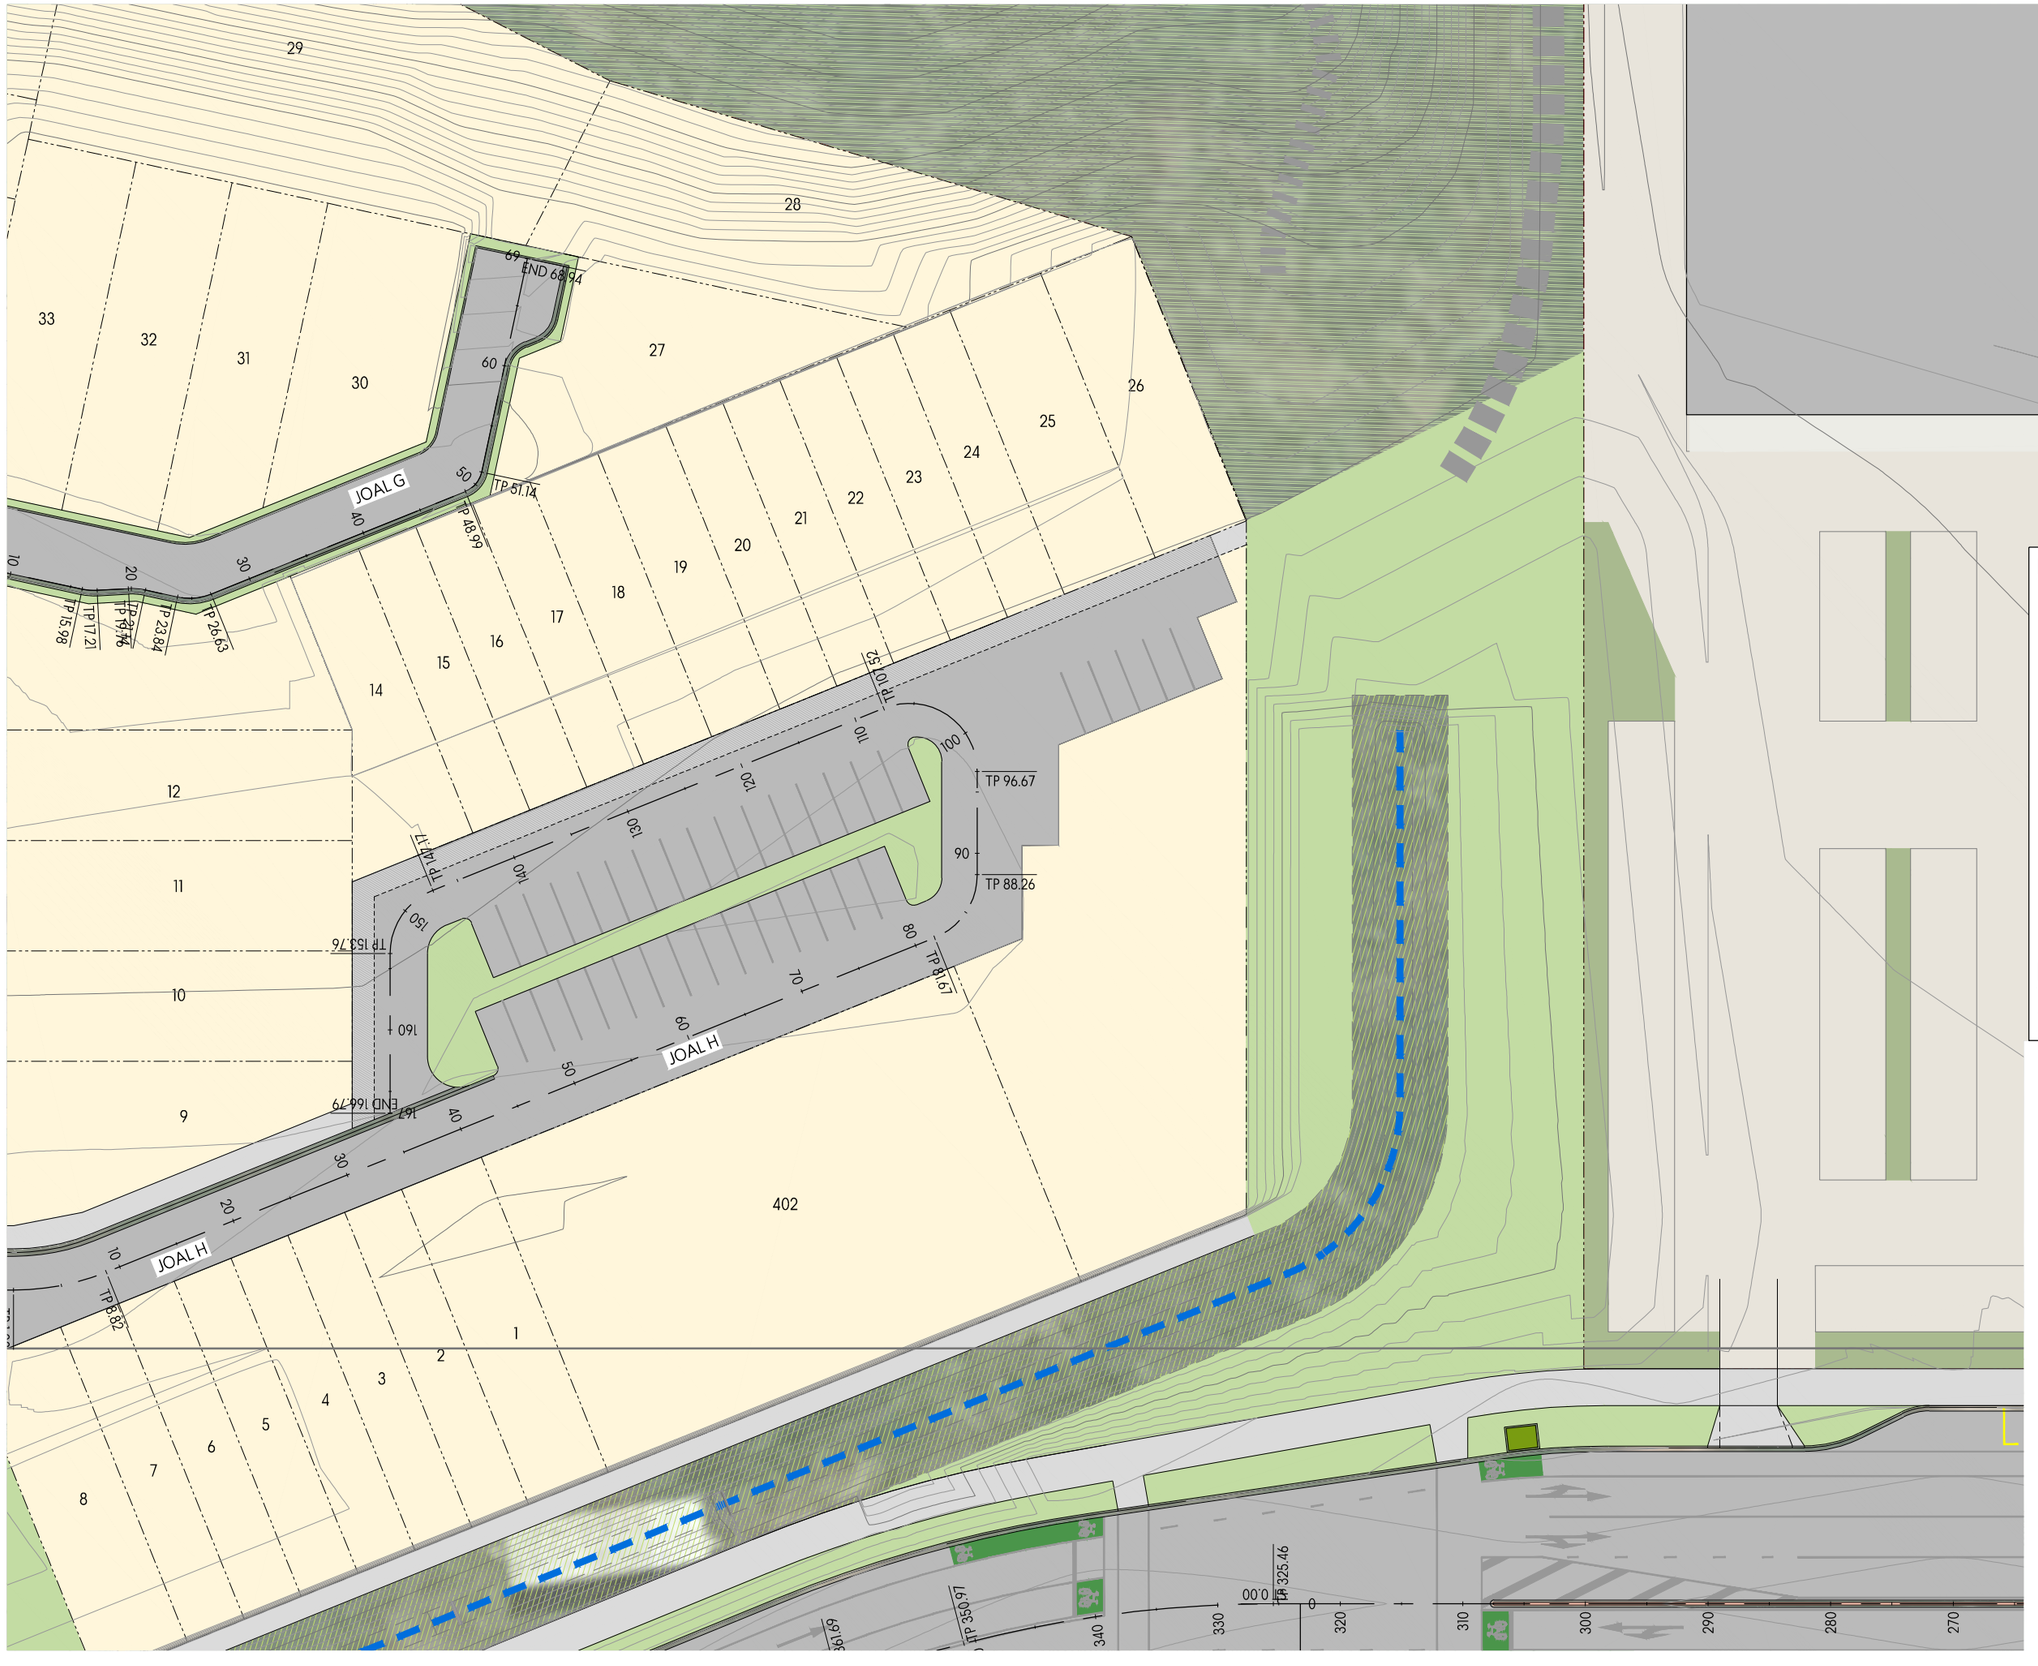


LEGEND:

- ROAD PAVING
- CONCRETE FOOTPATH
- GRASS BERM
- RAIN GARDEN / SWALE
- RESERVE TO VEST
- RETENTION WETLAND AREA
- TRAFFIC ISLAND
- BIORETENTION DEVICE
- WALKWAY
- PROPOSED LOT BOUNDARY
- PROPOSED STREETLIGHTS
- FINISHED CONTOURS SHOWN AT 1.0m INTERVALS

NOTES:

1. SEE SHEET 1942-02-3000 FOR FULL LIST OF NOTES.

This design and drawing shall only be used for the purpose for which it was supplied and shall not be altered or reproduced without the permission of Envelope Engineering Limited. No liability shall be accepted for unauthorised use of this design and drawing.

REVISIONS:

REV	NOTES	BY	DATE
R1	ISSUED FOR RESOURCE CONSENT	PWJ	22-10-2026

PROJECT:

NEW CENTRAL PARK LIMITED
77 KAPITI ROAD, PARAPARAUMU
KAPITI

TITLE:

PROPOSED ROADING
DETAILED LAYOUT PLAN
SHEET 16 OF 18

ENVELOPE
WWW.ENVELOPE-ENG.CO.NZ

DESIGNED: PWJ
DRAWN: MJP
CHECKED: ADJ
PLOT DATE: 22-10-2026
SCALE A1: 1:250
SCALE A3: 1:500
STATUS: RESOURCE CONSENT

PROJECT No: 1942-02
DRAWING No: 3115
REVISION: R1



LEGEND:

- ROAD PAVING
- CONCRETE FOOTPATH
- GRASS BERM
- RAIN GARDEN / SWALE
- RESERVE TO VEST
- RETENTION WETLAND AREA
- TRAFFIC ISLAND
- BIORETENTION DEVICE
- WALKWAY
- PROPOSED LOT BOUNDARY
- PROPOSED STREETLIGHTS
- FINISHED CONTOURS SHOWN AT 1.0m INTERVALS

NOTES:

1. SEE SHEET 1942-02-3000 FOR FULL LIST OF NOTES.

This design and drawing shall only be used for the purpose for which it was supplied and shall not be altered or reproduced without the permission of Envelope Engineering Limited. No liability shall be accepted for unauthorised use of this design and drawing.

REVISIONS:

REV	NOTES	BY	DATE
R1	ISSUED FOR RESOURCE CONSENT	PWJ	22-10-2026

PROJECT:

NEW CENTRAL PARK LIMITED
77 KAPITI ROAD, PARAPARAUMU
KAPITI


TITLE:

PROPOSED ROADING
DETAILED LAYOUT PLAN
SHEET 17 OF 18

ENVELOPE
WWW.ENVELOPE-ENG.CO.NZ

DESIGNED: PWJ
DRAWN: MJP
CHECKED: ADJ
PLOT DATE: 22-10-2026
SCALE A1: 1:250
SCALE A3: 1:500
STATUS: RESOURCE CONSENT

PROJECT No: 1942-02
DRAWING No: 3116
REVISION: R1

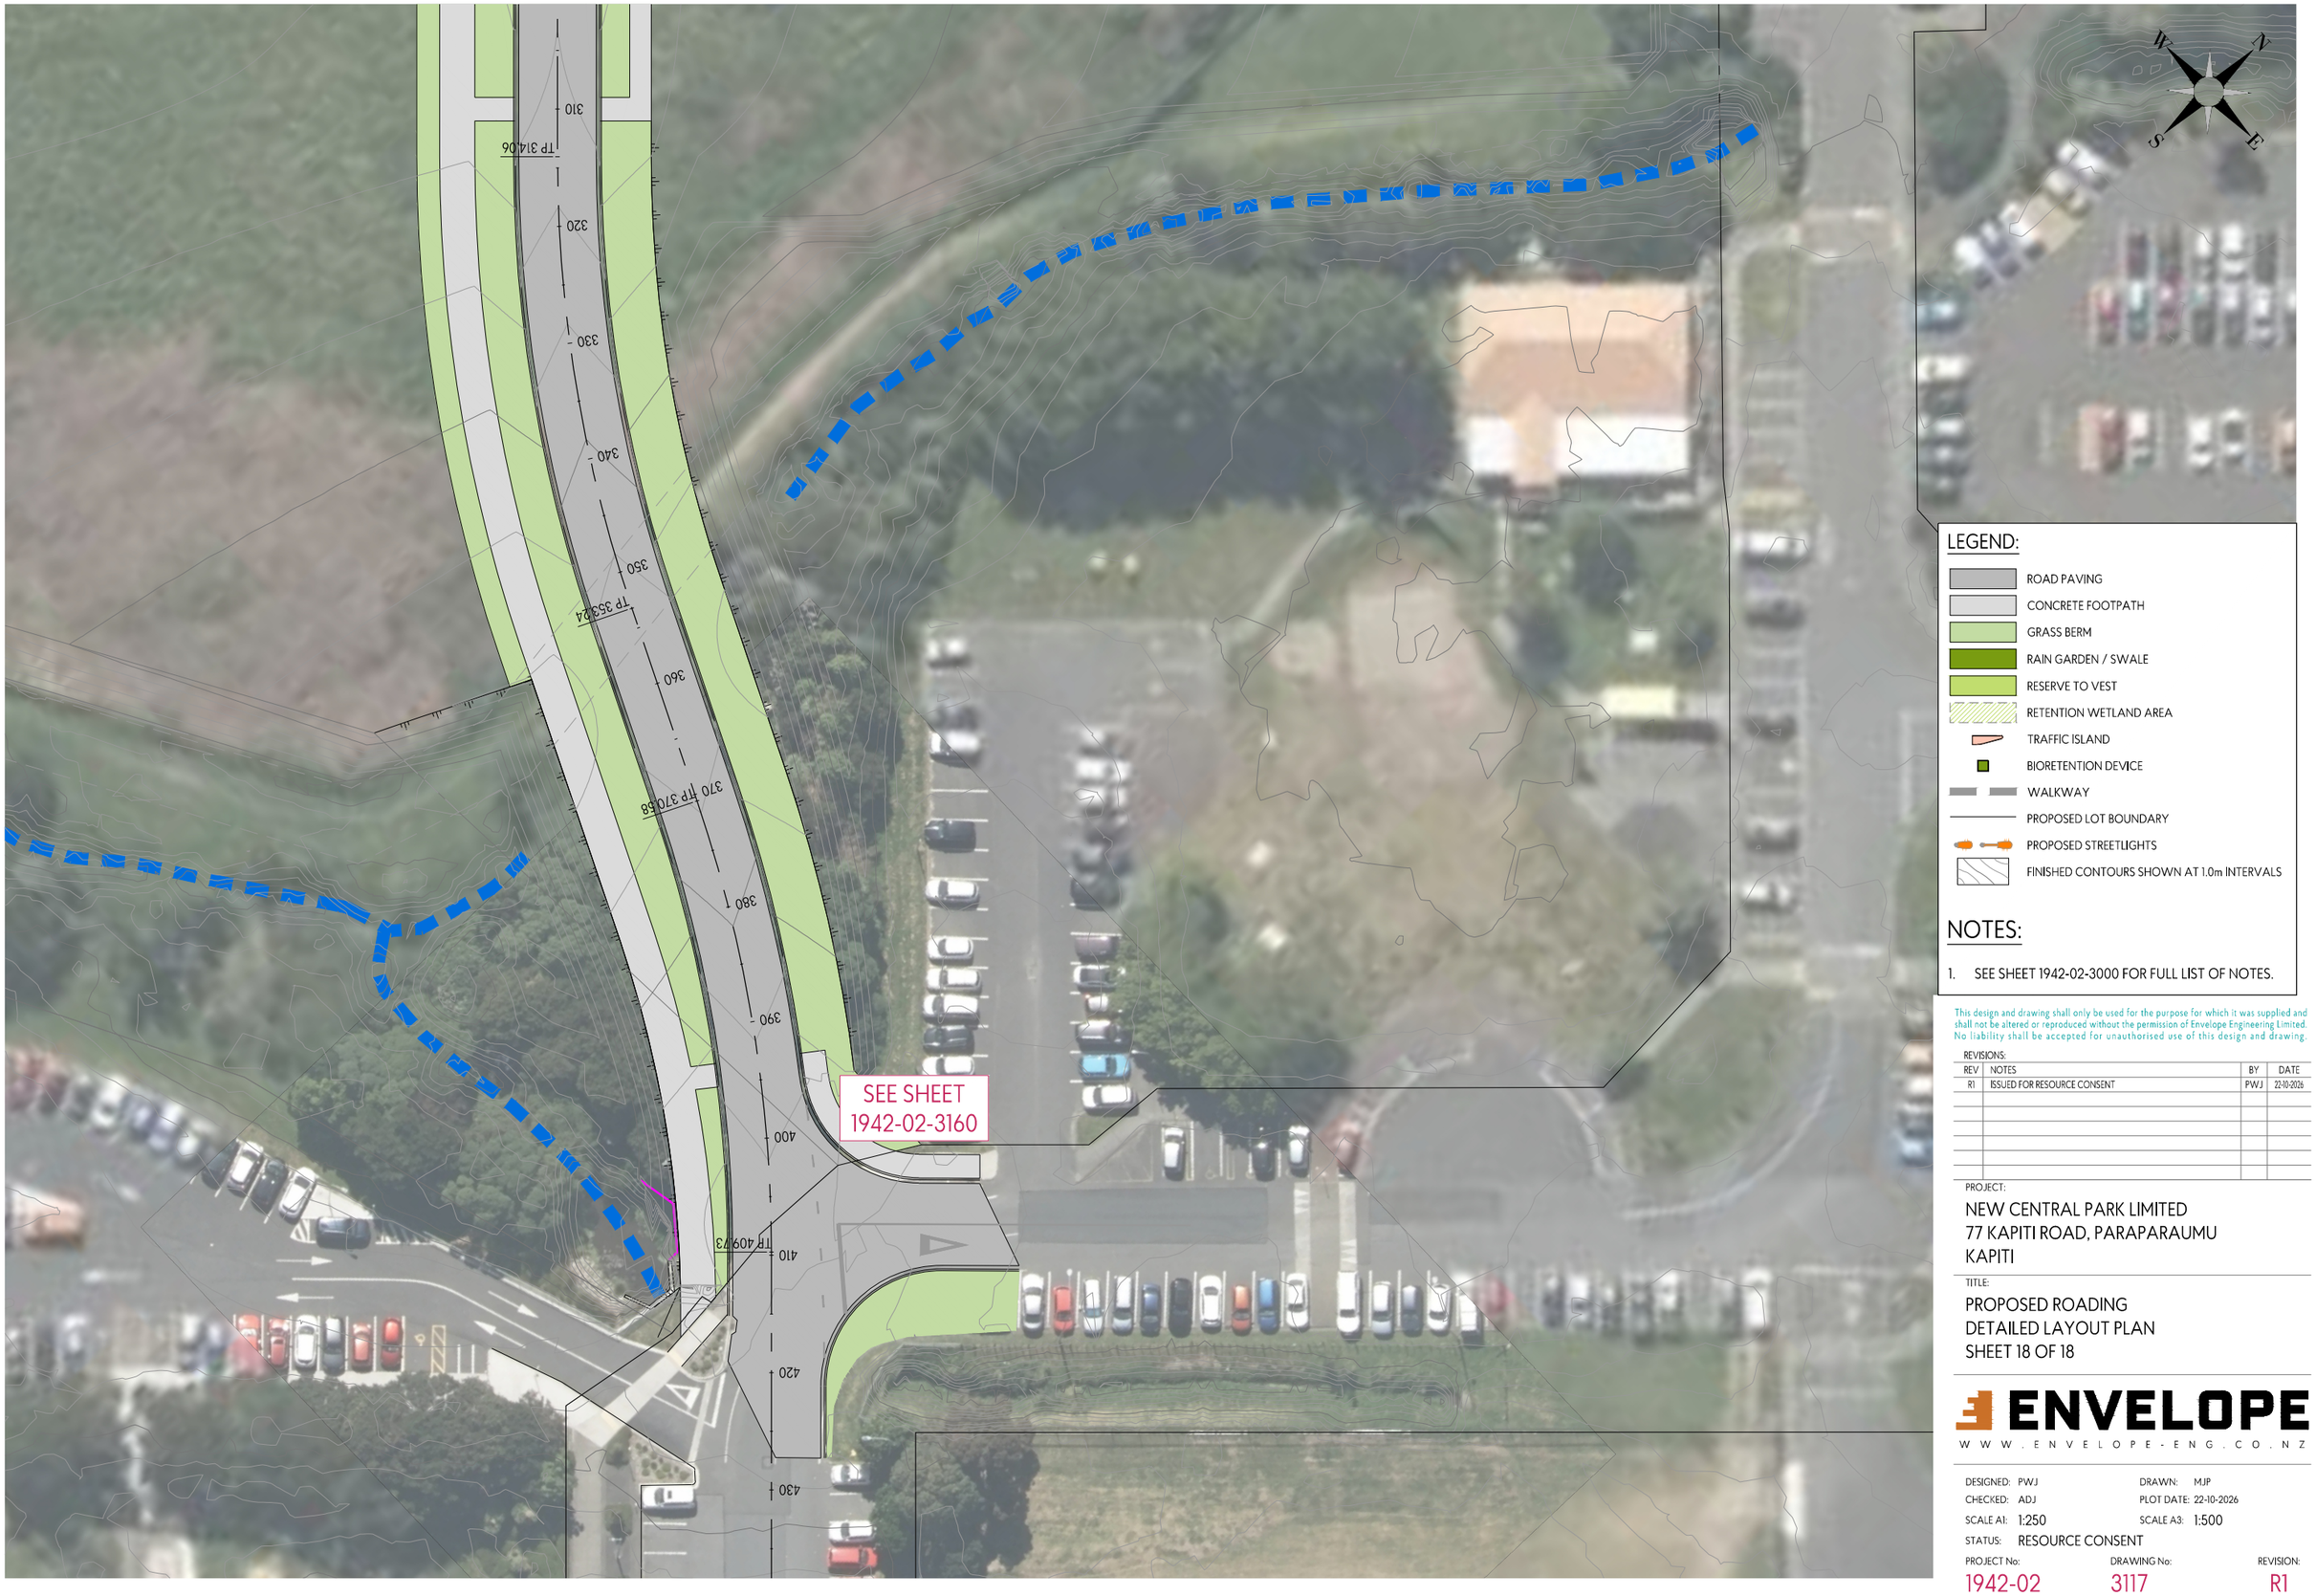

LEGEND:

- ROAD PAVING
- CONCRETE FOOTPATH
- GRASS BERM
- RAIN GARDEN / SWALE
- RESERVE TO VEST
- RETENTION WETLAND AREA
- TRAFFIC ISLAND
- BIORETENTION DEVICE
- WALKWAY
- PROPOSED LOT BOUNDARY
- PROPOSED STREETLIGHTS
- FINISHED CONTOURS SHOWN AT 1.0m INTERVALS

NOTES:

1. SEE SHEET 1942-02-3000 FOR FULL LIST OF NOTES.

This design and drawing shall only be used for the purpose for which it was supplied and shall not be altered or reproduced without the permission of Envelope Engineering Limited. No liability shall be accepted for unauthorised use of this design and drawing.

REVISIONS:

REV	NOTES	BY	DATE
R1	ISSUED FOR RESOURCE CONSENT	PWJ	22-10-2026

PROJECT:

NEW CENTRAL PARK LIMITED
77 KAPITI ROAD, PARAPARAUMU
KAPITI

TITLE:

PROPOSED ROADING
DETAILED LAYOUT PLAN
SHEET 18 OF 18

ENVELOPE
WWW.ENVELOPE-ENG.CO.NZ

DESIGNED: PWJ
DRAWN: MJP
CHECKED: ADJ
PLOT DATE: 22-10-2026
SCALE A1: 1:250
SCALE A3: 1:500
STATUS: RESOURCE CONSENT

PROJECT No: 1942-02
DRAWING No: 3117
REVISION: R1



LEGEND:

- ROAD PAVING
- CONCRETE FOOTPATH
- GRASS BERM
- RAIN GARDEN / SWALE
- RESERVE TO VEST
- RETENTION WETLAND AREA
- TRAFFIC ISLAND
- BIORETENTION DEVICE
- WALKWAY
- PROPOSED LOT BOUNDARY
- PROPOSED STREETLIGHTS
- FINISHED CONTOURS SHOWN AT 1.0m INTERVALS

NOTES:

1. SEE SHEET 1942-02-3000 FOR FULL LIST OF NOTES.

This design and drawing shall only be used for the purpose for which it was supplied and shall not be altered or reproduced without the permission of Envelope Engineering Limited. No liability shall be accepted for unauthorised use of this design and drawing.

REVISIONS:

REV	NOTES	BY	DATE
R1	ISSUED FOR RESOURCE CONSENT	PWJ	22-10-2026

PROJECT:

NEW CENTRAL PARK LIMITED
77 KAPITI ROAD, PARAPARAUMU
KAPITI


TITLE:

PROPOSED ROADING
INTERSECTION LAYOUT PLAN
SHEET 1 OF 11

ENVELOPE
WWW.ENVELOPE-ENG.CO.NZ

DESIGNED:	PWJ	DRAWN:	MJP
CHECKED:	ADJ	PLOT DATE:	22-10-2026
SCALE A1:	1:125	SCALE A3:	1:250
STATUS:	RESOURCE CONSENT		

PROJECT No:	DRAWING No:	REVISION:
1942-02	3150	R1

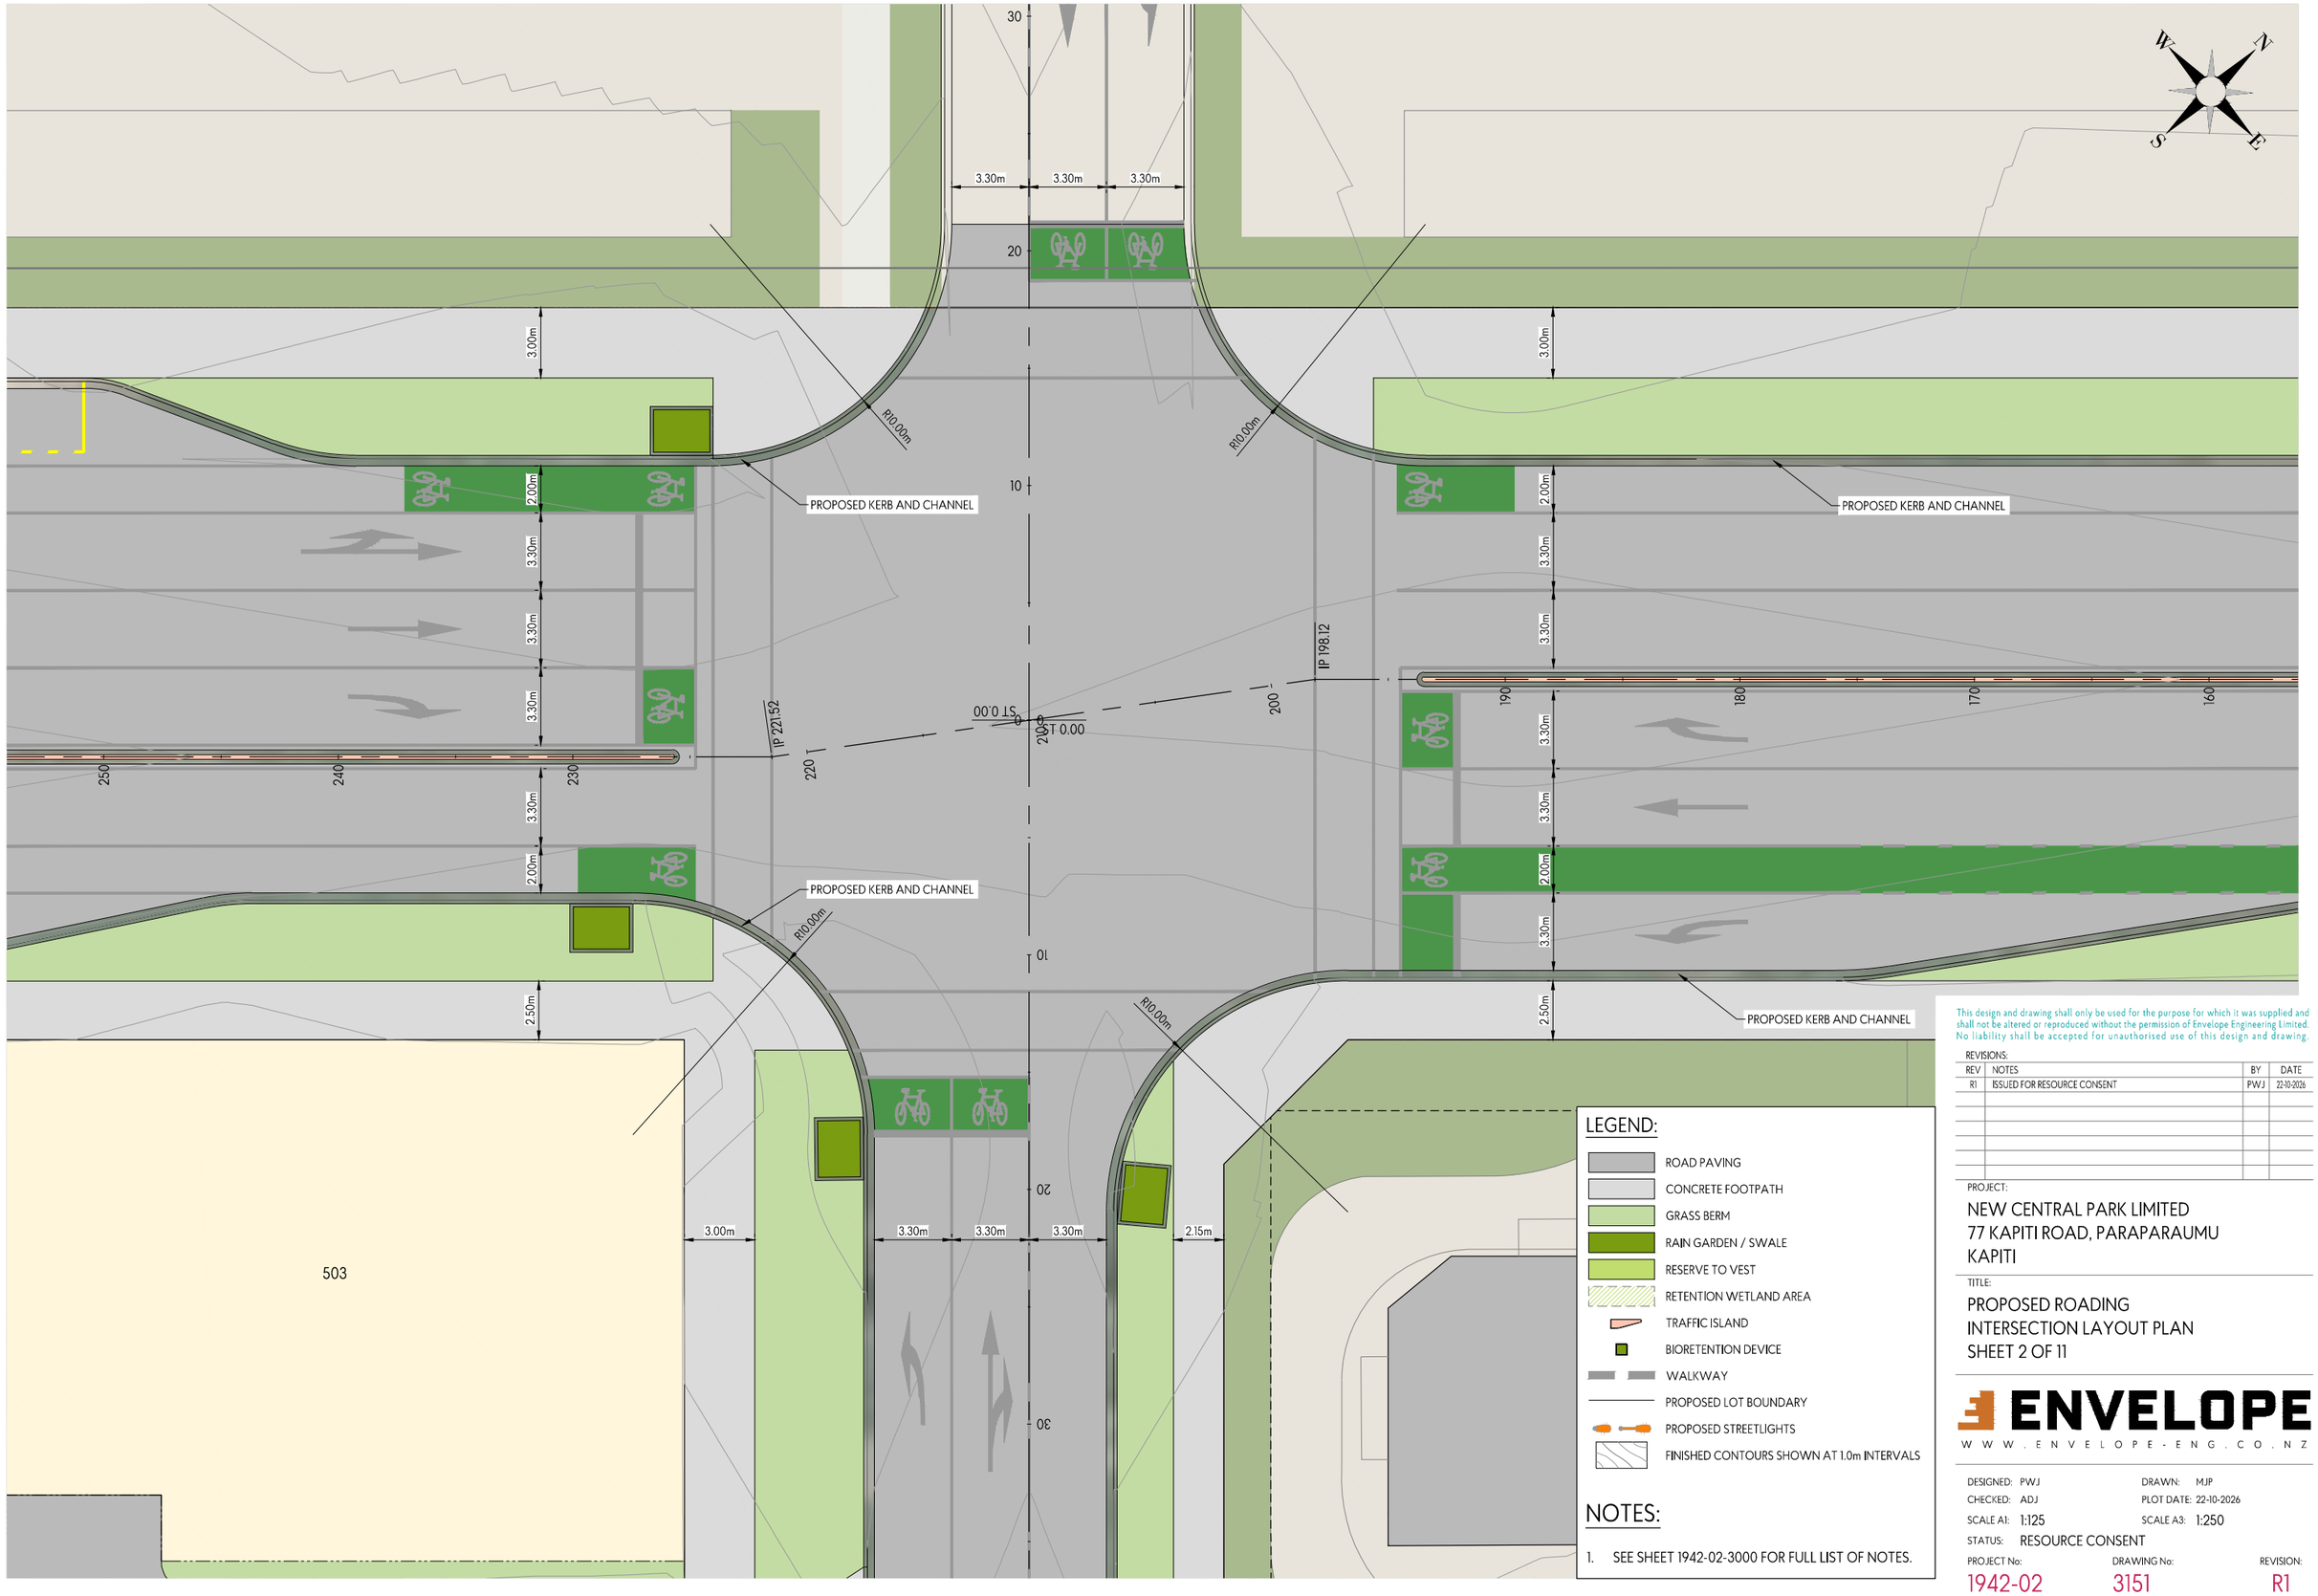

LEGEND:

- ROAD PAVING
- CONCRETE FOOTPATH
- GRASS BERM
- RAIN GARDEN / SWALE
- RESERVE TO VEST
- RETENTION WETLAND AREA
- TRAFFIC ISLAND
- BIORETENTION DEVICE
- WALKWAY
- PROPOSED LOT BOUNDARY
- PROPOSED STREETLIGHTS
- FINISHED CONTOURS SHOWN AT 1.0m INTERVALS

NOTES:

1. SEE SHEET 1942-02-3000 FOR FULL LIST OF NOTES.

This design and drawing shall only be used for the purpose for which it was supplied and shall not be altered or reproduced without the permission of Envelope Engineering Limited. No liability shall be accepted for unauthorised use of this design and drawing.

REVISIONS:

REV	NOTES	BY	DATE
R1	ISSUED FOR RESOURCE CONSENT	PWJ	22-10-2026

PROJECT:

NEW CENTRAL PARK LIMITED
77 KAPITI ROAD, PARAPARAUMU
KAPITI


TITLE:

PROPOSED ROADING
INTERSECTION LAYOUT PLAN
SHEET 2 OF 11

ENVELOPE
WWW.ENVELOPE-ENG.CO.NZ

DESIGNED:	PWJ	DRAWN:	MJP
CHECKED:	ADJ	PLOT DATE:	22-10-2026
SCALE A1:	1:125	SCALE A3:	1:250
STATUS:	RESOURCE CONSENT		

PROJECT No:	DRAWING No:	REVISION:
1942-02	3151	R1

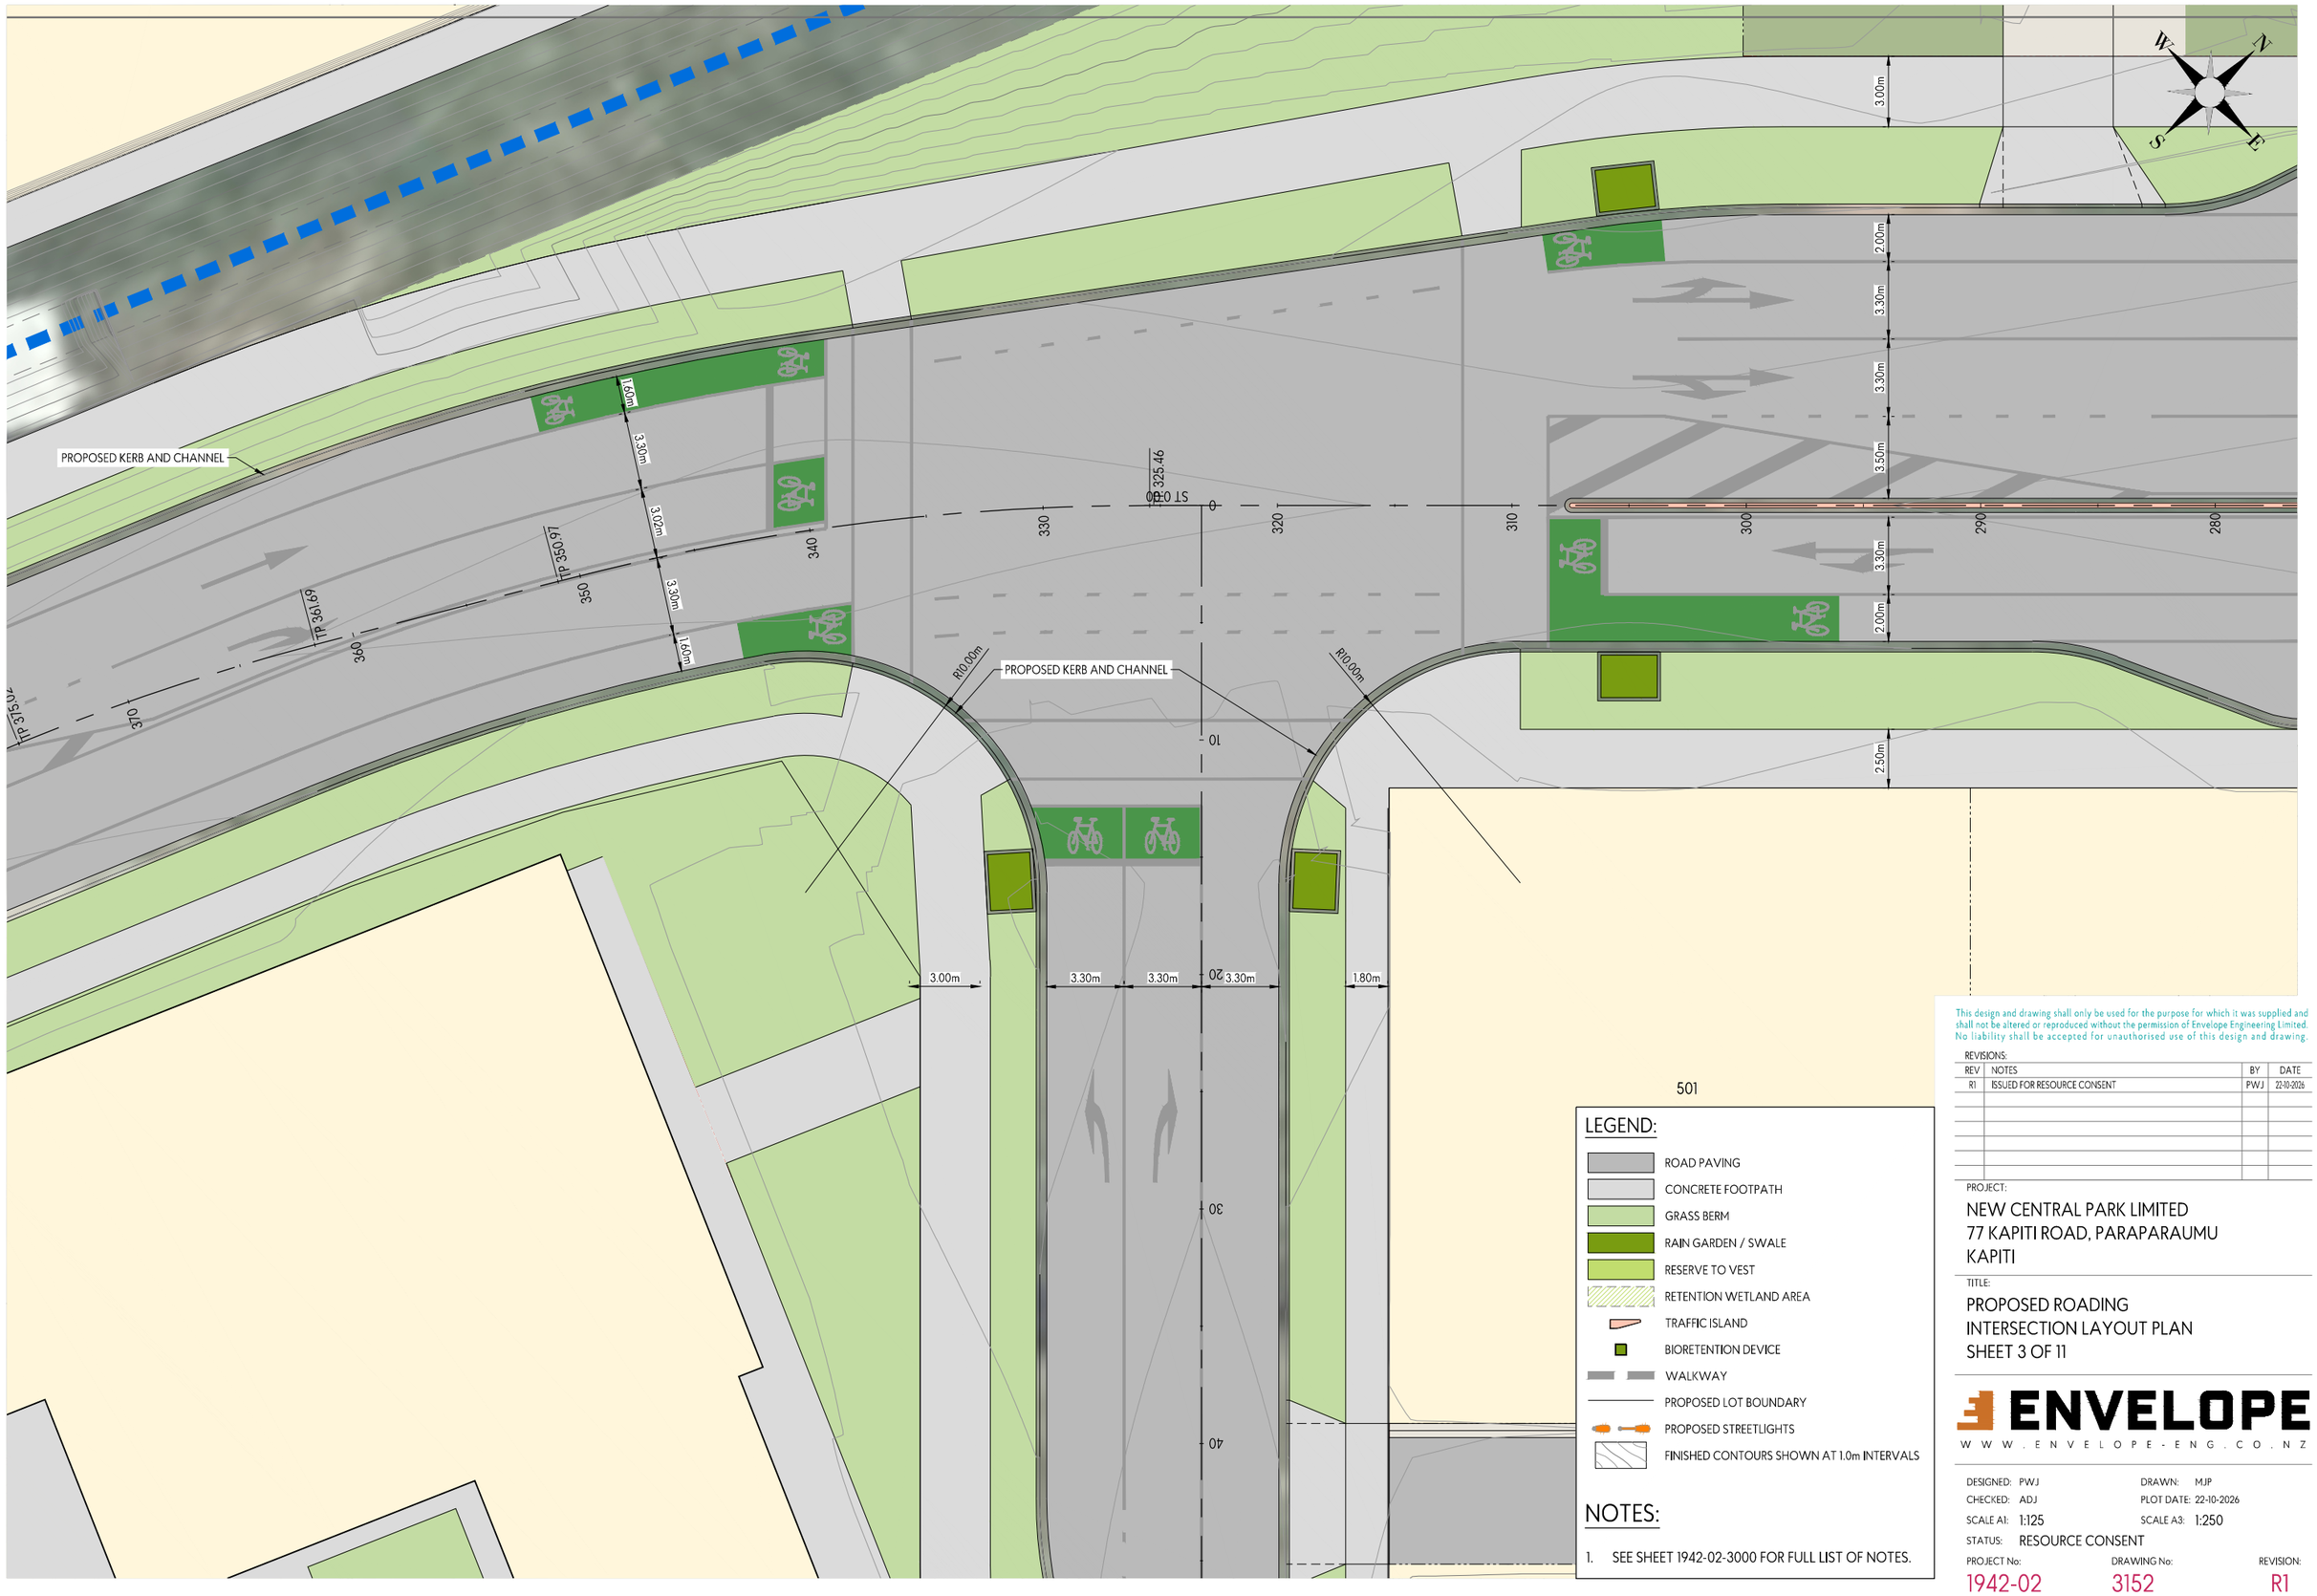

LEGEND:

- ROAD PAVING
- CONCRETE FOOTPATH
- GRASS BERM
- RAIN GARDEN / SWALE
- RESERVE TO VEST
- RETENTION WETLAND AREA
- TRAFFIC ISLAND
- BIORETENTION DEVICE
- WALKWAY
- PROPOSED LOT BOUNDARY
- PROPOSED STREETLIGHTS
- FINISHED CONTOURS SHOWN AT 1.0m INTERVALS

NOTES:

1. SEE SHEET 1942-02-3000 FOR FULL LIST OF NOTES.

This design and drawing shall only be used for the purpose for which it was supplied and shall not be altered or reproduced without the permission of Envelope Engineering Limited. No liability shall be accepted for unauthorised use of this design and drawing.

REVISIONS:

REV	NOTES	BY	DATE
R1	ISSUED FOR RESOURCE CONSENT	PWJ	22-10-2026

PROJECT:

NEW CENTRAL PARK LIMITED
77 KAPITI ROAD, PARAPARAUMU
KAPITI


TITLE:

PROPOSED ROADING
INTERSECTION LAYOUT PLAN
SHEET 3 OF 11

ENVELOPE
WWW.ENVELOPE-ENG.CO.NZ

DESIGNED:	PWJ	DRAWN:	MJP
CHECKED:	ADJ	PLOT DATE:	22-10-2026
SCALE A1:	1:125	SCALE A3:	1:250
STATUS:	RESOURCE CONSENT		

PROJECT No:	DRAWING No:	REVISION:
1942-02	3152	R1

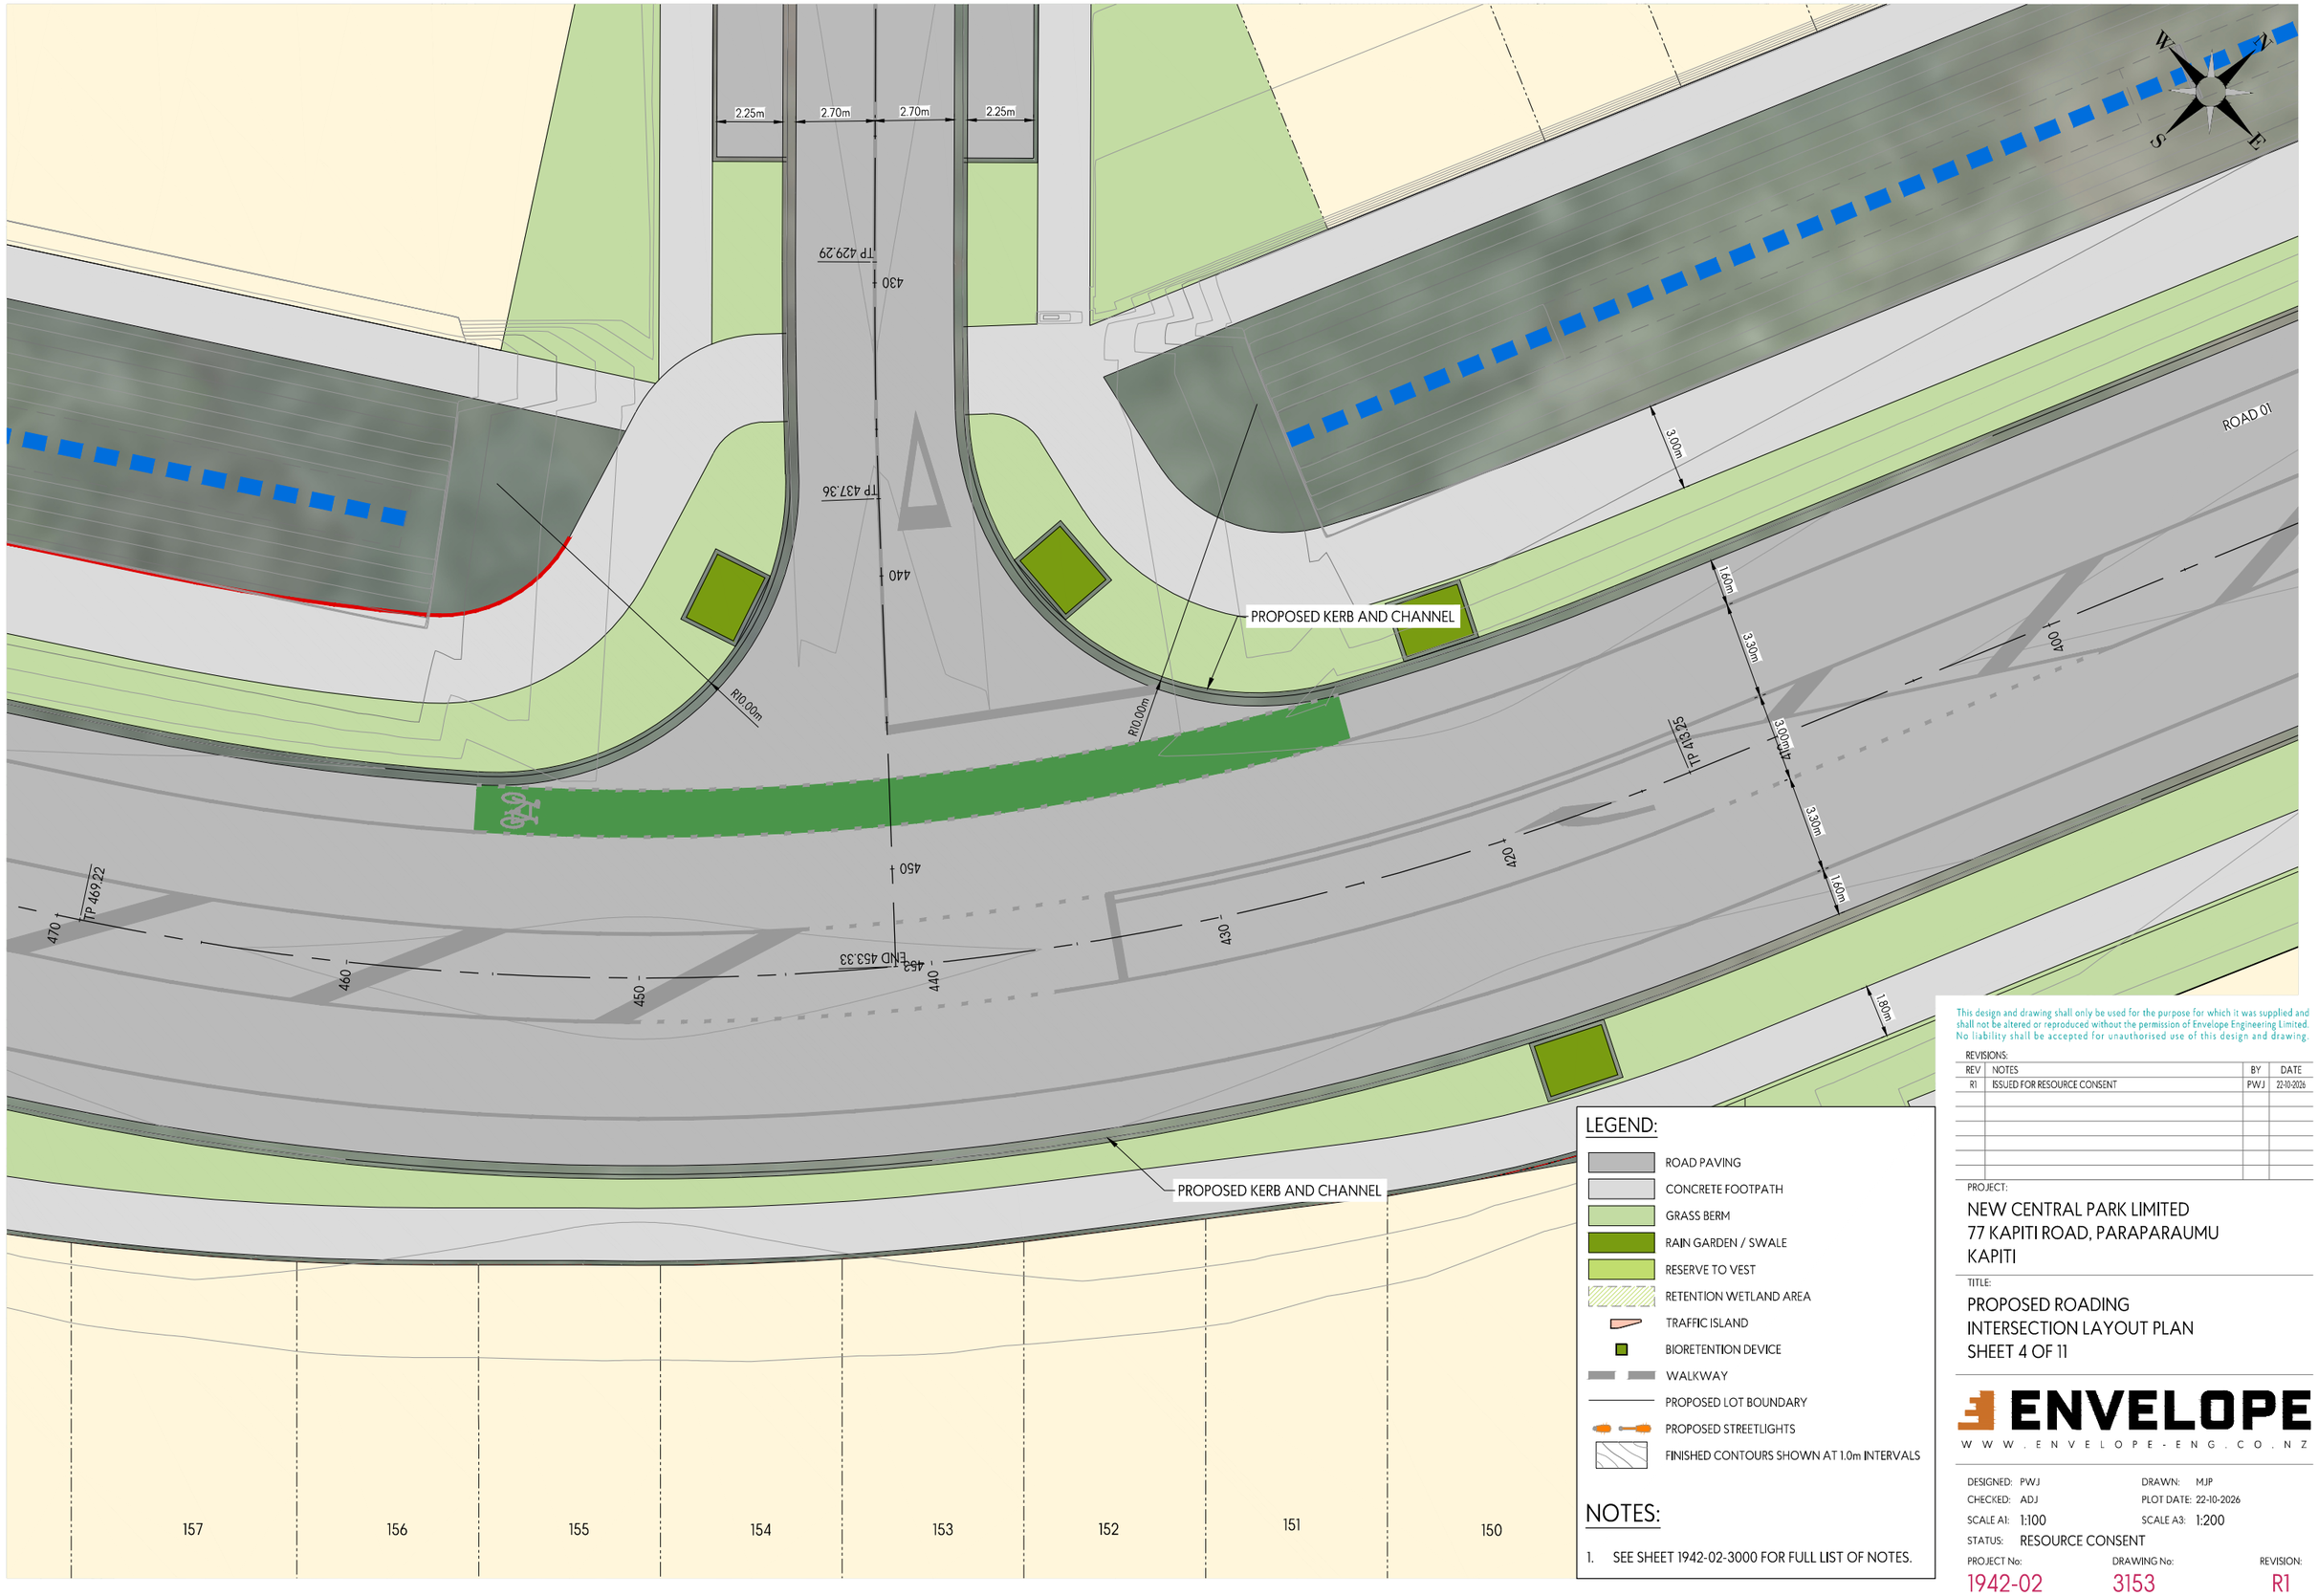

LEGEND:

- ROAD PAVING
- CONCRETE FOOTPATH
- GRASS BERM
- RAIN GARDEN / SWALE
- RESERVE TO VEST
- RETENTION WETLAND AREA
- TRAFFIC ISLAND
- BIORETENTION DEVICE
- WALKWAY
- PROPOSED LOT BOUNDARY
- PROPOSED STREETLIGHTS
- FINISHED CONTOURS SHOWN AT 1.0m INTERVALS

NOTES:

1. SEE SHEET 1942-02-3000 FOR FULL LIST OF NOTES.

This design and drawing shall only be used for the purpose for which it was supplied and shall not be altered or reproduced without the permission of Envelope Engineering Limited. No liability shall be accepted for unauthorised use of this design and drawing.

REVISIONS:

REV	NOTES	BY	DATE
R1	ISSUED FOR RESOURCE CONSENT	PWJ	22-10-2026

PROJECT:


NEW CENTRAL PARK LIMITED
77 KAPITI ROAD, PARAPARAUMU
KAPITI

TITLE:

PROPOSED ROADING
INTERSECTION LAYOUT PLAN
SHEET 4 OF 11

ENVELOPE
WWW.ENVELOPE-ENG.CO.NZ

DESIGNED: PWJ
DRAWN: MJP
CHECKED: ADJ
PLOT DATE: 22-10-2026
SCALE A1: 1:100
SCALE A3: 1:200
STATUS: RESOURCE CONSENT
PROJECT No: 1942-02
DRAWING No: 3153
REVISION: R1

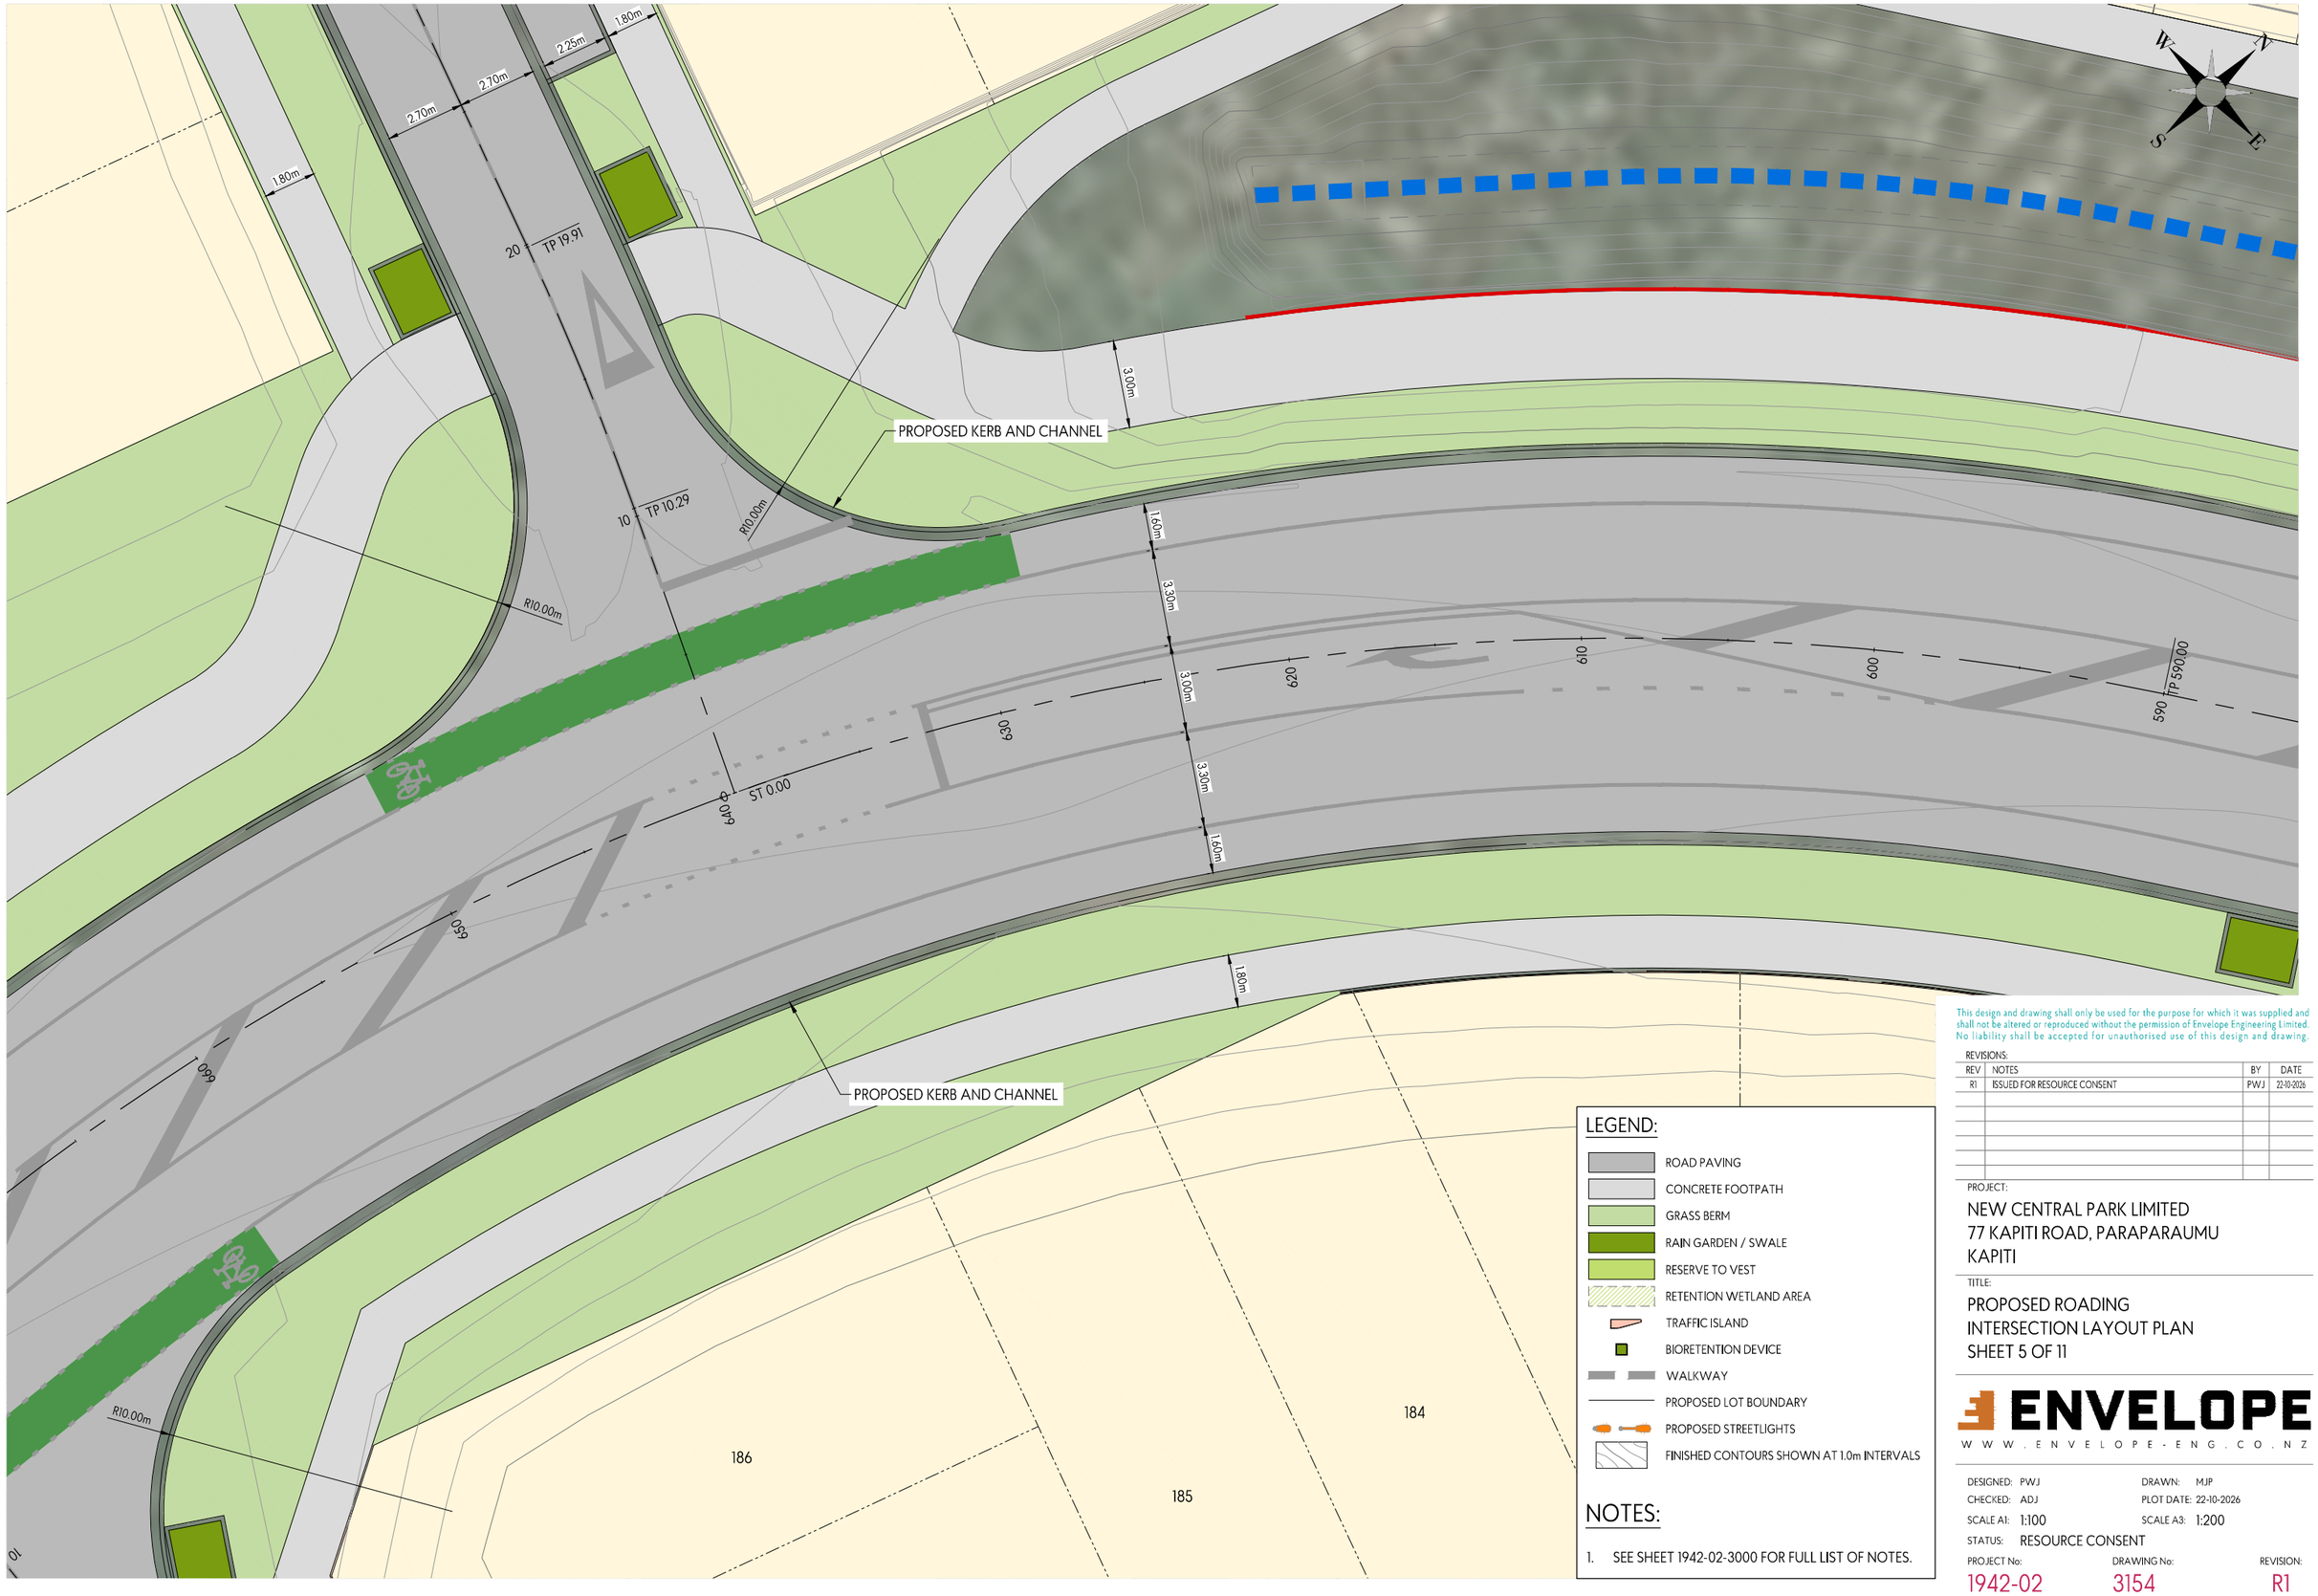

LEGEND:

- ROAD PAVING
- CONCRETE FOOTPATH
- GRASS BERM
- RAIN GARDEN / SWALE
- RESERVE TO VEST
- RETENTION WETLAND AREA
- TRAFFIC ISLAND
- BIORETENTION DEVICE
- WALKWAY
- PROPOSED LOT BOUNDARY
- PROPOSED STREETLIGHTS
- FINISHED CONTOURS SHOWN AT 1.0m INTERVALS

NOTES:

1. SEE SHEET 1942-02-3000 FOR FULL LIST OF NOTES.

This design and drawing shall only be used for the purpose for which it was supplied and shall not be altered or reproduced without the permission of Envelope Engineering Limited. No liability shall be accepted for unauthorised use of this design and drawing.

REVISIONS:

REV	NOTES	BY	DATE
R1	ISSUED FOR RESOURCE CONSENT	PWJ	22-10-2026

PROJECT:

NEW CENTRAL PARK LIMITED
77 KAPITI ROAD, PARAPARAUMU
KAPITI


TITLE:

PROPOSED ROADING
INTERSECTION LAYOUT PLAN
SHEET 5 OF 11

ENVELOPE
WWW.ENVELOPE-ENG.CO.NZ

DESIGNED:	PWJ	DRAWN:	MJP
CHECKED:	ADJ	PLOT DATE:	22-10-2026
SCALE A1:	1:100	SCALE A3:	1:200
STATUS:	RESOURCE CONSENT		

PROJECT No:	DRAWING No:	REVISION:
1942-02	3154	R1

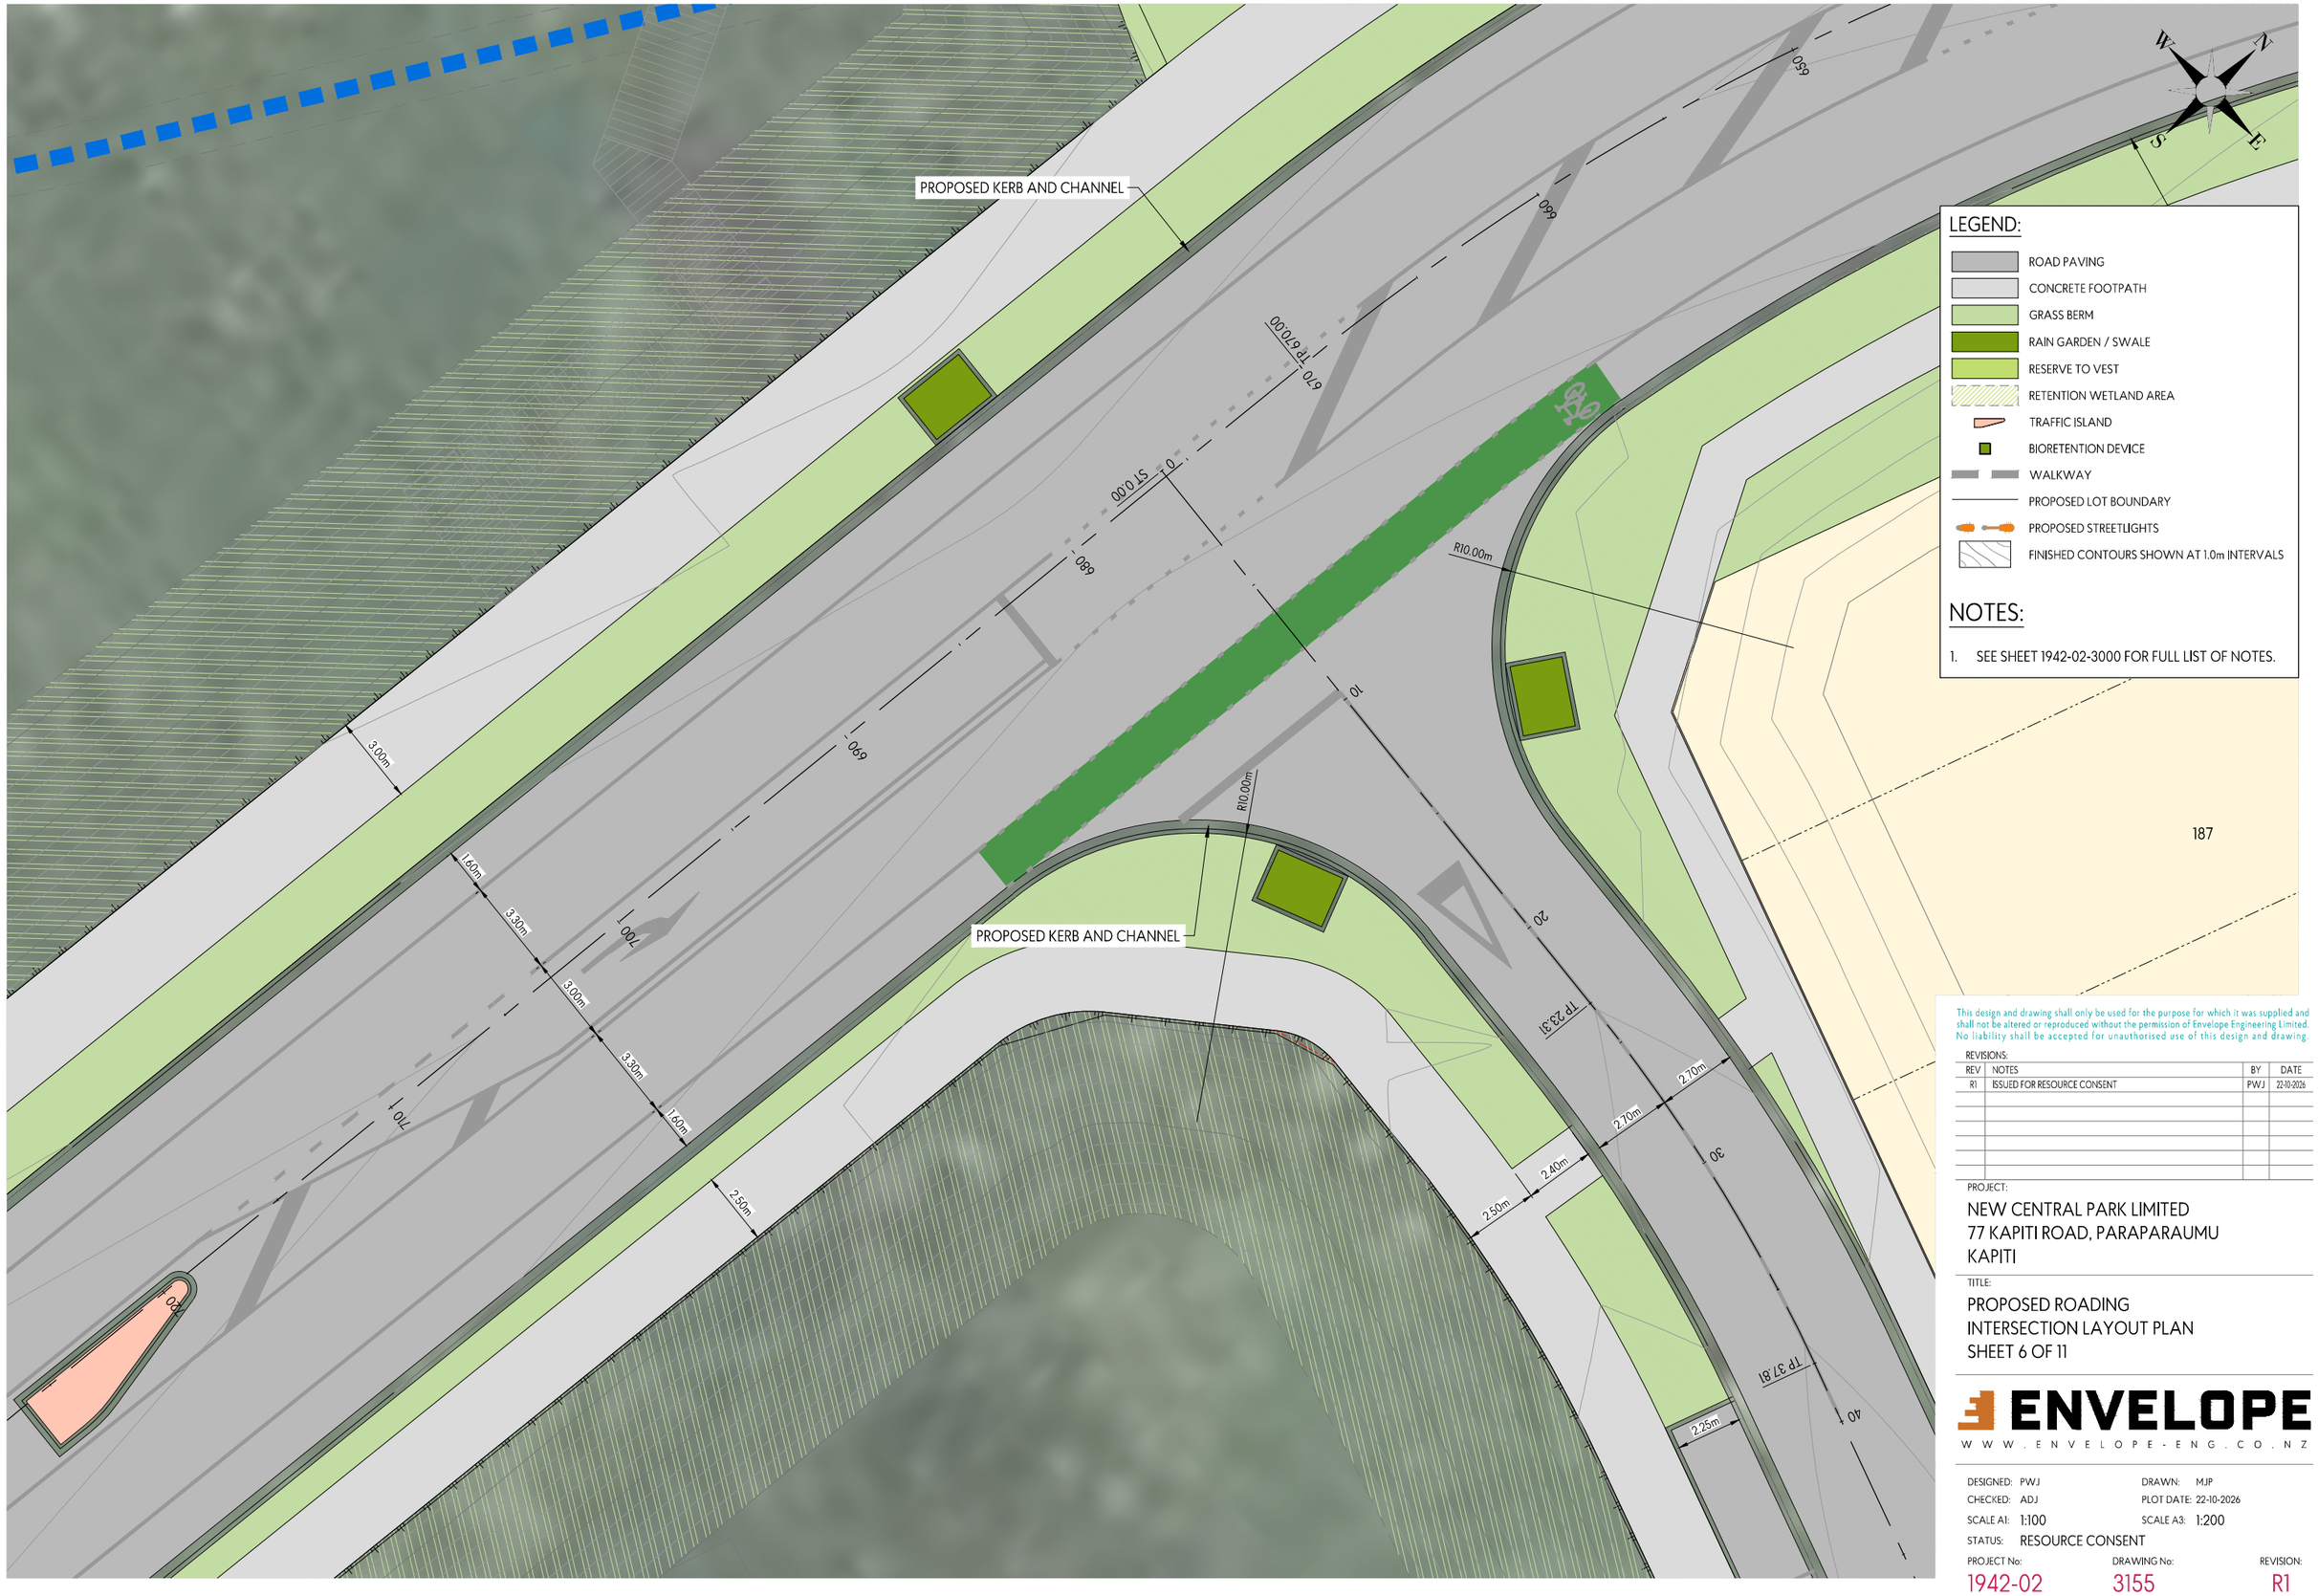

LEGEND:

- ROAD PAVING
- CONCRETE FOOTPATH
- GRASS BERM
- RAIN GARDEN / SWALE
- RESERVE TO VEST
- RETENTION WETLAND AREA
- TRAFFIC ISLAND
- BIORETENTION DEVICE
- WALKWAY
- PROPOSED LOT BOUNDARY
- PROPOSED STREETLIGHTS
- FINISHED CONTOURS SHOWN AT 1.0m INTERVALS

NOTES:

1. SEE SHEET 1942-02-3000 FOR FULL LIST OF NOTES.

187

This design and drawing shall only be used for the purpose for which it was supplied and shall not be altered or reproduced without the permission of Envelope Engineering Limited. No liability shall be accepted for unauthorised use of this design and drawing.

REVISIONS:

REV	NOTES	BY	DATE
R1	ISSUED FOR RESOURCE CONSENT	PWJ	22-10-2026

PROJECT:

NEW CENTRAL PARK LIMITED
77 KAPITI ROAD, PARAPARAUMU
KAPITI

TITLE:

PROPOSED ROADING
INTERSECTION LAYOUT PLAN
SHEET 6 OF 11

ENVELOPE
WWW.ENVELOPE-ENG.CO.NZ

DESIGNED: PWJ
DRAWN: MJP
CHECKED: ADJ
PLOT DATE: 22-10-2026
SCALE A1: 1:100
SCALE A3: 1:200
STATUS: RESOURCE CONSENT

PROJECT No: 1942-02
DRAWING No: 3155
REVISION: R1



LEGEND:

- ROAD PAVING
- CONCRETE FOOTPATH
- GRASS BERM
- RAIN GARDEN / SWALE
- RESERVE TO VEST
- RETENTION WETLAND AREA
- TRAFFIC ISLAND
- BIORETENTION DEVICE
- WALKWAY
- PROPOSED LOT BOUNDARY
- PROPOSED STREETLIGHTS
- FINISHED CONTOURS SHOWN AT 1.0m INTERVALS

NOTES:

1. SEE SHEET 1942-02-3000 FOR FULL LIST OF NOTES.

This design and drawing shall only be used for the purpose for which it was supplied and shall not be altered or reproduced without the permission of Envelope Engineering Limited. No liability shall be accepted for unauthorised use of this design and drawing.

REVISIONS:

REV	NOTES	BY	DATE
R1	ISSUED FOR RESOURCE CONSENT	PWJ	22-10-2026

PROJECT:

NEW CENTRAL PARK LIMITED
77 KAPITI ROAD, PARAPARAUMU
KAPITI

TITLE:

PROPOSED ROADING
INTERSECTION LAYOUT PLAN
SHEET 7 OF 11

ENVELOPE
WWW.ENVELOPE-ENG.CO.NZ

DESIGNED: PWJ
DRAWN: MJP
CHECKED: ADJ
PLOT DATE: 22-10-2026
SCALE A1: 1:100
SCALE A3: 1:200
STATUS: RESOURCE CONSENT
PROJECT No: 1942-02
DRAWING No: 3156
REVISION: R1



LEGEND:

- ROAD PAVING
- CONCRETE FOOTPATH
- GRASS BERM
- RAIN GARDEN / SWALE
- RESERVE TO VEST
- RETENTION WETLAND AREA
- TRAFFIC ISLAND
- BIORETENTION DEVICE
- WALKWAY
- PROPOSED LOT BOUNDARY
- PROPOSED STREETLIGHTS
- FINISHED CONTOURS SHOWN AT 1.0m INTERVALS

NOTES:

1. SEE SHEET 1942-02-3000 FOR FULL LIST OF NOTES.

This design and drawing shall only be used for the purpose for which it was supplied and shall not be altered or reproduced without the permission of Envelope Engineering Limited. No liability shall be accepted for unauthorised use of this design and drawing.

REVISIONS:

REV	NOTES	BY	DATE
R1	ISSUED FOR RESOURCE CONSENT	PWJ	22-10-2026

PROJECT:

NEW CENTRAL PARK LIMITED
77 KAPITI ROAD, PARAPARAUMU
KAPITI


TITLE:

PROPOSED ROADING
INTERSECTION LAYOUT PLAN
SHEET 8 OF 11

ENVELOPE
WWW.ENVELOPE-ENG.CO.NZ

DESIGNED: PWJ
DRAWN: MJP
CHECKED: ADJ
PLOT DATE: 22-10-2026
SCALE A1: 1:100
SCALE A3: 1:200
STATUS: RESOURCE CONSENT

PROJECT No: 1942-02
DRAWING No: 3157
REVISION: R1

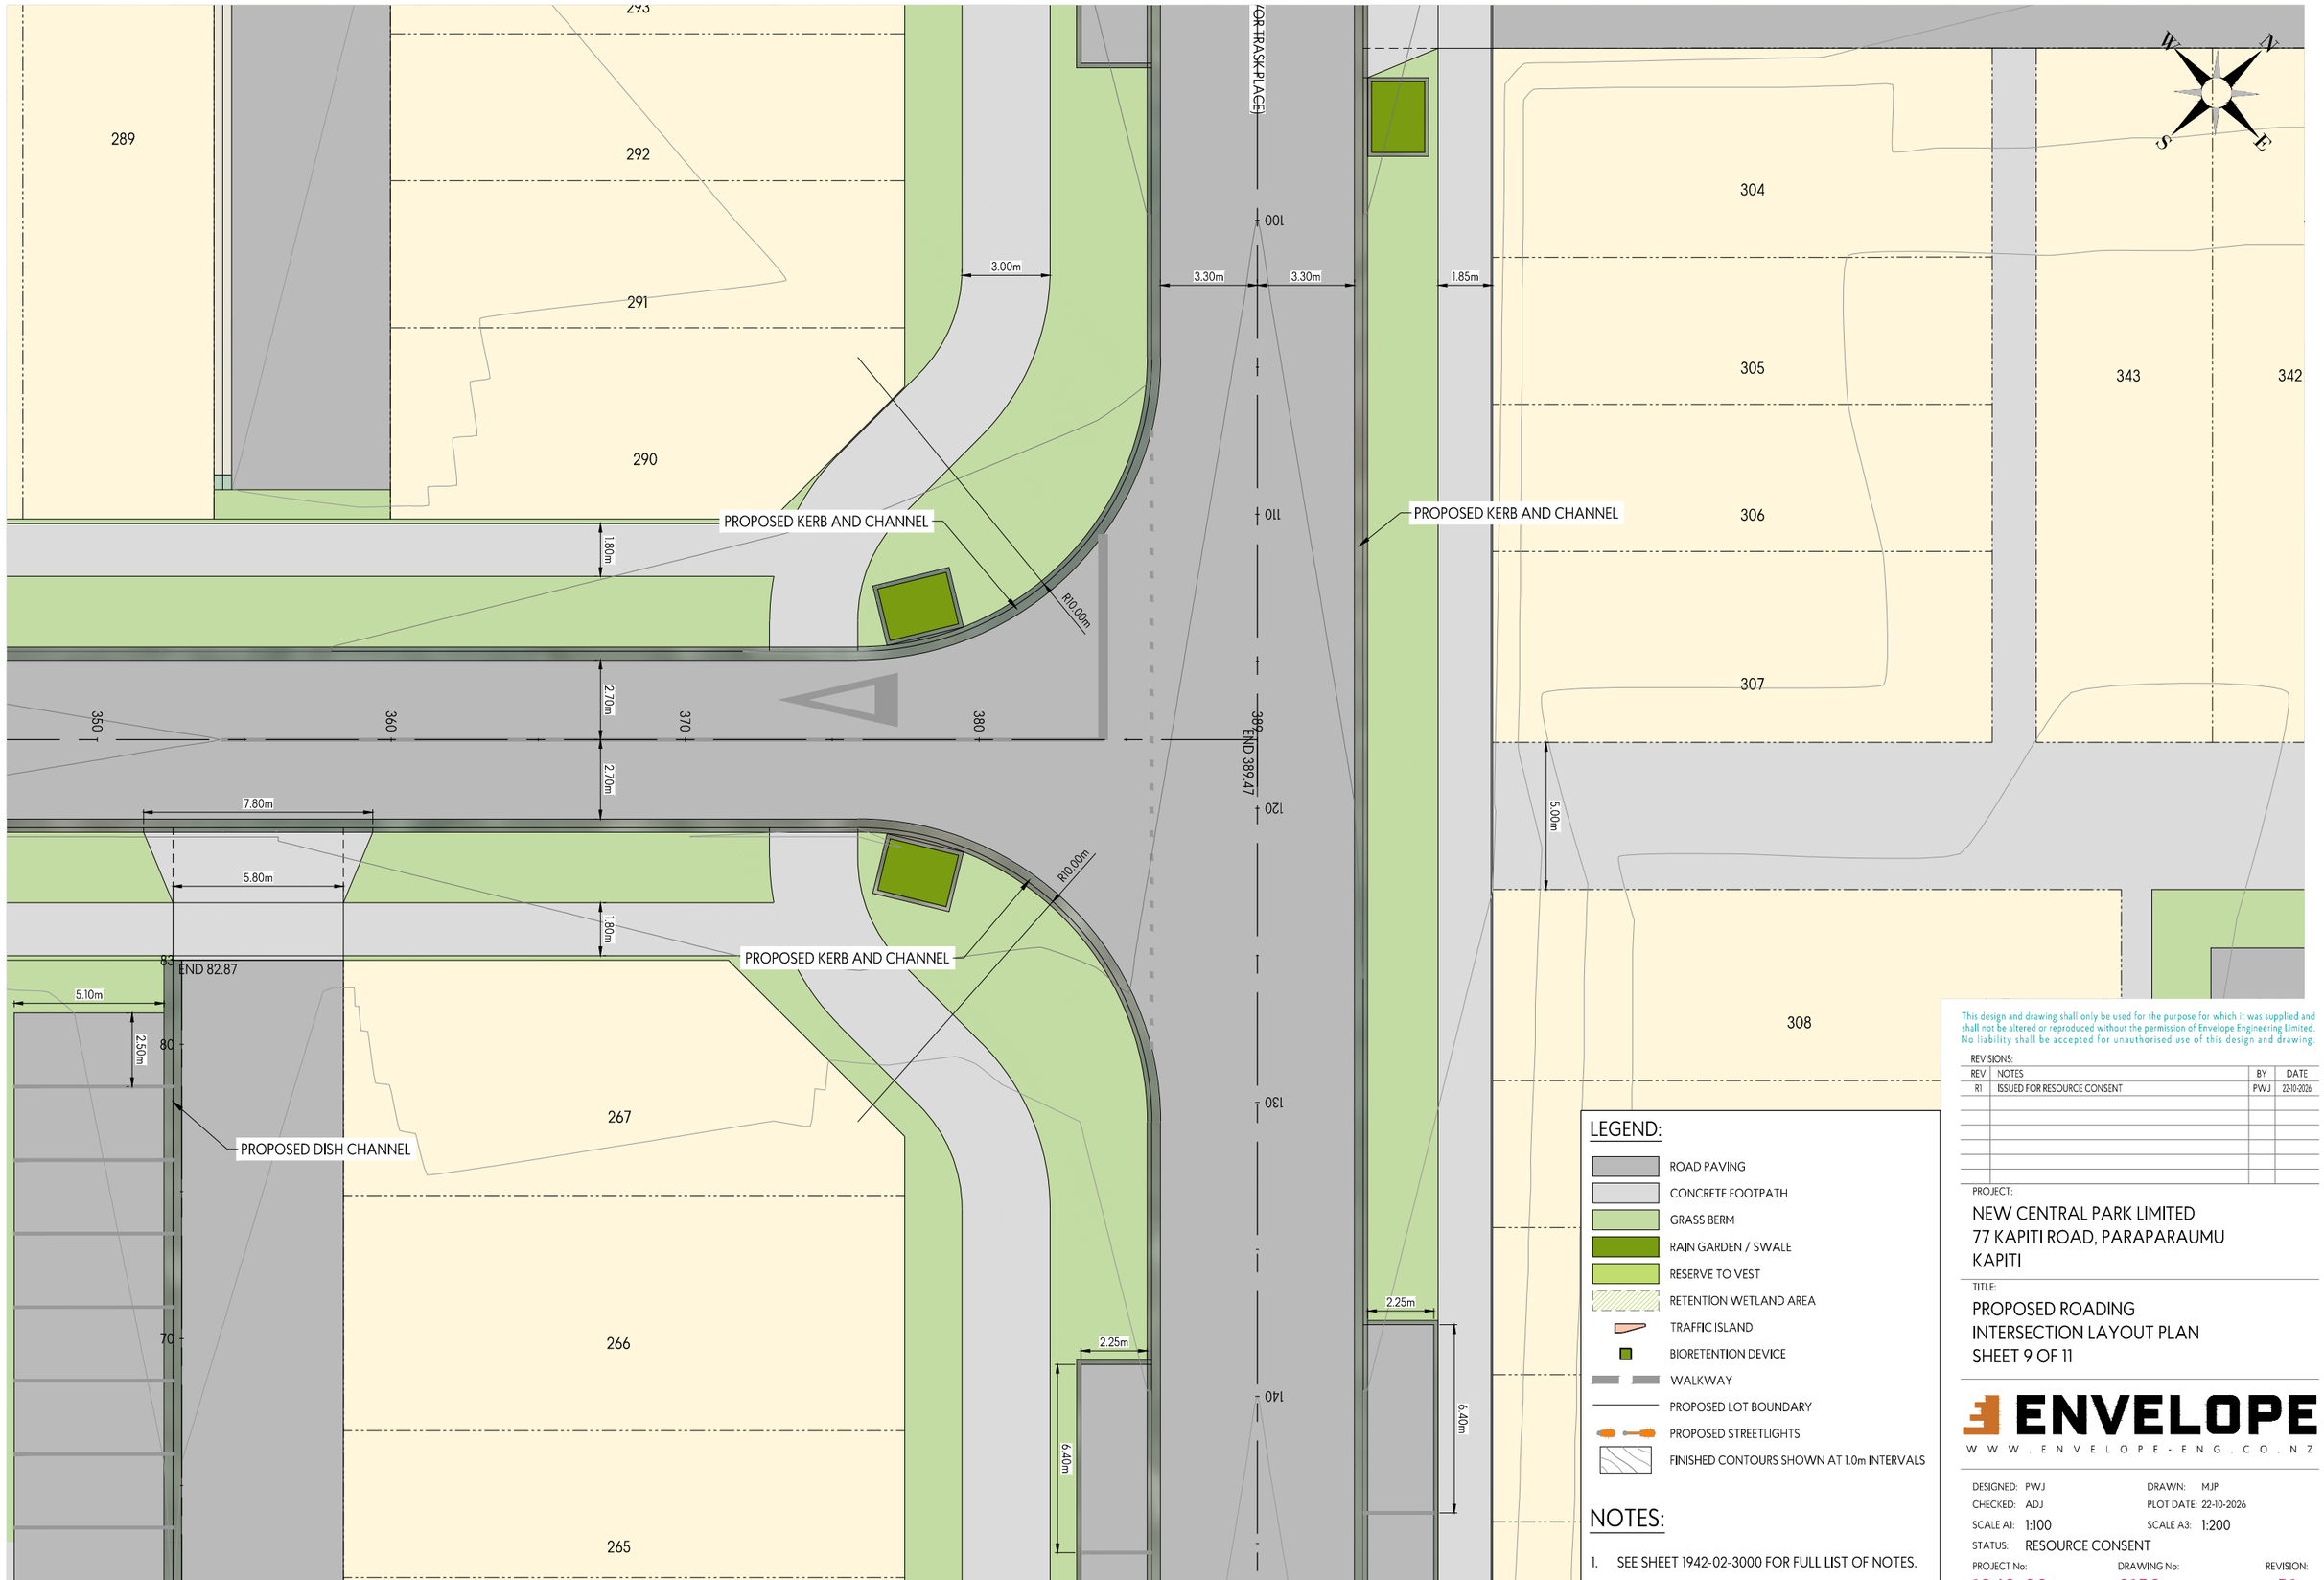

This design and drawing shall only be used for the purpose for which it was supplied and shall not be altered or reproduced without the permission of Envelope Engineering Limited. No liability shall be accepted for unauthorised use of this design and drawing.

REVISIONS:

REV	NOTES	BY	DATE
R1	ISSUED FOR RESOURCE CONSENT	PWJ	22-10-2026

LEGEND:

- ROAD PAVING
- CONCRETE FOOTPATH
- GRASS BERM
- RAIN GARDEN / SWALE
- RESERVE TO VEST
- RETENTION WETLAND AREA
- TRAFFIC ISLAND
- BIORETENTION DEVICE
- WALKWAY
- PROPOSED LOT BOUNDARY
- PROPOSED STREETLIGHTS
- FINISHED CONTOURS SHOWN AT 1.0m INTERVALS

NOTES:

1. SEE SHEET 1942-02-3000 FOR FULL LIST OF NOTES.

PROJECT:

NEW CENTRAL PARK LIMITED
77 KAPITI ROAD, PARAPARAUMU
KAPITI


TITLE:

PROPOSED ROADING
INTERSECTION LAYOUT PLAN
SHEET 9 OF 11

ENVELOPE
WWW.ENVELOPE-ENG.CO.NZ

DESIGNED: PWJ
DRAWN: MJP
CHECKED: ADJ
PLOT DATE: 22-10-2026
SCALE A1: 1:100
SCALE A3: 1:200
STATUS: RESOURCE CONSENT

PROJECT No: 1942-02
DRAWING No: 3158
REVISION: R1

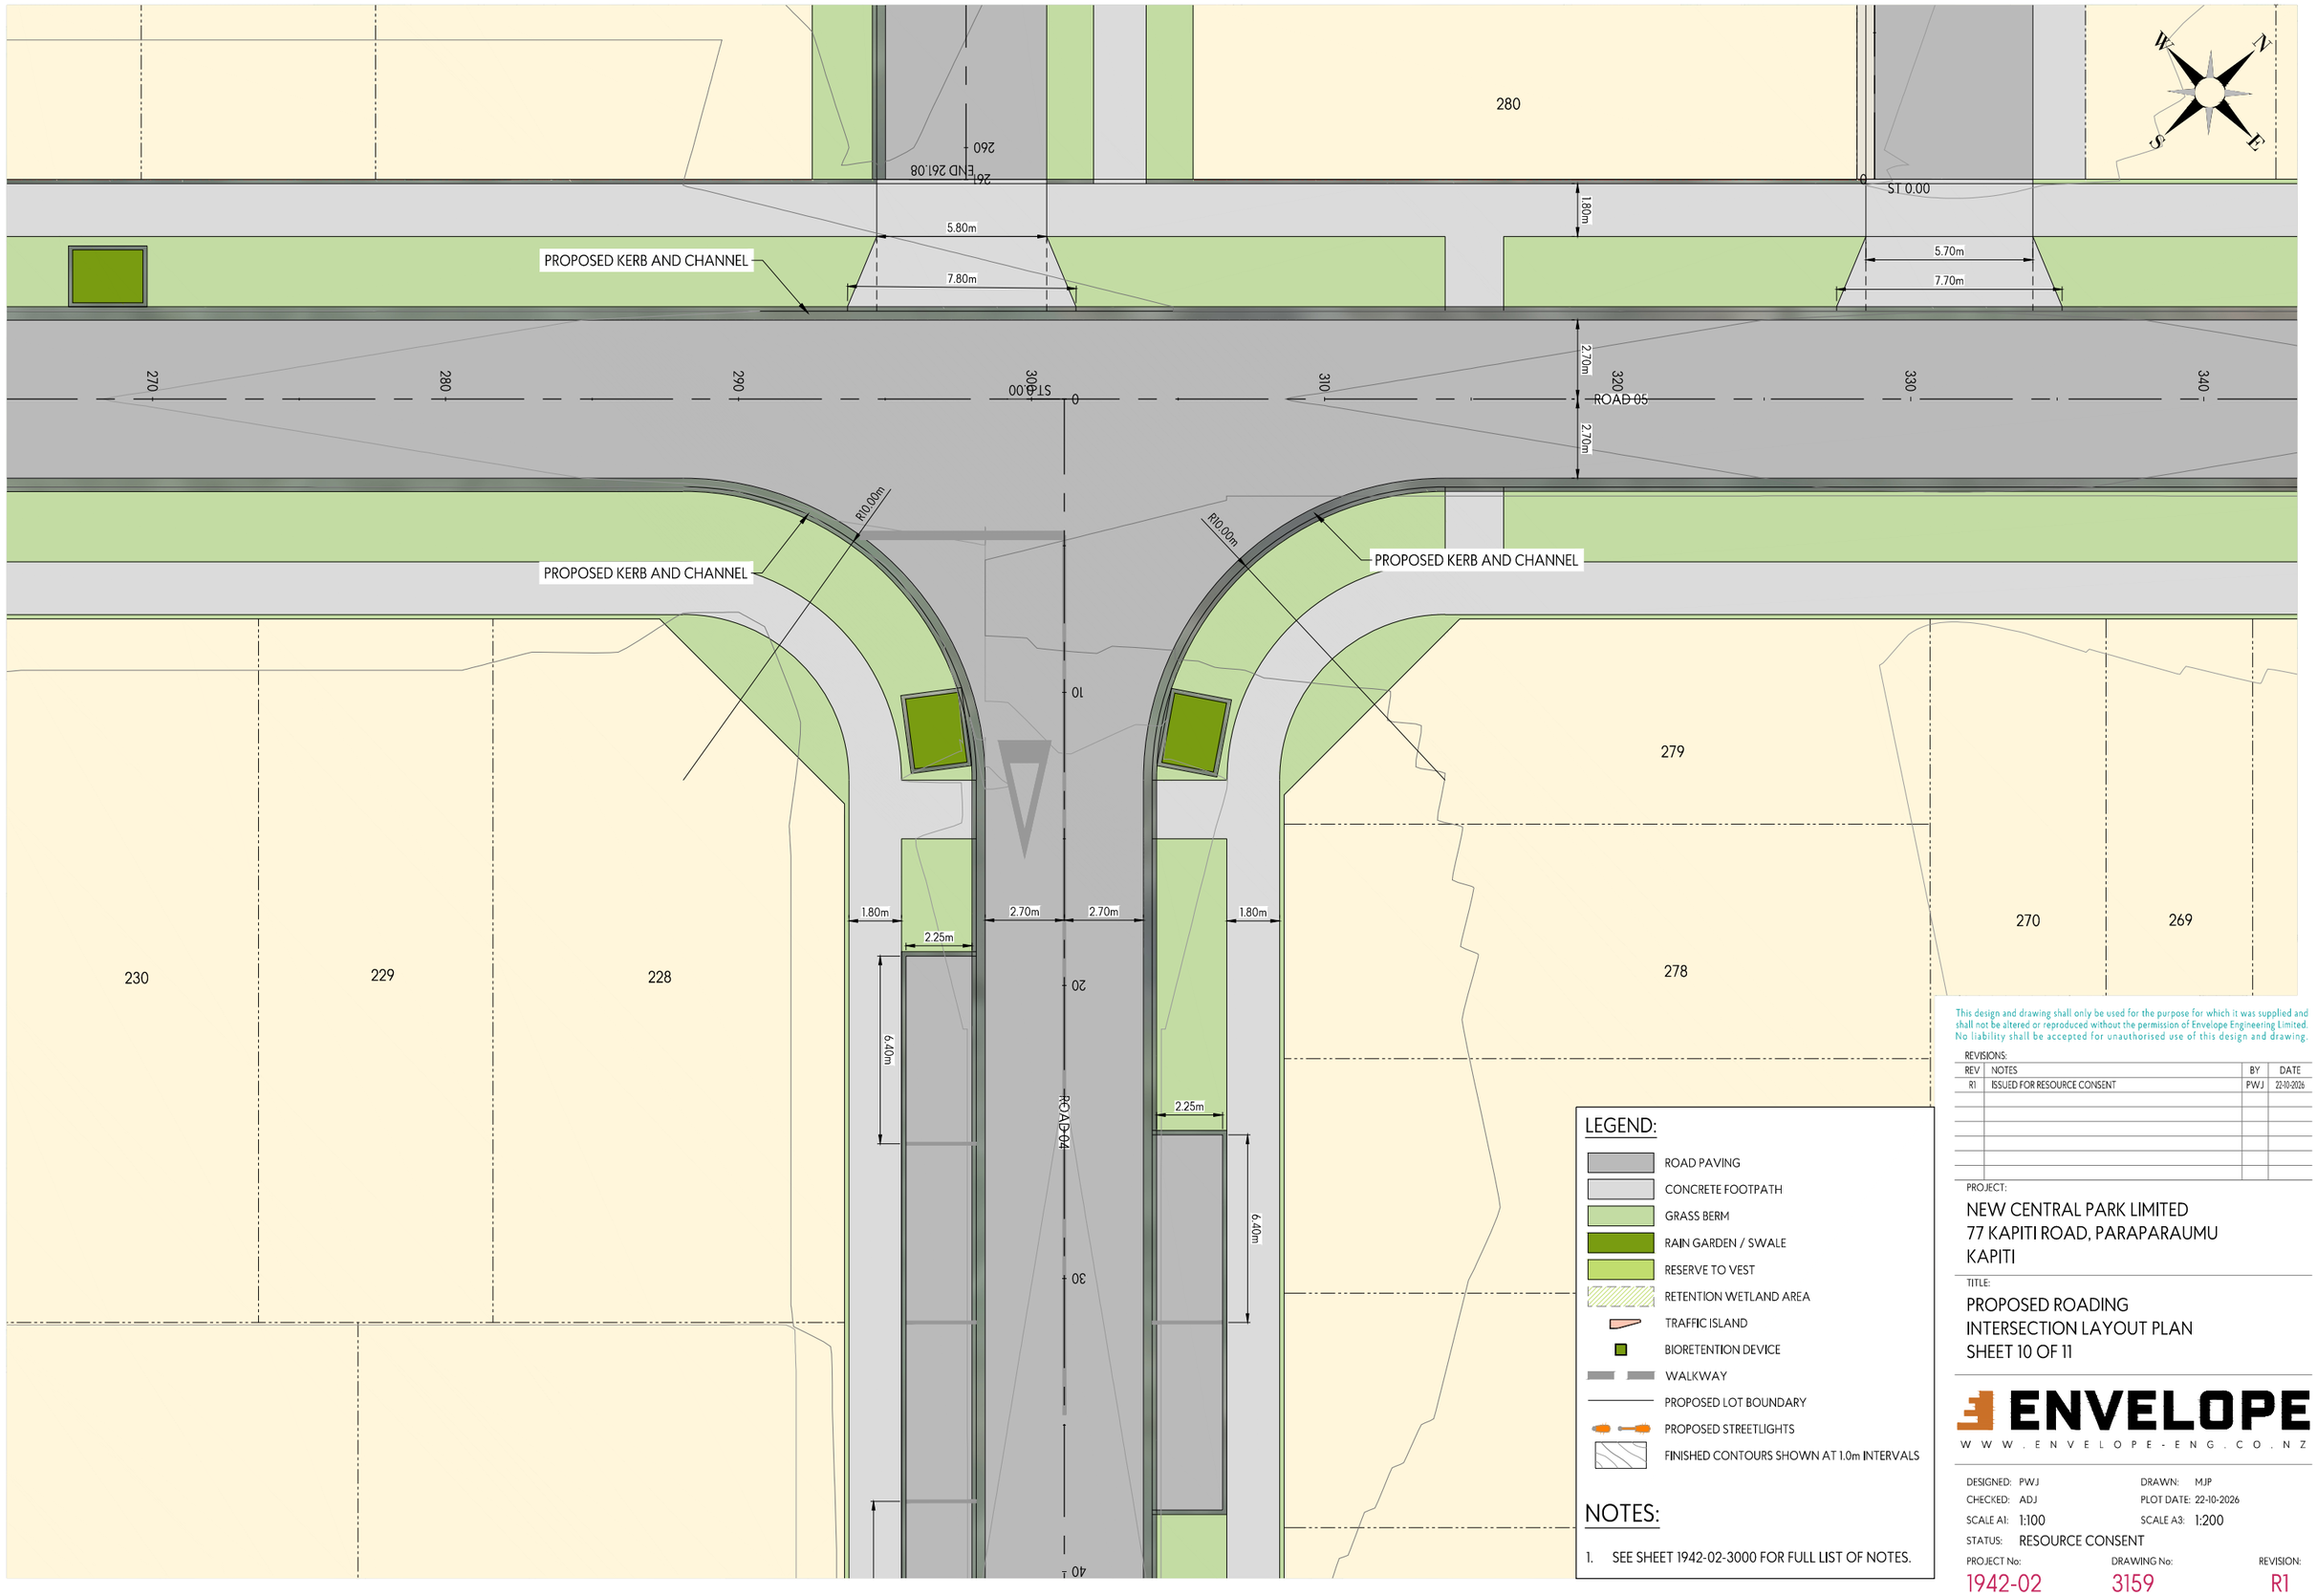

LEGEND:

- ROAD PAVING
- CONCRETE FOOTPATH
- GRASS BERM
- RAIN GARDEN / SWALE
- RESERVE TO VEST
- RETENTION WETLAND AREA
- TRAFFIC ISLAND
- BIORETENTION DEVICE
- WALKWAY
- PROPOSED LOT BOUNDARY
- PROPOSED STREETLIGHTS
- FINISHED CONTOURS SHOWN AT 1.0m INTERVALS

NOTES:

1. SEE SHEET 1942-02-3000 FOR FULL LIST OF NOTES.

This design and drawing shall only be used for the purpose for which it was supplied and shall not be altered or reproduced without the permission of Envelope Engineering Limited. No liability shall be accepted for unauthorised use of this design and drawing.

REVISIONS:

REV	NOTES	BY	DATE
R1	ISSUED FOR RESOURCE CONSENT	PWJ	22-10-2026

PROJECT:

NEW CENTRAL PARK LIMITED
77 KAPITI ROAD, PARAPARAUMU
KAPITI


TITLE:

PROPOSED ROADING
INTERSECTION LAYOUT PLAN
SHEET 10 OF 11

ENVELOPE
WWW.ENVELOPE-ENG.CO.NZ

DESIGNED:	PWJ	DRAWN:	MJP
CHECKED:	ADJ	PLOT DATE:	22-10-2026
SCALE A1:	1:100	SCALE A3:	1:200
STATUS:	RESOURCE CONSENT		

PROJECT No:	DRAWING No:	REVISION:
1942-02	3159	R1

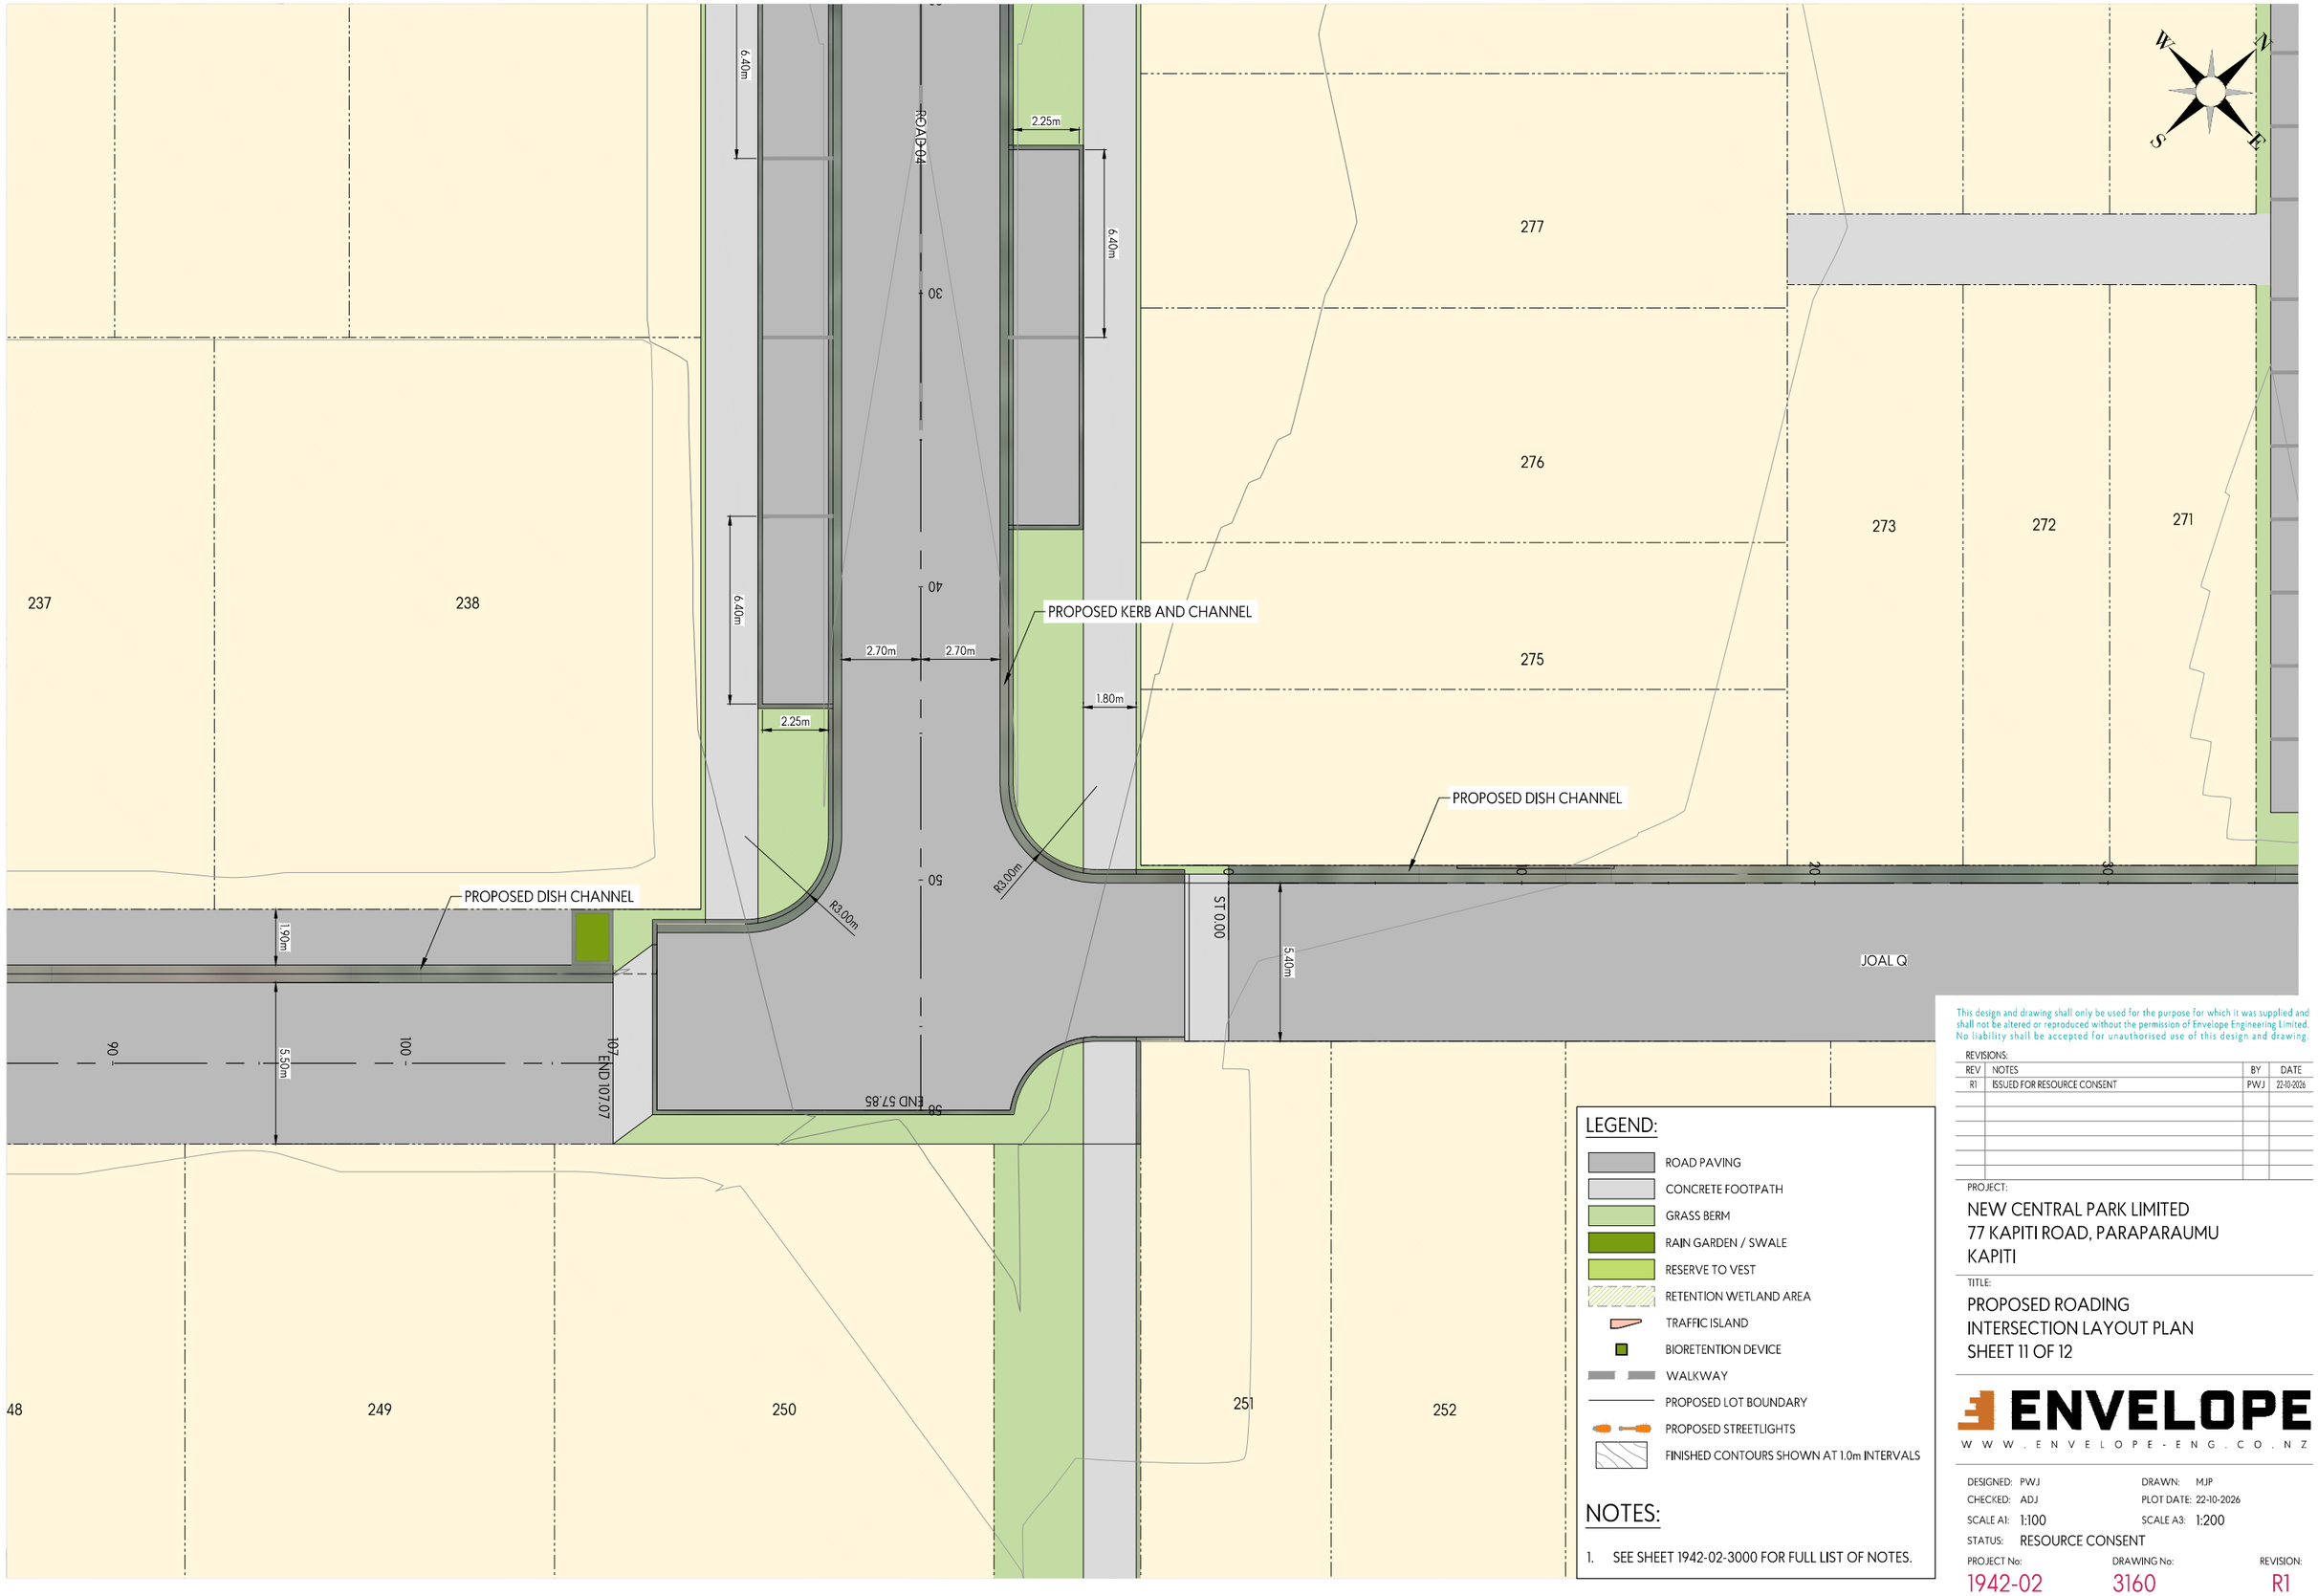

LEGEND:

- ROAD PAVING
- CONCRETE FOOTPATH
- GRASS BERM
- RAIN GARDEN / SWALE
- RESERVE TO VEST
- RETENTION WETLAND AREA
- TRAFFIC ISLAND
- BIORETENTION DEVICE
- WALKWAY
- PROPOSED LOT BOUNDARY
- PROPOSED STREETLIGHTS
- FINISHED CONTOURS SHOWN AT 1.0m INTERVALS

NOTES:

1. SEE SHEET 1942-02-3000 FOR FULL LIST OF NOTES.

This design and drawing shall only be used for the purpose for which it was supplied and shall not be altered or reproduced without the permission of Envelope Engineering Limited. No liability shall be accepted for unauthorised use of this design and drawing.

REVISIONS:

REV	NOTES	BY	DATE
R1	ISSUED FOR RESOURCE CONSENT	PWJ	22-10-2026

PROJECT:

NEW CENTRAL PARK LIMITED
77 KAPITI ROAD, PARAPARAUMU
KAPITI


TITLE:

PROPOSED ROADING
INTERSECTION LAYOUT PLAN
SHEET 11 OF 12

ENVELOPE
WWW.ENVELOPE-ENG.CO.NZ

DESIGNED:	PWJ	DRAWN:	MJP
CHECKED:	ADJ	PLOT DATE:	22-10-2026
SCALE A1:	1:100	SCALE A3:	1:200
STATUS:	RESOURCE CONSENT		

PROJECT No:	DRAWING No:	REVISION:
1942-02	3160	R1

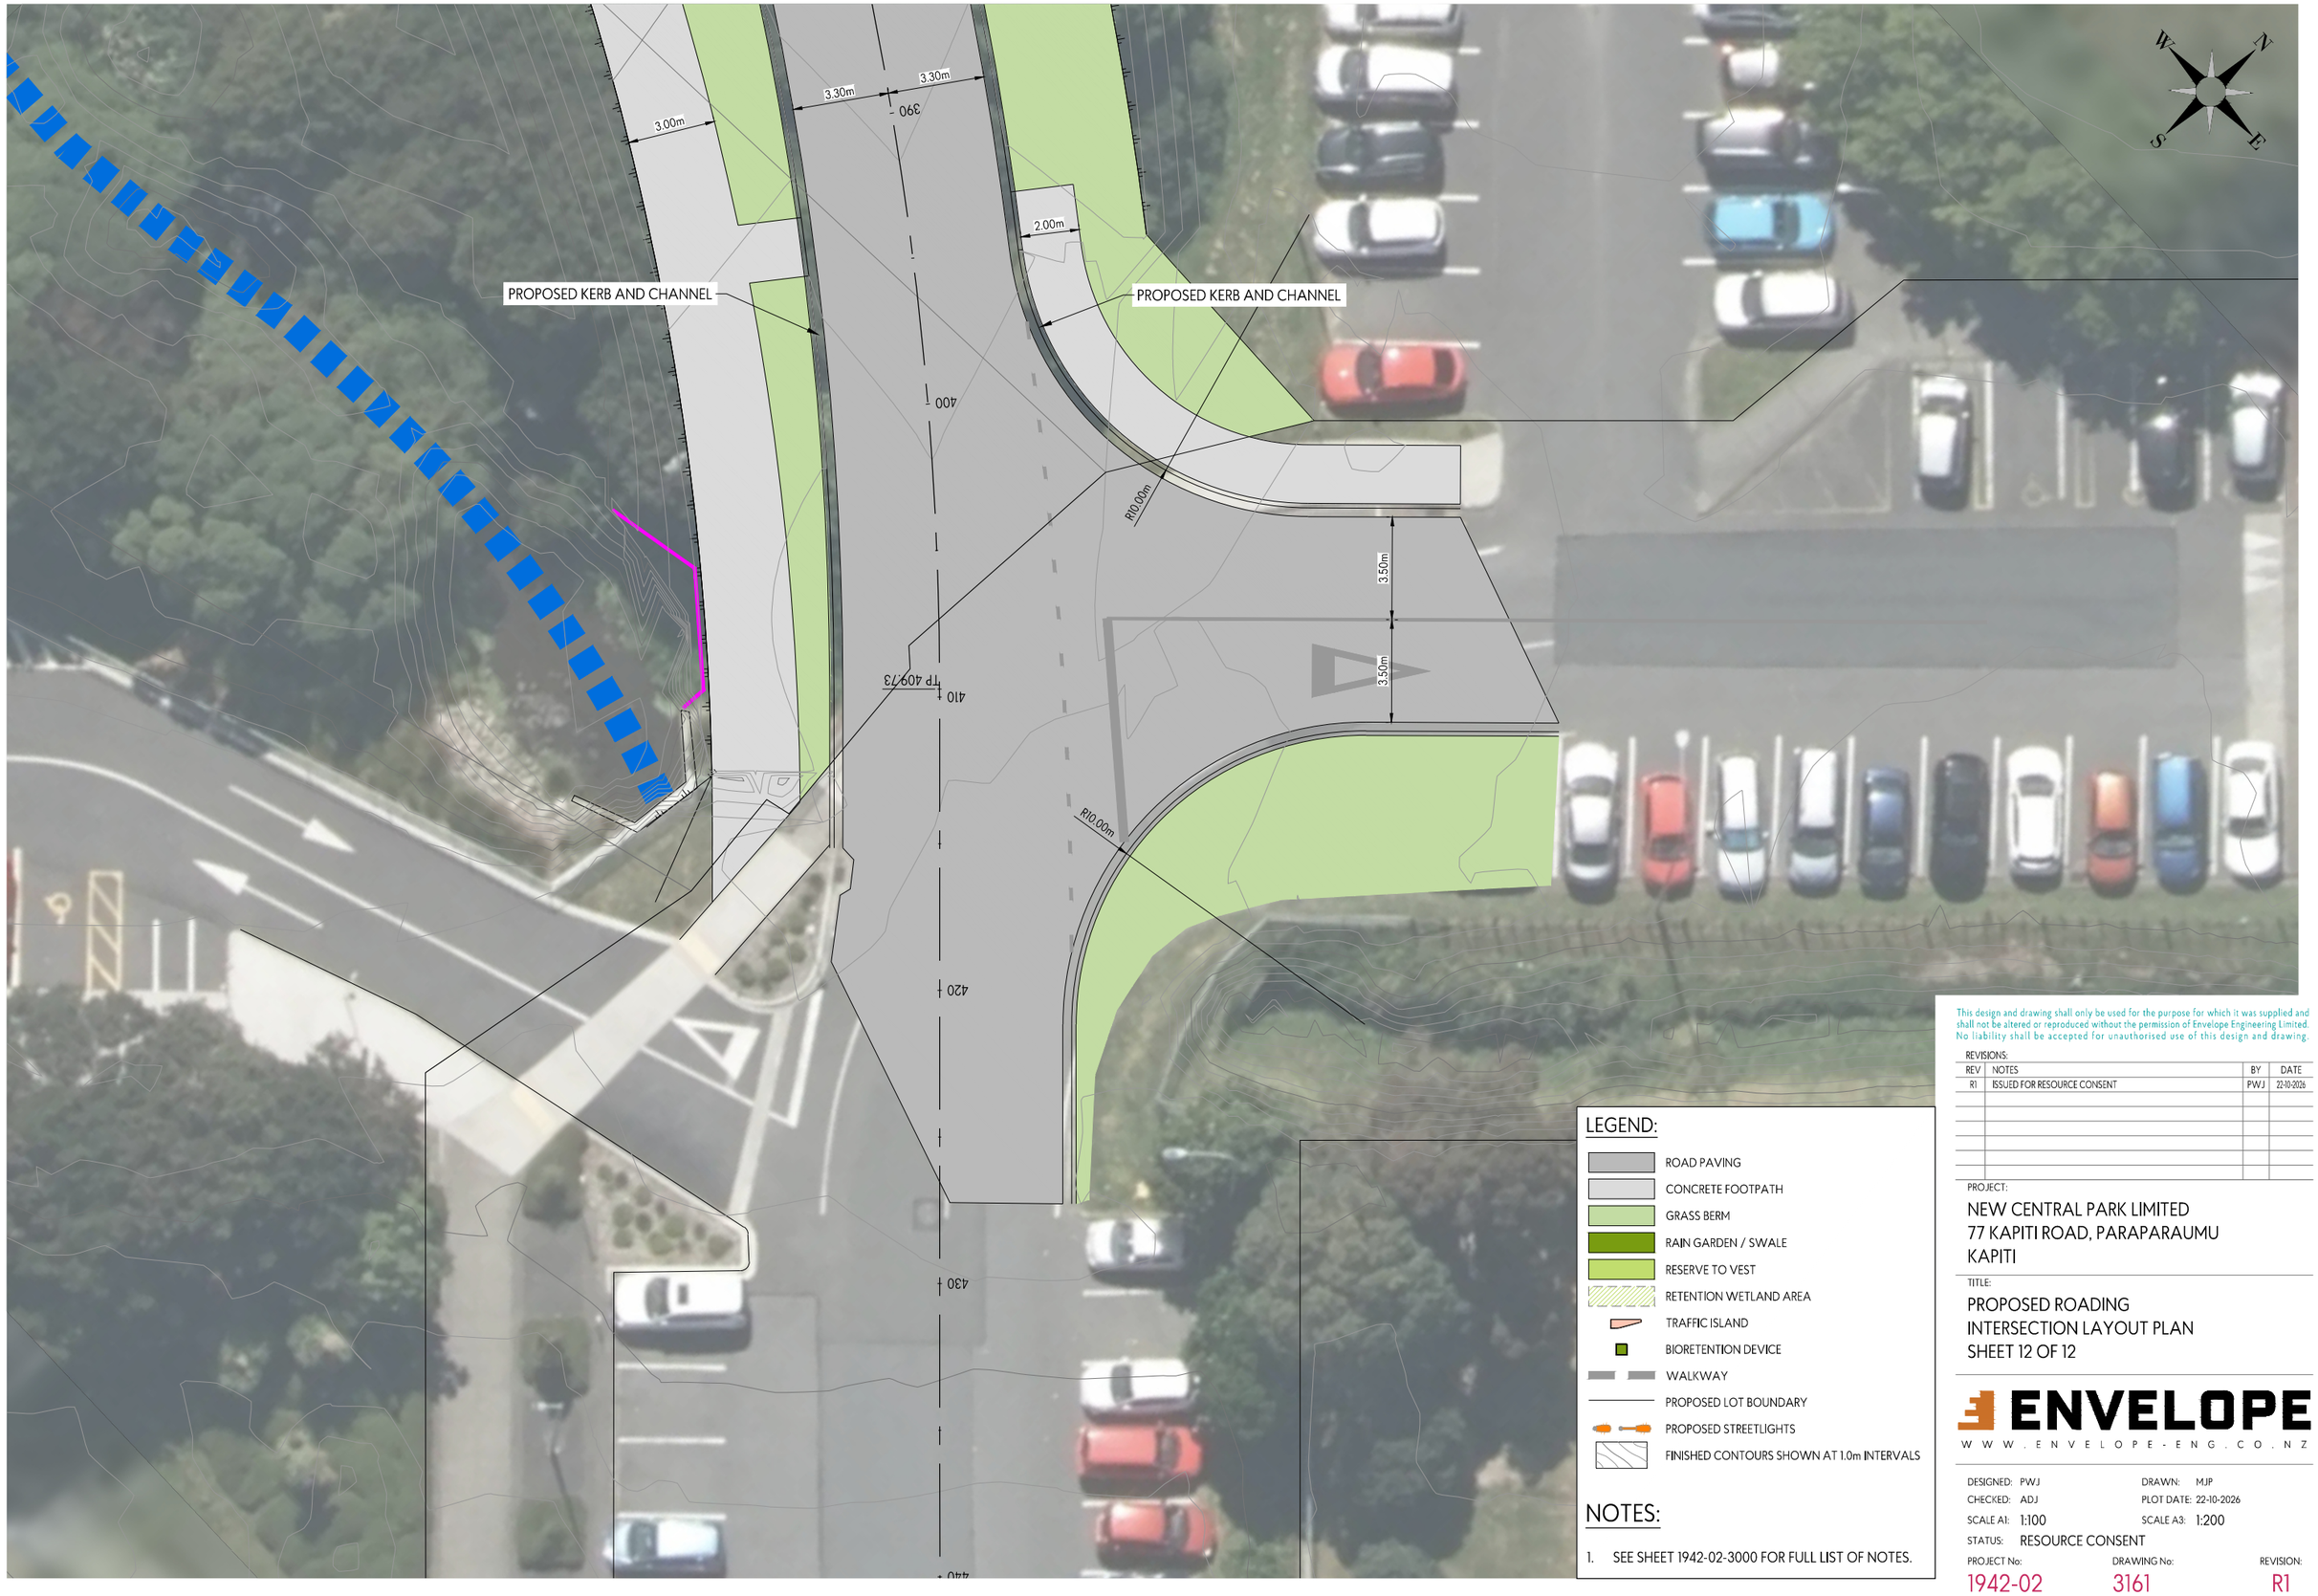

LEGEND:

- ROAD PAVING
- CONCRETE FOOTPATH
- GRASS BERM
- RAIN GARDEN / SWALE
- RESERVE TO VEST
- RETENTION WETLAND AREA
- TRAFFIC ISLAND
- BIORETENTION DEVICE
- WALKWAY
- PROPOSED LOT BOUNDARY
- PROPOSED STREETLIGHTS
- FINISHED CONTOURS SHOWN AT 1.0m INTERVALS

NOTES:

1. SEE SHEET 1942-02-3000 FOR FULL LIST OF NOTES.

This design and drawing shall only be used for the purpose for which it was supplied and shall not be altered or reproduced without the permission of Envelope Engineering Limited. No liability shall be accepted for unauthorised use of this design and drawing.

REVISIONS:

REV	NOTES	BY	DATE
R1	ISSUED FOR RESOURCE CONSENT	PWJ	22-10-2026

PROJECT:

NEW CENTRAL PARK LIMITED
77 KAPITI ROAD, PARAPARAUMU
KAPITI


TITLE:

PROPOSED ROADING
INTERSECTION LAYOUT PLAN
SHEET 12 OF 12


ENVELOPE
WWW.ENVELOPE-ENG.CO.NZ

DESIGNED:	PWJ	DRAWN:	MJP
CHECKED:	ADJ	PLOT DATE:	22-10-2026
SCALE A1:	1:100	SCALE A3:	1:200
STATUS:	RESOURCE CONSENT		

PROJECT No:	DRAWING No:	REVISION:
1942-02	3161	R1

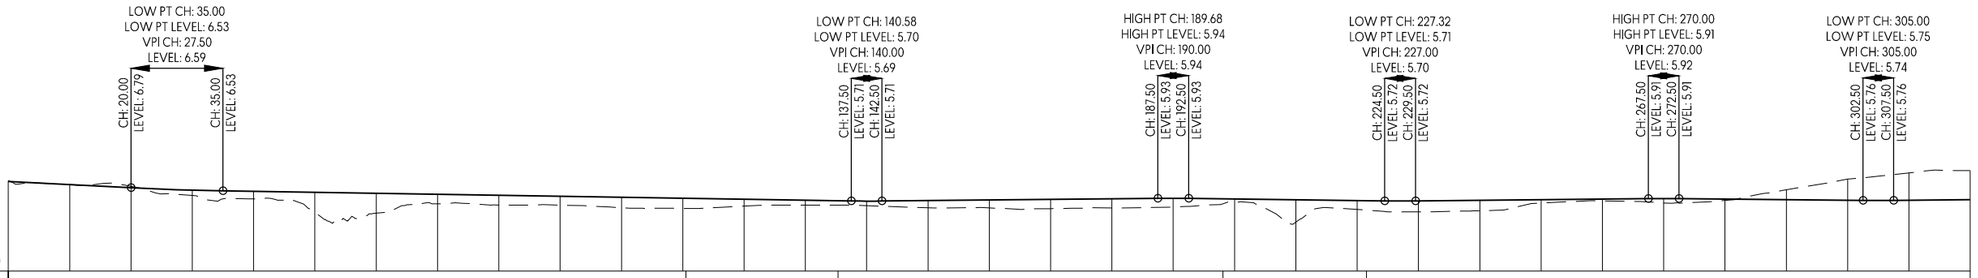

LOW PT CH: 35.00
LOW PT LEVEL: 6.53
VPI CH: 27.50
LEVEL: 6.59
CH: 20.00 LEVEL: 6.79
CH: 35.00 LEVEL: 6.53
LOW PT CH: 140.58
LOW PT LEVEL: 5.70
VPI CH: 140.00
LEVEL: 5.69
CH: 137.50 LEVEL: 5.71
CH: 142.50 LEVEL: 5.71
HIGH PT CH: 189.68
HIGH PT LEVEL: 5.94
VPI CH: 190.00
LEVEL: 5.94
CH: 187.50 LEVEL: 5.93
CH: 192.50 LEVEL: 5.93
LOW PT CH: 227.32
LOW PT LEVEL: 5.71
VPI CH: 227.00
LEVEL: 5.70
CH: 224.50 LEVEL: 5.72
CH: 229.50 LEVEL: 5.72
HIGH PT CH: 270.00
HIGH PT LEVEL: 5.91
VPI CH: 270.00
LEVEL: 5.92
CH: 267.50 LEVEL: 5.91
CH: 272.50 LEVEL: 5.91
LOW PT CH: 305.00
LOW PT LEVEL: 5.75
VPI CH: 305.00
LEVEL: 5.74
CH: 302.50 LEVEL: 5.76
CH: 307.50 LEVEL: 5.76
DATUM R.L. 0.00

| | | |

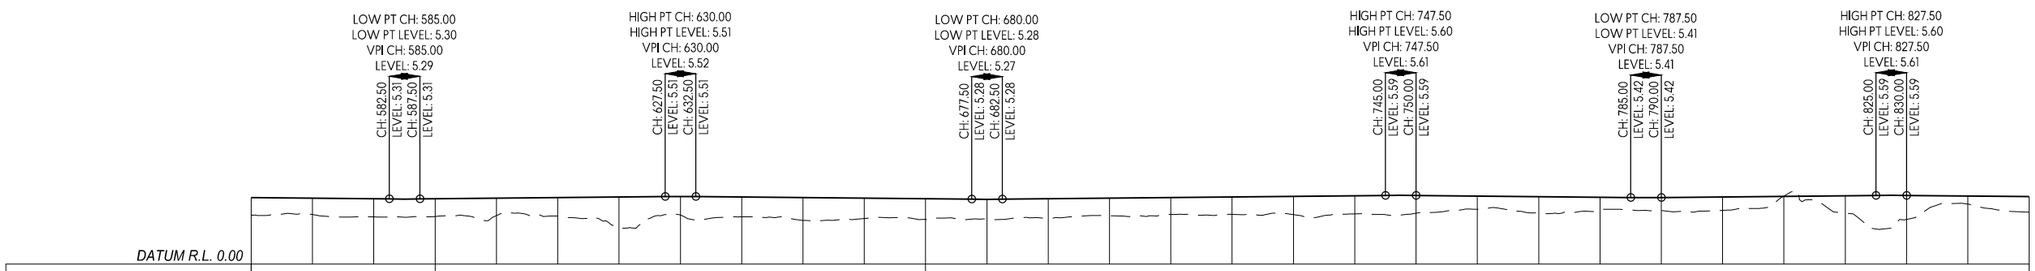

CUT/FILL DEPTHS	1.42	1.34	1.47	1.44	1.42	1.50	2.47	1.52	1.62	1.87	1.66	1.69	1.61	1.62	1.43	1.37	1.42	1.50	1.47	1.44	1.09	1.33	1.01	1.07	1.09	-0.02	1.42	1.95	0.65	1.27			
PROPOSED LEVELS	5.42	5.37	5.32	5.32	5.37	5.42	5.47	5.51	5.47	5.42	5.37	5.32	5.28	5.32	5.37	5.42	5.47	5.52	5.57	5.59	5.54	5.49	5.44	5.42	5.47	5.52	5.57	5.59	5.54	5.49			
EXISTING LEVELS	4.00	4.03	3.85	3.88	3.95	3.92	3.00	3.99	3.85	3.55	3.71	3.63	3.67	3.70	3.94	4.04	4.05	4.02	4.09	4.15	4.46	4.16	4.44	4.35	4.37	5.54	4.15	3.65	4.89	4.23			
CHAINAGE	560.00	570.00	580.00	590.00	600.00	610.00	620.00	630.00	640.00	650.00	660.00	670.00	680.00	690.00	700.00	710.00	720.00	730.00	740.00	750.00	760.00	770.00	780.00	790.00	800.00	810.00	820.00	830.00	840.00	850.00			

CL - ROAD 01
CH 560.00 TO CH 850.00

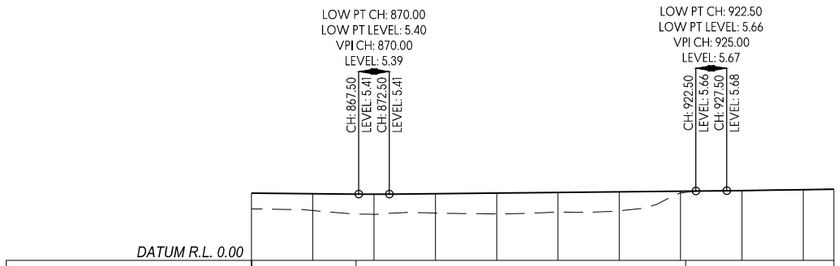

CUT/FILL DEPTHS	1.27	1.38	1.65	1.58	1.70	1.60	1.55	0.15	0.01	0.00	0.00
PROPOSED LEVELS	5.49	5.44	5.40	5.44	5.49	5.54	5.59	5.64	5.70	5.76	5.79
EXISTING LEVELS	4.23	4.06	3.75	3.86	3.79	3.94	4.05	5.50	5.69	5.77	5.80
CHAINAGE	850.00	860.00	870.00	880.00	890.00	900.00	910.00	920.00	930.00	940.00	945.00

CL - ROAD 01
CH 850.00 TO CH 945.00

NOTES:

1. LONG SECTIONS ARE SHOWN WITH A 2x VERTICAL EXAGGERATION.
2. — —— — INDICATES EXISTING GROUND LEVELS.
3. ——— INDICATES PROPOSED GROUND LEVELS.
4. LEVELS ARE IN TERMS OF NZ VERTICAL DATUM 2016

This design and drawing shall only be used for the purpose for which it was supplied and shall not be altered or reproduced without the permission of Envelope Engineering Limited. No liability shall be accepted for unauthorised use of this design and drawing.

REVISIONS:

REV	NOTES	BY	DATE
R1	ISSUED FOR RESOURCE CONSENT	PWJ	22-10-2026

PROJECT:


NEW CENTRAL PARK LIMITED
77 KAPITI ROAD, PARAPARAUMU
KAPITI

TITLE:

PROPOSED ROADING
LONG SECTIONS
SHEET 2 OF 12


ENVELOPE
WWW.ENVELOPE-ENG.CO.NZ

DESIGNED: PWJ DRAWN: MJP
CHECKED: ADJ PLOT DATE: 22-10-2026
SCALE A1: 1:500-HZ 1:250-VERT SCALE A3: 1:1000-HZ 1:500-VERT
STATUS: RESOURCE CONSENT
PROJECT No: 1942-02 DRAWING No: 3201 REVISION: R1

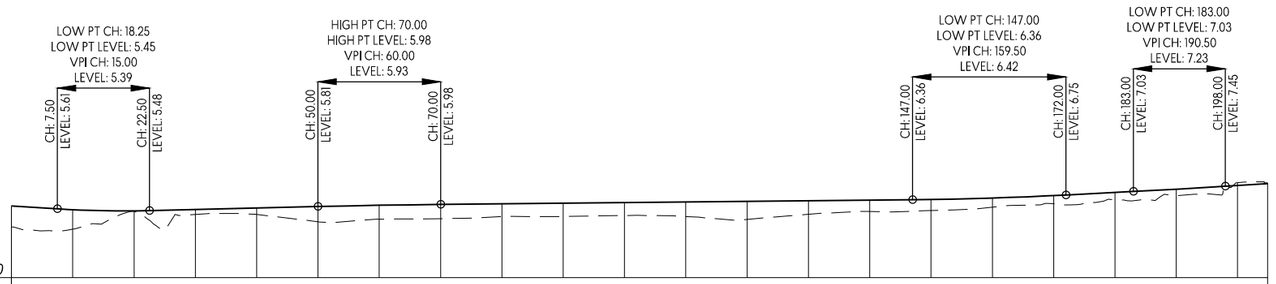

HORIZONTAL GEOMETRY		Lg 204.91m 133°17'31"																													
VERTICAL GEOMETRY		-2.40% L 7.50m	VC: 15.00m K: 3.54		1.20% L 27.50m			VC: 20.00m K: 28.57		0.50% L 77.00m								VC: 25.00m K: 11.90		-2.60% L 11.00m	VC: 15.00m K: 37.53		3.00% L 6.91m								
CUT/FILL DEPTHS	1.71	1.59	0.05	0.41	0.53	1.24	1.13	1.16	1.04	1.08	1.05	1.18	1.48	1.11	0.93	0.90	0.75	0.67	0.59	0.54	-0.23	-0.08									
PROPOSED LEVELS	5.84	5.55	5.45	5.57	5.69	5.81	5.91	5.98	6.03	6.08	6.13	6.18	6.23	6.28	6.33	6.38	6.50	6.70	6.96	7.22	7.51	7.66									
EXISTING LEVELS	4.14	3.95	5.41	5.16	5.16	4.56	4.78	4.82	4.98	5.00	5.07	4.99	4.75	5.17	5.40	5.48	5.74	6.03	6.37	6.69	7.75	7.74									
CHAINAGE	0.00	10.00	20.00	30.00	40.00	50.00	60.00	70.00	80.00	90.00	100.00	110.00	120.00	130.00	140.00	150.00	160.00	170.00	180.00	190.00	200.00	204.91									

CL - ROAD 02
CH 0.00 TO CH 204.91

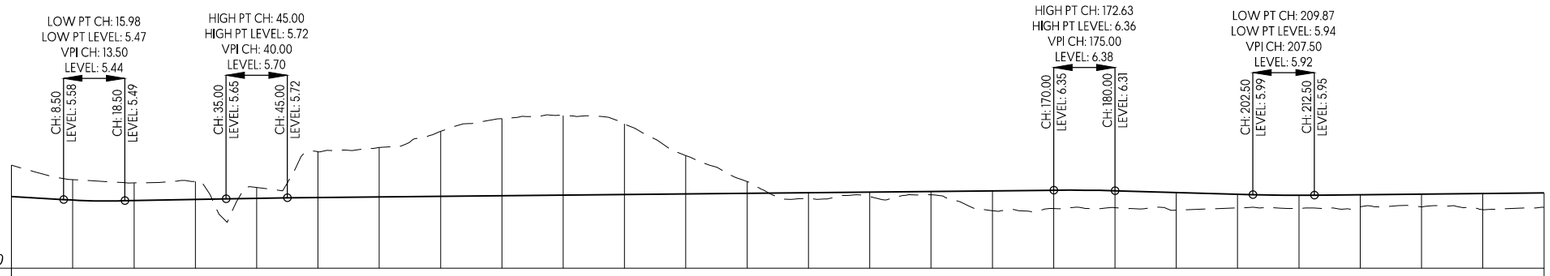

HORIZONTAL GEOMETRY		Lg 314.06m 133°17'31"																													
VERTICAL GEOMETRY		-2.96% L 8.50m	VC: 10.00m K: 2.53		1.00% L 16.50m		VC: 10.00m K: 20.07			0.50% L 125.00m										VC: 10.00m K: 5.27	-1.40% L 22.50m		VC: 10.00m K: 5.27		0.50% L 92.50m						
CUT/FILL DEPTHS	-2.56	-1.67	-1.44	-1.47	-0.87	-3.74	-4.03	-5.29	-6.29	-6.49	-5.76	-3.11	-0.96	0.48	0.36	0.28	1.62	1.49	1.38	1.43	1.12	1.06	0.97	1.03	1.33	1.18					
PROPOSED LEVELS	5.84	5.54	5.50	5.60	5.69	5.75	5.80	5.85	5.90	5.95	6.00	6.05	6.10	6.15	6.20	6.25	6.30	6.35	6.31	6.17	6.03	5.94	5.98	6.03	6.08	6.13					
EXISTING LEVELS	8.40	7.21	6.95	7.07	6.56	9.49	9.83	11.14	12.19	12.44	11.76	9.16	7.06	5.67	5.84	5.97	4.68	4.86	4.93	4.73	4.91	4.88	5.01	5.00	4.76	4.95					
CHAINAGE	0.00	10.00	20.00	30.00	40.00	50.00	60.00	70.00	80.00	90.00	100.00	110.00	120.00	130.00	140.00	150.00	160.00	170.00	180.00	190.00	200.00	210.00	220.00	230.00	240.00	250.00					

CL - ROAD 03 (IVOR TRASK PLACE)
CH 0.00 TO CH 250.00

NOTES:

1. LONG SECTIONS ARE SHOWN WITH A 2x VERTICAL EXAGGERATION.
2. — — — — INDICATES EXISTING GROUND LEVELS.
3. ——— INDICATES PROPOSED GROUND LEVELS.
4. LEVELS ARE IN TERMS OF NZ VERTICAL DATUM 2016

This design and drawing shall only be used for the purpose for which it was supplied and shall not be altered or reproduced without the permission of Envelope Engineering Limited. No liability shall be accepted for unauthorised use of this design and drawing.

REVISIONS:

REV	NOTES	BY	DATE
R1	ISSUED FOR RESOURCE CONSENT	PWJ	22-10-2026

PROJECT:


NEW CENTRAL PARK LIMITED
77 KAPITI ROAD, PARAPARAUMU
KAPITI

TITLE:

PROPOSED ROADING
LONG SECTIONS
SHEET 3 OF 12


ENVELOPE
WWW.ENVELOPE-ENG.CO.NZ

DESIGNED: PWJ DRAWN: MJP
CHECKED: ADJ PLOT DATE: 22-10-2026
SCALE A1: 1:500-HZ 1:250-VERT SCALE A3: 1:1000-HZ 1:500-VERT
STATUS: RESOURCE CONSENT
PROJECT No: 1942-02 DRAWING No: 3202 REVISION: R1

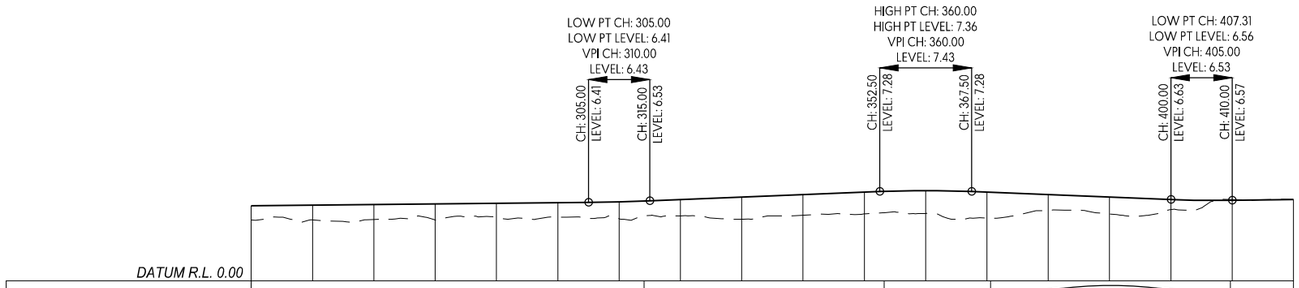

CUT/FILL DEPTHS	1.18	1.21	1.23	1.32	1.16	1.20	1.39	1.33	1.81	1.68	1.76	1.86	2.13	1.30	1.38	0.81	-0.05	0.00	
PROPOSED LEVELS	6.13	6.18	6.23	6.28	6.33	6.38	6.45	6.63	6.83	7.03	7.23	7.36	7.23	7.03	6.83	6.63	6.57	6.64	
EXISTING LEVELS	4.95	4.97	5.01	4.97	5.17	5.19	5.06	5.31	5.03	5.36	5.47	5.50	5.11	5.73	5.46	5.82	6.62	6.64	
CHAINAGE	250.00	260.00	270.00	280.00	290.00	300.00	310.00	320.00	330.00	340.00	350.00	360.00	370.00	380.00	390.00	400.00	410.00	420.00	

CL - ROAD 03 (IVOR TRASK PLACE)
CH 250.00 TO CH 420.00

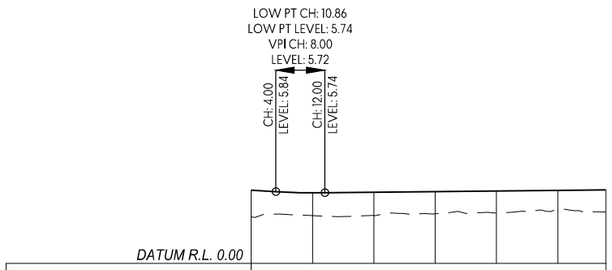

CUT/FILL DEPTHS	2.18	1.86	1.89	1.80	1.78	1.52	1.79
PROPOSED LEVELS	5.96	5.74	5.78	5.83	5.88	5.93	5.97
EXISTING LEVELS	3.78	3.88	3.90	4.03	4.11	4.41	4.19
CHAINAGE	0.00	10.00	20.00	30.00	40.00	50.00	57.85

CL - ROAD 04
CH 0.00 TO CH 57.85

NOTES:

1. LONG SECTIONS ARE SHOWN WITH A 2x VERTICAL EXAGGERATION.
2. — — — INDICATES EXISTING GROUND LEVELS.
3. ——— INDICATES PROPOSED GROUND LEVELS.
4. LEVELS ARE IN TERMS OF NZ VERTICAL DATUM 2016

This design and drawing shall only be used for the purpose for which it was supplied and shall not be altered or reproduced without the permission of Envelope Engineering Limited. No liability shall be accepted for unauthorised use of this design and drawing.

REVISIONS:

REV	NOTES	BY	DATE
R1	ISSUED FOR RESOURCE CONSENT	PWJ	22-10-2026

PROJECT:

NEW CENTRAL PARK LIMITED
77 KAPITI ROAD, PARAPARAUMU
KAPITI


TITLE:

PROPOSED ROADING
LONG SECTIONS
SHEET 4 OF 12


ENVELOPE
WWW.ENVELOPE-ENG.CO.NZ

DESIGNED: PWJ DRAWN: MJP
CHECKED: ADJ PLOT DATE: 22-10-2026
SCALE A1: 1:500-HZ 1:250-VERT SCALE A3: 1:1000-HZ 1:500-VERT
STATUS: RESOURCE CONSENT


PROJECT No: 1942-02
DRAWING No: 3203
REVISION: R1

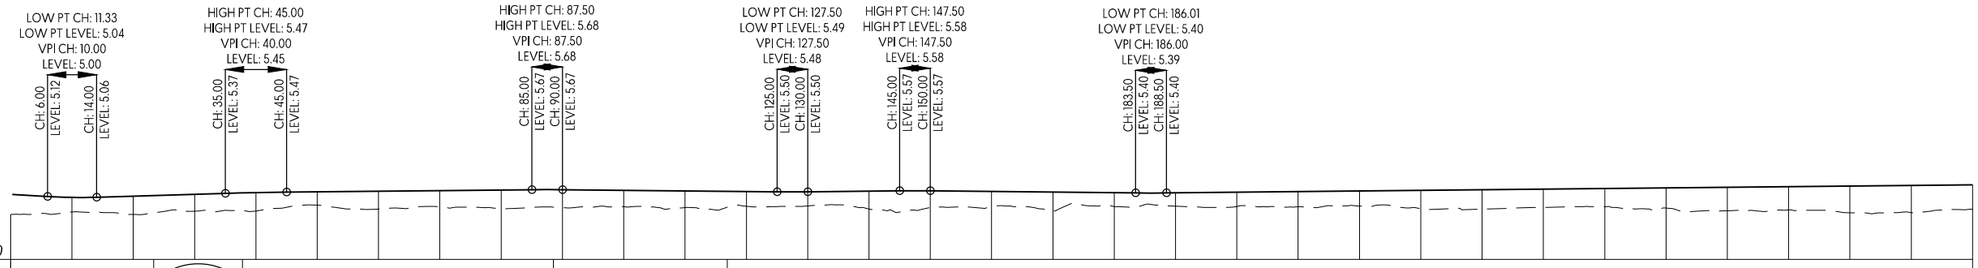
LOW PT CH: 11.33
LOW PT LEVEL: 5.04
VPI CH: 10.00
LEVEL: 5.00
CH: 6.00
LEVEL: 5.12
CH: 14.00
LEVEL: 5.06
HIGH PT CH: 45.00
HIGH PT LEVEL: 5.47
VPI CH: 40.00
LEVEL: 5.45
CH: 35.00
LEVEL: 5.37
CH: 45.00
LEVEL: 5.47
HIGH PT CH: 87.50
HIGH PT LEVEL: 5.68
VPI CH: 87.50
LEVEL: 5.68
CH: 85.00
LEVEL: 5.67
CH: 90.00
LEVEL: 5.67
LOW PT CH: 127.50
LOW PT LEVEL: 5.49
VPI CH: 127.50
LEVEL: 5.48
CH: 125.00
LEVEL: 5.50
CH: 130.00
LEVEL: 5.50
HIGH PT CH: 147.50
HIGH PT LEVEL: 5.58
VPI CH: 147.50
LEVEL: 5.58
CH: 145.00
LEVEL: 5.57
CH: 150.00
LEVEL: 5.57
LOW PT CH: 186.01
LOW PT LEVEL: 5.40
VPI CH: 186.00
LEVEL: 5.39
CH: 183.50
LEVEL: 5.40
CH: 186.50
LEVEL: 5.40
DATUM R.L. 0.00

| | | |

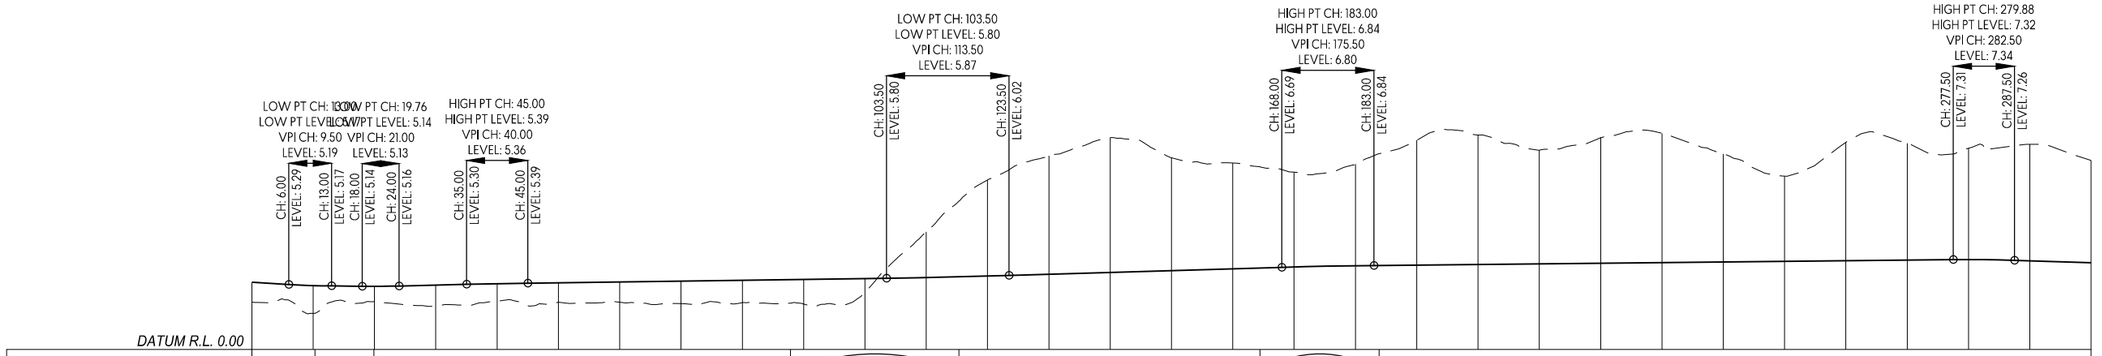
LOW PT CH: 103.50
LOW PT LEVEL: 5.80
VPI CH: 113.50
LEVEL: 5.87
HIGH PT CH: 183.00
HIGH PT LEVEL: 6.84
VPI CH: 175.50
LEVEL: 6.80
HIGH PT CH: 279.88
HIGH PT LEVEL: 7.32
VPI CH: 282.50
LEVEL: 7.34
LOW PT CH: 19.76
LOW PT LEVEL: 5.14
VPI CH: 21.00
LEVEL: 5.13
HIGH PT CH: 45.00
HIGH PT LEVEL: 5.39
VPI CH: 40.00
LEVEL: 5.36
CH: 6.00 LEVEL: 5.29
CH: 13.00 LEVEL: 5.17
CH: 18.00 LEVEL: 5.14
CH: 24.00 LEVEL: 5.16
CH: 35.00 LEVEL: 5.30
CH: 45.00 LEVEL: 5.39
CH: 103.50 LEVEL: 5.80
CH: 123.50 LEVEL: 6.02
CH: 168.00 LEVEL: 6.69
CH: 183.00 LEVEL: 6.84
CH: 277.50 LEVEL: 7.31
CH: 287.50 LEVEL: 7.26
DATUM R.L. 0.00


| | | |

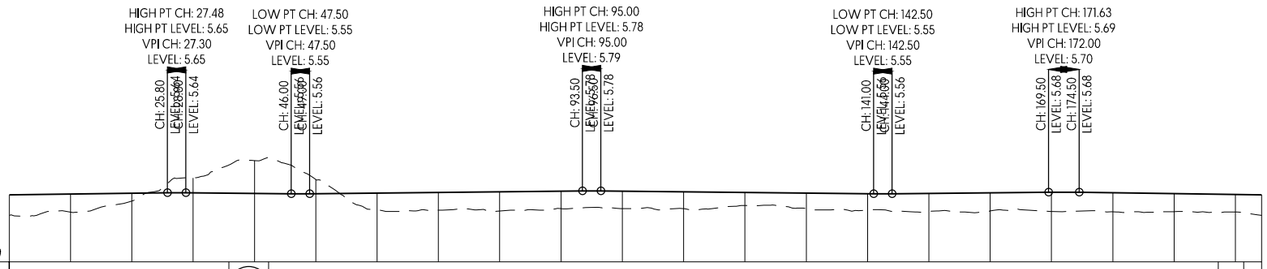

DATUM R.L. 0.00

HORIZONTAL GEOMETRY		Lg 35.83m 18°17'31"		R 10.00m Lg 6.47m		Lg 154.91m 55°22'13"														R 20.00m Lg 4.69m		912.92m 90°00'00"	
VERTICAL GEOMETRY		0.63% L 25.80m	VC: 3.00m K: 2.65	-0.50% L 17.20m	VC: 3.00m K: 3.00	0.50% L 44.50m			VC: 3.00m K: 3.00	-0.50% L 44.50m			VC: 3.00m K: 3.00	0.50% L 25.50m	VC: 5.00m K: 4.27	-0.67% L 29.77m							
CUT/FILL DEPTHS	1.67	1.48	0.64	-1.21	-2.68	-1.16	1.37	1.44	1.55	1.42	1.41	1.37	1.06	1.28	1.33	1.44	1.48	1.58	1.55	1.47	1.43	1.68	
PROPOSED LEVELS	5.48	5.54	5.60	5.64	5.59	5.56	5.61	5.66	5.71	5.76	5.76	5.71	5.66	5.61	5.56	5.59	5.64	5.69	5.64	5.58	5.51	5.48	
EXISTING LEVELS	3.80	4.06	4.96	6.85	8.27	6.72	4.25	4.22	4.16	4.34	4.35	4.34	4.61	4.33	4.23	4.14	4.16	4.11	4.09	4.10	4.08	3.80	
CHAINAGE	0.00	10.00	20.00	30.00	40.00	50.00	60.00	70.00	80.00	90.00	100.00	110.00	120.00	130.00	140.00	150.00	160.00	170.00	180.00	190.00	200.00	204.27	


CL - JOAL A
CH 0.00 TO CH 204.27

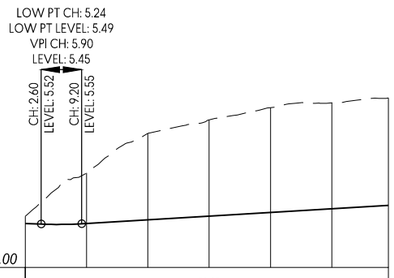

DATUM R.L. 2.00

HORIZONTAL GEOMETRY		Lg 59.25m 325°22'13"					
VERTICAL GEOMETRY		-2.00% L 7.20m	VC: 6.60m K: 1.32	3.00% L 50.05m			
CUT/FILL DEPTHS	-0.60	-4.12	-7.03	-7.84	-8.54	-8.63	-8.76
PROPOSED LEVELS	5.57	5.58	5.88	6.18	6.48	6.78	7.06
EXISTING LEVELS	6.17	9.70	12.91	14.01	15.02	15.41	15.82
CHAINAGE	0.00	10.00	20.00	30.00	40.00	50.00	59.25

CL - JOAL B
CH 0.00 TO CH 59.25

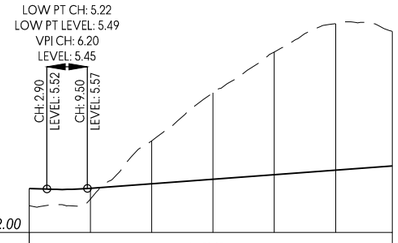

DATUM R.L. 2.00

HORIZONTAL GEOMETRY		Lg 59.25m 325°22'13"					
VERTICAL GEOMETRY		-2.00% L 7.20m	VC: 6.60m K: 1.16	3.70% L 49.75m			
CUT/FILL DEPTHS	1.40	0.88	-3.50	-7.04	-10.00	-11.93	-10.96
PROPOSED LEVELS	5.58	5.59	5.96	6.33	6.70	7.07	7.41
EXISTING LEVELS	4.17	4.71	9.46	13.37	16.70	19.00	18.38
CHAINAGE	0.00	10.00	20.00	30.00	40.00	50.00	59.25

CL - JOAL C
CH 0.00 TO CH 59.25

NOTES:

1. LONG SECTIONS ARE SHOWN WITH A 2x VERTICAL EXAGGERATION.
2. — — — INDICATES EXISTING GROUND LEVELS.
3. ——— INDICATES PROPOSED GROUND LEVELS.
4. LEVELS ARE IN TERMS OF NZ VERTICAL DATUM 2016

This design and drawing shall only be used for the purpose for which it was supplied and shall not be altered or reproduced without the permission of Envelope Engineering Limited. No liability shall be accepted for unauthorised use of this design and drawing.

REVISIONS:

REV	NOTES	BY	DATE
R1	ISSUED FOR RESOURCE CONSENT	PWJ	22-10-2026

PROJECT:

NEW CENTRAL PARK LIMITED
77 KAPITI ROAD, PARAPARAUMU
KAPITI


TITLE:

PROPOSED ROADING
LONG SECTIONS
SHEET 7 OF 12


ENVELOPE
WWW.ENVELOPE-ENG.CO.NZ

DESIGNED: PWJ DRAWN: MJP
CHECKED: ADJ PLOT DATE: 22-10-2026
SCALE A1: 1:500-HZ 1:250-VERT SCALE A3: 1:1000-HZ 1:500-VERT
STATUS: RESOURCE CONSENT


PROJECT No: 1942-02
DRAWING No: 3206
REVISION: R1

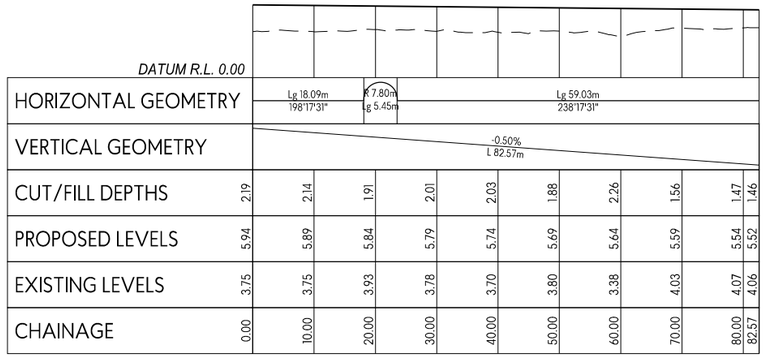


CL - JOAL D
CH 0.00 TO CH 82.57

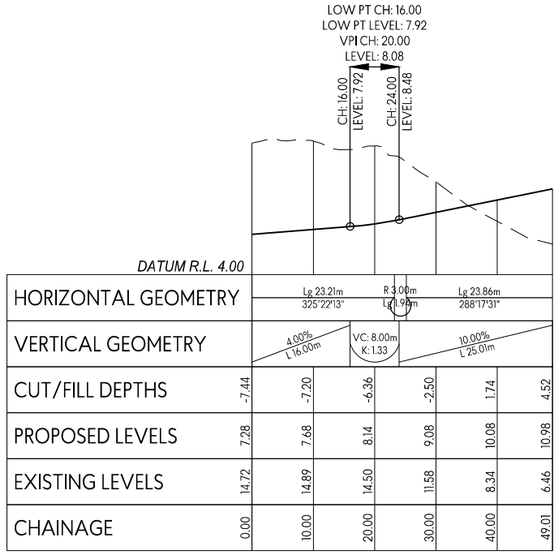

CL - JOAL E
CH 0.00 TO CH 49.01

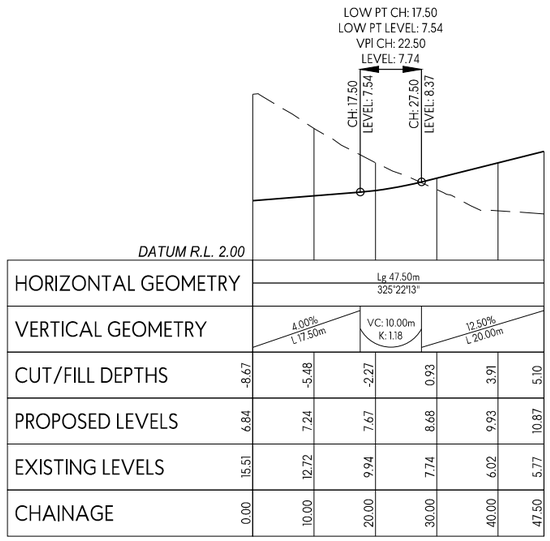

CL - JOAL F
CH 0.00 TO CH 47.50

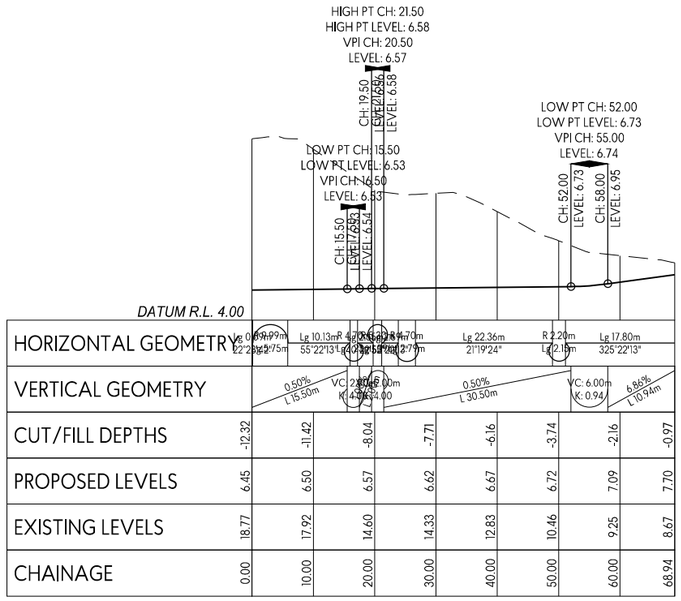

CL - JOAL G
CH 0.00 TO CH 68.94

NOTES:

1. LONG SECTIONS ARE SHOWN WITH A 2x VERTICAL EXAGGERATION.
2. — — — INDICATES EXISTING GROUND LEVELS.
3. ——— INDICATES PROPOSED GROUND LEVELS.
4. LEVELS ARE IN TERMS OF NZ VERTICAL DATUM 2016

This design and drawing shall only be used for the purpose for which it was supplied and shall not be altered or reproduced without the permission of Envelope Engineering Limited. No liability shall be accepted for unauthorised use of this design and drawing.

REVISIONS:

REV	NOTES	BY	DATE
R1	ISSUED FOR RESOURCE CONSENT	PWJ	22-10-2026

PROJECT:

NEW CENTRAL PARK LIMITED
77 KAPITI ROAD, PARAPARAUMU
KAPITI


TITLE:

PROPOSED ROADING
LONG SECTIONS
SHEET 7 OF 12


ENVELOPE
WWW.ENVELOPE-ENG.CO.NZ

DESIGNED: PWJ DRAWN: MJP
CHECKED: ADJ PLOT DATE: 22-10-2026
SCALE A1: 1:500-HZ 1:250-VERT SCALE A3: 1:1000-HZ 1:500-VERT
STATUS: RESOURCE CONSENT


PROJECT No: 1942-02
DRAWING No: 3207
REVISION: R1

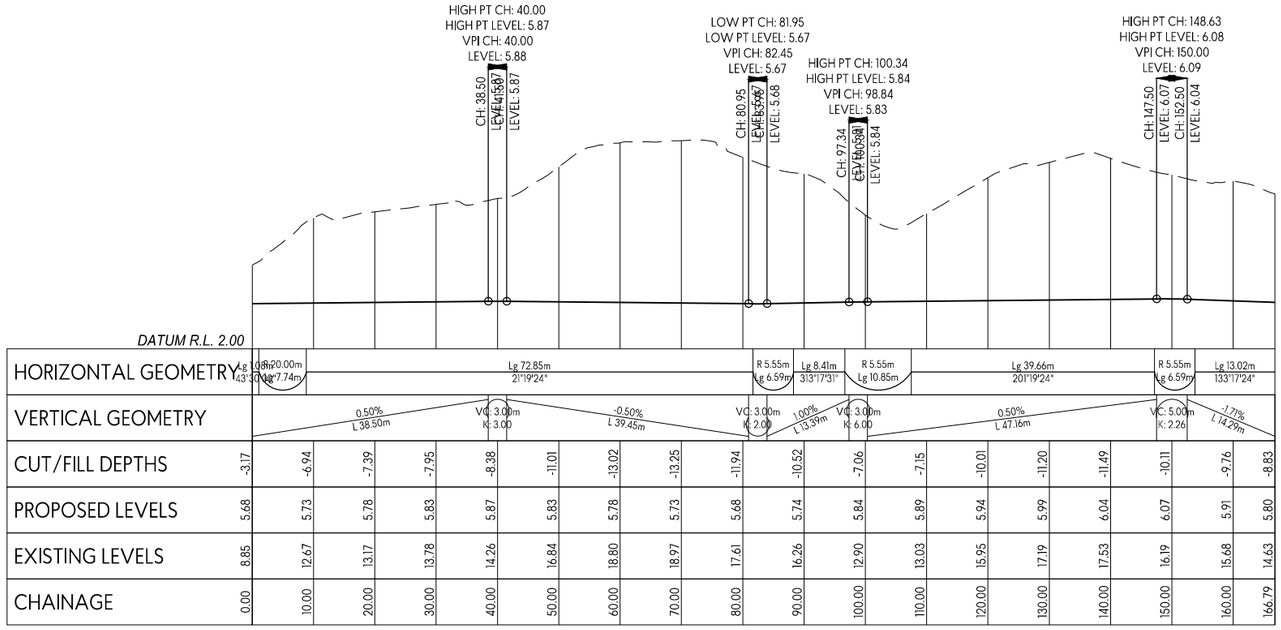

CL - JOAL H
CH 0.00 TO CH 166.79

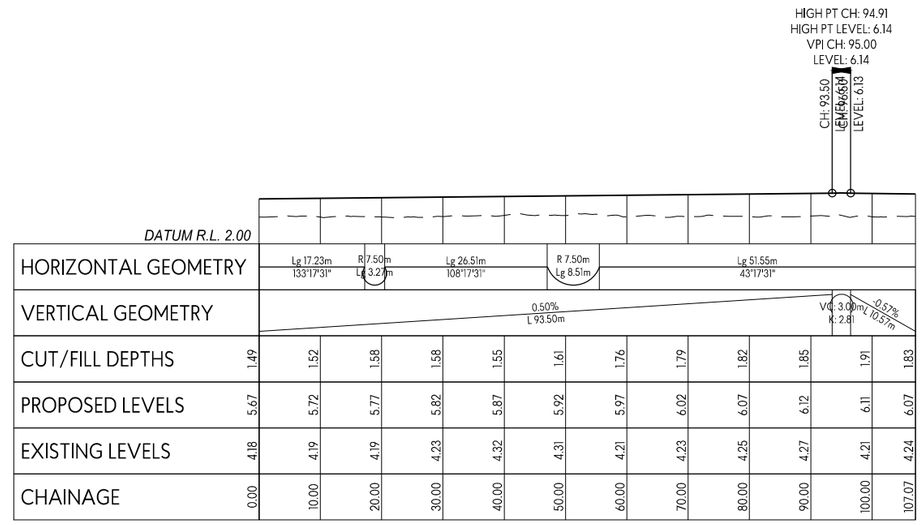

CL - JOAL I
CH 0.00 TO CH 107.07

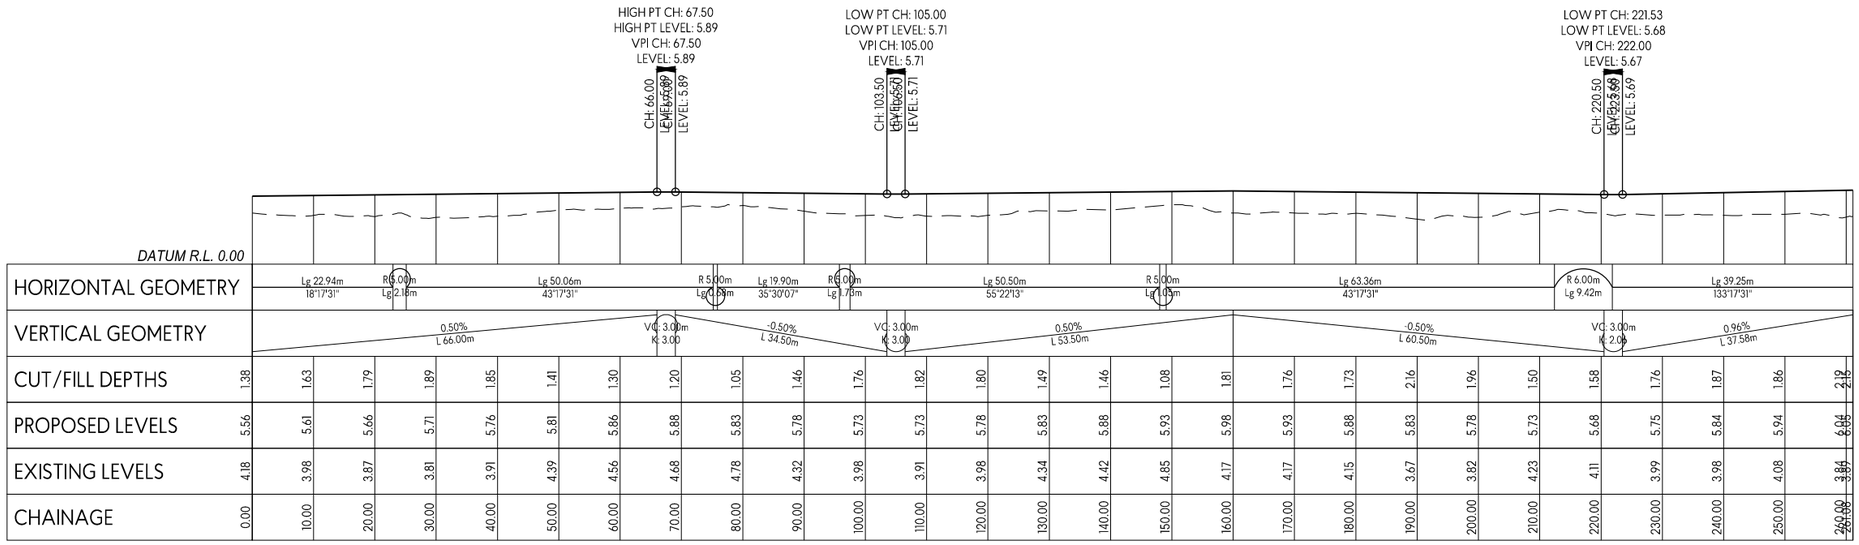

CL - JOAL J
CH 0.00 TO CH 261.08

NOTES:

1. LONG SECTIONS ARE SHOWN WITH A 2x VERTICAL EXAGGERATION.
2. — — — — INDICATES EXISTING GROUND LEVELS.
3. ——— INDICATES PROPOSED GROUND LEVELS.
4. LEVELS ARE IN TERMS OF NZ VERTICAL DATUM 2016

This design and drawing shall only be used for the purpose for which it was supplied and shall not be altered or reproduced without the permission of Envelope Engineering Limited. No liability shall be accepted for unauthorised use of this design and drawing.

REVISIONS:

REV	NOTES	BY	DATE
R1	ISSUED FOR RESOURCE CONSENT	PWJ	22-10-2026

PROJECT:

NEW CENTRAL PARK LIMITED
77 KAPITI ROAD, PARAPARAUMU
KAPITI


TITLE:

PROPOSED ROADING
LONG SECTIONS
SHEET 9 OF 12

ENVELOPE
WWW.ENVELOPE-ENG.CO.NZ


DESIGNED: PWJ DRAWN: MJP
CHECKED: ADJ PLOT DATE: 22-10-2026
SCALE A1: 1:500-HZ 1:250-VERT SCALE A3: 1:1000-HZ 1:500-VERT
STATUS: RESOURCE CONSENT

PROJECT No: 1942-02
DRAWING No: 3208
REVISION: R1

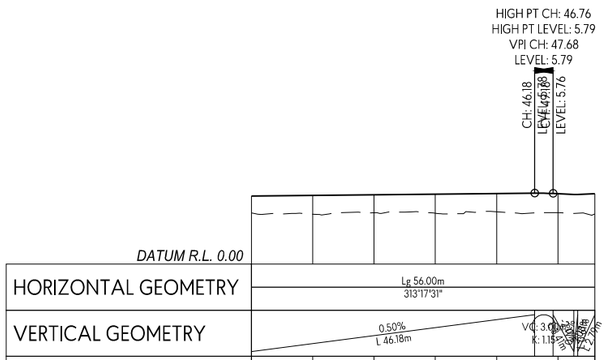


CUT/FILL DEPTHS	1.38	1.53	1.46	1.55	1.49	1.54	1.65	
PROPOSED LEVELS	5.55	5.60	5.65	5.70	5.75	5.74	5.75	
EXISTING LEVELS	4.17	4.07	4.19	4.15	4.26	4.20	4.09	
CHAINAGE	0.00	10.00	20.00	30.00	40.00	50.00	56.00	

CL - JOAL K
CH 0.00 TO CH 56.00

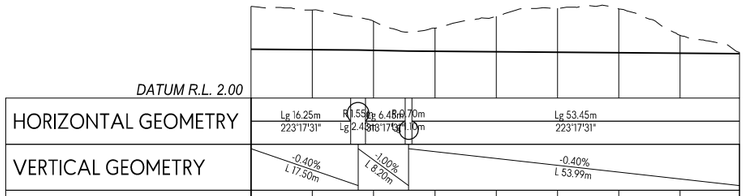


CUT/FILL DEPTHS	-3.48	-3.23	-2.37	-1.88	-2.88	-3.58	-3.57	-1.45	-0.10
PROPOSED LEVELS	6.00	5.96	5.90	5.83	5.79	5.75	5.71	5.67	5.63
EXISTING LEVELS	9.48	9.19	8.28	7.71	8.67	9.32	9.27	7.12	5.73
CHAINAGE	0.00	10.00	20.00	30.00	40.00	50.00	60.00	70.00	79.69

CL - JOAL L
CH 0.00 TO CH 79.69

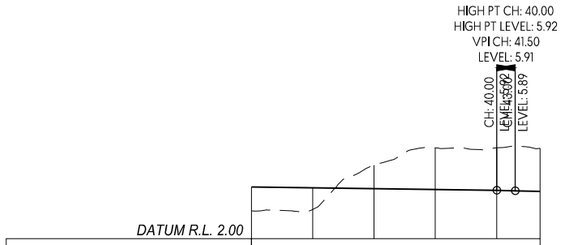

CUT/FILL DEPTHS	1.94	1.77	-1.93	-3.41	-3.48	-3.51	
PROPOSED LEVELS	6.20	6.13	6.06	5.99	5.92	5.84	
EXISTING LEVELS	4.26	4.36	7.99	9.40	9.40	9.35	
CHAINAGE	0.00	10.00	20.00	30.00	40.00	47.10	

CL - JOAL M
CH 0.00 TO CH 47.10

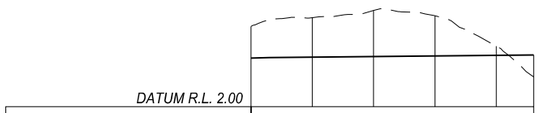

CUT/FILL DEPTHS	-2.59	-3.22	-3.76	-3.28	-0.76	1.77	
PROPOSED LEVELS	5.94	6.02	6.07	6.12	6.17	6.20	
EXISTING LEVELS	8.53	9.23	9.83	9.40	6.93	4.43	
CHAINAGE	0.00	10.00	20.00	30.00	40.00	46.10	

CL - JOAL N
CH 0.00 TO CH 46.10

NOTES:

1. LONG SECTIONS ARE SHOWN WITH A 2x VERTICAL EXAGGERATION.
2. — — — INDICATES EXISTING GROUND LEVELS.
3. ——— INDICATES PROPOSED GROUND LEVELS.
4. LEVELS ARE IN TERMS OF NZ VERTICAL DATUM 2016

This design and drawing shall only be used for the purpose for which it was supplied and shall not be altered or reproduced without the permission of Envelope Engineering Limited. No liability shall be accepted for unauthorised use of this design and drawing.

REVISIONS:

REV	NOTES	BY	DATE
R1	ISSUED FOR RESOURCE CONSENT	PWJ	22-10-2026

PROJECT:

NEW CENTRAL PARK LIMITED
77 KAPITI ROAD, PARAPARAUMU
KAPITI


TITLE:

PROPOSED ROADING
LONG SECTIONS
SHEET 10 OF 12


ENVELOPE
WWW.ENVELOPE-ENG.CO.NZ

DESIGNED: PWJ DRAWN: MJP
CHECKED: ADJ PLOT DATE: 22-10-2026
SCALE A1: 1:500-HZ 1:250-VERT SCALE A3: 1:1000-HZ 1:500-VERT
STATUS: RESOURCE CONSENT


PROJECT No: 1942-02
DRAWING No: 3209
REVISION: R1

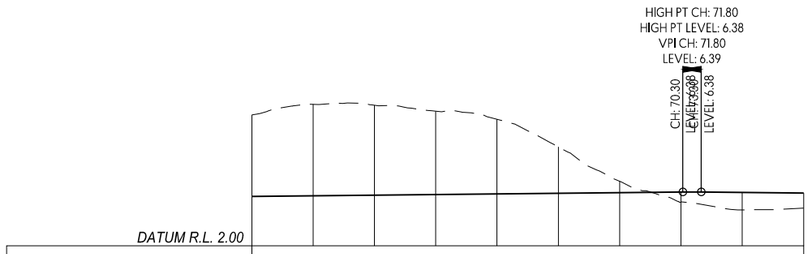


CL - JOAL O
CH 0.00 TO CH 90.00

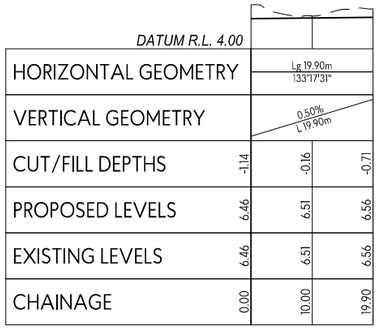

CL - JOAL P
CH 0.00 TO CH 19.90

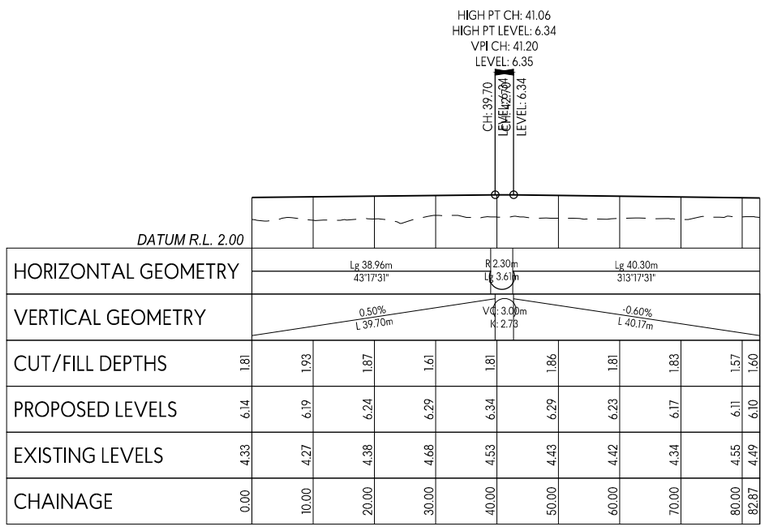

CL - JOAL Q
CH 0.00 TO CH 82.87

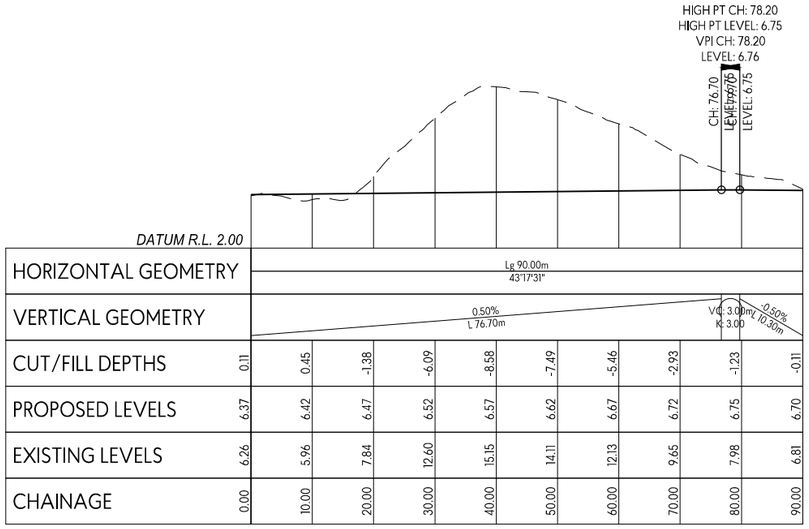

CL - JOAL R
CH 0.00 TO CH 90.00

NOTES:

1. LONG SECTIONS ARE SHOWN WITH A 2x VERTICAL EXAGGERATION.
2. — — — — INDICATES EXISTING GROUND LEVELS.
3. ——— INDICATES PROPOSED GROUND LEVELS.
4. LEVELS ARE IN TERMS OF NZ VERTICAL DATUM 2016

This design and drawing shall only be used for the purpose for which it was supplied and shall not be altered or reproduced without the permission of Envelope Engineering Limited. No liability shall be accepted for unauthorised use of this design and drawing.

REVISIONS:

REV	NOTES	BY	DATE
R1	ISSUED FOR RESOURCE CONSENT	PWJ	22-10-2026

PROJECT:

NEW CENTRAL PARK LIMITED
77 KAPITI ROAD, PARAPARAUMU
KAPITI


TITLE:

PROPOSED ROADING
LONG SECTIONS
SHEET 11 OF 12

ENVELOPE
WWW.ENVELOPE-ENG.CO.NZ

DESIGNED: PWJ DRAWN: MJP
CHECKED: ADJ PLOT DATE: 22-10-2026
SCALE A1: 1:500-HZ 1:250-VERT SCALE A3: 1:1000-HZ 1:500-VERT
STATUS: RESOURCE CONSENT

PROJECT No: 1942-02
DRAWING No: 3210
REVISION: R1

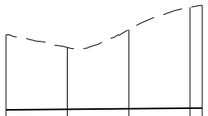


DATUM R.L. 4.00					
HORIZONTAL GEOMETRY		Lg 32.01m 313°17'31"			
VERTICAL GEOMETRY		0.50% L 32.01m			
CUT/FILL DEPTHS	-6.12	-5.04	-6.45	-8.21	-8.38
PROPOSED LEVELS	6.51	6.56	6.61	6.66	6.67
EXISTING LEVELS	12.64	11.60	13.06	14.88	15.06
CHAINAGE	0.00	10.00	20.00	30.00	32.01

CL - JOAL S
CH 0.00 TO CH 32.01




DATUM R.L. 4.00				
HORIZONTAL GEOMETRY		Lg 29.70m 313°17'31"		
VERTICAL GEOMETRY		0.50% L 29.70m		
CUT/FILL DEPTHS	-4.80	-3.36	-2.57	-1.36
PROPOSED LEVELS	6.67	6.72	6.77	6.82
EXISTING LEVELS	11.47	10.08	9.35	8.18
CHAINAGE	0.00	10.00	20.00	29.70

CL - JOAL T
CH 0.00 TO CH 29.70

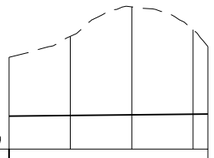


DATUM R.L. 4.00					
HORIZONTAL GEOMETRY		Lg 32.40m 133°17'31"			
VERTICAL GEOMETRY		0.50% L 32.40m			
CUT/FILL DEPTHS	-4.80	-6.46	-8.81	-6.90	-5.51
PROPOSED LEVELS	6.69	6.74	6.79	6.84	6.85
EXISTING LEVELS	11.49	13.20	15.60	13.74	12.37
CHAINAGE	0.00	10.00	20.00	30.00	32.40

CL - JOAL U
CH 0.00 TO CH 32.40

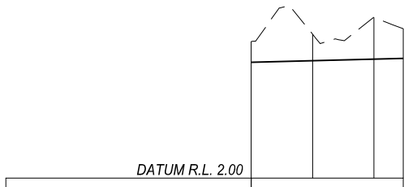

DATUM R.L. 2.00				
HORIZONTAL GEOMETRY		Lg 24.80m 43°17'31"		
VERTICAL GEOMETRY		0.50% L 24.80m		
CUT/FILL DEPTHS	-0.68	-0.87	-1.36	-0.98
PROPOSED LEVELS	5.78	5.83	5.88	5.90
EXISTING LEVELS	6.46	6.69	7.24	6.88
CHAINAGE	0.00	10.00	20.00	24.80

CL - JOAL V

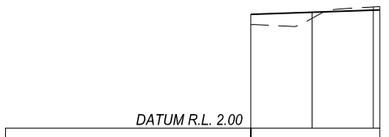

DATUM R.L. 2.00				
HORIZONTAL GEOMETRY		Lg 21.06m 223°17'31"		
VERTICAL GEOMETRY		0.70% L 21.06m		
CUT/FILL DEPTHS	0.34	0.20	-0.10	-0.11
PROPOSED LEVELS	5.71	5.78	5.85	5.86
EXISTING LEVELS	5.37	5.58	5.95	5.97
CHAINAGE	0.00	10.00	20.00	21.06

CL - JOAL V-EXIT

NOTES:

1. LONG SECTIONS ARE SHOWN WITH A 2x VERTICAL EXAGGERATION.
2. — —— — INDICATES EXISTING GROUND LEVELS.
3. ——— INDICATES PROPOSED GROUND LEVELS.
4. LEVELS ARE IN TERMS OF NZ VERTICAL DATUM 2016

This design and drawing shall only be used for the purpose for which it was supplied and shall not be altered or reproduced without the permission of Envelope Engineering Limited. No liability shall be accepted for unauthorised use of this design and drawing.

REVISIONS:

REV	NOTES	BY	DATE
R1	ISSUED FOR RESOURCE CONSENT	PWJ	22-10-2026

PROJECT:
NEW CENTRAL PARK LIMITED
77 KAPITI ROAD, PARAPARAUMU
KAPITI

TITLE:
PROPOSED ROADING
LONG SECTIONS
SHEET 12 OF 12

ENVELOPE
WWW.ENVELOPE-ENG.CO.NZ

DESIGNED: PWJ DRAWN: MJP
CHECKED: ADJ PLOT DATE: 22-10-2026
SCALE A1: 1:500-HZ 1:250-VERT SCALE A3: 1:1000-HZ 1:500-VERT
STATUS: RESOURCE CONSENT
PROJECT No: 1942-02 DRAWING No: 3211 REVISION: R1