REFER SHEET L10.101

REFER SHEET L10.104

BUILDING CANOPY ABOVE

10x FU-501

DT-002

DT-501

FU-001 WT-001

FU-006

TR-003

TR-002

TR-001

PL-001

TR-005

BS-001

BS-002

FU-002

FU-004

FU-007

3x FU-003

All dimension to be verified on site before producing shop drawings or commencing any work.
Do not scale. The copyright of this drawing remains with Warren and Mahoney Architects New Zealand Ltd.

Revisions

A	16.10.2026	FTAA SUBSTANTIVE
B	28.10.2026	FTAA SUBSTANTIVE

Notes

KEY:

- SU-001
- SU-002
- SU-003
- SU-004
- PL-001
- PL-002
- PL-501
- EXTENT OF LANDSCAPE WORKS
- BUILDING CANOPY
- PROPERTY BOUNDARY

N PROJECT NORTH

N TRUE NORTH

Client

WAIPAPA TAUMATA RAU, THE UNIVERSITY OF AUCKLAND

Warren and Mahoney Architects New Zealand Ltd

Ground Floor, Mason Bros.
139 Pakenham Street West
Wynyard Quarter
Auckland 1010
New Zealand
Phone + 64 9 309 4894

Registered Architects and Designers
www.warrenandmahoney.com

Project Title

STUDENT CENTRE AND LIBRARY LANDSCAPE

Drawing Title

GENERAL ARRANGEMENT GROUND FLOOR SHEET 03 OF 04

Drawing Status

FTAA SUBSTANTIVE

Drawing Details

Scale	1 : 100@ A1
Date	28.10.2026
Job No	10527
Drawn	RF
Checked	MH

Drawing No L10.103 **Revision** B

WARREN AND MAHONEY®

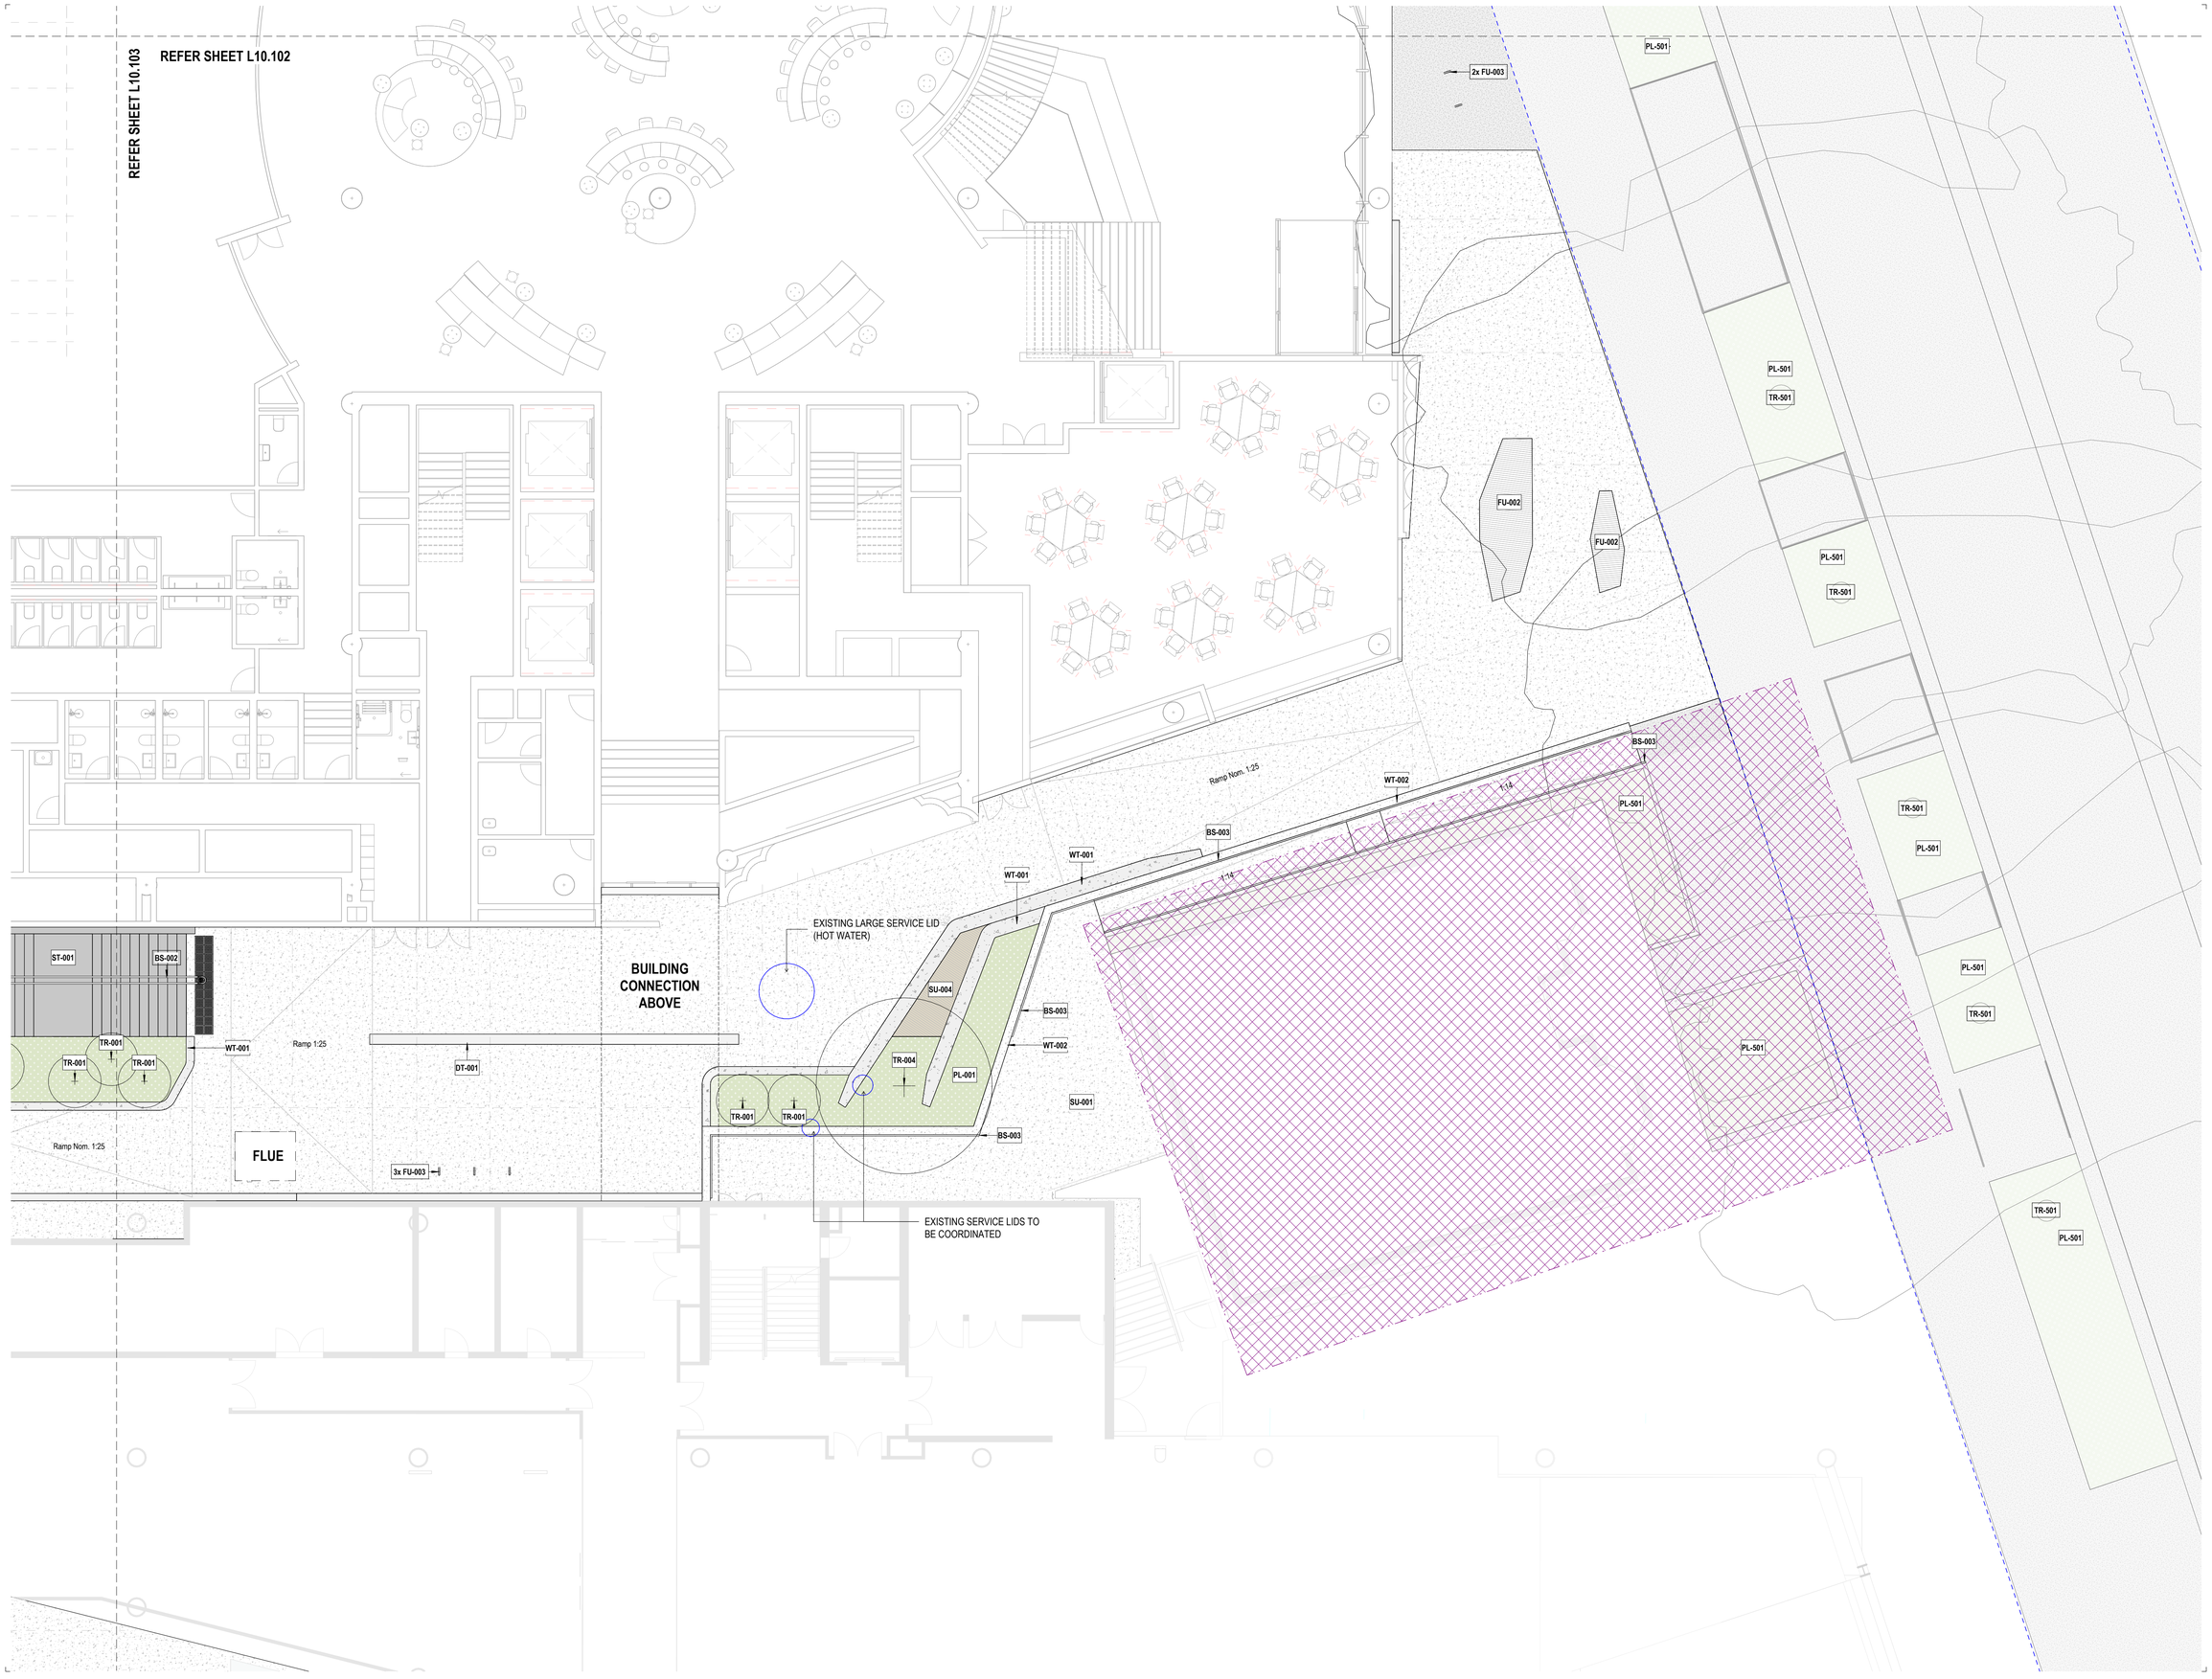

All dimension to be verified on site before producing shop drawings or commencing any work.
Do not scale. The copyright of this drawing remains with Warren and Mahoney Architects New Zealand Ltd.

Revisions

A	16.10.2026	FTAA SUBSTANTIVE
B	28.10.2026	FTAA SUBSTANTIVE

Notes

KEY:

- SU-001
- SU-002
- SU-003
- SU-004
- PL-001
- PL-002
- PL-501
- AUSA HOUSE EXTENT OF PLACE OVERLAY
- EXTENT OF LANDSCAPE WORKS
- BUILDING CANOPY
- PROPERTY BOUNDARY

PROJECT NORTH

TRUE NORTH

Client

WAIPAPA TAUMATA RAU, THE UNIVERSITY OF AUCKLAND

Warren and Mahoney Architects New Zealand Ltd

Ground Floor, Mason Bros.
139 Pakenham Street West
Wynyard Quarter
Auckland 1010
New Zealand
Phone + 64 9 309 4894

Registered Architects and Designers
www.warrenandmahoney.com

Project Title

STUDENT CENTRE AND LIBRARY LANDSCAPE

Drawing Title

GENERAL ARRANGEMENT GROUND FLOOR SHEET 04 OF 04

Drawing Status

FTAA SUBSTANTIVE

Drawing Details

Scale	1 : 100@ A1
Date	28.10.2026
Job No	10527
Drawn	RF
Checked	MH

Drawing No L10.104

Revision B

WARREN AND MAHONEY

All dimension to be verified on site before producing shop drawings or commencing any work.
Do not scale. The copyright of this drawing remains with Warren and Mahoney Architects New Zealand Ltd.

Revisions

A	16.10.2026	FTAA SUBSTANTIVE
B	28.10.2026	FTAA SUBSTANTIVE

Notes

KEY:

- SU-001
- SU-002
- SU-003
- SU-004
- PL-001
- PL-002
- PL-501
- EXTENT OF LANDSCAPE WORKS
- BUILDING CANOPY
- PROPERTY BOUNDARY

PROJECT NORTH

TRUE NORTH

Client

WAIPAPA TAUMATA RAU, THE UNIVERSITY OF AUCKLAND

Warren and Mahoney Architects New Zealand Ltd

Ground Floor, Mason Bros.
139 Pakenham Street West
Wynyard Quarter
Auckland 1010
New Zealand
Phone + 64 9 309 4894

Registered Architects and Designers
www.warrenandmahoney.com

Project Title

STUDENT CENTRE AND LIBRARY LANDSCAPE

Drawing Title

GENERAL ARRANGEMENT LOWER GROUND SHEET 01 OF 01

Drawing Status

FTAA SUBSTANTIVE

Drawing Details

Scale	1 : 100@ A1
Date	28.10.2026
Job No	10527
Drawn	RF
Checked	MH

Drawing No L10.110

Revision B

WARREN AND MAHONEY

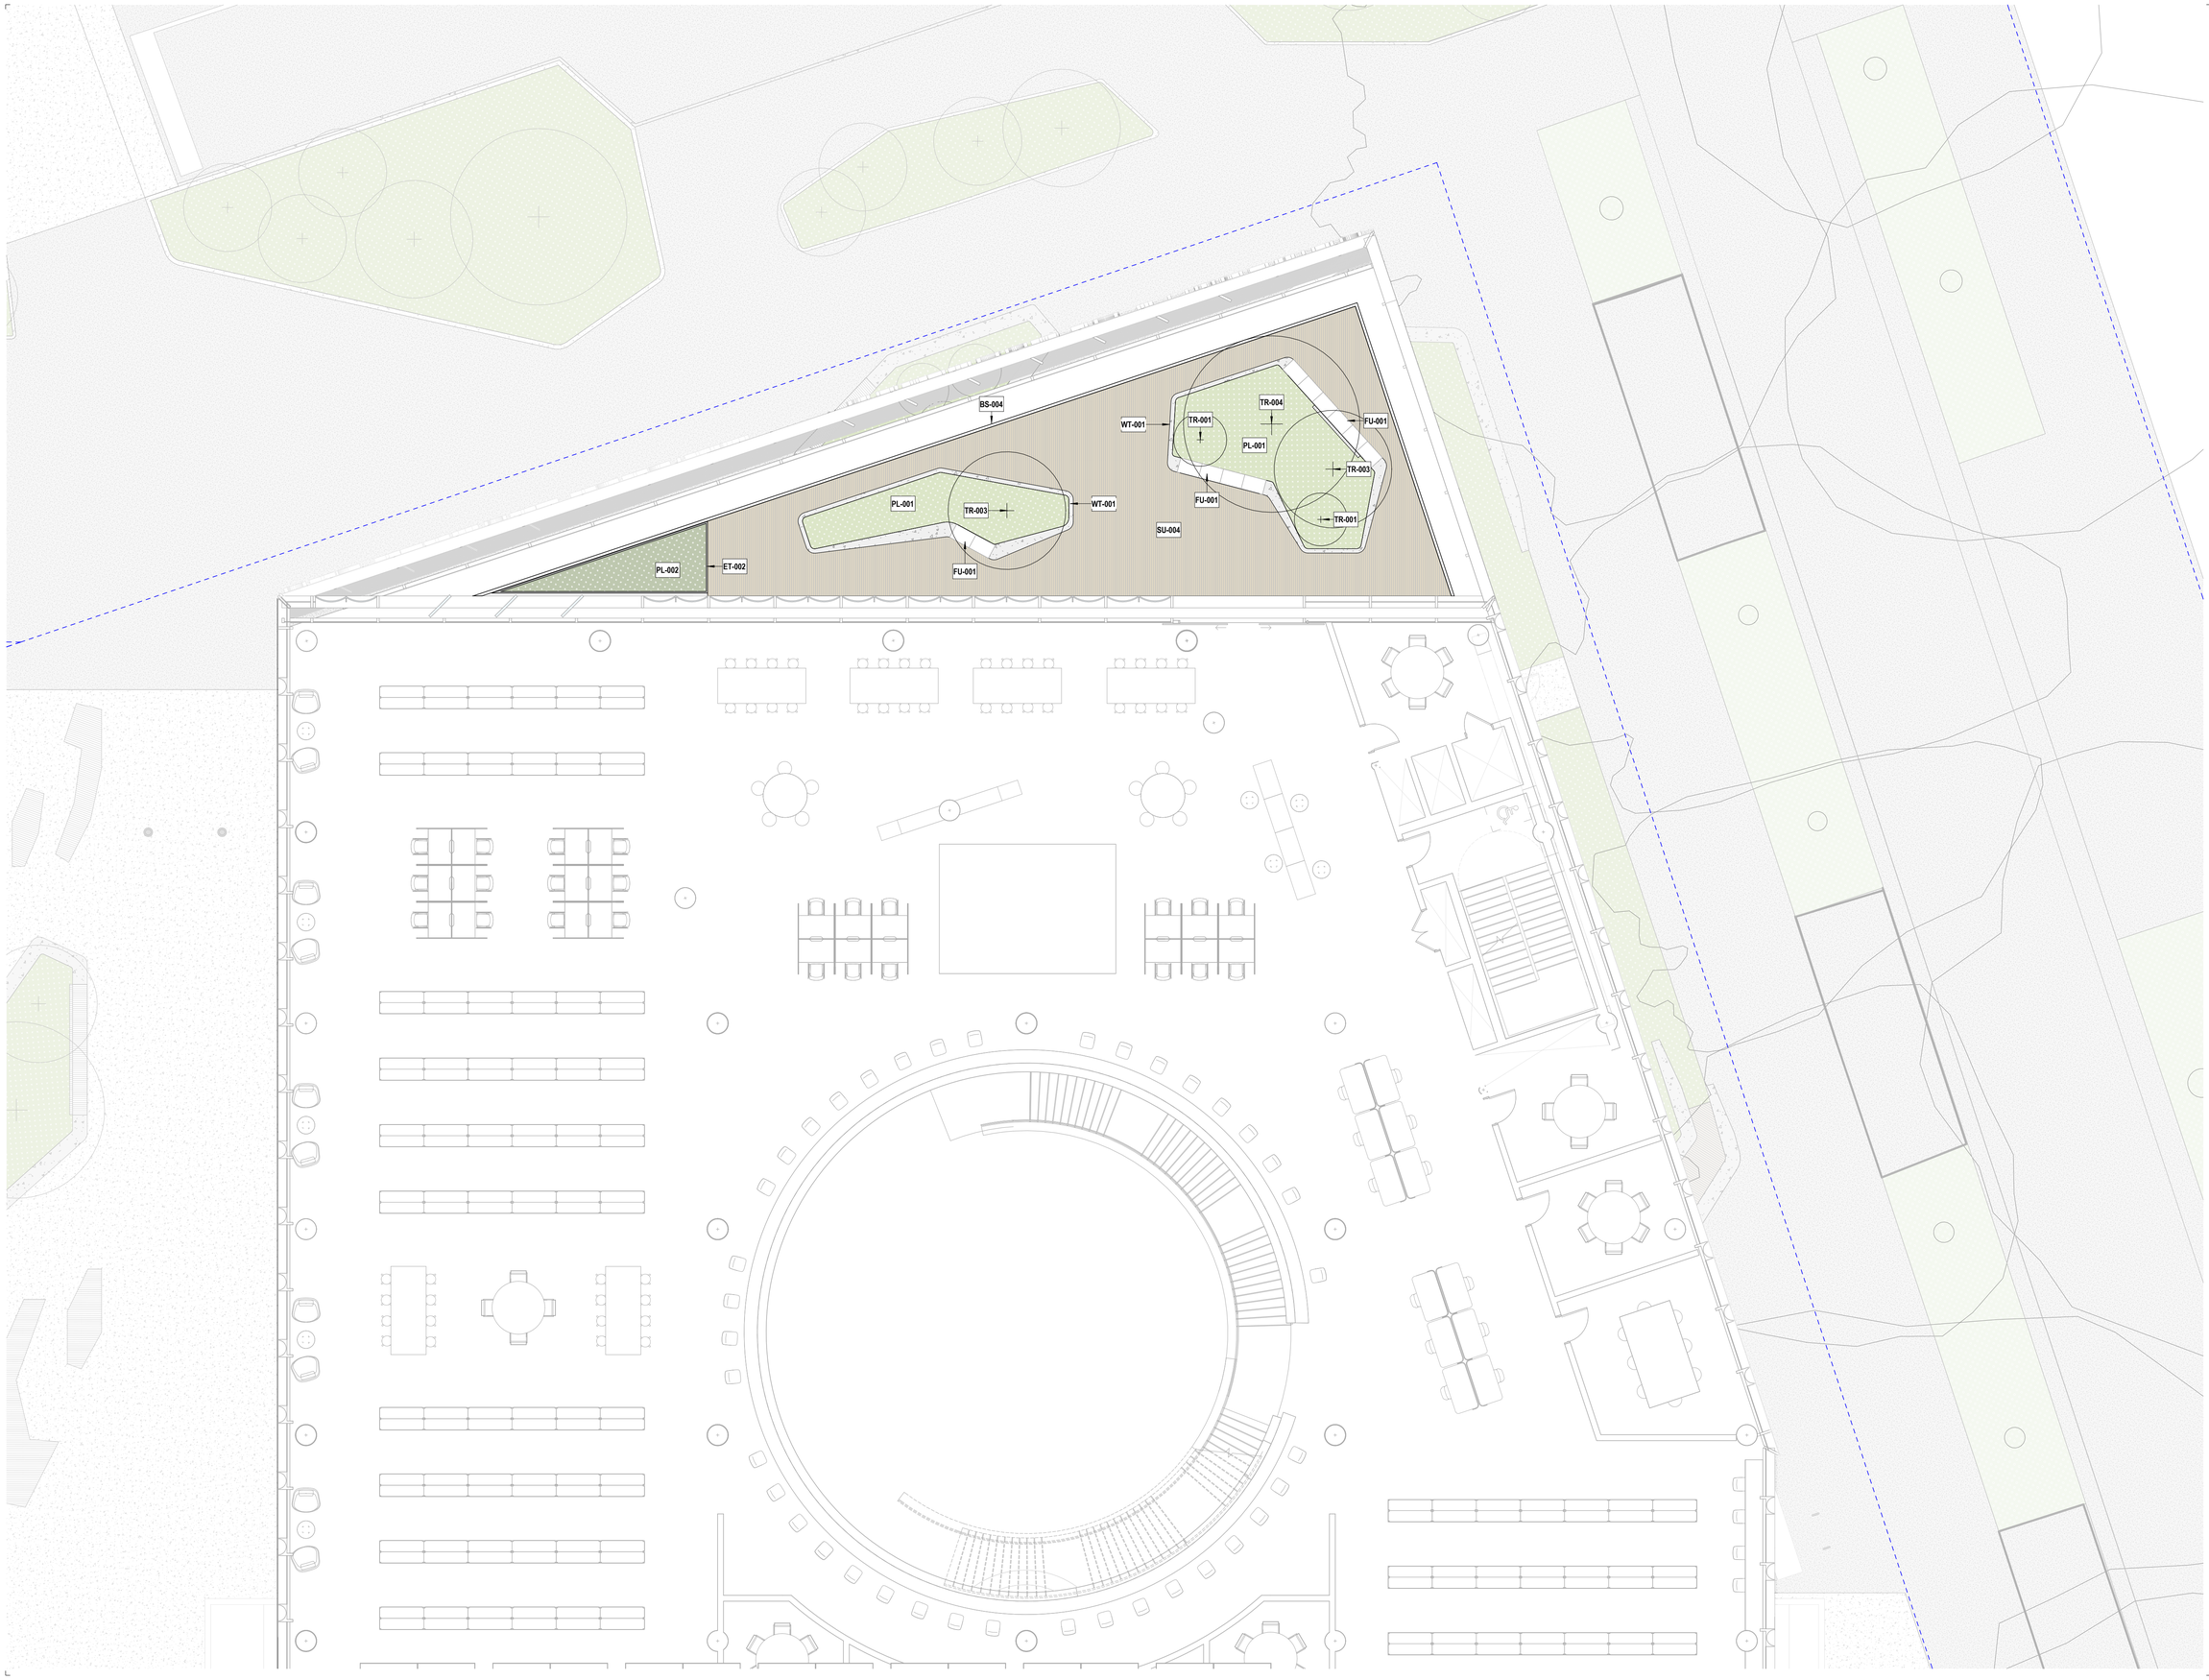

All dimension to be verified on site before producing shop drawings or commencing any work.
Do not scale. The copyright of this drawing remains with Warren and Mahoney Architects New Zealand Ltd.

Revisions

A	16.10.2026	FTAA SUBSTANTIVE
B	28.10.2026	FTAA SUBSTANTIVE

Notes

KEY:

- SU-001
- SU-002
- SU-003
- SU-004
- PL-001
- PL-002
- PL-501
- EXTENT OF LANDSCAPE WORKS
- BUILDING CANOPY
- PROPERTY BOUNDARY

N PROJECT NORTH

N TRUE NORTH

Client

WAIPAPA TAUMATA RAU, THE UNIVERSITY OF AUCKLAND

Warren and Mahoney Architects New Zealand Ltd

Ground Floor, Mason Bros.
139 Pakenham Street West
Wynyard Quarter
Auckland 1010
New Zealand
Phone + 64 9 309 4894

Registered Architects and Designers
www.warrenandmahoney.com

Project Title

STUDENT CENTRE AND LIBRARY LANDSCAPE

Drawing Title

GENERAL ARRANGEMENT PLAN LEVEL 04 TERRACE

Drawing Status

FTAA SUBSTANTIVE

Drawing Details

Scale	1 : 100@ A1
Date	28.10.2026
Job No	10527
Drawn	RF
Checked	MH

Drawing No L10.120

Revision B

WARREN AND MAHONEY®

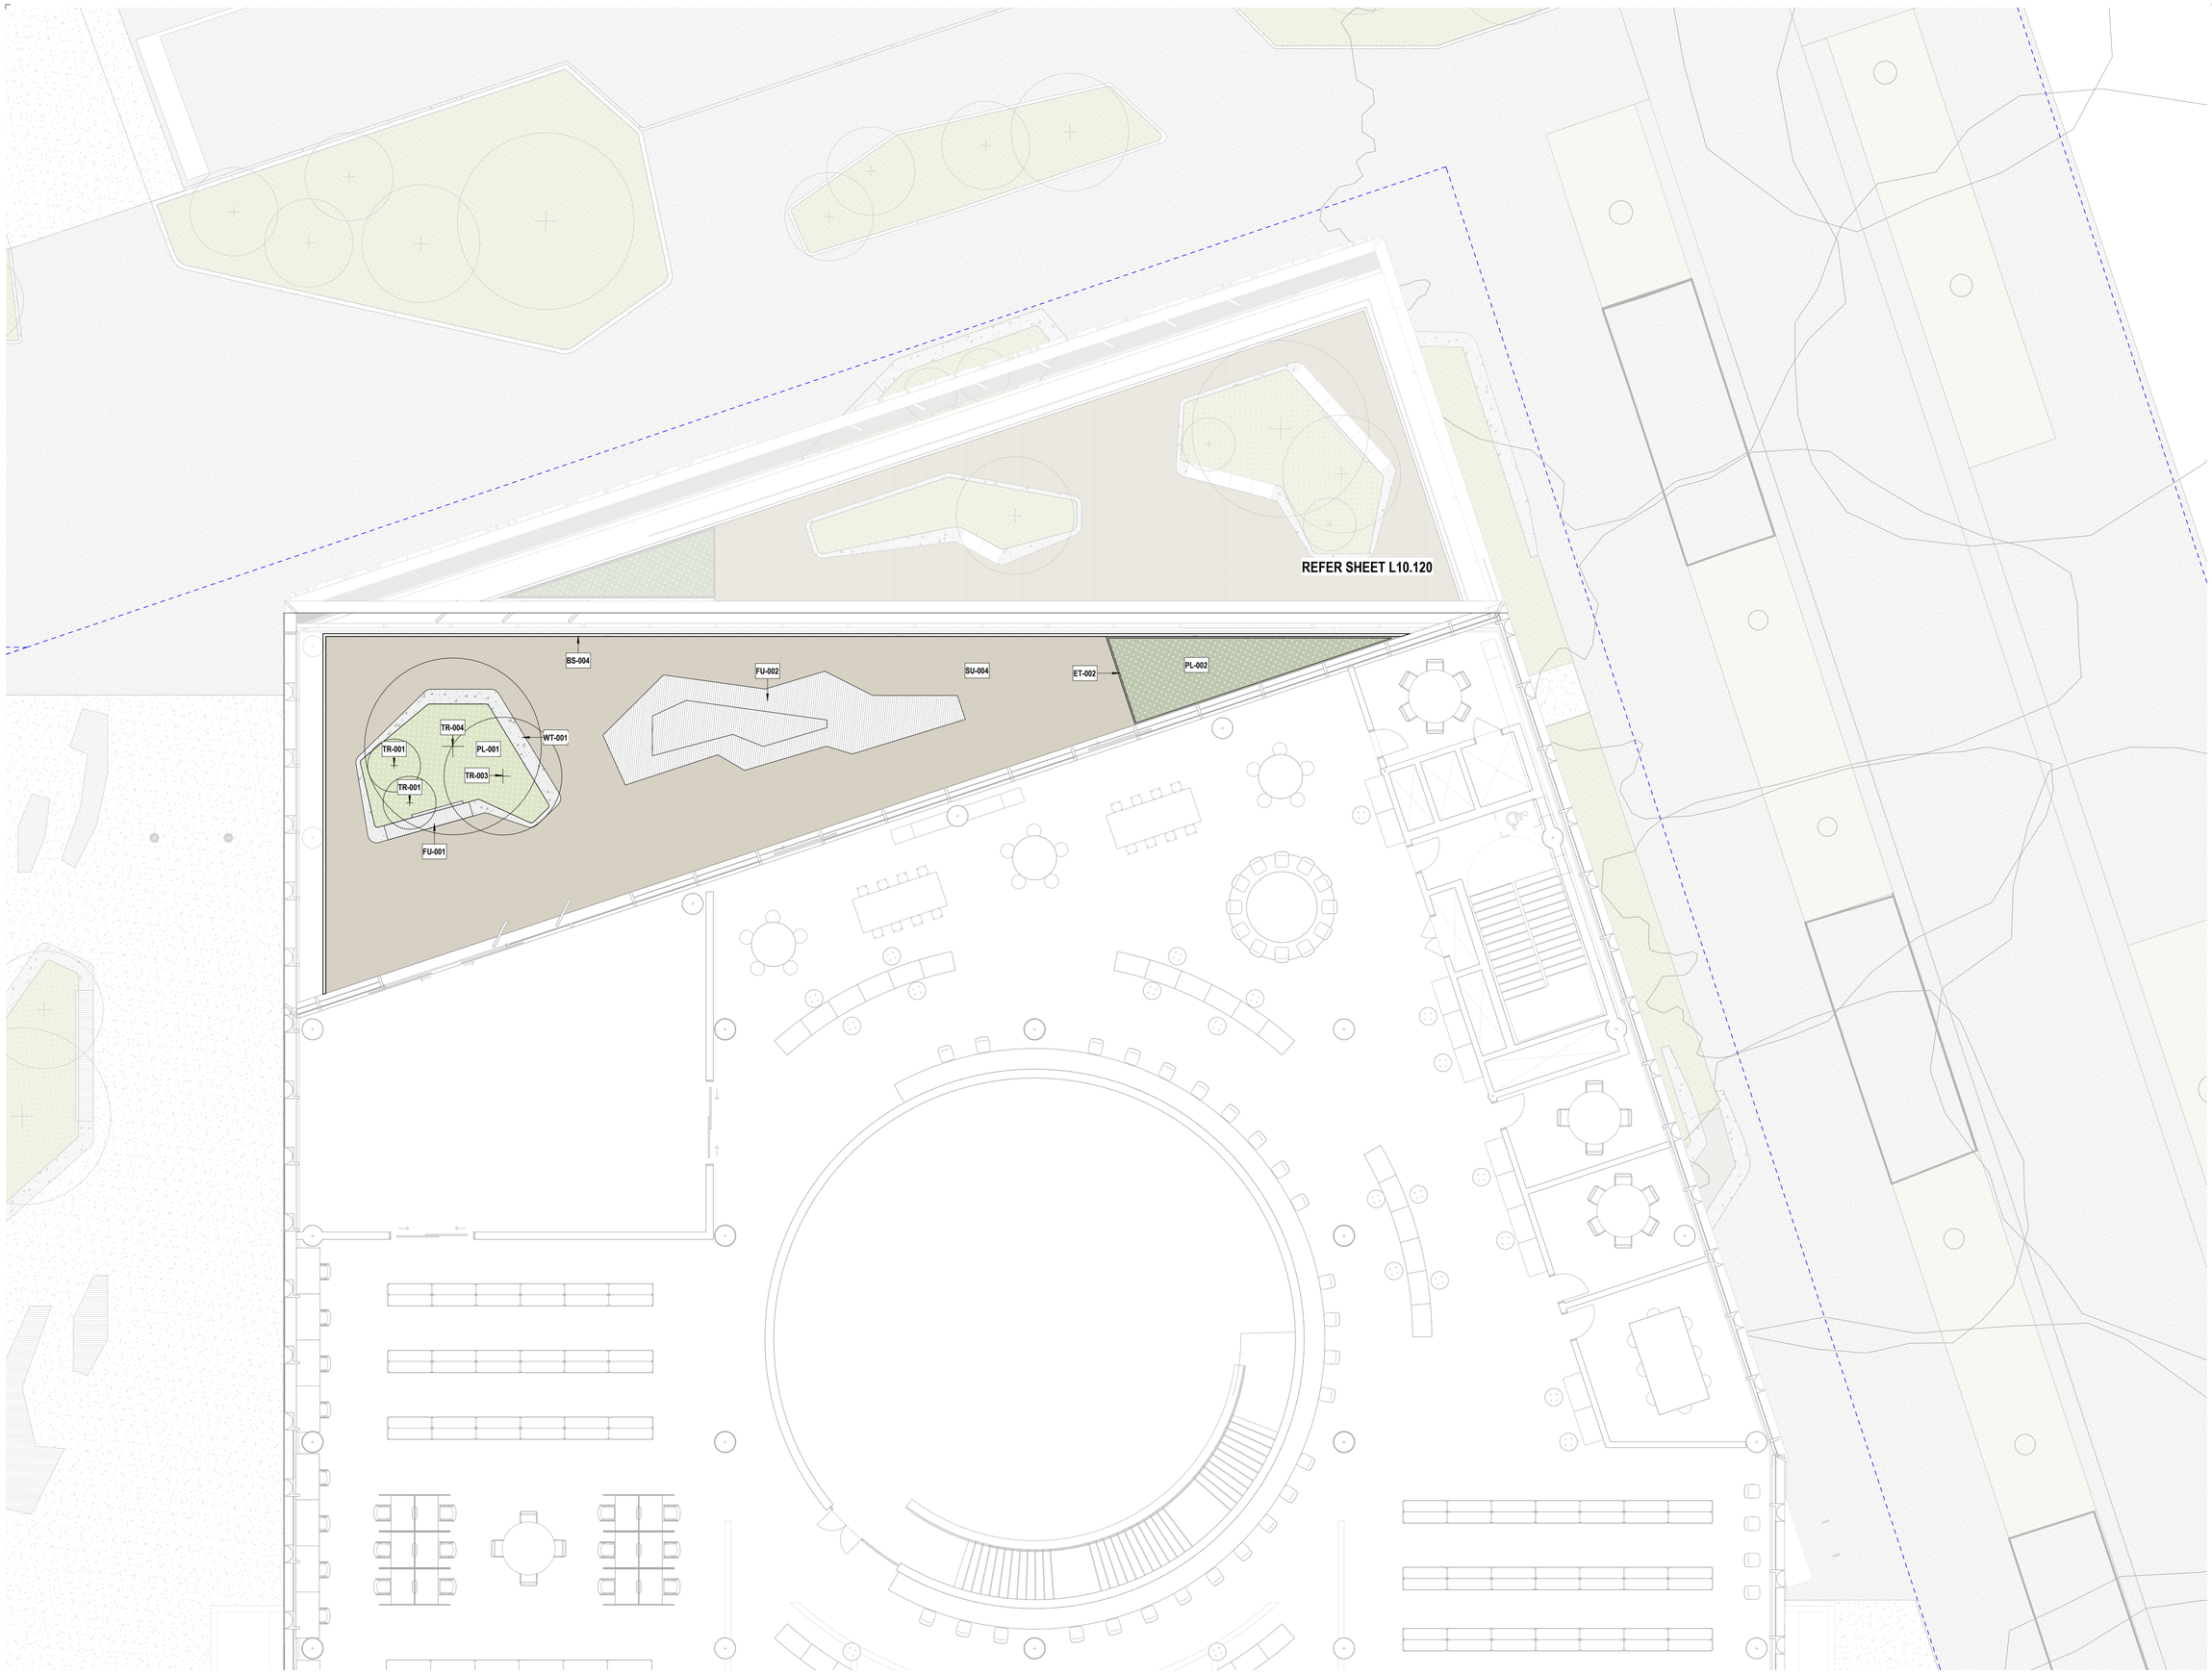

All dimension to be verified on site before producing shop drawings or commencing any work.
Do not scale. The copyright of this drawing remains with Warren and Mahoney Architects New Zealand Ltd.

Revisions

A	16.10.2026	FTAA SUBSTANTIVE
B	28.10.2026	FTAA SUBSTANTIVE

Notes

KEY:

- SU-001
- SU-002
- SU-003
- SU-004
- PL-001
- PL-002
- PL-501
- EXTENT OF LANDSCAPE WORKS
- BUILDING CANOPY
- PROPERTY BOUNDARY

PROJECT NORTH

TRUE NORTH

Client

WAIPAPA TAUMATA RAU, THE UNIVERSITY OF AUCKLAND

Warren and Mahoney Architects New Zealand Ltd

Ground Floor, Mason Bros.
139 Pakenham Street West
Wynyard Quarter
Auckland 1010
New Zealand
Phone + 64 9 309 4894

Registered Architects and Designers
www.warrenandmahoney.com

Project Title

STUDENT CENTRE AND LIBRARY LANDSCAPE

Drawing Title

GENERAL ARRANGEMENT PLAN LEVEL 05 TERRACE

Drawing Status

FTAA SUBSTANTIVE

Drawing Details

Scale	1 : 100@ A1
Date	28.10.2026
Job No	10527
Drawn	RF
Checked	MH

Drawing No L10.121

Revision B

WARREN AND MAHONEY®

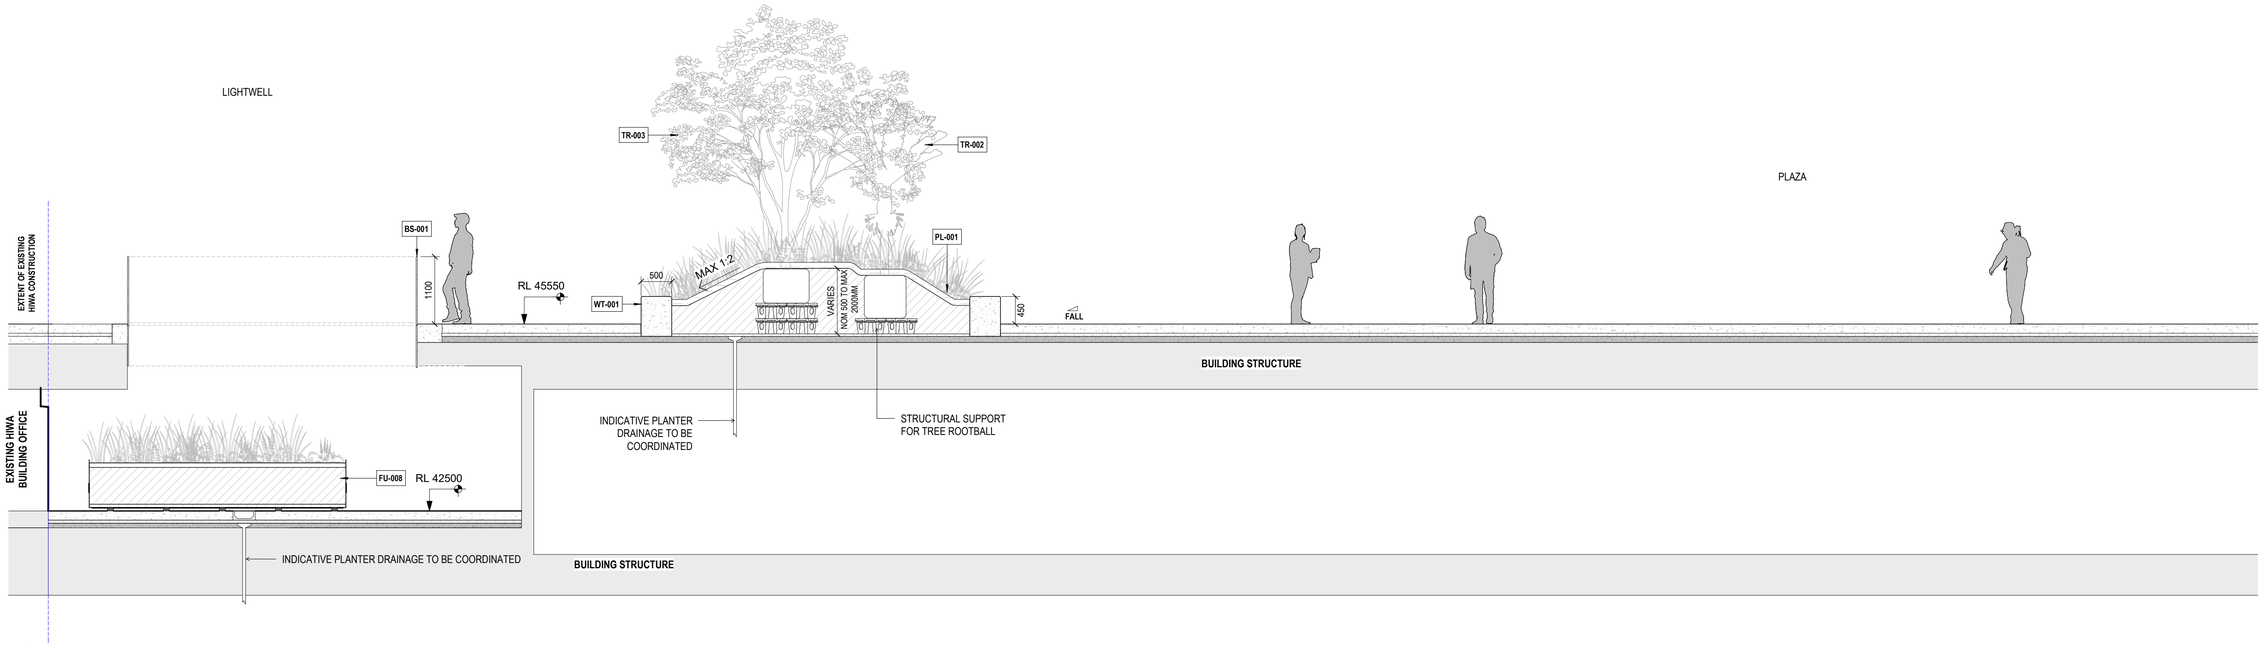

1 L10.001

GROUND FLOOR SECTION 1A

1 : 50

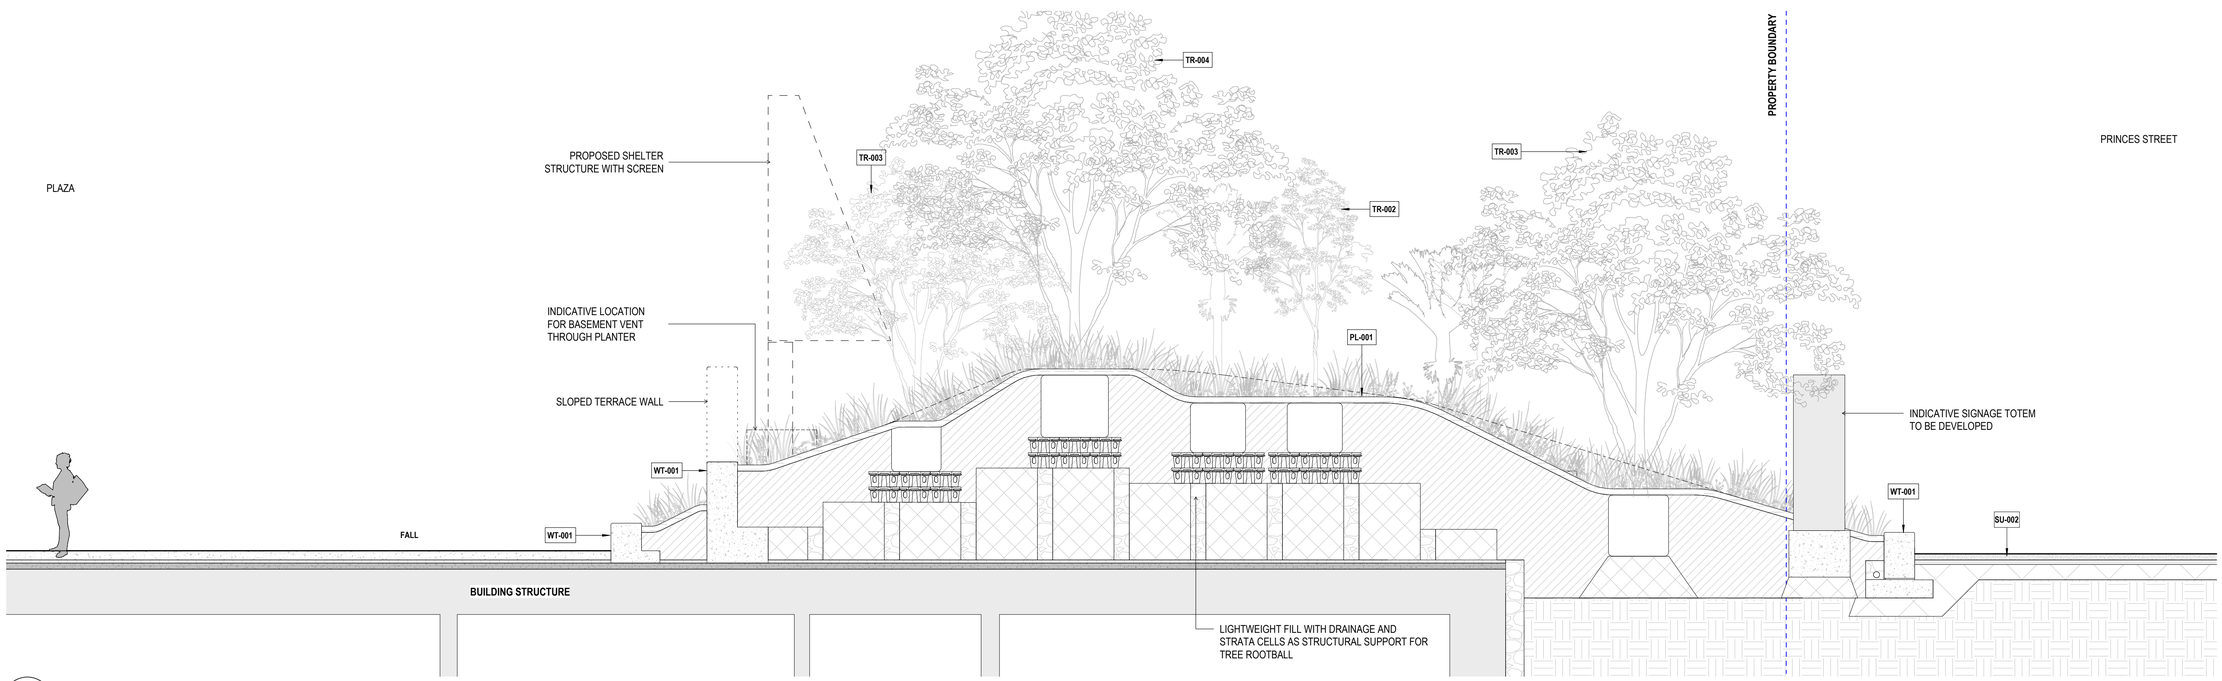

2 L10.001

GROUND FLOOR SECTION 1B

1 : 50

All dimension to be verified on site before producing shop drawings or commencing any work.
Do not scale. The copyright of this drawing remains with Warren and Mahoney Architects New Zealand Ltd.

Revisions

A	16.10.2026	FTAA SUBSTANTIVE
B	28.10.2026	FTAA SUBSTANTIVE

Notes

STRUCTURE SHOWN AS INDICATIVE ONLY SUBJECT TO FURTHER COORDINATION

Client

WAIPAPA TAUMATA RAU, THE UNIVERSITY OF AUCKLAND

Warren and Mahoney Architects New Zealand Ltd

Ground Floor, Mason Bros.
139 Pakenham Street West
Wynyard Quarter
Auckland 1010
New Zealand
Phone + 64 9 309 4894

Registered Architects and Designers
www.warrenandmahoney.com

Project Title

STUDENT CENTRE AND LIBRARY LANDSCAPE

Drawing Title

SITE SECTIONS GROUND FLOOR SHEET 01 OF 02

Drawing Status

FTAA SUBSTANTIVE

Drawing Details

Scale	1 : 50@ A1
Date	28.10.2026
Job No	10527
Drawn	DN
Checked	MH

Drawing No L20.101 **Revision** B

WARREN AND MAHONEY®

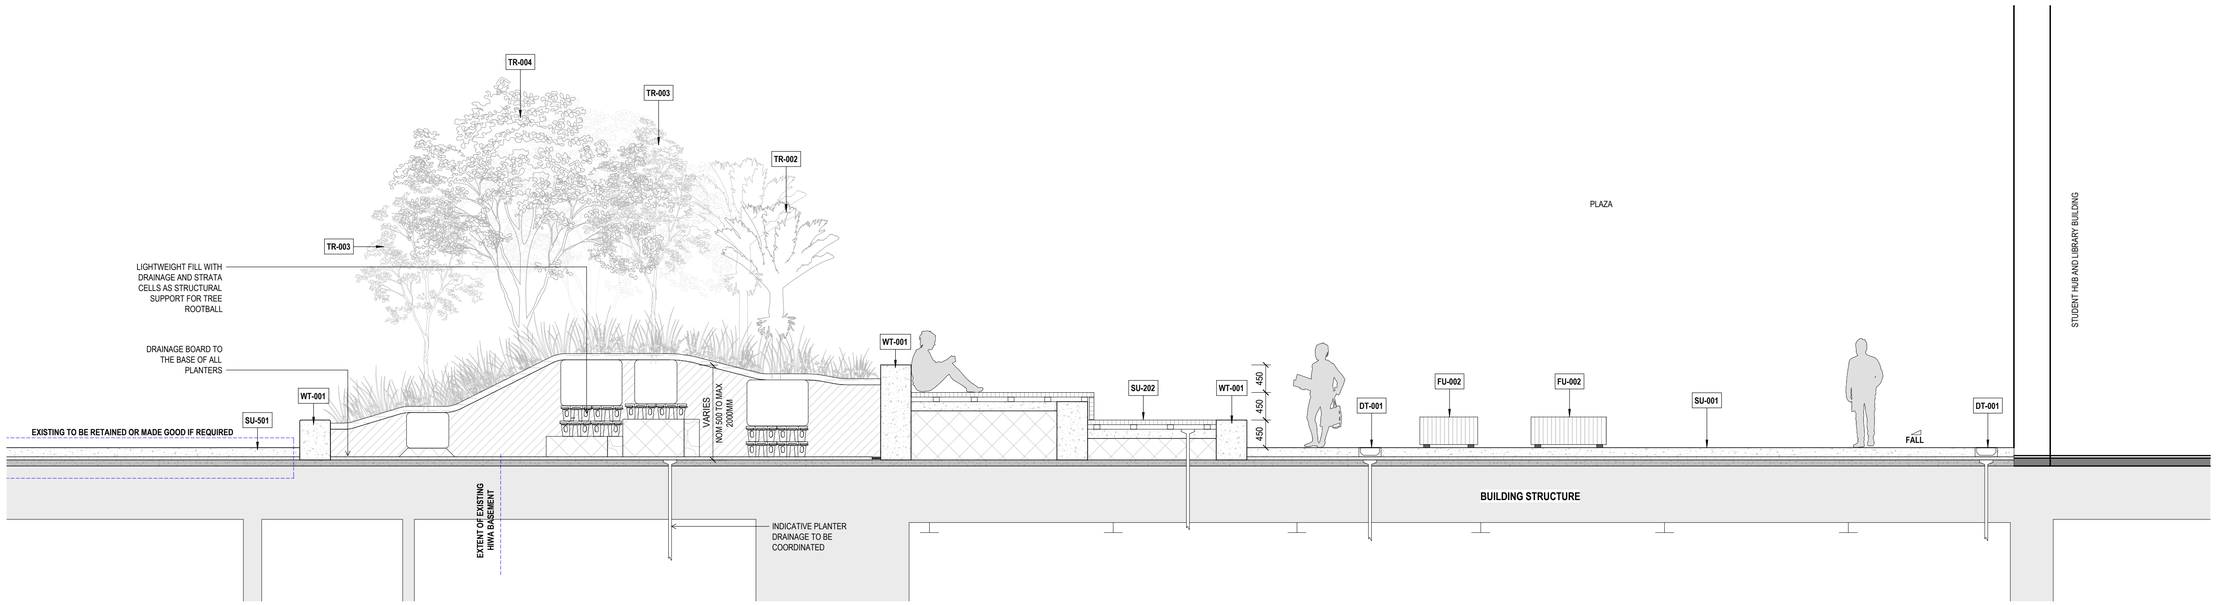

1 L10.001

GROUND FLOOR SECTION 2

1 : 50

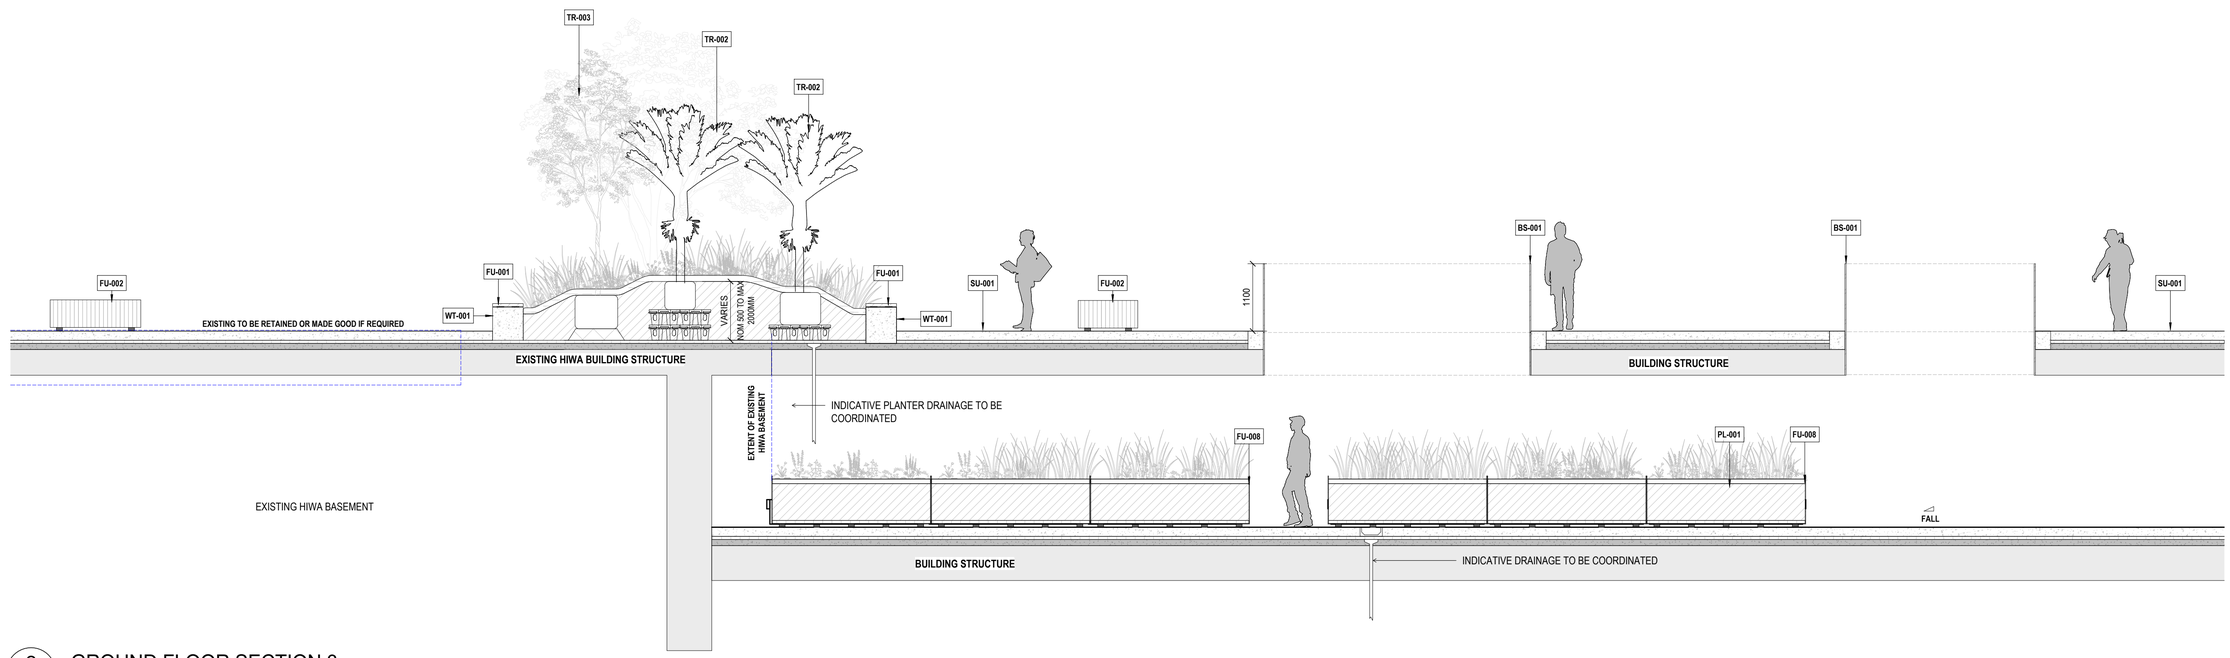

2 L10.001

GROUND FLOOR SECTION 3

1 : 50

All dimension to be verified on site before producing shop drawings or commencing any work.
Do not scale. The copyright of this drawing remains with Warren and Mahoney Architects New Zealand Ltd.

Revisions

A	16.10.2026	FTAA SUBSTANTIVE
B	28.10.2026	FTAA SUBSTANTIVE

Notes

STRUCTURE SHOWN AS INDICATIVE ONLY SUBJECT TO FURTHER COORDINATION

Client

WAIPAPA TAUMATA RAU, THE UNIVERSITY OF AUCKLAND

Warren and Mahoney Architects New Zealand Ltd

Ground Floor, Mason Bros.
139 Pakenham Street West
Wynyard Quarter
Auckland 1010
New Zealand
Phone + 64 9 309 4894

Registered Architects and Designers
www.warrenandmahoney.com

Project Title

STUDENT CENTRE AND LIBRARY LANDSCAPE

Drawing Title

SITE SECTIONS GROUND FLOOR SHEET 02 OF 02

Drawing Status

FTAA SUBSTANTIVE

Drawing Details

Scale	1 : 50@ A1
Date	28.10.2026
Job No	10527
Drawn	DN
Checked	MH

Drawing No L20.102 **Revision** B

WARREN AND MAHONEY®