


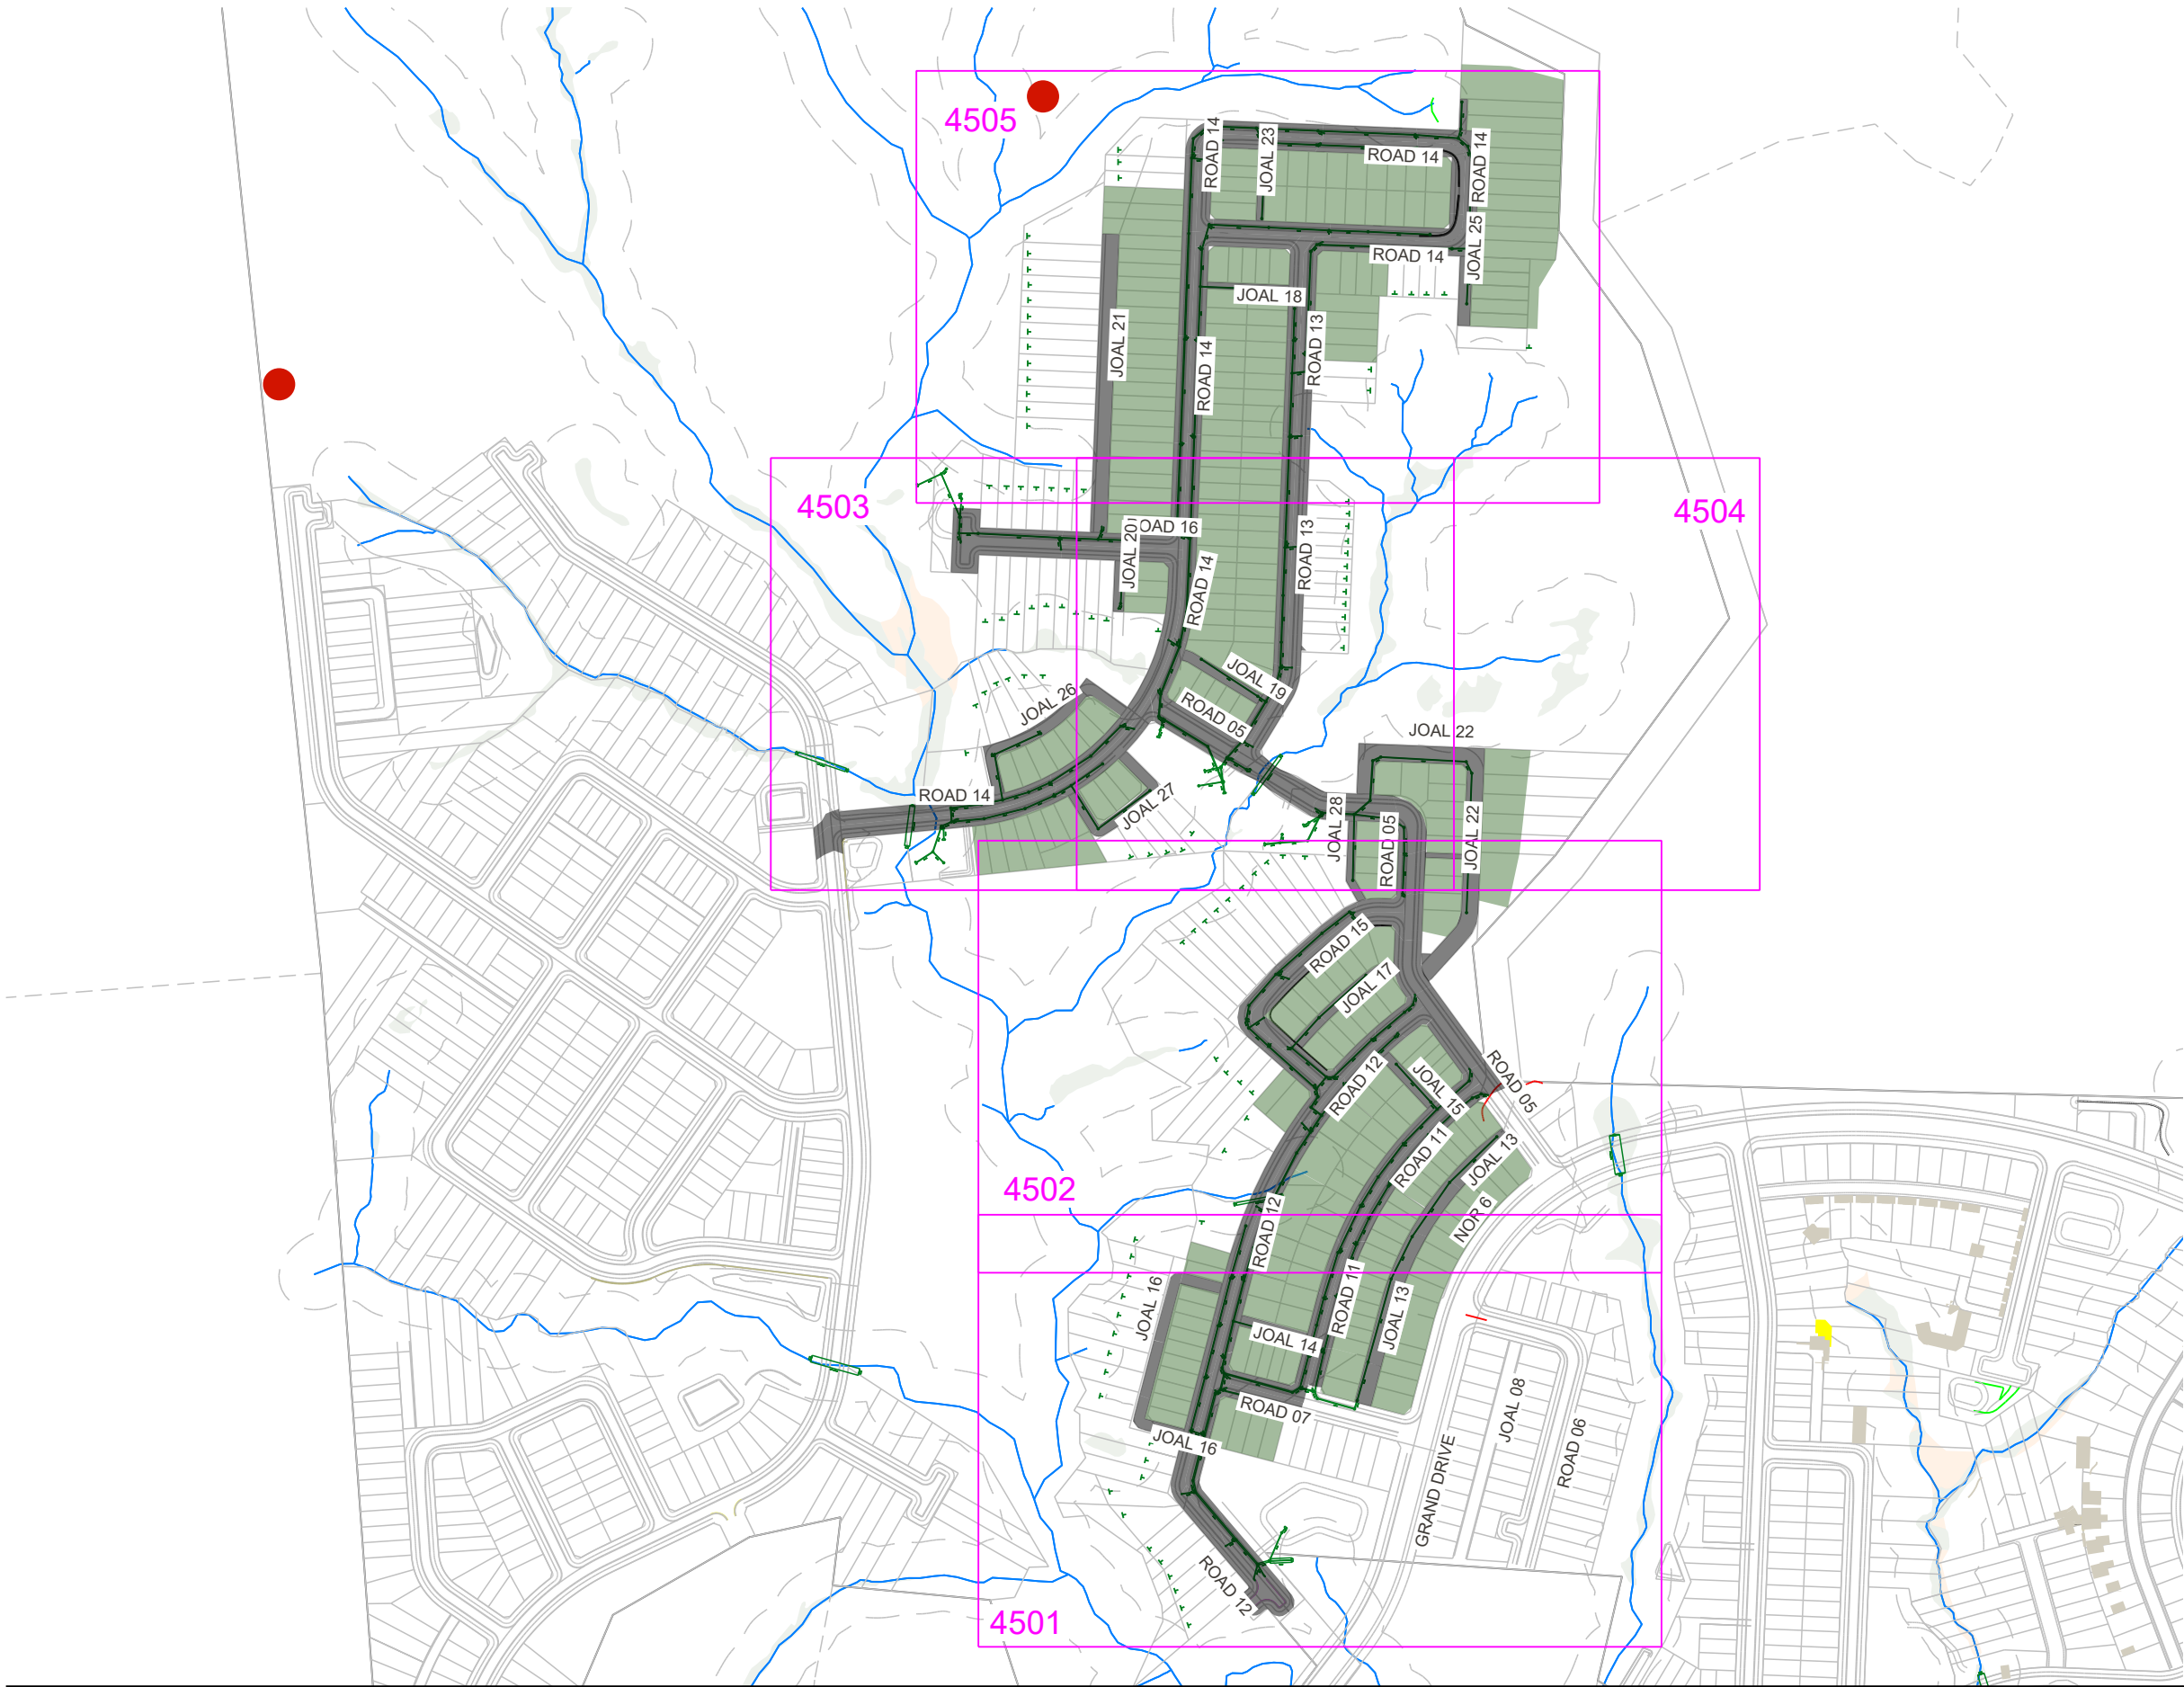

NOTES:
1. REFER TO DRAWING 0000 FOR NOTES.



- LEGEND:
- STAGE 1A BOUNDARY
 - STAGE 1B BOUNDARY
 - STAGE 2A BOUNDARY
 - STAGE 2B BOUNDARY
 - STAGE 2C BOUNDARY
 - STAGE 2D BOUNDARY
 - PROPOSED STORMWATER
 - PROPOSED STORMWATER MANHOLE
 - PROPOSED STORMWATER CATCHPIT
 - PROPOSED STORMWATER LOT CONNECTION
 - PROPOSED STORMWATER T-BAR
 - PROPOSED CULVERT
 - PROPOSED RAINGARDEN
 - EXISTING STREAM
 - 20m RIPARIAN MARGIN
 - COVENANT
 - WETLAND
 - NEW WETLAND
 - SW CATCHMENT AREA (LOTS)
 - SW CATCHMENT AREA (ROAD/JOAL)
 - ARCHAEOLOGICAL SITE

F	FOR CONSENT	ZW	JK	1/07/2025
E	FOR CONSENT	ZW	JK	11/02/2025
D	FOR CONSENT	ZW	JK	4/02/2025
C	FOR CONSENT	ZW	JK	31/01/2025
B	UPDATED CONTOURS	TDW	JK	16/01/2025
A	FIRST ISSUE			



VINEWAY LIMITED


DELMORE
STAGE 2A1, 2A2, 2B1, & 2D
53A, 53B & 55 RUSSELL RD
OREWA

STORMWATER
CATCHMENT PLAN
10% AEP
OVERALL

PURPOSE OF ISSUE:
RESOURCE CONSENT

SCALE:
1:4000 @A3

DO NOT SCALE
DRAWING NO: 3725-2AB-4500
REV: F

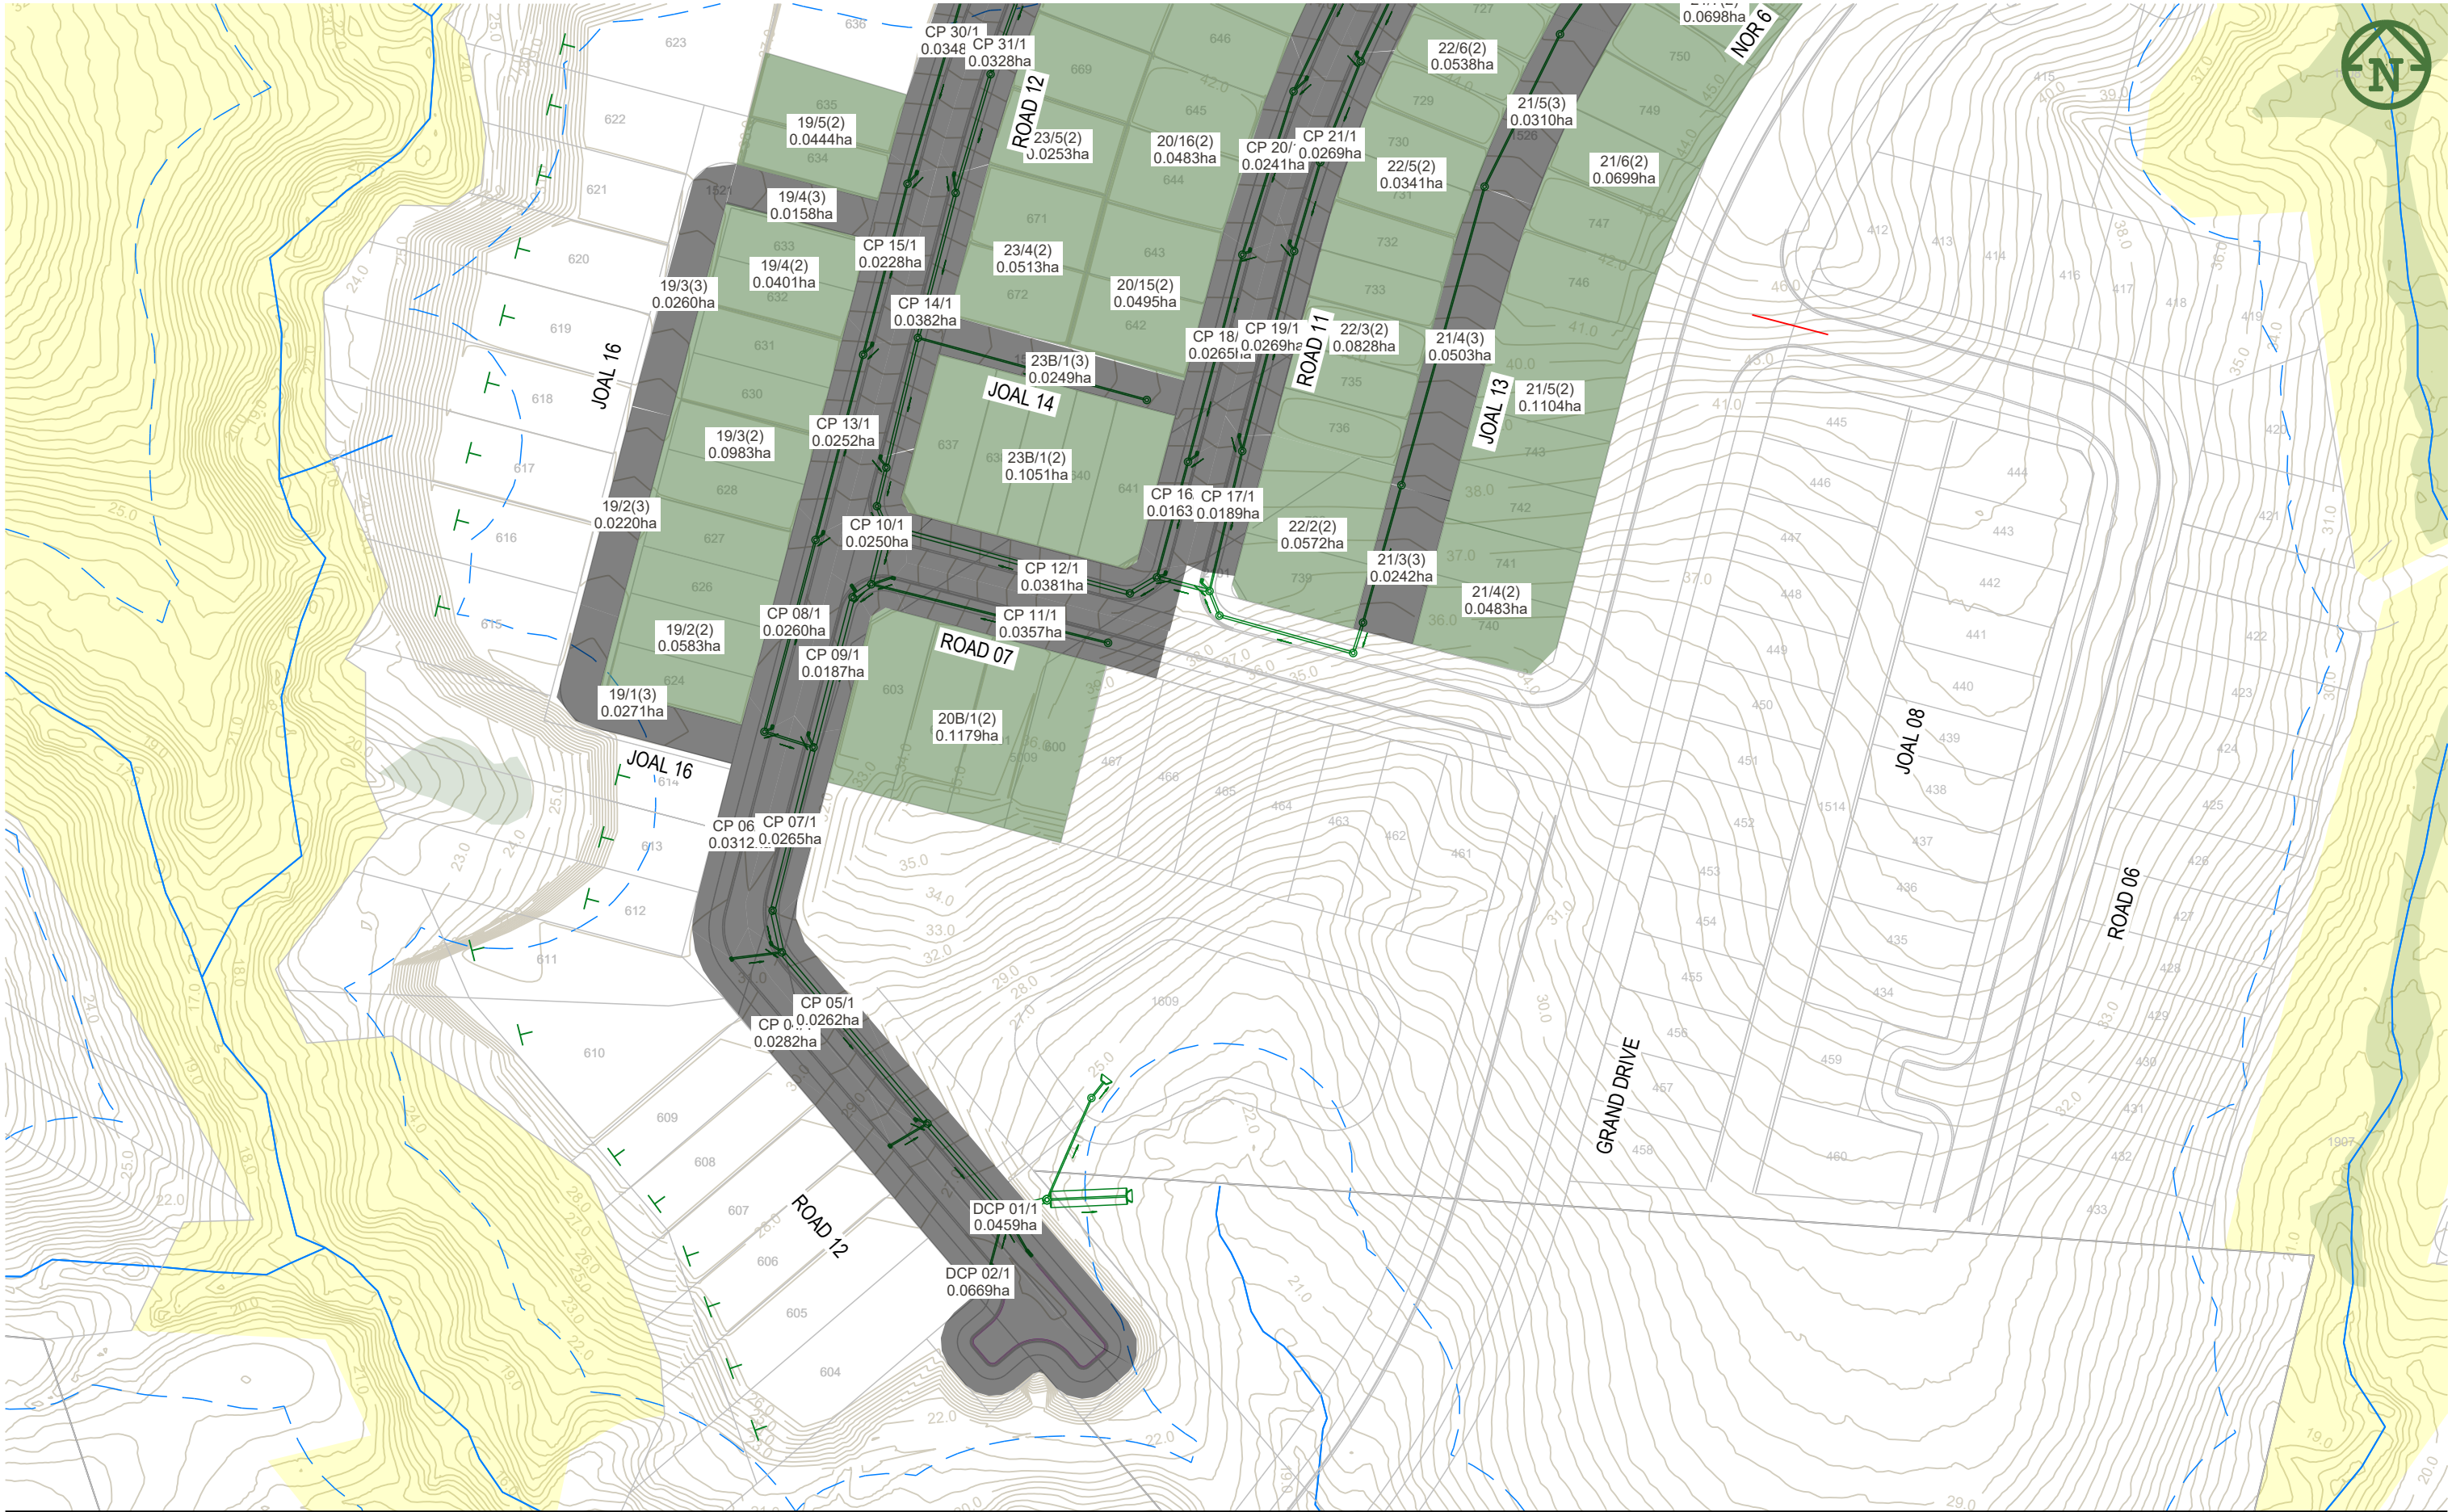

F FOR CONSENT					ZW	JK	1/07/2025
E FOR CONSENT					ZW	JK	11/02/2025
D FOR CONSENT					ZW	JK	4/02/2025
C FOR CONSENT					ZW	JK	31/01/2025
B UPDATED CONTOURS					TDW	JK	16/01/2025
A FIRST ISSUE							
REV	DESCRIPTION	DRN BY	CHK BY	APP BY	DATE		
PLOT DATE Tue Jul 1 12:18:01 2025							
WWW.MCKENZIEANDCO.CO.NZ							
THIS DRAWING IS SOLELY FOR USE BY THE CLIENT ON THIS PROJECT ONLY. NO LIABILITY IS ACCEPTED IN ITS USE BY ANY OTHER ENTITY OR FOR ANY OTHER PURPOSE							



CLIENT:

VINEWAY LIMITED

PROJECT:

DELMORE
STAGE 2A1, 2A2, 2B1, & 2D
53A, 53B & 55 RUSSELL RD
OREWA

TITLE:

STORMWATER
CATCHMENT PLAN
10% AEP
SHEET 1 OF 5

PURPOSE OF ISSUE:

RESOURCE CONSENT

SCALE:

1:1000 @ A3

DO NOT SCALE

DRAWING NO:

3725-2AB-4501

REV:

F

c:\12d\5\data\MCKFS01\3725-2 Delmore Stage 2_2501\06000_Engineering Design\6400_12d\Stage 2AB Plotting\12dmodel Stage 2AB Plotting

F	FOR CONSENT	ZW	JK	1/07/2025	
E	FOR CONSENT	ZW	JK	11/02/2025	
D	FOR CONSENT	ZW	JK	4/02/2025	
C	FOR CONSENT	ZW	JK	31/01/2025	
B	UPDATED CONTOURS	TDW	JK	16/01/2025	
A	FIRST ISSUE				
REV	DESCRIPTION	DRN BY	CHK BY	APP BY	DATE



