
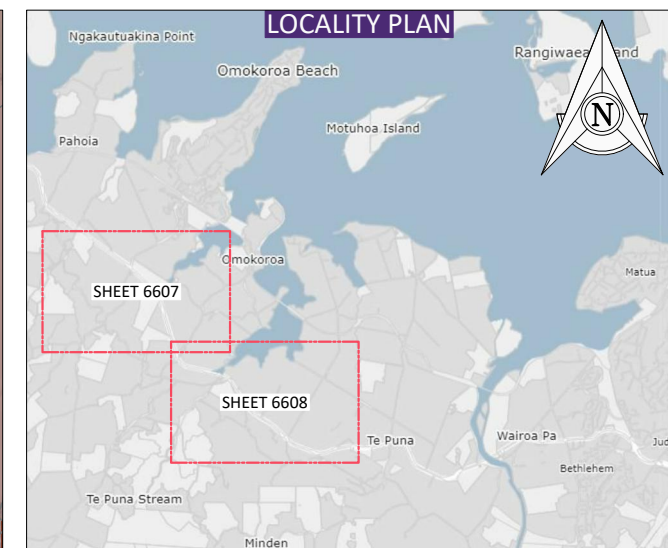


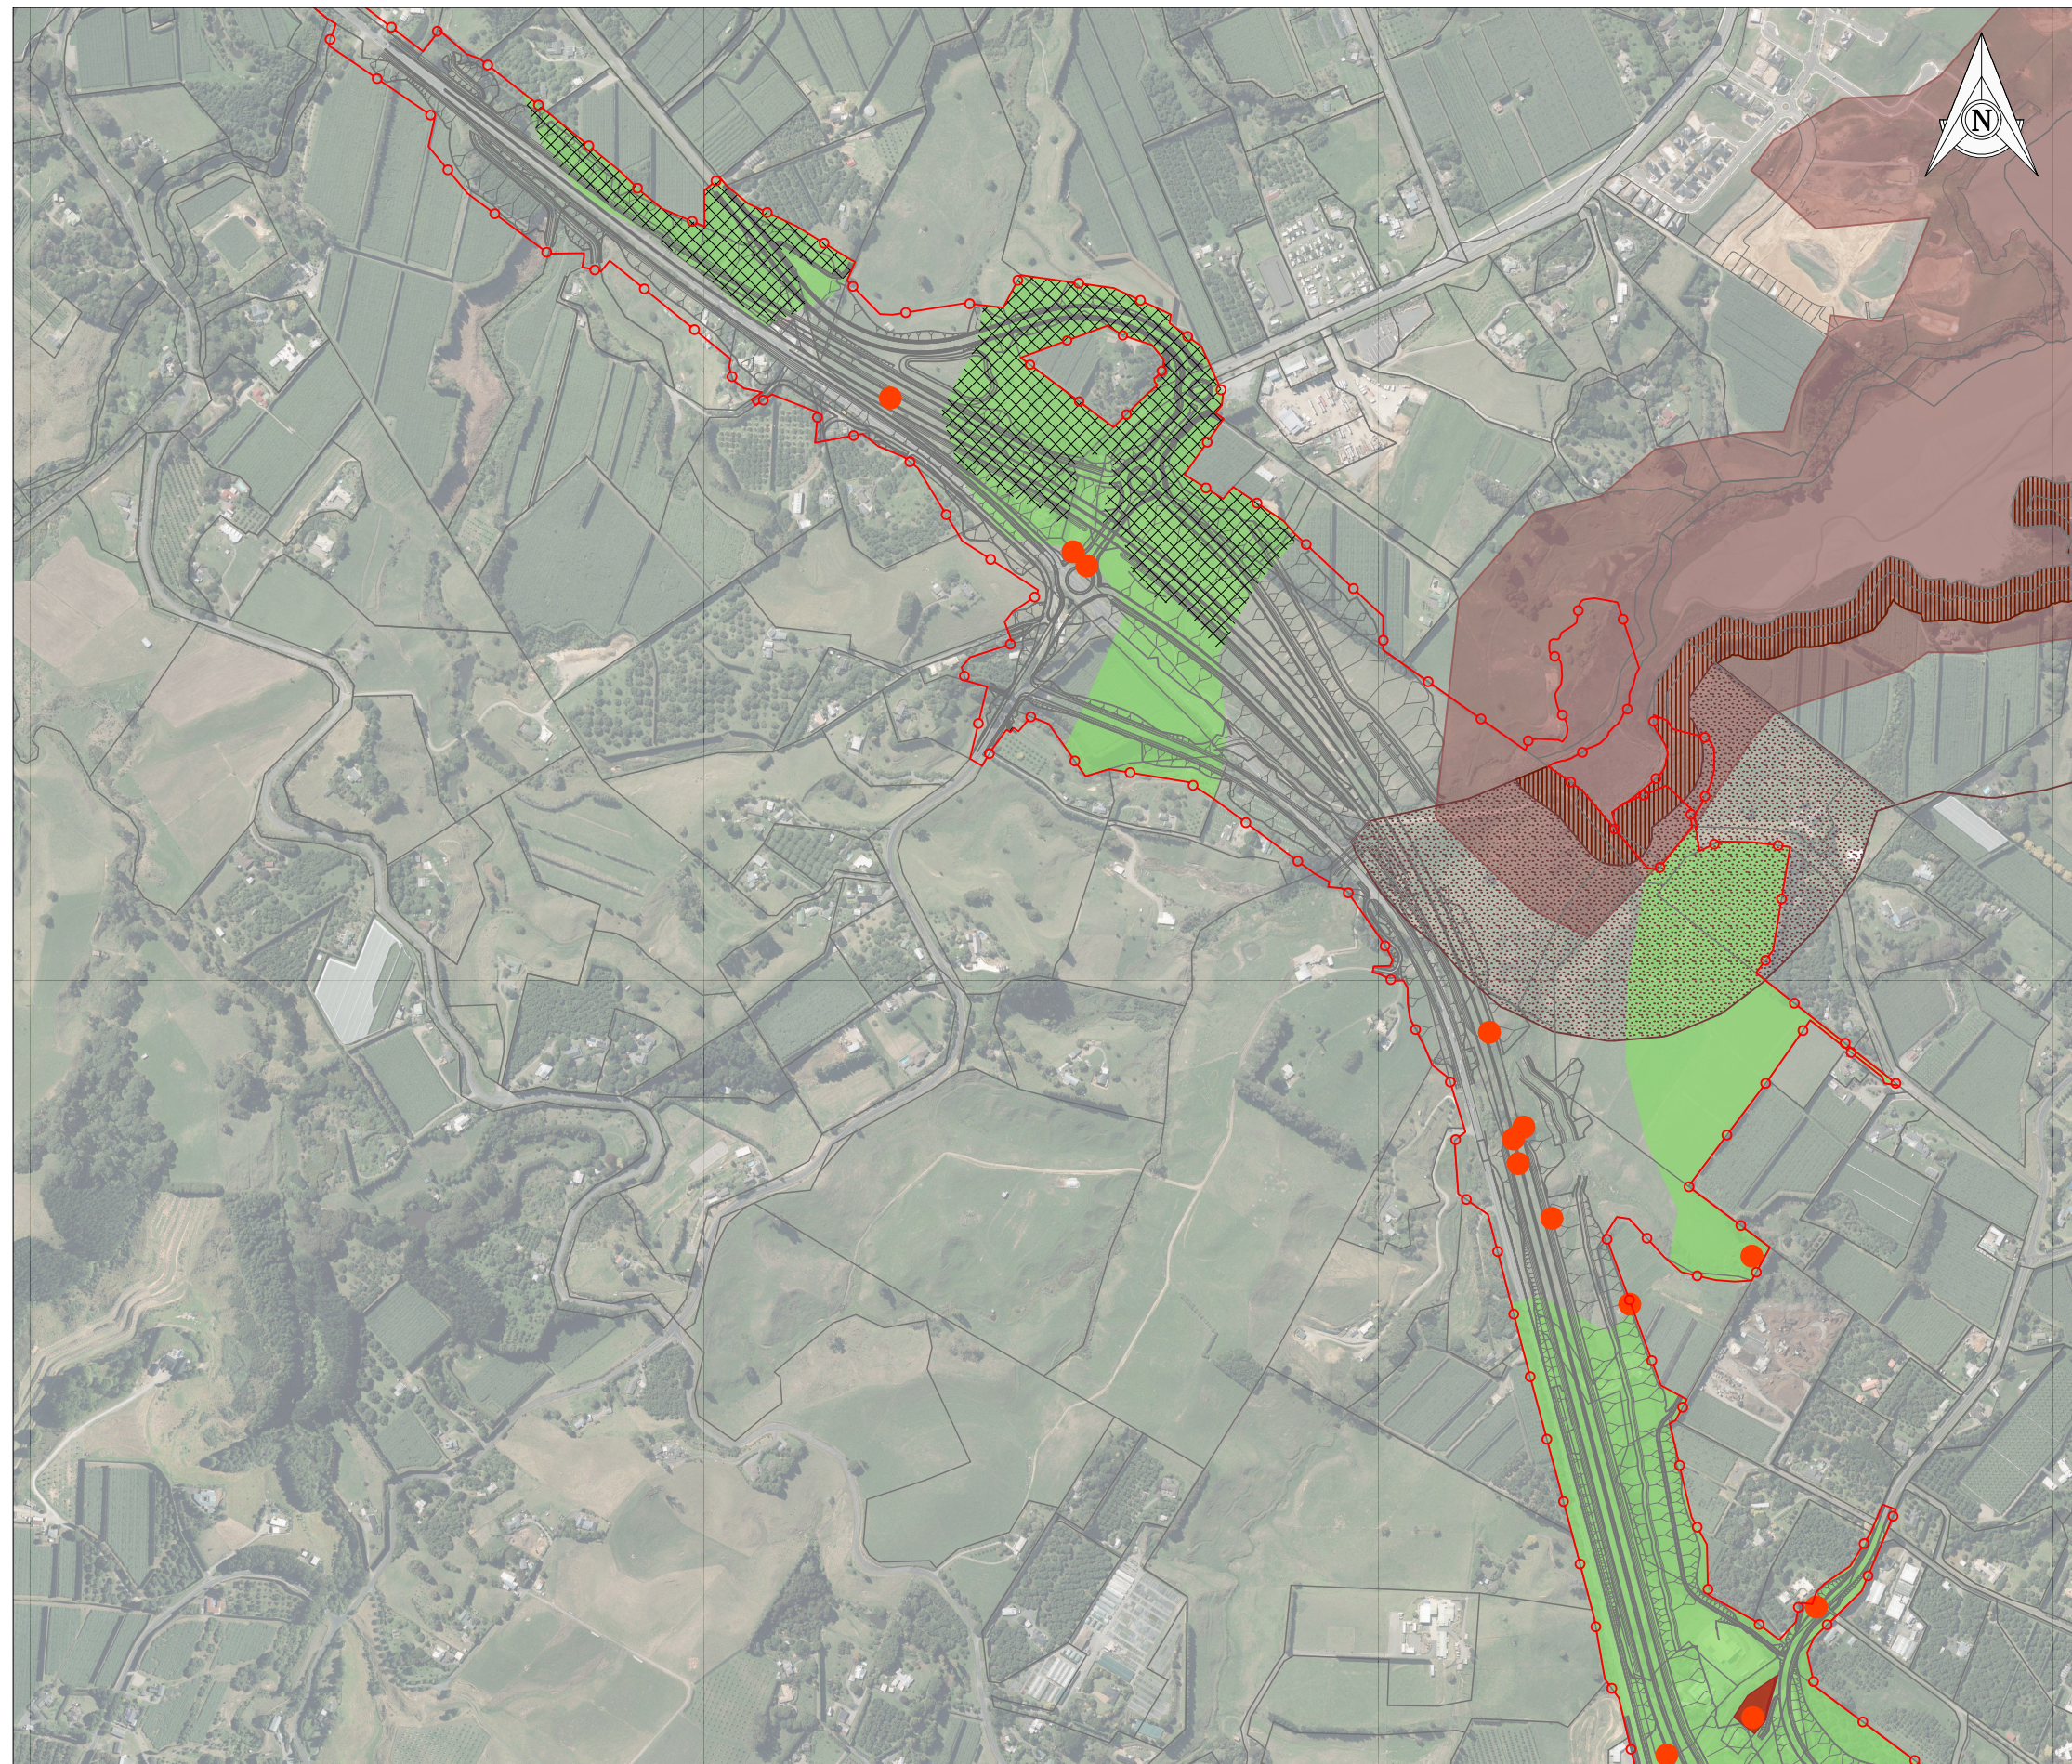

KEY:

The legend consists of a vertical list of symbols and their corresponding descriptions:

- A thin grey horizontal line: LEGAL BOUNDARIES
- A red horizontal line with two small open circles: DESIGNATION BOUNDARY
- A solid light brown rectangle: COASTAL ENVIRONMENT
- A rectangle with a dotted pattern: OUTSTANDING LANDSCAPE FEATURE - S8
- A rectangle with a vertical line pattern: OUTSTANDING LANDSCAPE FEATURE - S8A
- A solid light green rectangle: HIGHLY PRODUCTIVE LAND - LUC CLASS 3
- A rectangle with a green diamond/cross pattern: HIGHLY PRODUCTIVE LAND - URBAN ZONING
- A solid red rectangle: MAORI FREEHOLD LAND
- A solid orange circle: RECORDED ARCHAEOLOGICAL SITES

[illegible]

DESIGNED	CHECKED
CMC	JO
DRAWN	APPROVED
ER	SGB




PROJECT

TAKITIMU NORTH LINK STAGE 2

DRAWING

IDENTIFIED ENVIRONMENTAL AND
CULTURAL FEATURES PLAN
SHEET 1

STATUS		PRELIMINARY	
DATE	31.01.2025	SCALE (ORIGINAL SIZE A3)	1:20,000
DRAWING NUMBER		REVISION	B
144702-00-6607			

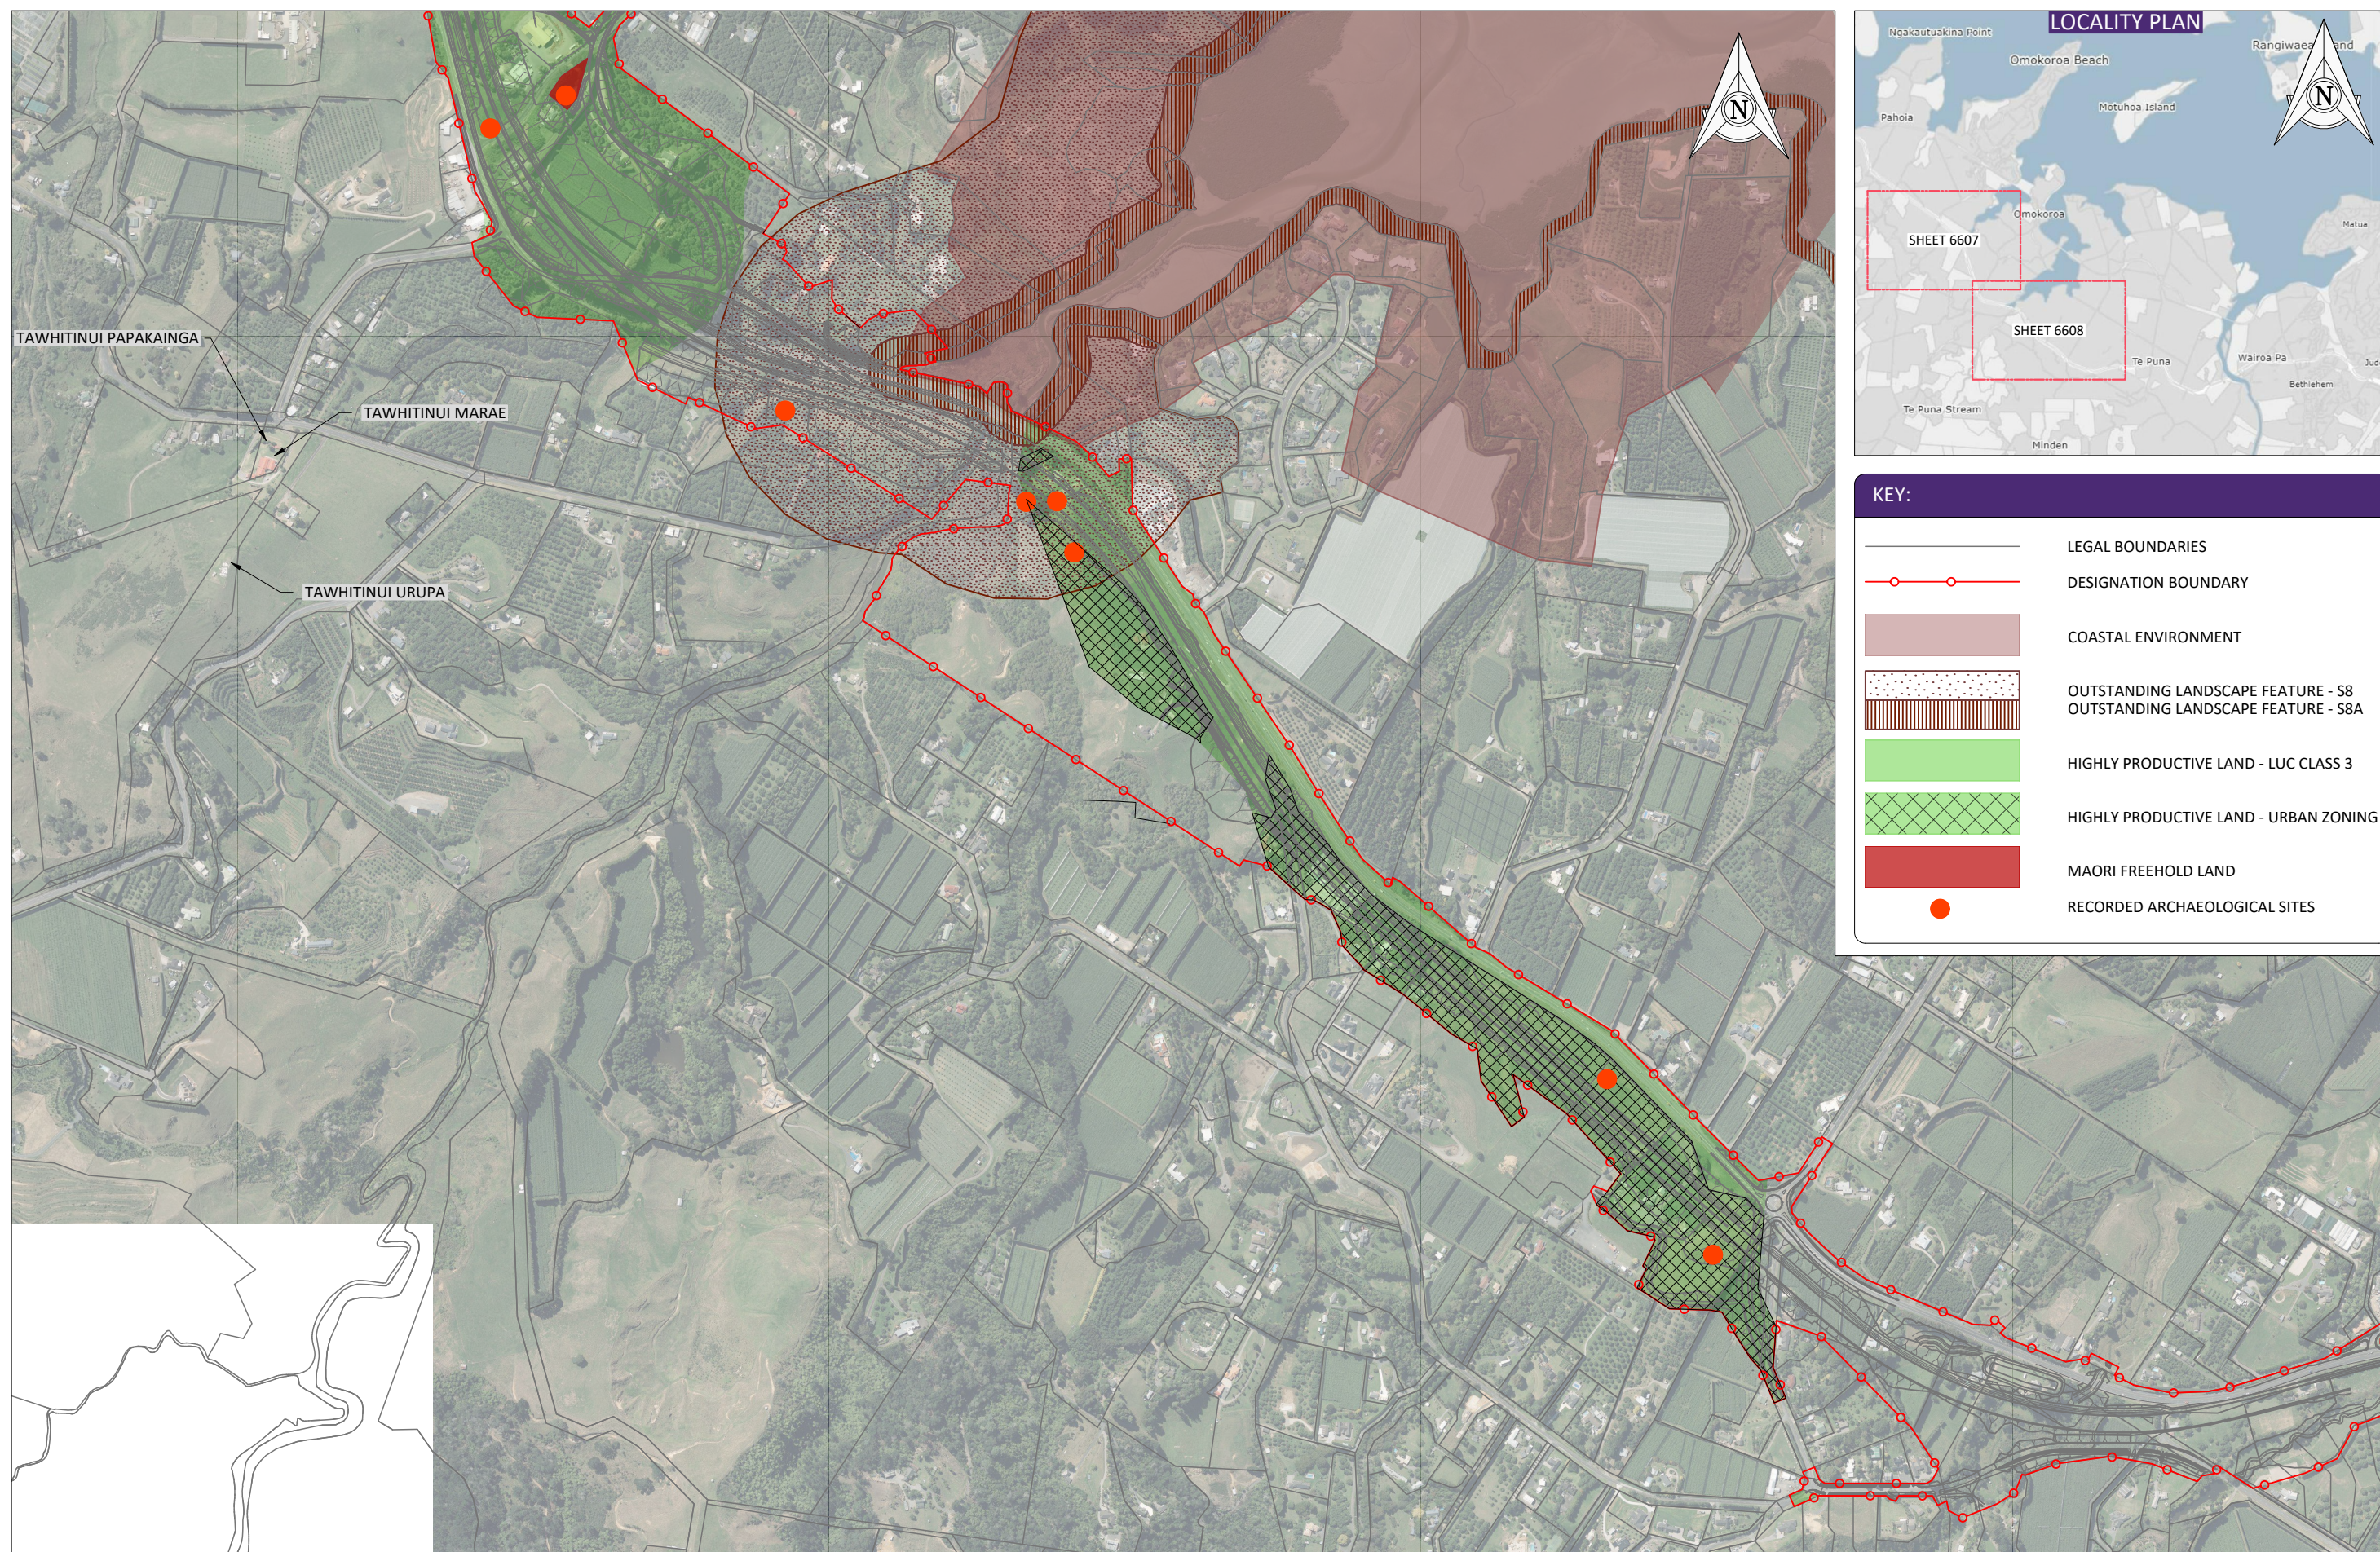[illegible]

Version 4.0 - March 2020



CLIENT



PROJECT
TAKITIMU NORTH LINK
STAGE 2

DRAWING

IDENTIFIED ENVIRONMENTAL AND
CULTURAL FEATURES PLAN
SHEET 2

STATUS		PRELIMINARY	
DATE	31.01.2025	SCALE (ORIGINAL SIZE A3)	1:20,000
DRAWING NUMBER		REVISION	B
144702-00-6608			

100mm
SCALE FOR VALIDATING SIZE OF A3 PLOT ONLY
0
C:\2625\data\10.71.20.1\A\44702 - Takitimu North Link Stage 2_590903 Drawings\10144702-00-6631.dwg 28/7/2025 8:53 am erichardson Plotted: 28 Jul 2025 8:53 am
Version 4.0 - March 2020

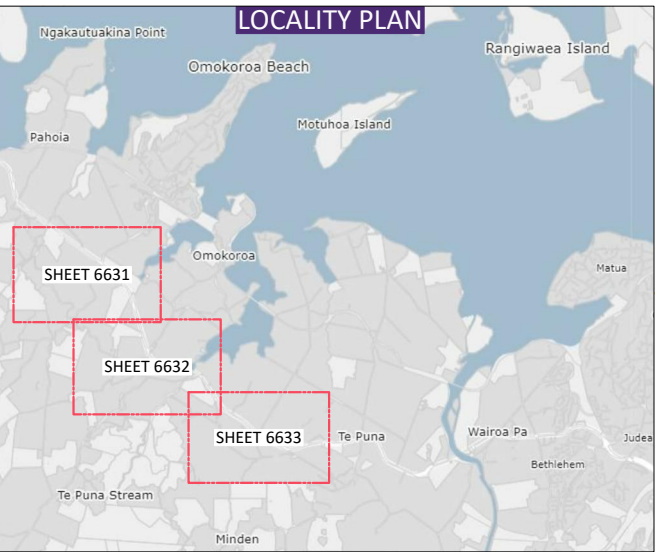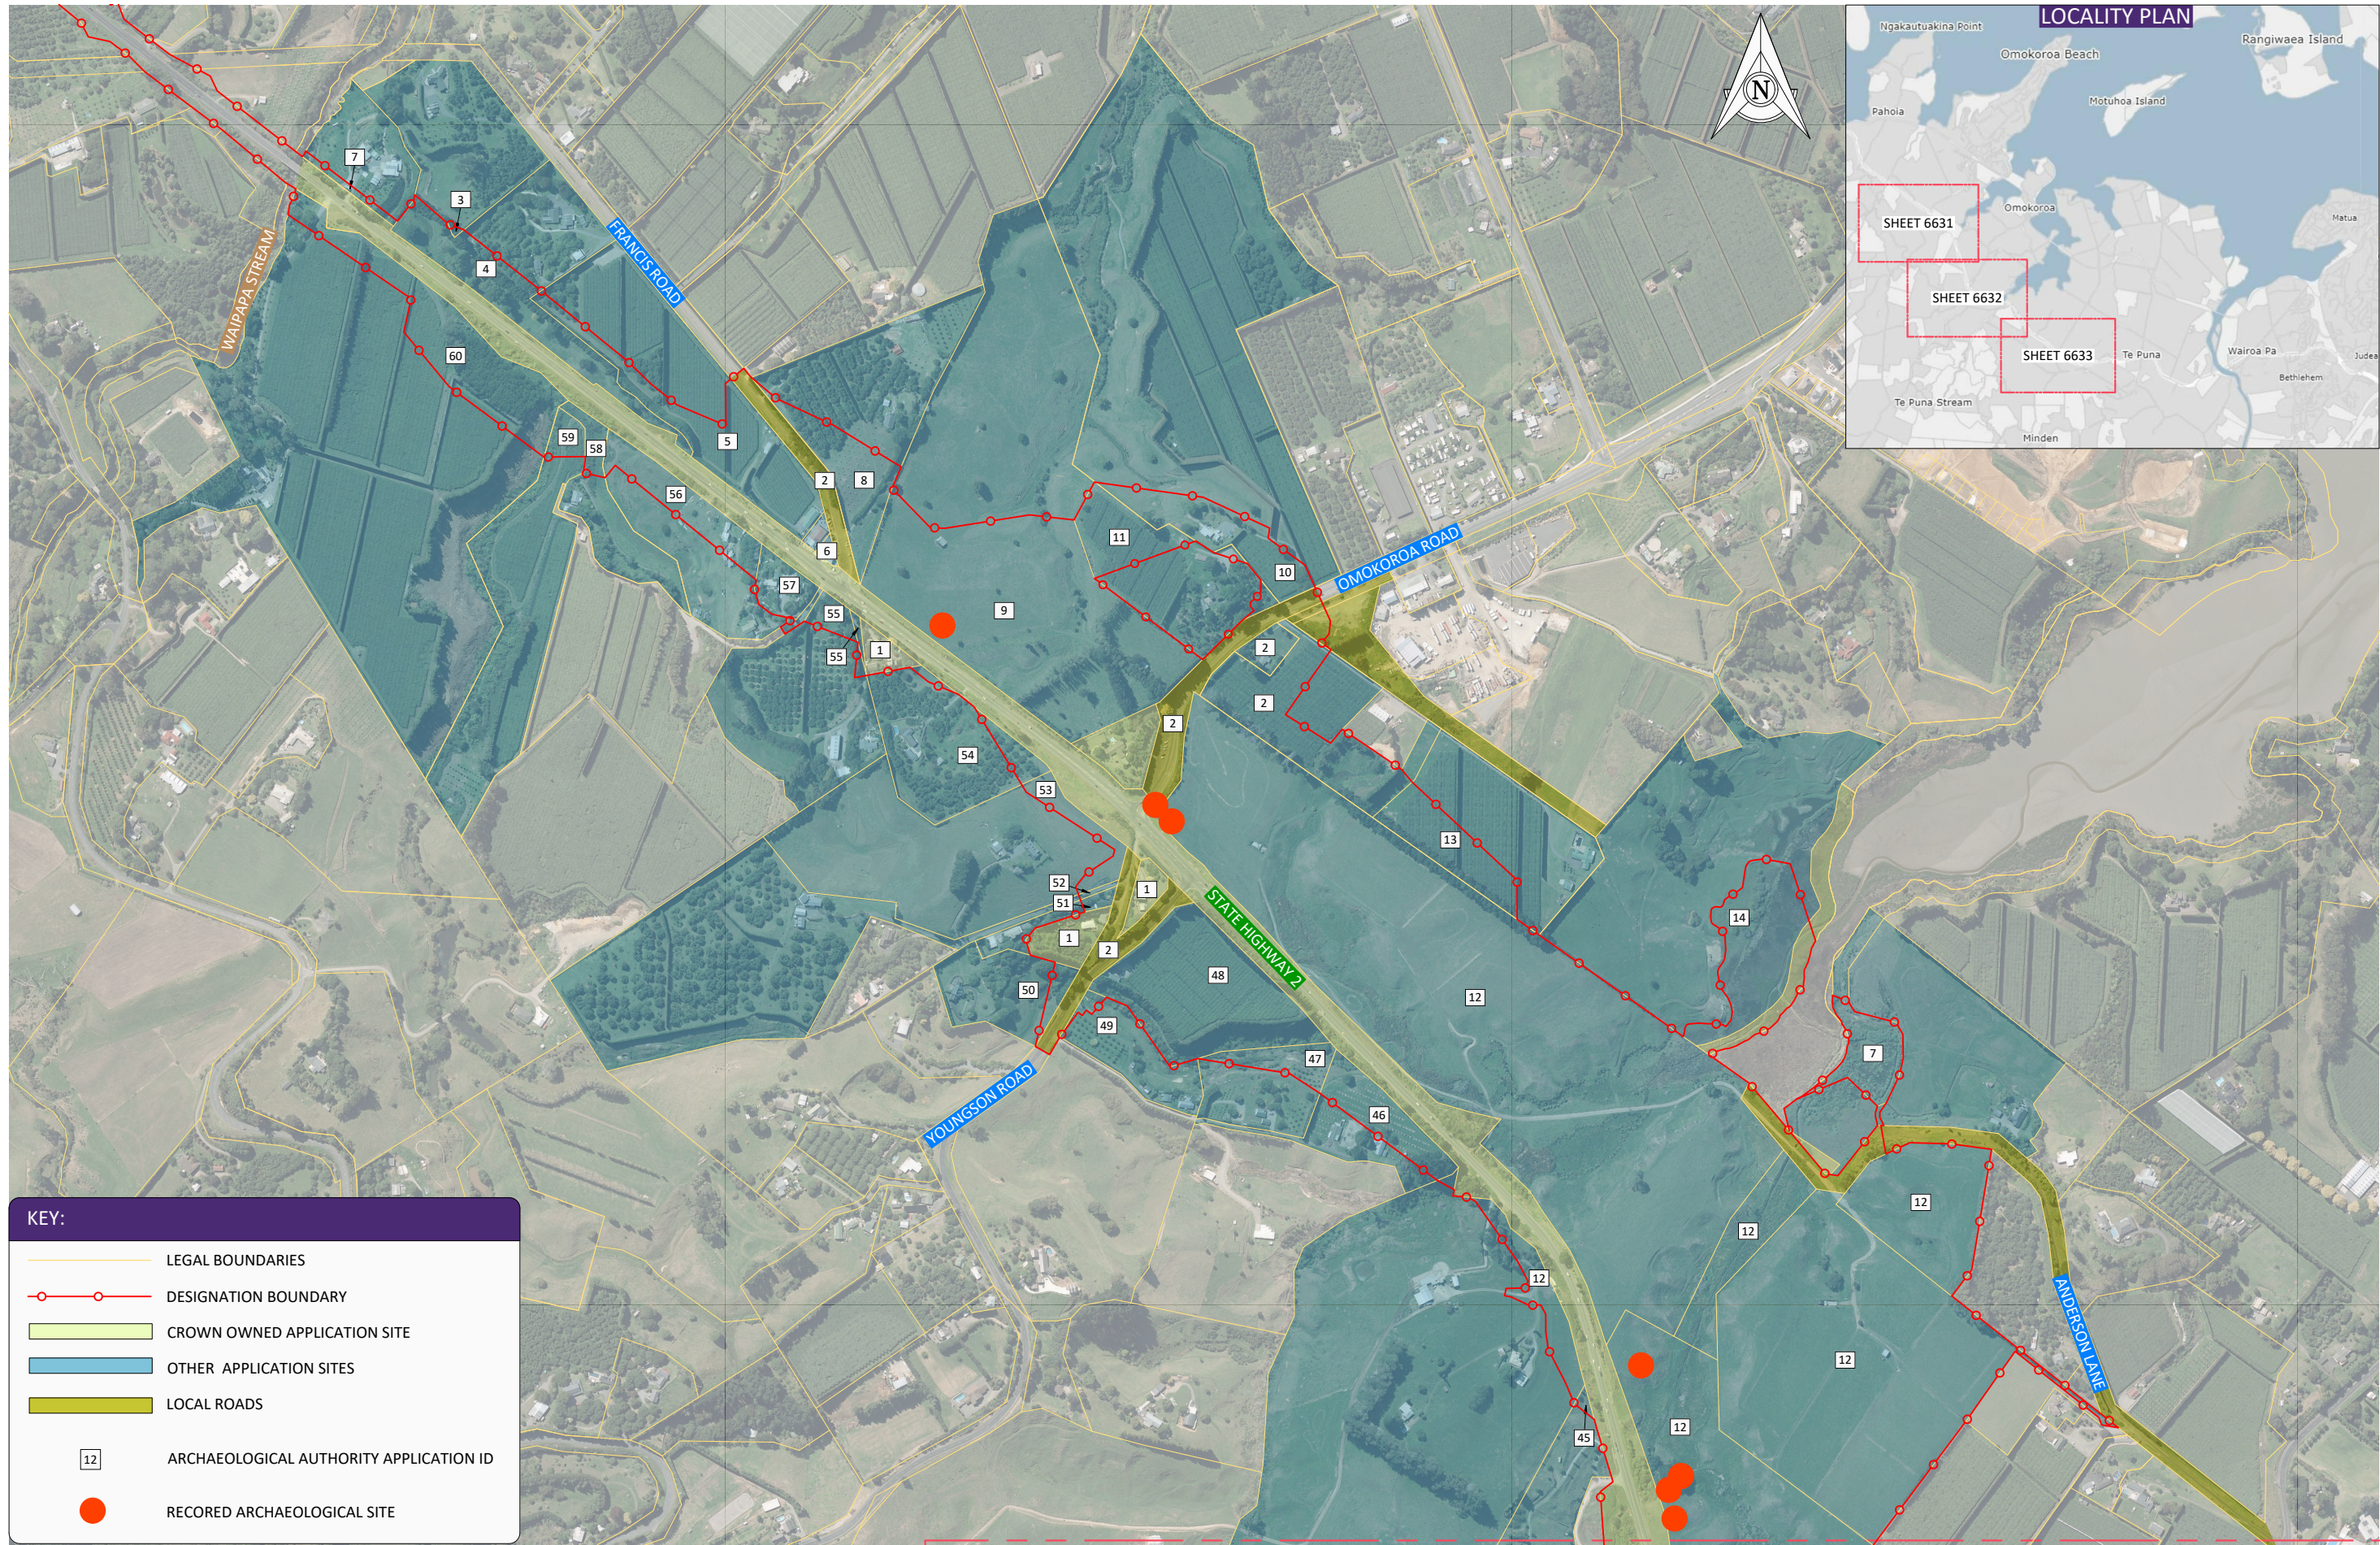

KEY:

- LEGAL BOUNDARIES
- DESIGNATION BOUNDARY
- CROWN OWNED APPLICATION SITE
- OTHER APPLICATION SITES
- LOCAL ROADS
- ARCHAEOLOGICAL AUTHORITY APPLICATION ID
- RECORDED ARCHAEOLOGICAL SITE

				DESIGNED		CHECKED				CLIENT	PROJECT	TAKITIMU NORTH LINK STAGE 2	DRAWING	ARCHAEOLOGICAL AUTHORITY APPLICATIONS SHEET 1	STATUS	
				CMC		JO									PRELIMINARY	
				DRAWN		APPROVED	
				ER		SGB	
C	30.07.2025	FTAA APPLICATION		ER	JO	SGB	

100mm

SCALE FOR VALIDATING SIZE OF A3 PLOT ONLY

0

C:\26\data\10.7.120_A\144702 - Takitimu North Link Stage 2_509003 Drawings\00144702-00-6632.dwg 28/7/2025 8:53 am erichardson Plotted: 28 Jul 2025 8:53 am



KEY:

LEGAL BOUNDARIES

DESIGNATION BOUNDARY

CROWN OWNED APPLICATION SITE

OTHER APPLICATION SITES

LOCAL ROADS

12

ARCHAEOLOGICAL AUTHORITY APPLICATION ID

RECORDED ARCHAEOLOGICAL SITE

									DESIGNED			CHECKED									CLIENT			PROJECT			DRAWING			STATUS	
									CMC			JO	
									DRAWN			APPROVED	
									ER			SGB	
C	30.07.2025	FTAA APPLICATION					ER	JO	SGB	



										DESIGNED	CHECKED
										CMC	JO
										DRAWN	APPROVED
C	30.07.2025	FTAA APPLICATION			ER	JO	SGB			ER	SGB
A	01.07.2025	FTAA APPLICATION - DRAFT			ER	JO	SGB				
B	22.05.2025	INITIAL ISSUE			ER	JO	SGB				
	DATE	ISSUE / REVISION DETAIL						BY	CHK	APPD	



PROJECT
TAKITIMU NORTH LINK
STAGE 2

DRAWING
ARCHAEOLOGICAL AUTHORITY
APPLICATIONS
SHEET 3

STATUS		PRELIMINARY	
DATE	15.05.2025	SCALE (ORIGINAL SIZE A3)	1:7500
DRAWING NUMBER	144702-00-6633		REVISION C