



									DESIGNED	CHECKED
									CMC	JO
								DRAWN	APPROVED	
								ER		SGB
I	30.07.2025 DATE	FTAA APPLICATION	ISSUE / REVISION DETAIL		ER BY	JO CHK	SGB ACP			



PROJECT	TAKITIMU NORTH LINK STAGE 2
---------	--------------------------------

DRAWING

LAND REQUIREMENT
OVERVIEW PLANS

STATUS		PRELIMINARY	
DATE	03.03.2022		
DRAWING NUMBER	144702-00-7220	REVISION	I



ID CODE	LEGAL DESCRIPTION	TITLE	LAND REQUIRED FOR	AREA REQUIRED = (A)	BALANCE AREA = (B)
36	PART ALLOT 75 TE PUNA PSH	SA1480/70	STATE HIGHWAY	0.1114Ha	1.2097Ha
37	LOT 2 DPS 76152	SA60C/179	STATE HIGHWAY	1.5750Ha	1.4920Ha
38	LOT 3 DPS 76152	SA60C/180	STATE HIGHWAY	1.9862Ha	2.0793Ha
39	LOT 1 DPS 5073 & LOT 2 DPS 5073	SA1439/66	STATE HIGHWAY	0.1338Ha	0Ha
40			STATE HIGHWAY	0.5515Ha	0Ha
41	LOT 3 DPS 10643	SA7A/163	LOCAL ROAD	1.0901Ha	2.6268Ha
43	LOT 3 DPS 29552	SA26D/931	STATE HIGHWAY	6.5308Ha	6.1692Ha
46	LOT 1 DPS 27924	SA26B/417	STATE HIGHWAY	2.1474Ha	14.3060Ha
47	563502	1001712	STATE HIGHWAY	0.2137Ha	3.5405Ha
48	LOT 1 DPS 49164	SA42C/185	STATE HIGHWAY	0.9269Ha	1.4583Ha
49	LOT 1 DPS 34018	SA30D/439	STATE HIGHWAY	0.4260Ha	0Ha
50	LOT 1 DPS 90796	SA71D/541	STATE HIGHWAY	0.2377Ha	3.1809Ha
51	ALLOT 318 TE PUNA PSH	SA1723/66	STATE HIGHWAY	0.0420Ha	0Ha
52	LOT 1 DPS 24386	SA22D/1466	STATE HIGHWAY	0Ha	0Ha
114	LOT 2 DP 563502	1001713	STATE HIGHWAY	0.2142Ha	0.9590Ha
118	LOT 1 DPS 76152	SA60C/178	STATE HIGHWAY	0.0135Ha	2.5947Ha

1:2500 (A3) 0 50 100 150m

KEY: LAND REQUIREMENT

	PROPERTY BOUNDARY
	PROPOSED DESIGNATION BOUNDARY
	CROWN LAND
	LAND REQUIRED
	LOCAL ROAD

[illegible]

DESIGNED	CHECKED
CMC	CMC
DRAWN	APPROVED
ER	SGB



PROJECT
TAKITIMU NORTH LINK
STAGE 2

DRAWING

LAND REQUIREMENT
OVERVIEW PLAN
SHEET 1

STATUS		PRELIMINARY	
DATE	16.10.2020	SCALE (ORIGINAL SIZE A3)	1:2500
DRAWING NUMBER	144702-00-7221	REVISION	R



ID CODE	LEGAL DESCRIPTION	TITLE	LAND REQUIRED FOR	AREA REQUIRED = (A)	BALANCE AREA = (B)
42	LOT 1 DPS 29552	SA26D/929	LOCAL ROAD	1.1644Ha	12.5311Ha
45	LOT 2 DPS 29552	SA26D/930	LOCAL ROAD	0.9248Ha	1.5752Ha
59	Section 3 SO 557694	989059	LOCAL ROAD	0.9885Ha	2.3622Ha
107	LOT 1 DPS 68390	SA54D/710	STATE HIGHWAY	0.2533Ha	0Ha
108	LOT 2 DP 454121	582517	STATE HIGHWAY	1.6868Ha	7.4964Ha
112	Section 1 SO 557694	989058	LOCAL ROAD	1.9567Ha	0.8127Ha

KEY: LAND REQUIREMENT

	PROPERTY BOUNDARY
	PROPOSED DESIGNATION BOUNDARY
	CROWN LAND
	LAND REQUIRED
	LOCAL ROAD

[illegible]

	DESIGNED
	CMC
	DRAWN
	ER
3	
R	




PROJECT
TAKITIMU NORTH LINK
STAGE 2

DRAWING

LAND REQUIREMENT
OVERVIEW PLAN
SHEET 2

STATUS		PRELIMINARY	
DATE 25.09.2020		SCALE (ORIGINAL SIZE A3) 1:2500	
DRAWING NUMBER 144702-00-7222		REVISION 0	

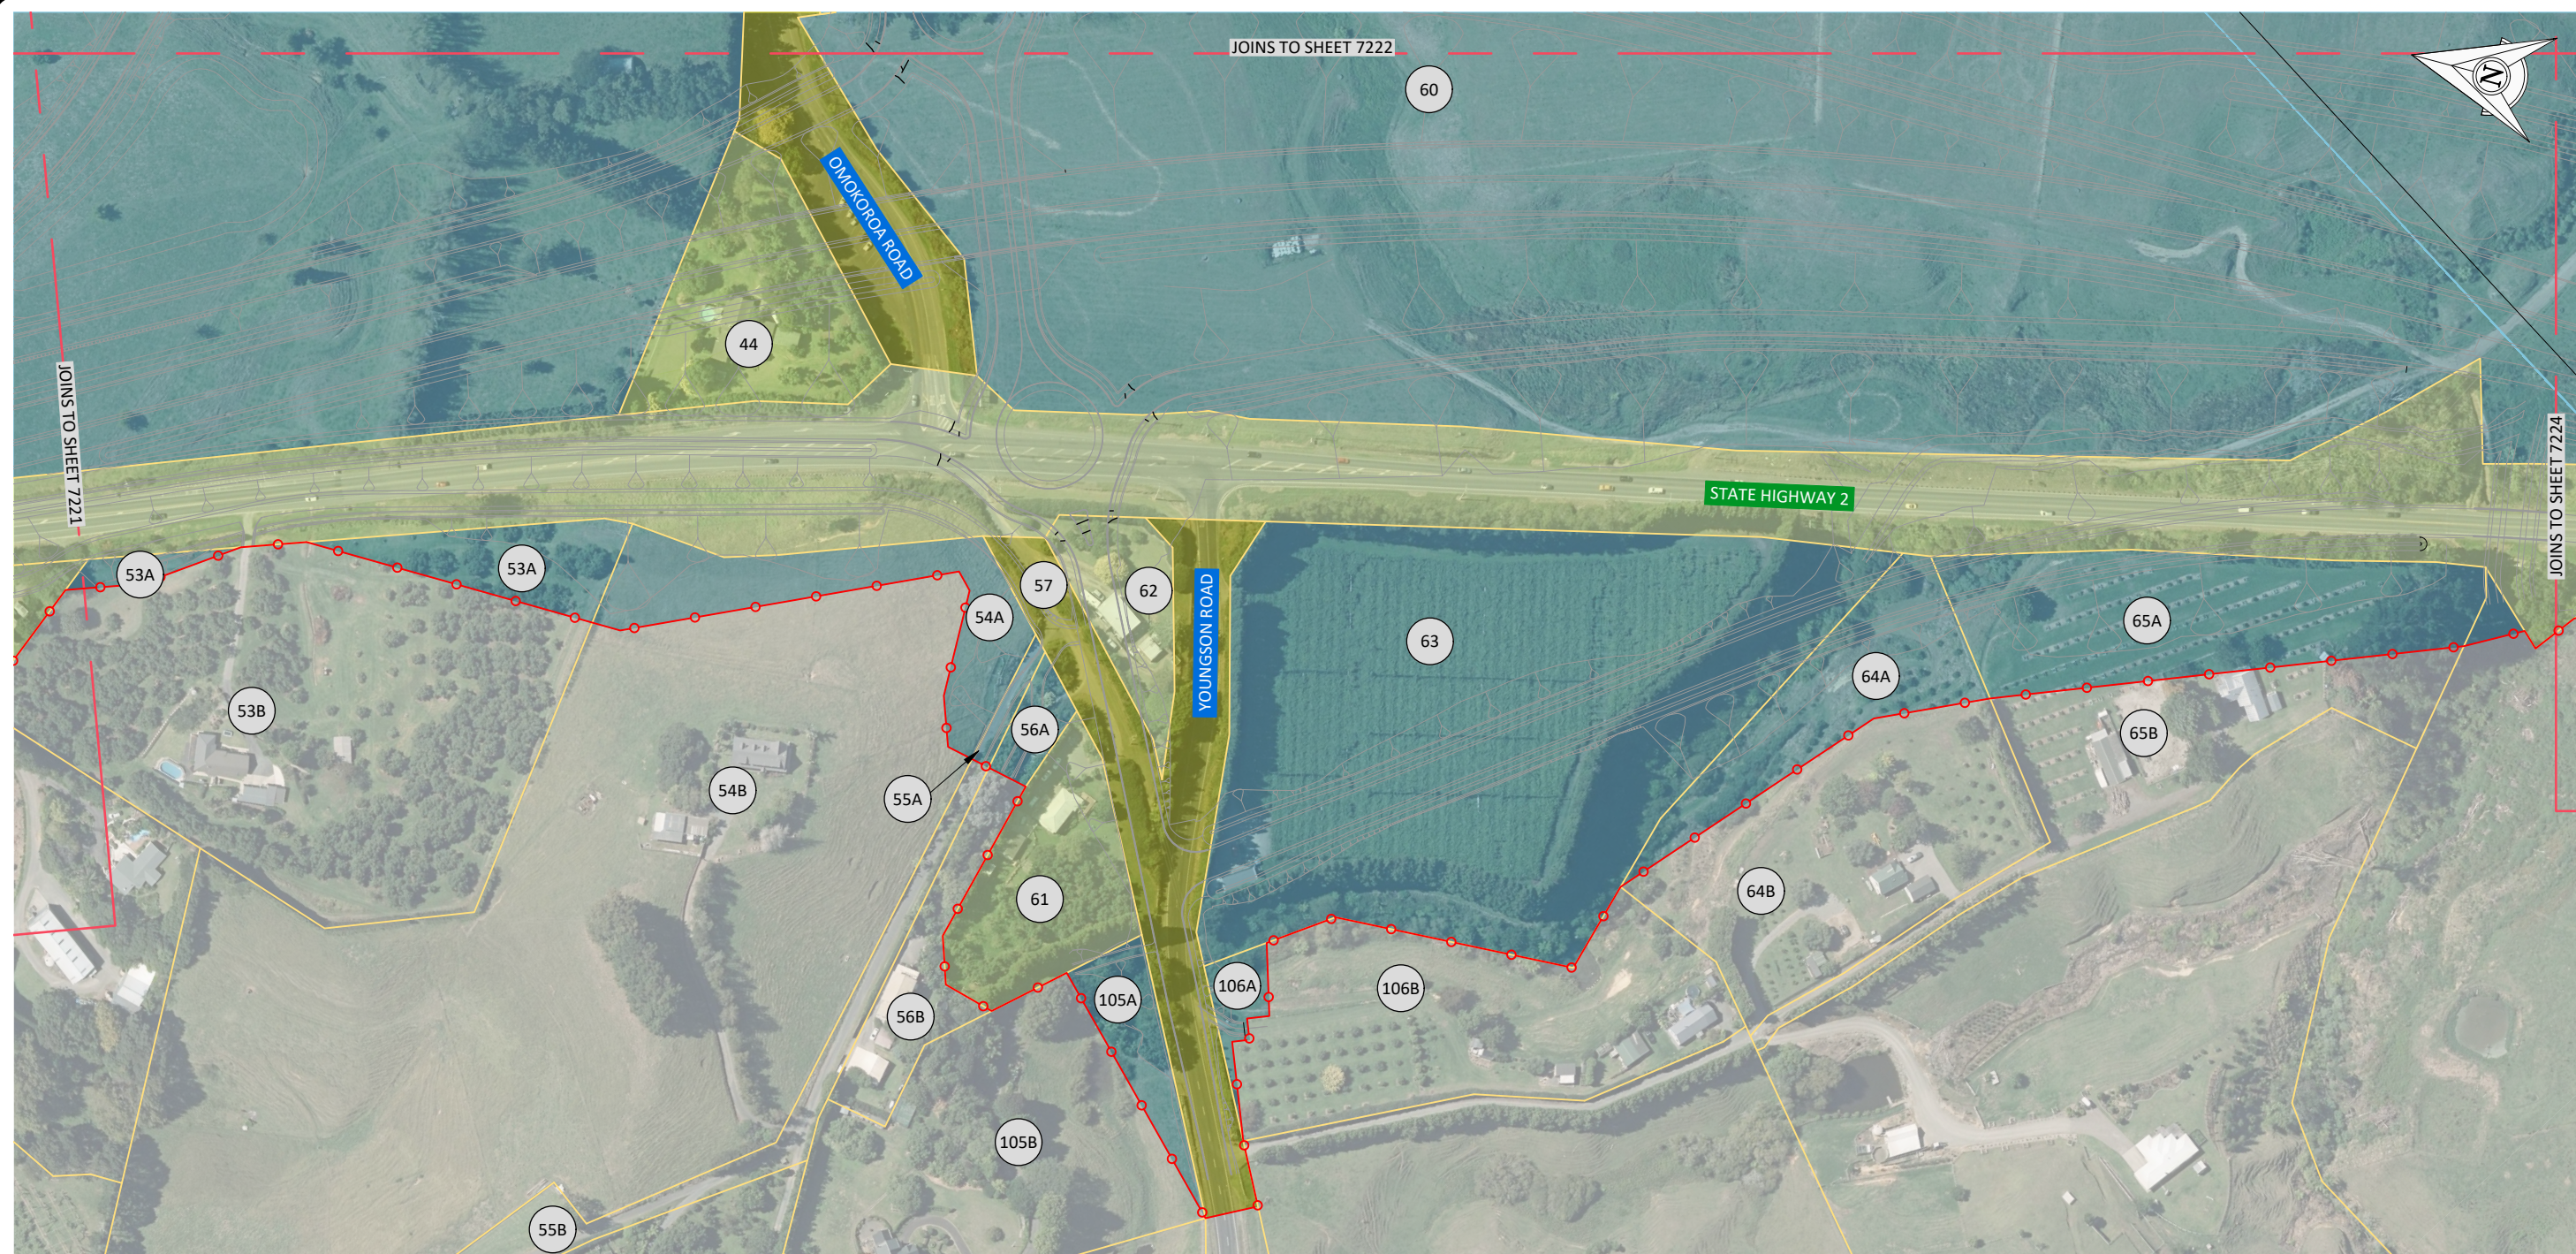

ID CODE	LEGAL DESCRIPTION	TITLE	LAND REQUIRED FOR	AREA REQUIRED = (A)	BALANCE AREA = (B)
44	LOT 1 DPS 21267	SA21B/116	STATE HIGHWAY	0Ha	0Ha
53	LOT 1 DPS 29812	SA27C/663	STATE HIGHWAY	0.2825Ha	2.1211Ha
54	PART LOT 2 DPS 56303	SA46D/716	STATE HIGHWAY	0.4335Ha	5.0955Ha
55	LOT 2 DPS 61605	SA50D/879	STATE HIGHWAY	0.0330Ha	6.5465Ha
56	LOT1 DPS 67894	SA54C/89	STATE HIGHWAY	0.0754Ha	0.2717Ha
57	ROAD		STATE HIGHWAY	0.8310Ha	N/A
60	LOT 3 DPS 28670	SA26D/746	STATE HIGHWAY	20.2348Ha	0Ha
61	LOT 2 DPS 67894	SA54C/90	STATE HIGHWAY	0Ha	0Ha
62	LOT 1 DPS 15263	SA13B/1106	STATE HIGHWAY	0Ha	0Ha
63	LOT 1 DPS 28670	SA26D/745	LOCAL ROAD	2.9749Ha	0Ha
64	LOT 2 DPS 70802	SA56D/872	STATE HIGHWAY	0.4576Ha	0.9929Ha
65	LOT 4 DPS 70802	SA56D/874	STATE HIGHWAY	0.8496Ha	0.7354Ha
105	LOT 1 DPS 71072	SA57A/549	STATE HIGHWAY	0.1660Ha	1.2127Ha
106	LOT 1 DP 311691	46194	STATE HIGHWAY	0.0703Ha	1.0897Ha

1:2500 (A3) 0 50 100 150m

KEY: LAND REQUIREMENT

- PROPERTY BOUNDARY
 PROPOSED DESIGNATION BOUNDARY
 CROWN LAND
 LAND REQUIRED
 LOCAL ROAD

[illegible]

DESIGNED	CHECKED
CM	JO
DRAWN	APPROVED
ER	SGB



PROJECT
TAKITIMU NORTH LINK
STAGE 2

DRAWING

LAND REQUIREMENT
OVERVIEW PLAN
SHEET 3

STATUS		PRELIMINARY	
DATE 25.09.2020		SCALE (ORIGINAL SIZE A3) 1:2500	
DRAWING NUMBER 144702-00-7223		REVISION 0	

C:\124\data\107.120.14\144702 - Takitimu North Link Stage 2_5090\03 Drawing\00144702-00-7224.dwg 30/7/2025 1:12 pm erichardson Plotted: 30 Jul 2025 1:12 pm
Version 4.0 - March 2020

SCALE FOR VALIDATING SIZE OF A3 PLOT ONLY

0

100mm



ID CODE	LEGAL DESCRIPTION	TITLE	LAND REQUIRED FOR	AREA REQUIRED = (A)	BALANCE AREA = (B)
66	LOT 2 DPS 28670	SA26D/746	STATE HIGHWAY	0.7400Ha	23.2770Ha
67	LOT 1 DP 370230	284715	STATE HIGHWAY	0.0408Ha	1.9765Ha
69	LOT 6 DPS 12952	SA10D/397	STATE HIGHWAY	8.3238Ha	0Ha
101	ALLOT 283 TE PUNA PSH	SA713/54	STATE HIGHWAY	1.1799Ha	0Ha
102	LOT 2 DPS 80612	SA65A/272	STATE HIGHWAY	9.4297Ha	0Ha
108	LOT 2 DP 454121	582517	STATE HIGHWAY	1.6868Ha	7.4964Ha
116	LOT 1 DP 423036	489924	STATE HIGHWAY	0.0162Ha	4.6154Ha
117	LOT 2 DPS 34055	SA32C/688	STATE HIGHWAY	2.1821Ha	0Ha
119	LOT 3 DP 423036	566128	STATE HIGHWAY	0.7305Ha	0.2439Ha
120	CROWN LAND SURVEY OFFICE PLAN 41098	4557952	STATE HIGHWAY	0.3595Ha	0.3919Ha

1:2500 (A3) 0 50 100 150m

KEY: LAND REQUIREMENT

PROPERTY BOUNDARY

PROPOSED DESIGNATION BOUNDARY

CROWN LAND

LAND REQUIRED

LOCAL ROAD

Q	30.07.2025	FTAA APPLICATION		ER	JO
	DATE	ISSUE/REVISION DETAIL		BY	CHK

DESIGNED	CHECKED
CM	JO
DRAWN	APPROVED
ER	SGB



PROJECT
TAKITIMU NORTH LINK
STAGE 2

DRAWING
LAND REQUIREMENT
OVERVIEW PLAN
SHEET 4


STATUS PRELIMINARY	
DATE 25.09.2020	SCALE (ORIGINAL SIZE A3) 1:2500
DRAWING NUMBER 144702-00-7224	REVISION Q

100mm

SCALE FOR VALIDATING SIZE OF A3 PLOT ONLY

0

C:\1245\data\1017.120.14\144702 - Takitimu North Link Stage 2_5090\03 Drawing\00144702-00-7225.dwg 30/7/2025 1:12 pm erichardson Plotted: 30 Jul 2025 1:12 pm

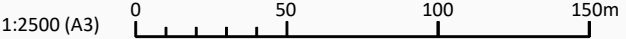

ID CODE	LEGAL DESCRIPTION	TITLE	LAND REQUIRED FOR	AREA REQUIRED = (A)	BALANCE AREA = (B)
69	LOT 6 DPS 12952	SA10D/397	STATE HIGHWAY	SEE SHEET 7224	
70	LOT 2 DPS 12952	SA10D/393	STATE HIGHWAY	1.7031Ha	2.3698Ha
71	LOT 1 DPS 353725	219609	STATE HIGHWAY	1.3168Ha	0Ha
72	LOT 2 DP 353725	219610	STATE HIGHWAY	4.1753Ha	0Ha
73	LOT 1 DPS 12952	SA24B/99	STATE HIGHWAY	1.7195Ha	2.9417Ha
74	ALBERT LANE		LOCAL ROAD	0.6557Ha	0Ha
75	LOT 1 DPS 12236	SA67D/308	LOCAL ROAD	0.2329Ha	0Ha
77	LOT 2 DPS 12236	SA25D/193	LOCAL ROAD	0Ha	0Ha
79	PLUMMERS POINT ROAD		STATE HIGHWAY	1.2633Ha	0Ha
109	LOT 1 DPS 67841	SA54B/968	STATE HIGHWAY	0.3024Ha	1.4981Ha
110	LOT 1 DPS 48400	SA46A/253	STATE HIGHWAY	0.0876Ha	2.2613Ha

KEY: LAND REQUIREMENT

PROPERTY BOUNDARY

PROPOSED DESIGNATION BOUNDARY

CROWN LAND

LAND REQUIRED

LOCAL ROAD

						DESIGNED CMC	CHECKED JO
						DRAWN ER	APPROVED SGB
P	30.07.2025	FTAA APPLICATION		ER	JO	SGB	
	DATE	ISSUE/REVISION DETAIL	BY	CHK	APPR		

WAKA KOTAHĪ

CLIENT
TAKITIMU NORTH LINK
STAGE 2

DRAWING
LAND REQUIREMENT
OVERVIEW PLAN
SHEET 5

STATUS PRELIMINARY	
DATE 25.09.2020	SCALE (ORIGINAL SIZE A3) 1:2500
DRAWING NUMBER 144702-00-7225	REVISION P



1:2500 (A3) 0 50 100 150m

ID CODE	LEGAL DESCRIPTION	TITLE	LAND REQUIRED FOR	AREA REQUIRED = (A)	BALANCE AREA = (B)
78	SECTION 1 SO 492478 & ALLOT 380 TE PUNA PSH	740647	LOCAL ROAD	0.1320Ha	0Ha
80	LOT 1 DPS 190	SA1031/97	STATE HIGHWAY	0.0954Ha	0Ha
81	LOT 1 DPS 28825	SA26D/217	STATE HIGHWAY	0Ha	0Ha
82	LOT 1 DPS 3948	SA1248/64	STATE HIGHWAY	0Ha	0Ha
83	LOT 2 DPS 55363	SA46C/294	LOCAL ROAD	0Ha	0Ha
84	LOT 1 DPS 55363	SA46C/295	STATE HIGHWAY	0.4445Ha	2.6893Ha
85	LOT 1 DPS 52965	SA44C/185	STATE HIGHWAY	2.9375Ha	0Ha
86	LOT 3 DPS 55363	SA46C/294	STATE HIGHWAY	0Ha	0Ha
87	LOT 3 DPS 28825	19425	LOCAL ROAD	0.1514Ha	0.1971Ha
88	LOT 1 DPS 63246	SA50D/908	STATE HIGHWAY	1.3964Ha	1.0006Ha
89	LOT 2 DP 475801	656202	STATE HIGHWAY	4.2340Ha	3.2940Ha
98	LOT 2 DP 548491	939101	STATE HIGHWAY	0.9270Ha	6.0290Ha
104	LOT 2 DPS 63246	SA50D/909	STATE HIGHWAY	0.3615Ha	0.6655Ha
111	LOT 3 DPS 63246	SA50D/910	STATE HIGHWAY	0.3092Ha	2.7078Ha

KEY: LAND REQUIREMENT

	PROPERTY BOUNDARY
	PROPOSED DESIGNATION BOUNDARY
	CROWN LAND
	LAND REQUIRED
	LOCAL ROAD

[illegible]

DESIGNED	CHECKED
CMC	JO
DRAWN	APPROVED
ER	SGB




PROJECT
TAKITIMU NORTH LINK
STAGE 2

DRAWING

LAND REQUIREMENT PLAN
OVERVIEW PLAN
SHEET 6

STATUS		PRELIMINARY	
DATE 02.10.2020		SCALE (ORIGINAL SIZE A3) 1:2500	
DRAWING NUMBER 144702-00-7226		REVISION N	

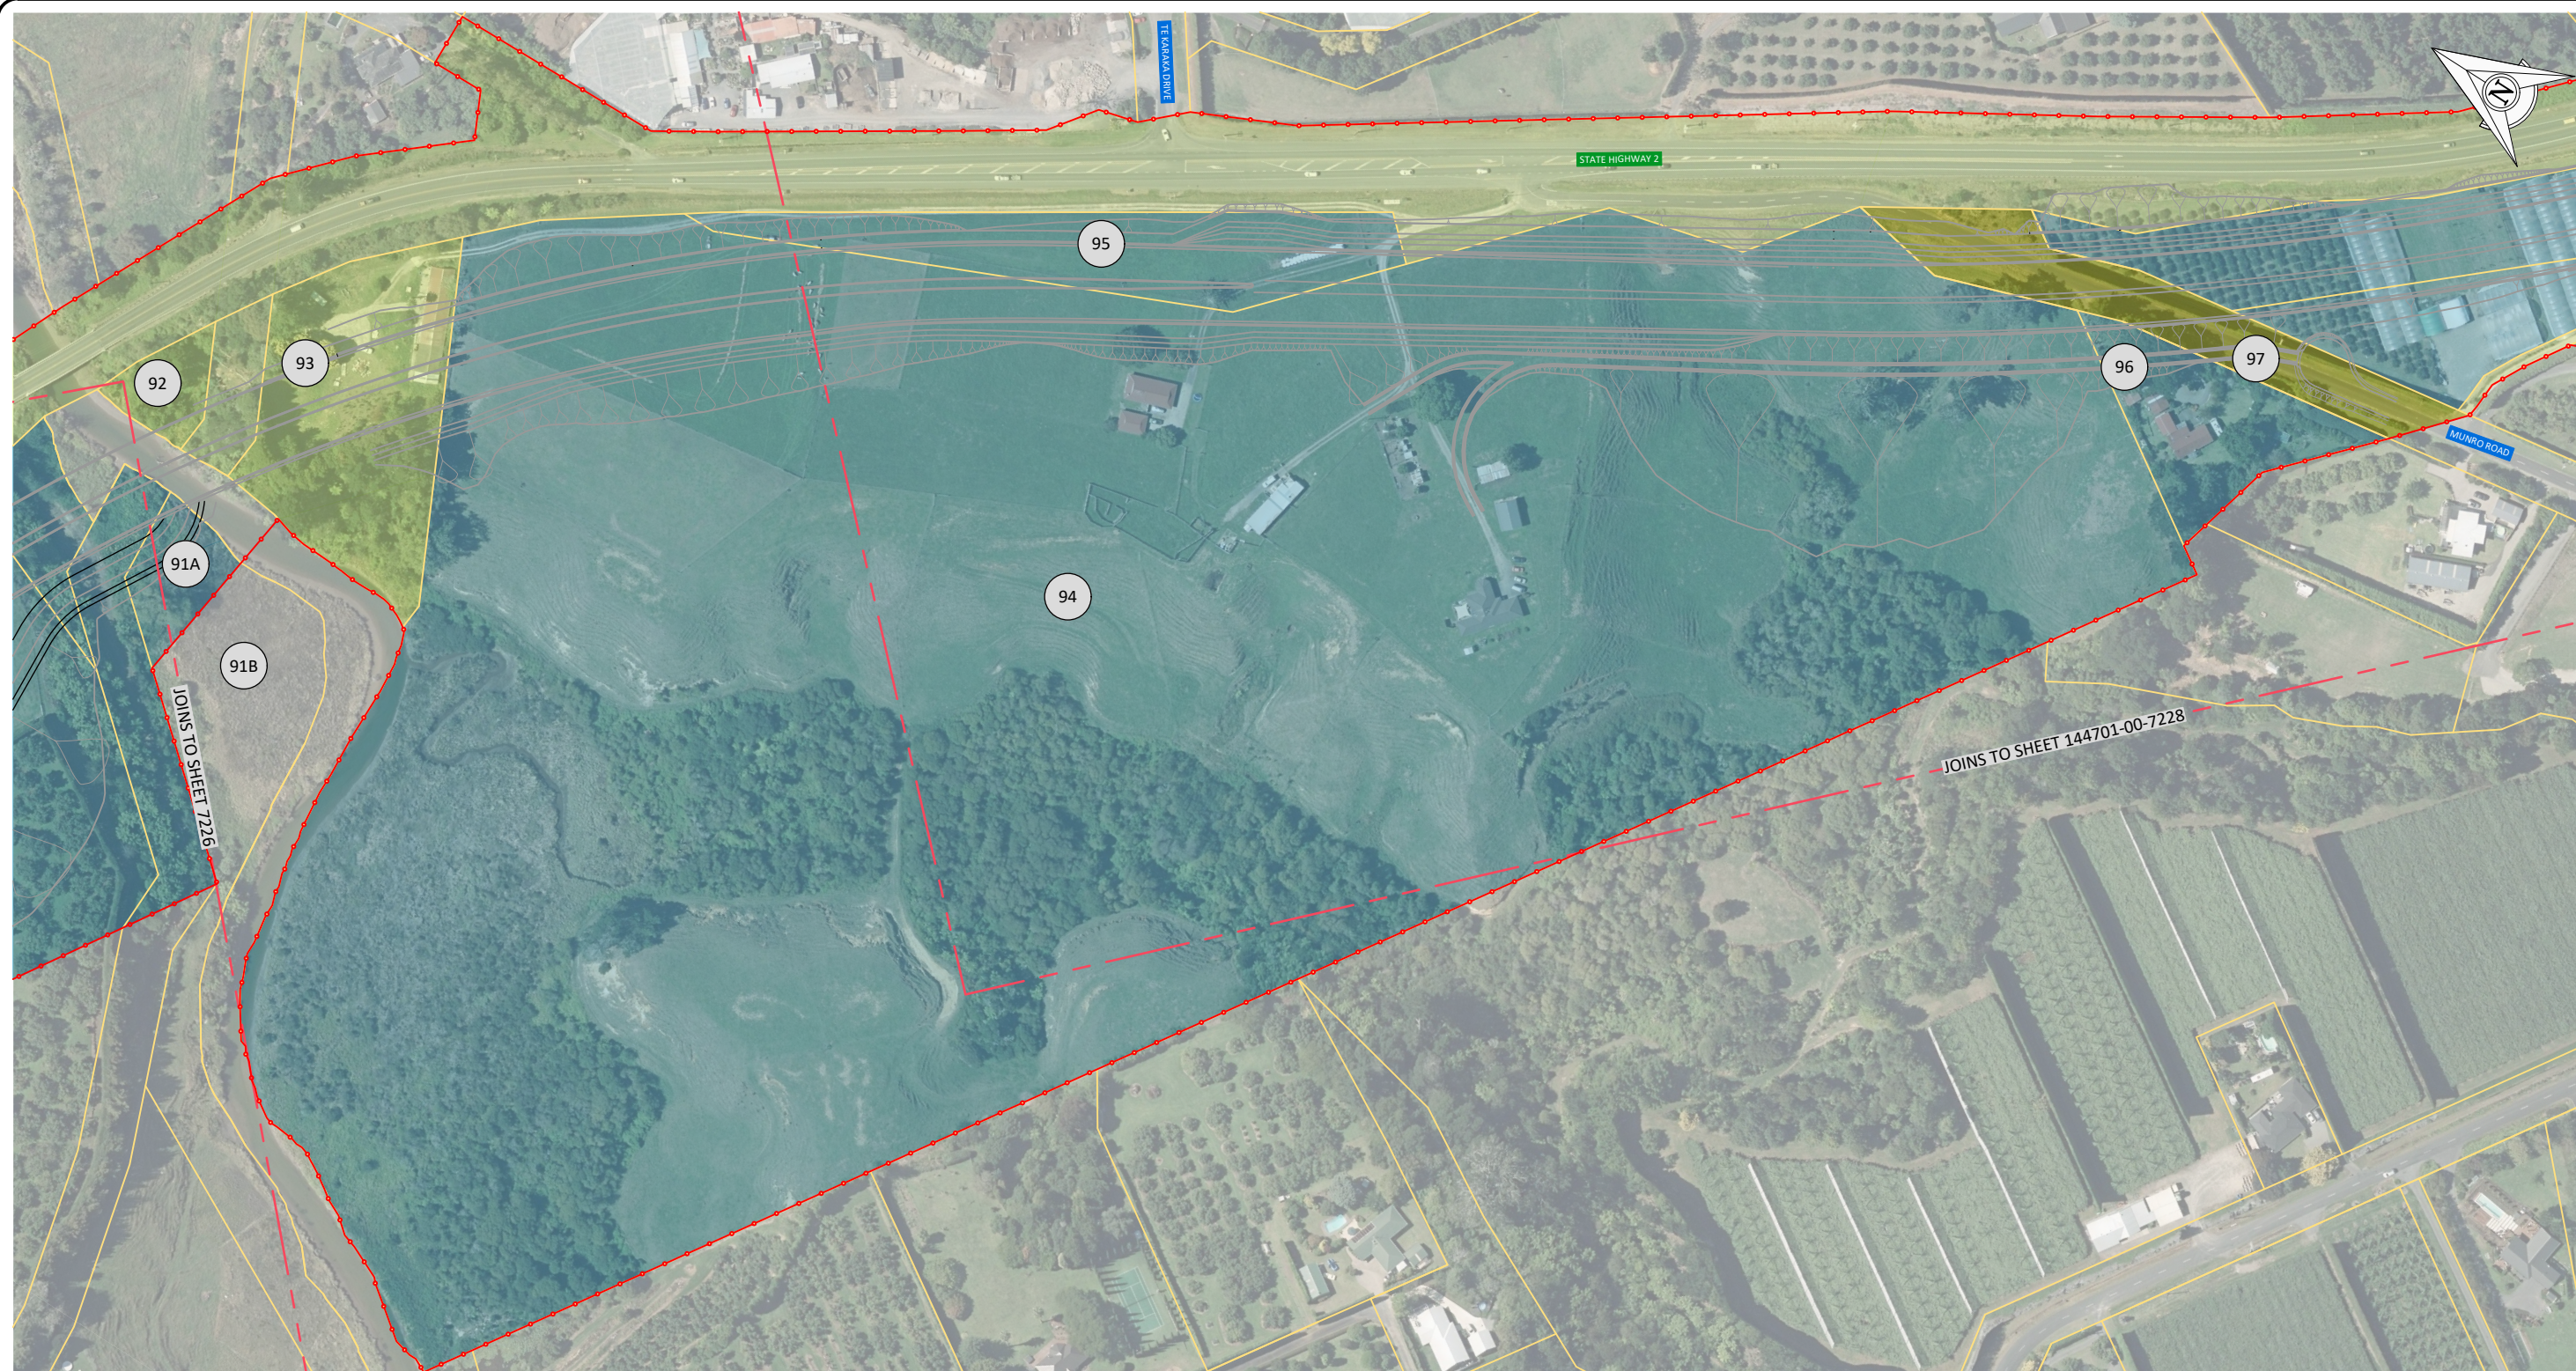

1:2500 (A3) 0 50 100 150m

ID CODE	LEGAL DESCRIPTION	TITLE	LAND REQUIRED FOR	AREA REQUIRED = (A)	BALANCE AREA = (B)
91	LOT 4 DPS 44151		STATE HIGHWAY	0.1455Ha	4.6245Ha
92	LOT 1 DPS 24491	SA23A/834	STATE HIGHWAY	0Ha	0Ha
93	LOT 1 DPS 12986	SA26B/182	STATE HIGHWAY	0Ha	0Ha
94	PART ALLOT 205B TE PUNA PSH	SA691/57	STATE HIGHWAY	18.5543Ha	0Ha
95	ALLOT 331 TE PUNA PSH	SA5D/769	STATE HIGHWAY	0.6197Ha	0Ha
96	LOT 1 DPS 84565	SA67A/512	STATE HIGHWAY	0.3905Ha	0Ha
97	ROAD		STATE HIGHWAY	0.4713Ha	0Ha

KEY: LAND REQUIREMENT

- PROPERTY BOUNDARY
 PROPOSED DESIGNATION BOUNDARY
 CROWN LAND
 LAND REQUIRED
 LOCAL ROAD

										DESIGNED	CHECKED
										CMC	JO
										DRAWN	APPROVED
										ER	SGB
H	30.07.2025 DATE	FTAA APPLICATION	ISSUE / REVISION DETAIL			ER BY	JO CHK	SGB ACFB			




PROJECT
TAKITIMU NORTH LINK
STAGE 2

DRAWING

LAND REQUIREMENT
OVERVIEW PLAN
SHEET 7

STATUS		PRELIMINARY	
DATE 03.03.2022		SCALE (ORIGINAL SIZE A3) 1:2500	
DRAWING NUMBER 144702-00-7227		REVISION H	

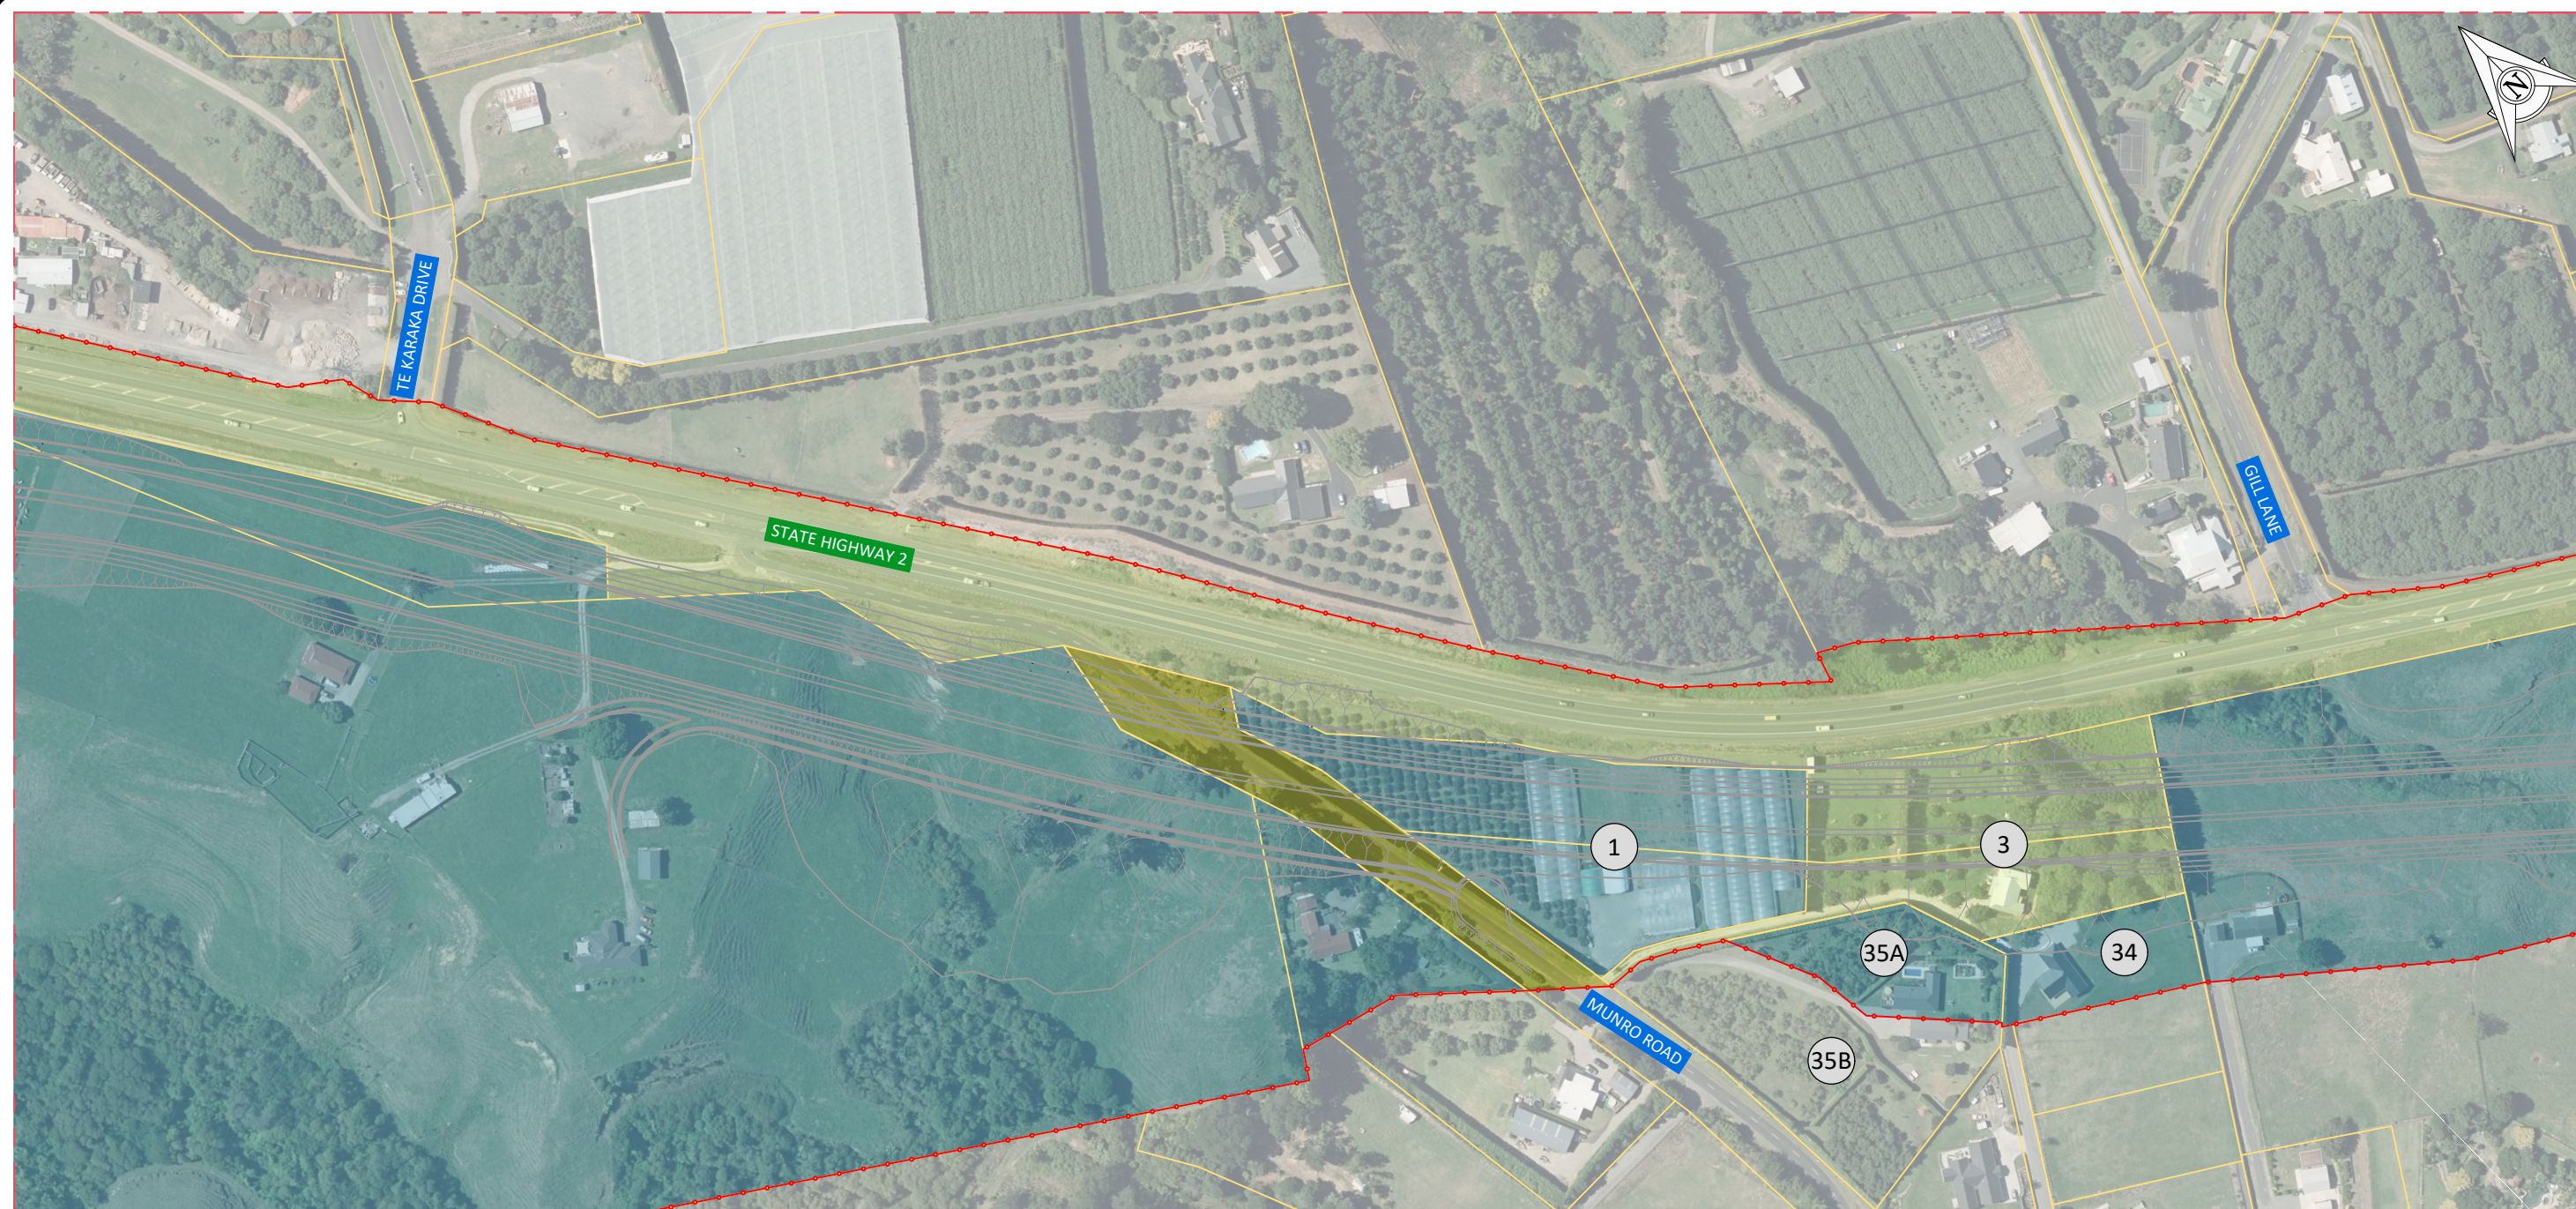

1:2500 (A3) 0 50 100 150m

ID CODE	LEGAL DESCRIPTION	TITLE	LAND REQUIRED FOR	AREA REQUIRED = (A)	BALANCE AREA = (B)
1	LOT 105 DP 518597 & LOT 8 DP 518597	813482	STATE HIGHWAY	1.0519Ha	0Ha
3	LOT 104 DP 518597 & LOT 7 DP 518597	813481	STATE HIGHWAY	0Ha	0Ha
34	LOT 6 DP 520811	822205	STATE HIGHWAY	0.2520Ha	0Ha
35	LOT 1 DPS 68242	SA54D/251	STATE HIGHWAY	0.2796Ha	0.6586Ha

KEY: LAND REQUIREMENT

- PROPERTY BOUNDARY
 PROPOSED DESIGNATION BOUNDARY
 CROWN LAND
 LAND REQUIRED
 LOCAL ROAD

[illegible]

PROJECT	TAKITIMU NORTH LINK STAGE 2
---------	--------------------------------

DRAWING

LAND REQUIREMENT
OVERVIEW PLAN
SHEET 8

STATUS		PRELIMINARY	
DATE		SCALE (ORIGINAL SIZE A3)	
03.07.2025		1:2500	
DRAWING NUMBER		REVISION	
144702-00-7228		C	



1:2500 (A3) 0 50 100 150m

ID CODE	LEGAL DESCRIPTION	TITLE	LAND REQUIRED FOR	AREA REQUIRED = (A)	BALANCE AREA = (B)
5	LOT 1 DP 457299	592747	STATE HIGHWAY	4.2485Ha	4.6555Ha
6	LOT 6 DP 540637 & LOT 3 DP 540637	906623	STATE HIGHWAY	1.6005Ha	1.5701Ha
8	LOT 3 DPS 84340	SA66D/915	STATE HIGHWAY	1.691Ha	0Ha
9	LOT 2 DP 355615	226892	STATE HIGHWAY	0Ha	0Ha
10	LOT 4 DP 540637	LOCAL PURPOSE RESERVE	LOCAL ROAD	0.1796Ha	0Ha
10A	ROAD		STATE HIGHWAY	0.1002Ha	0Ha
11	LOT 2 DPS 62877	SA51B/506	STATE HIGHWAY	1.0532Ha	1.9689Ha
29	ROAD		LOCAL ROAD	0.3240Ha	0Ha

KEY: LAND REQUIREMENT

	PROPERTY BOUNDARY
	PROPOSED DESIGNATION BOUNDARY
	CROWN LAND
	LAND REQUIRED
	LOCAL ROAD

[illegible]

PROJECT	TAKITIMU NORTH LINK STAGE 2
---------	--------------------------------

DRAWING
LAND REQUIREMENT
OVERVIEW PLAN
SHEET 9

STATUS		PRELIMINARY	
DATE 03.07.2025		SCALE (ORIGINAL SIZE A3) 1:2500	
DRAWING NUMBER 144702-00-7229		REVISION C	

100mm


SCALE FOR VALIDATING SIZE OF A3 PLOT ONLY

0

C:\1245\data\1017.120.14\144702 - Takitimu North Link Stage 2_5090\03 Drawing\00144702-00-7230.dwg 30/7/2025 1:12 pm erichardson Plotted: 30 Jul 2025 1:12 pm



ID CODE	LEGAL DESCRIPTION	TITLE	LAND REQUIRED FOR	AREA REQUIRED = (A)	BALANCE AREA = (B)
14	LOT 8 DPS 7337	SA1D/1215	STATE HIGHWAY	0Ha	0Ha
15	LOT 2 DP 489130	702999	STATE HIGHWAY	0.1708Ha	0.9792Ha
16	LOT 9 DPS 7337	SA1D/1214	STATE HIGHWAY	0Ha	0Ha
17	LOT 2 DPS 27371	SA25B/836	STATE HIGHWAY	0.1357Ha	1.1643Ha
18	LOT 11 DPS 7337 & LOT 3 DPS 77886	SA61D/835	STATE HIGHWAY	0Ha	0Ha
19	LOT 2 DPS 77886	SA61D/834	STATE HIGHWAY	0Ha	0Ha
20	LOT 1 DPS 69984	SA56A/722	LOCAL ROAD	0.1780Ha	5.3296Ha
21	LOT 2 DPS 69984	SA56A/723	LOCAL ROAD	0.3655Ha	1.2064Ha
22	LOT 2 & LOT 3 DP 467507	625815	STATE HIGHWAY	0.5624Ha	7.4851Ha
23	LOT 1 & LOT 2 DP 500485	745967	STATE HIGHWAY	0.2391Ha	0.5362Ha
30	ROAD	-	LOCAL ROAD	0.2057Ha	0Ha
31	LOT 10 DPS 7337	SA1D/1213	STATE HIGHWAY	0Ha	0Ha
403	LOT 1 DPS 5342	SA32D/879	STATE HIGHWAY	0.0748Ha	1.5387Ha
404	LOT 1 DP 326995	109728	STATE HIGHWAY	0.0253Ha	0.6664Ha
405	LOT 1 DPS 36595	SA39A/93	LOCAL ROAD	0.0437Ha	0.5878Ha
406	LOT 1 DPS 44721	SA39A/546	LOCAL ROAD	0.0107Ha	1.7683Ha

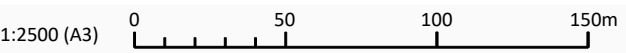

KEY: LAND REQUIREMENT

PROPERTY BOUNDARY

PROPOSED DESIGNATION BOUNDARY

CROWN LAND

LAND REQUIRED

LOCAL ROAD

C	30.07.2025	FTAA APPLICATION	ER	JO	SGB
	DATE	ISSUE/REVISION DETAIL	BY	CHK	APPR

Version 4.0 - March 2020

DESIGNED	CHECKED
CMC	JO
DRAWN	APPROVED
ER	SGB



PROJECT
TAKITIMU NORTH LINK
STAGE 2

DRAWING
LAND REQUIREMENT
OVERVIEW PLAN
SHEET 10

STATUS PRELIMINARY	
DATE 03.07.2025	SCALE (ORIGINAL SIZE A3) 1:2500
DRAWING NUMBER 144702-00-7230	REVISION C

©copyright



ID CODE	LEGAL DESCRIPTION	TITLE	LAND REQUIRED FOR	AREA REQUIRED = (A)	BALANCE AREA = (B)
4	SECTION 1 SO 508870	1141868	STATE HIGHWAY	0Ha	0Ha
7.1	LOT 1 DP 519035	814352	STATE HIGHWAY	0Ha	0Ha
7.2	LOT 2 DP 519035	814353	STATE HIGHWAY	0Ha	0Ha
7.3	LOT 3 DP 519035	814354	STATE HIGHWAY	0Ha	0Ha
7.4	LOT 4 DP 519035	814355	STATE HIGHWAY	0Ha	0Ha
7.5	LOT 5 DP 519035	814356	STATE HIGHWAY	0Ha	0Ha
24	PART LOT 1 DPS 4431	SA1B/953	STATE HIGHWAY	0Ha	0Ha
25	PART LOT 1 DPS 4431	SA1B/954	STATE HIGHWAY	0Ha	0Ha
26	LOT 1 DPS 16949	SA15A/p1114	STATE HIGHWAY	0Ha	0Ha
27	PART ALLOT 293 TEPUNA PSH	GN 1956 p1176	STATE HIGHWAY	0Ha	0Ha
32	ROAD	-	STATE HIGHWAY	0Ha	0Ha
402	AINSWORTH ROAD	-	STATE HIGHWAY	0.1929Ha	0Ha

1:2500 (A3) 0 50 100 150m

KEY: LAND REQUIREMENT

- PROPERTY BOUNDARY
 PROPOSED DESIGNATION BOUNDARY
 CROWN LAND
 LAND REQUIRED
 LOCAL ROAD

C	30.07.2025 DATE	FTAA APPLICATION ISSUE / REVISION DETAIL		ER BY	JO CHK	SGB APP

DESIGNED	CHECKED
CMC	JO
DRAWN	APPROVED
ER	SGB



PROJECT
TAKITIMU NORTH LINK
STAGE 2

DRAWING

LAND REQUIREMENT
OVERVIEW PLAN
SHEET 11

STATUS		PRELIMINARY	
DATE 03.07.2025		SCALE (ORIGINAL SIZE A3) 1:2500	
DRAWING NUMBER 144702-00-7231		REVISION C	