


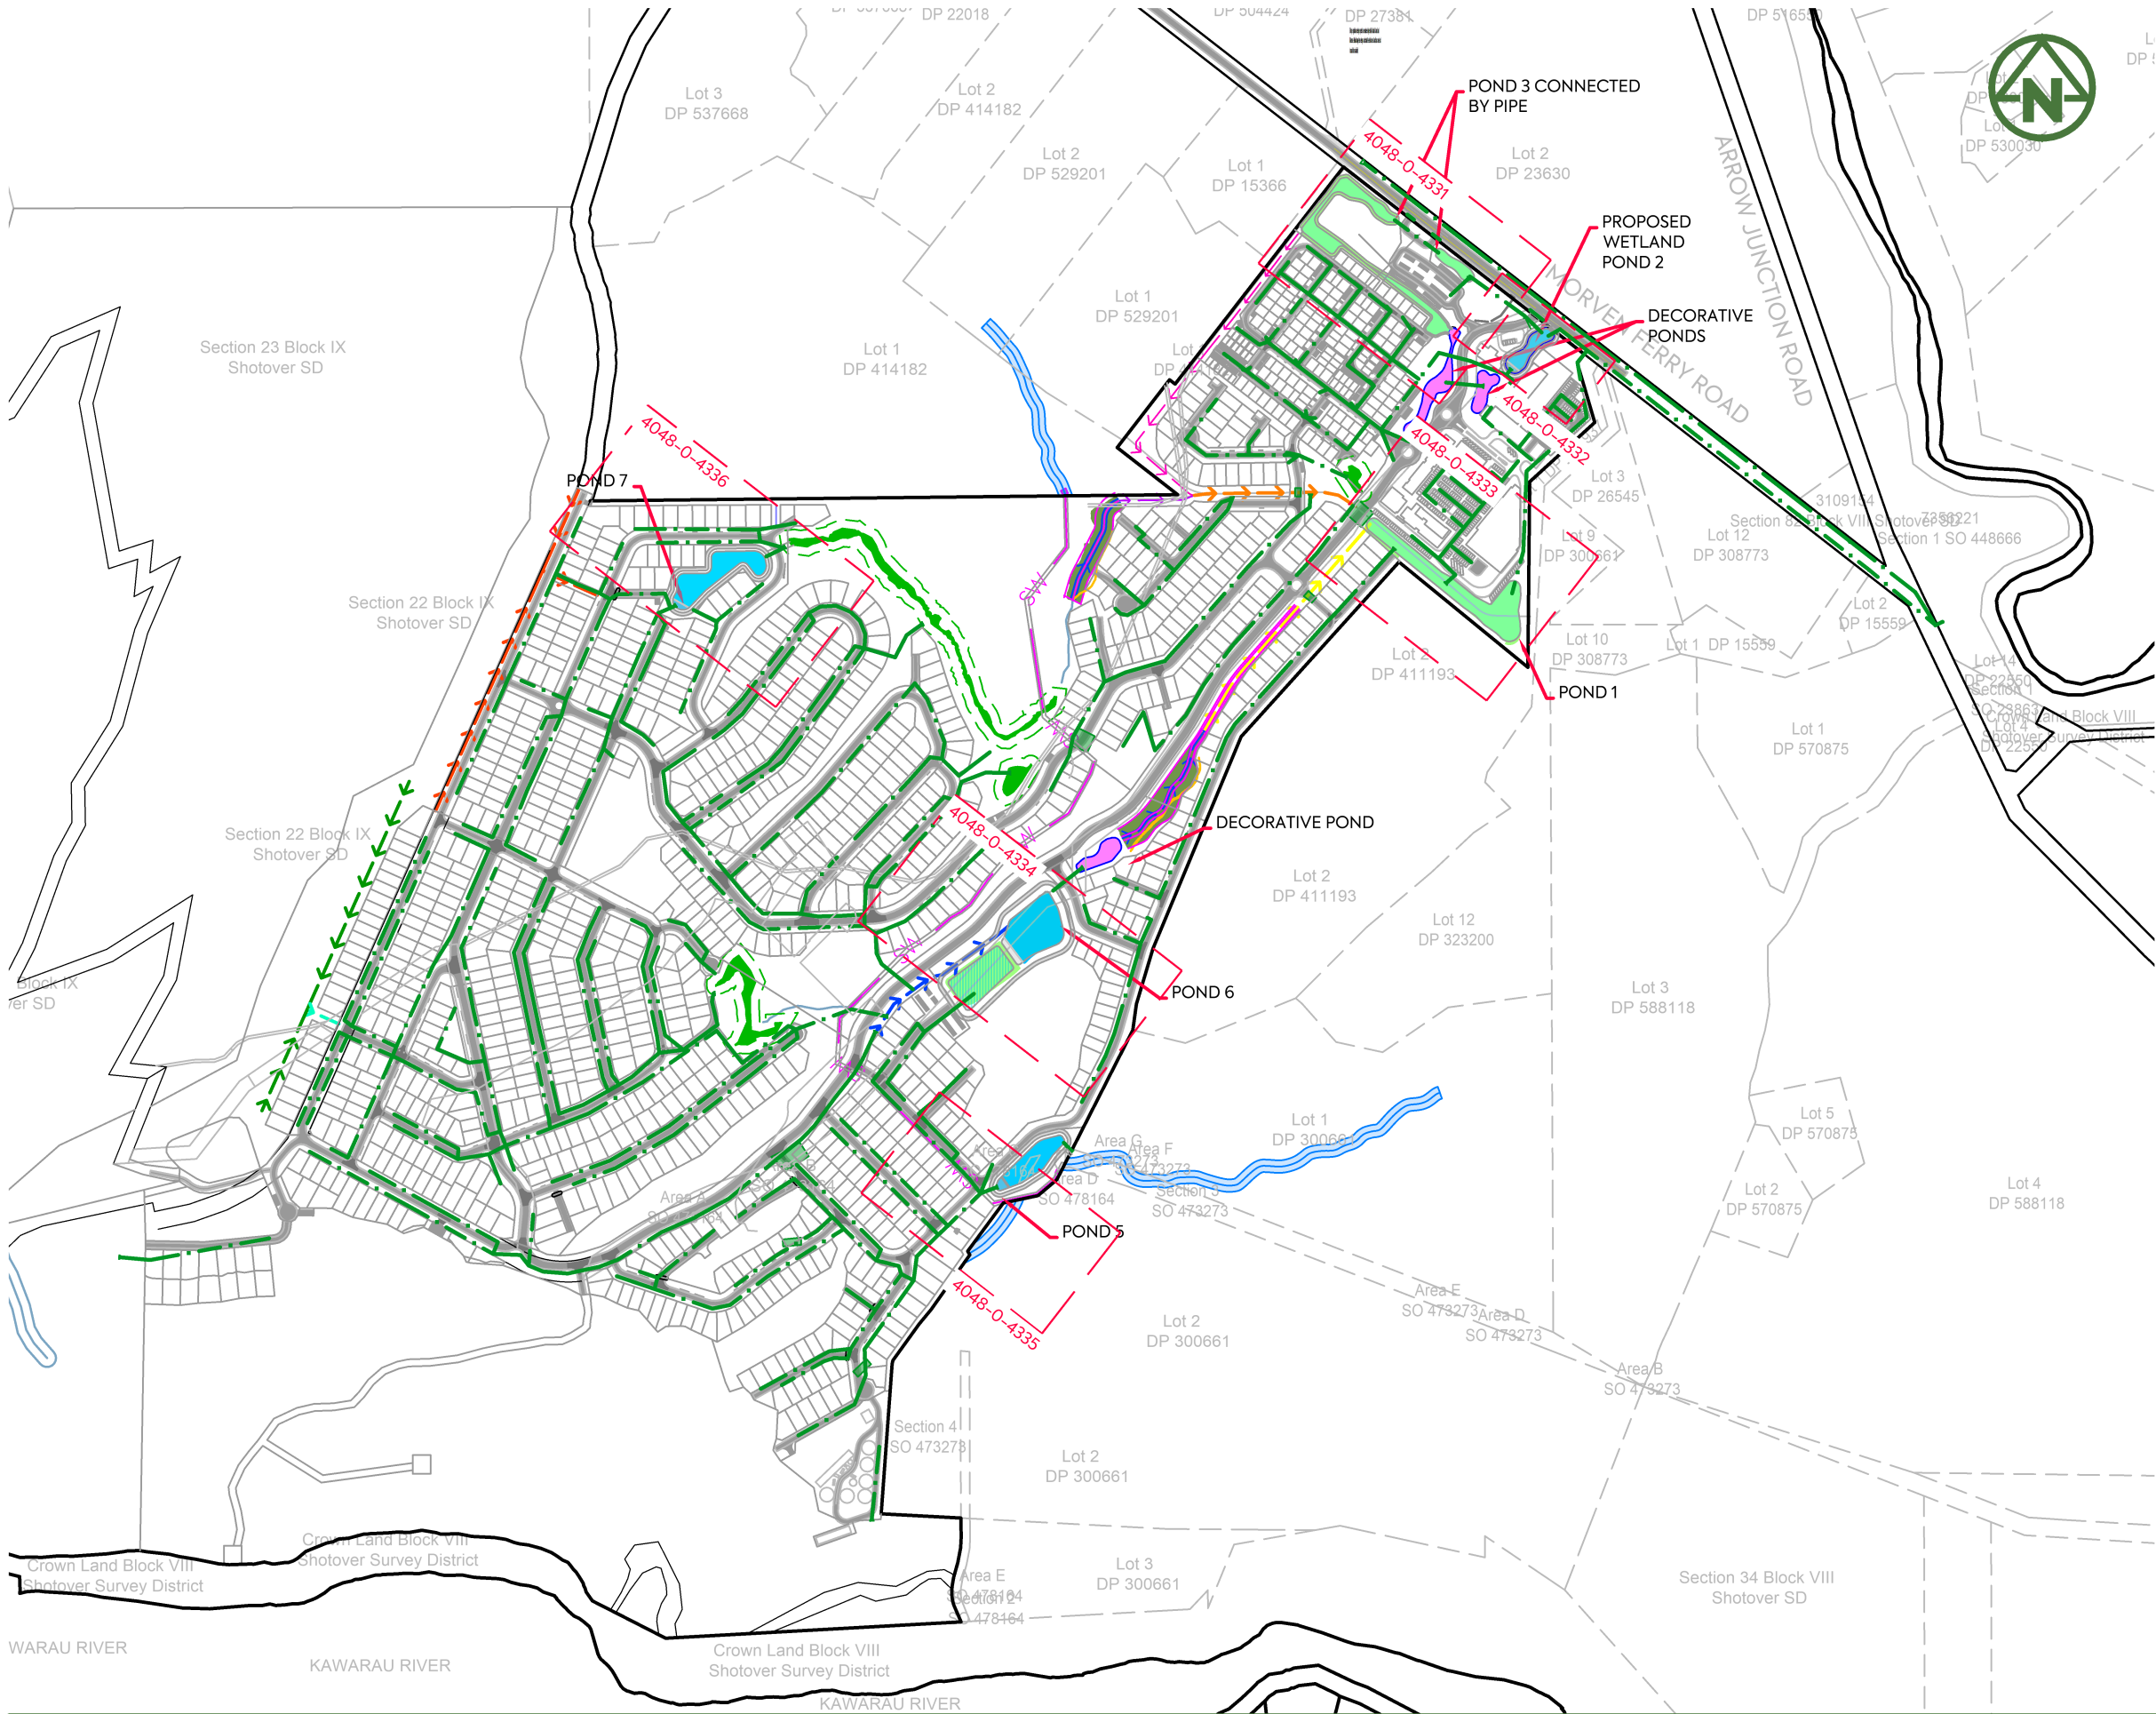

- NOTES:**
1. REFER TO 4000 SERIES DRAWINGS FOR STORMWATER DRAINAGE DETAILS.
 2. FOR PLANTING DETAILS, REFER LANDSCAPE ARCHITECTS DRAWINGS.
 3. DESIGNED IN ACCORDANCE WITH AUCKLAND COUNCIL GDO1 SECTION C 3.0 - BIO-RETENTION
 4. ALL WORKS AND MATERIALS TO COMPLY WITH QLDC SUBDIVISION CODE OF PRACTICE CHAPTER 4 STORMWATER.
 5. ALL WETLAND DESIGN IS CONCEPT LEVEL AND SUBJECT TO DETAIL DESIGN AND CALCULATION.

LEGEND:

DIRECTION OF WATER FLOW

PROPOSED PONDS

PROPOSED STORMWATER PIPES

PROPOSED CULVERTS

PROPOSED CHANNEL 1

PROPOSED CHANNEL 2

PROPOSED CHANNEL 3

PROPOSED CHANNEL 4

PROPOSED CHANNEL 5

PROPOSED CHANNEL 6

PROPOSED CHANNEL 7

PROPOSED CHANNEL 8

PROPOSED TREATMENT SWALE

EXISTING WETLAND (10m setback)

WATER RACE (7m setback)

INTERMITTENT STREAM (10m setback)

UPSTREAM SURFACE FLOWS

PROPOSED DECORATIVE PONDS

E	FOURTH ISSUE	MR	PO	TDW	30/01/26
D	THIRD ISSUE	MR	PO	TDW	28/01/26
C	SECOND ISSUE	MR	PO	TDW	23/01/26
B	MINOR AMENDMENTS	MR	PO	TDW	19/01/26
A	FIRST ISSUE	MR	PO	TDW	22/12/25
REV	DESCRIPTION	DRN BY	CHK BY	APP BY	DATE



CLIENT: RIDGEBURN LTD

PROJECT: RIDGEBURN
122 MORVEN FERRY ROAD
ARROW JUNCTION
QUEENSTOWN

TITLE: STORMWATER
WATER FEATURES
OVERALL PLAN

PURPOSE OF ISSUE: RESOURCE CONSENT


SCALE: 1:7500m @ A3
DO NOT SCALE

DRAWING NO: 4048-O-4330

REV: E




MORVEN FERRY ROAD

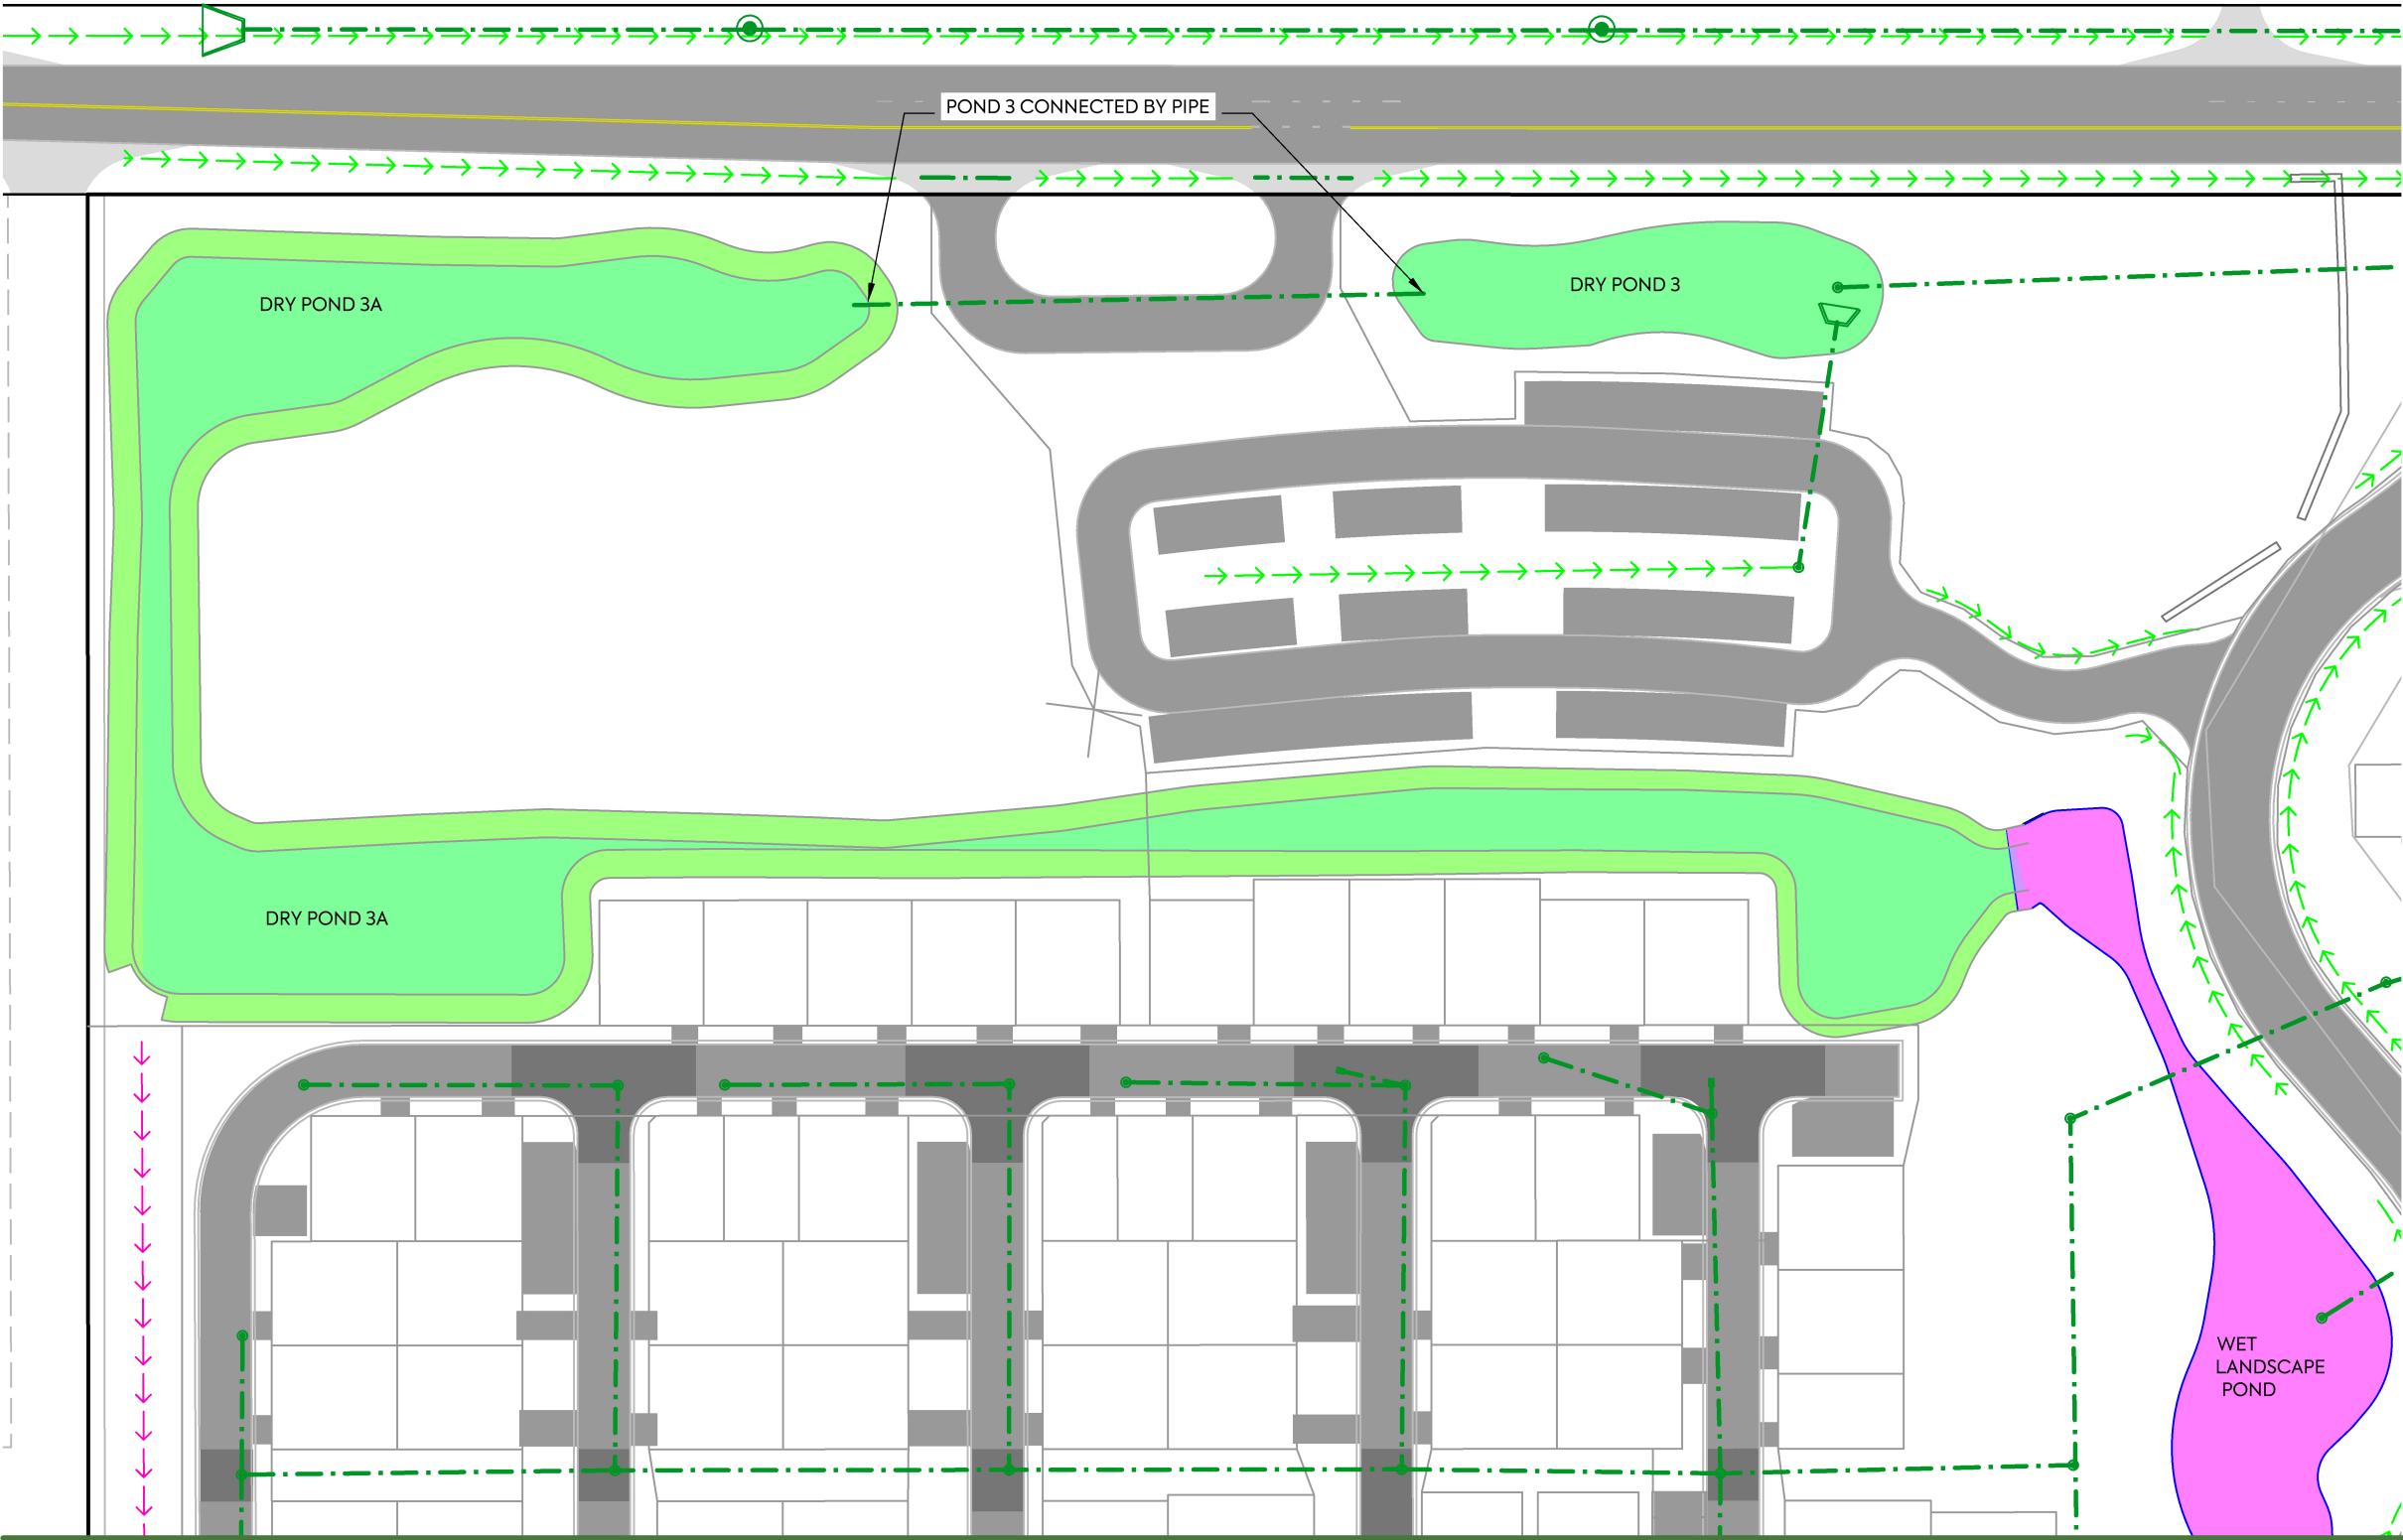

- NOTES:**
- 1. REFER TO 4000 SERIES DRAWINGS FOR STORMWATER DRAINAGE DETAILS.
 - 2. FOR PLANTING DETAILS, REFER LANDSCAPE ARCHITECTS DRAWINGS.
 - 3. DESIGNED IN ACCORDANCE WITH AUCKLAND COUNCIL GDO1 SECTION C 3.0 - BIO-RETENTION
 - 4. ALL WORKS AND MATERIALS TO COMPLY WITH QLDC SUBDIVISION CODE OF PRACTICE CHAPTER 4 STORMWATER.
 - 5. ALL WETLAND DESIGN IS CONCEPT LEVEL AND SUBJECT TO DETAIL DESIGN AND CALCULATION.

LEGEND:

DIRECTION OF WATER FLOW	
PROPOSED PONDS	
PROPOSED STORMWATER PIPES	
PROPOSED CULVERTS	
PROPOSED CHANNEL 1	
PROPOSED CHANNEL 2	
PROPOSED CHANNEL 3	
PROPOSED CHANNEL 4	
PROPOSED CHANNEL 5	
PROPOSED CHANNEL 6	
PROPOSED CHANNEL 7	
PROPOSED CHANNEL 8	
PROPOSED TREATMENT SWALE	
EXISTING WETLAND (10m setback)	
WATER RACE (7m setback)	
INTERMITTENT STREAM (10m setback)	
UPSTREAM SURFACE FLOWS	
PROPOSED DECORATIVE PONDS	

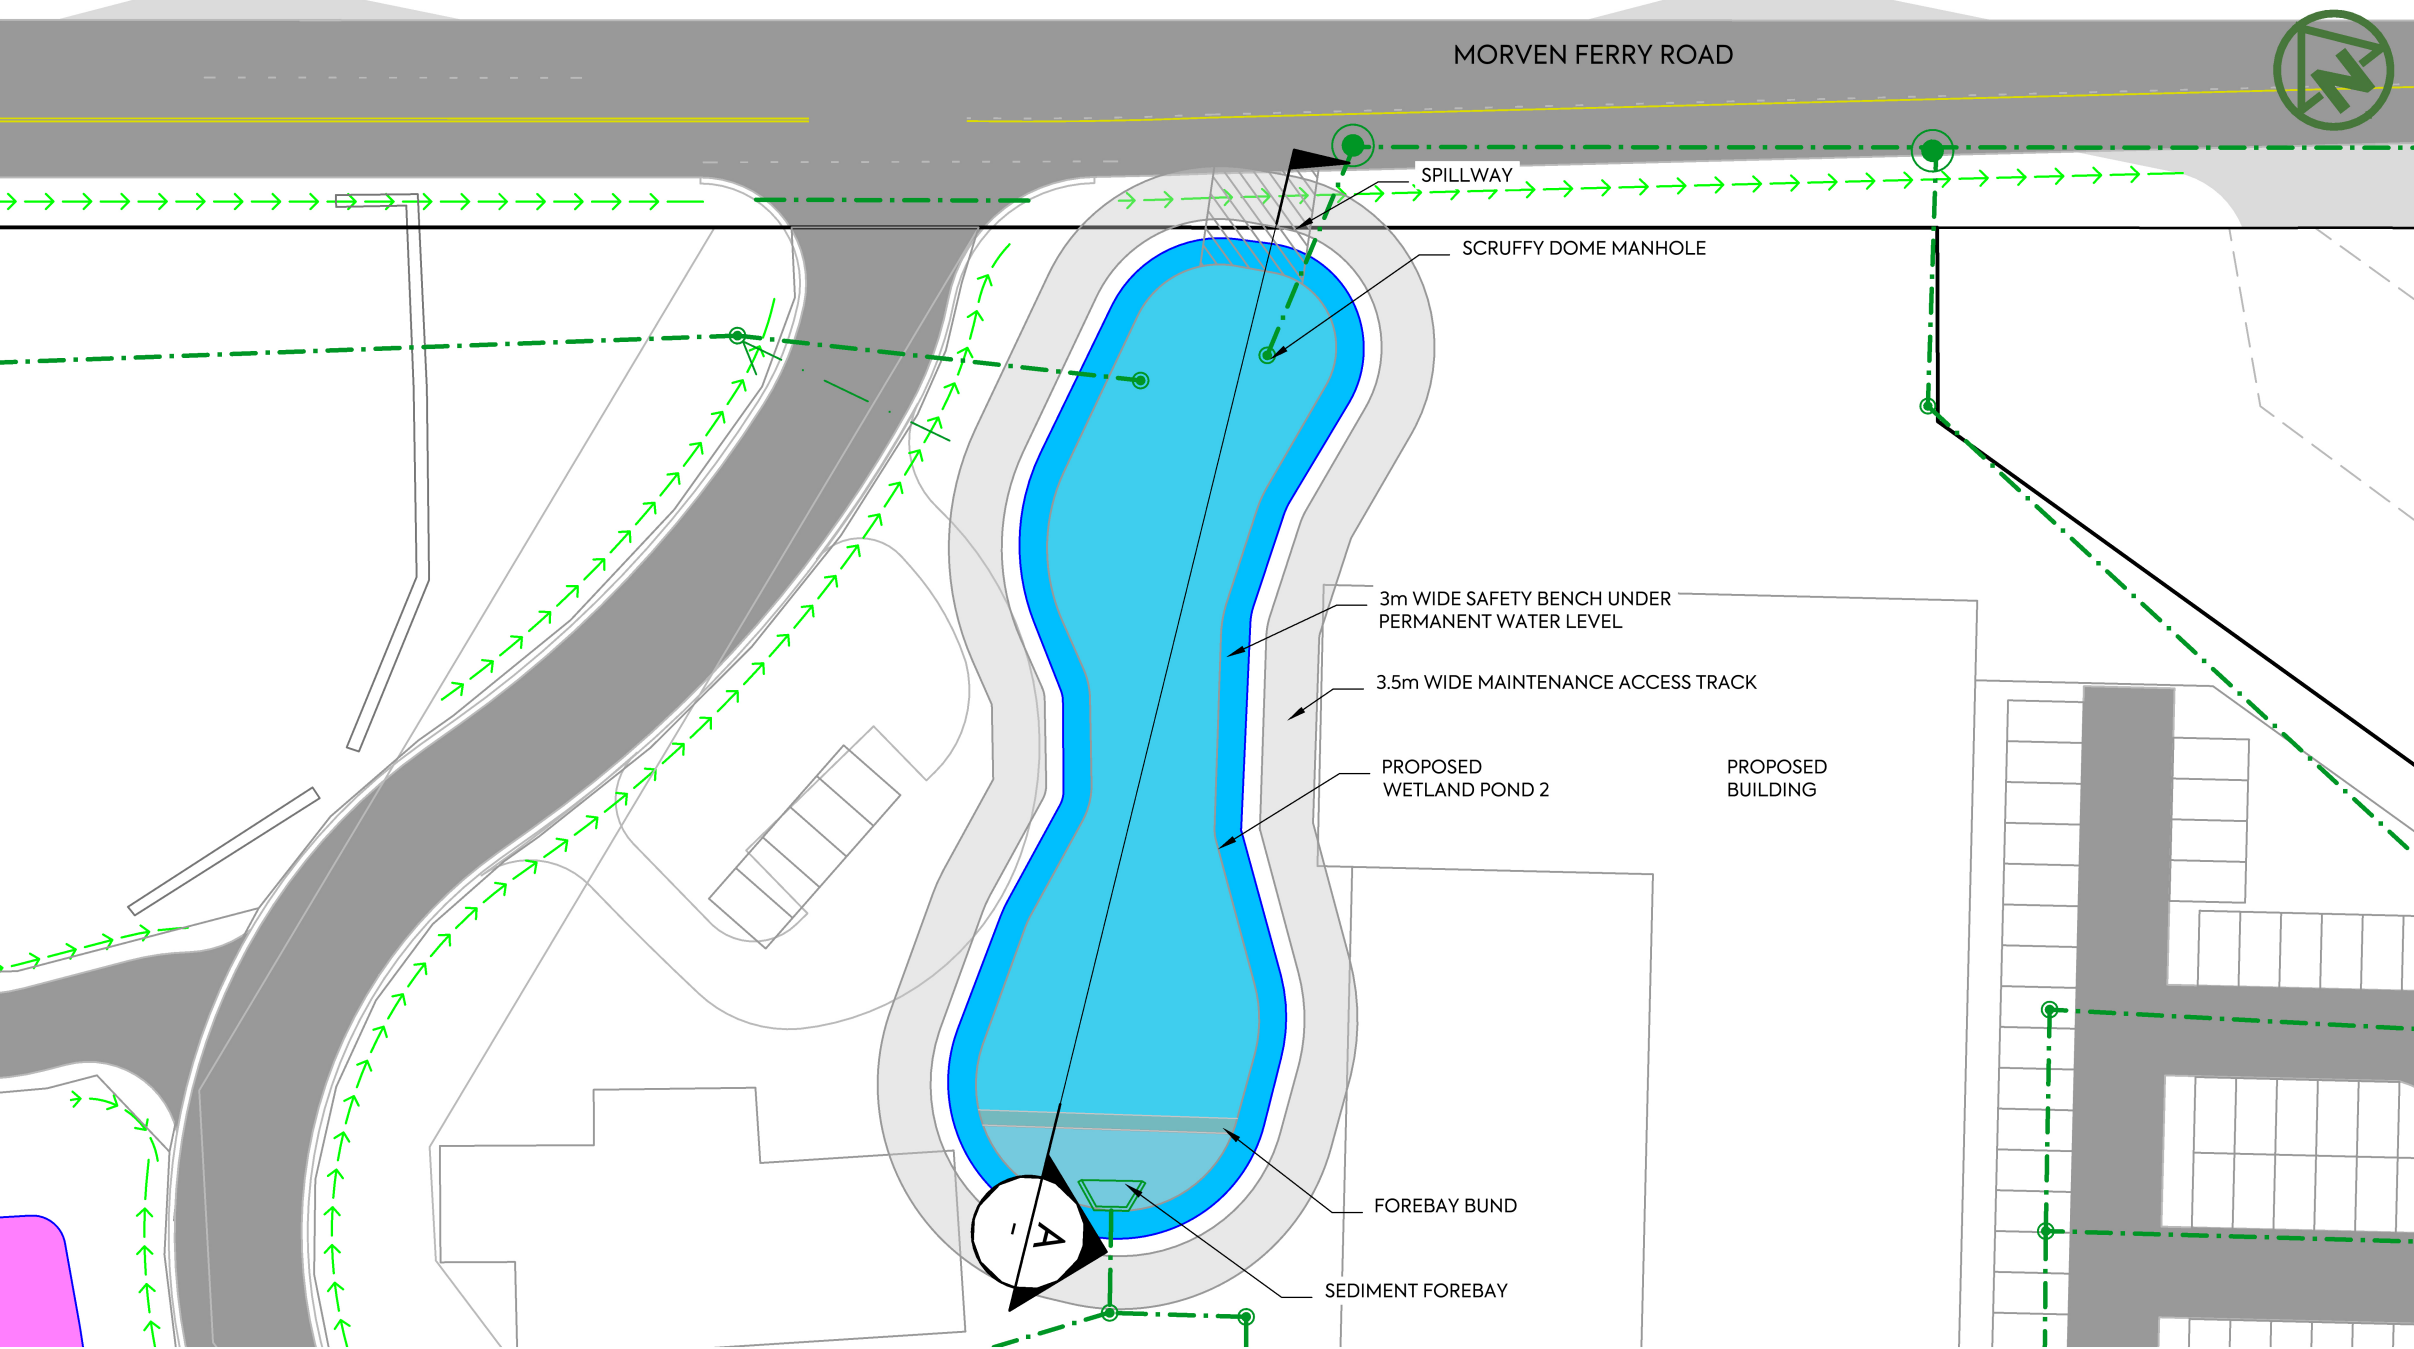

- NOTES:
- 1. REFER TO 4000 SERIES DRAWINGS FOR STORMWATER DRAINAGE DETAILS.
 - 2. FOR PLANTING DETAILS, REFER LANDSCAPE ARCHITECTS DRAWINGS.
 - 3. DESIGNED IN ACCORDANCE WITH AUCKLAND COUNCIL GDO1 SECTION C 3.0 - BIO-RETENTION
 - 4. ALL WORKS AND MATERIALS TO COMPLY WITH QLDC SUBDIVISION CODE OF PRACTICE CHAPTER 4 STORMWATER.
 - 5. ALL WETLAND DESIGN IS CONCEPT LEVEL AND SUBJECT TO DETAIL DESIGN AND CALCULATION.

LEGEND:

DIRECTION OF WATER FLOW

PROPOSED PONDS

PROPOSED STORMWATER PIPES

PROPOSED CULVERTS

PROPOSED CHANNEL 1

PROPOSED CHANNEL 2

PROPOSED CHANNEL 3

PROPOSED CHANNEL 4

PROPOSED CHANNEL 5

PROPOSED CHANNEL 6

PROPOSED CHANNEL 7

PROPOSED CHANNEL 8

PROPOSED TREATMENT SWALE


EXISTING WETLAND (10m setback)

WATER RACE (7m setback)

INTERMITTENT STREAM (10m setback)


UPSTREAM SURFACE FLOWS

PROPOSED DECORATIVE PONDS

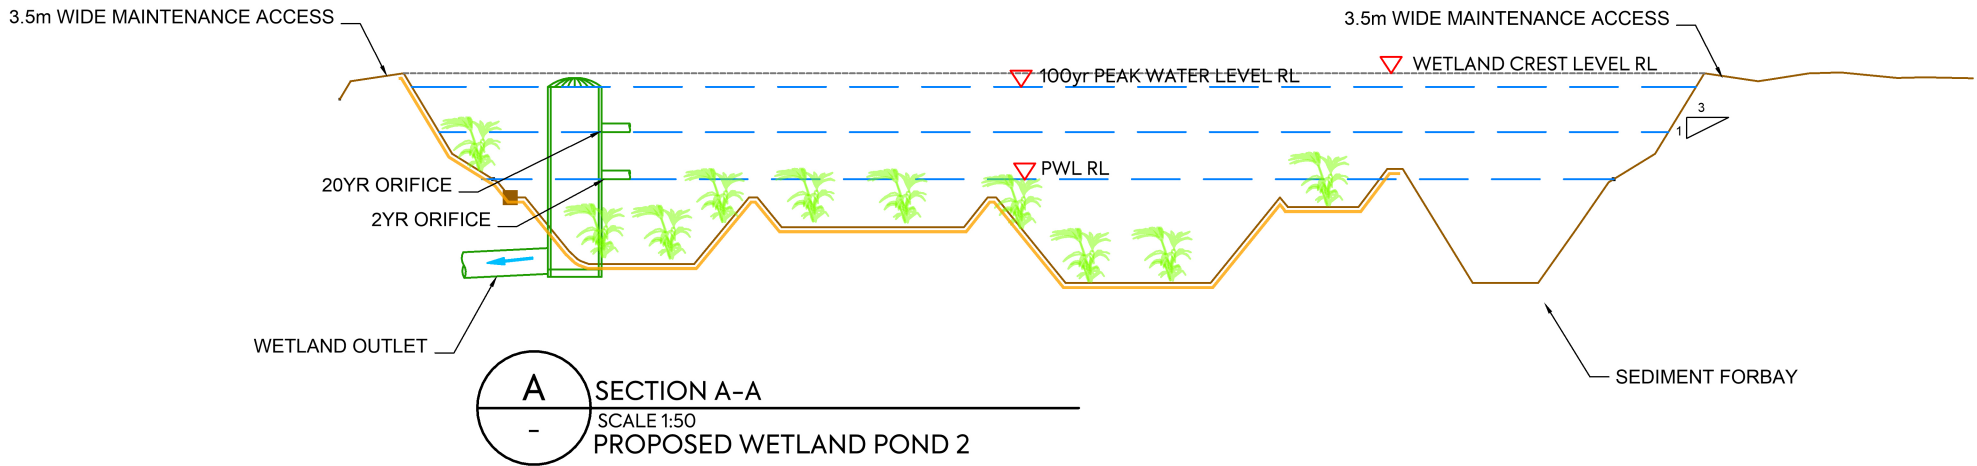


CLIENT:	PROJECT:	TITLE:	PURPOSE OF ISSUE:
RIDGEBURN LTD	RIDGEBURN 122 MORVEN FERRY ROAD ARROW JUNCTION QUEENSTOWN	STORMWATER WATER FEATURES TYPICAL DETAILS SHEET 2	RESOURCE CONSENT
SCALE: 1:500m @ A3 DO NOT SCALE			REV:
DRAWING NO:			4048-0-4332
			B

B	MINOR AMENDMENTS	MR	PO	TDW	19/01/26
A	FIRST ISSUE				
REV	DESCRIPTION	DRN BY	CHK BY	APP BY	DATE

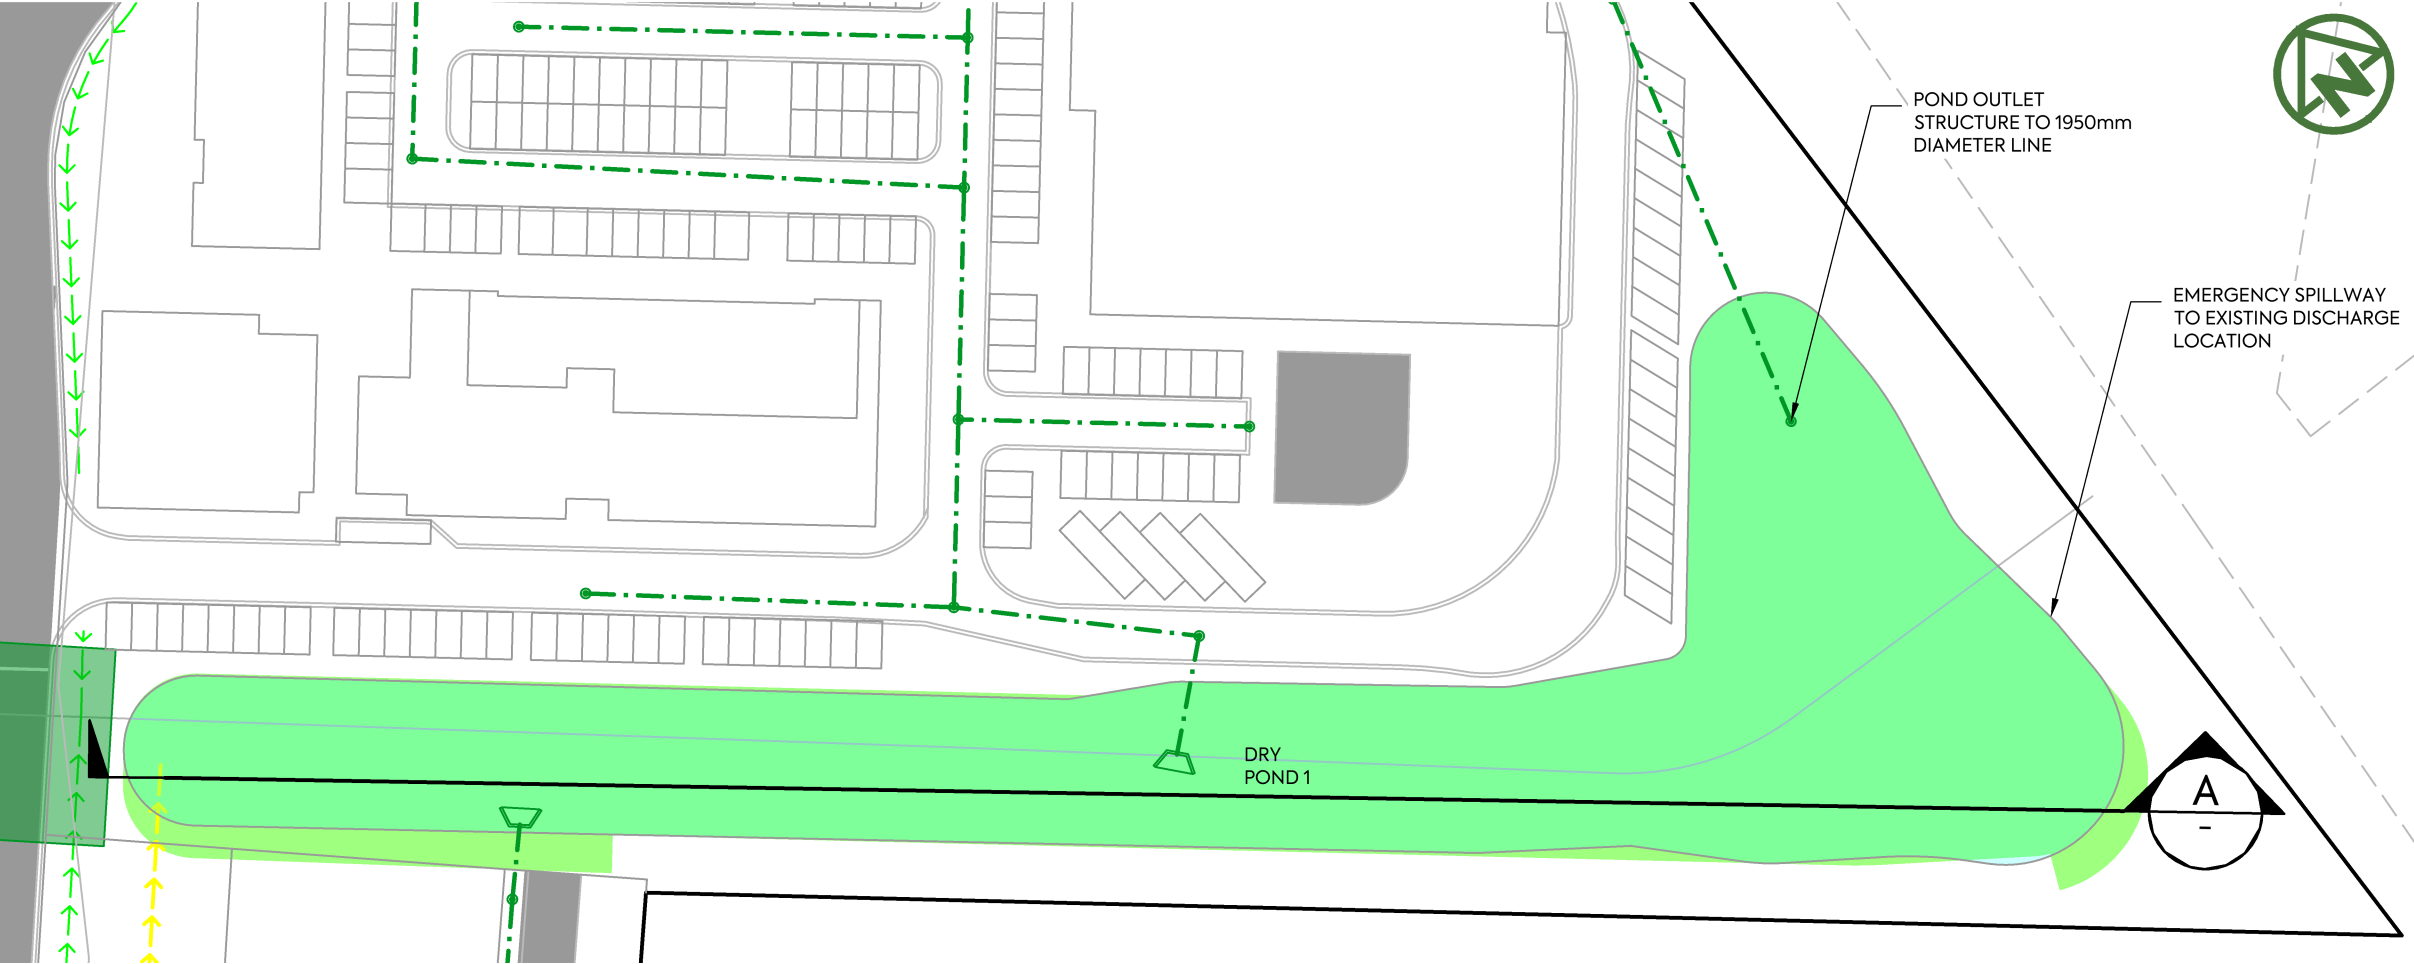


- NOTES:**
1. REFER TO 4000 SERIES DRAWINGS FOR STORMWATER DRAINAGE DETAILS.
 2. FOR PLANTING DETAILS, REFER LANDSCAPE ARCHITECTS DRAWINGS.
 3. DESIGNED IN ACCORDANCE WITH AUCKLAND COUNCIL GDO1 SECTION C 3.0 - BIO-RETENTION
 4. ALL WORKS AND MATERIALS TO COMPLY WITH QLDC SUBDIVISION CODE OF PRACTICE CHAPTER 4 STORMWATER.
 5. ALL WETLAND DESIGN IS CONCEPT LEVEL AND SUBJECT TO DETAIL DESIGN AND CALCULATION.

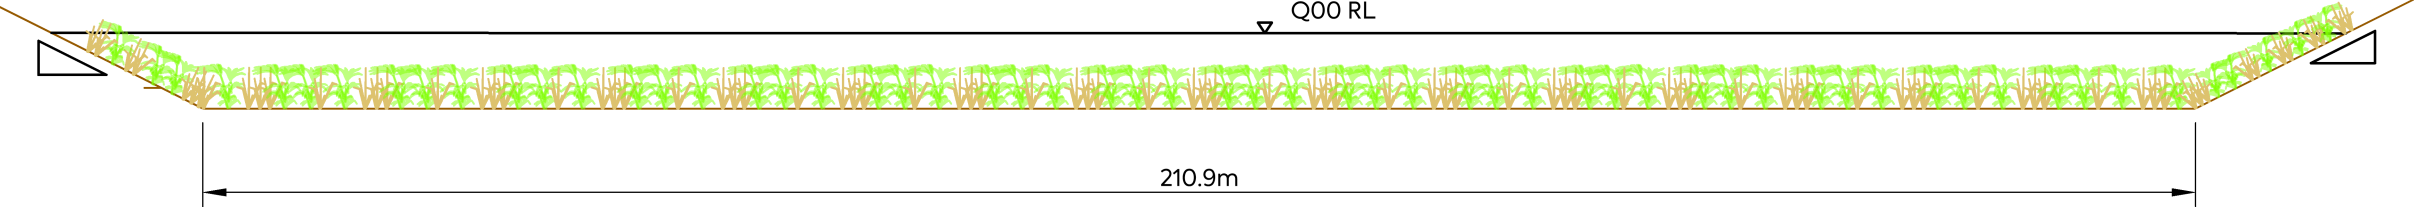


- LEGEND:**
- DIRECTION OF WATER FLOW
 - PROPOSED PONDS
 - PROPOSED STORMWATER PIPES
 - PROPOSED CULVERTS
 - PROPOSED CHANNEL 1
 - PROPOSED CHANNEL 2
 - PROPOSED CHANNEL 3
 - PROPOSED CHANNEL 4
 - PROPOSED CHANNEL 5
 - PROPOSED CHANNEL 6
 - PROPOSED CHANNEL 7
 - PROPOSED CHANNEL 8
 - PROPOSED TREATMENT SWALE
 - EXISTING WETLAND (10m setback)
 - WATER RACE (7m setback)
 - INTERMITTENT STREAM (10m setback)
 - UPSTREAM SURFACE FLOWS
 - PROPOSED DECORATIVE PONDS


A SECTION A-A
SCALE 1:50
PROPOSED WETLAND POND 1

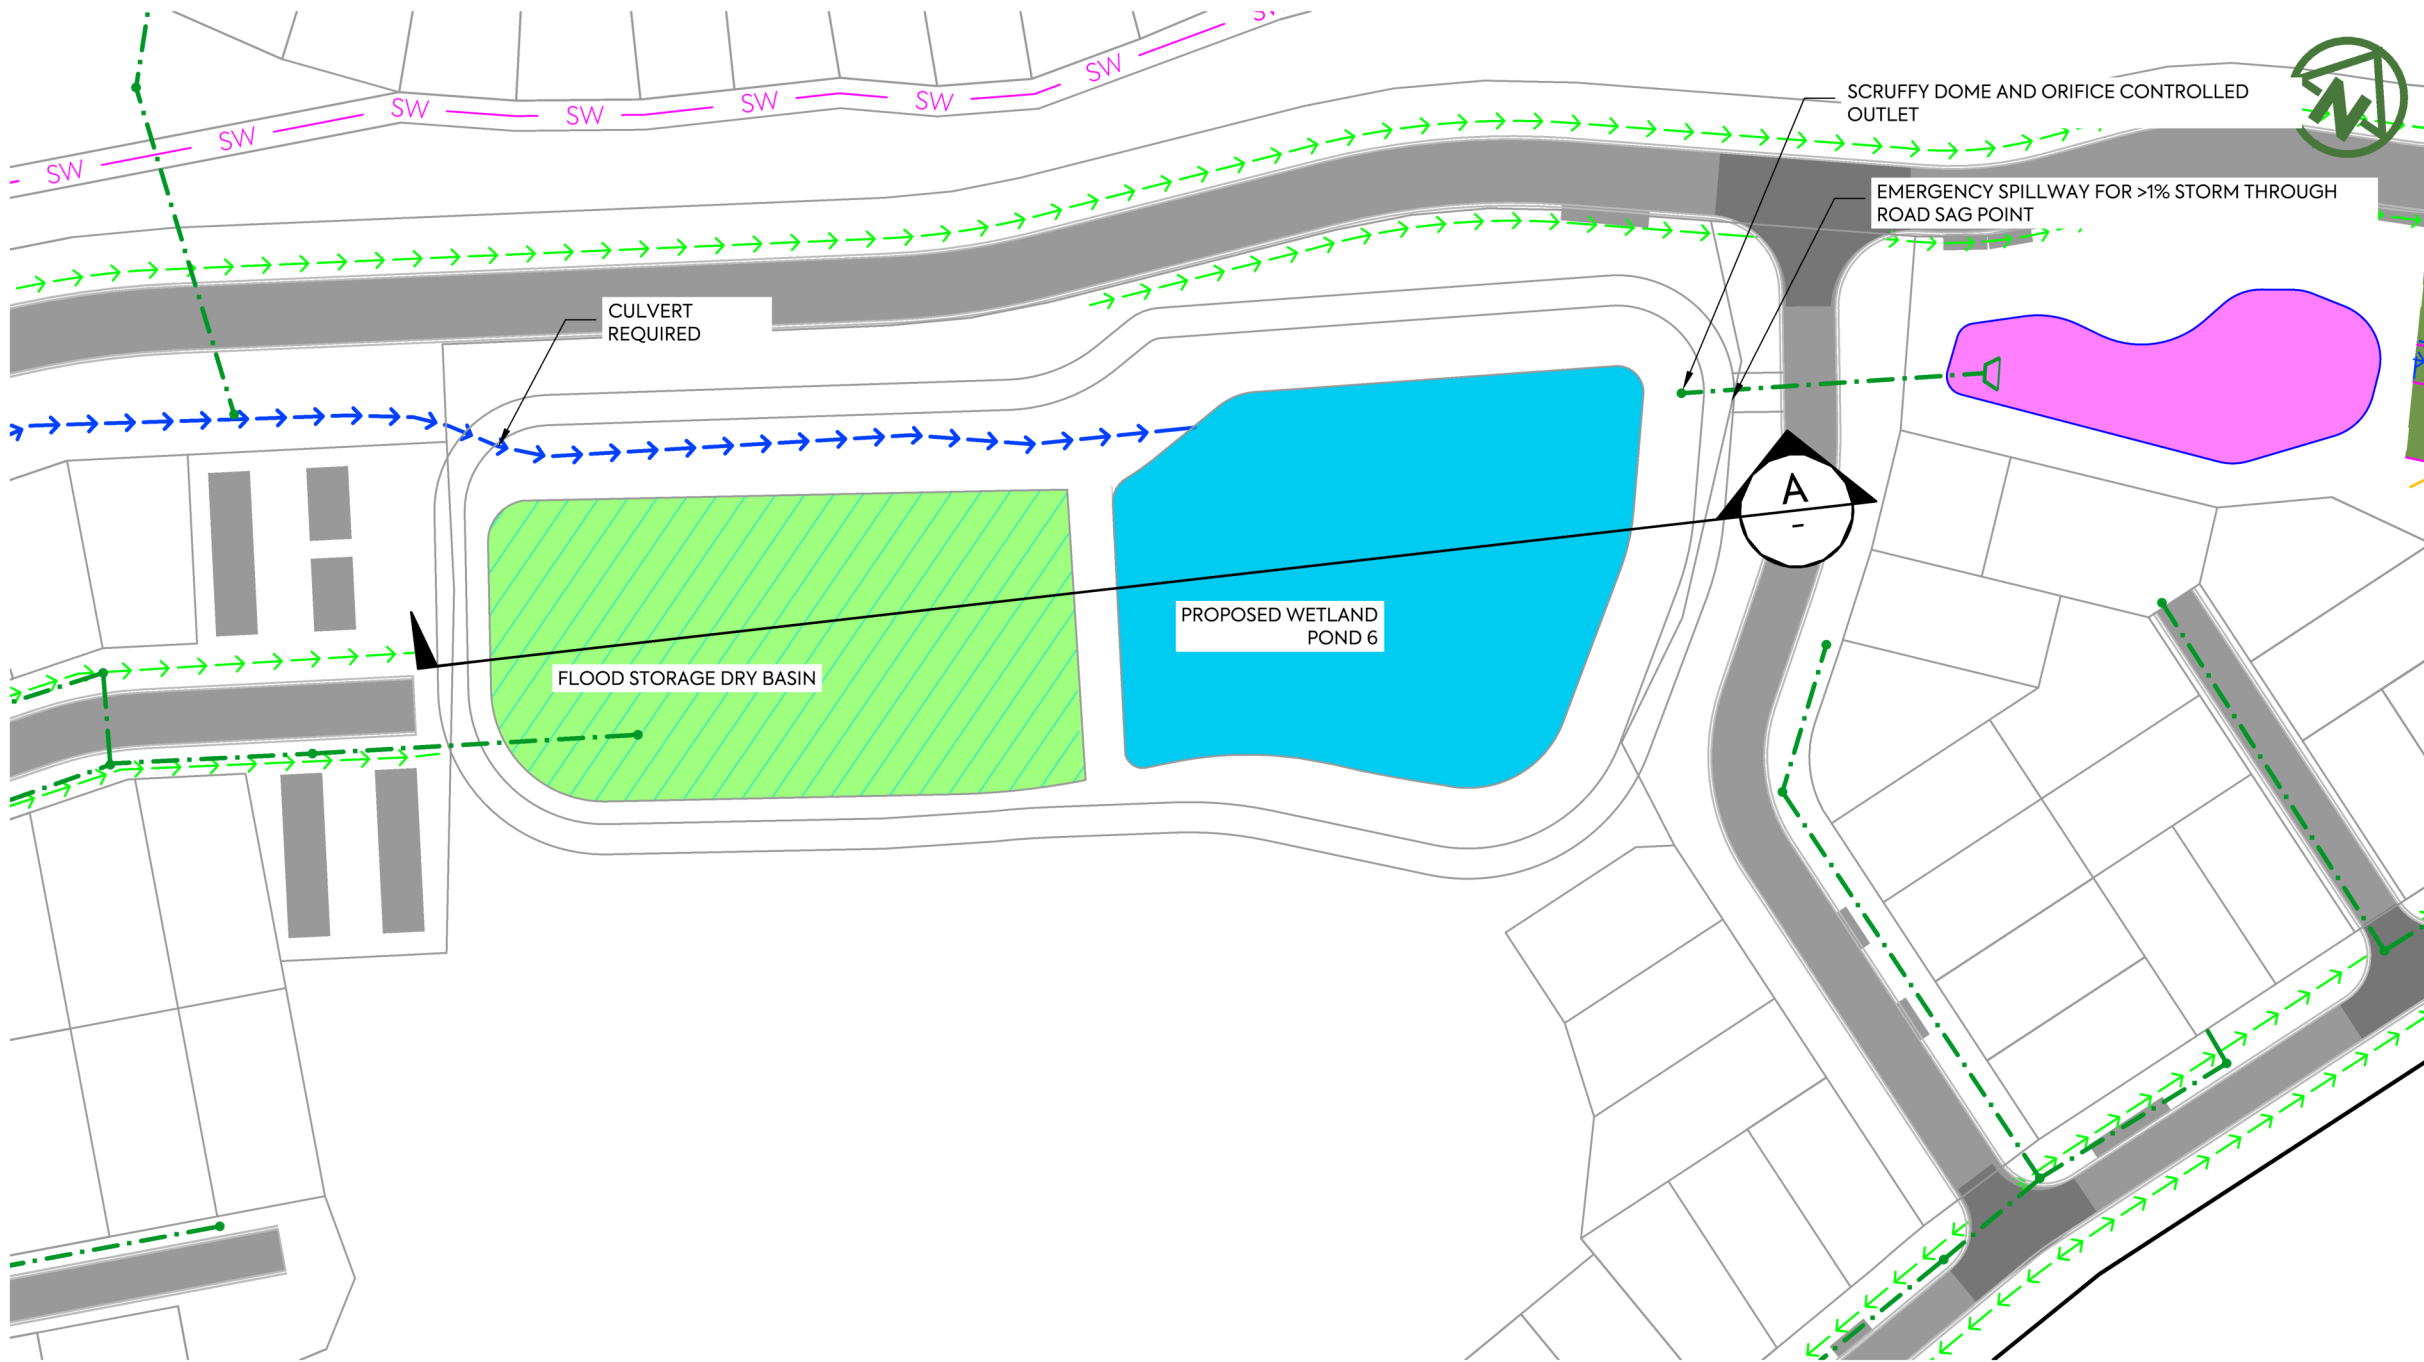

- NOTES:**
1. REFER TO 4000 SERIES DRAWINGS FOR STORMWATER DRAINAGE DETAILS.
 2. FOR PLANTING DETAILS, REFER LANDSCAPE ARCHITECTS DRAWINGS.
 3. DESIGNED IN ACCORDANCE WITH AUCKLAND COUNCIL GDO1 SECTION C 3.0 - BIO-RETENTION
 4. ALL WORKS AND MATERIALS TO COMPLY WITH QLDC SUBDIVISION CODE OF PRACTICE CHAPTER 4 STORMWATER.
 5. ALL WETLAND DESIGN IS CONCEPT LEVEL AND SUBJECT TO DETAIL DESIGN AND CALCULATION.


- LEGEND:**
- DIRECTION OF WATER FLOW
- PROPOSED PONDS
- PROPOSED STORMWATER PIPES
- PROPOSED CULVERTS
- PROPOSED CHANNEL 1
- PROPOSED CHANNEL 2
- PROPOSED CHANNEL 3
- PROPOSED CHANNEL 4
- PROPOSED CHANNEL 5
- PROPOSED CHANNEL 6
- PROPOSED CHANNEL 7
- PROPOSED CHANNEL 8
- PROPOSED TREATMENT SWALE
- EXISTING WETLAND (10m setback)
- WATER RACE (7m setback)
- INTERMITTENT STREAM (10m setback)
- UPSTREAM SURFACE FLOWS
- PROPOSED DECORATIVE PONDS

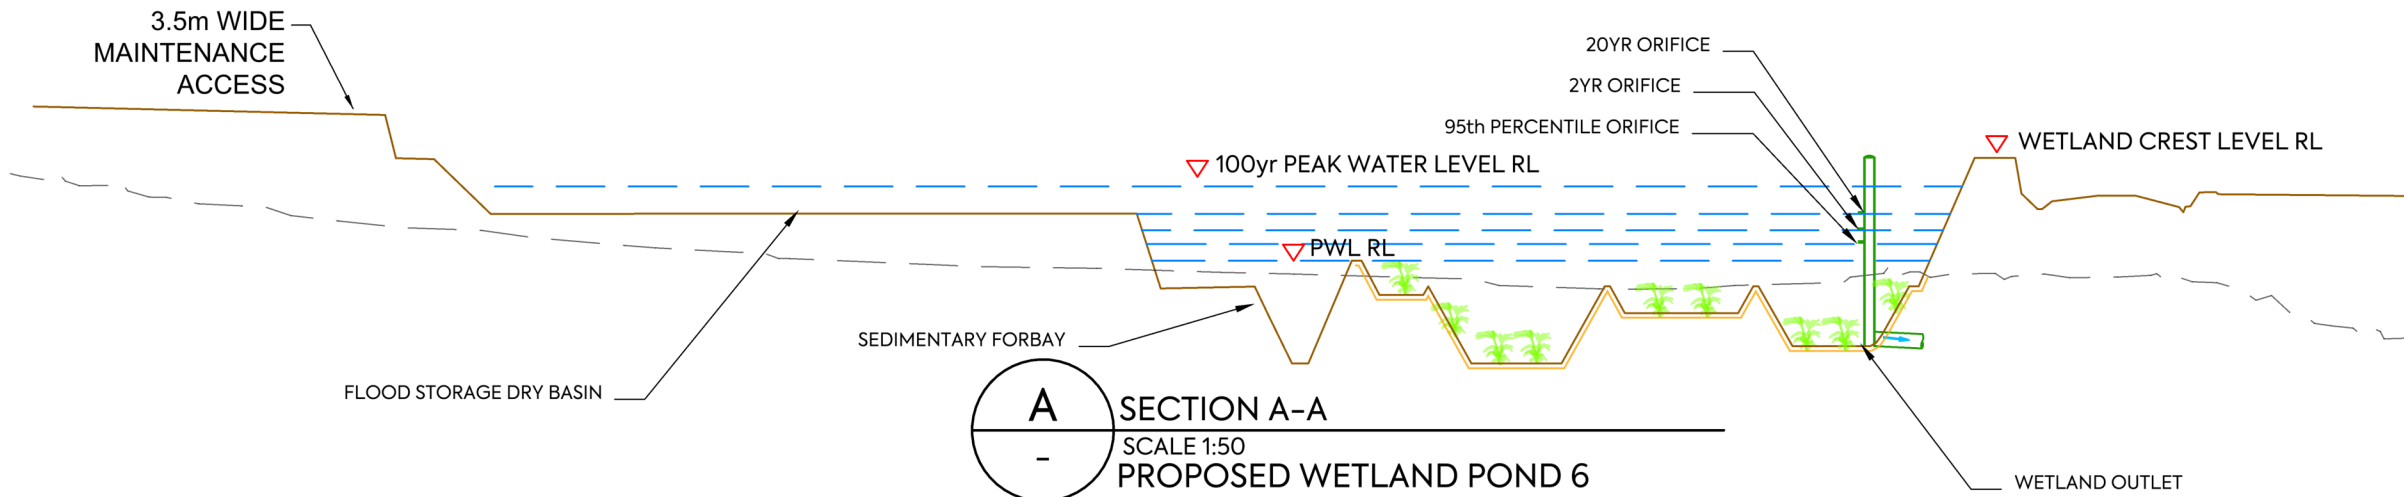


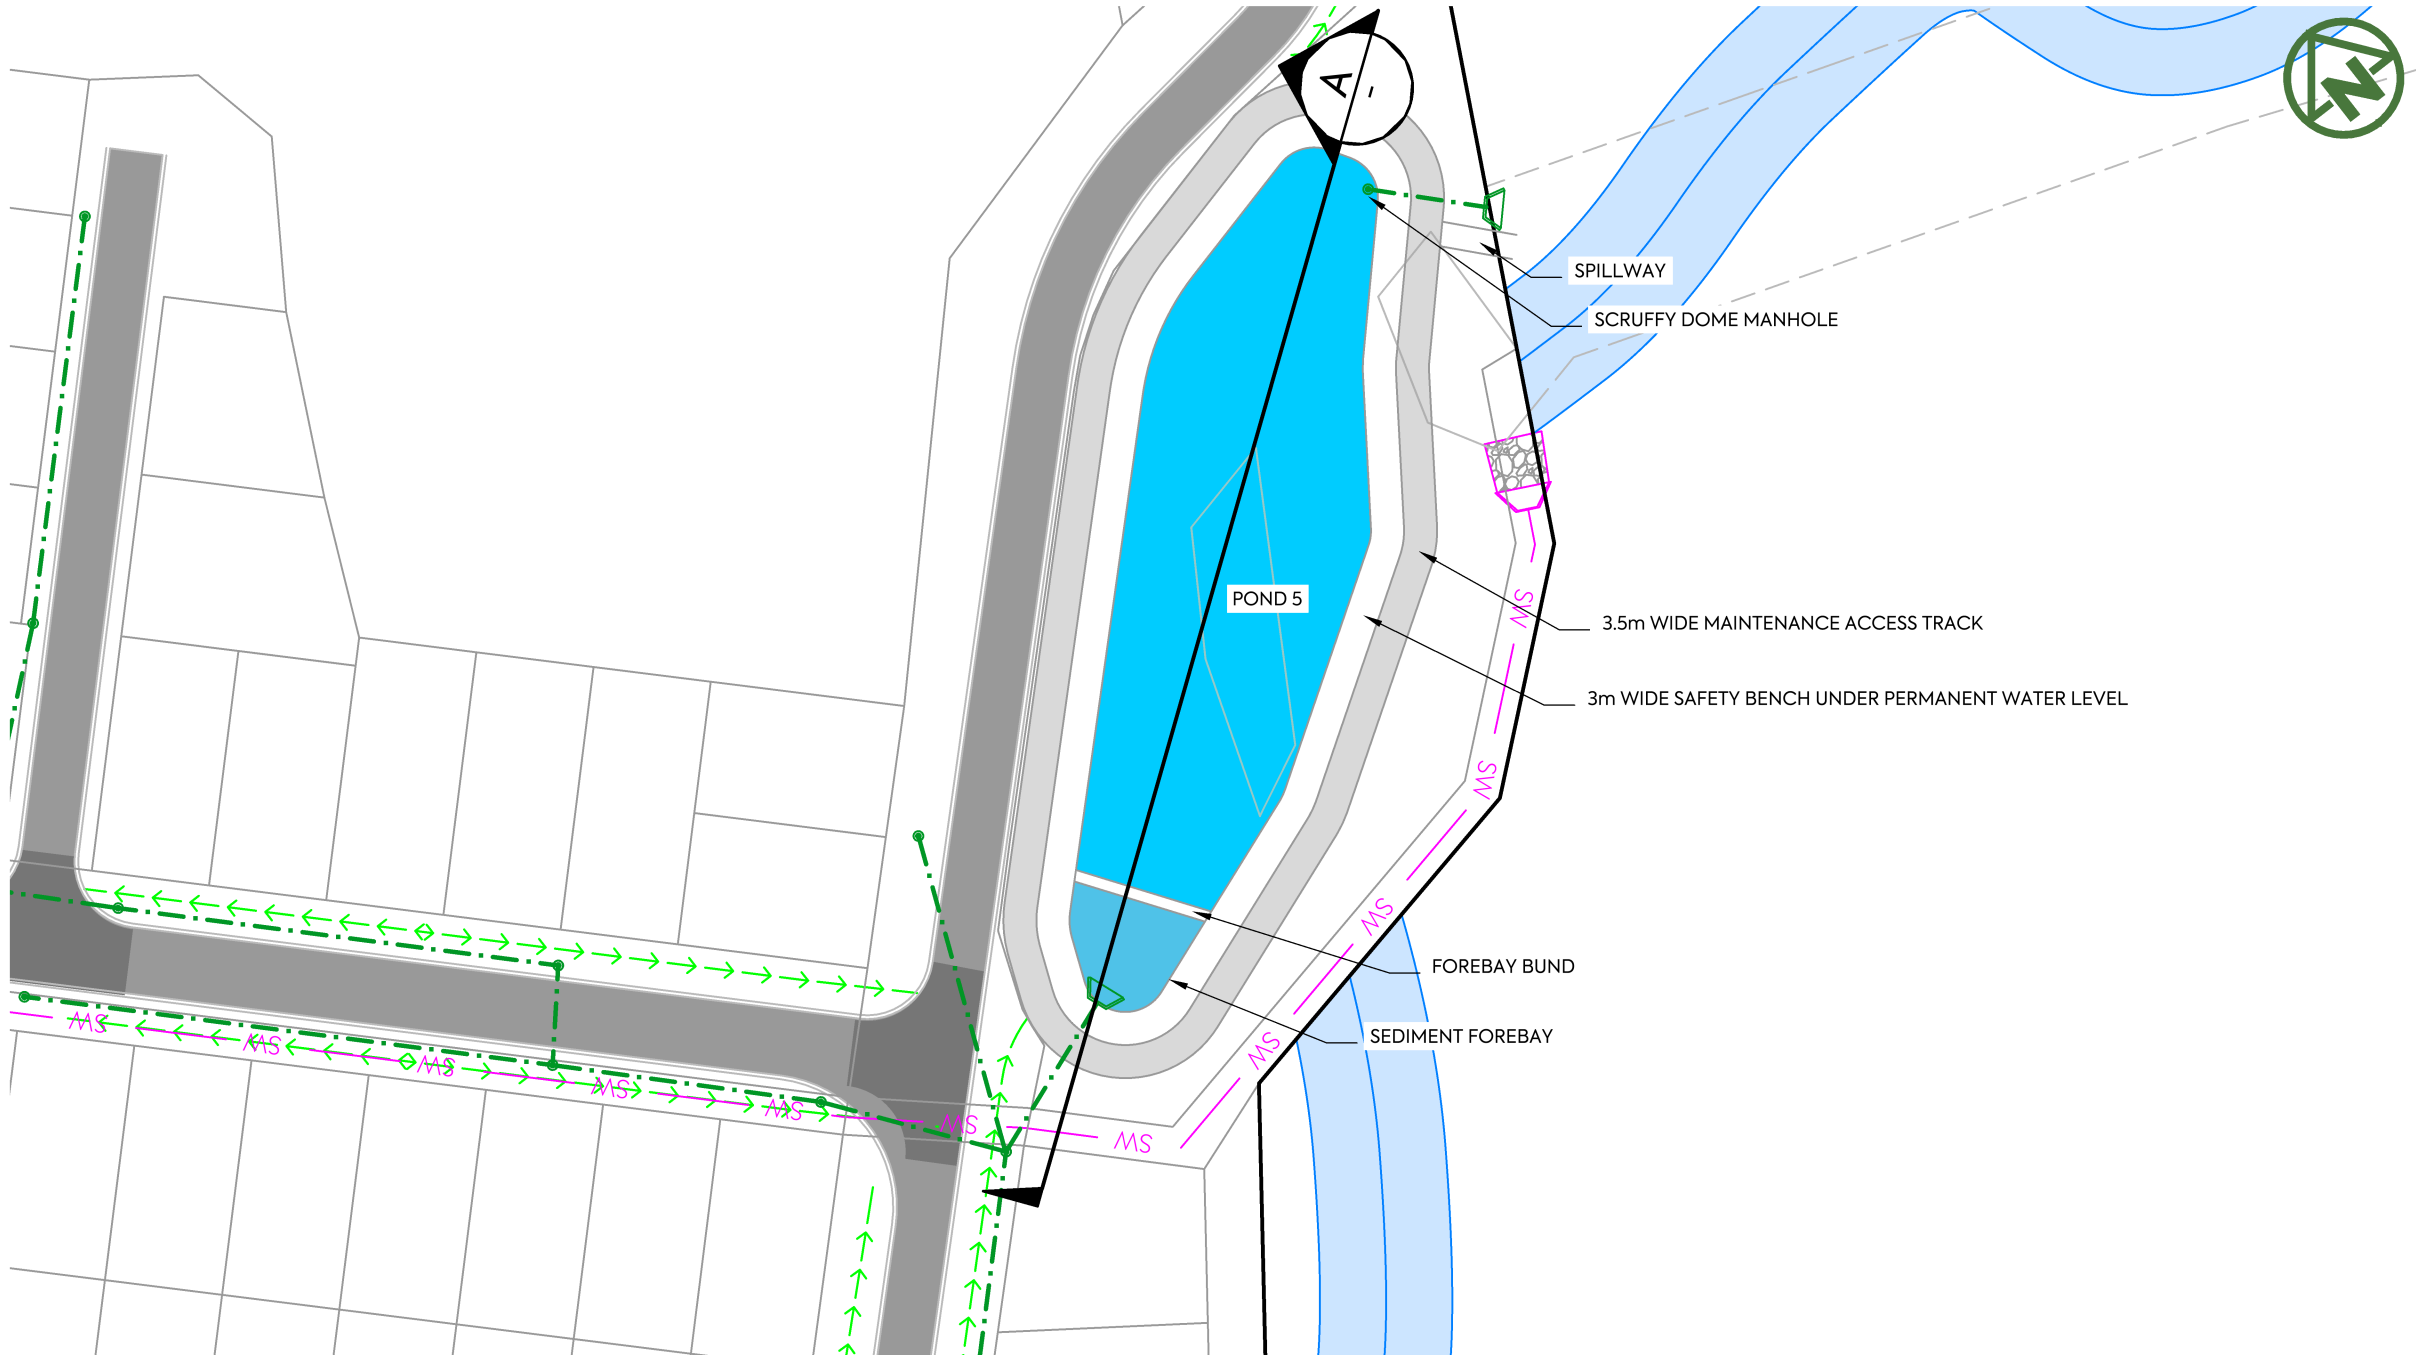

- NOTES:**
1. REFER TO 4000 SERIES DRAWINGS FOR STORMWATER DRAINAGE DETAILS.
 2. FOR PLANTING DETAILS, REFER LANDSCAPE ARCHITECTS DRAWINGS.
 3. DESIGNED IN ACCORDANCE WITH AUCKLAND COUNCIL GDO1 SECTION C 3.0 - BIO-RETENTION
 4. ALL WORKS AND MATERIALS TO COMPLY WITH QLDC SUBDIVISION CODE OF PRACTICE CHAPTER 4 STORMWATER.
 5. ALL WETLAND DESIGN IS CONCEPT LEVEL AND SUBJECT TO DETAIL DESIGN AND CALCULATION.


- LEGEND:**
- DIRECTION OF WATER FLOW
- PROPOSED PONDS
- PROPOSED STORMWATER PIPES
- PROPOSED CULVERTS
- PROPOSED CHANNEL 1
- PROPOSED CHANNEL 2
- PROPOSED CHANNEL 3
- PROPOSED CHANNEL 4
- PROPOSED CHANNEL 5
- PROPOSED CHANNEL 6
- PROPOSED CHANNEL 7
- PROPOSED CHANNEL 8
- PROPOSED TREATMENT SWALE
- EXISTING WETLAND (10m setback)
- WATER RACE (7m setback)
- INTERMITTENT STREAM (10m setback)
- UPSTREAM SURFACE FLOWS
- PROPOSED DECORATIVE PONDS

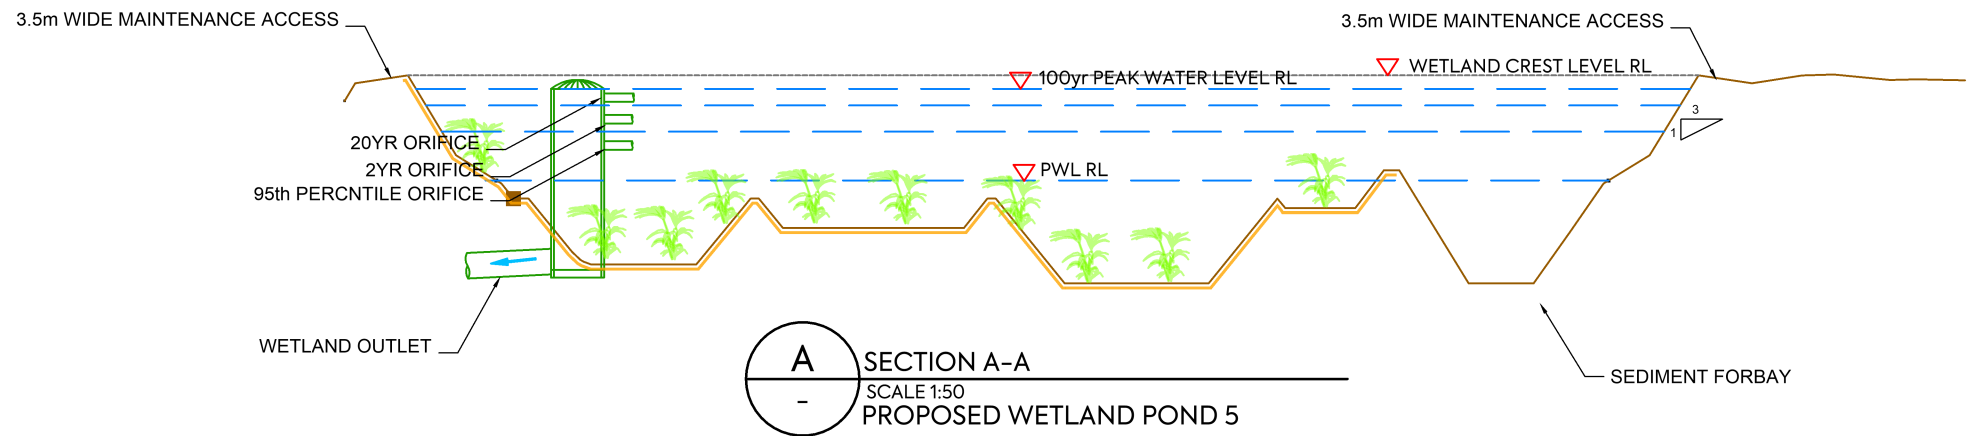

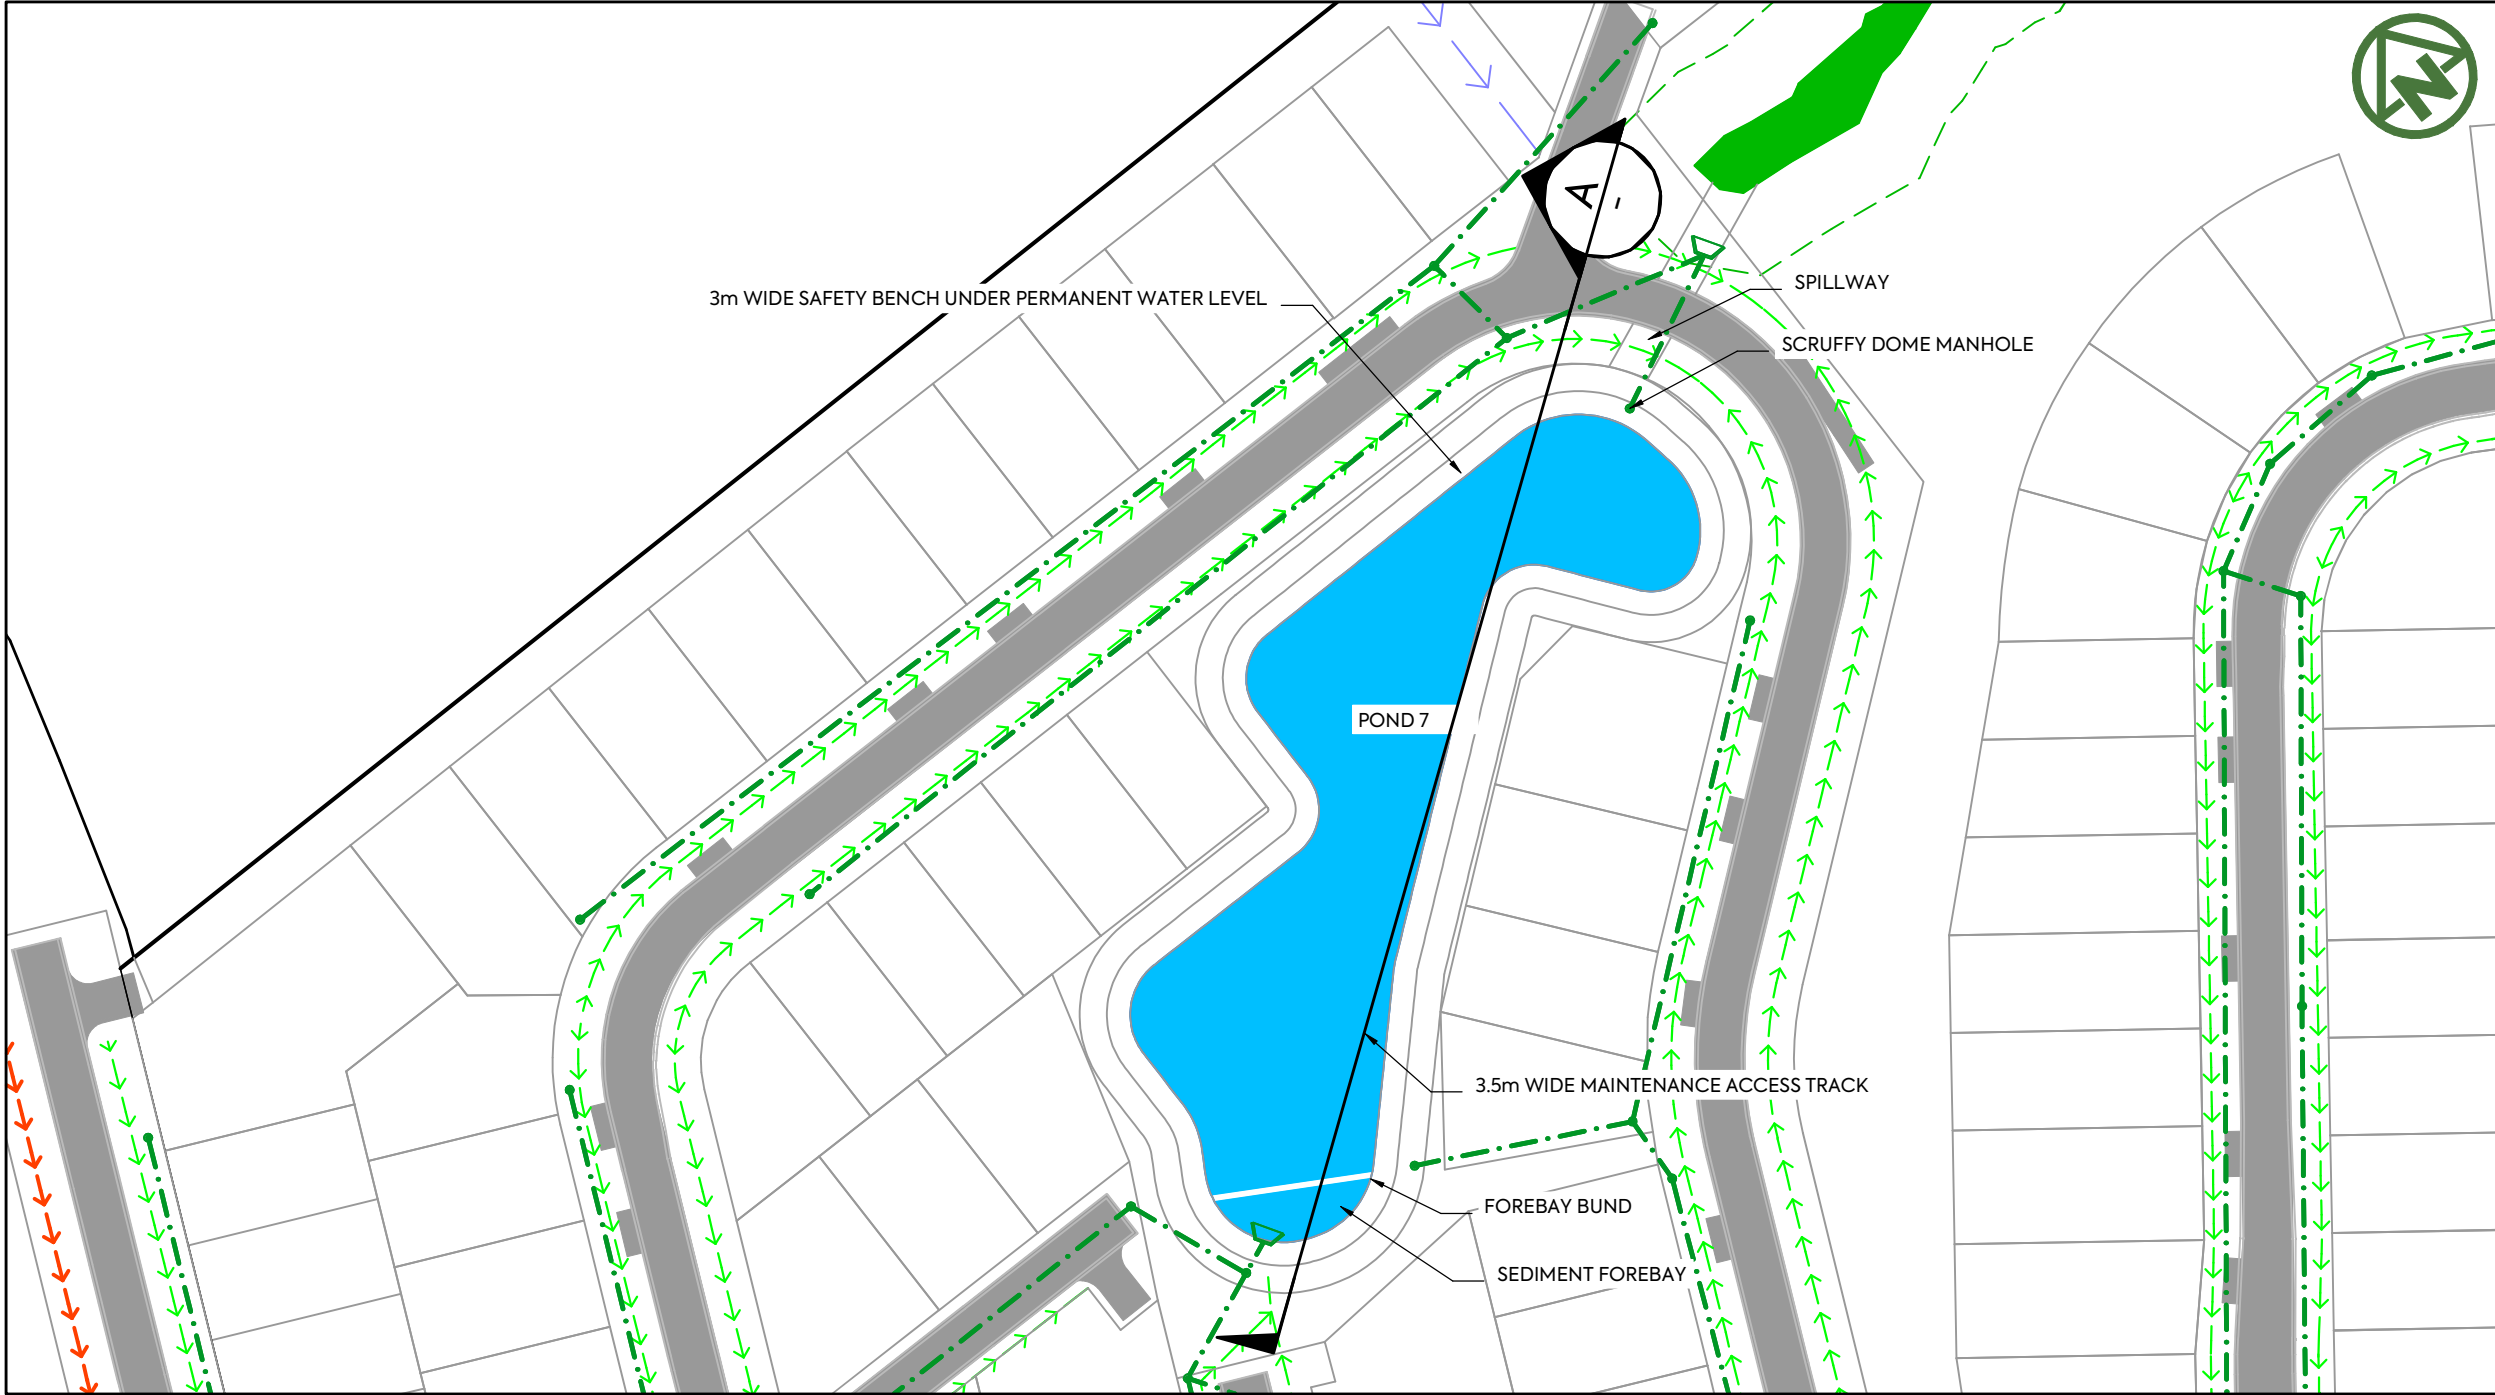

- NOTES:**
- REFER TO 4000 SERIES DRAWINGS FOR STORMWATER DRAINAGE DETAILS.
 - FOR PLANTING DETAILS, REFER LANDSCAPE ARCHITECTS DRAWINGS.
 - DESIGNED IN ACCORDANCE WITH AUCKLAND COUNCIL GDO1 SECTION C 3.0 - BIO-RETENTION
 - ALL WORKS AND MATERIALS TO COMPLY WITH QLDC SUBDIVISION CODE OF PRACTICE CHAPTER 4 STORMWATER.
 - ALL WETLAND DESIGN IS CONCEPT LEVEL AND SUBJECT TO DETAIL DESIGN AND CALCULATION.

- LEGEND:**
- DIRECTION OF WATER FLOW
- PROPOSED PONDS
- PROPOSED STORMWATER PIPES
- PROPOSED CULVERTS
- PROPOSED CHANNEL 1
- PROPOSED CHANNEL 2
- PROPOSED CHANNEL 3
- PROPOSED CHANNEL 4
- PROPOSED CHANNEL 5
- PROPOSED CHANNEL 6
- PROPOSED CHANNEL 7
- PROPOSED CHANNEL 8
- PROPOSED TREATMENT SWALE
- EXISTING WETLAND (10m setback)
- WATER RACE (7m setback)
- INTERMITTENT STREAM (10m setback)
- UPSTREAM SURFACE FLOWS
- PROPOSED DECORATIVE PONDS

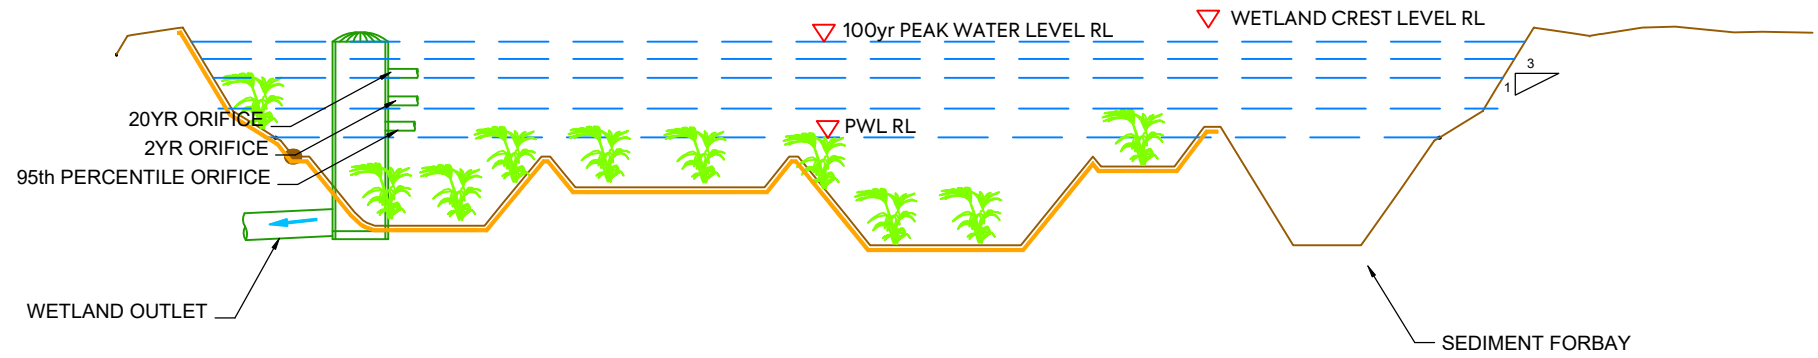

CLIENT: RIDGEBURN LTD

PROJECT: RIDGEBURN
122 MORVEN FERRY ROAD
ARROW JUNCTION
QUEENSTOWN

TITLE: STORMWATER
WATER FEATURES
TYPICAL DETAILS
SHEET 6

PURPOSE OF ISSUE: RESOURCE CONSENT

SCALE: 1:800m @ A3

DO NOT SCALE

DRAWING NO:

4048-0-4336

REV:

A

REV	DESCRIPTION	DRN BY	CHK BY	APP BY	DATE
A	FIRST ISSUE				