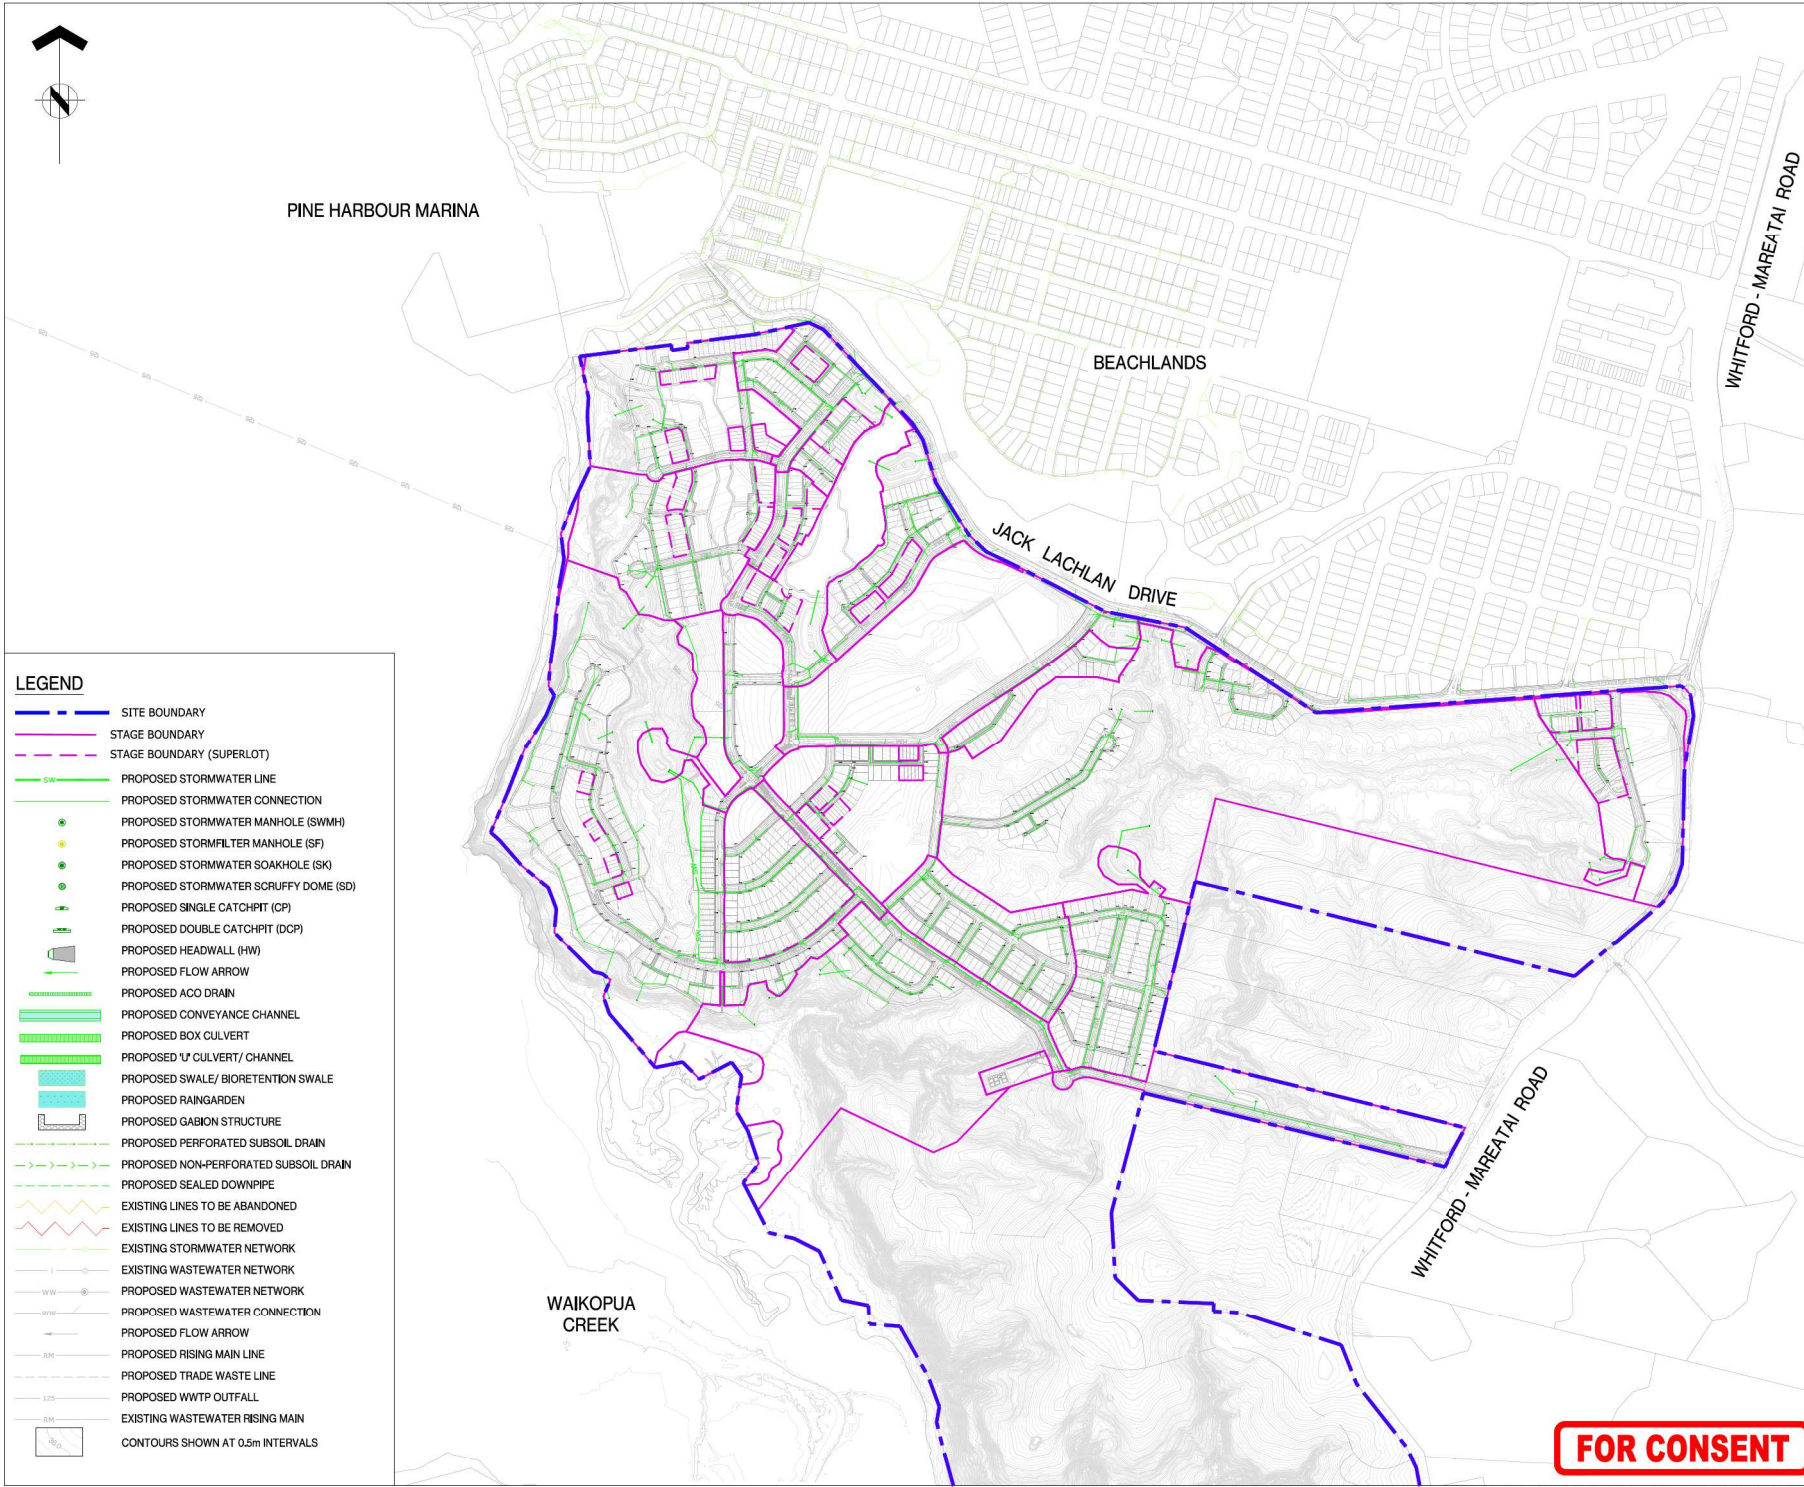


1. ALL WORKS AND MATERIALS ARE TO COMPLY WITH CURRENT AUCKLAND COUNCIL ENGINEERING STANDARDS AND IN ACCORDANCE WITH THE REQUIREMENTS OF THE BUILDING CODE. ALL WORKS EXISTING UNDERGROUND LINES TO BE CARRIED OUT BY AN APPROVED LICENSED CONTRACTOR AT DEVELOPERS EXPENSE.
2. CONTRACTOR TO LOCATE, MARK AND CONFIRM ALL EXISTING SERVICES PRIOR TO COMMENCEMENT OF WORK ON SITE AND PROTECTION OF SAME.
3. CONTRACTOR TO MAKE ALLOWANCE FOR ANY DIVERSION WORK TO KEEP EXISTING SERVICE IN OPERATION DURING CONSTRUCTION.
4. REFER TO LONGITUDINAL SECTIONS FOR PIPE SIZES.
5. ALL STORMWATER PIPES TO BE 1100mm Ø. SHALL BE:
 - DN150 AND BELOW TO BE UPVC SNI6
 - DN200-300 TO BE REINFORCED CONCRETE RUBBER JOINT
 - DN350 AND ABOVE TO BE REINFORCED CONCRETE RUBBER JOINT
6. ALL STORMWATER MANHOLES TO BE DN150 OR P4 WITH STANDARD LID. CITY OF AUCKLAND SPECIFICATIONS SHALL BE OBSERVED, AND ALL CESSPTS TO BE AUCKLAND COUNCIL STANDARDS CESSPTS UNLESS SHOWN OTHERWISE.
7. ALL SINGLE CATCHUP LEADS SHALL BE DN225 RCPH/ CLASS 4 PIPE UNLESS OTHERWISE SPECIFIED.
8. ALL CATCHUPS/LEADS DEEP TO BE DN300 CATCHUP/ LINTEL TO BE 12m or SPECIFIED. LEADS SHALL BE STREET CATCHUP CLASS 4 PIPE UNLESS OTHERWISE SPECIFIED.
9. ALL STANDARD CATCHUPS TO BE FITTED WITH A SUITABLE FILTER FABRIC LINED DURING CONSTRUCTION.
10. REFER TO COMPLY WITH AUCKLAND COUNCIL STANDARD, HARDHILL BACKFILL ALL PIPES WITH GP 65.
11. HARDHILL BACKFILL WITH GP 65, 10m EITHER SIDE OF PIPE UNLESS OTHERWISE SPECIFIED.
12. WHERE CLEARANCE BETWEEN PIPELINE CROSSOVERS IS LESS THAN 500mm THE GP IS TO BE POLYSTYRENE PACKED IN ADDITION TO STANDARD GRADE OF CROSSOVER.
13. GROUND LEVELS ARE INTERPOLATED FROM CONTOUR MODEL.
14. GROUND PROFILES ARE OF FINISHED SURFACE LEVELS.
15. PIPE SIZES ARE AT FINISH AUCKLAND COUNCIL STANDARD.
16. ADJUSTMENT OF ANY INVERT LEVELS AT CONTRACTORS OWN RISK DUE TO TIGHT TOLERANCE AT PIPE INVERTS AGAINST PIPE CLASHES BETWEEN PIPES.
17. CONTRACTOR TO CHECK ALL PIPE INVERTS AGAINST PIPE CLASHES BEFORE LAYING.
18. ALL PIPES 80mm LENGTH OF PIPE AT GRADE BETWEEN CENTRE OF MANHOLES.
19. ALL TESTING TO BE CARRIED OUT IN ACCORDANCE WITH THE CURRENT AUCKLAND COUNCIL STANDARD.
20. FINAL VERIFICATION AND SIGN OFF BY WATER MANAGEMENT DEVICES SUBJECT TO DETAILED DESIGN.
21. ALL PRIVATE DRAINAGE TO BE Laid AT 1% UNLESS OTHERWISE SPECIFIED.
22. EXISTING SURFACE LIDS AFFECTED BY THE WORKS TO BE RESET TO DESIGN LEVELS.
23. ALL LOTS TO HAVE 100/150mm LOT CONNECTIONS AS PER SWCoP T26 AT DETAILED DESIGN.
24. REFER TO DRAWING A/2659910-008 FOR FINAL DETAILS.
25. REFER TO DISCUSS DRAINAGE FOR FINAL LOCATION OF TREES/ LANDSCAPING.

A	FOR CONSENT			CJM	05/2026
REF	REVISIONS			BY	DATE

**HARRISON
GRIERSON**

PROJECT: **BEACHLANDS
FAST TRACK CONSENT APPLICATION
BEACHLANDS SOUTH, AUCKLAND**

TITLE:

STORMWATER OVERALL
LAYOUT PLAN

ORIGINATOR: SCT	DATE: 04.2026	SIGNED:	PLOT BY: SCT
DRAWN: SCT	DATE: 11.2025	SIGNED:	PLOT DATE: 22.06.26
CHECKED: PZS	DATE: 04.2026	SIGNED:	SURVEY BY: SURVEYED BY
APPROVED: CJM	DATE: 04.2026	SIGNED:	SURVEY DATE: SURVEYED DATE

FAST TRACK CONSENT		
PROJECT No: A2515591.00	SCALES: AS SHOWN	A1
DRAWING No: A2515591.00-4000		REV A

FOR CONSENT

NOTES:

1. REFER TO A2515591.00-4000 FOR LEGEND AND NOTES.
2. REFER TO LONGITUDINAL SECTIONS FOR PIPE SIZES.

KEY PLAN



A	FOR CONSENT	CJM	06/2026
REF	REVISIONS	BY	DATE

HARRISON GRIERSON
AUCKLAND OFFICE
Level 4, 96 St. Georges Bay Road
Parnell, Auckland 1052
T +64 9 917 5000
W www.harrisongrierson.com


PROJECT:
**BEACHLANDS
FAST TRACK CONSENT APPLICATION
BEACHLANDS SOUTH, AUCKLAND**

TITLE:
**STORMWATER LAYOUT PLAN
SHEET 1 OF 35**

ORIGINATOR	DATE	SIGNED	PLOT BY	SCT
SCT	04/2026			
DRAWN	DATE	SIGNED	PLOT DATE	
SCT	11/2025		22/06/26	
CHECKED	DATE	SIGNED	SURVEY BY	
Z25	04/2026			
APPROVED	DATE	SIGNED	SURVEY DATE	
CJM	04/2026			


FAST TRACK CONSENT		A1
PROJECT No:	SCALE: AS SHOWN	REV
A2515591.00		
DRAWING No:		
A2515591.00-4001		A

FOR CONSENT

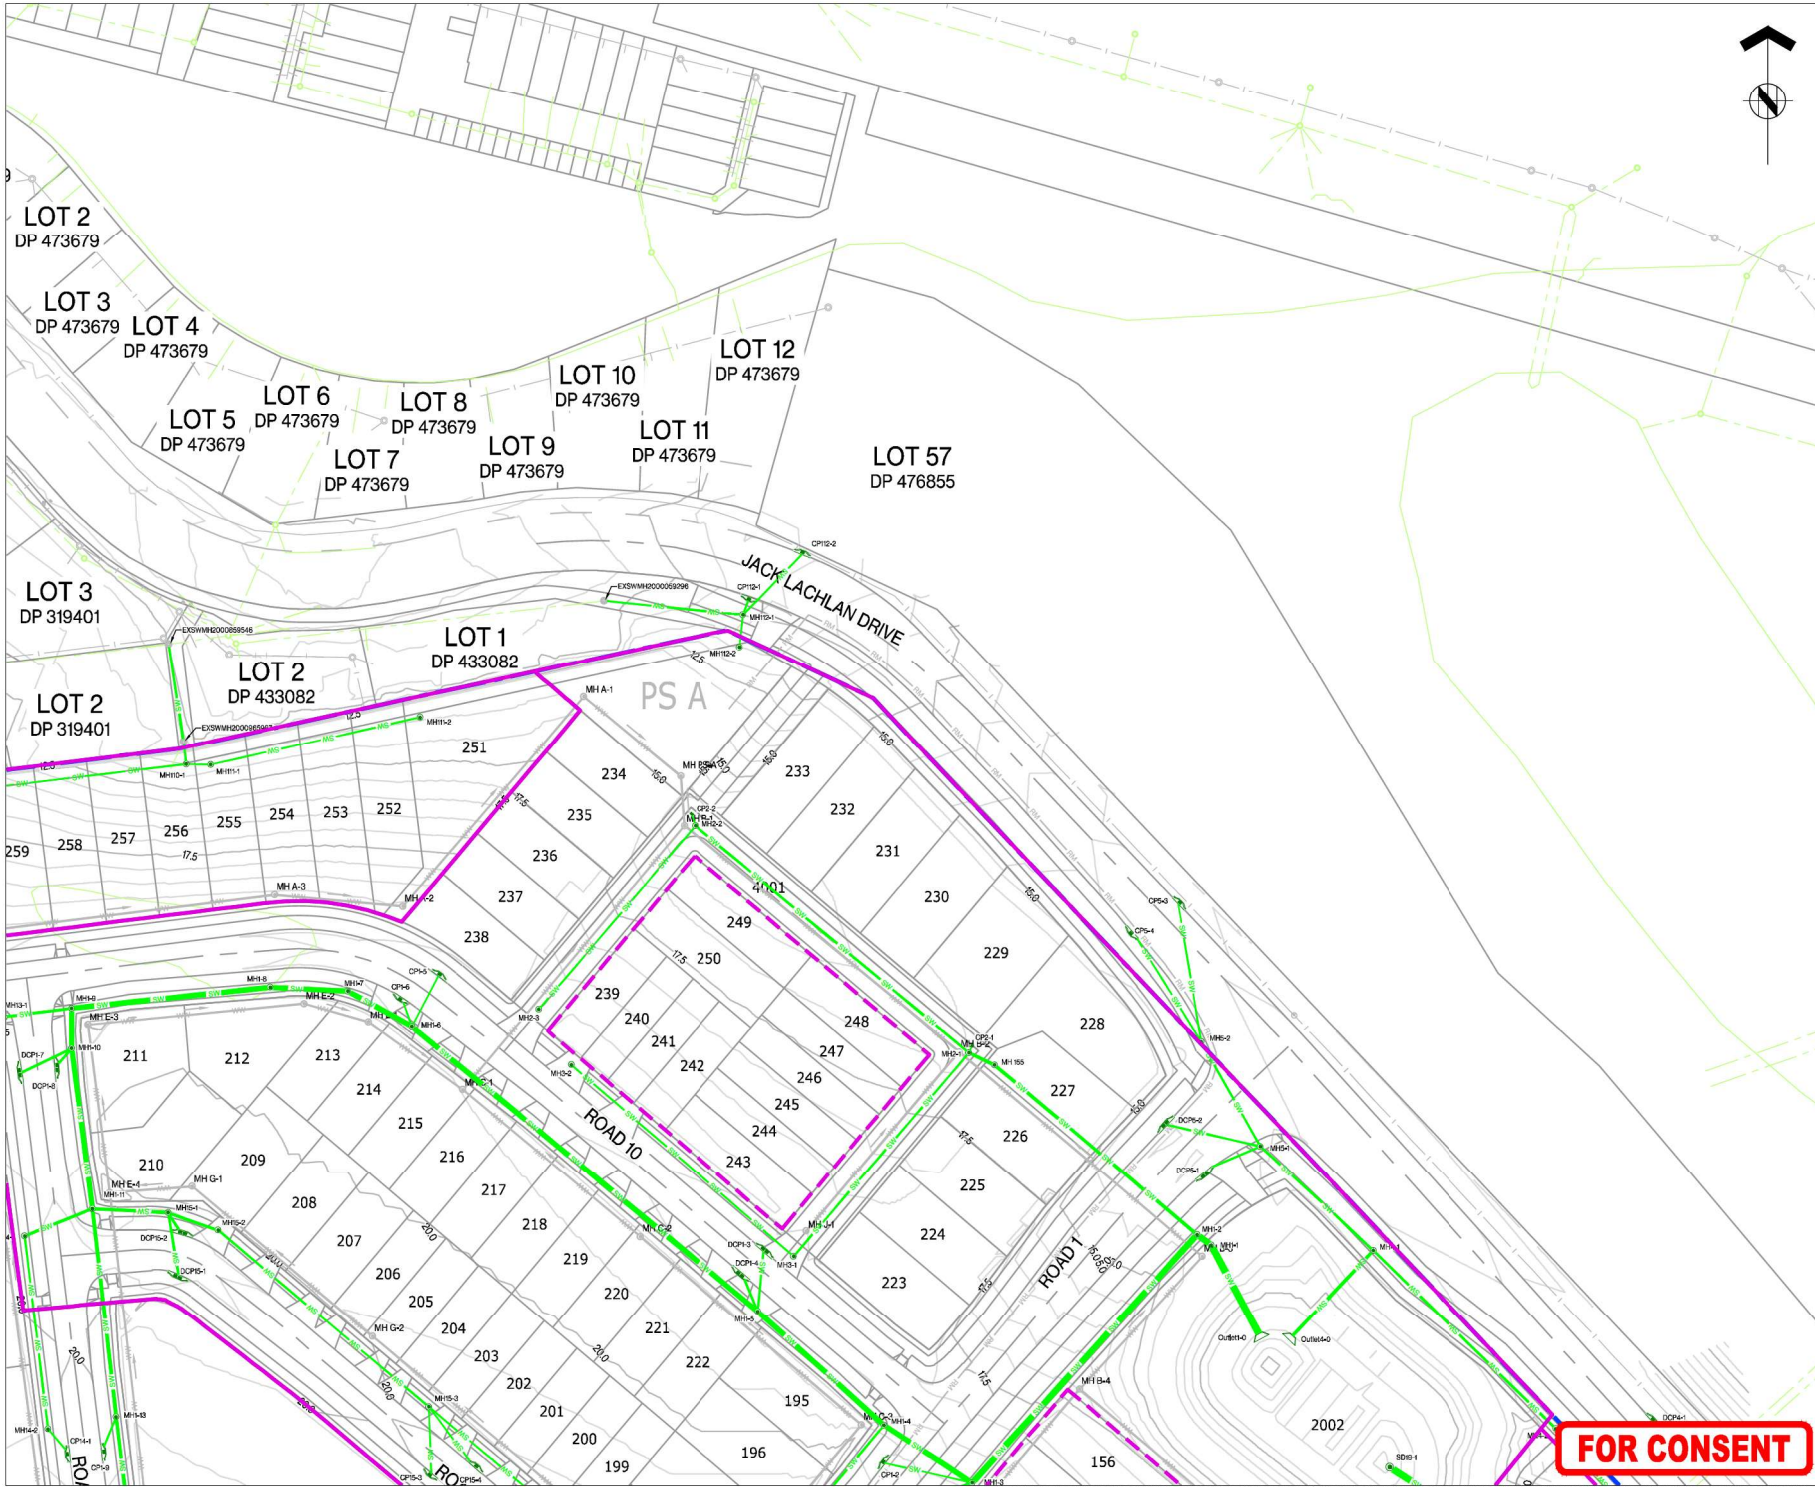

THIS DRAWING AND DESIGN REMAINS THE PROPERTY OF, AND MAY NOT BE REPRODUCED OR ALTERED WITHOUT THE WRITTEN PERMISSION OF HARRISON GRIERSON CONSULTANTS LIMITED. NO LIABILITY SHALL BE ACCEPTED FOR UNAUTHORIZED USE OF THIS DRAWING.

- NOTES:**
1. REFER TO A2515591.00-4000 FOR LEGEND AND NOTES.
 2. REFER TO LONGITUDINAL SECTIONS FOR PIPE SIZES.

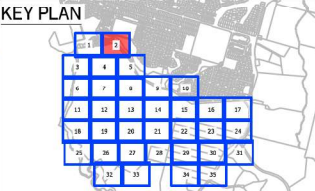

A	FOR CONSENT	CJM	06/2026
REV	REVISIONS	BY	DATE

HARRISON GRIERSON AUCKLAND OFFICE
Level 4, 96 St. Georges Bay Road
Parnell, Auckland 1052
T +64 9 917 5000
W www.harrisongrierson.com

PROJECT: **BEACHLANDS
FAST TRACK CONSENT APPLICATION
BEACHLANDS SOUTH, AUCKLAND**

TITLE: **STORMWATER LAYOUT PLAN
SHEET 2 OF 35**

ORIGINATOR SCT	DATE 04/2026	SIGNED	PLOT BY	SCT
DRAWN SCT	DATE 11/2025	SIGNED	PLOT DATE	22/06/26
CHECKED PZS	DATE 04/2026	SIGNED	SURVEY BY	
APPROVED CJM	DATE 04/2026	SIGNED	SURVEY DATE	

FAST TRACK CONSENT		A1
PROJECT No:	A2515591.00	SCALES: AS SHOWN
DRAWING No:	A2515591.00-4002	REV
		A

FOR CONSENT



ISO 9001
QUALITY
ASSURED

THIS DRAWING AND DESIGN REMAINS THE PROPERTY OF, AND MAY NOT BE REPRODUCED OR ALTERED, WITHOUT THE WRITTEN PERMISSION OF HARRISON GILBERTSON CONSULTANTS LIMITED. NO LIABILITY SHALL BE ACCEPTED FOR UNAUTHORISED USE OF THIS DRAWING.

NOTES:

1. REFER TO A2515591,00-4000 FOR LEGEND AND NOTES.
2. REFER TO LONGITUDINAL SECTIONS FOR PIPE SIZES.



A	FOR CONSENT	CJM	05/20
REF	REVISIONS	BY	DATE

**HARRISON
GRIERSON**

AUCKLAND OFFICE
Level 4, 96 St. Georges Bay Road
Parnell, Auckland 1052
T +64 9 917 5000
W www.harrisingrierson.com

PROJECT:

**BEACHLANDS
FAST TRACK CONSENT APPLICATION
BEACHLANDS SOUTH, AUCKLAND**

TITLE:


STORMWATER LAYOUT PLAN
SHEET 3 OF 35

CONVEYOR SCT	DATE: 04.2026	SIGNED:	PLOT BY: SC
DRAWN: SCT	DATE: 11.2025	SIGNED:	PLOT DATE: 22.06.2
CHECKED: PZS	DATE: 04.2026	SIGNED:	SURVEY BY: SURVEYED BY
APPROVED: CJM	DATE: 04.2026	SIGNED:	SURVEY DATE: SURVEYED DATE

FAST TRACK CONSENT

PROJECT No: A2515591.00	SCALES: AS SHOWN	A1
DRAWING No: A2515591.00-4003		REV A

FOR CONSENT

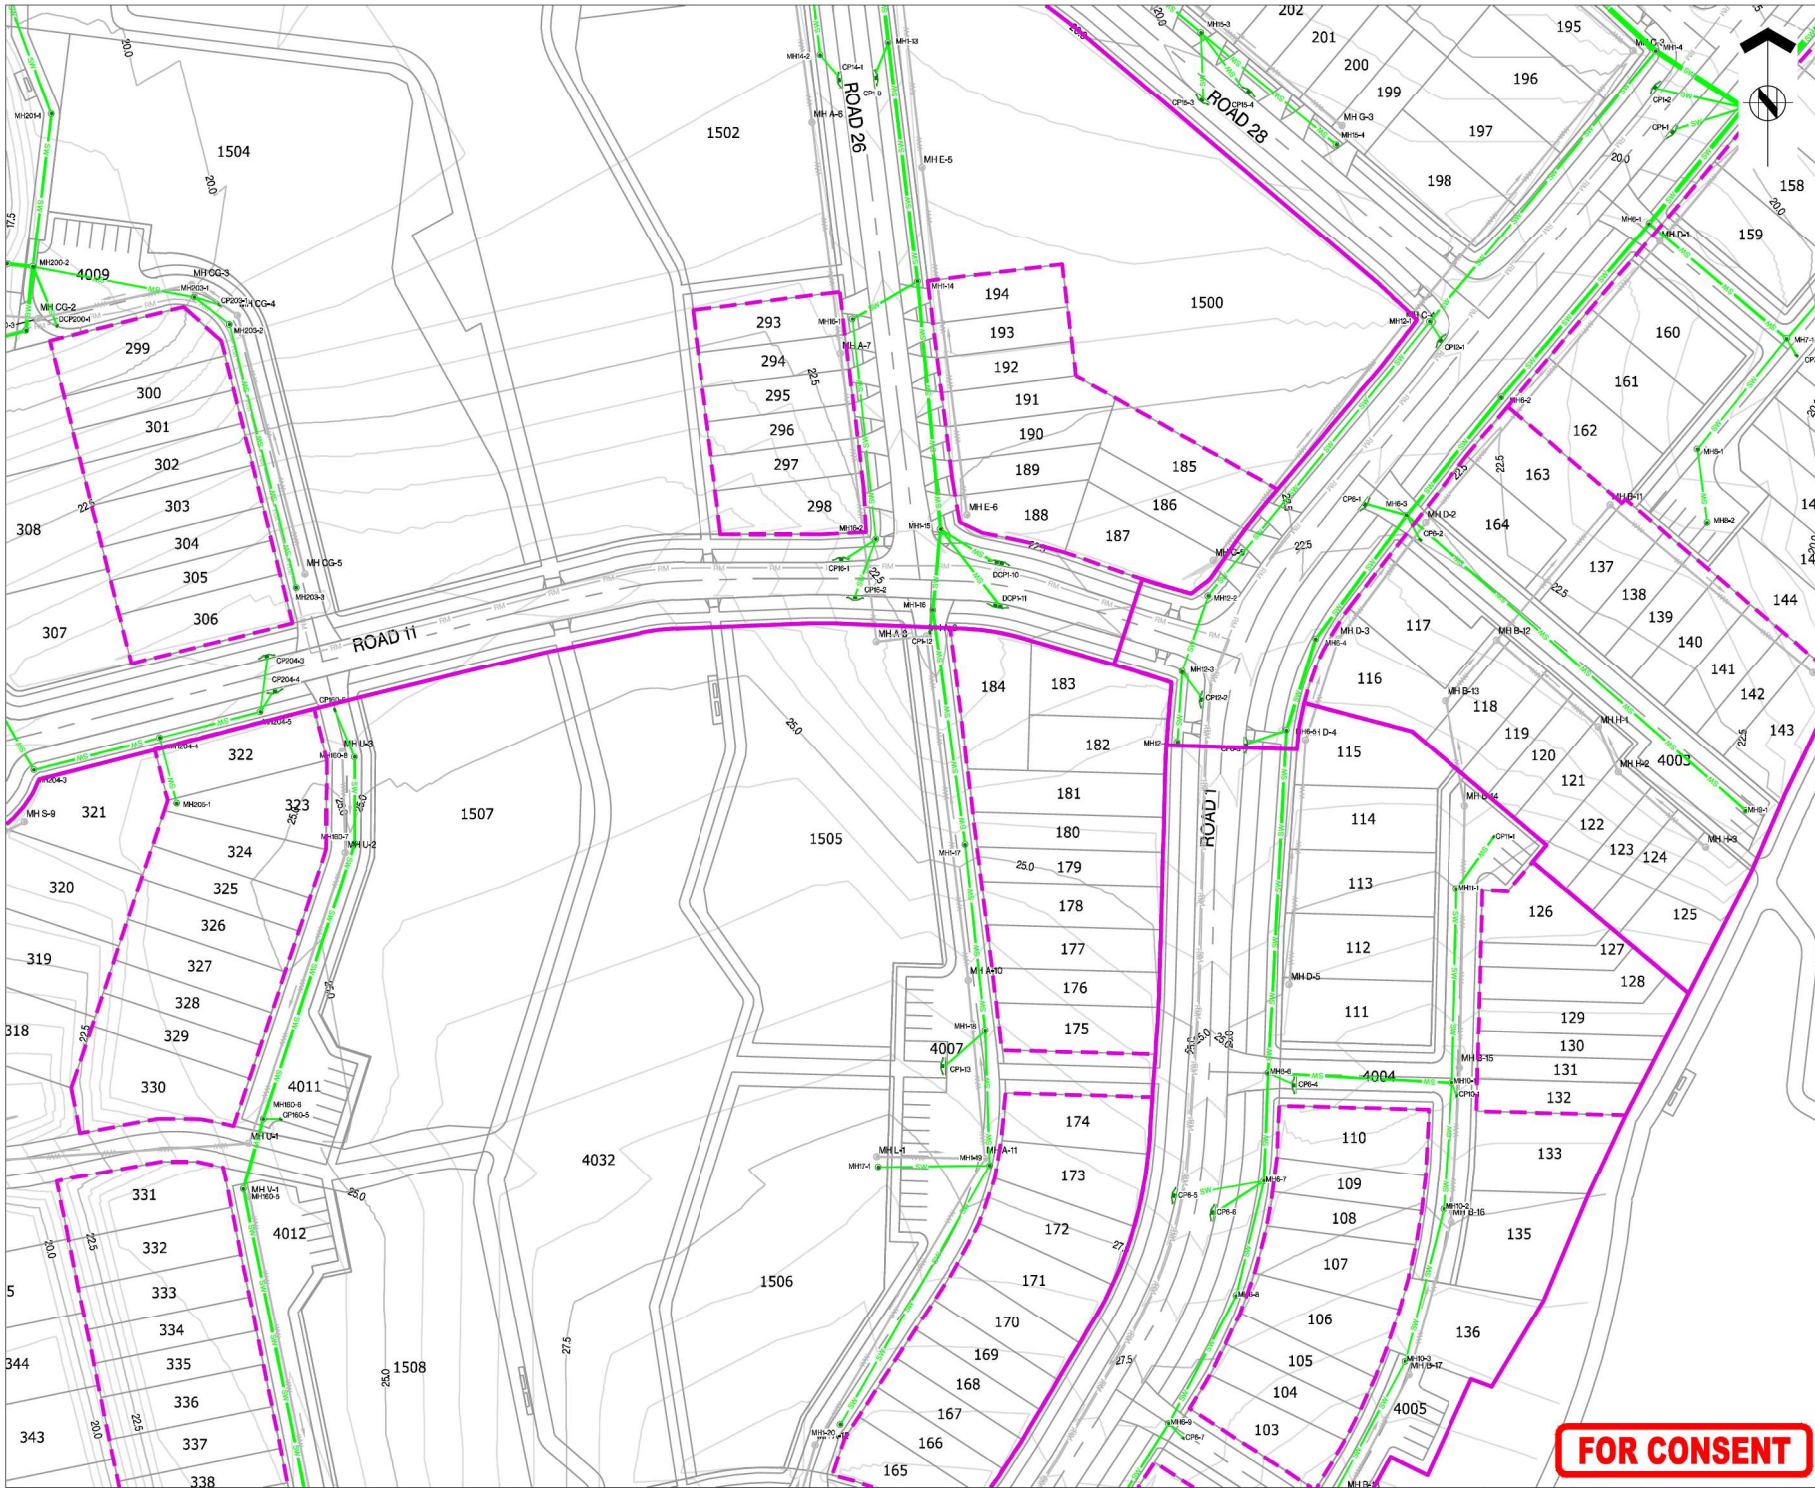



ASSOCIATION OF CONSULTING
ENGINEERS NEW ZEALAND


ISO 9001
QUALITY
ASSURED

THIS DRAWING AND DESIGN REMAINS THE PROPERTY OF, AND MAY NOT BE REPRODUCED OR ALTERED, WITHOUT THE WRITTEN PERMISSION OF HARRISON GRIERSON CONSULTANTS LIMITED. NO LIABILITY SHALL BE ACCEPTED FOR UNAUTHORIZED USE OF THIS DRAWING.

NOTES:

- REFER TO A2515591.00-4000 FOR LEGEND AND NOTES.
- REFER TO LONGITUDINAL SECTIONS FOR PIPE SIZES.

KEY PLAN

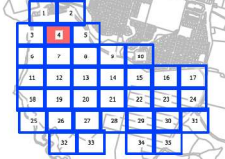

A	FOR CONSENT	CJM	06/2026
REF	REVISIONS	BY	DATE

HARRISON GRIERSON

AUCKLAND OFFICE
Level 4, 96 St. Georges Bay Road
Parnell, Auckland 1052
T +64 9 917 5000
W www.harrisingrierson.com

PROJECT:

BEACHLANDS
FAST TRACK CONSENT APPLICATION
BEACHLANDS SOUTH, AUCKLAND

TITLE:

STORMWATER LAYOUT PLAN
SHEET 4 OF 35

ORIGINATOR SCT	DATE 04/2026	SIGNED	PLOT BY	SCT
DRAWN SCT	DATE 11/2025	SIGNED	PLOT DATE	22/06/26
CHECKED PZS	DATE 04/2026	SIGNED	SURVEY BY	
APPROVED CJM	DATE 04/2026	SIGNED	SURVEY DATE	


ISSUE STATUS:

FAST TRACK CONSENT

PROJECT No: A2515591.00	SCALES: AS SHOWN	A1
DRAWING No:		REV

A2515591.00-4004 A

FOR CONSENT

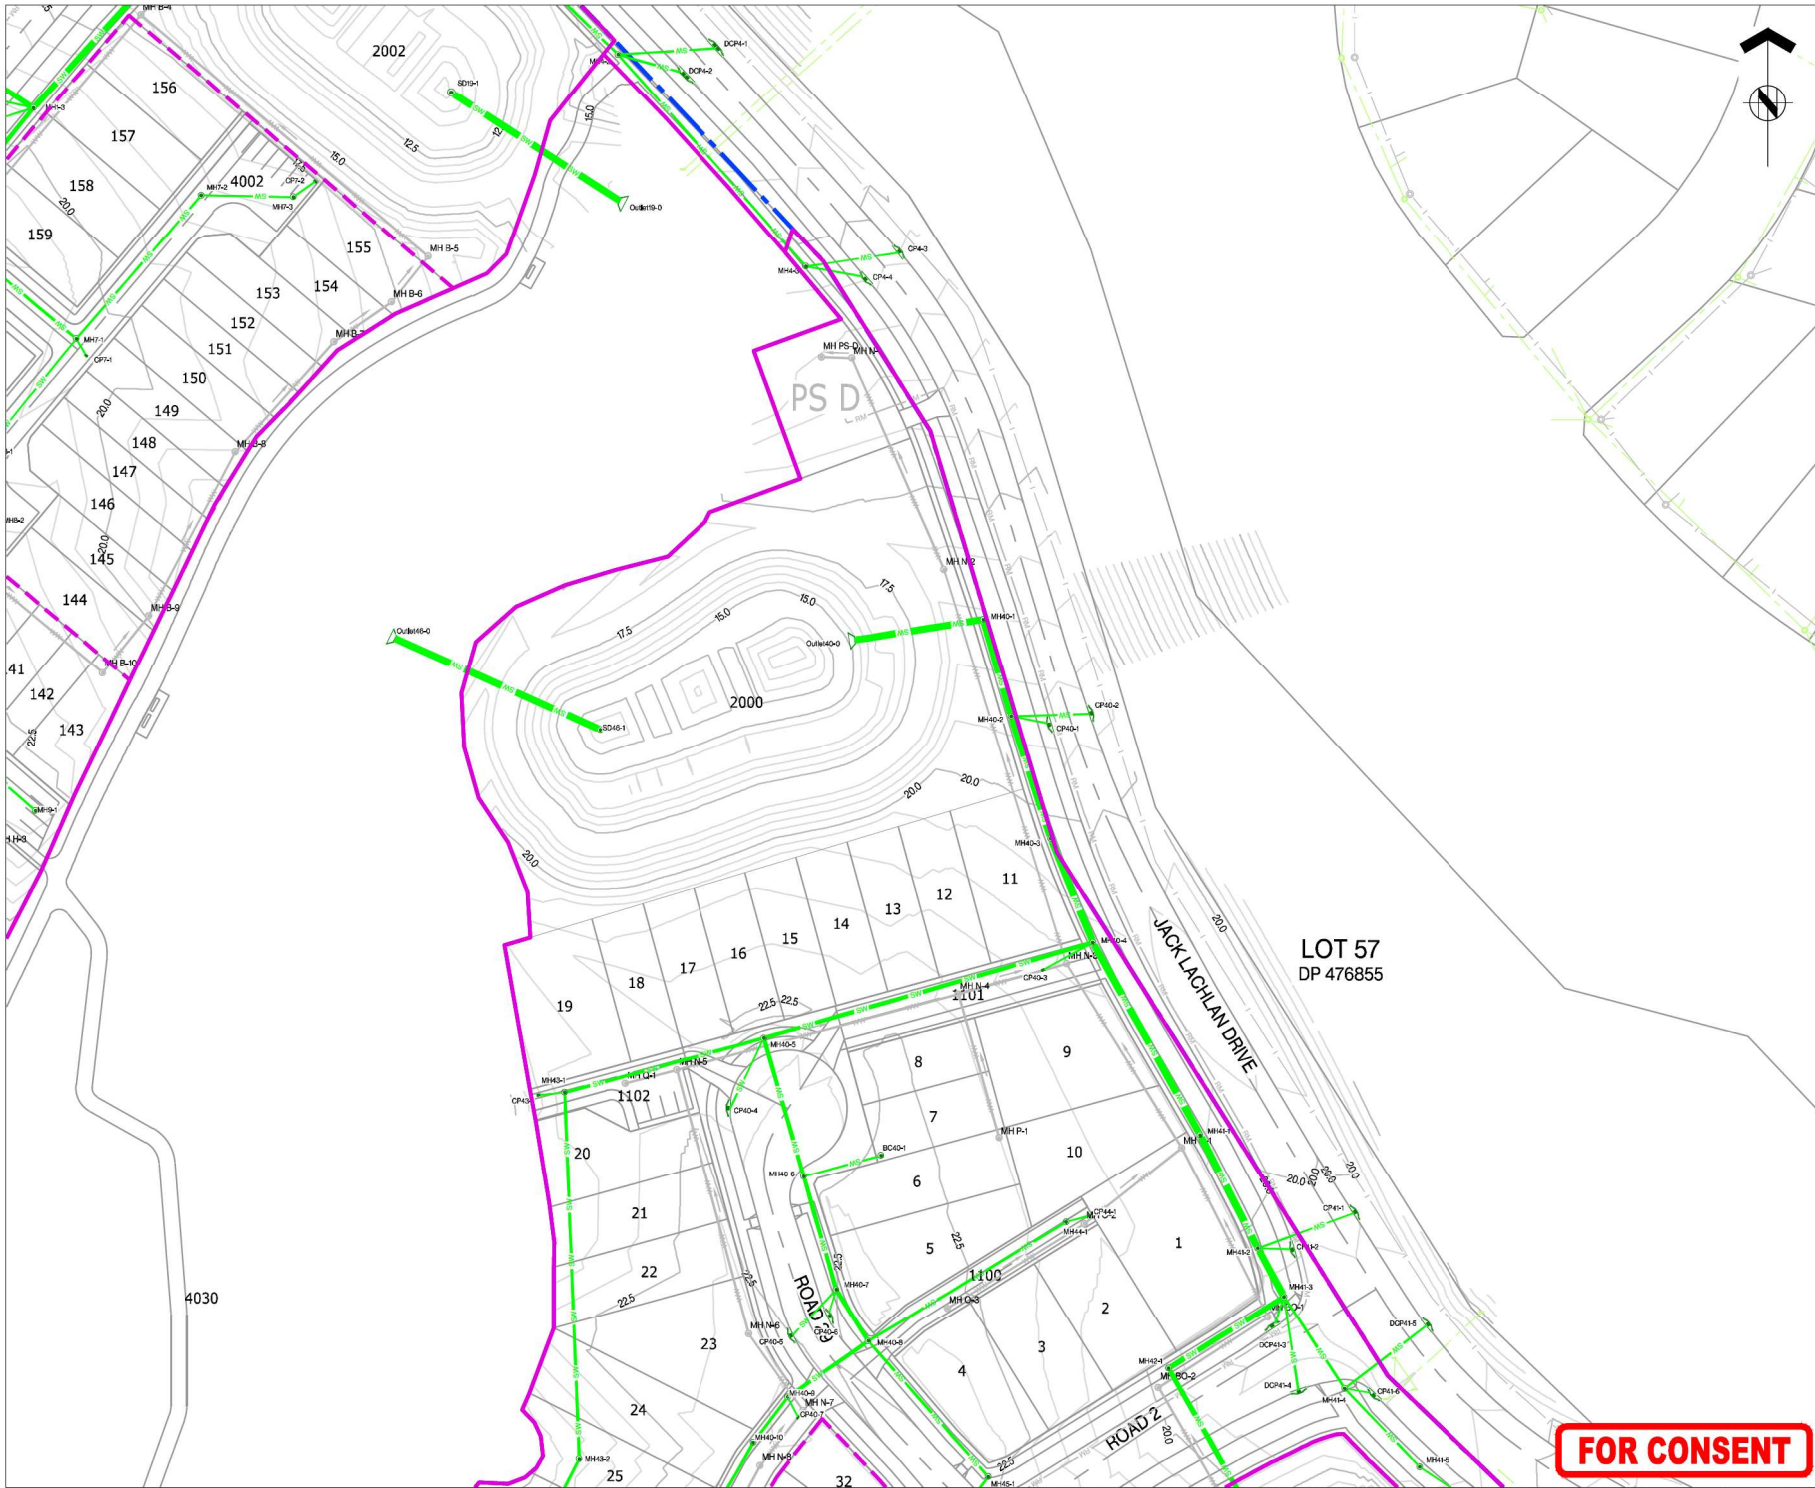



ASSOCIATION OF CONSULTING
ENGINEERS NEW ZEALAND


ISO 9001
QUALITY
ASSURED

THIS DRAWING AND DESIGN REMAINS THE PROPERTY OF, AND MAY NOT BE REPRODUCED OR ALTERED, WITHOUT THE WRITTEN PERMISSION OF HARRISON GRIERSON CONSULTANTS LIMITED. NO LIABILITY SHALL BE ACCEPTED FOR UNAUTHORIZED USE OF THIS DRAWING.

NOTES:

- REFER TO A2515591.00-4000 FOR LEGEND AND NOTES.
- REFER TO LONGITUDINAL SECTIONS FOR PIPE SIZES.

KEY PLAN

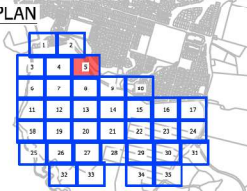

A	FOR CONSENT	CJM	06/2026
REF	REVISIONS	BY	DATE

HARRISON GRIERSON

AUCKLAND OFFICE
Level 4, 96 St. Georges Bay Road
Parnell, Auckland 1052
T +64 9 917 5000
W www.harrisongrierson.com

PROJECT:

**BEACHLANDS
FAST TRACK CONSENT APPLICATION
BEACHLANDS SOUTH, AUCKLAND**

TITLE:

**STORMWATER LAYOUT PLAN
SHEET 5 OF 35**


ORIGINATOR SCT	DATE 04/2026	SIGNED	PLOT BY	SCT
DRAWN SCT	DATE 11/20/2025	SIGNED	PLOT DATE	22/06/26
CHECKED PZS	DATE 04/2026	SIGNED	SURVEY BY	SURVEYED BY
APPROVED CJM	DATE 04/2026	SIGNED	SURVEY DATE	SURVEYED DATE

ISSUE STATUS:

FAST TRACK CONSENT

PROJECT No: A2515591.00	SCALE: AS SHOWN	A1
DRAWING No:		REV

A2515591.00-4005 A

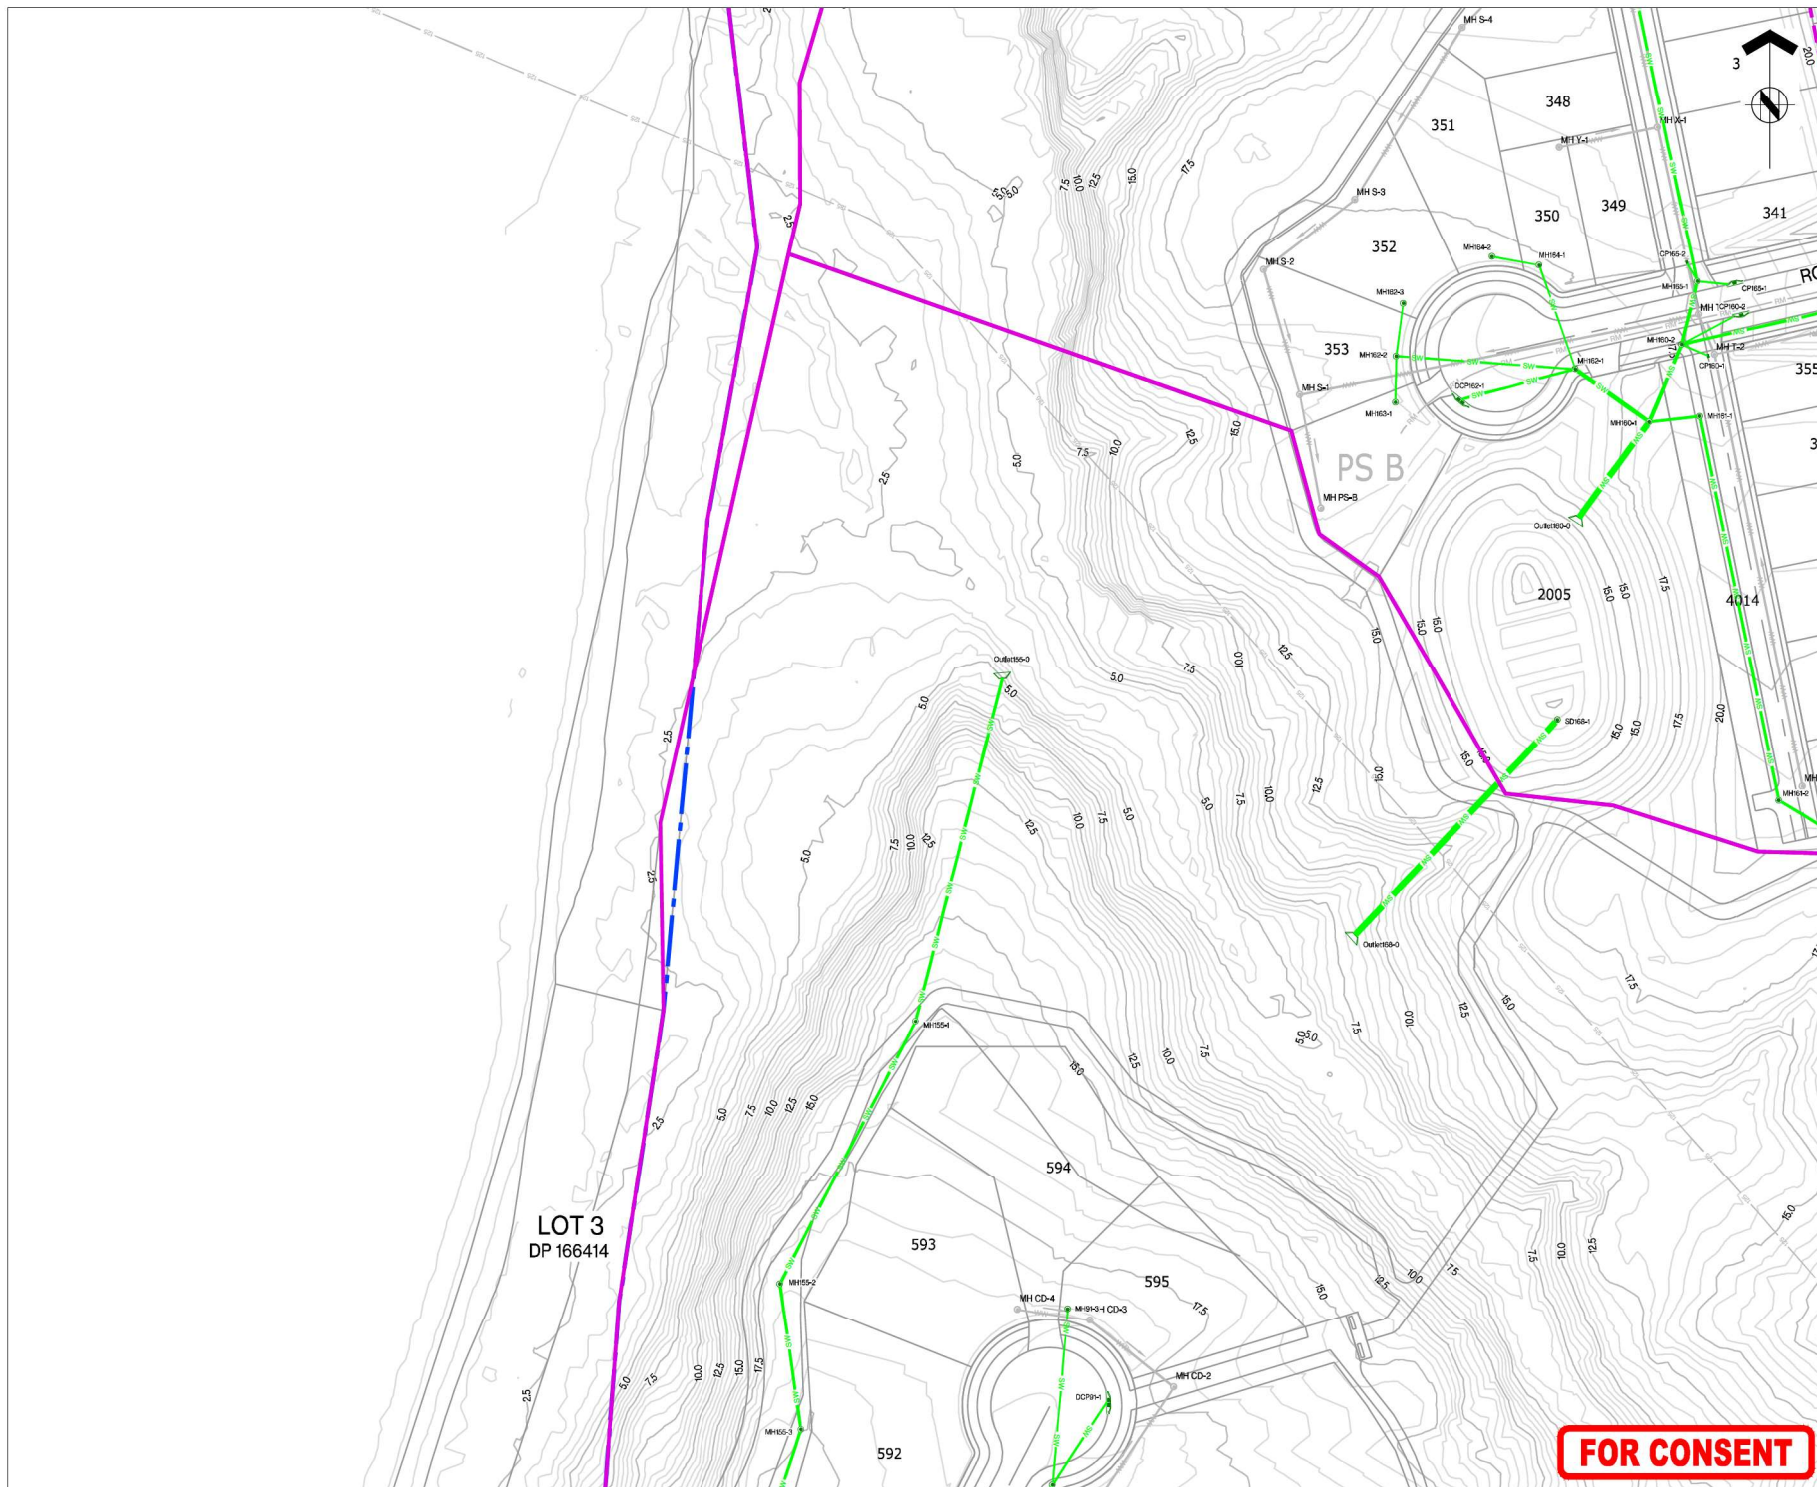

ASSOCIATION OF CONSULTING
ENGINEERS NEW ZEALAND

ISO 9001
QUALITY
ASSURED

THIS DRAWING AND DESIGN REMAINS THE PROPERTY OF, AND MAY NOT BE REPRODUCED OR ALTERED, WITHOUT THE WRITTEN PERMISSION OF HARRISON GILSON CONSULTANTS LIMITED. NO LIABILITY SHALL BE ACCEPTED FOR UNAUTHORISED USE OF THIS DRAWING.

NOTES:

1. REFER TO A2515591.00-4000 FOR LEGEND AND NOTES.
2. REFER TO LONGITUDINAL SECTIONS FOR PIPE SIZES.

KEY PLAN



**HARRISON
GRIERSON**

AUCKLAND OFFICE
Level 4, 96 St. Georges Bay Road
Parnell, Auckland 1052
T +64 9 917 5000
W www.harrisingrierson.com

PROJECT:

**BEACHLANDS
FAST TRACK CONSENT APPLICATION
BEACHLANDS SOUTH, AUCKLAND**

TITLE:

STORMWATER LAYOUT PLAN
SHEET 6 OF 35

ORIGINATOR: SCT	DATE: 04.2026	SIGNED:	PLOT BY:
DRAWN: SCT	DATE: 11.2025	SIGNED:	PLOT DATE:
CHECKED: PZS	DATE: 04.2026	SIGNED:	SURVEY BY:
APPROVED: CJM	DATE: 04.2026	SIGNED:	SURVEY DATE:

ISSUE STATUS:


FAST TRACK CONSENT

PROJECT No:	SCALES: AS SHOWN	
-------------	------------------	--

A2515511.00		
DRAWING No:		REV

A2515591.00-4006	A
------------------	---

FOR CONSENT

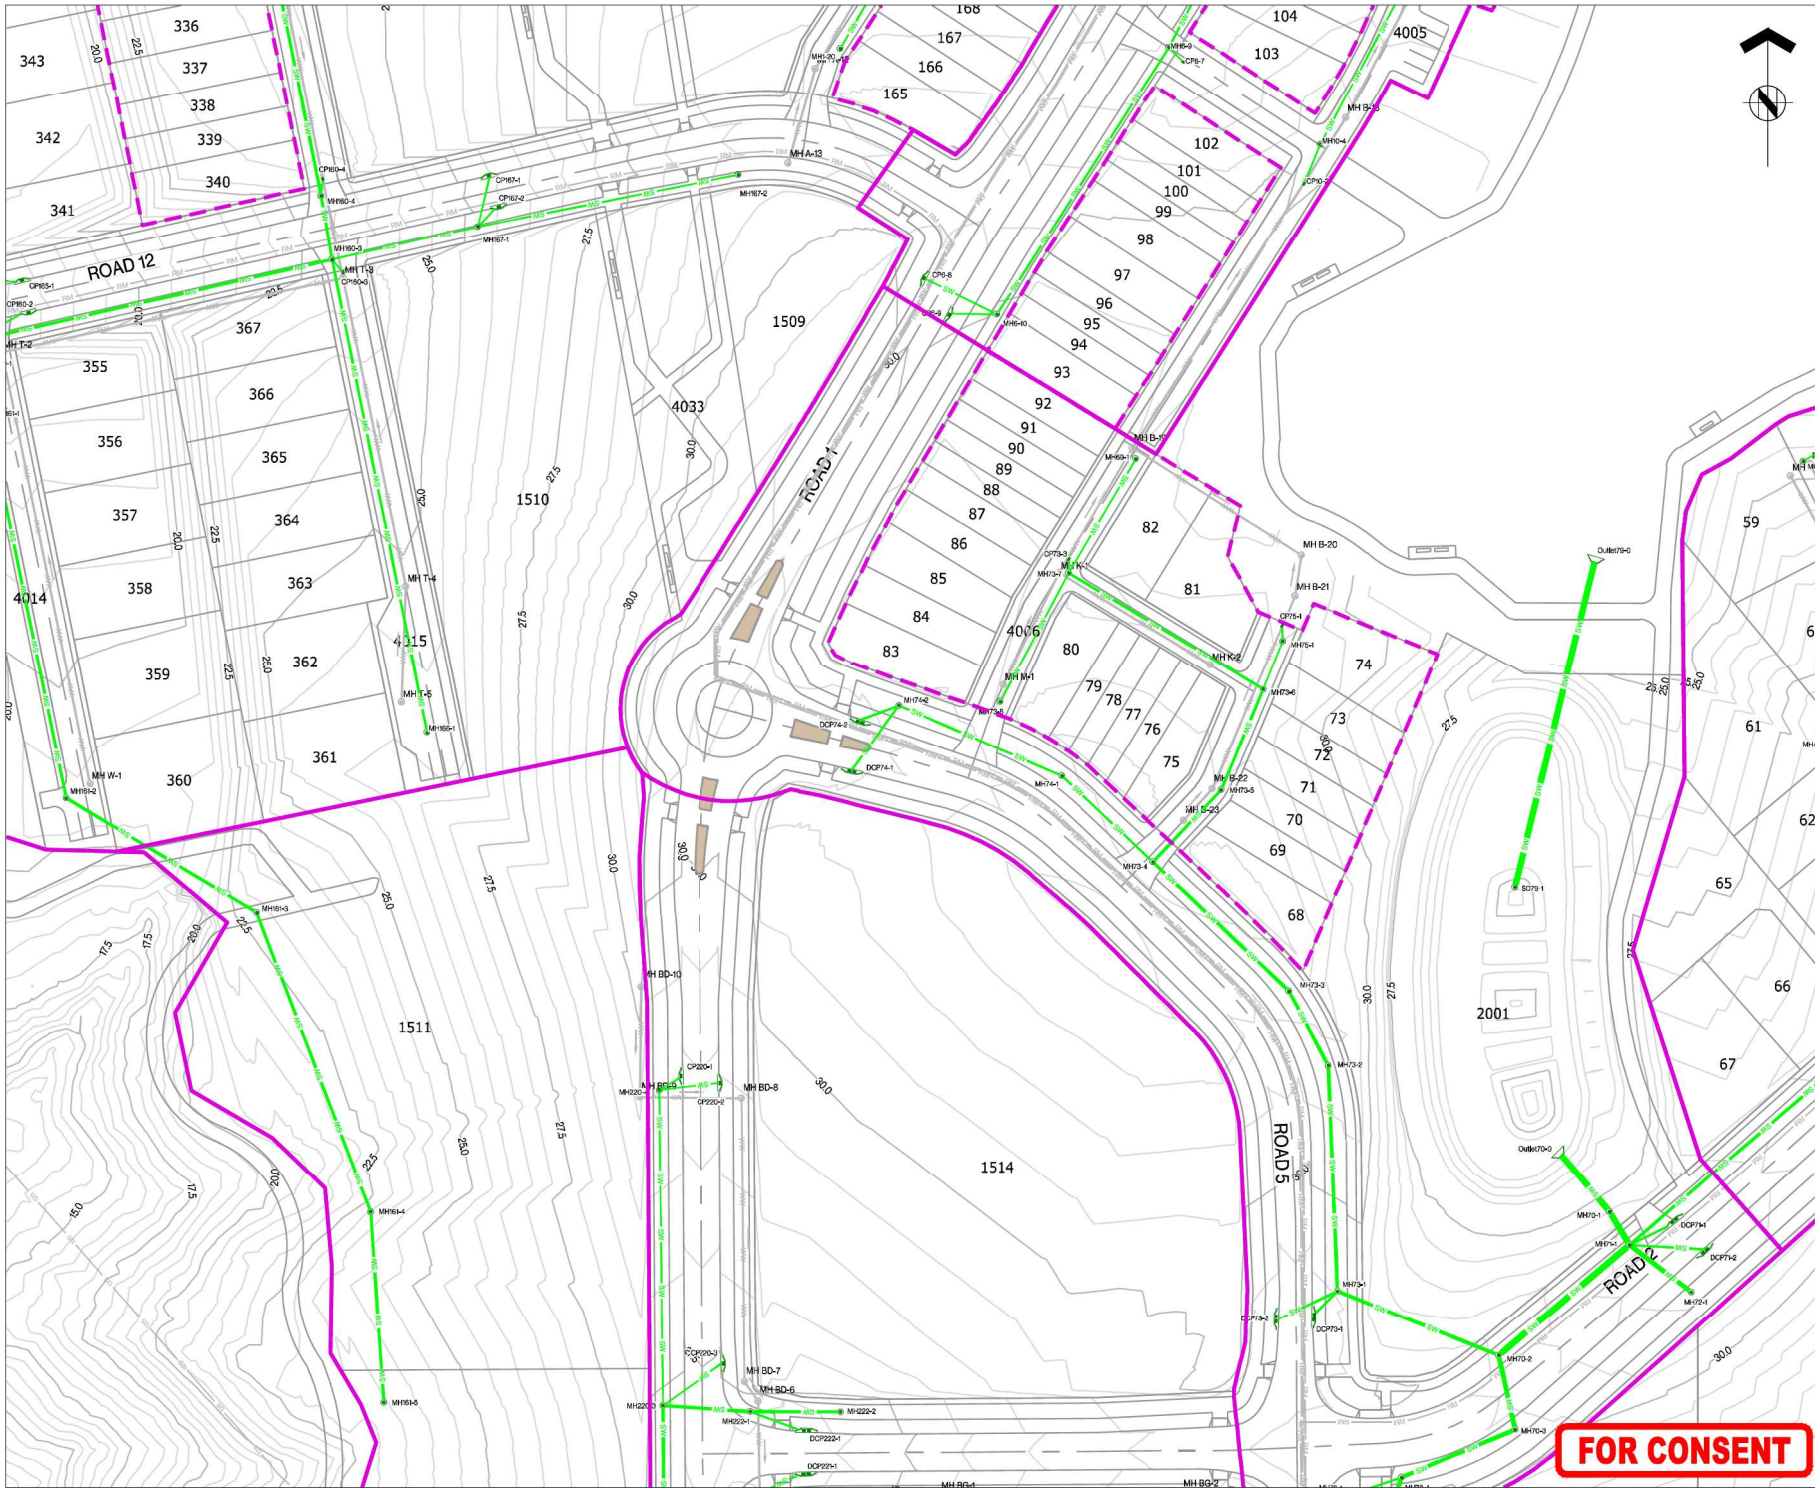

ASSOCIATION OF CONSULTING ENGINEERS NEW ZEALAND

ISO 9001 QUALITY ASSURED

THIS DRAWING AND DESIGN REMAINS THE PROPERTY OF, AND MAY NOT BE REPRODUCED OR ALTERED, WITHOUT THE WRITTEN PERMISSION OF HARRISON GRIERSON CONSULTANTS LIMITED. NO LIABILITY SHALL BE ACCEPTED FOR UNAUTHORIZED USE OF THIS DRAWING.

NOTES:

- REFER TO A2515591.00-4000 FOR LEGEND AND NOTES.
- REFER TO LONGITUDINAL SECTIONS FOR PIPE SIZES.

KEY PLAN

A	FOR CONSENT	CJM	06/2026
REF	REVISIONS	BY	DATE

HARRISON GRIERSON

AUCKLAND OFFICE
Level 4, 96 St. Georges Bay Road
Parnell, Auckland 1052
T +64 9 917 5000
W www.harrisingrierson.com

PROJECT: **BEACHLANDS FAST TRACK CONSENT APPLICATION BEACHLANDS SOUTH, AUCKLAND**

TITLE: **STORMWATER LAYOUT PLAN SHEET 7 OF 35**


ORIGINATOR SCT	DATE 04.2026	SIGNED	PLOT BY	SCT
DRAWN SCT	DATE 11.2025	SIGNED	PLOT DATE	22.06.26
CHECKED P25	DATE 04.2026	SIGNED	SURVEY BY	SURVEYED BY
APPROVED CJM	DATE 04.2026	SIGNED	SURVEY DATE	SURVEYED DATE

ISSUE STATUS: **FAST TRACK CONSENT**

PROJECT No: A2515591.00	SCALES: AS SHOWN	A1
DRAWING No:		REV


A2515591.00-4007 A

FOR CONSENT

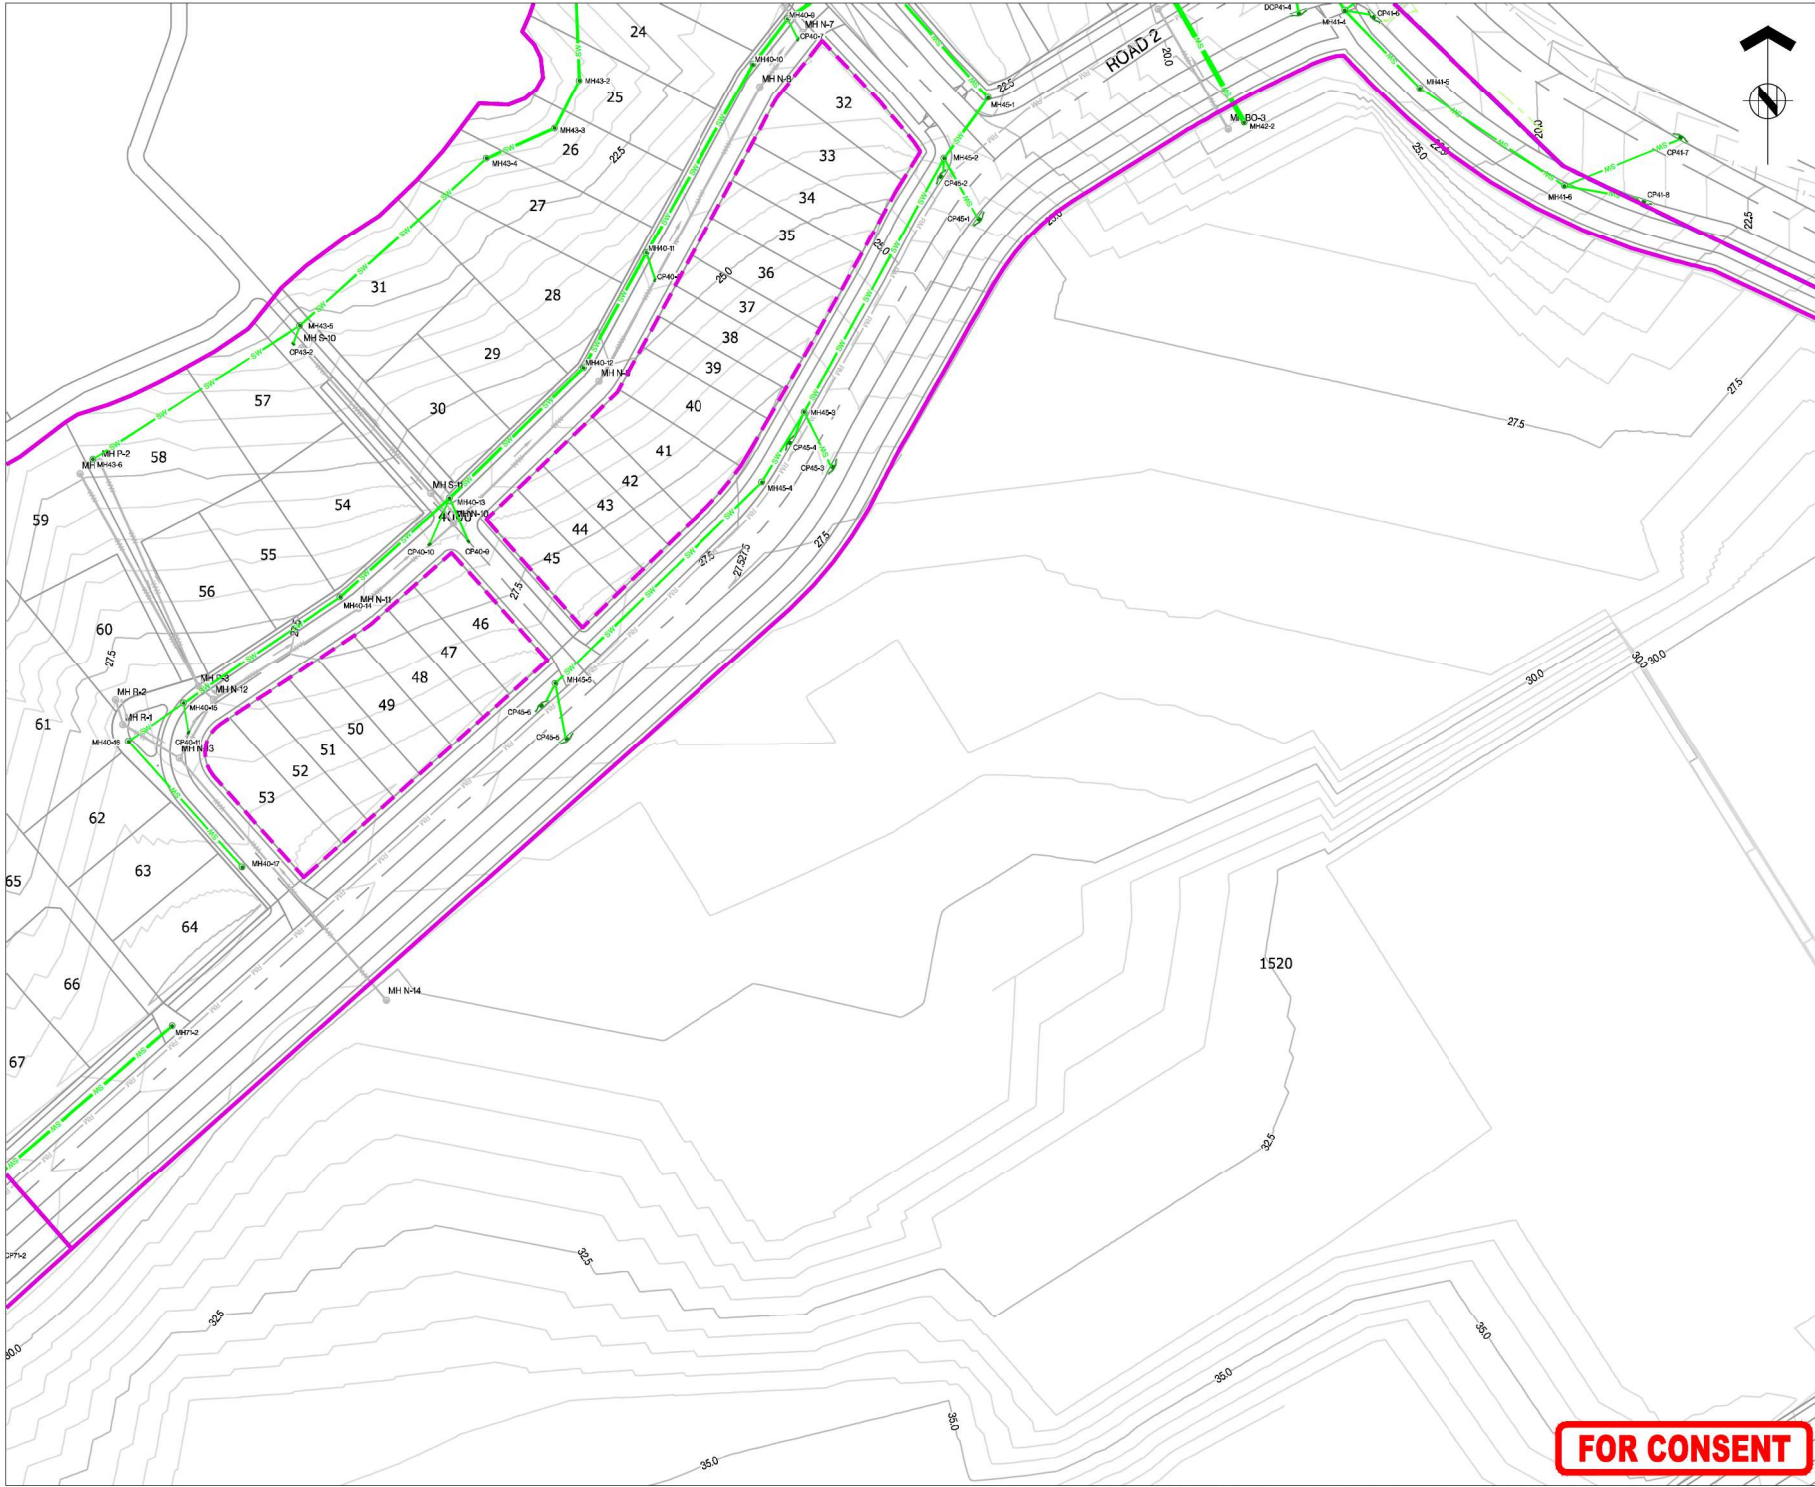

THIS DRAWING AND DESIGN REMAINS THE PROPERTY OF, AND MAY NOT BE REPRODUCED OR ALTERED, WITHOUT THE WRITTEN PERMISSION OF HARRISON GRIERSON CONSULTANTS LIMITED. NO LIABILITY SHALL BE ACCEPTED FOR UNAUTHORIZED USE OF THIS DRAWING.

- NOTES:**
1. REFER TO A2515591.00-4000 FOR LEGEND AND NOTES.
 2. REFER TO LONGITUDINAL SECTIONS FOR PIPE SIZES.

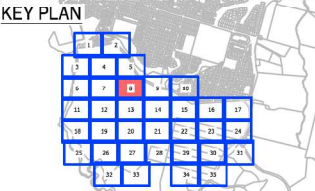

A		FOR CONSENT	CJM	06/2026
REF		REVISIONS	BY	DATE

HARRISON GRIERSON

AUCKLAND OFFICE
Level 4, 96 St. Georges Bay Road
Parnell, Auckland 1052
T +64 9 917 5000
W www.harrisingrierson.com

PROJECT:

**BEACHLANDS
FAST TRACK CONSENT APPLICATION
BEACHLANDS SOUTH, AUCKLAND**

TITLE:

**STORMWATER LAYOUT PLAN
SHEET 8 OF 35**


ORIGINATOR SCT	DATE 04/2026	SIGNED	PLOT BY	SCT
DRAWN SCT	DATE 11/2025	SIGNED	PLOT DATE	22/06/26
CHECKED PZS	DATE 04/2026	SIGNED	SURVEY BY	
APPROVED CJM	DATE 04/2026	SIGNED	SURVEY DATE	

ISSUE STATUS:

FAST TRACK CONSENT


PROJECT No:	A2515591.00	SCALE:	AS SHOWN	A1
DRAWING No:	A2515591.00-4008	REV		A

FOR CONSENT

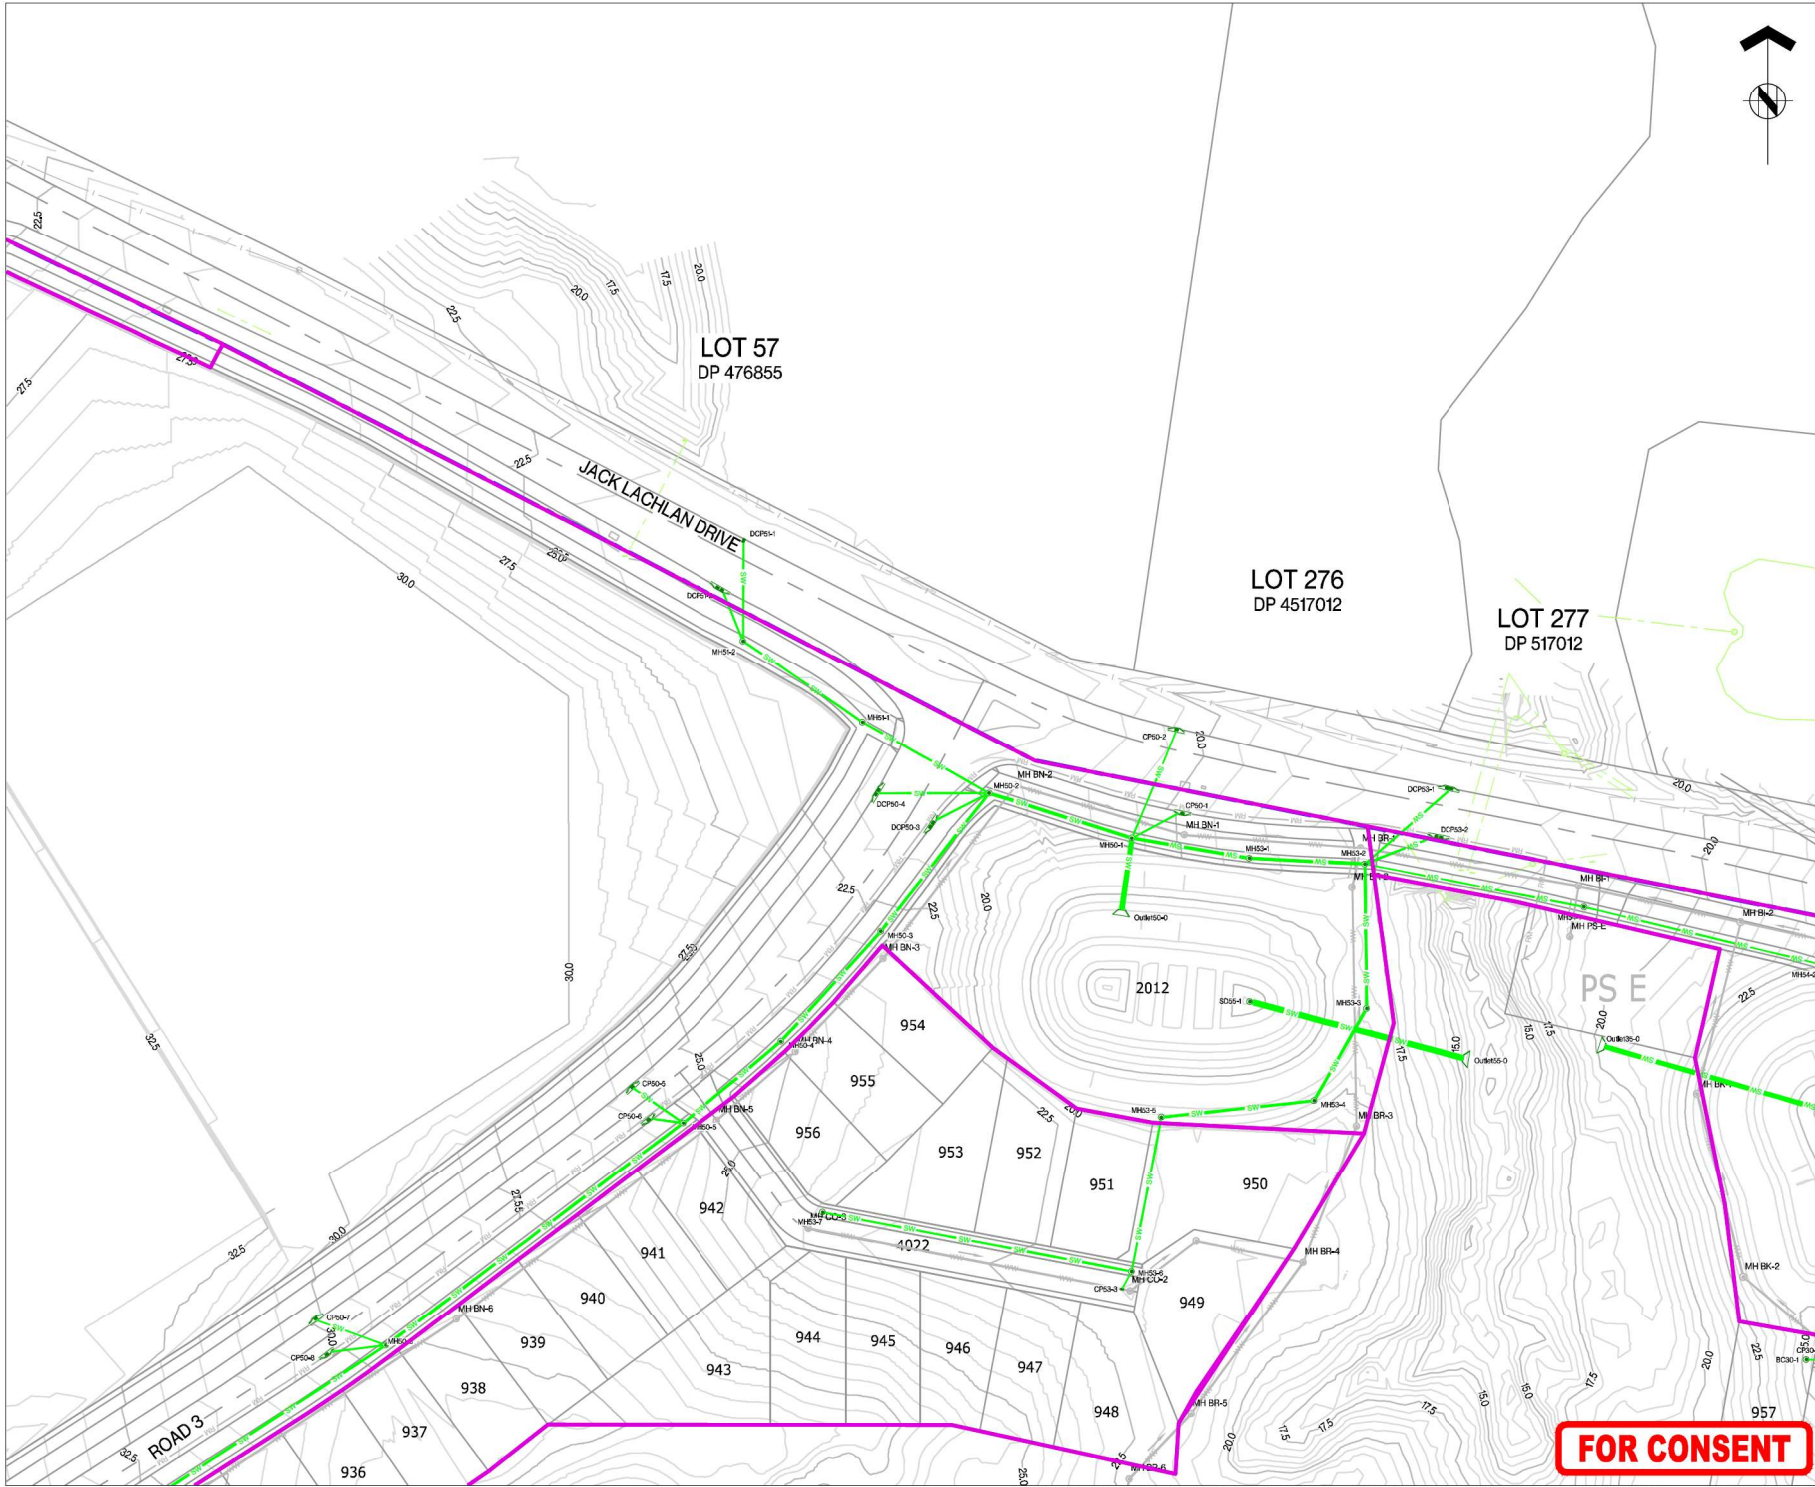

THIS DRAWING AND DESIGN REMAINS THE PROPERTY OF, AND MAY NOT BE REPRODUCED OR ALTERED, WITHOUT THE WRITTEN PERMISSION OF HARRISON GRIERSON CONSULTANTS LIMITED. NO LIABILITY SHALL BE ACCEPTED FOR UNAUTHORIZED USE OF THIS DRAWING.

- NOTES:**
- REFER TO A2515591.00-4000 FOR LEGEND AND NOTES.
 - REFER TO LONGITUDINAL SECTIONS FOR PIPE SIZES.

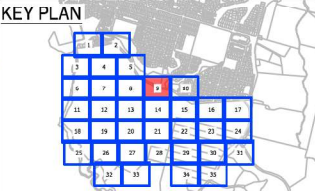

A	FOR CONSENT	CJM	06/2026
REV	REVISIONS	BY	DATE

HARRISON GRIERSON

AUCKLAND OFFICE
Level 4, 96 St. Georges Bay Road
Parnell, Auckland 1052
T +64 9 917 5000
W www.harrisongrierson.com

PROJECT:

BEACHLANDS
FAST TRACK CONSENT APPLICATION
BEACHLANDS SOUTH, AUCKLAND

TITLE:

STORMWATER LAYOUT PLAN
SHEET 9 OF 35

ORIGINATOR SCT	DATE 04.2026	SIGNED	PLOT BY	SCT
DRAWN SCT	DATE 11.2025	SIGNED	PLOT DATE	22.06.26
CHECKED PZS	DATE 04.2026	SIGNED	SURVEY BY	
APPROVED CJM	DATE 04.2026	SIGNED	SURVEY DATE	

ISSUE STATUS		FAST TRACK CONSENT	
PROJECT No:	A2515591.00	SCALES:	AS SHOWN
DRAWING No:			A1
		REV	
			A

FOR CONSENT




ISO 9001
QUALITY
ASSURED

THIS DRAWING AND DESIGN REMAINS THE PROPERTY OF, AND MAY NOT BE REPRODUCED OR ALTERED, WITHOUT THE WRITTEN PERMISSION OF HARRISON GRIERSON CONSULTANTS LIMITED. NO LIABILITY SHALL BE ACCEPTED FOR UNAUTHORISED USE OF THIS DRAWING.

NOTES:

1. REFER TO A2515591,00-4000 FOR LEGEND AND NOTES.
2. REFER TO LONGITUDINAL SECTIONS FOR PIPE SIZES.

KEY PLAN

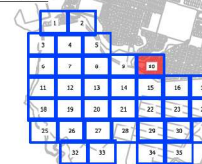

A	FOR CONSENT	CJM	05/20
REF	REVISIONS	BY	DATE

**HARRISON
GRIERSON**

AUCKLAND OFFICE
Level 4, 96 St. Georges Bay Road
Parnell, Auckland 1052
T +64 9 917 5000
W www.harrisingrierson.com

PROJECT:

BEACHLANDS
FAST TRACK CONSENT APPLICATION
BEACHLANDS SOUTH, AUCKLAND

TITLE:

STORMWATER LAYOUT PLAN
SHEET 10 OF 35

ORIGINATOR: SCT	DATE: 04.2026	SIGNED:	PLOT BY: SCT
DRAWN: SCT	DATE: 11.2025	SIGNED:	PLOT DATE: 22.06.2025
CHECKED: PZS	DATE: 04.2026	SIGNED:	SURVEY BY: SURVEYED BY:
APPROVED: CJM	DATE: 04.2026	SIGNED:	SURVEY DATE: SURVEYED DATE:


FAST TRACK CONSENT

PROJECT No: A2515591.00	SCALES: AS SHOWN	A1
DRAWING No.:		REV

A2515591.00-4010	A
------------------	---

FOR CONSENT

REFER TO APPROVED MASTER DRAWINGS FOR ORIGINAL SIGNATURES FILE: LATE C:\AUTODESK\ACCDOS\ACCDOS\HARRISON GRIERSON US\BEACHLANDS SOUTH EAST TRACK\CONSENT\PROJECT FILES\01 DESIGN\02 CIVIL\04 SHEETS\A2515591.00-4000 STORMWATER LAYOUT PLANDWG

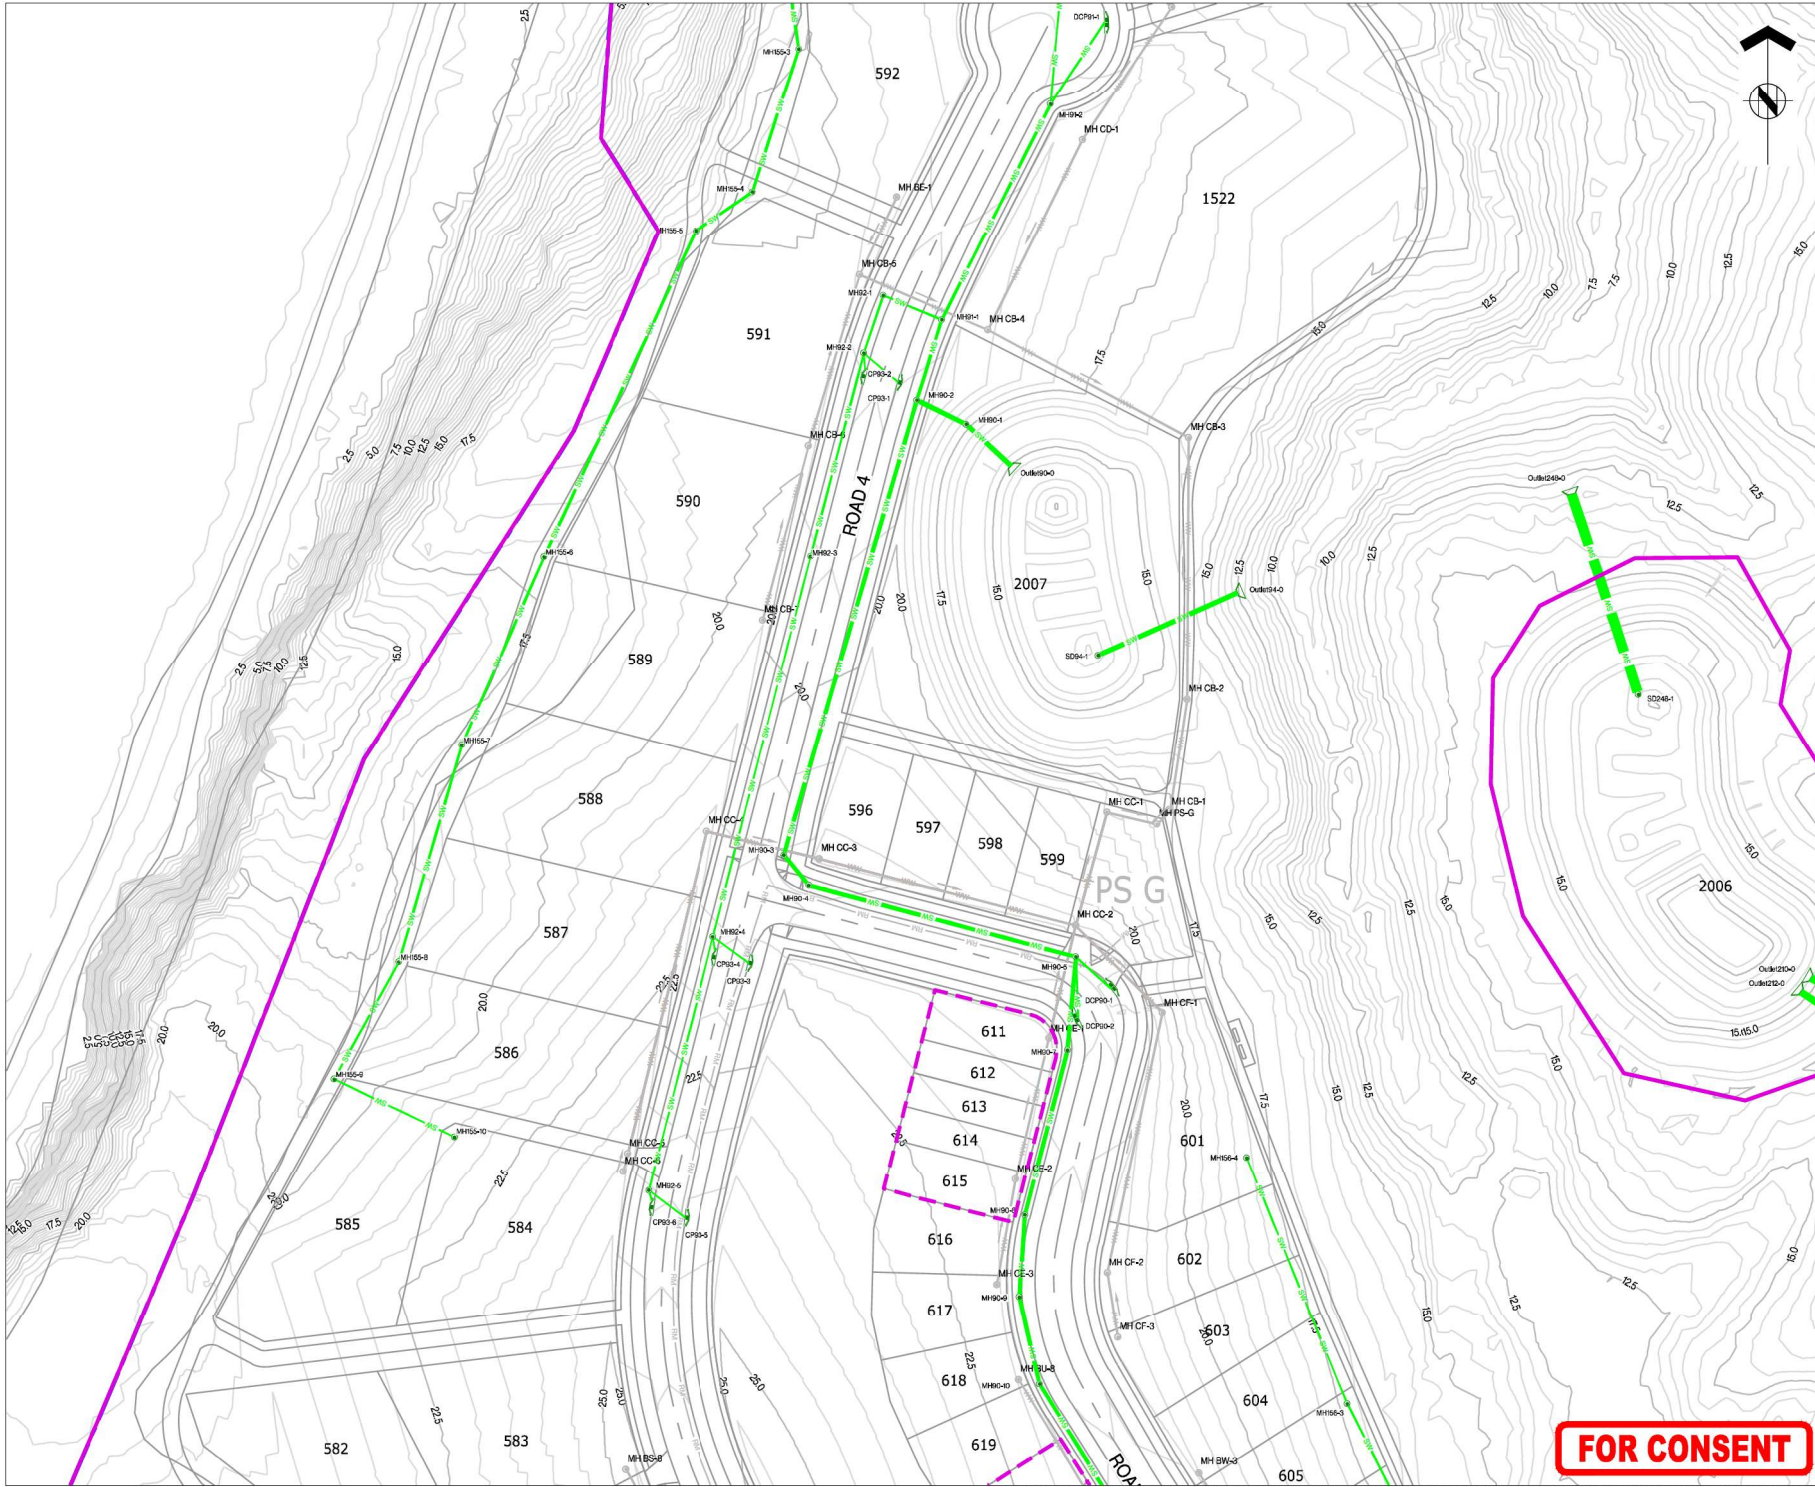



ASSOCIATION OF CONSULTING
ENGINEERS NEW ZEALAND


ISO 9001
QUALITY
ASSURED

THIS DRAWING AND DESIGN REMAINS THE PROPERTY OF, AND MAY NOT BE REPRODUCED OR ALTERED, WITHOUT THE WRITTEN PERMISSION OF HARRISON GRIERSON CONSULTANTS LIMITED. NO LIABILITY SHALL BE ACCEPTED FOR UNAUTHORIZED USE OF THIS DRAWING.

NOTES:

- REFER TO A2515591.00-4000 FOR LEGEND AND NOTES.
- REFER TO LONGITUDINAL SECTIONS FOR PIPE SIZES.

KEY PLAN

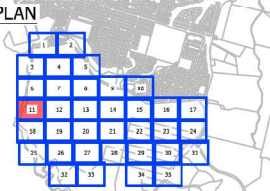

A	FOR CONSENT	CJM	06/2026
REF	REVISIONS	BY	DATE



AUCKLAND OFFICE
Level 4, 96 St. Georges Bay Road
Parnell, Auckland 1052
T +64 9 917 5000
W www.harrisongrierson.com

PROJECT: **BEACHLANDS
FAST TRACK CONSENT APPLICATION
BEACHLANDS SOUTH, AUCKLAND**


TITLE: **STORMWATER LAYOUT PLAN
SHEET 11 OF 35**

ORIGINATOR	DATE	SIGNED	PLOT BY	SCT
SCT	04.2026			
DRAWN	DATE	SIGNED	PLOT DATE	22.06.26
SCT	11.2025			
CHECKED	DATE	SIGNED	SURVEY BY	
P25	04.2026			
APPROVED	DATE	SIGNED	SURVEY DATE	
CJM	04.2026			

ISSUE STATUS: **FAST TRACK CONSENT**

PROJECT No:	SCALE:	AS SHOWN	A1
A2515591.00			
DRAWING No:			REV
A2515591.00-4011			A

FOR CONSENT

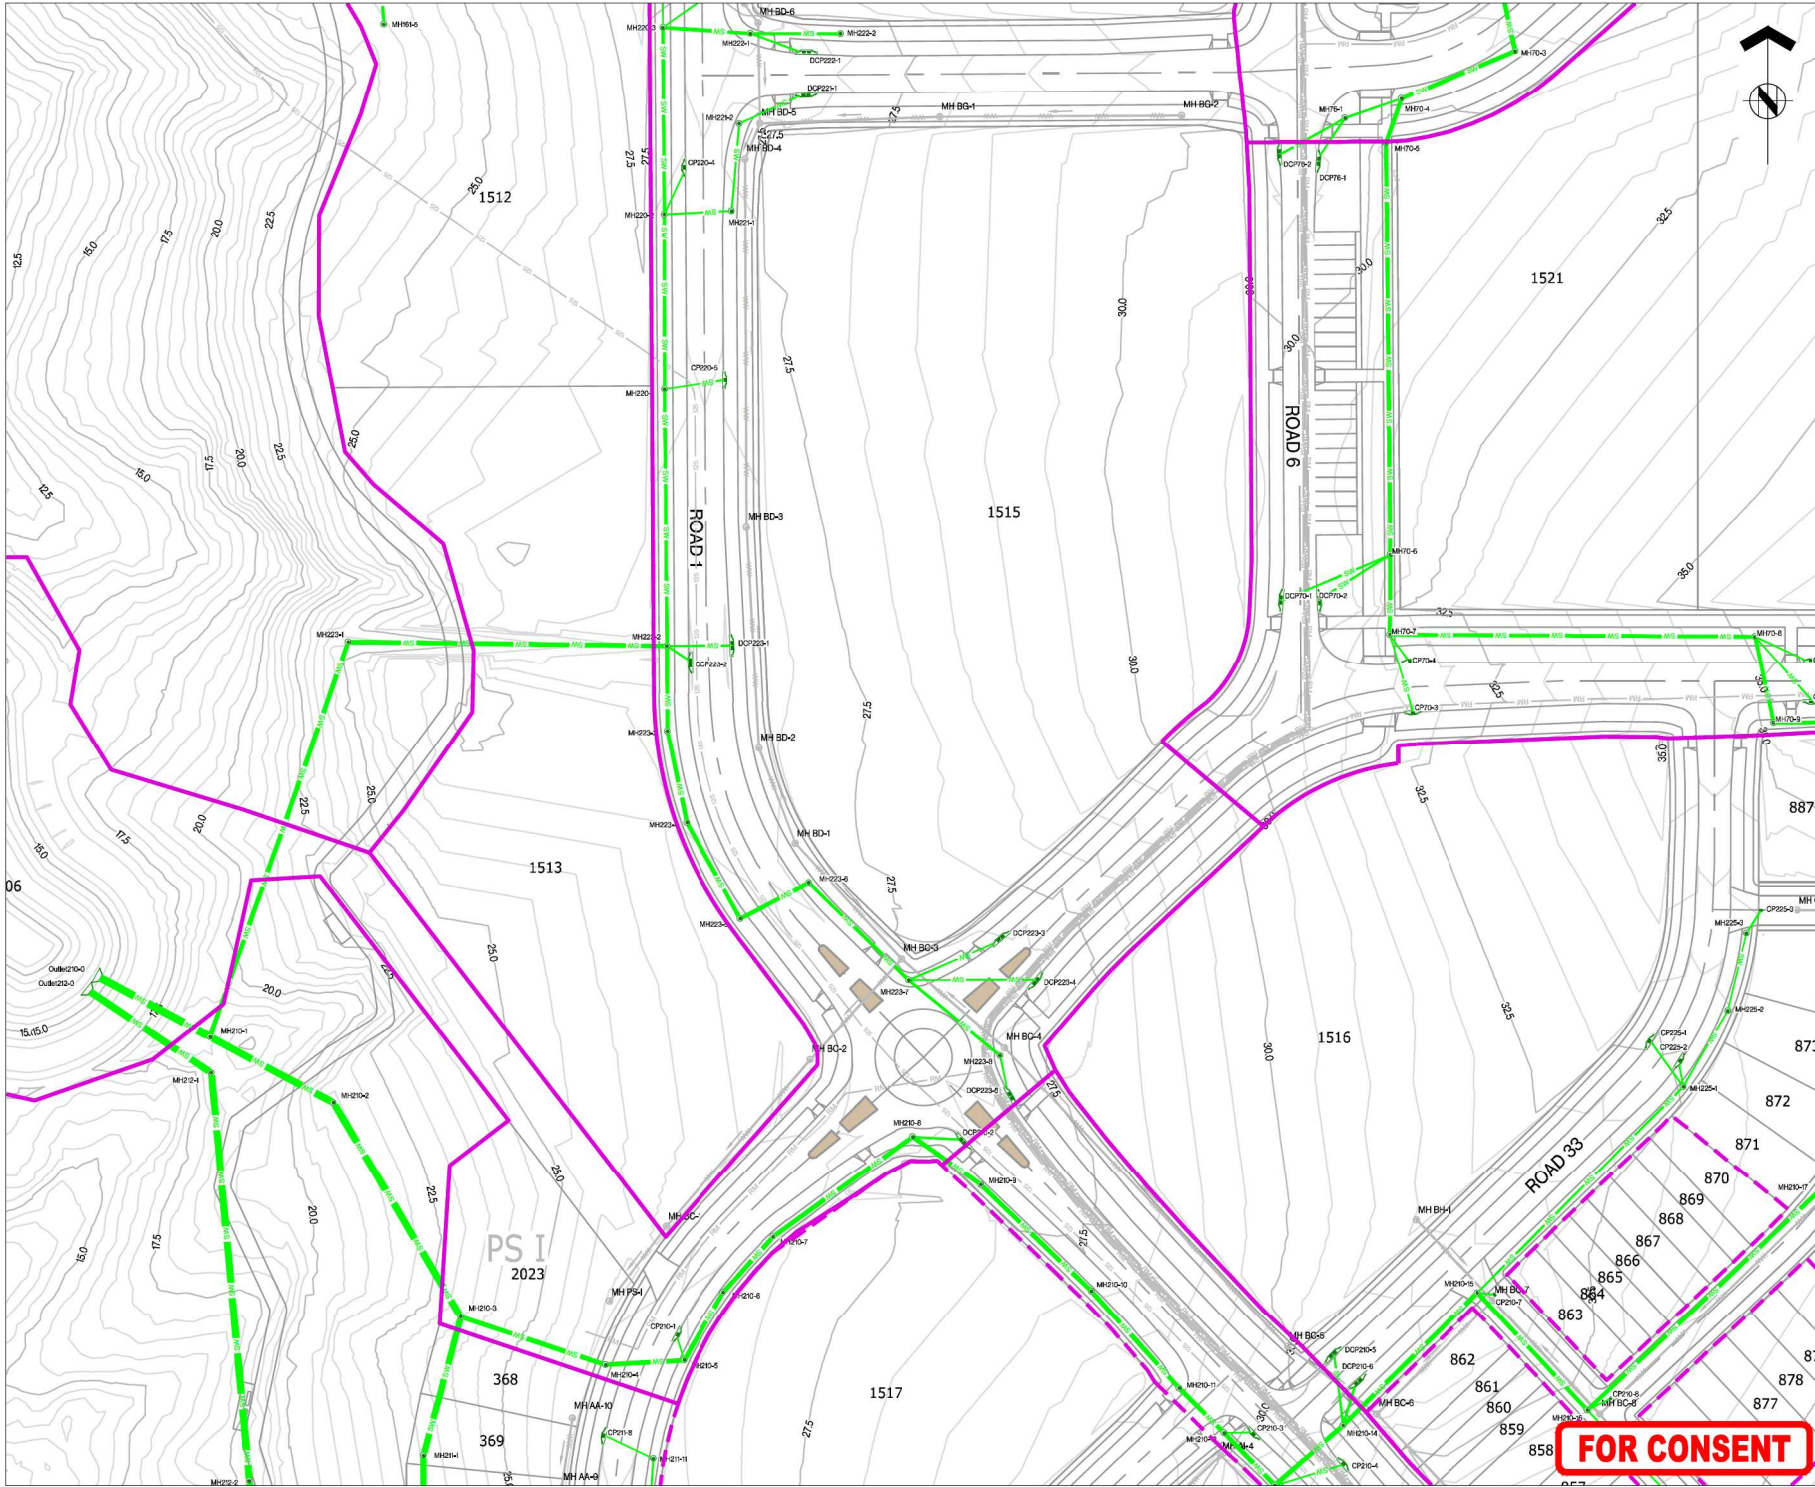



ASSOCIATION OF CONSULTING
ENGINEERS NEW ZEALAND

ISO 9001
QUALITY
ASSURED

THIS DRAWING AND DESIGN REMAINS THE PROPERTY OF, AND MAY NOT BE REPRODUCED OR ALTERED, WITHOUT THE WRITTEN PERMISSION OF HARRISON GRIERSON CONSULTANTS LIMITED. NO LIABILITY SHALL BE ACCEPTED FOR UNAUTHORIZED USE OF THIS DRAWING.

NOTES:

- REFER TO A2515591.00-4000 FOR LEGEND AND NOTES.
- REFER TO LONGITUDINAL SECTIONS FOR PIPE SIZES.

KEY PLAN



A	FOR CONSENT	CJM	06/02/26
REF	REVISIONS	BY	DATE

HARRISON GRIERSON

AUCKLAND OFFICE
Level 4, 96 St. Georges Bay Road
Parnell, Auckland 1052
T +64 9 917 5000
W www.harrisongrierson.com

PROJECT:

**BEACHLANDS
FAST TRACK CONSENT APPLICATION
BEACHLANDS SOUTH, AUCKLAND**

TITLE:

**STORMWATER LAYOUT PLAN
SHEET 12 OF 35**


ORIGINATOR	DATE: 04/2026	SIGNED:	PLOT BY:	SCT
SCOT				
DRAWN:	DATE: 11/20/25	SIGNED:	PLOT DATE:	22/06/26
SCOT				
CHECKED:	DATE: 04/2026	SIGNED:	SURVEY BY:	
P25				
APPROVED:	DATE: 04/2026	SIGNED:	SURVEY DATE:	
CJM				

ISSUE STATUS:

FAST TRACK CONSENT

PROJECT No:	A2515591.00	SCALE:	AS SHOWN	A1
DRAWING No:	A2515591.00-4012			REV

FOR CONSENT

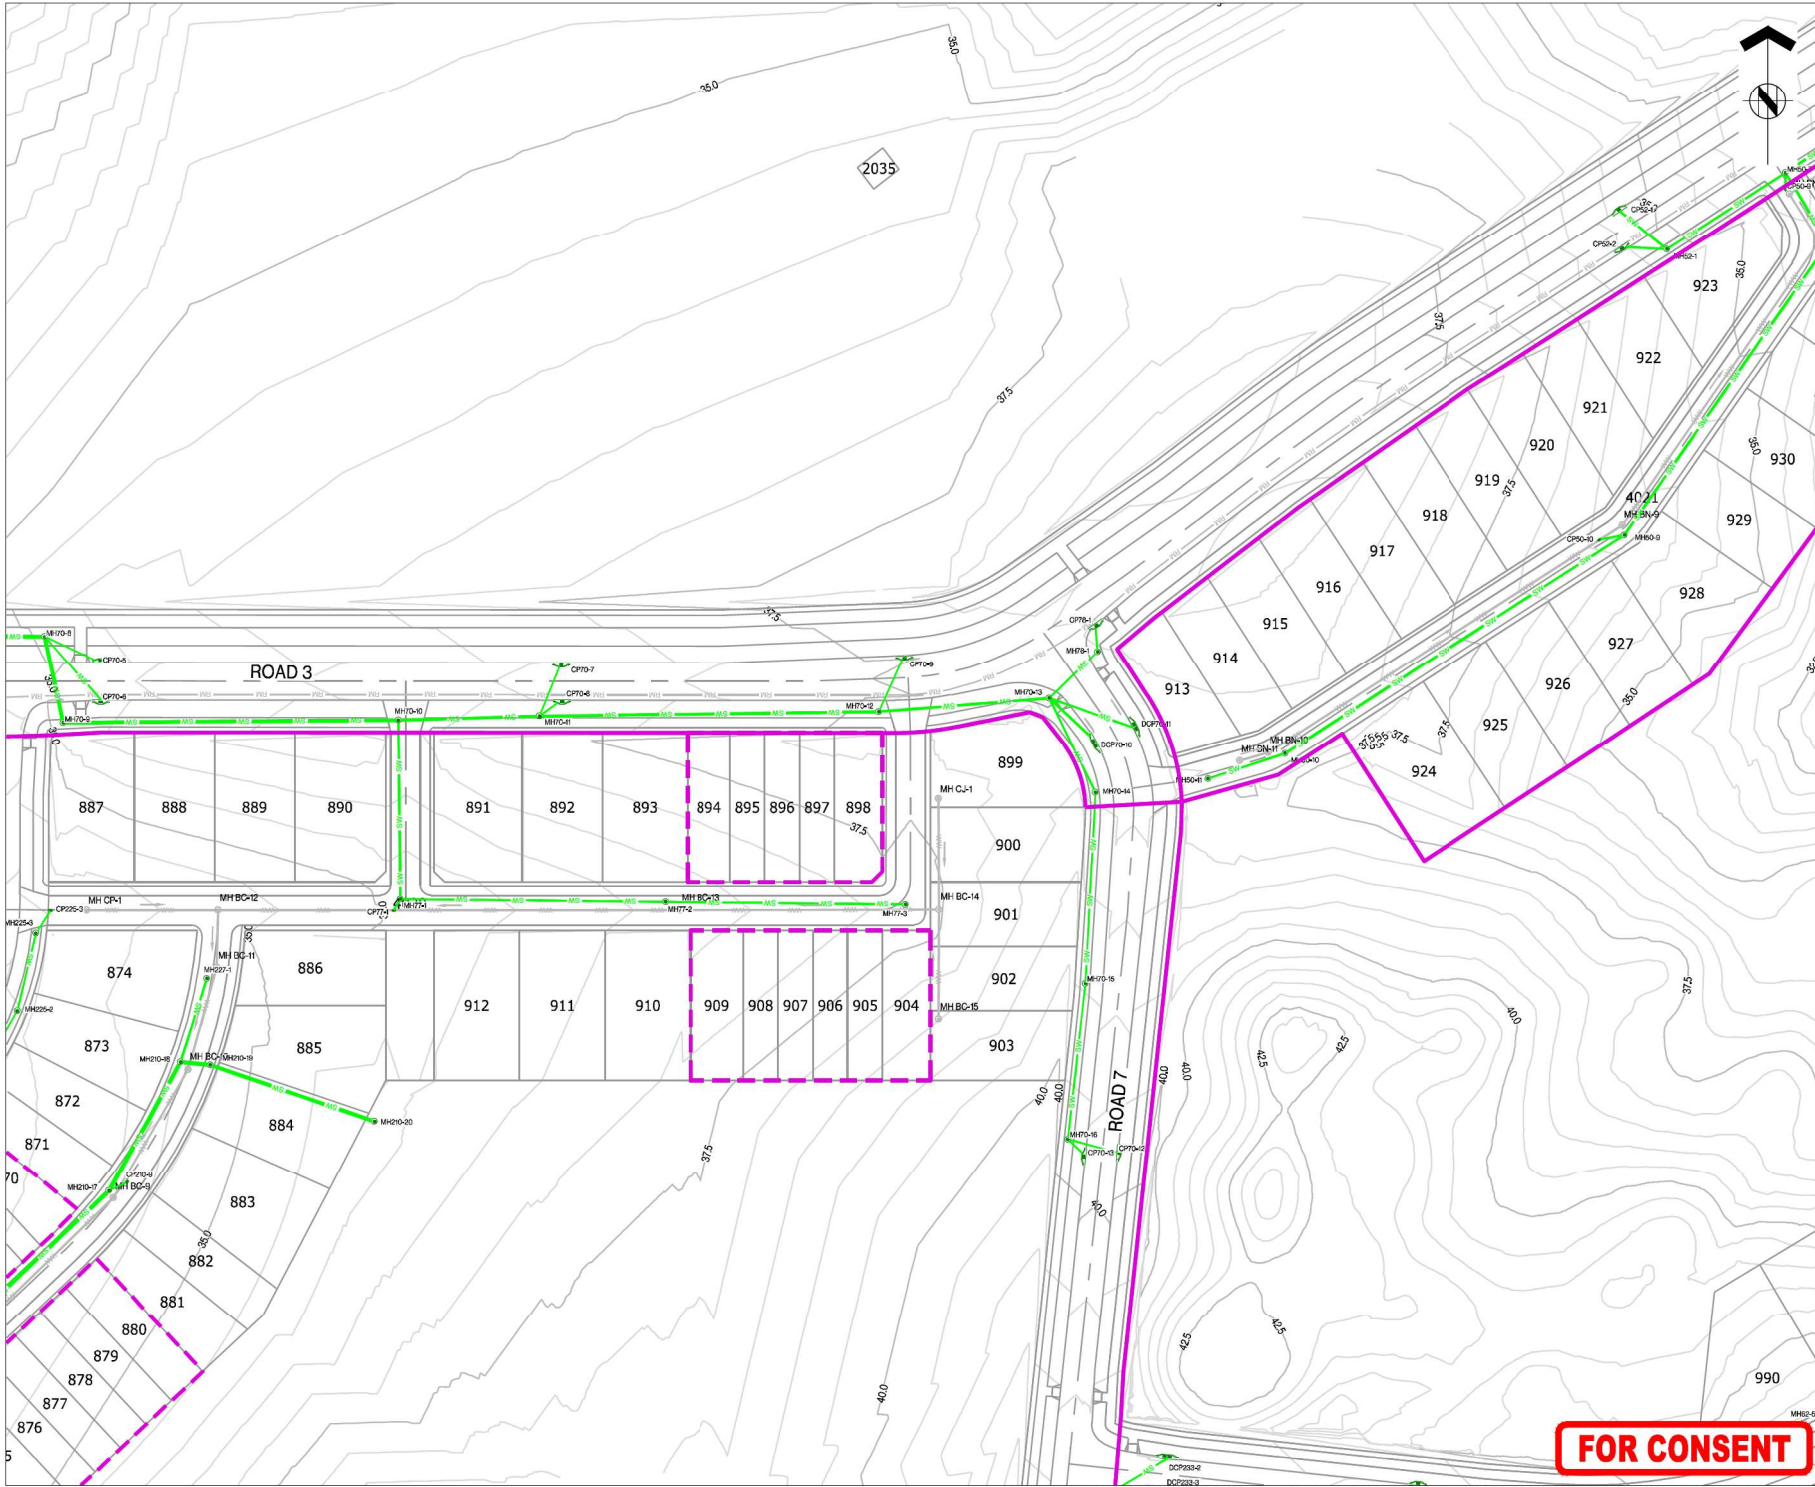



ASSOCIATION OF CONSULTING
ENGINEERS NEW ZEALAND


ISO 9001
QUALITY
ASSURED

THIS DRAWING AND DESIGN REMAINS THE PROPERTY OF, AND MAY NOT BE REPRODUCED OR ALTERED, WITHOUT THE WRITTEN PERMISSION OF HARRISON GRIERSON CONSULTANTS LIMITED. NO LIABILITY SHALL BE ACCEPTED FOR UNAUTHORIZED USE OF THIS DRAWING.

NOTES:

- REFER TO A2515591.00-4000 FOR LEGEND AND NOTES.
- REFER TO LONGITUDINAL SECTIONS FOR PIPE SIZES.

KEY PLAN

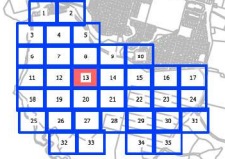

A	FOR CONSENT	CJM	06/2026
REF	REVISIONS	BY	DATE

HARRISON GRIERSON

AUCKLAND OFFICE
Level 4, 96 St. Georges Bay Road
Parnell, Auckland 1052
T +64 9 917 5000
W www.harrisingrierson.com

PROJECT:

BEACHLANDS
FAST TRACK CONSENT APPLICATION
BEACHLANDS SOUTH, AUCKLAND

TITLE:

STORMWATER LAYOUT PLAN
SHEET 13 OF 35

ORIGINATOR SCT	DATE 04/2026	SIGNED	PLOT BY	SCT
DRAWN SCT	DATE 11/2025	SIGNED	PLOT DATE	22/06/26
CHECKED PZS	DATE 04/2026	SIGNED	SURVEY BY	
APPROVED CJM	DATE 04/2026	SIGNED	SURVEY DATE	

ISSUE STATUS:

FAST TRACK CONSENT

PROJECT No: A2515591.00	SCALE: AS SHOWN	A1
DRAWING No:		REV

A2515591.00-4013

A

FOR CONSENT

LOT 172 DP 495295	LOT 173 DP 495295	LOT 174 DP 495295	LOT 191 DP 495295
----------------------	----------------------	----------------------	----------------------



ASSOCIATION OF CONSULTING
ENGINEERS NEW ZEALAND

ISO 9001
QUALITY
ASSURED

THIS DRAWING AND DESIGN REMAINS THE PROPERTY OF, AND MAY NOT BE REPRODUCED OR ALTERED WITHOUT THE WRITTEN PERMISSION OF HARRISON GRIERSON CONSULTANTS LIMITED. NO LIABILITY SHALL BE ACCEPTED FOR UNAUTHORIZED USE OF THIS DRAWING.

NOTES:

1. REFER TO A2515591.00-4000 FOR LEGEND AND NOTES.
2. REFER TO LONGITUDINAL SECTIONS FOR PIPE SIZES.



A	FOR CONSENT	CJM	05/202
REF	REVISIONS	BY	DATE

**HARRISON
GRIERSON**

AUCKLAND OFFICE
Level 4, 96 St. Georges Bay Road
Parnell, Auckland 1052
T +64 9 917 5000
W www.harrisingrierson.com

PROJECT:

**BEACHLANDS
FAST TRACK CONSENT APPLICATION
BEACHLANDS SOUTH, AUCKLAND**

TITLE:

STORMWATER LAYOUT PLAN
SHEET 17 OF 35

ORIGINATOR SCT	DATE: 04.2026	SIGNED:	PLOT BY:
DRAWN: SCT	DATE: 11.2025	SIGNED:	PLOT DATE: 22.06.2025
CHECKED: PZS	DATE: 04.2026	SIGNED:	SURVEY BY: SURVEYED BY
APPROVED: CJM	DATE: 04.2026	SIGNED:	SURVEY DATE: SURVEYED DATE

FAST TRACK CONSENT


PROJECT No: A2515591.00	SCALES: AS SHOWN	A1
DRAWING No: A2515591.00-4017		REV

REFER TO APPROVED MASTER DRAWINGS FOR ORIGINAL SIGNATURES. FILE: LATE C:\AUTODESK\ACCDOS\ACCDOS\HARRISON GRIERSON US\BEACHLANDS SOUTH EAST TRACK\CONSENT\PROJECT FILES\01 DESIGN\02 CIVIL\04 SHEETS\A25155R100-4000 STORMWATER LAYOUT PLANDWG



THIS DRAWING AND DESIGN REMAINS THE PROPERTY OF, AND MAY NOT BE REPRODUCED OR ALTERED, WITHOUT THE WRITTEN PERMISSION OF HARRISON GRIERSON CONSULTANTS LIMITED. NO LIABILITY SHALL BE ACCEPTED FOR UNAUTHORISED USE OF THIS DRAWING.

1. REFER TO A2515591.00-4000 FOR LEGEND AND NOTES.
2. REFER TO LONGITUDINAL SECTIONS FOR PIPE SIZES.

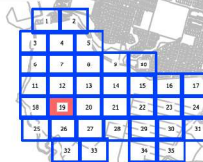

A	FOR CONSENT	CJM	05/20
REF	REVISIONS	RY	DAT

AUCKLAND OFFICE
Level 4, 96 St. Georges Bay Road
Parnell, Auckland 1052
T +64 9 917 5000
W www.harrisongrinson.com

PROJECT: **BEACHLANDS
FAST TRACK CONSENT APPLICATION
BEACHLANDS SOUTH, AUCKLAND**

TITLE:

STORMWATER LAYOUT PLAN
SHEET 19 OF 35

ORIGINATOR: SCT	DATE: 04.2026	SIGNED:	PLOT BY:	S
DRAWN: SCT	DATE: 11.2025	SIGNED:	PLOT DATE:	22.06
CHECKED: PZS	DATE: 04.2026	SIGNED:	SURVEY BY:	SURVEYED
APPROVED: CJM	DATE: 04.2026	SIGNED:	SURVEY DATE:	SURVEYED DA


FAST TRACK CONSENT

PROJECT No:	SCALES AS SHOWN	A
-------------	-----------------	---

A2515591.00		A
DRAWING No.		REV

A2515591.00-4019

FOR CONSENT

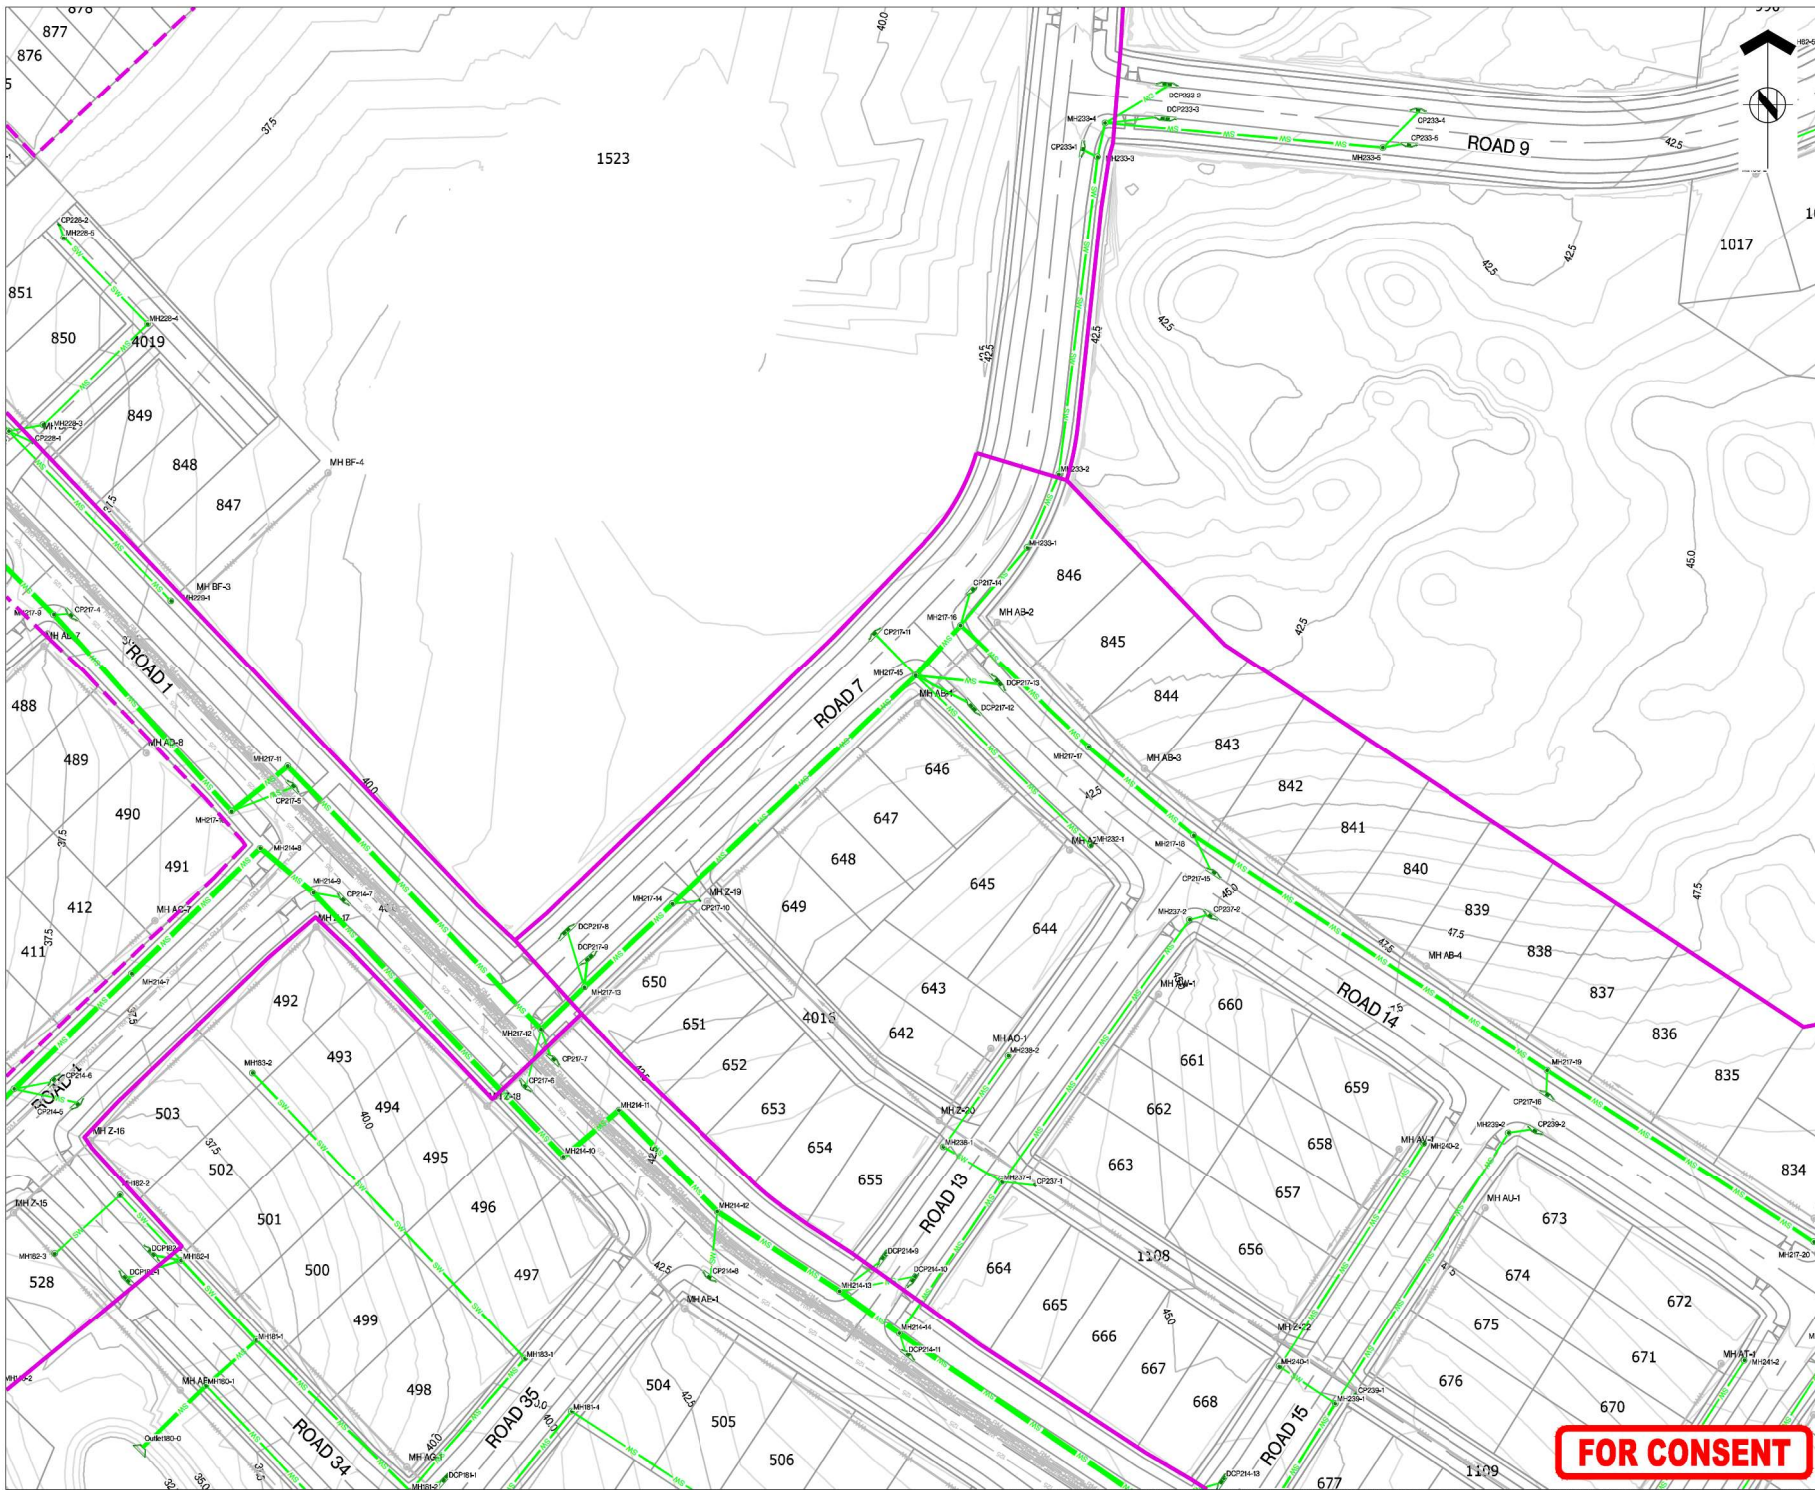



ASSOCIATION OF CONSULTING
ENGINEERS NEW ZEALAND

ISO 9001
QUALITY
ASSURED

THIS DRAWING AND DESIGN REMAINS THE PROPERTY OF, AND MAY NOT BE REPRODUCED OR ALTERED, WITHOUT THE WRITTEN PERMISSION OF HARRISON GRIERSON CONSULTANTS LIMITED. NO LIABILITY SHALL BE ACCEPTED FOR UNAUTHORIZED USE OF THIS DRAWING.

NOTES:

- REFER TO A2515591.00-4000 FOR LEGEND AND NOTES.
- REFER TO LONGITUDINAL SECTIONS FOR PIPE SIZES.

KEY PLAN



A	FOR CONSENT	CJM	06/2026
REF	REVISIONS	BY	DATE

HARRISON GRIERSON

AUCKLAND OFFICE
Level 4, 96 St. Georges Bay Road
Parnell, Auckland 1052
T +64 9 917 5000
W www.harrisongrierson.com

PROJECT:

BEACHLANDS
FAST TRACK CONSENT APPLICATION
BEACHLANDS SOUTH, AUCKLAND

TITLE:


STORMWATER LAYOUT PLAN
SHEET 20 OF 35

ORIGINATOR SCT	DATE: 04/2026	SIGNED:	PLOT BY:	SCT
DRAWN: SCT	DATE: 11/20/2025	SIGNED:	PLOT DATE:	22/06/26
CHECKED: P25	DATE: 04/2026	SIGNED:	SURVEY BY:	
APPROVED: CJM	DATE: 04/2026	SIGNED:	SURVEY DATE:	

FAST TRACK CONSENT

PROJECT No:	A2515591.00	SCALE:	AS SHOWN	A1
DRAWING No:	A2515591.00-4020	REV		A

FOR CONSENT

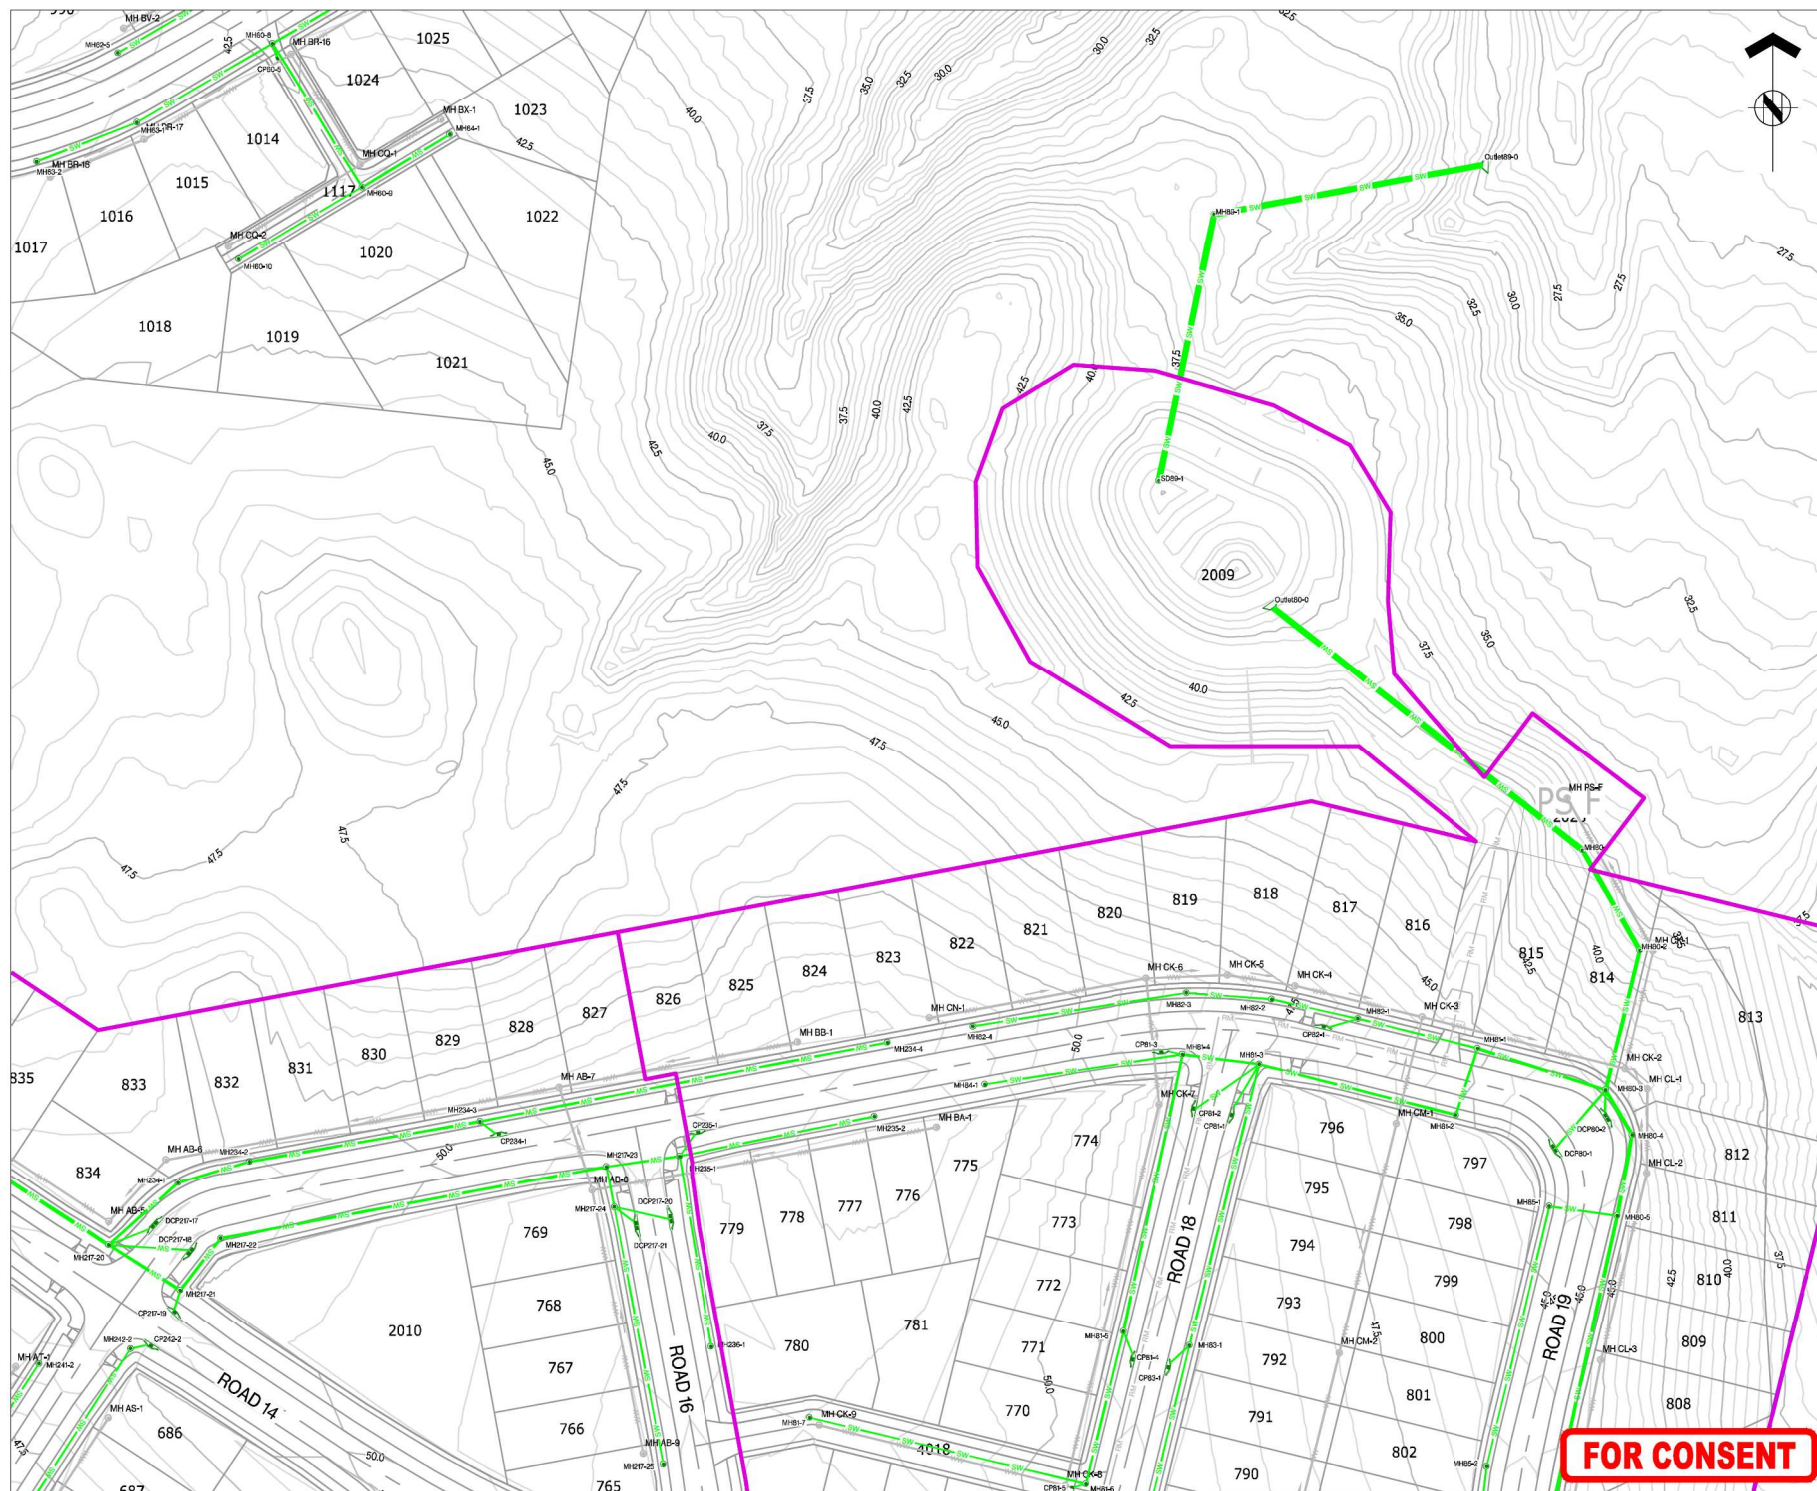

ASSOCIATION OF CONSULTING
ENGINEERS NEW ZEALAND


ISO 9001
QUALITY
ASSURED

THIS DRAWING AND DESIGN REMAINS THE PROPERTY OF, AND MAY NOT BE REPRODUCED OR ALTERED, WITHOUT THE WRITTEN PERMISSION OF HARRISON GHERSON CONSULTANTS LIMITED. NO LIABILITY SHALL BE ACCEPTED FOR UNAUTHORISED USE OF THIS DRAWING.

NOTES:

1. REFER TO A2515591,00-4000 FOR LEGEND AND NOTES.
2. REFER TO LONGITUDINAL SECTIONS FOR PIPE SIZES.

KEY PLAN

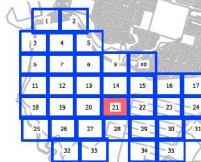

A	FOR CONSENT	CJM	05/20/2018
REF	REVISIONS	RY	DATE

**HARRISON
GRIERSON**

AUCKLAND OFFICE
Level 4, 96 St. Georges Bay Road
Parnell, Auckland 1052
T +64 9 917 5000
W www.harrisingrierson.com

PROJECT:

**BEACHLANDS
FAST TRACK CONSENT APPLICATION
BEACHLANDS SOUTH, AUCKLAND**

TITLE:

STORMWATER LAYOUT PLAN
SHEET 21 OF 35

ORIGINATOR: SCT	DATE: 04.2026	SIGNED:	PLOT BY: SC
DRAWN: SCT	DATE: 11.2025	SIGNED:	PLOT DATE: 22.06.2025
CHECKED: PZS	DATE: 04.2026	SIGNED:	SURVEY BY: SURVEYED BY
APPROVED: CJM	DATE: 04.2026	SIGNED:	SURVEY DATE: SURVEYED DATE


FAST TRACK CONSENT

PROJECT No: A2515591.00	SCALES: AS SHOWN	A1
----------------------------	------------------	----

A2515591.00-4021 A

FOR CONSENT

REFER TO APPROVED MASTER DRAWINGS FOR ORIGINAL SIGNATURES FILE: LATE C:\AUTODESK\ACCDOS\ACCDOS\HARRISON GRIERSON US\BEACHLANDS SOUTH FAST TRACK CONSENT\PROJECT FILES\01 DESIGN\02 CIVIL\04 SHEETS\A251559100-4000 STORMWATER LAYOUT PLANDWG

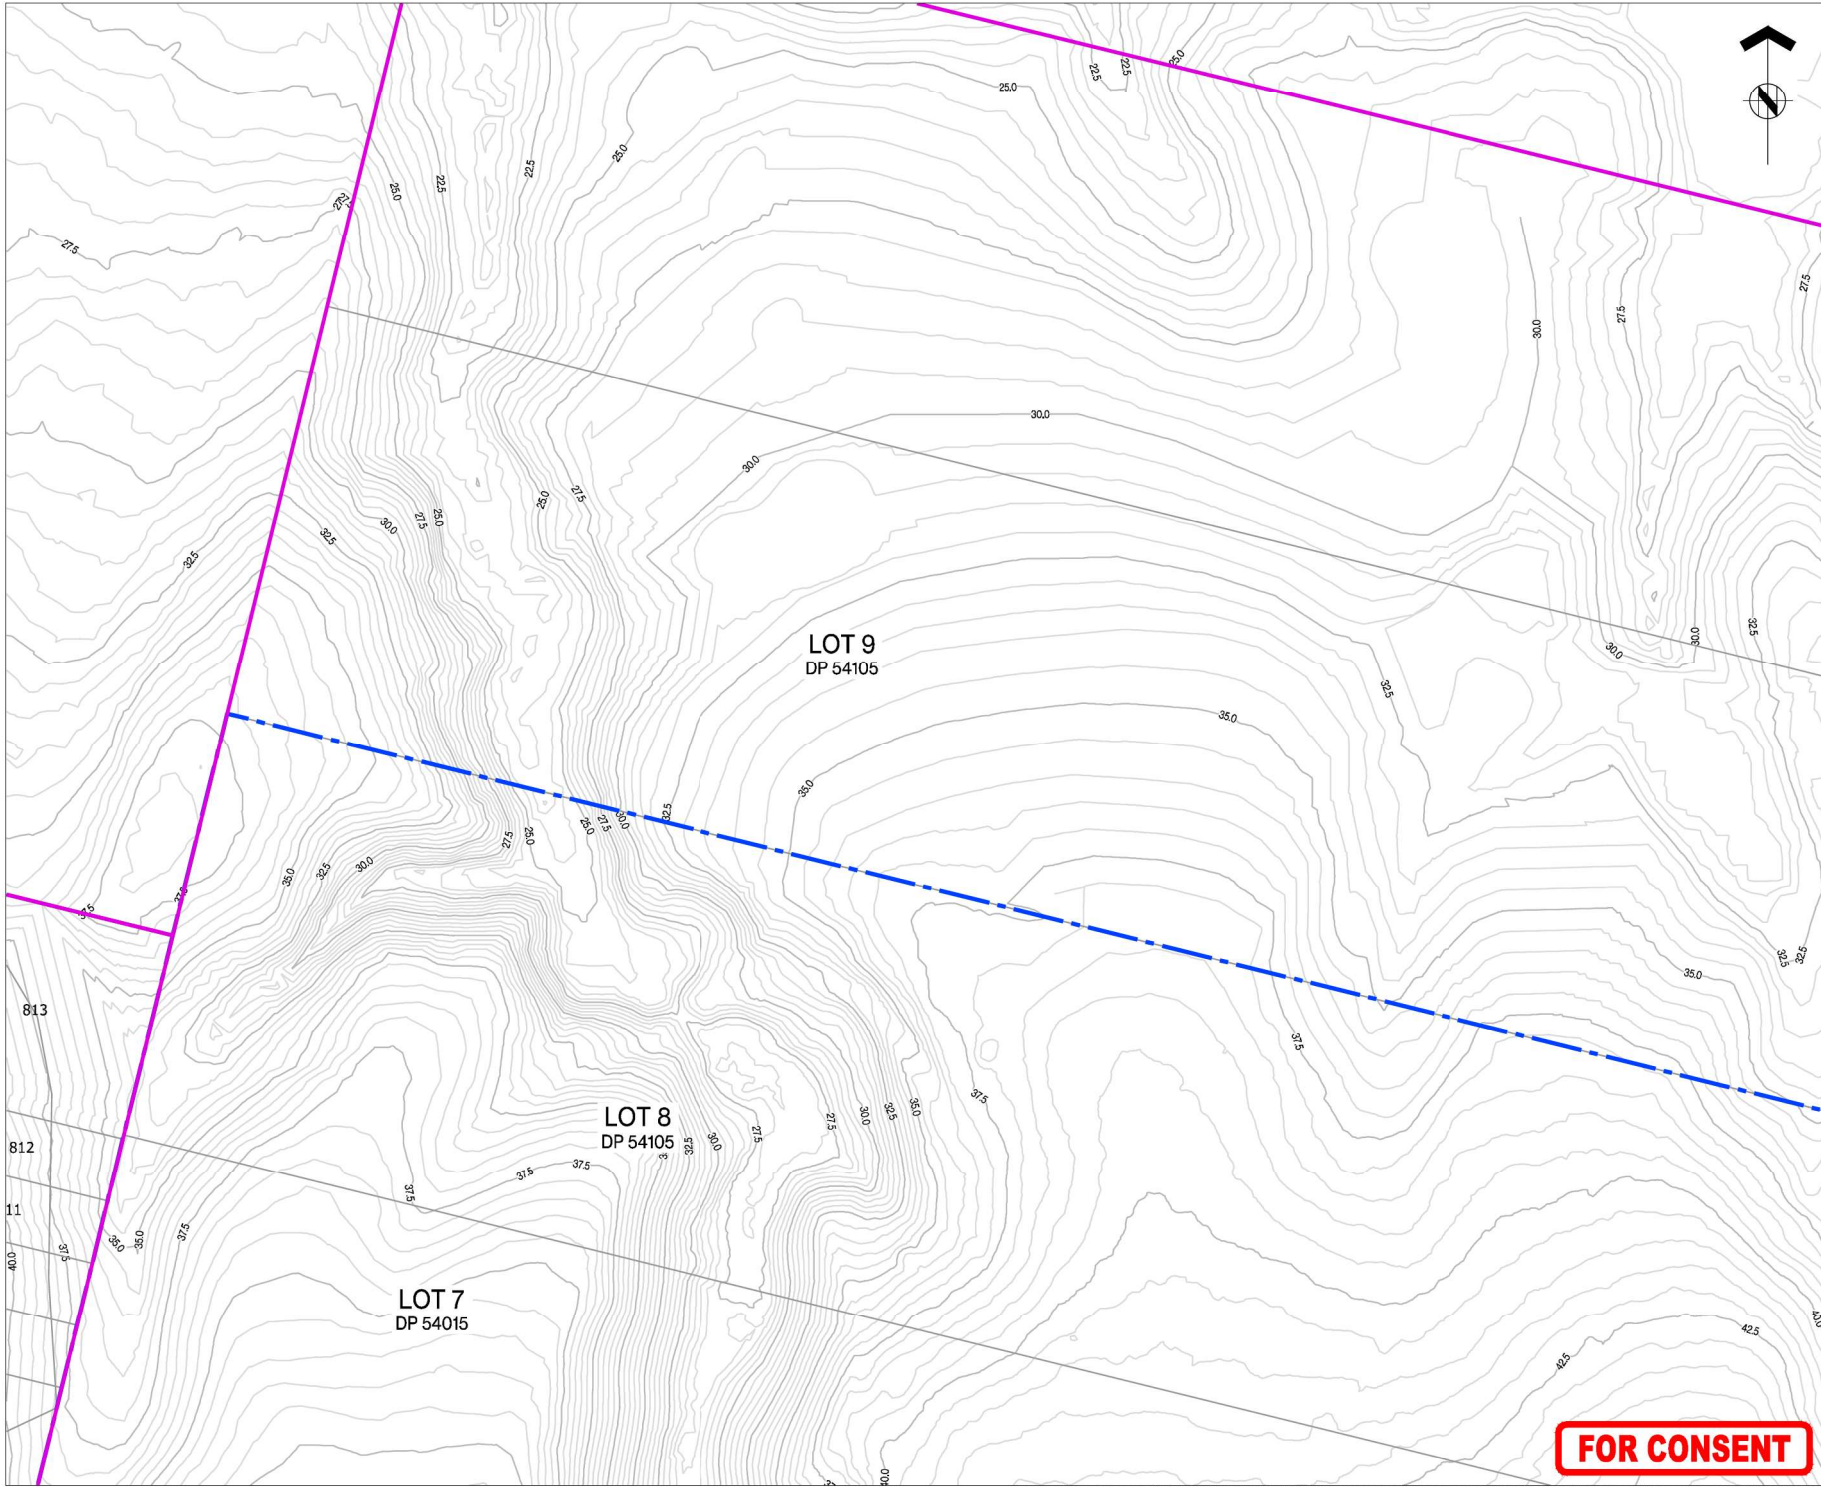

ASSOCIATION OF CONSULTING
ENGINEERS NEW ZEALAND


ISO 9001
QUALITY
ASSURED

THIS DRAWING AND DESIGN REMAINS THE PROPERTY OF, AND MAY NOT BE REPRODUCED
OR ALTERED, WITHOUT THE WRITTEN PERMISSION OF HARRISON GRIERSON CONSULTANTS
LIMITED. NO LIABILITY SHALL BE ACCEPTED FOR UNAUTHORIZED USE OF THIS DRAWING.

NOTES:

1. REFER TO A2515591.00-4000 FOR LEGEND AND NOTES.
2. REFER TO LONGITUDINAL SECTIONS FOR PIPE SIZES.

KEY PLAN

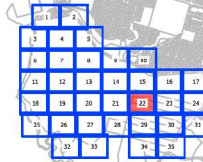

A	FOR CONSENT	CJM	06/2026
REF	REVISIONS	BY	DATE

**HARRISON
GRIERSON**

AUCKLAND OFFICE
Level 4, 96 St. Georges Bay Road
Parnell, Auckland 1052
T +64 9 917 5000
W www.harrisongrierson.com

PROJECT: **BEACHLANDS
FAST TRACK CONSENT APPLICATION
BEACHLANDS SOUTH, AUCKLAND**

TITLE: **STORMWATER LAYOUT PLAN
SHEET 22 OF 35**


ORIGINATOR SCT	DATE 04/2026	SIGNED	PLOT BY	SCT
DRAWN SCT	DATE 11/2025	SIGNED	PLOT DATE	22/06/26
CHECKED PZS	DATE 04/2026	SIGNED	SURVEY BY	
APPROVED CJM	DATE 04/2026	SIGNED	SURVEY DATE	

ISSUE STATUS: **FAST TRACK CONSENT**

PROJECT No: A2515591.00 SCALES: AS SHOWN A1

DRAWING No: A2515591.00-4022 REV A

FOR CONSENT

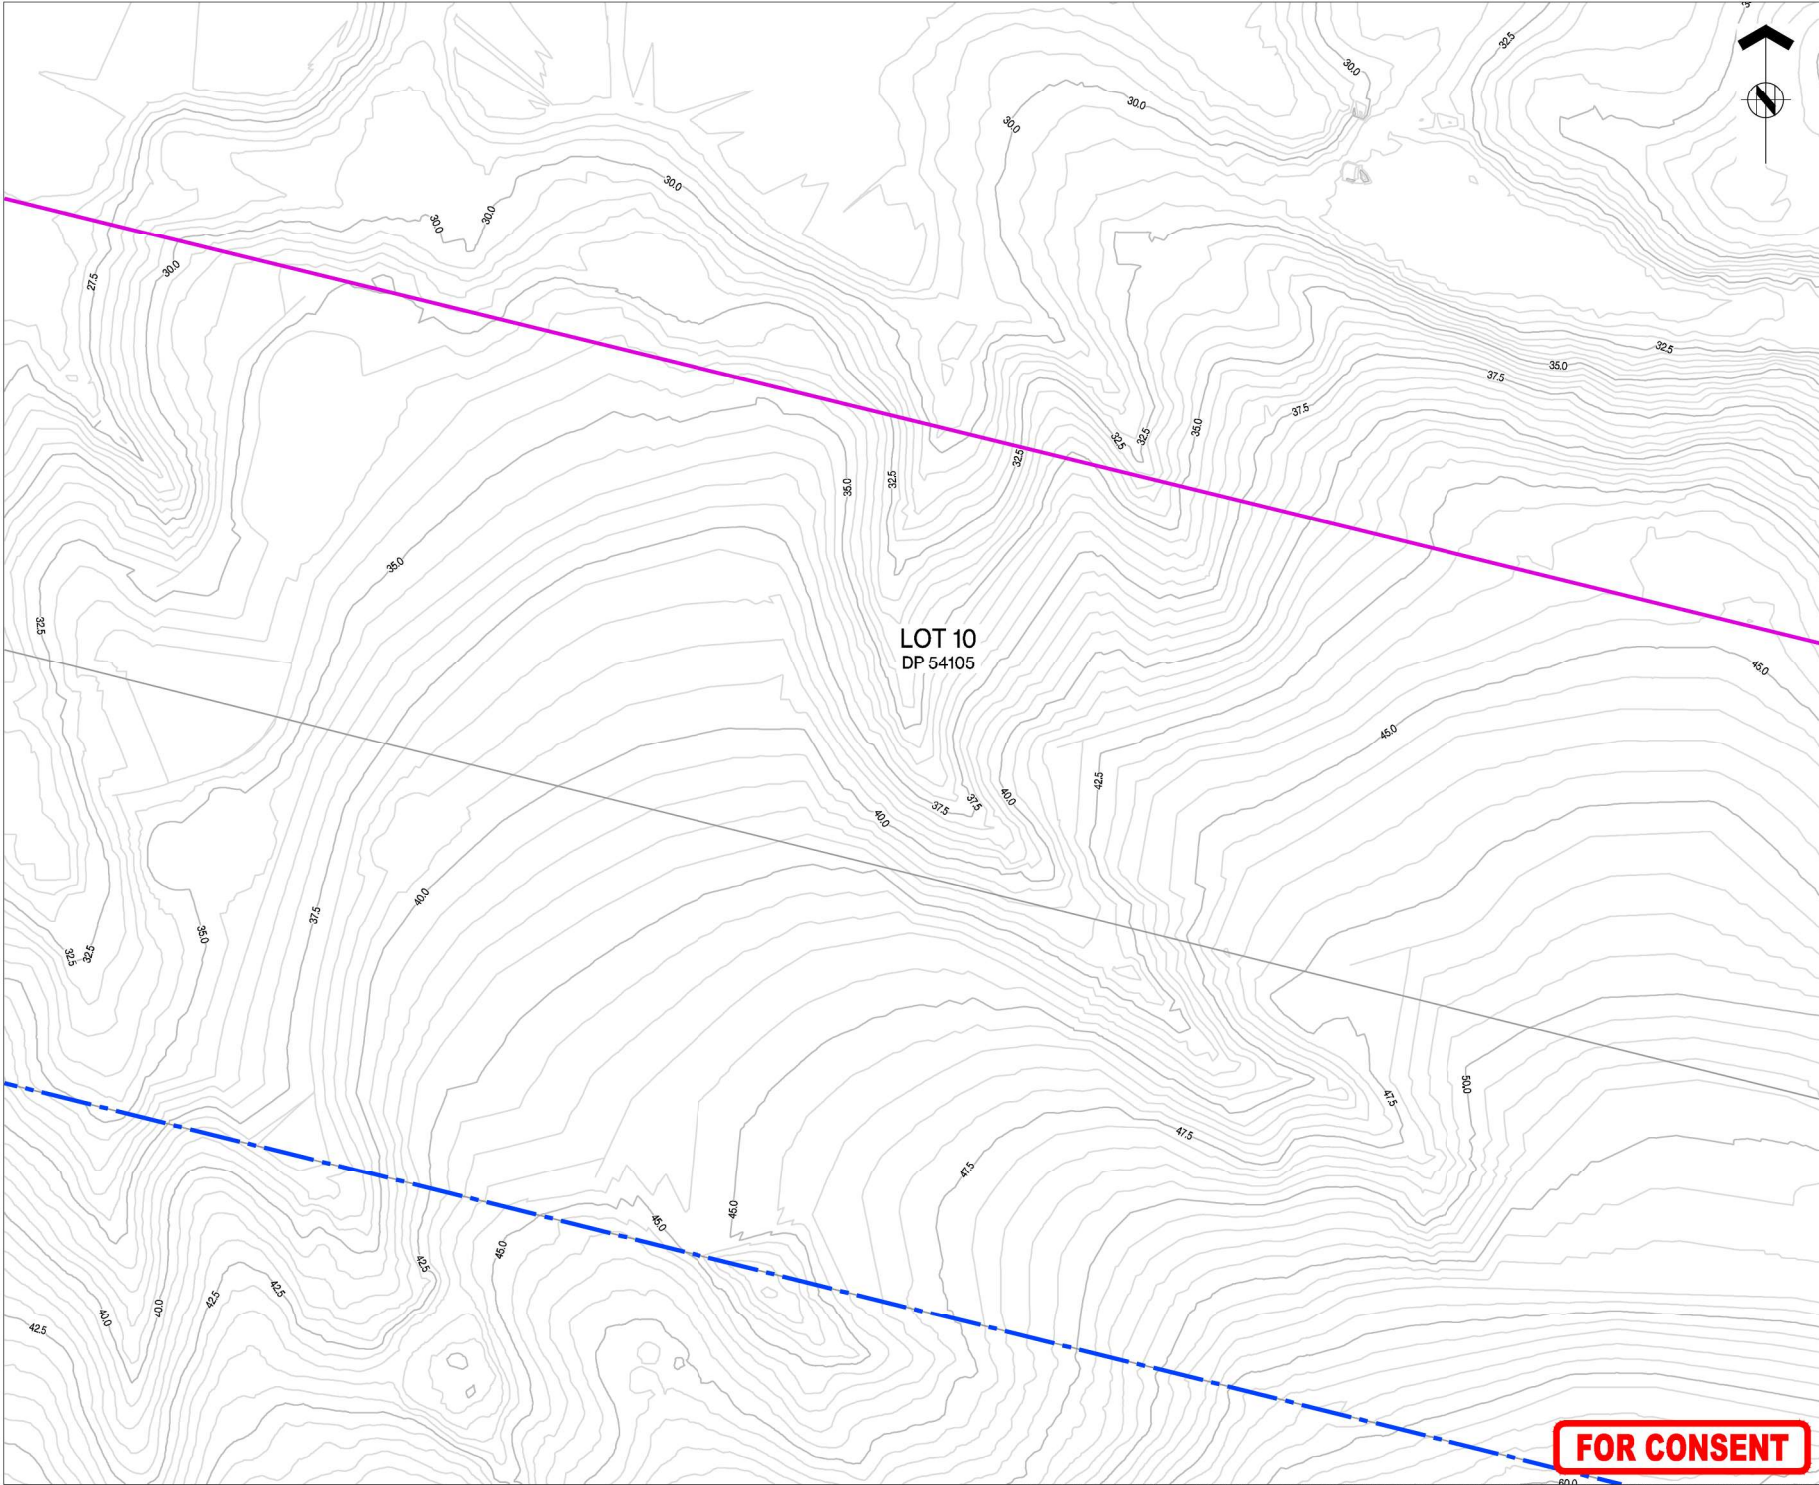



ASSOCIATION OF CONSULTING
ENGINEERS NEW ZEALAND

ISO 9001
QUALITY
ASSURED

THIS DRAWING AND DESIGN REMAINS THE PROPERTY OF, AND MAY NOT BE REPRODUCED OR ALTERED, WITHOUT THE WRITTEN PERMISSION OF HARRISON GRIERSON CONSULTANTS LIMITED. NO LIABILITY SHALL BE ACCEPTED FOR UNAUTHORIZED USE OF THIS DRAWING.

NOTES:

- REFER TO A2515591.00-4000 FOR LEGEND AND NOTES.
- REFER TO LONGITUDINAL SECTIONS FOR PIPE SIZES.

KEY PLAN



A	FOR CONSENT	CJM	06/2026
REF	REVISIONS	BY	DATE



AUCKLAND OFFICE
Level 4, 96 St. Georges Bay Road
Parnell, Auckland 1052
T +64 9 917 5000
W www.harrisongrierson.com

PROJECT:

BEACHLANDS
FAST TRACK CONSENT APPLICATION
BEACHLANDS SOUTH, AUCKLAND

TITLE:

STORMWATER LAYOUT PLAN
SHEET 23 OF 35

ORIGINATOR SCT	DATE 04/2026	SIGNED	PLOT BY	SCT
DRAWN SCT	DATE 11/2025	SIGNED	PLOT DATE	22/06/26
CHECKED PZS	DATE 04/2026	SIGNED	SURVEY BY	
APPROVED CJM	DATE 04/2026	SIGNED	SURVEY DATE	


ISSUE STATUS:

FAST TRACK CONSENT

PROJECT No: A2515591.00	SCALE: AS SHOWN	A1
DRAWING No:		REV

A2515591.00-4023 A


FOR CONSENT

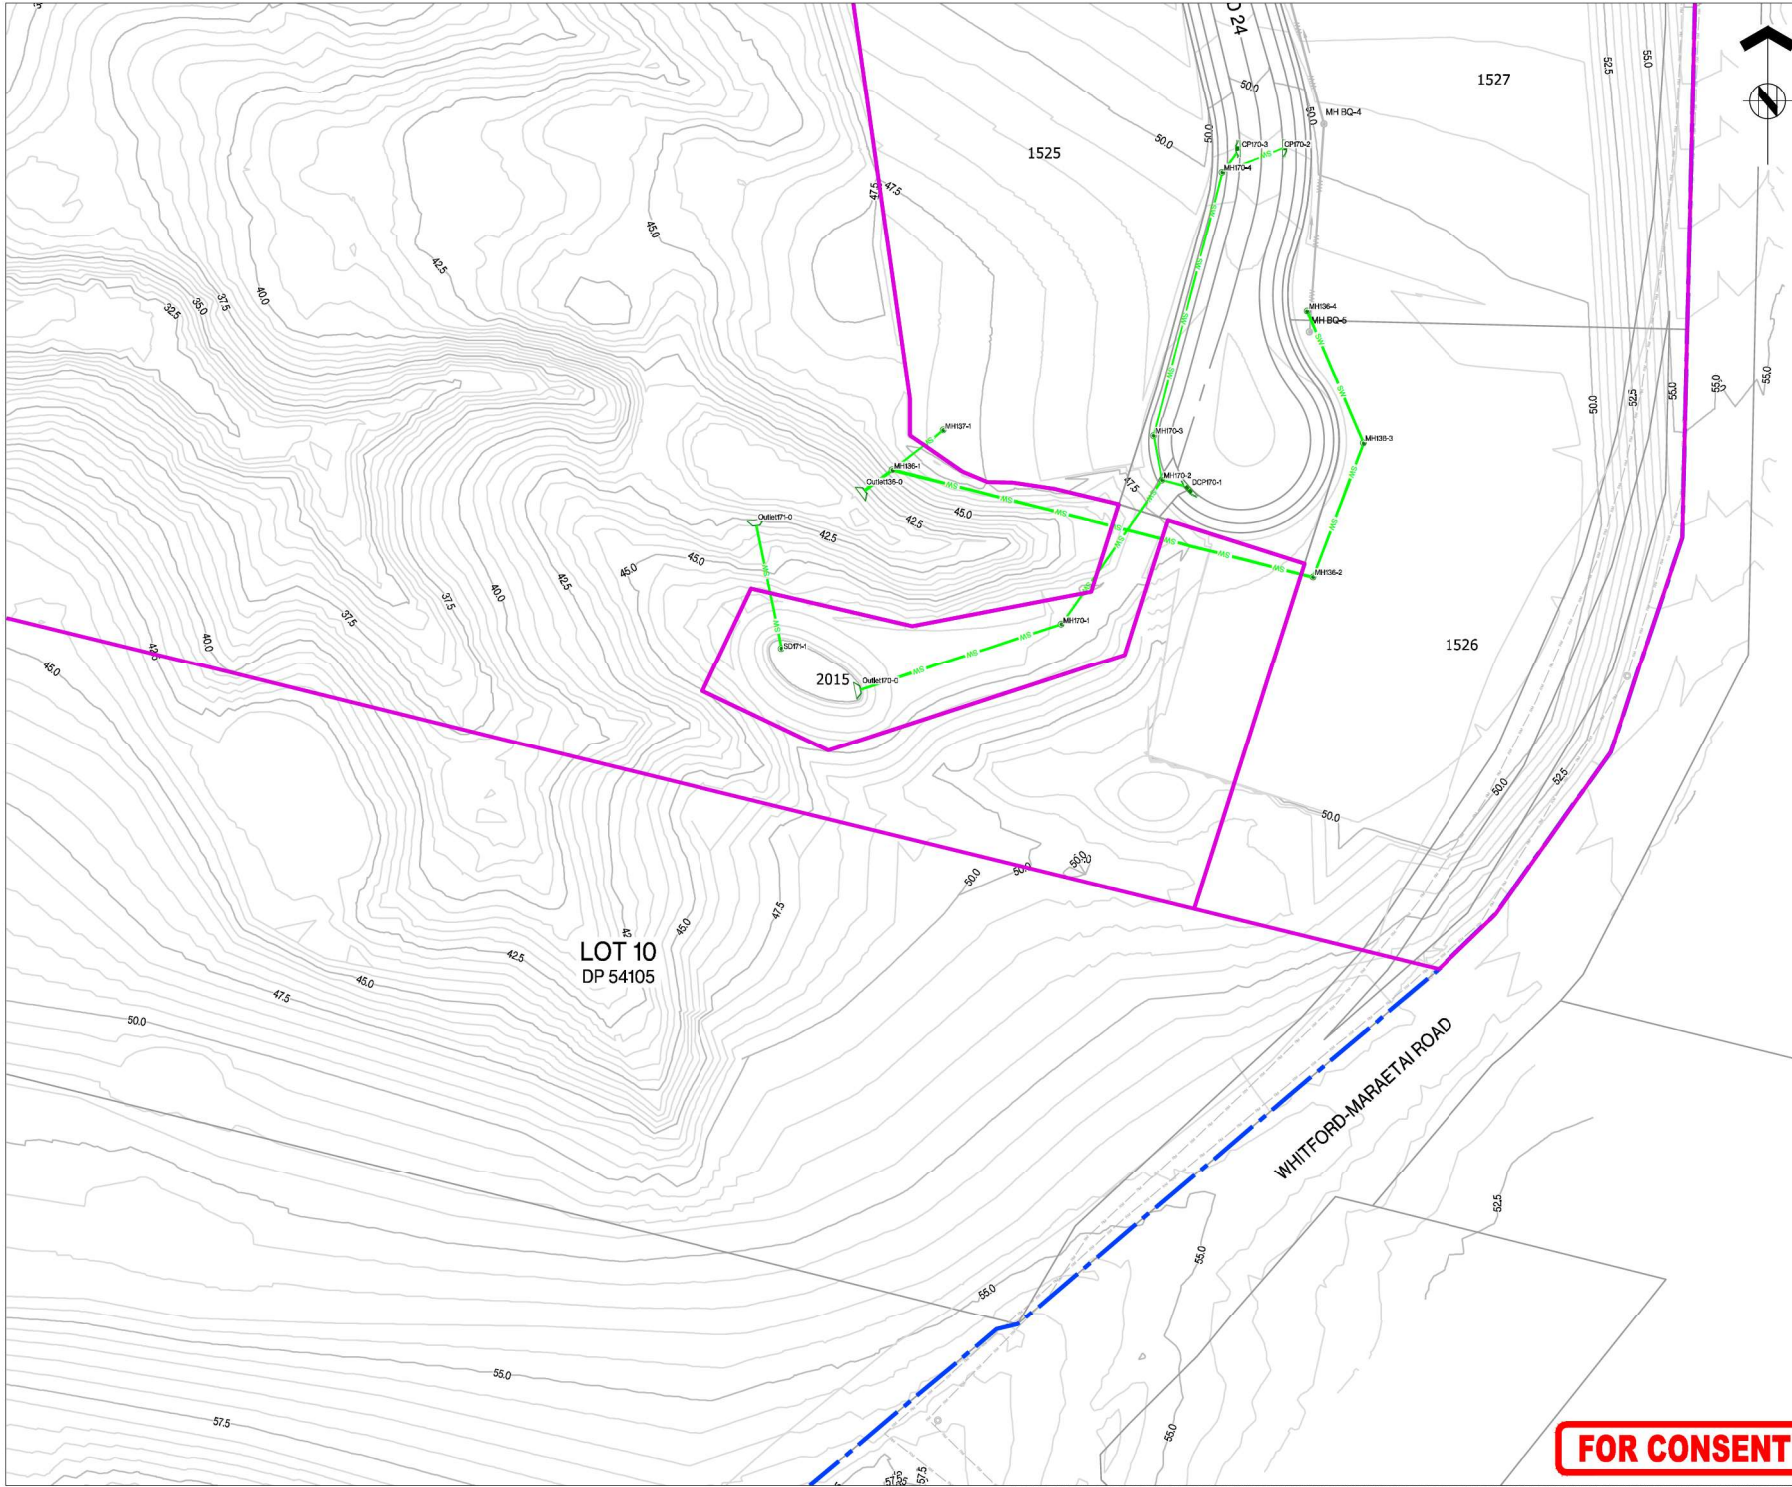

NOTES:

1. REFER TO A2515591.00-4000 FOR LEGEND AND NOTES.
2. REFER TO LONGITUDINAL SECTIONS FOR PIPE SIZES.

KEY PLAN

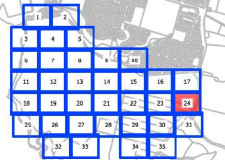

A	FOR CONSENT	CJM	06/2026
REF	REVISIONS	BY	DATE

HARRISON GRIERSON
AUCKLAND OFFICE
Level 4, 96 St. Georges Bay Road
Parnell, Auckland 1052
T +64 9 917 5000
W www.harrisingrierson.com

PROJECT:
**BEACHLANDS
FAST TRACK CONSENT APPLICATION
BEACHLANDS SOUTH, AUCKLAND**

TITLE:
**STORMWATER LAYOUT PLAN
SHEET 24 OF 35**


ORIGINATOR SCT	DATE 04/2026	SIGNED	PLOT BY	SCT
DRAWN SCT	DATE 11/20/2025	SIGNED	PLOT DATE	22/06/26
CHECKED PZS	DATE 04/2026	SIGNED	SURVEY BY	
APPROVED CJM	DATE 04/2026	SIGNED	SURVEY DATE	

ISSUE STATUS:
FAST TRACK CONSENT

PROJECT No: A2515591.00	SCALE: AS SHOWN	A1
DRAWING No:		REV

A2515591.00-4024 A

FOR CONSENT

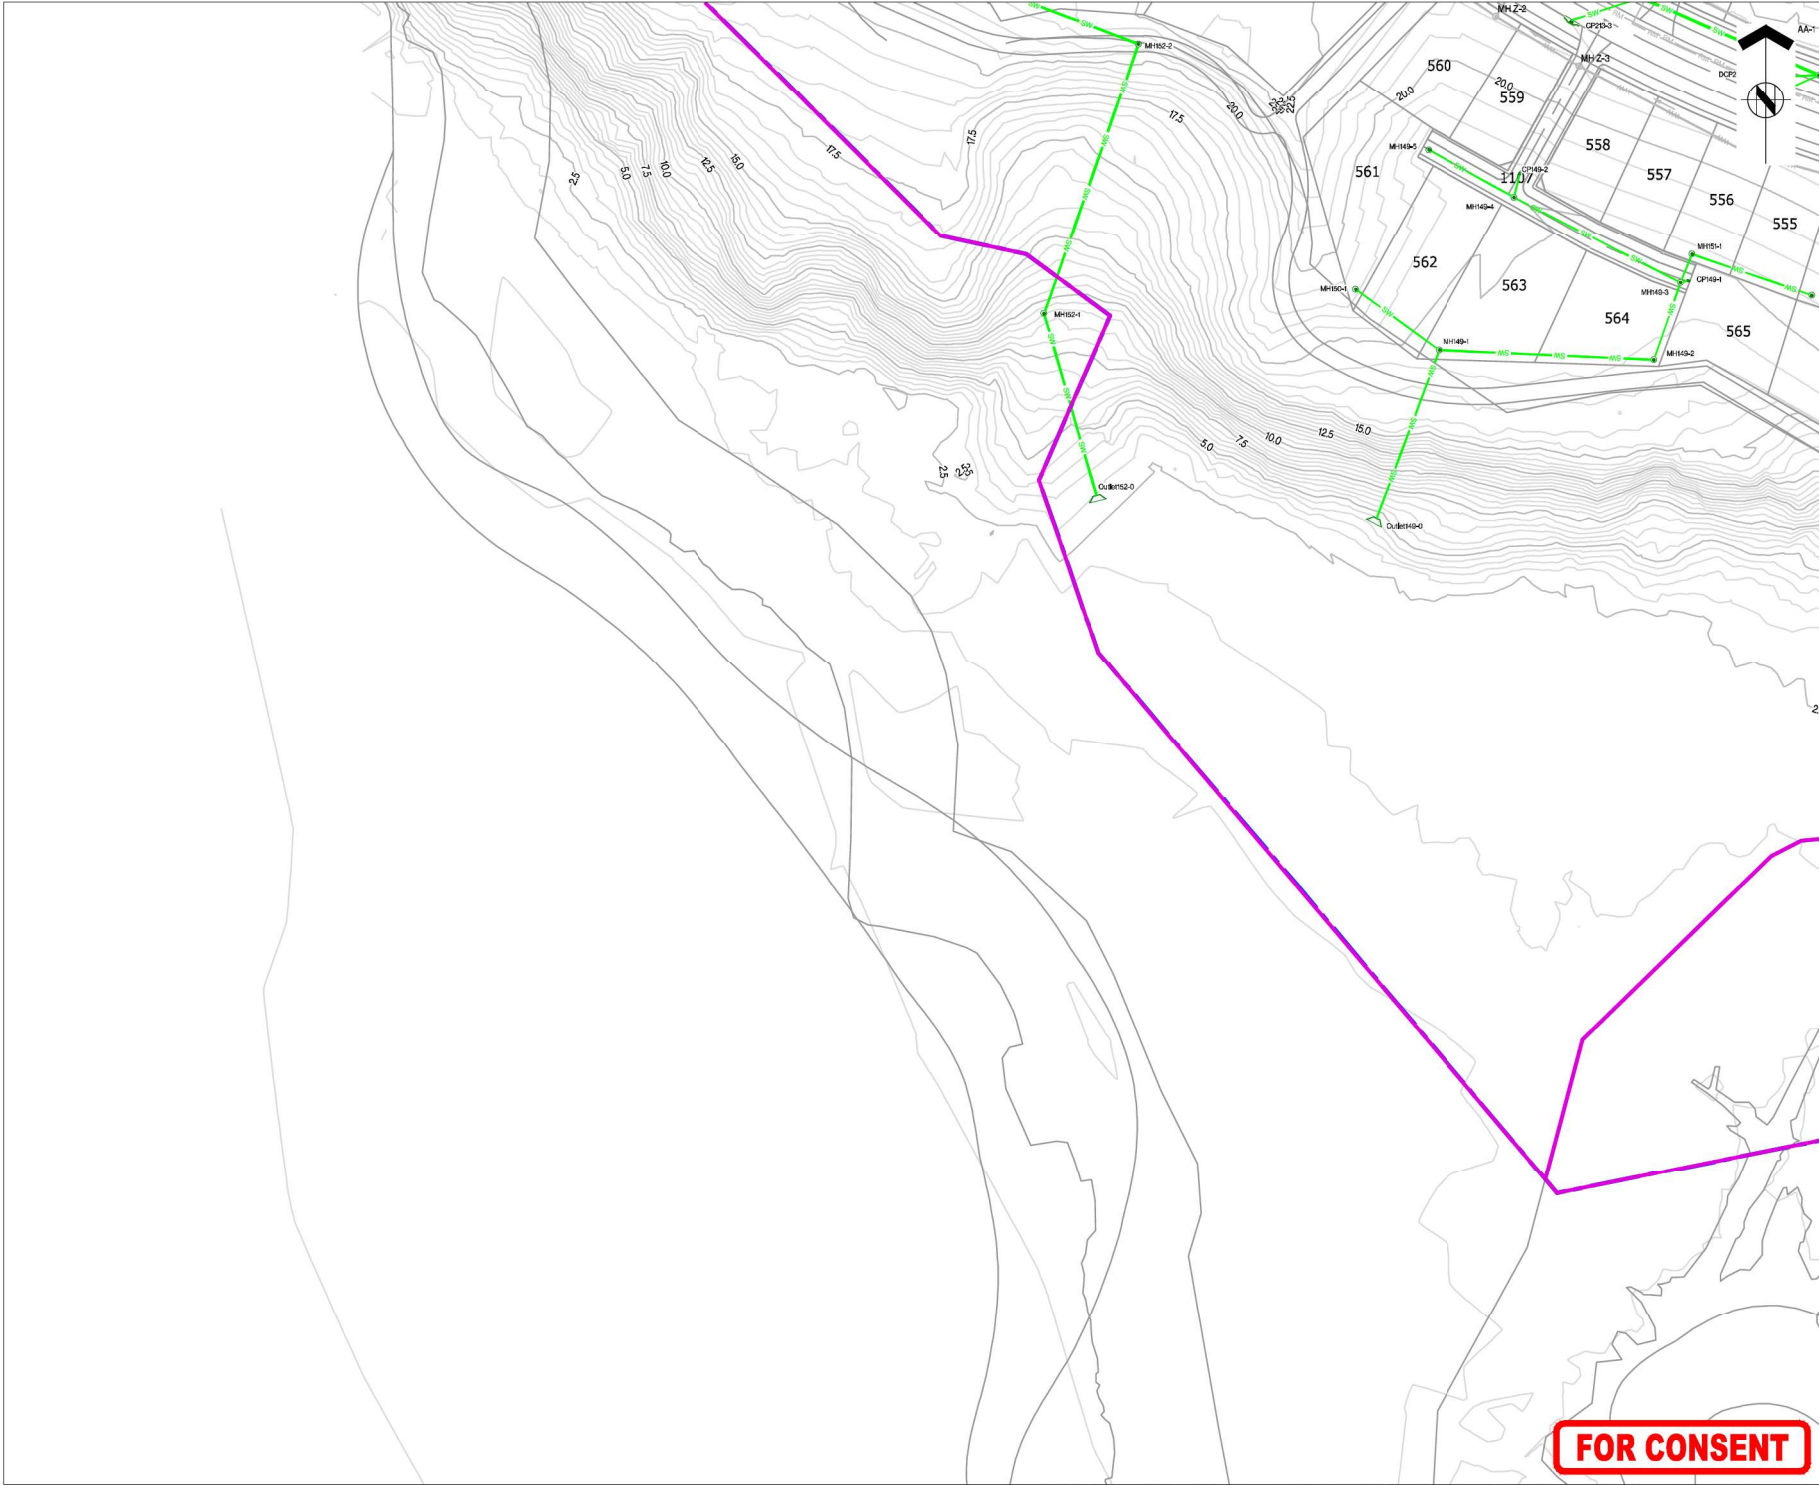



ASSOCIATION OF CONSULTING
ENGINEERS NEW ZEALAND

ISO 9001
QUALITY
ASSURED

THIS DRAWING AND DESIGN REMAINS THE PROPERTY OF, AND MAY NOT BE REPRODUCED OR ALTERED, WITHOUT THE WRITTEN PERMISSION OF HARRISON GRIERSON CONSULTANTS LIMITED. NO LIABILITY SHALL BE ACCEPTED FOR UNAUTHORIZED USE OF THIS DRAWING.

NOTES:

- REFER TO A2515591.00-4000 FOR LEGEND AND NOTES.
- REFER TO LONGITUDINAL SECTIONS FOR PIPE SIZES.

KEY PLAN



A	FOR CONSENT	CJM	06/2026
REF	REVISIONS	BY	DATE

HARRISON GRIERSON

AUCKLAND OFFICE
Level 4, 96 St. Georges Bay Road
Parnell, Auckland 1052
T +64 9 917 5000
W www.harrisingrierson.com

PROJECT:

**BEACHLANDS
FAST TRACK CONSENT APPLICATION
BEACHLANDS SOUTH, AUCKLAND**

TITLE:

**STORMWATER LAYOUT PLAN
SHEET 25 OF 35**


ORIGINATOR SCT	DATE 04/2026	SIGNED	PLOT BY	SCT
DRAWN SCT	DATE 11/2025	SIGNED	PLOT DATE	22/06/26
CHECKED PZS	DATE 04/2026	SIGNED	SURVEY BY	
APPROVED CJM	DATE 04/2026	SIGNED	SURVEY DATE	

ISSUE STATUS:

FAST TRACK CONSENT

PROJECT No: A2515591.00	SCALE: AS SHOWN	A1
DRAWING No:		REV
A2515591.00-4025		A

FOR CONSENT

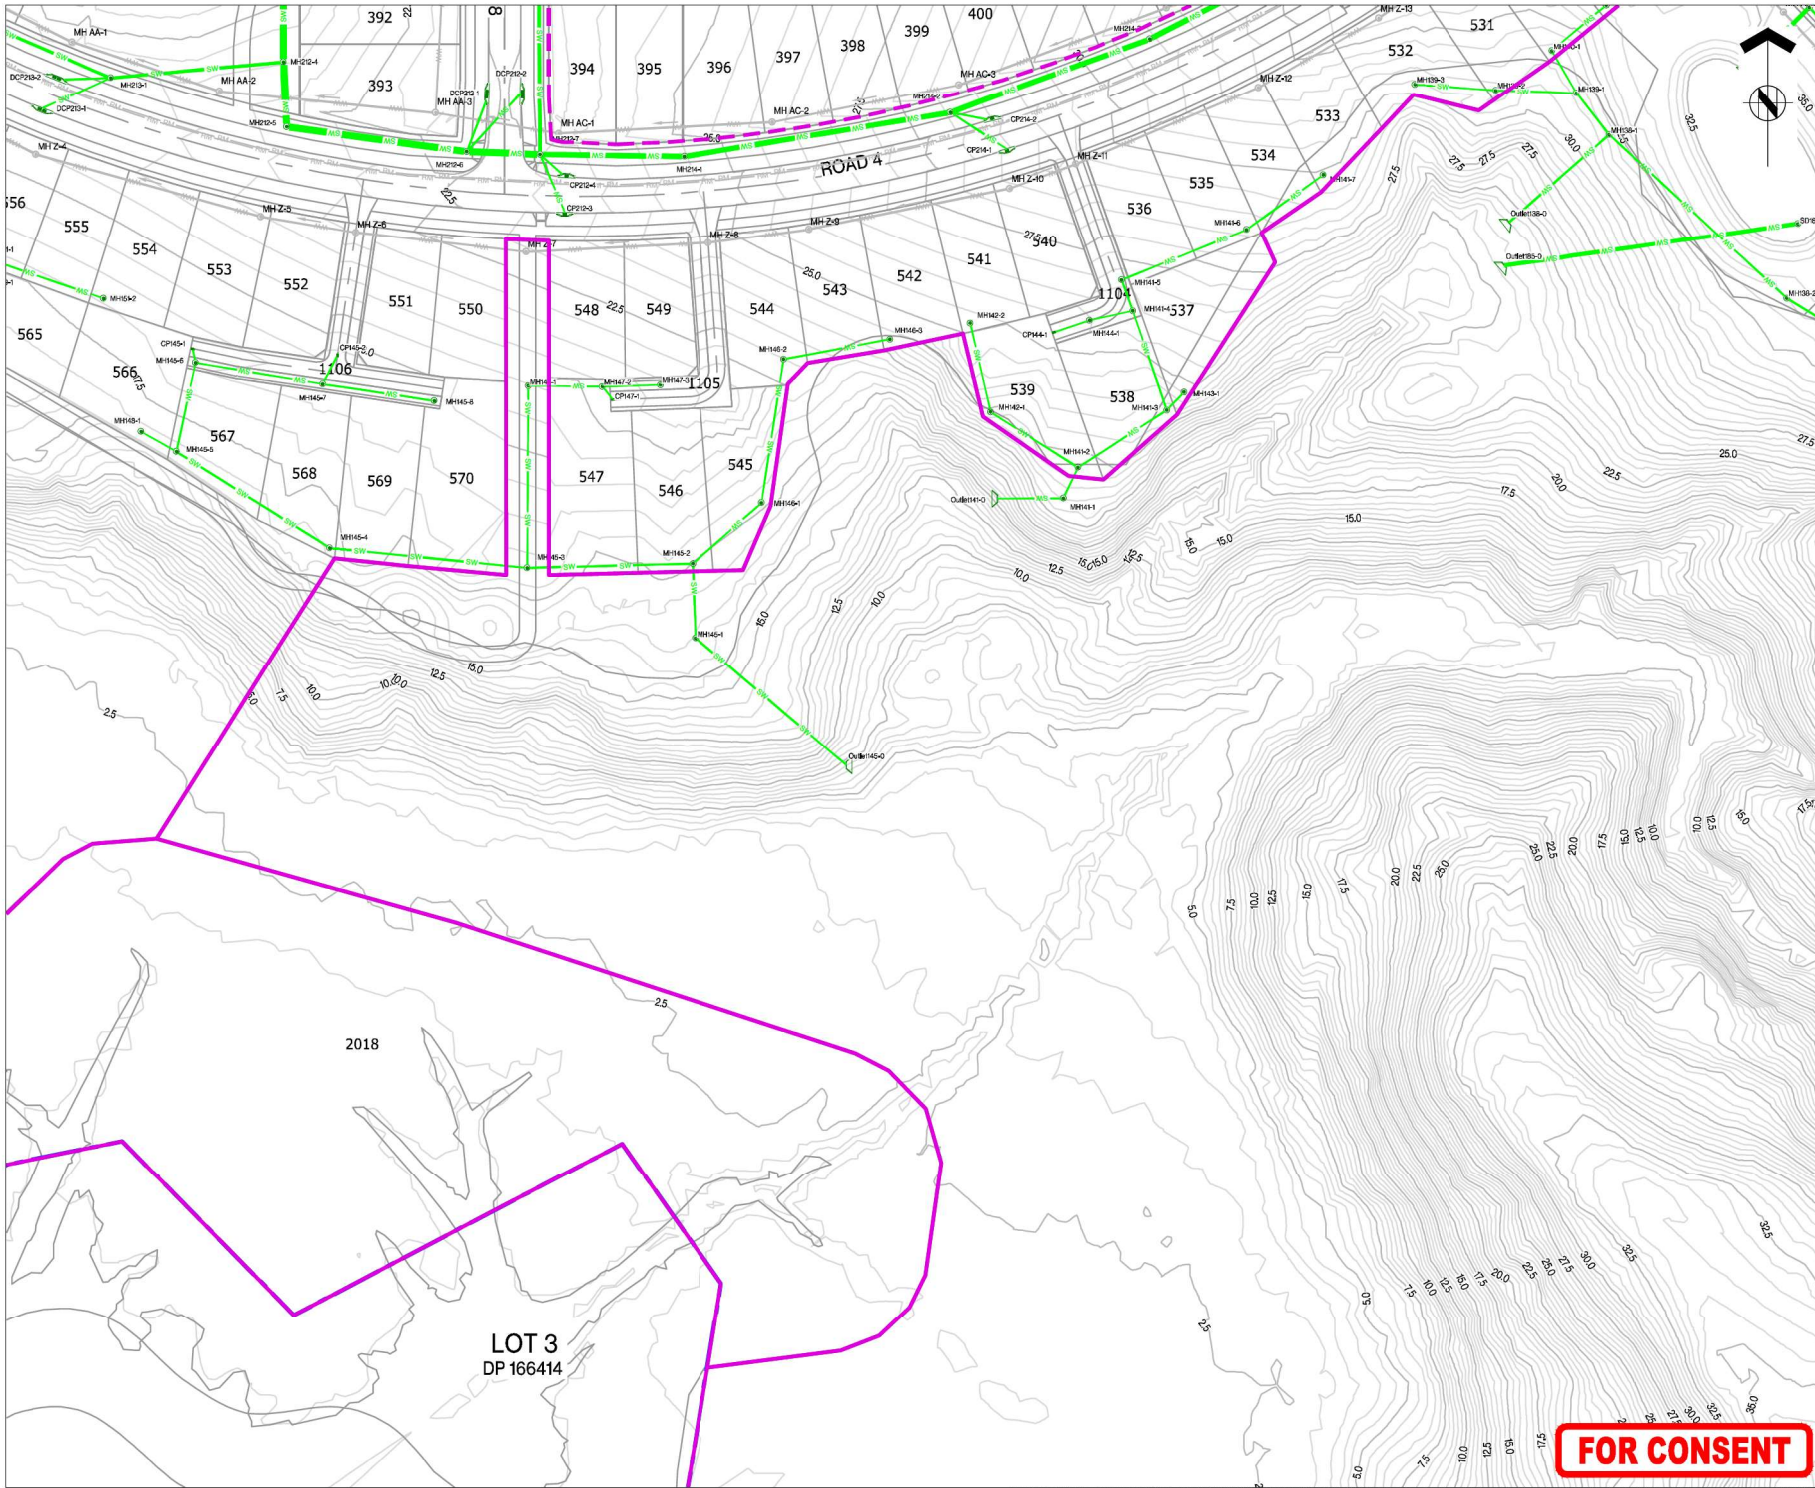



ASSOCIATION OF CONSULTING
ENGINEERS NEW ZEALAND


ISO 9001
QUALITY
ASSURED

THIS DRAWING AND DESIGN REMAINS THE PROPERTY OF, AND MAY NOT BE REPRODUCED OR ALTERED, WITHOUT THE WRITTEN PERMISSION OF HARRISON GRIERSON CONSULTANTS LIMITED. NO LIABILITY SHALL BE ACCEPTED FOR UNAUTHORIZED USE OF THIS DRAWING.

NOTES:

- REFER TO A2515591.00-4000 FOR LEGEND AND NOTES.
- REFER TO LONGITUDINAL SECTIONS FOR PIPE SIZES.

KEY PLAN

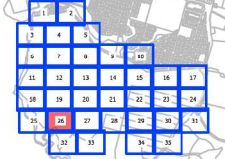

REF	REVISIONS	DATE
A	FOR CONSENT	CJM 06/2026

HARRISON GRIERSON

AUCKLAND OFFICE
Level 4, 96 St. Georges Bay Road
Parnell, Auckland 1052
T +64 9 917 5000
W www.harrisingrierson.com

PROJECT:

BEACHLANDS
FAST TRACK CONSENT APPLICATION
BEACHLANDS SOUTH, AUCKLAND

TITLE:

STORMWATER LAYOUT PLAN
SHEET 26 OF 35

ORIGINATOR	DATE	SIGNED	PLLOT BY	SCT
SCT	04/2026			

DRAWN	DATE	SIGNED	PLLOT DATE	22/06/26
SCT	11/2025			

CHECKED	DATE	SIGNED	SURVEY BY	
P25	04/2026			

APPROVED	DATE	SIGNED	SURVEY DATE	
CJM	04/2026			

ISSUE STATUS:


FAST TRACK CONSENT

PROJECT No:	SCALE:	AS SHOWN	A1
A2515591.00			

DRAWING No:	REV
A2515591.00-4026	A

FOR CONSENT

REFER TO APPROVED MASTER DRAWINGS FOR ORIGINAL SIGNATURES. FILE: LATE C:\AUTODESK\ACCDOS\ACCDOS\HARRISON GRIERSON\JAV\BEACHLANDS SOUTH FAST TRACK CONSENT\PROJECT FILES\01_DESIGN\02_CHILL\04_SHEETS\A2515591.00-4000 STORMWATER LAYOUT PLAN.DWG

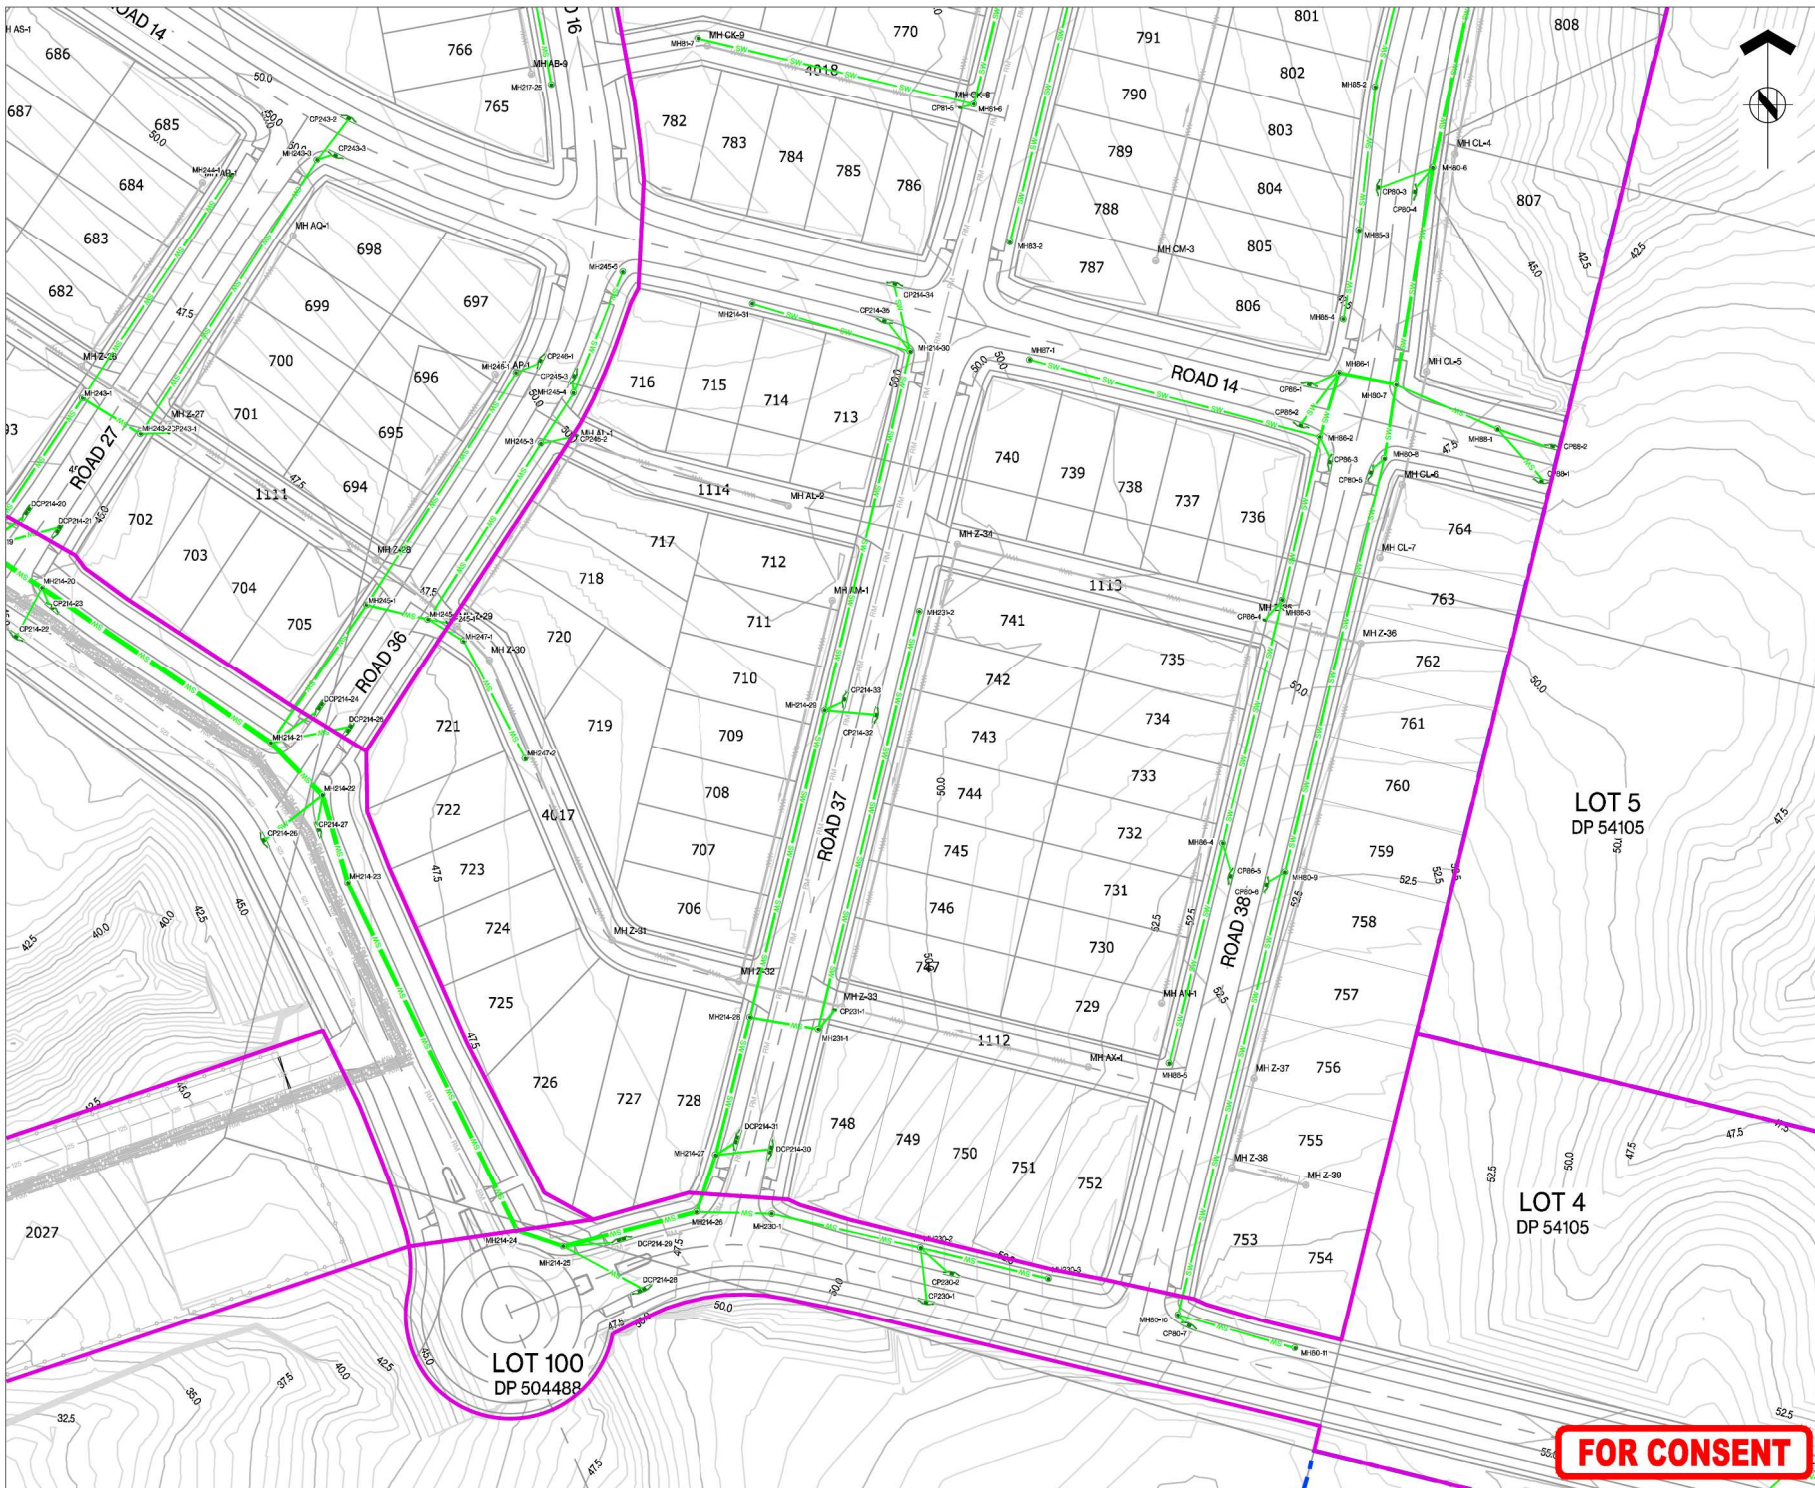



ASSOCIATION OF CONSULTING
ENGINEERS NEW ZEALAND


ISO 9001
QUALITY
ASSURED

THIS DRAWING AND DESIGN REMAINS THE PROPERTY OF, AND MAY NOT BE REPRODUCED OR ALTERED, WITHOUT THE WRITTEN PERMISSION OF HARRISON GRIERSON CONSULTANTS LIMITED. NO LIABILITY SHALL BE ACCEPTED FOR UNAUTHORIZED USE OF THIS DRAWING.

NOTES:

- REFER TO A2515591.00-4000 FOR LEGEND AND NOTES.
- REFER TO LONGITUDINAL SECTIONS FOR PIPE SIZES.

KEY PLAN

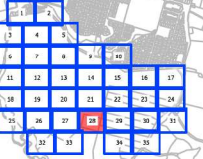

A	FOR CONSENT	CJM	06/2026
REF	REVISIONS	BY	DATE

HARRISON GRIERSON

AUCKLAND OFFICE
Level 4, 96 St. Georges Bay Road
Parnell, Auckland 1052
T +64 9 917 5000
W www.harrisongrierson.com

PROJECT:

BEACHLANDS
FAST TRACK CONSENT APPLICATION
BEACHLANDS SOUTH, AUCKLAND

TITLE:

STORMWATER LAYOUT PLAN
SHEET 28 OF 35

ORIGINATOR SCT	DATE 04/2026	SIGNED	PLOT BY	SCT
DRAWN SCT	DATE 11/2025	SIGNED	PLOT DATE	22/06/26
CHECKED P25	DATE 04/2026	SIGNED	SURVEY BY	SURVEYED BY
APPROVED CJM	DATE 04/2026	SIGNED	SURVEY DATE	SURVEYED DATE

ISSUE STATUS:


FAST TRACK CONSENT

PROJECT No: A2515591.00	SCALE: AS SHOWN	REV
DRAWING No:		REV

A2515591.00-4028

A

FOR CONSENT

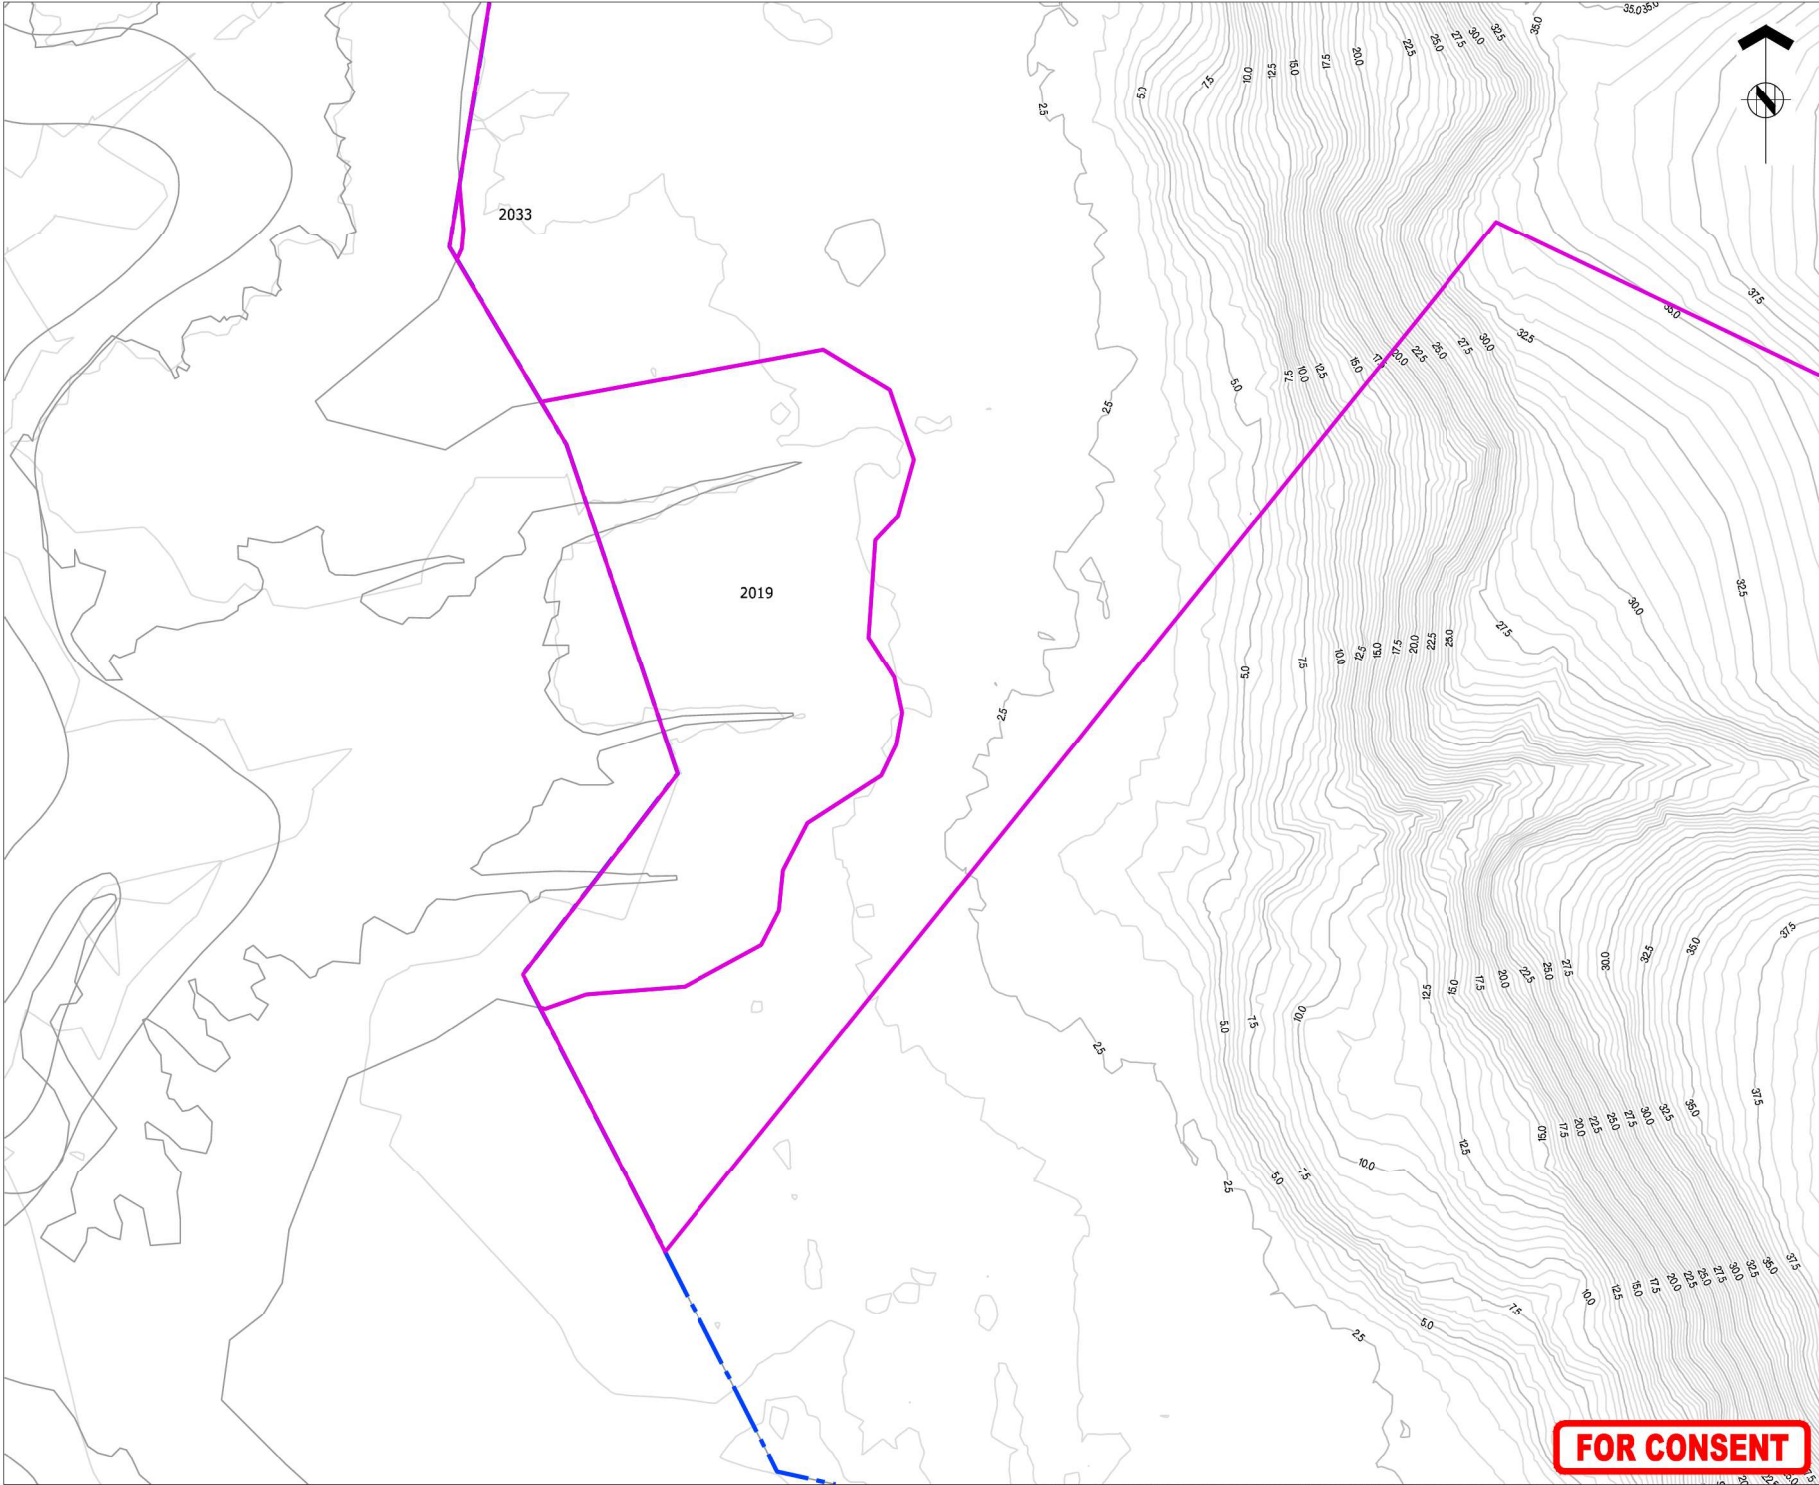



ASSOCIATION OF CONSULTING
ENGINEERS NEW ZEALAND

ISO 9001
QUALITY
ASSURED

THIS DRAWING AND DESIGN REMAINS THE PROPERTY OF, AND MAY NOT BE REPRODUCED OR ALTERED, WITHOUT THE WRITTEN PERMISSION OF HARRISON GRIERSON CONSULTANTS LIMITED. NO LIABILITY SHALL BE ACCEPTED FOR UNAUTHORIZED USE OF THIS DRAWING.

NOTES:

- REFER TO A2515591.00-4000 FOR LEGEND AND NOTES.
- REFER TO LONGITUDINAL SECTIONS FOR PIPE SIZES.

KEY PLAN



A	FOR CONSENT	CJM	06/2026
REF	REVISIONS	BY	DATE

HARRISON GRIERSON

AUCKLAND OFFICE
Level 4, 96 St. Georges Bay Road
Parnell, Auckland 1052
T +64 9 917 5000
W www.harrisongrierson.com

PROJECT:

**BEACHLANDS
FAST TRACK CONSENT APPLICATION
BEACHLANDS SOUTH, AUCKLAND**

TITLE:

**STORMWATER LAYOUT PLAN
SHEET 30 OF 35**

ORIGINATOR SCT	DATE 04/2026	SIGNED	PLOT BY	SCT
DRAWN SCT	DATE 11/2025	SIGNED	PLOT DATE	22/06/26
CHECKED PZS	DATE 04/2026	SIGNED	SURVEY BY	
APPROVED CJM	DATE 04/2026	SIGNED	SURVEYED BY	
ISSUE STATUS:		SURVEY DATE		

FAST TRACK CONSENT

PROJECT No: A2515591.00	SCALES: AS SHOWN	A1
DRAWING No:		REV

A2515591.00-4030 A


FOR CONSENT



ISO 9001
QUALITY
ASSURED

THIS DRAWING AND DESIGN REMAINS THE PROPERTY OF, AND MAY NOT BE REPRODUCED OR ALTERED, WITHOUT THE WRITTEN PERMISSION OF HARRISON GIERSON CONSULTANTS LIMITED. NO LIABILITY SHALL BE ACCEPTED FOR UNAUTHORISED USE OF THIS DRAWING.

1. REFER TO A2515591,00-4000 FOR LEGEND AND NOTES.
2. REFER TO LONGITUDINAL SECTIONS FOR PIPE SIZES.

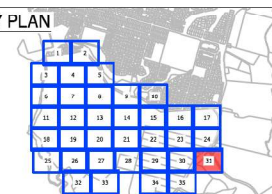

A	FOR CONSENT	CJM	05/20
REF	REVISIONS	BY	DATE

AUCKLAND OFFICE
Level 4, 96 St. Georges Bay Road
Parnell, Auckland 1052
T +64 9 917 5000
W www.harrisongrinson.com

BEACHLANDS
FAST TRACK CONSENT APPLICATION
BEACHLANDS SOUTH, AUCKLAND

STORMWATER LAYOUT PLAN
SHEET 31 OF 35


ORIGINATOR SCT	DATE: 04.2026	SIGNED:	PLOT BY: S
DRAWN: SCT	DATE: 11.2025	SIGNED:	PLOT DATE: 22.06
CHECKED: PZS	DATE: 04.2026	SIGNED:	SURVEY BY: SURVEYED
APPROVED: CJM	DATE: 04.2026	SIGNED:	SURVEY DATE: SURVEYED DA

ISSUE STATUS:

FAST TRACK CONSENT

PROJECT No: A2515591.00	SCALES AS SHOWN	A
DRAWING No: A2515591.00-4031		REV

FOR CONSENT

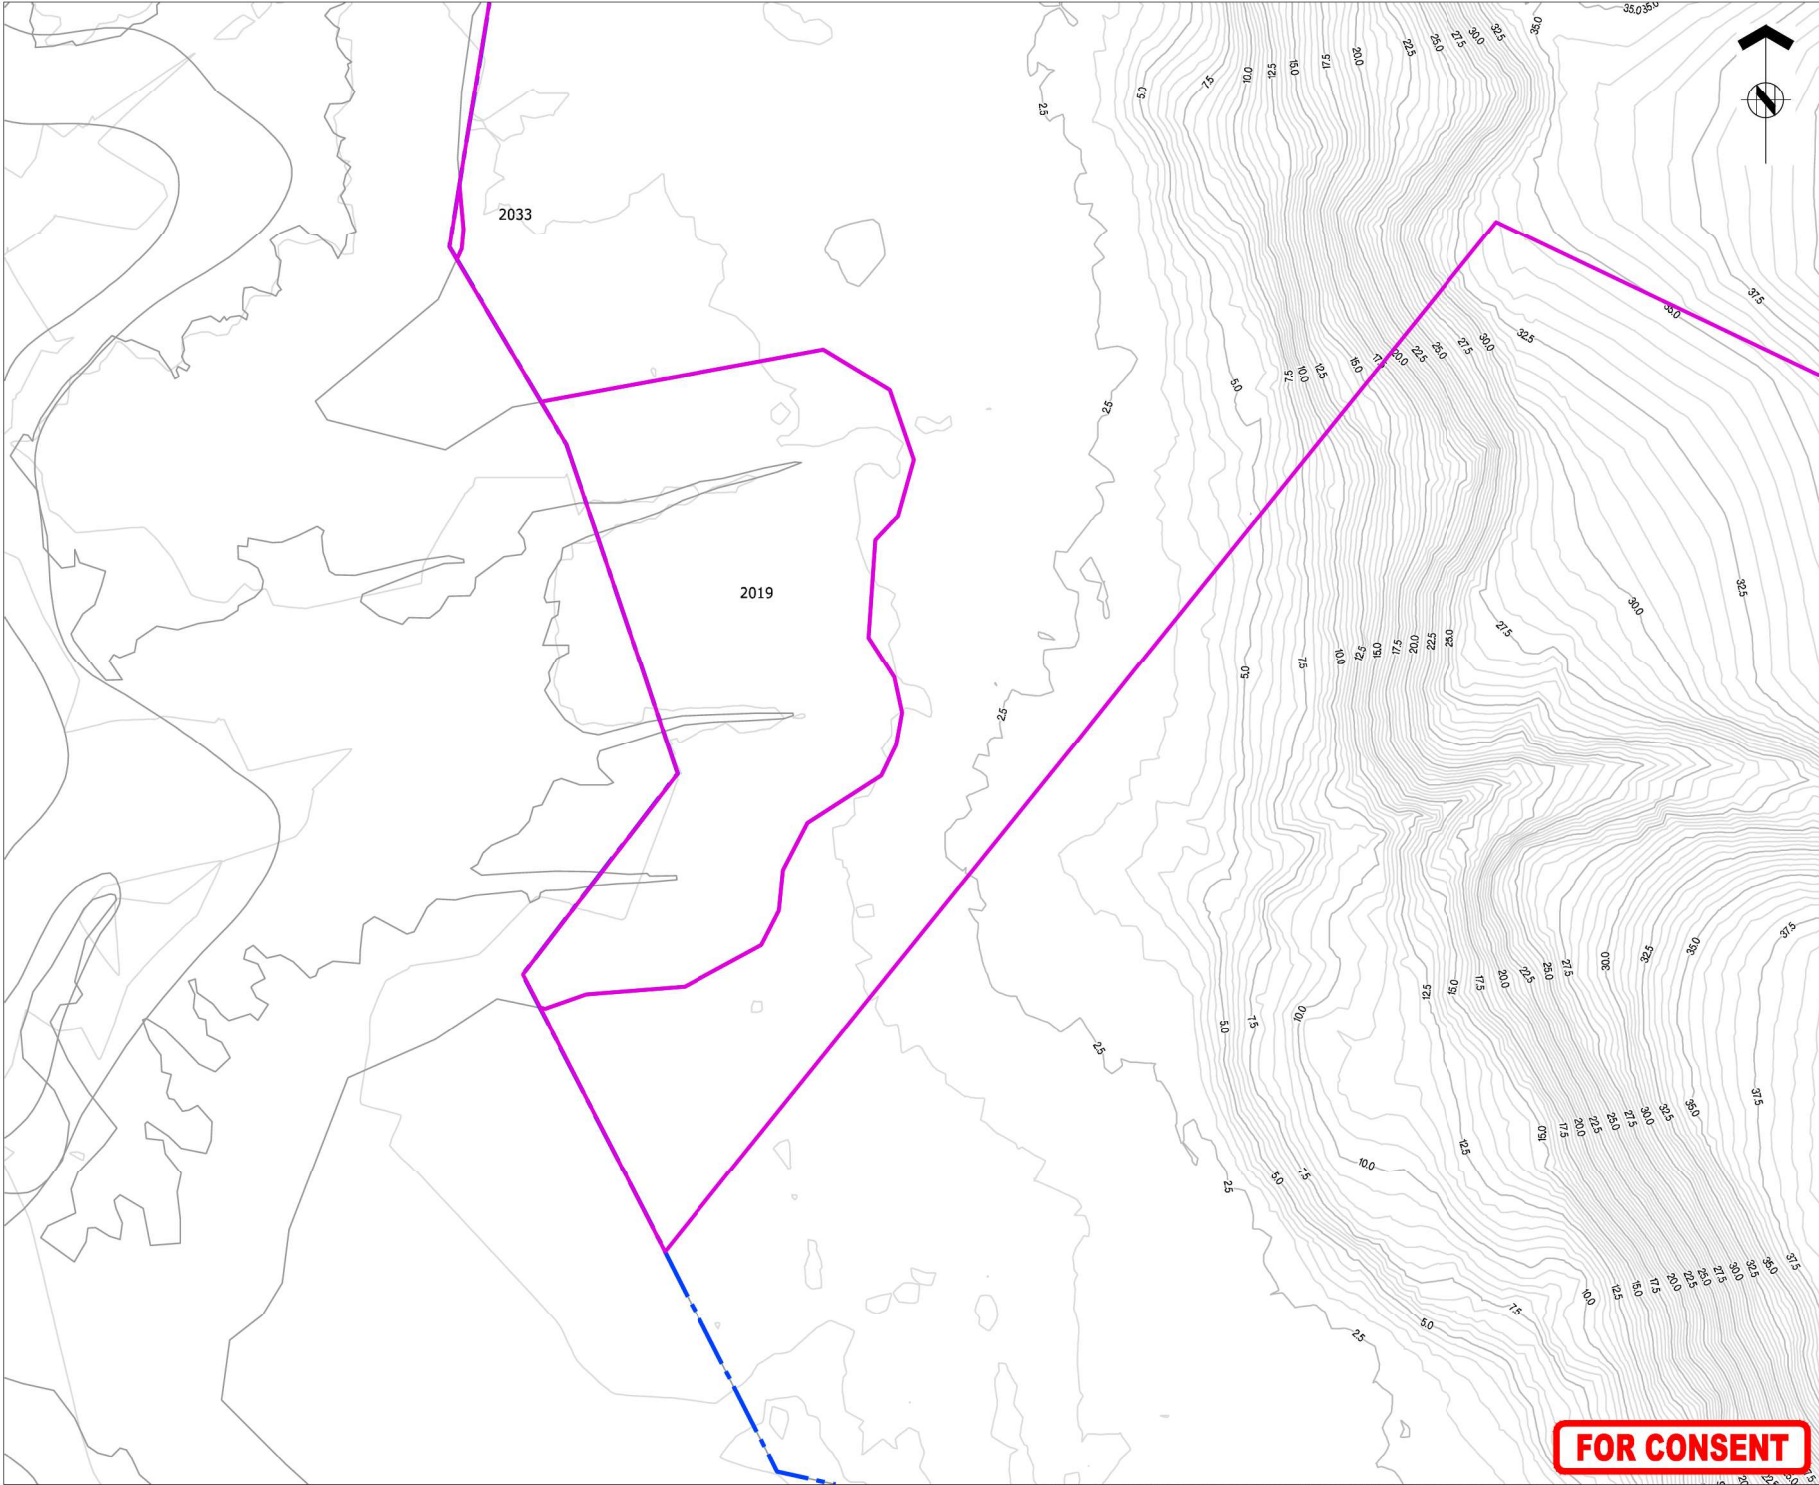



ASSOCIATION OF CONSULTING
ENGINEERS NEW ZEALAND

ISO 9001
QUALITY
ASSURED

THIS DRAWING AND DESIGN REMAINS THE PROPERTY OF, AND MAY NOT BE REPRODUCED OR ALTERED, WITHOUT THE WRITTEN PERMISSION OF HARRISON GRIERSON CONSULTANTS LIMITED. NO LIABILITY SHALL BE ACCEPTED FOR UNAUTHORIZED USE OF THIS DRAWING.

NOTES:

- REFER TO A2515591.00-4000 FOR LEGEND AND NOTES.
- REFER TO LONGITUDINAL SECTIONS FOR PIPE SIZES.

KEY PLAN



A	FOR CONSENT	CJM	06/2026
REF	REVISIONS	BY	DATE

HARRISON GRIERSON

AUCKLAND OFFICE
Level 4, 96 St. Georges Bay Road
Parnell, Auckland 1052
T +64 9 917 5000
W www.harrisongrierson.com

PROJECT:

**BEACHLANDS
FAST TRACK CONSENT APPLICATION
BEACHLANDS SOUTH, AUCKLAND**

TITLE:

**STORMWATER LAYOUT PLAN
SHEET 32 OF 35**


ORIGINATOR SCT	DATE 04/2026	SIGNED	PLOT BY	SCT
DRAWN SCT	DATE 11/20/2025	SIGNED	PLOT DATE	22/06/26
CHECKED PZS	DATE 04/2026	SIGNED	SURVEY BY	
APPROVED CJM	DATE 04/2026	SIGNED	SURVEYED BY	
ISSUE STATUS:		SURVEY DATE		

FAST TRACK CONSENT

PROJECT No: A2515591.00	SCALES: AS SHOWN	A1
DRAWING No:		REV

A2515591.00-4032 A

FOR CONSENT

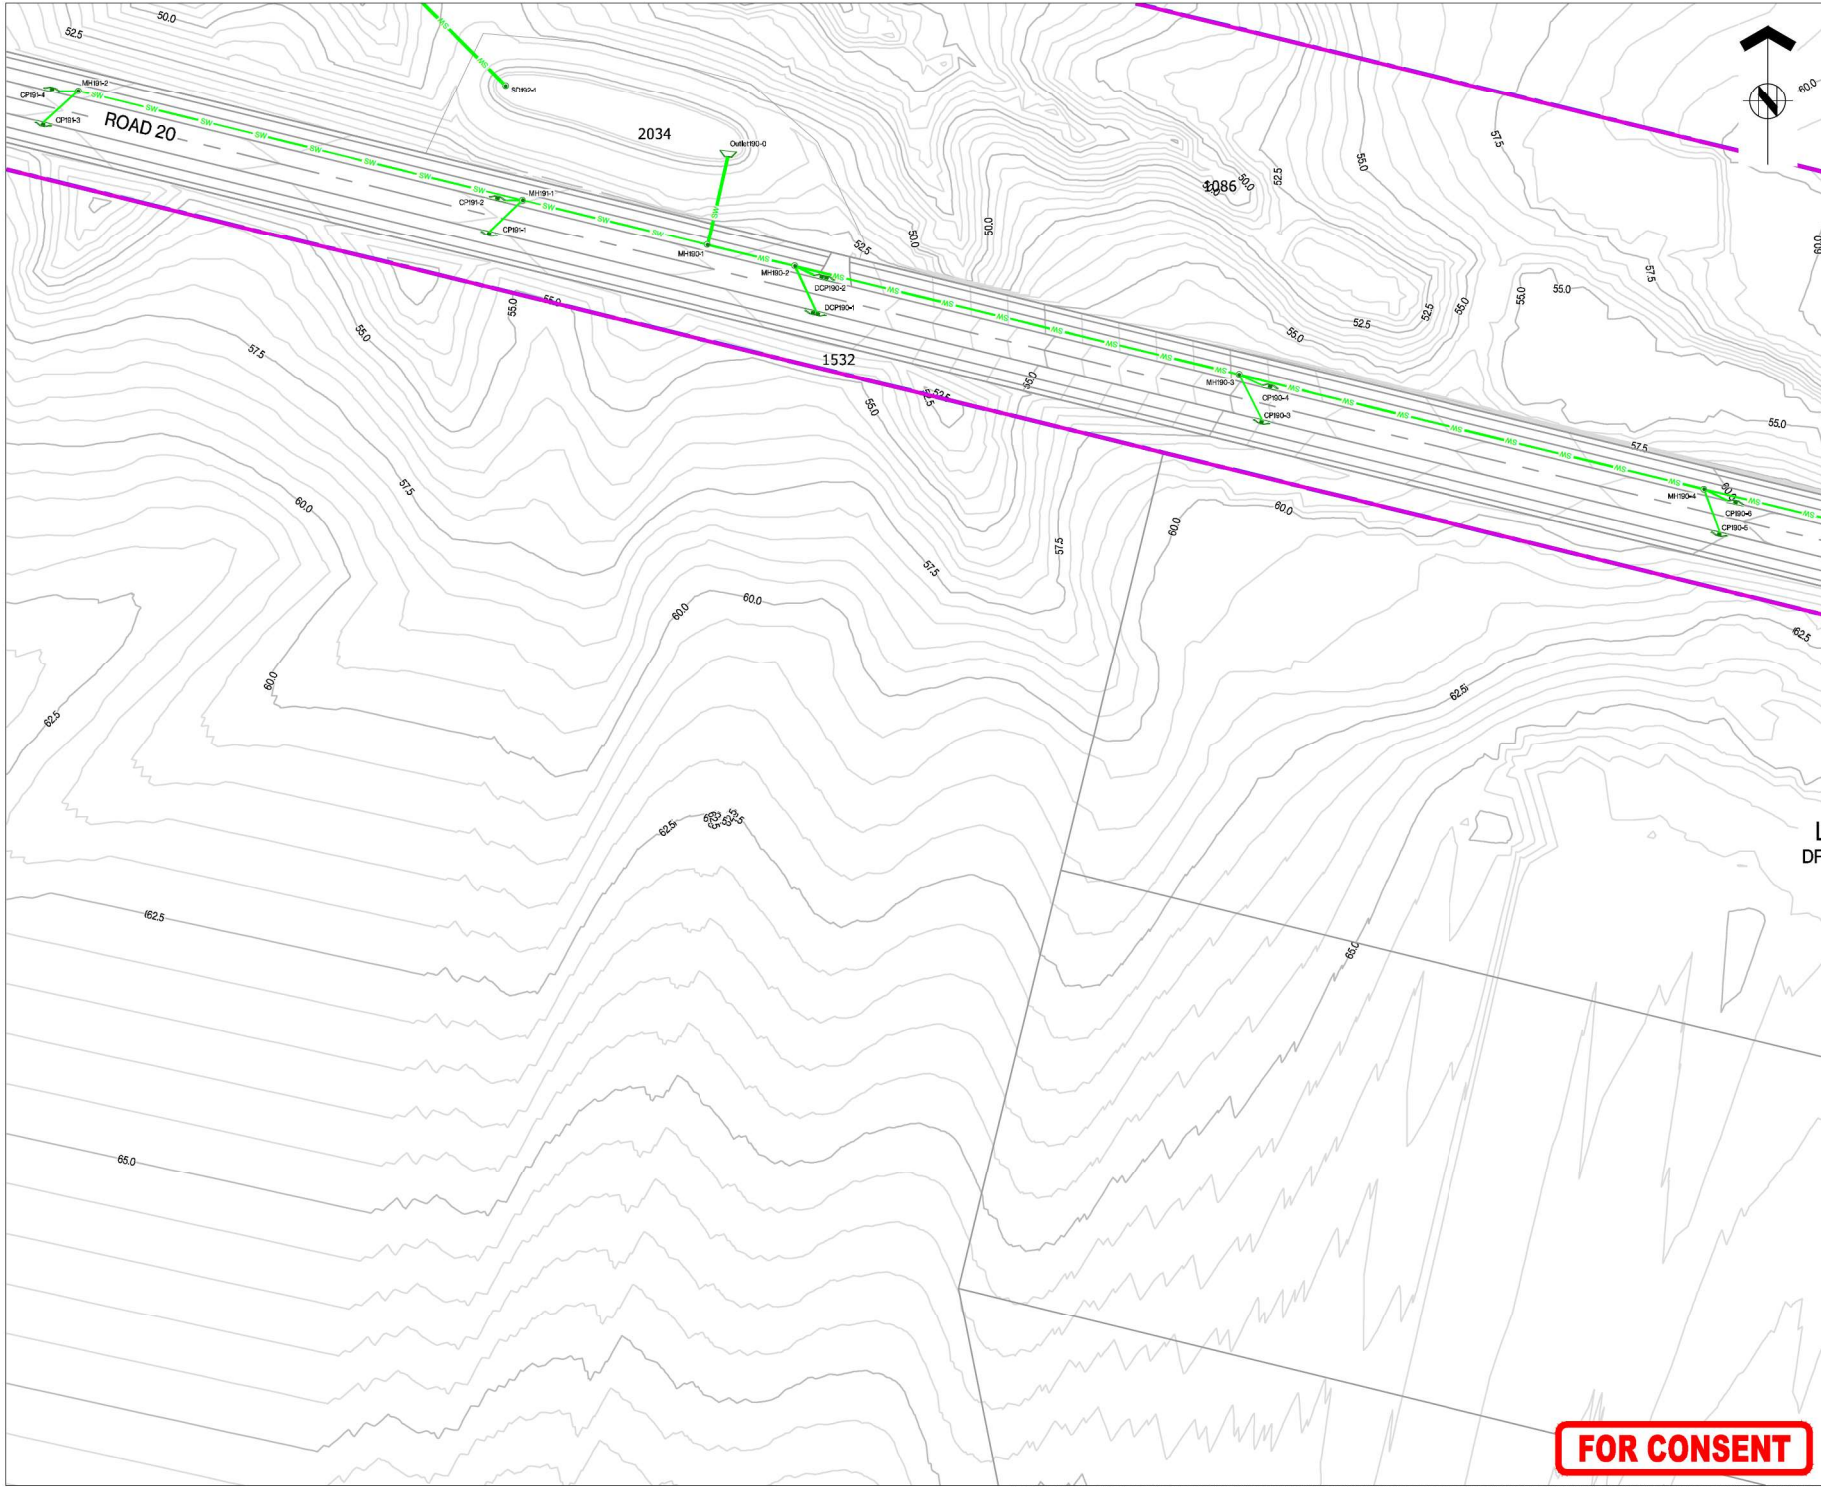



ASSOCIATION OF CONSULTING
ENGINEERS NEW ZEALAND


ISO 9001
QUALITY
ASSURED

THIS DRAWING AND DESIGN REMAINS THE PROPERTY OF, AND MAY NOT BE REPRODUCED OR ALTERED, WITHOUT THE WRITTEN PERMISSION OF HARRISON GRIERSON CONSULTANTS LIMITED. NO LIABILITY SHALL BE ACCEPTED FOR UNAUTHORIZED USE OF THIS DRAWING.

NOTES:

- REFER TO A2515591.00-4000 FOR LEGEND AND NOTES.
- REFER TO LONGITUDINAL SECTIONS FOR PIPE SIZES.

KEY PLAN

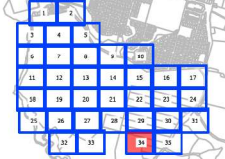

A	FOR CONSENT	CJM	06/2026
REF	REVISIONS	BY	DATE

HARRISON GRIERSON

AUCKLAND OFFICE
Level 4, 96 St. Georges Bay Road
Parnell, Auckland 1052
T +64 9 917 5000
W www.harrisingrierson.com

PROJECT: BEACHLANDS
FAST TRACK CONSENT APPLICATION
BEACHLANDS SOUTH, AUCKLAND

TITLE: STORMWATER LAYOUT PLAN
SHEET 34 OF 35


ORIGINATOR SCT	DATE 04/2026	SIGNED	PLOT BY	SCT
DRAWN SCT	DATE 11/2025	SIGNED	PLOT DATE	22/06/26
CHECKED PZS	DATE 04/2026	SIGNED	SURVEY BY	
APPROVED CJM	DATE 04/2026	SIGNED	SURVEY DATE	

ISSUE STATUS: FAST TRACK CONSENT

PROJECT No: A2515591.00	SCALES: AS SHOWN	A1
DRAWING No:		REV

A2515591.00-4034 A

FOR CONSENT

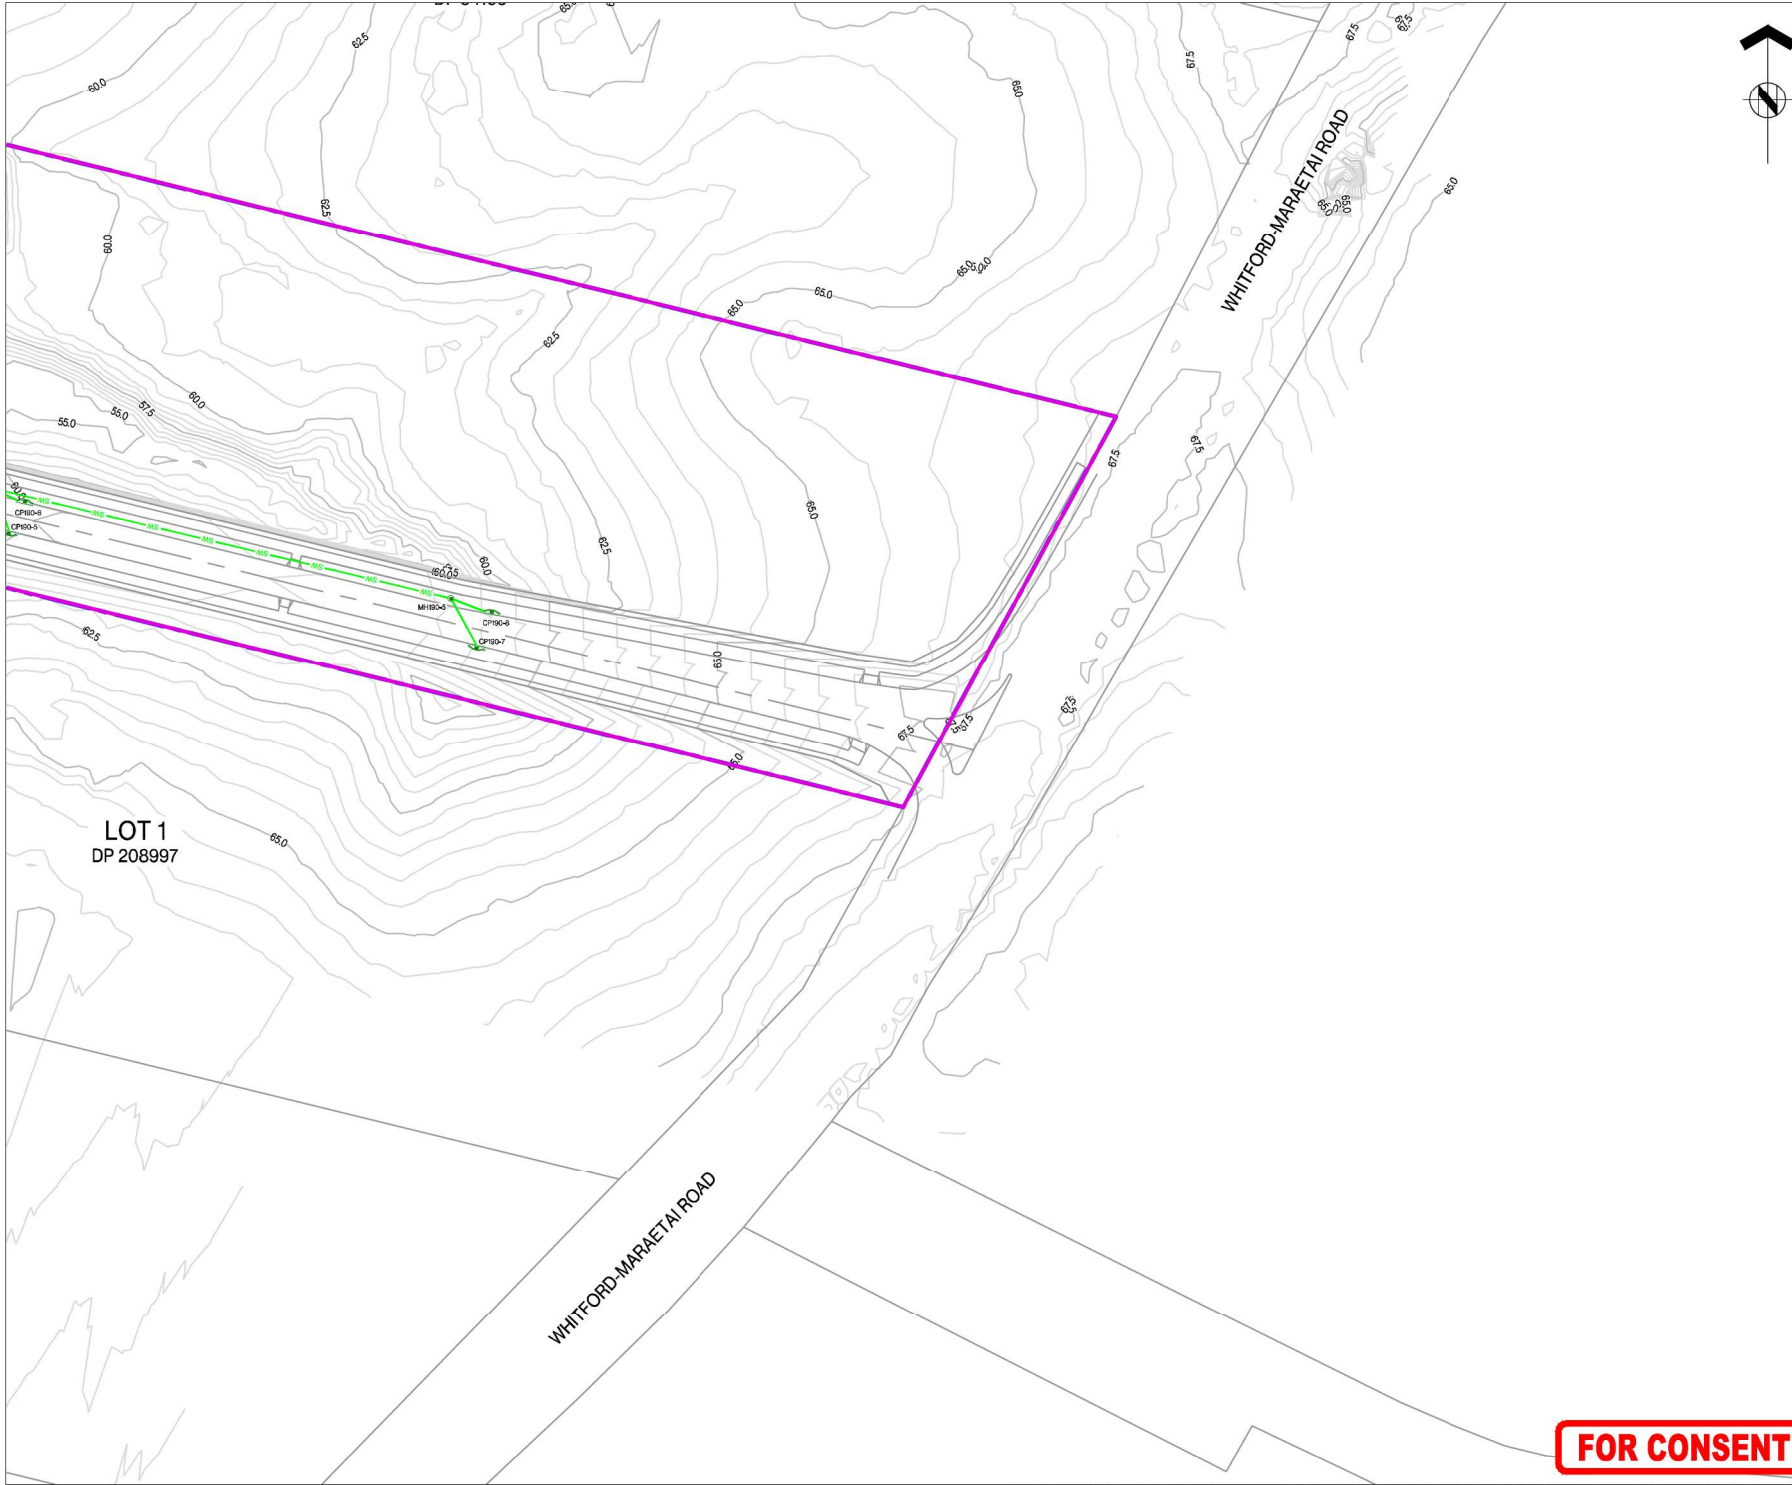

THIS DRAWING AND DESIGN REMAINS THE PROPERTY OF, AND MAY NOT BE REPRODUCED OR ALTERED WITHOUT THE WRITTEN PERMISSION OF HARRISON GRIERSON CONSULTANTS LIMITED. NO LIABILITY SHALL BE ACCEPTED FOR UNAUTHORIZED USE OF THIS DRAWING.

- NOTES:**
1. REFER TO A2515591.00-4000 FOR LEGEND AND NOTES.
 2. REFER TO LONGITUDINAL SECTIONS FOR PIPE SIZES.



A	FOR CONSENT	CJM	06/2026
REF	REVISIONS	BY	DATE

HARRISON GRIERSON AUCKLAND OFFICE
Level 4, 96 St. Georges Bay Road
Parnell, Auckland 1052
T +64 9 917 5000
W www.harrisongrierson.com

PROJECT: **BEACHLANDS
FAST TRACK CONSENT APPLICATION
BEACHLANDS SOUTH, AUCKLAND**

TITLE: **STORMWATER LAYOUT PLAN
SHEET 35 OF 35**

ORIGINATOR SCT	DATE 04/2026	SIGNED	PLOT BY	SCT
DRAWN SCT	DATE 11/2025	SIGNED	PLOT DATE	22/06/26
CHECKED PZS	DATE 04/2026	SIGNED	SURVEYED BY	
APPROVED CJM	DATE 04/2026	SIGNED	SURVEY DATE	

ISSUE STATUS: **FAST TRACK CONSENT**

PROJECT No: A2515591.00	SCALE: AS SHOWN	A1
DRAWING No:		REV
A2515591.00-4035		A

FOR CONSENT