


Waimea 3B SG (South)


Resource Consent Issue





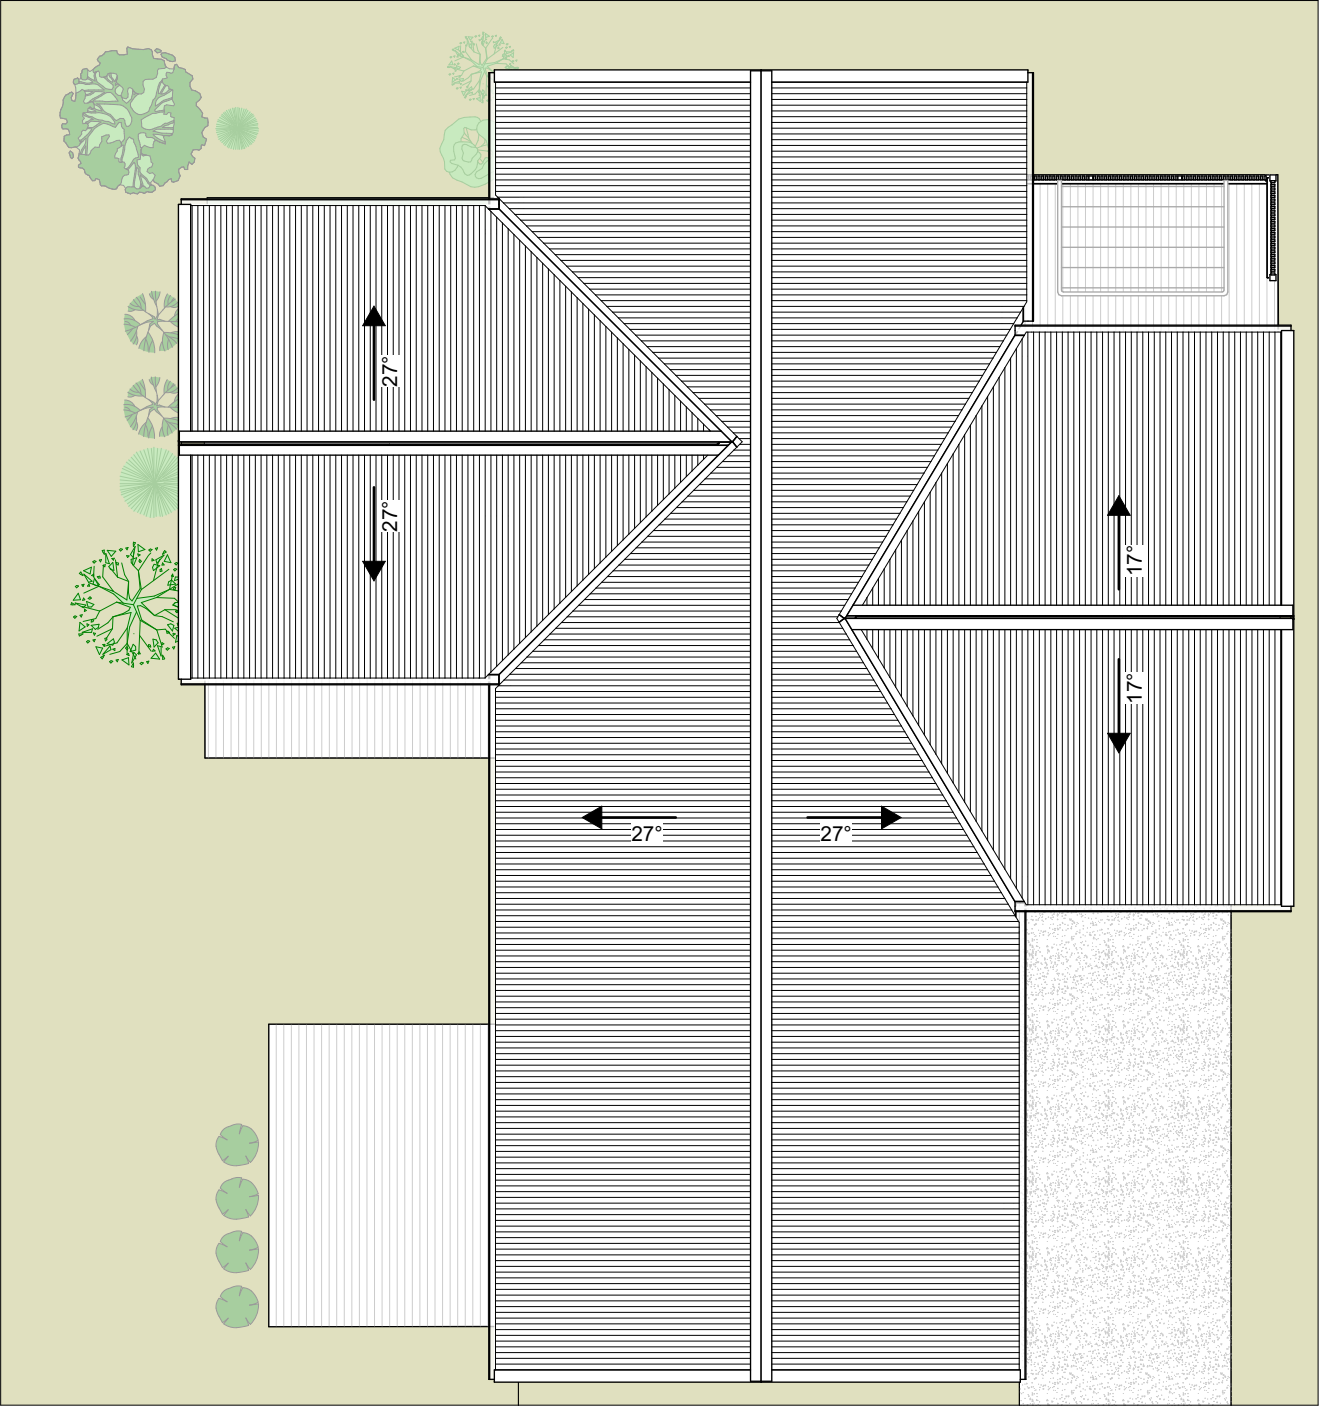



Roof
1:100

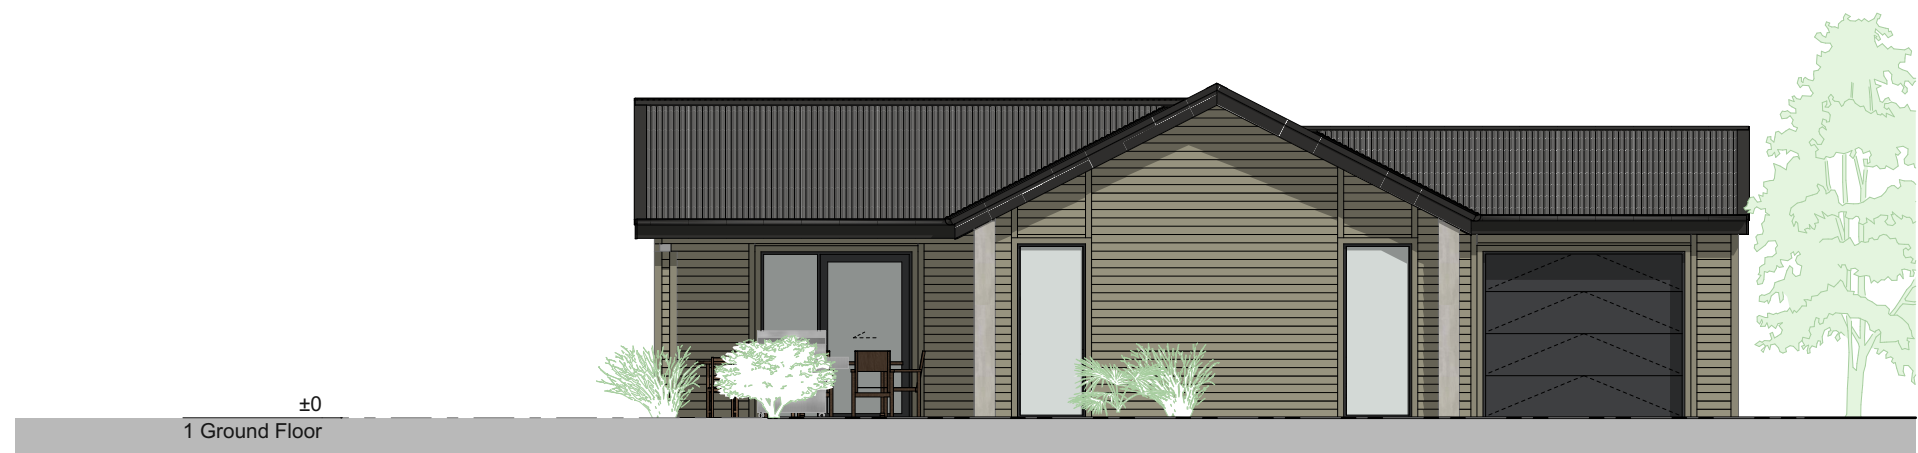


East Elevation
1:100




South Elevation
1:100

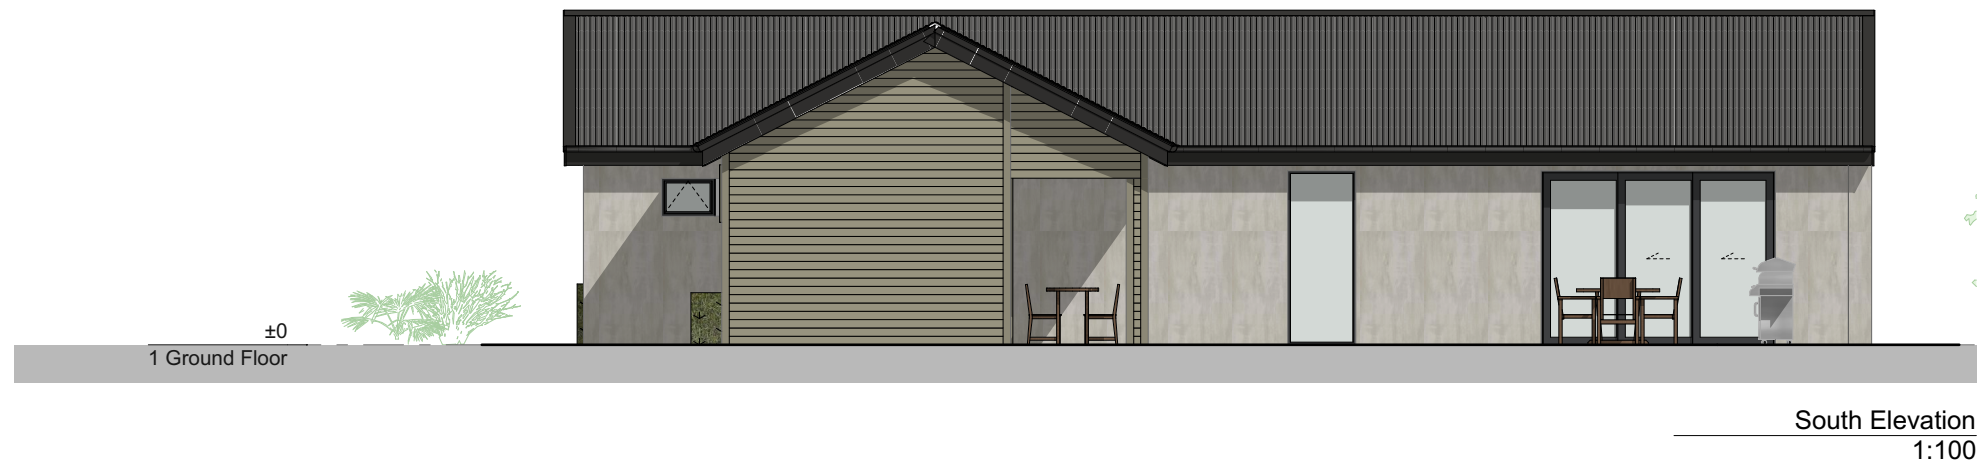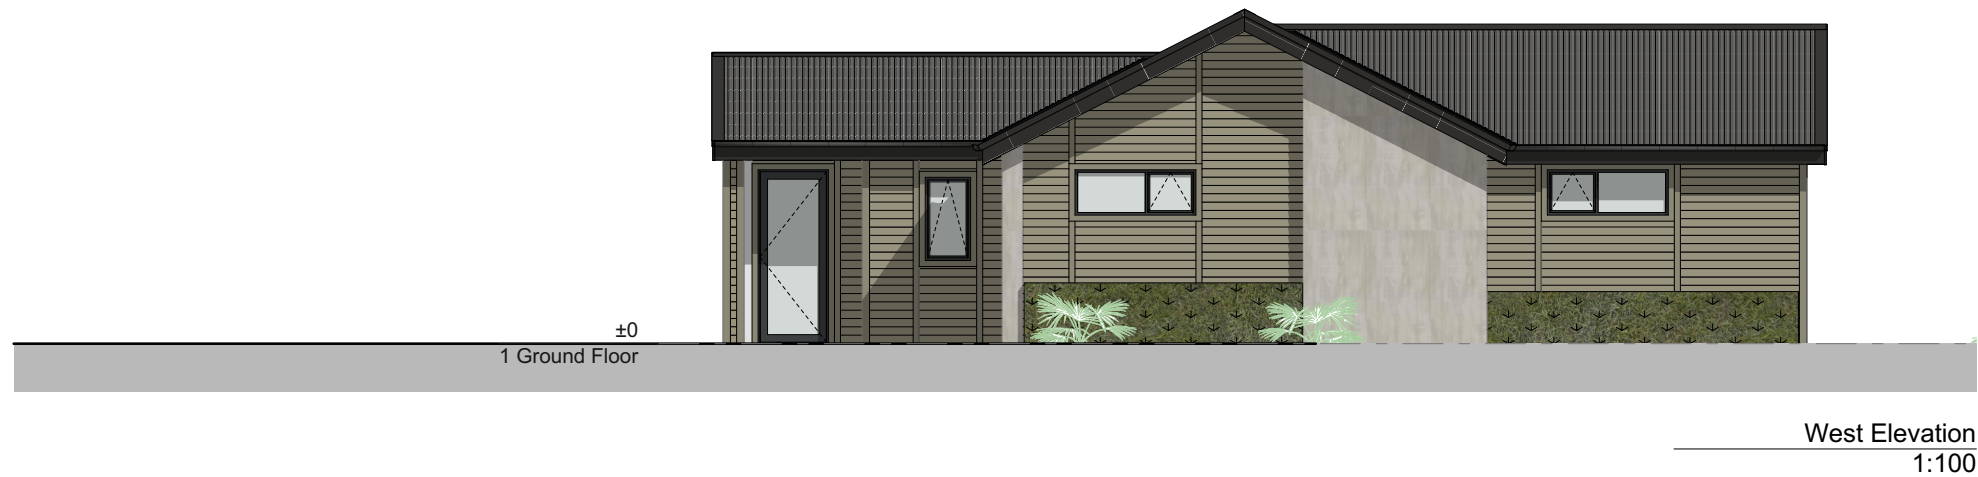


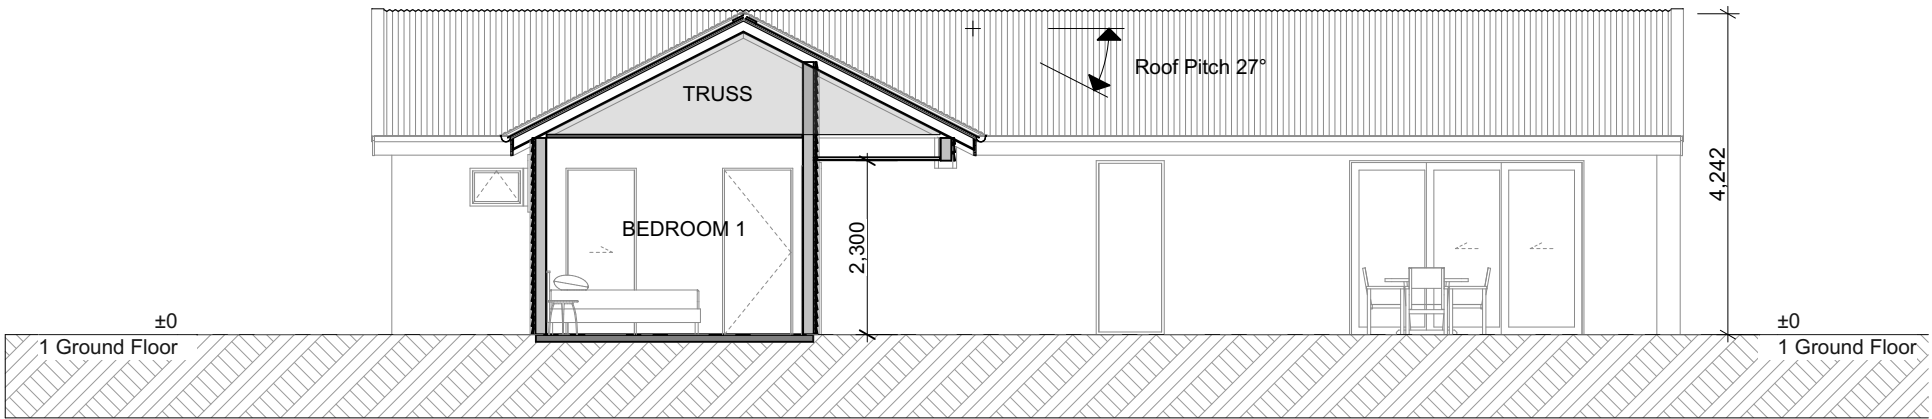

Section 1
1:100

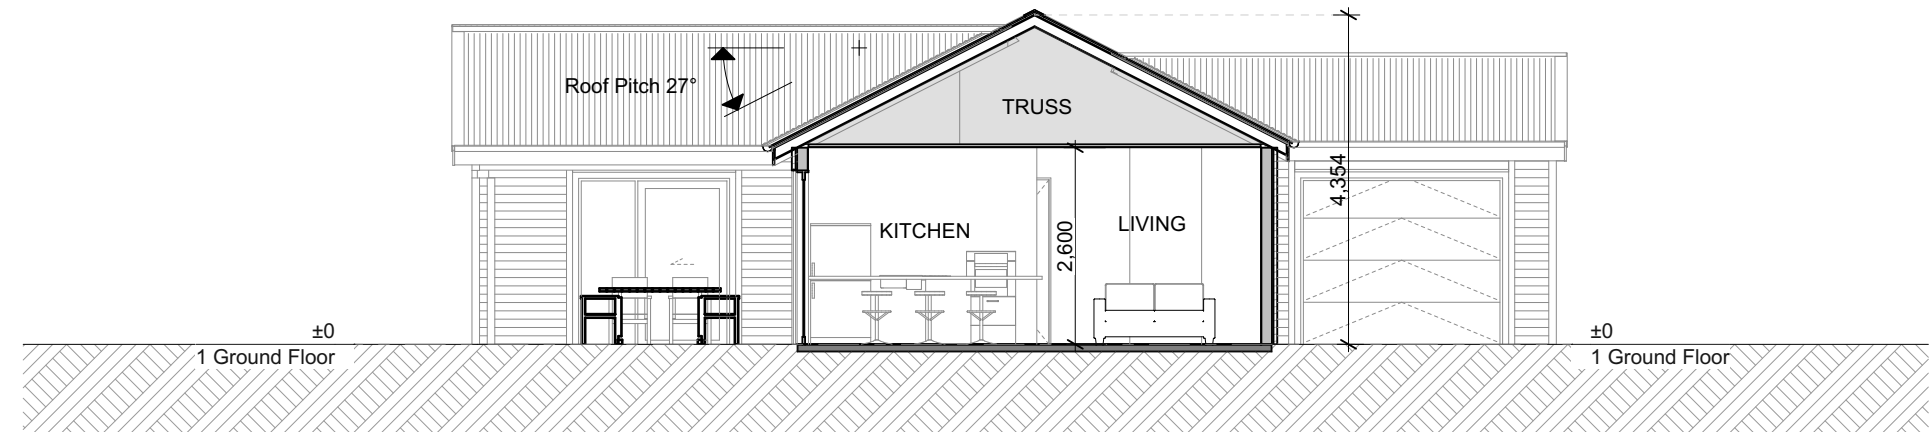

Section 2
1:100

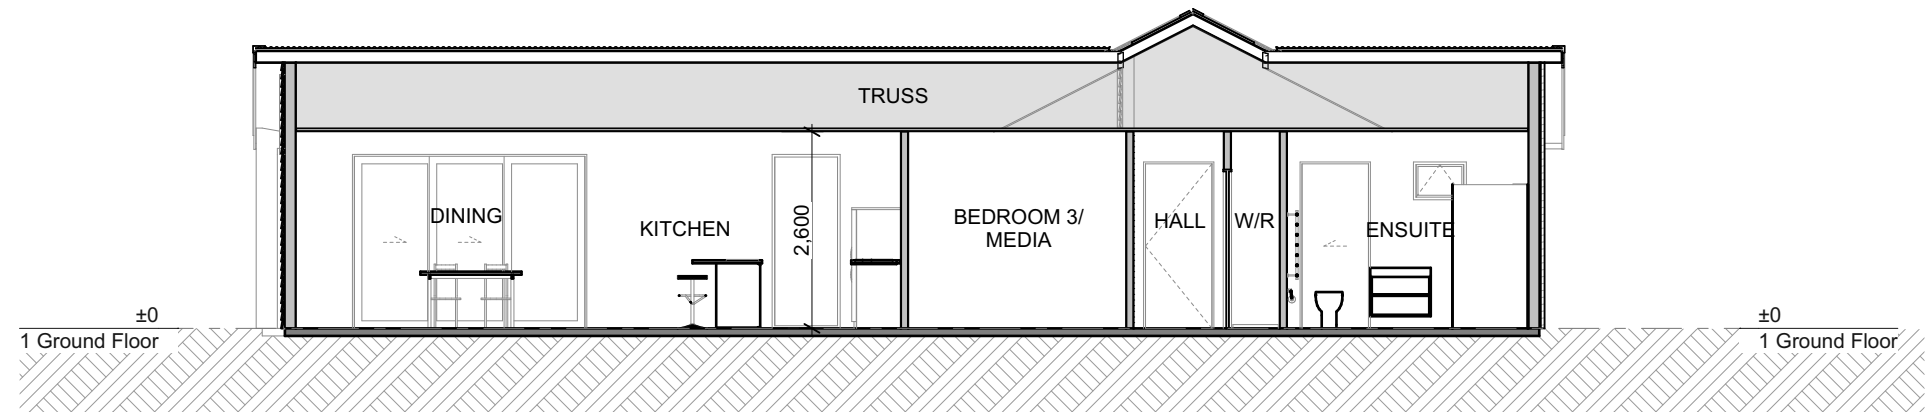



Section 3
1:100

Waimea 3B SG South


Resource Consent Issue

ROOF PALETTE

Corrugate Profile
Metal roofing

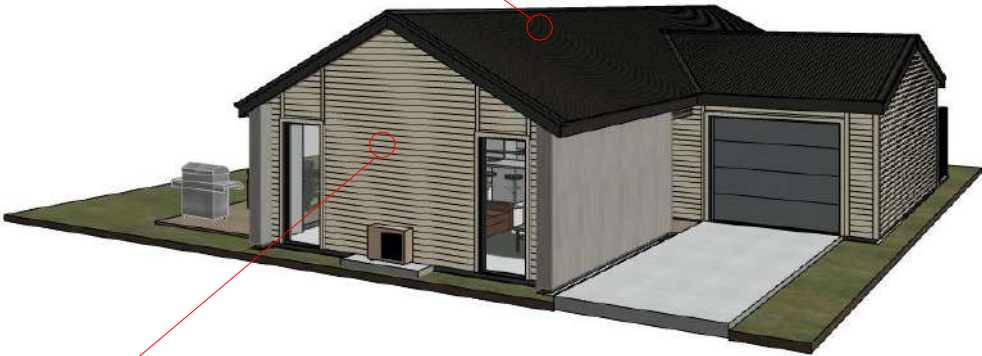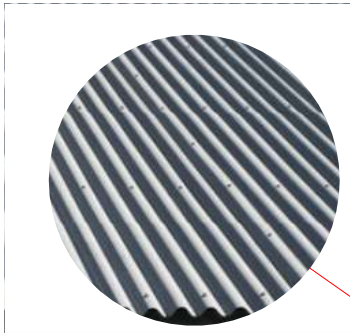

CLADDING PALETTE

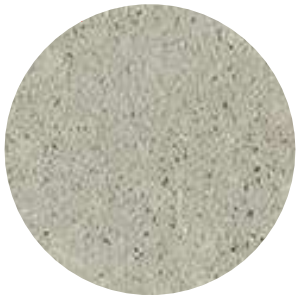

Sto Easy Render, or Similar



Bevel Back Weather Boards



Resene Triple Ash


Waimea 3B DG (North)

Resource Consent Issue







Ground Floor Plan
1:100

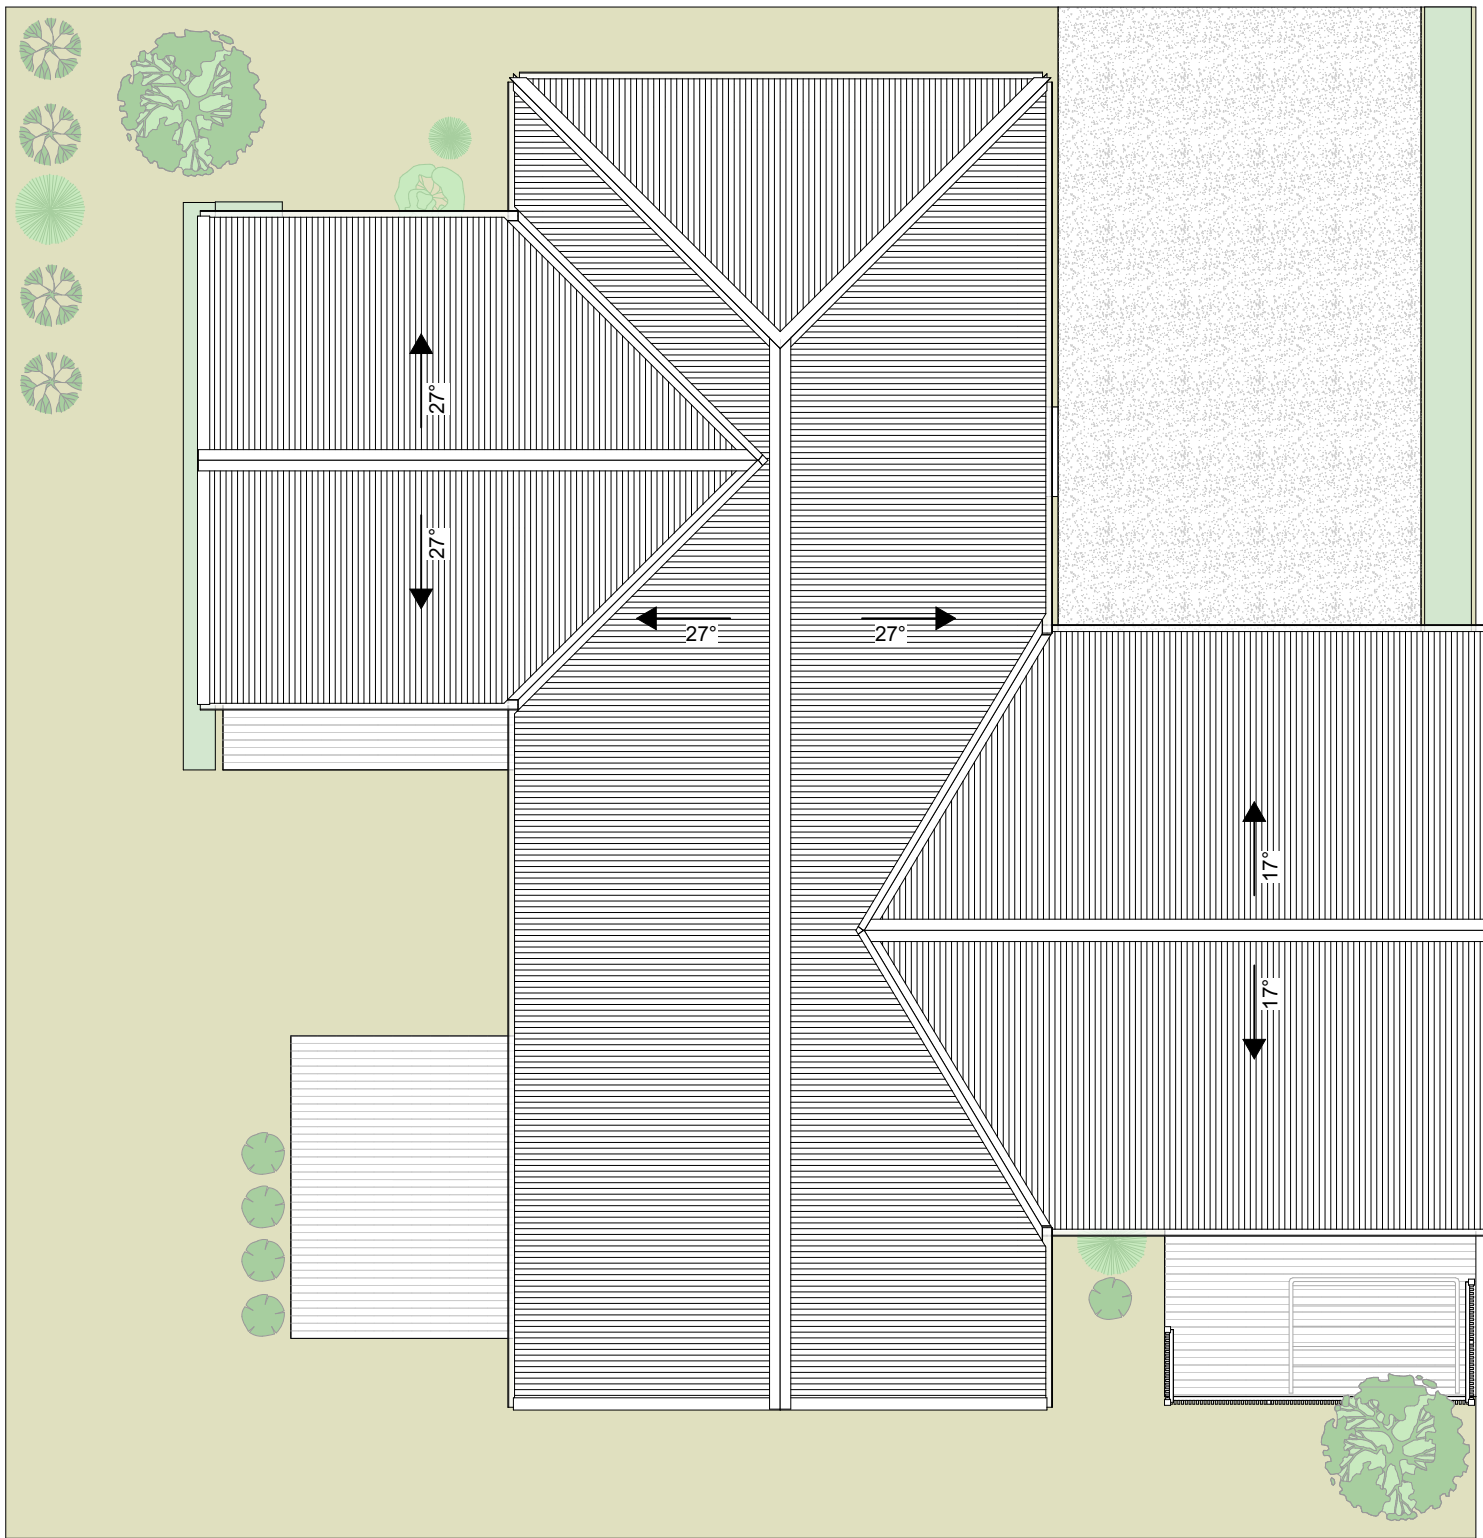

Roof
1:100

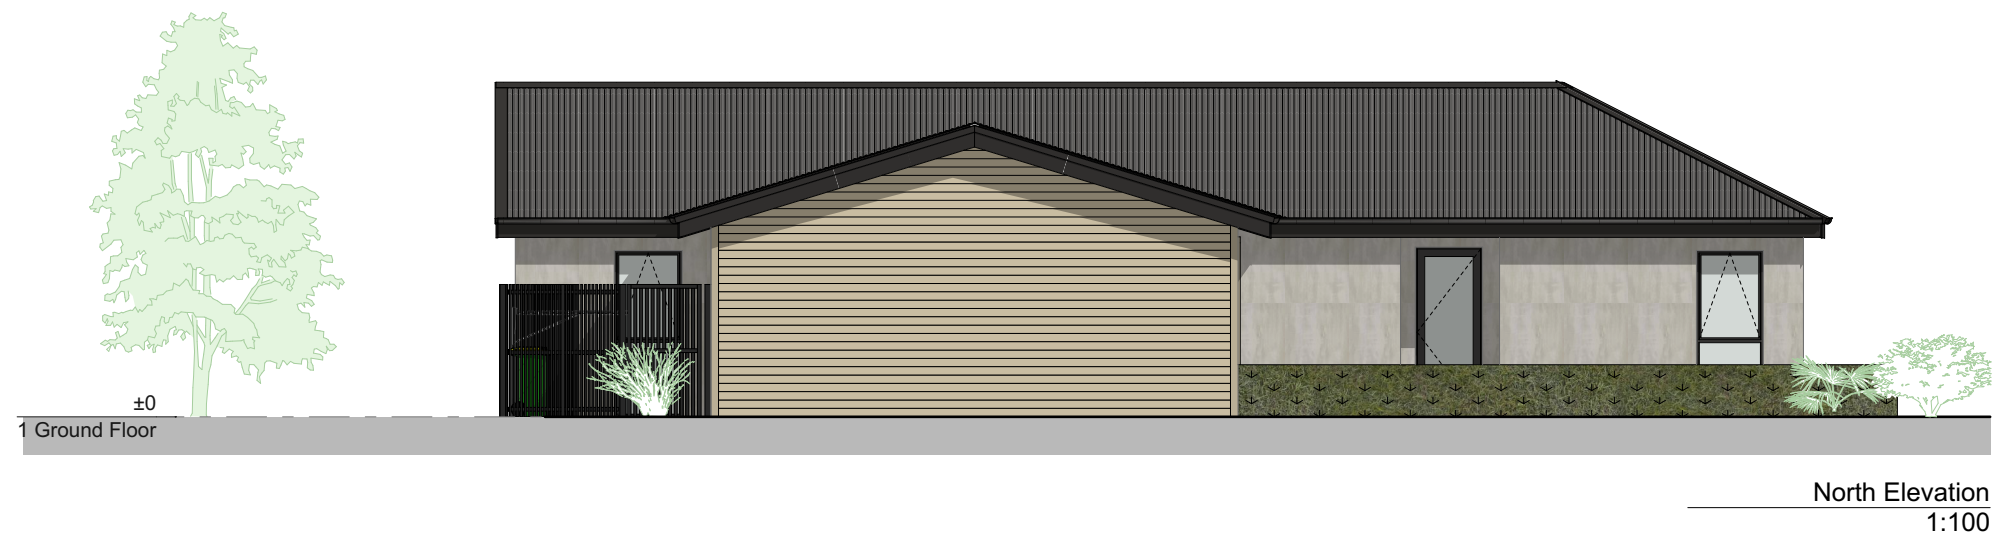

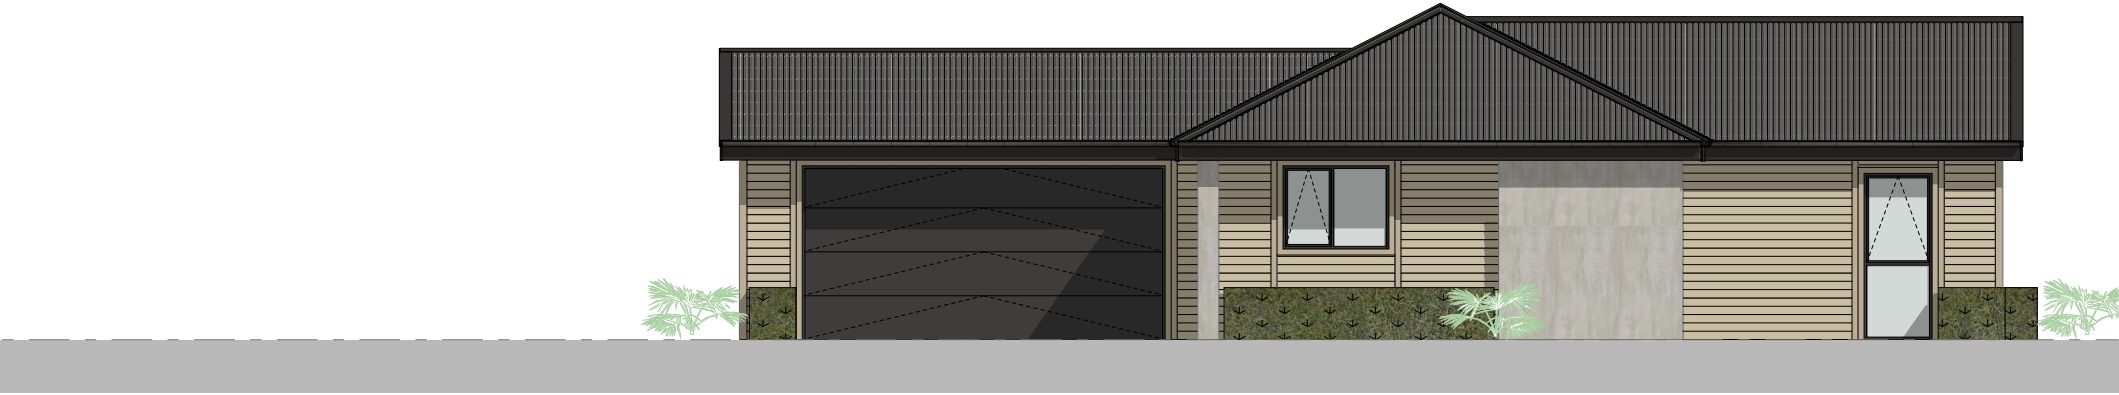


West Elevation
1:100




±0
1 Ground Floor


South Elevation
1:100

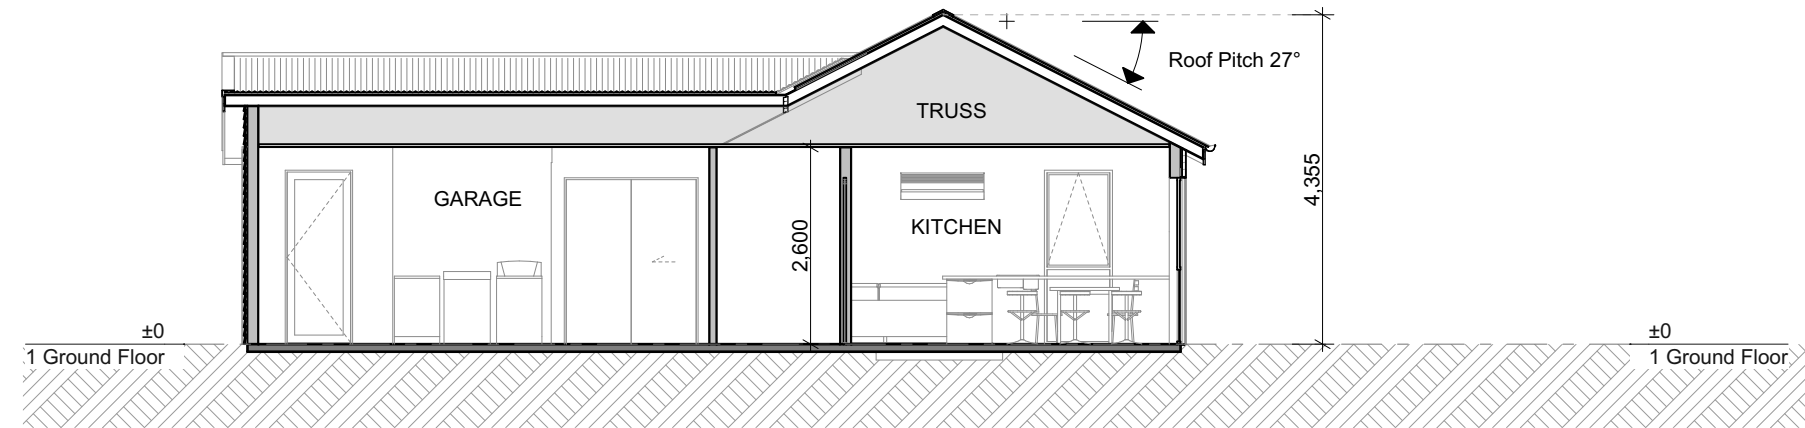

Section 1
1:100

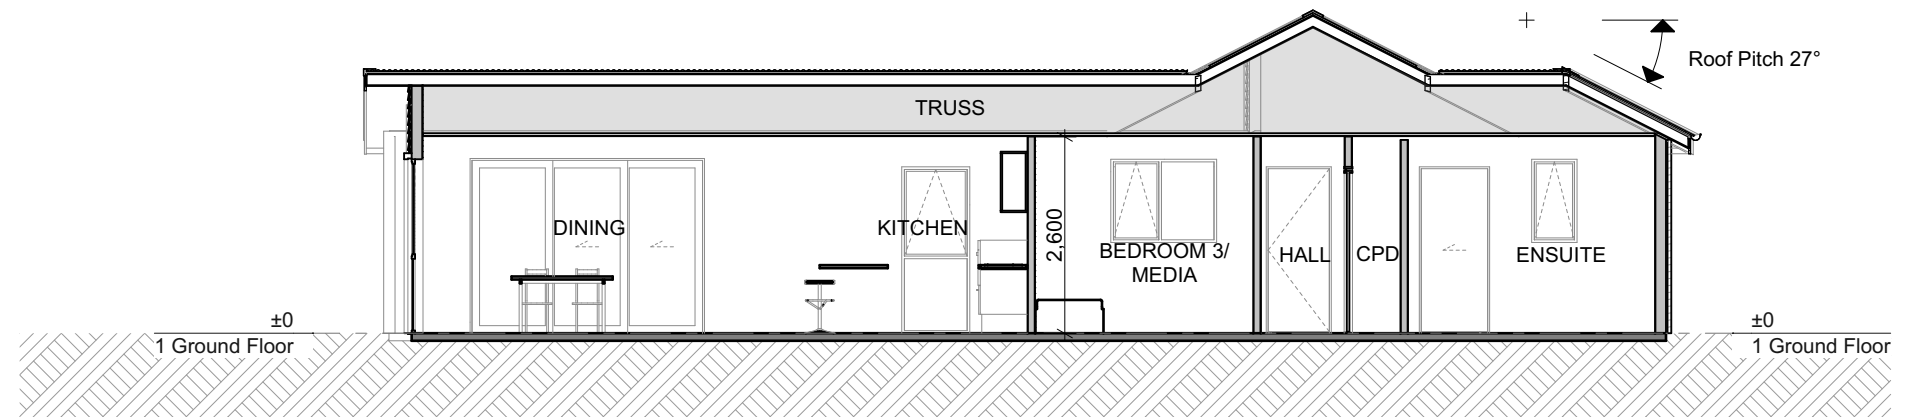

Section 2
1:100

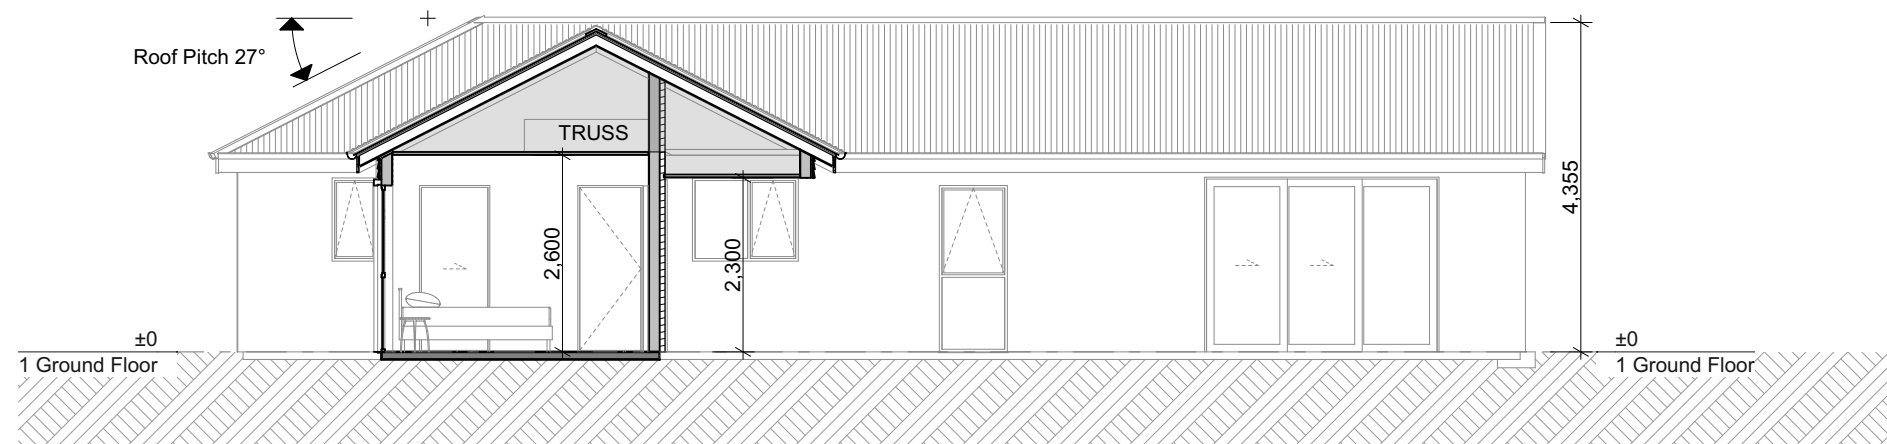


Section 3
1:100

Waimea 3B DG (North)


Resource Consent Issue

ROOF PALETTE

Corrugate Profile
Metal roofing

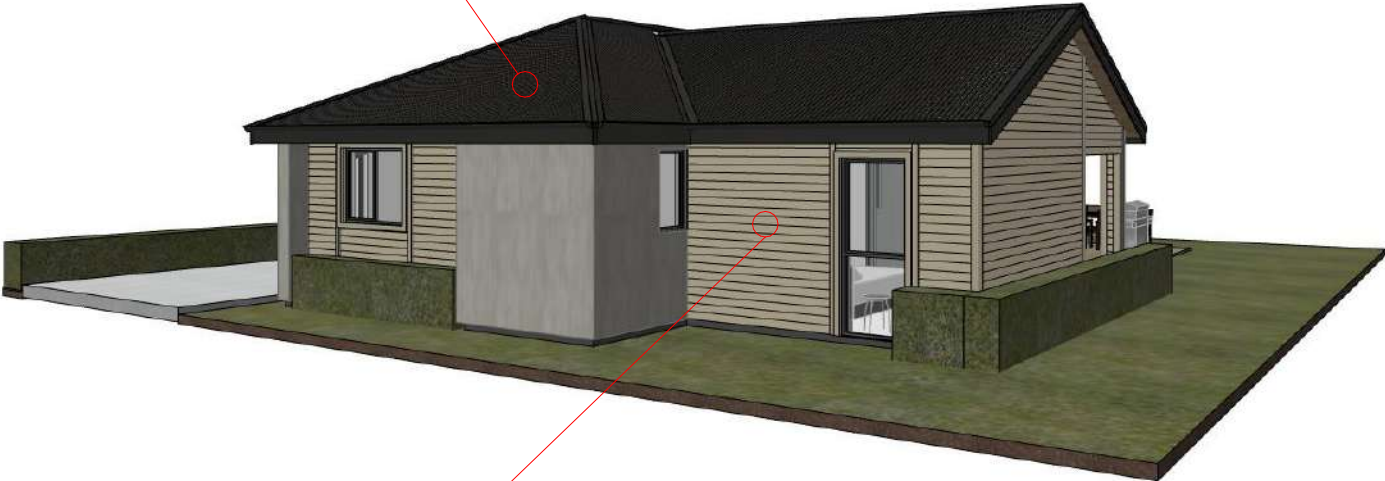

CLADDING PALETTE

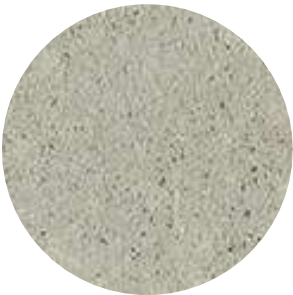

Sto Easy Render, or Similar



Bevel Back Weather Boards




Resene Triple Ash


Waimea 3B DG (South)

Resource Consent Issue




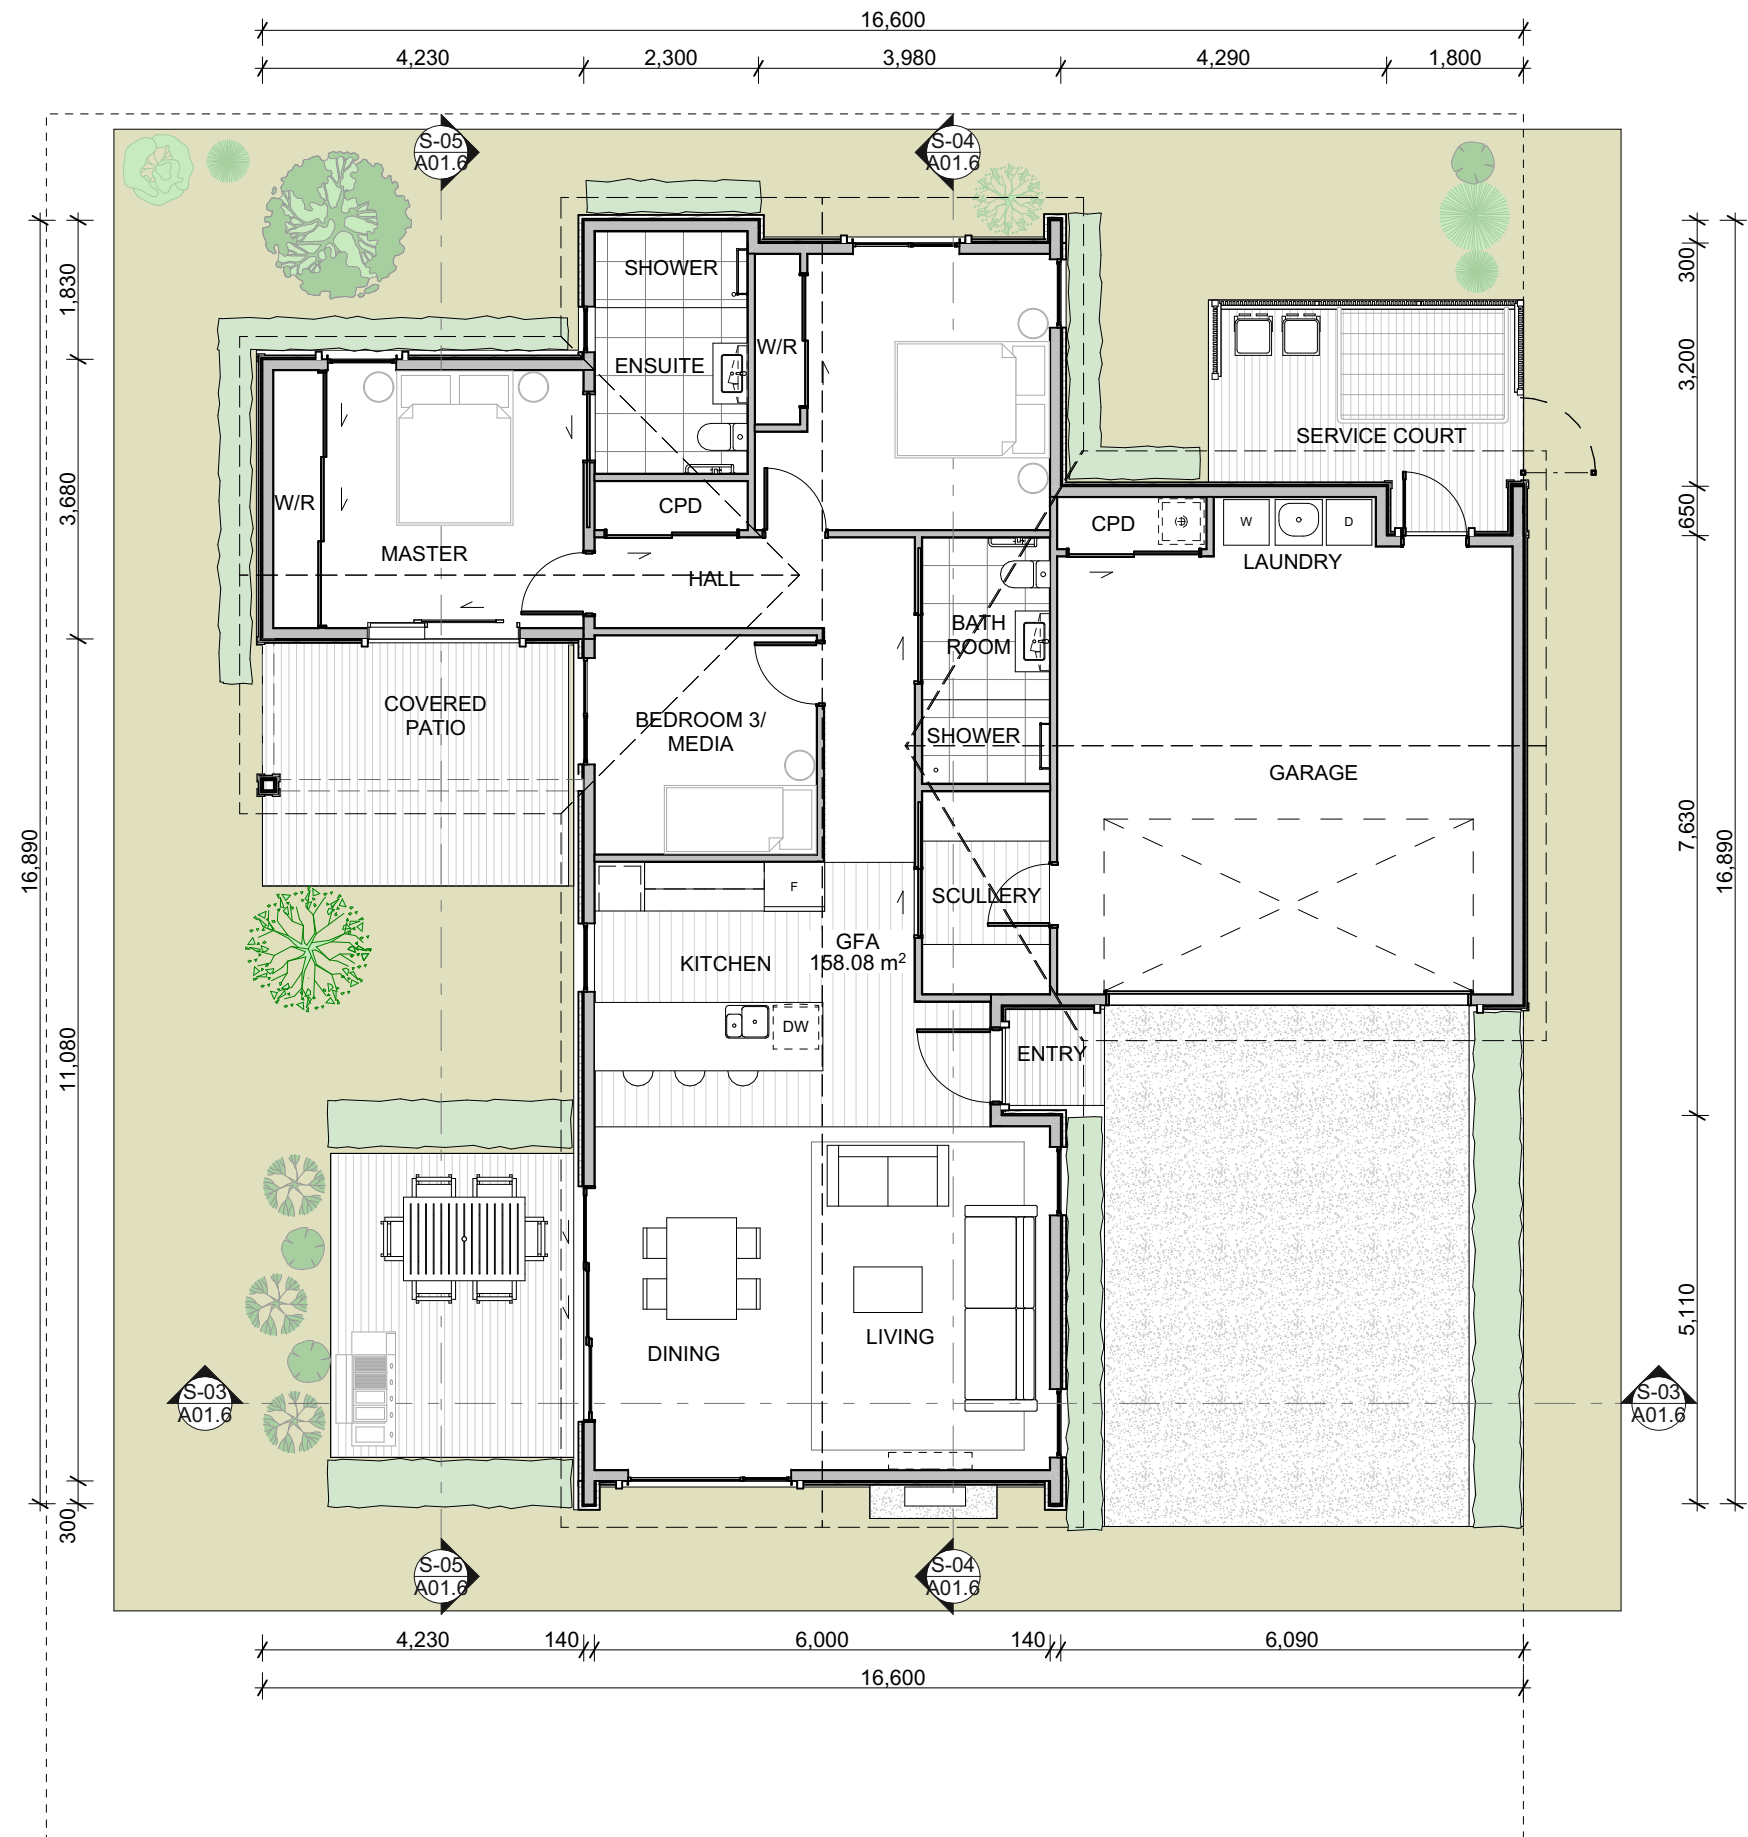

Ground Floor Plan
1:100

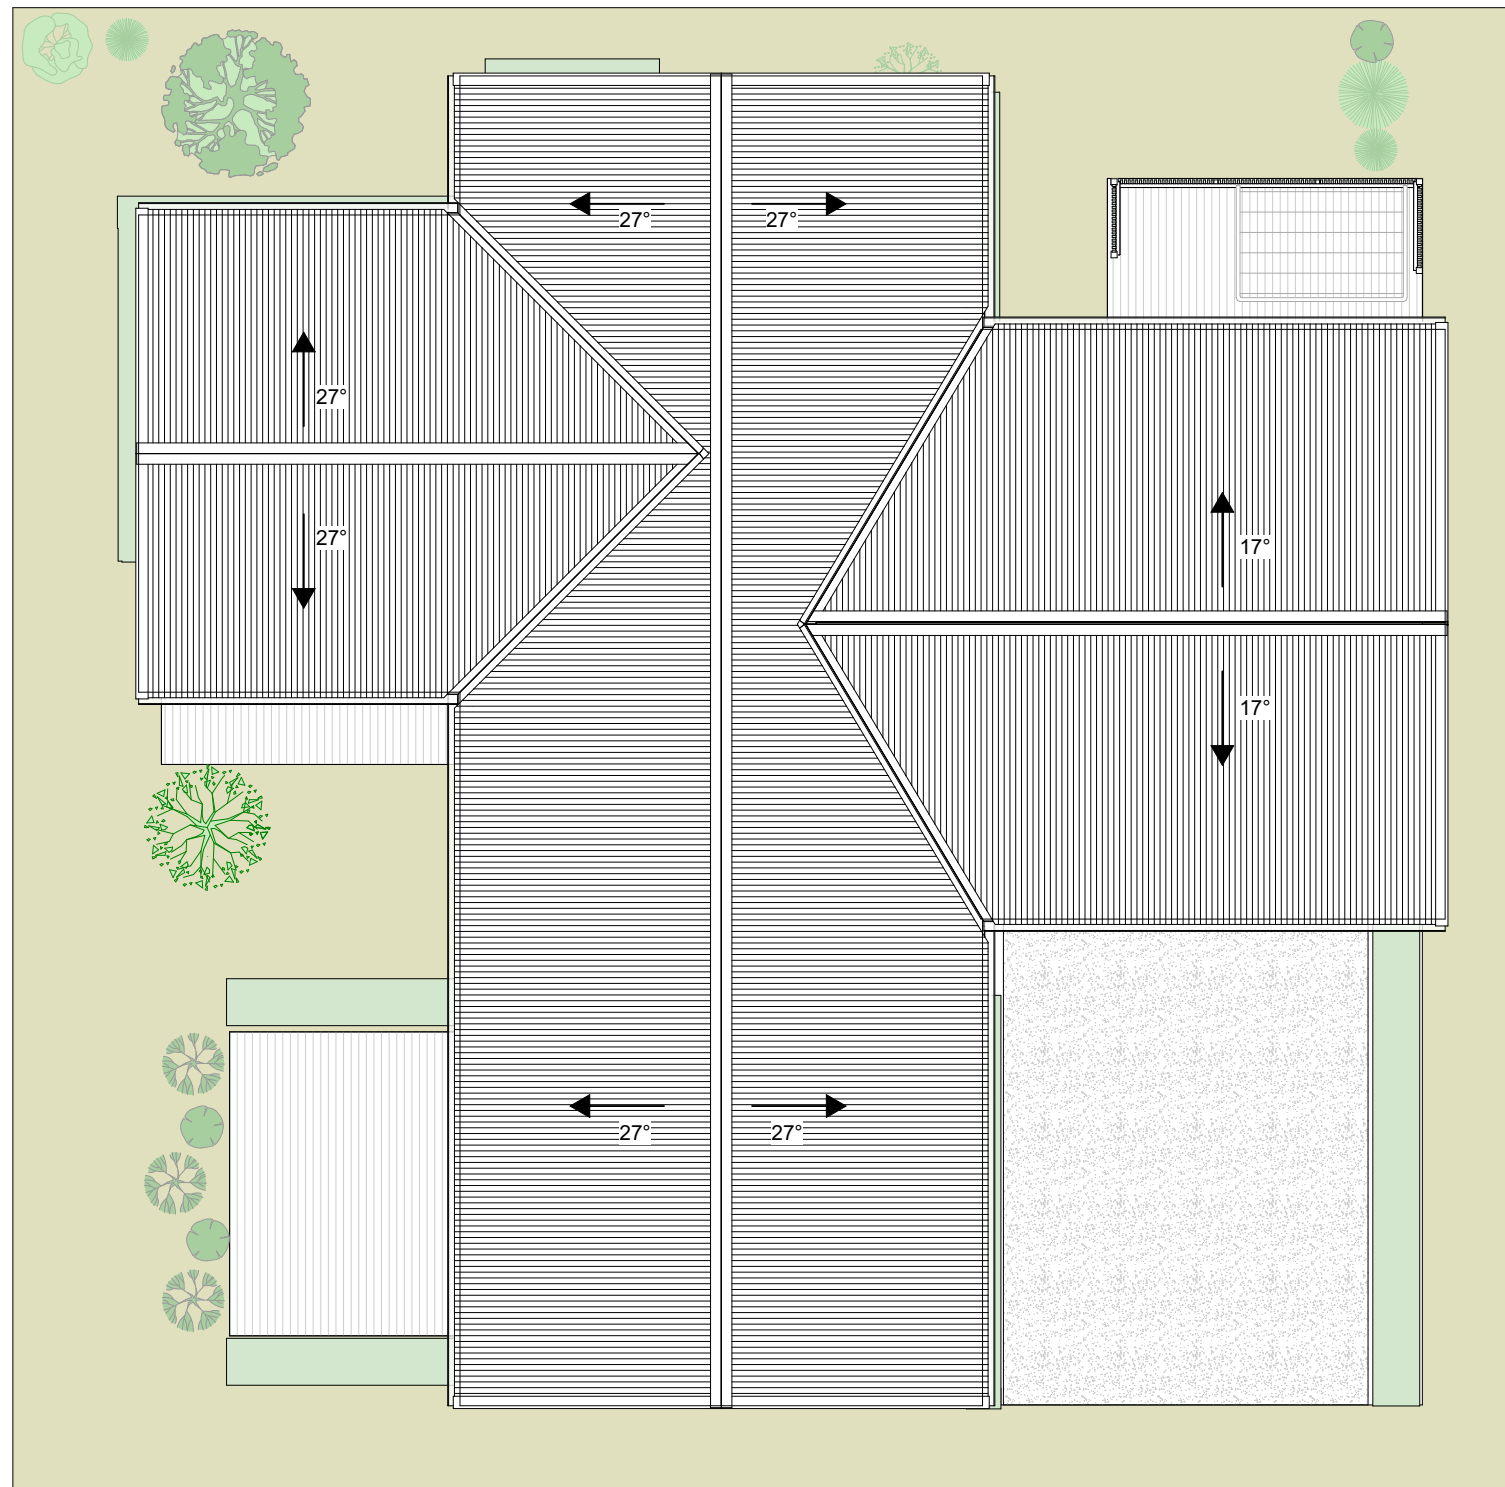


Roof
1:100

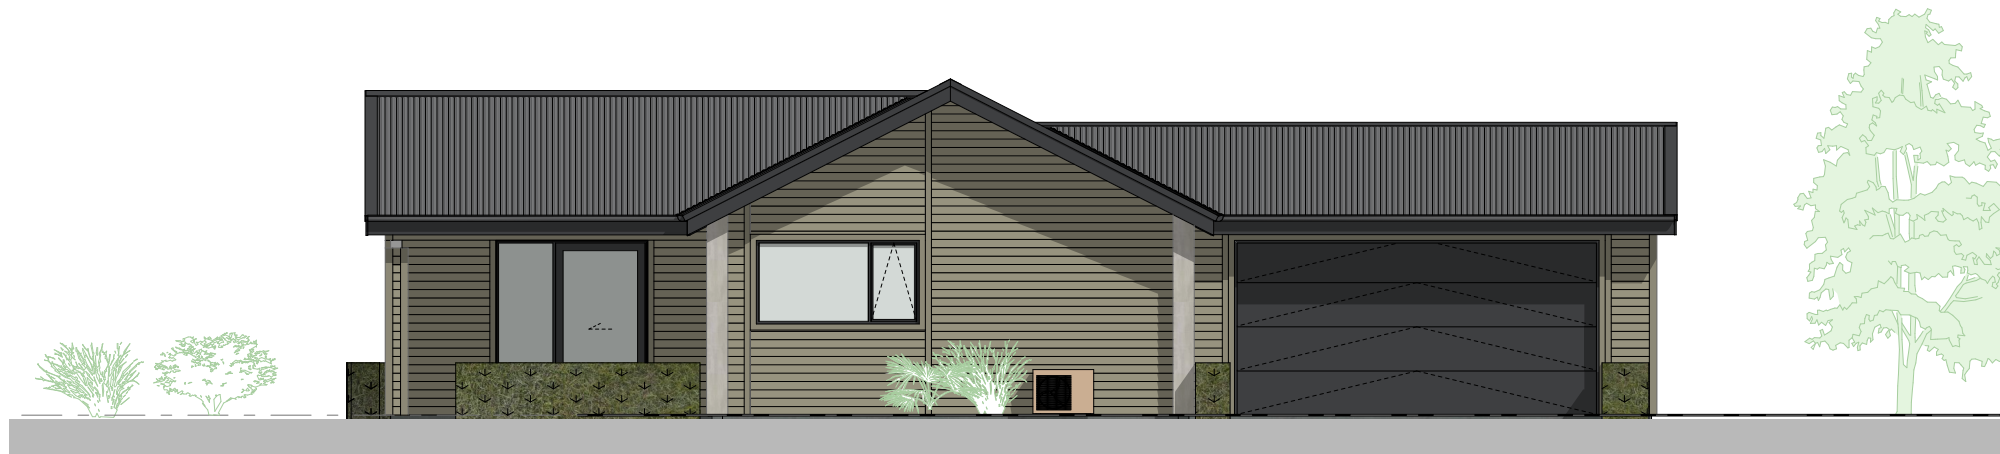

East Elevation
1:100



North Elevation
1:100

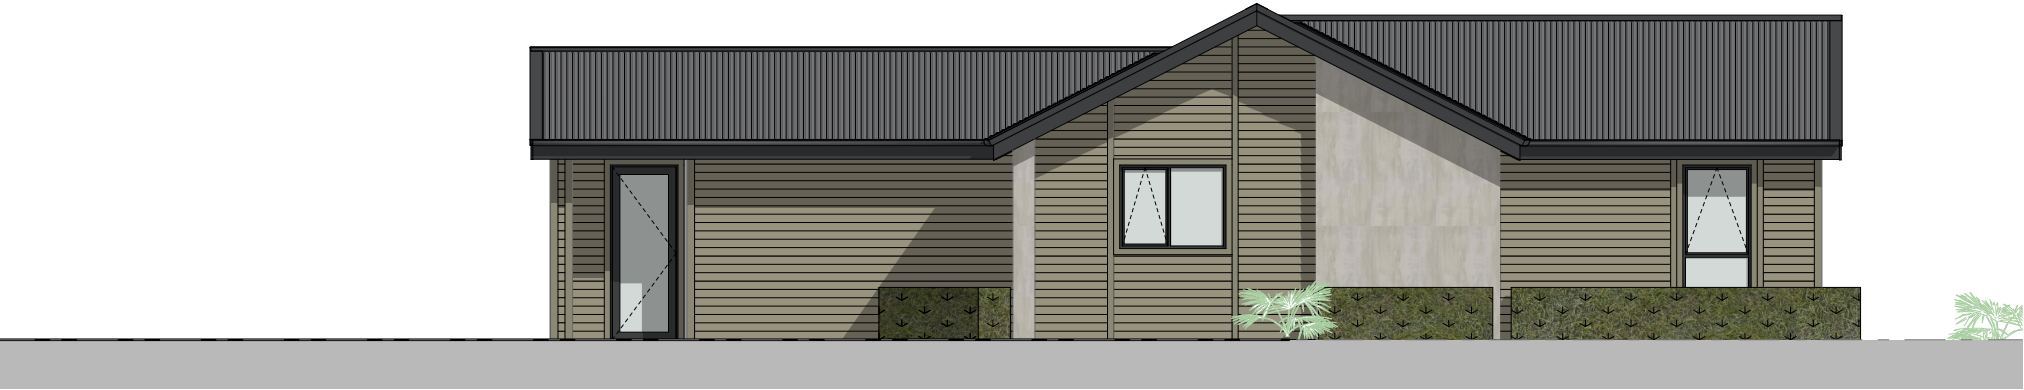


West Elevation
1:100




±0
1 Ground Floor


South Elevation
1:100

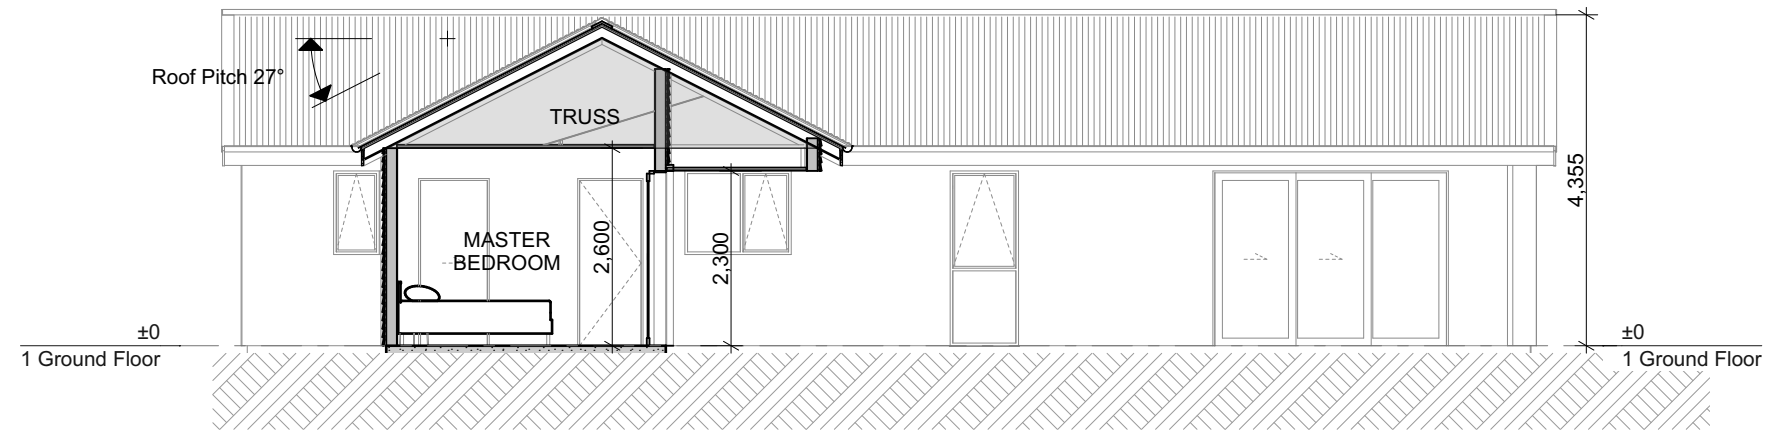

S-05 Section 1
1:100

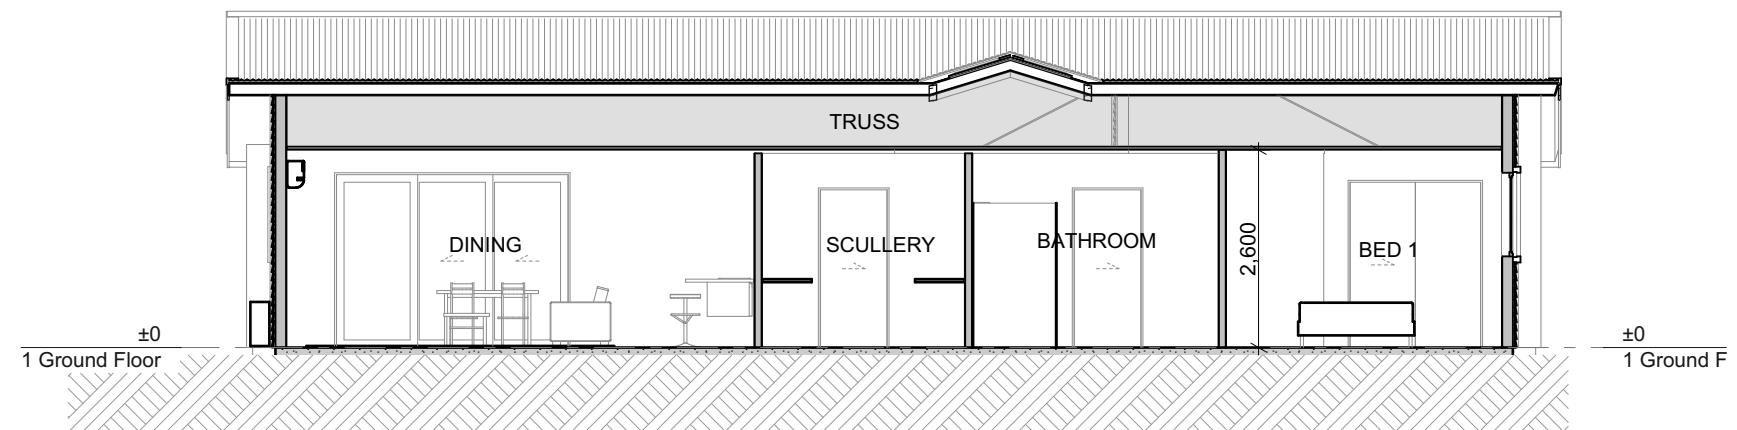

S-04 Section 2
1:100

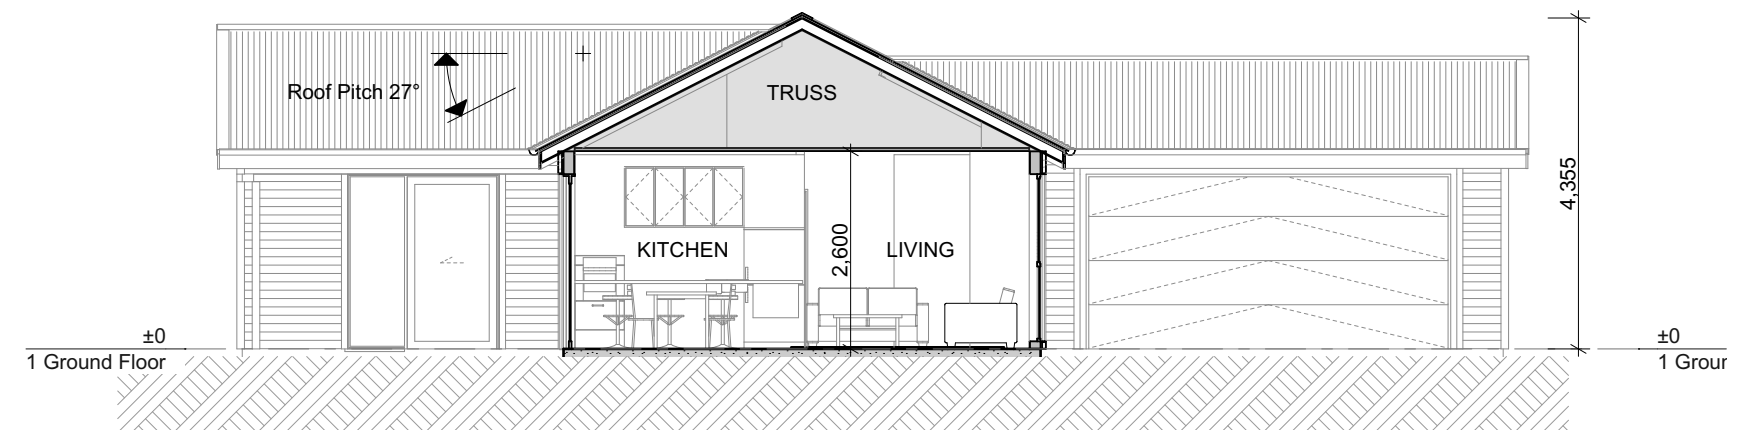



S-03 Section 3
1:100

Waimea 3B DG South


Resource Consent Issue

ROOF PALETTE


Corrugate Profile
Metal roofing

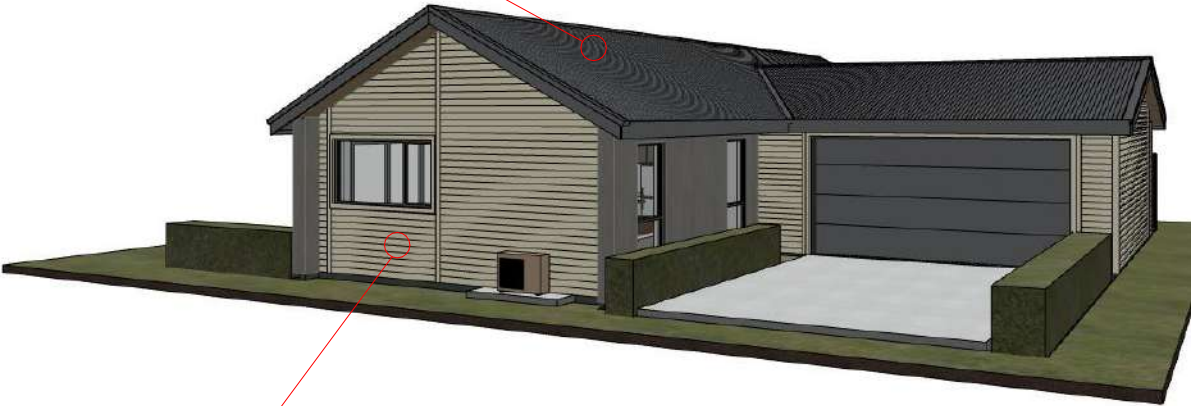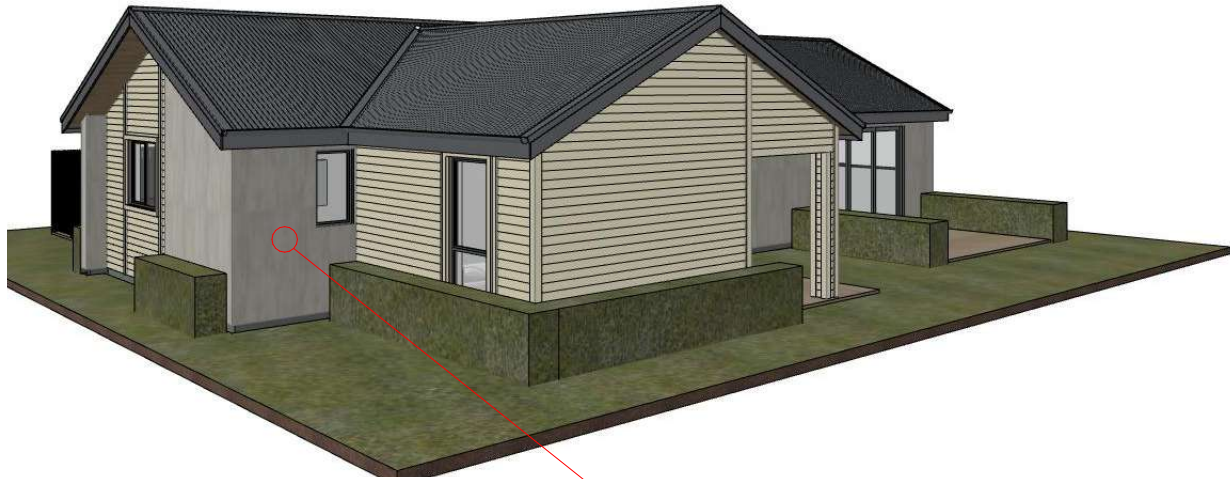

CLADDING PALETTE

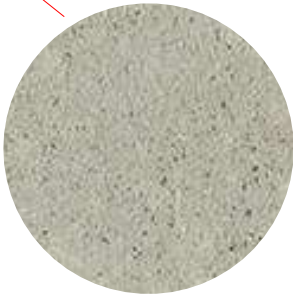

Sto Easy Render, or Similar

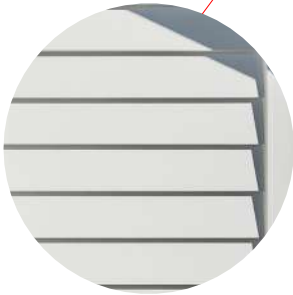

Bevel Back Weather Boards



Resene Triple Ash


Ruru

Resource Consent Issue








Ground Floor Plan
1:100

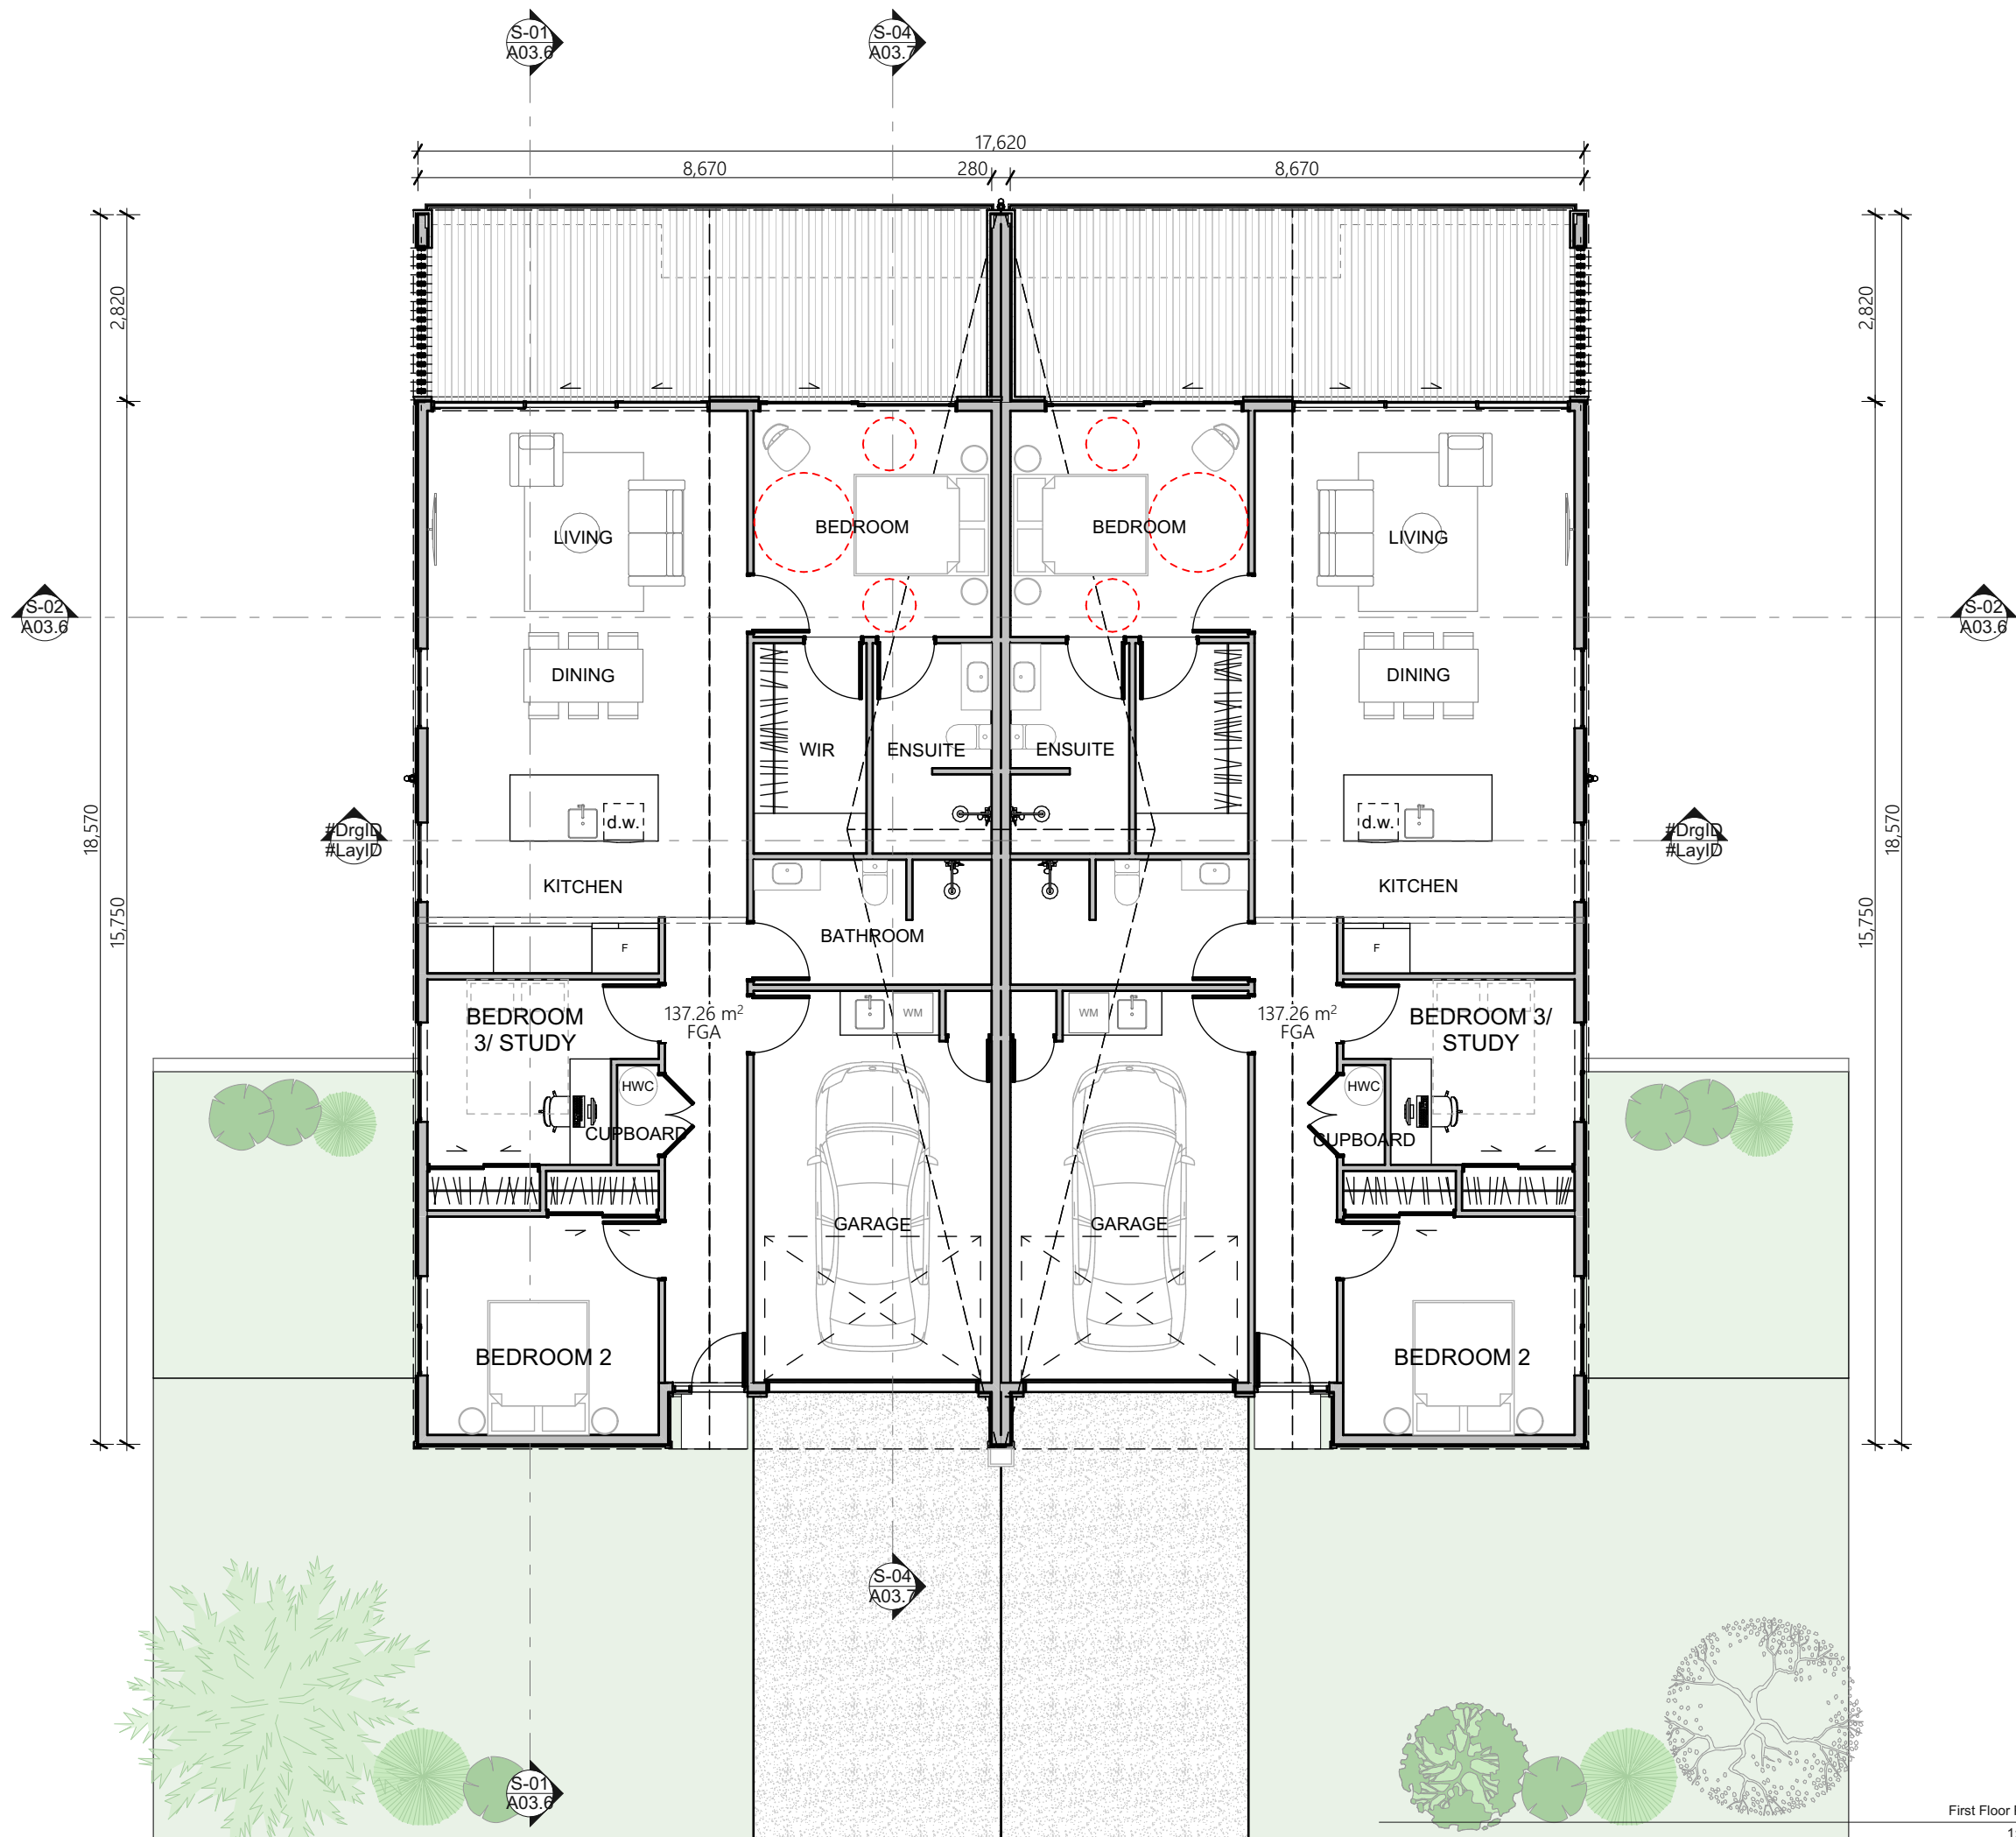

First Floor Plan
1:100



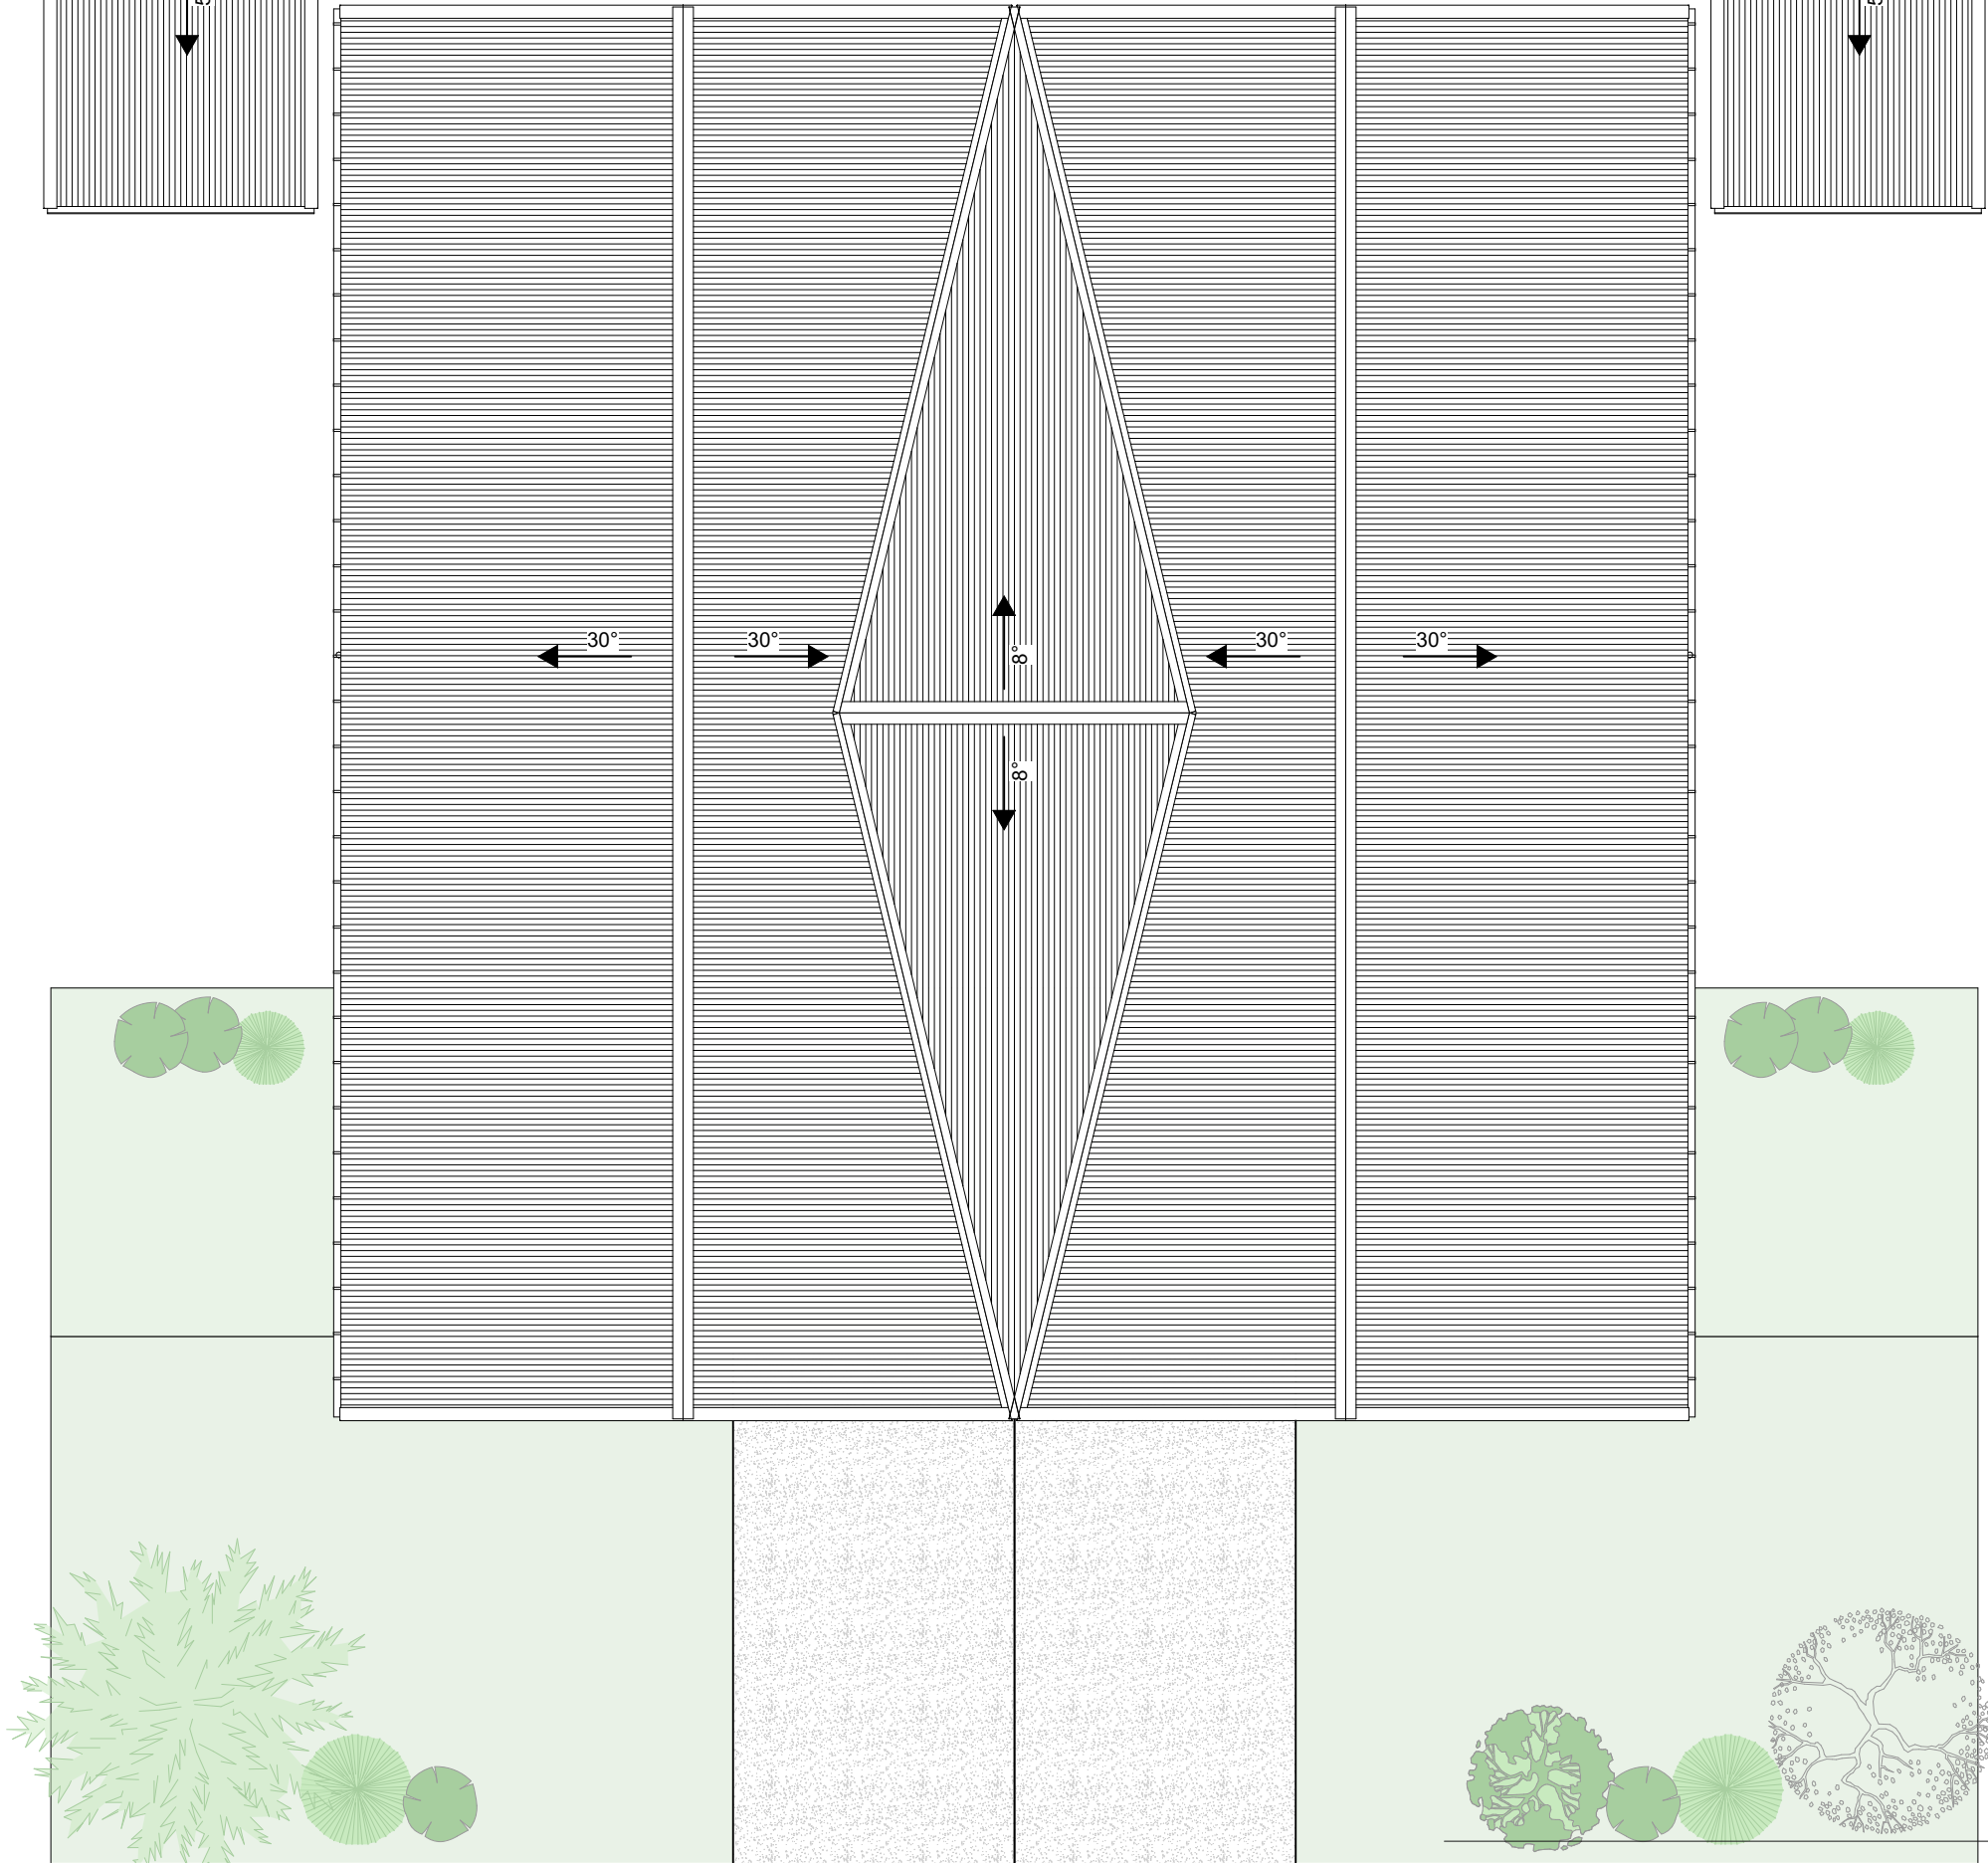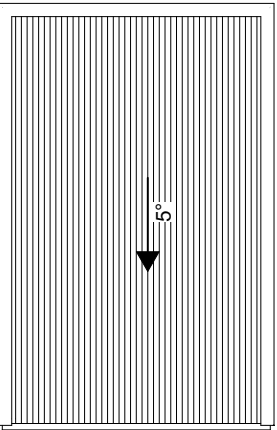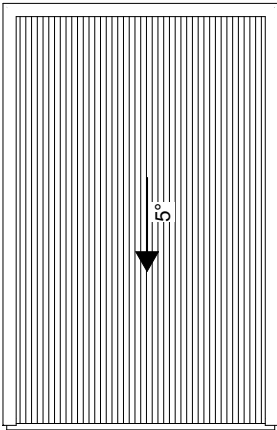






East Elevation



North Elevation



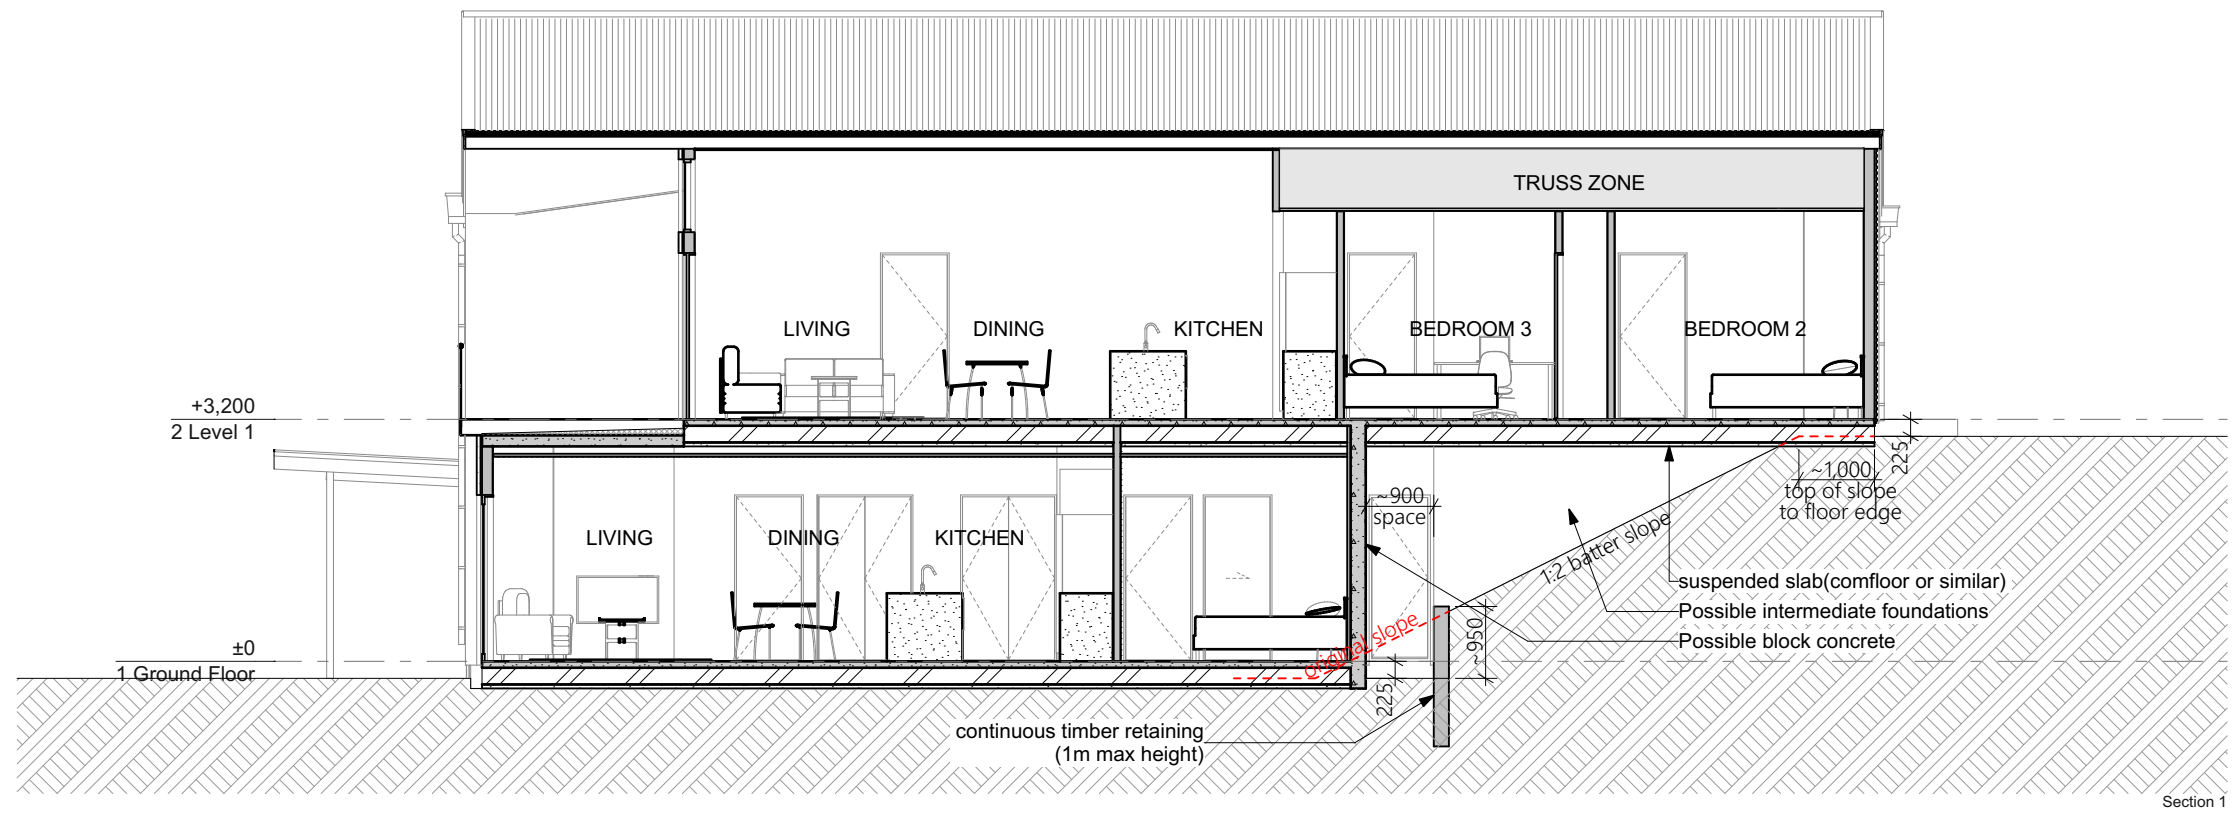

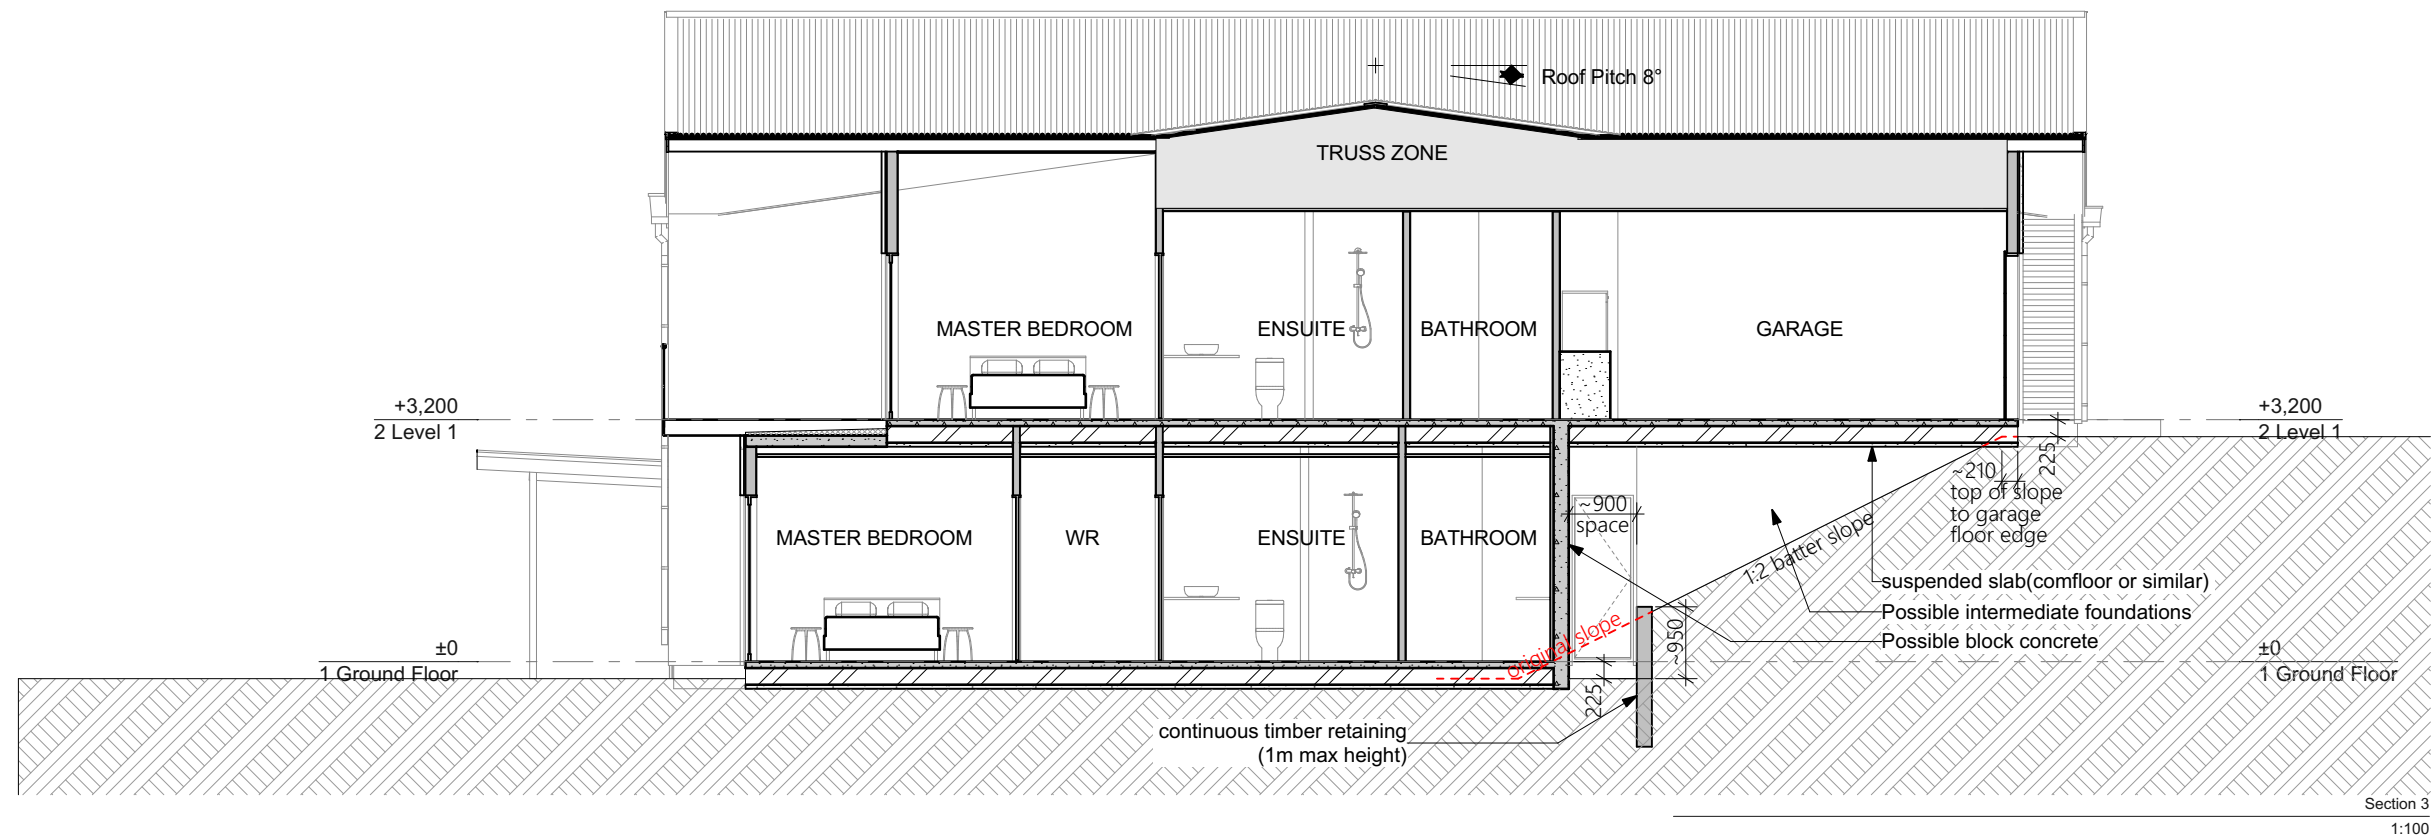
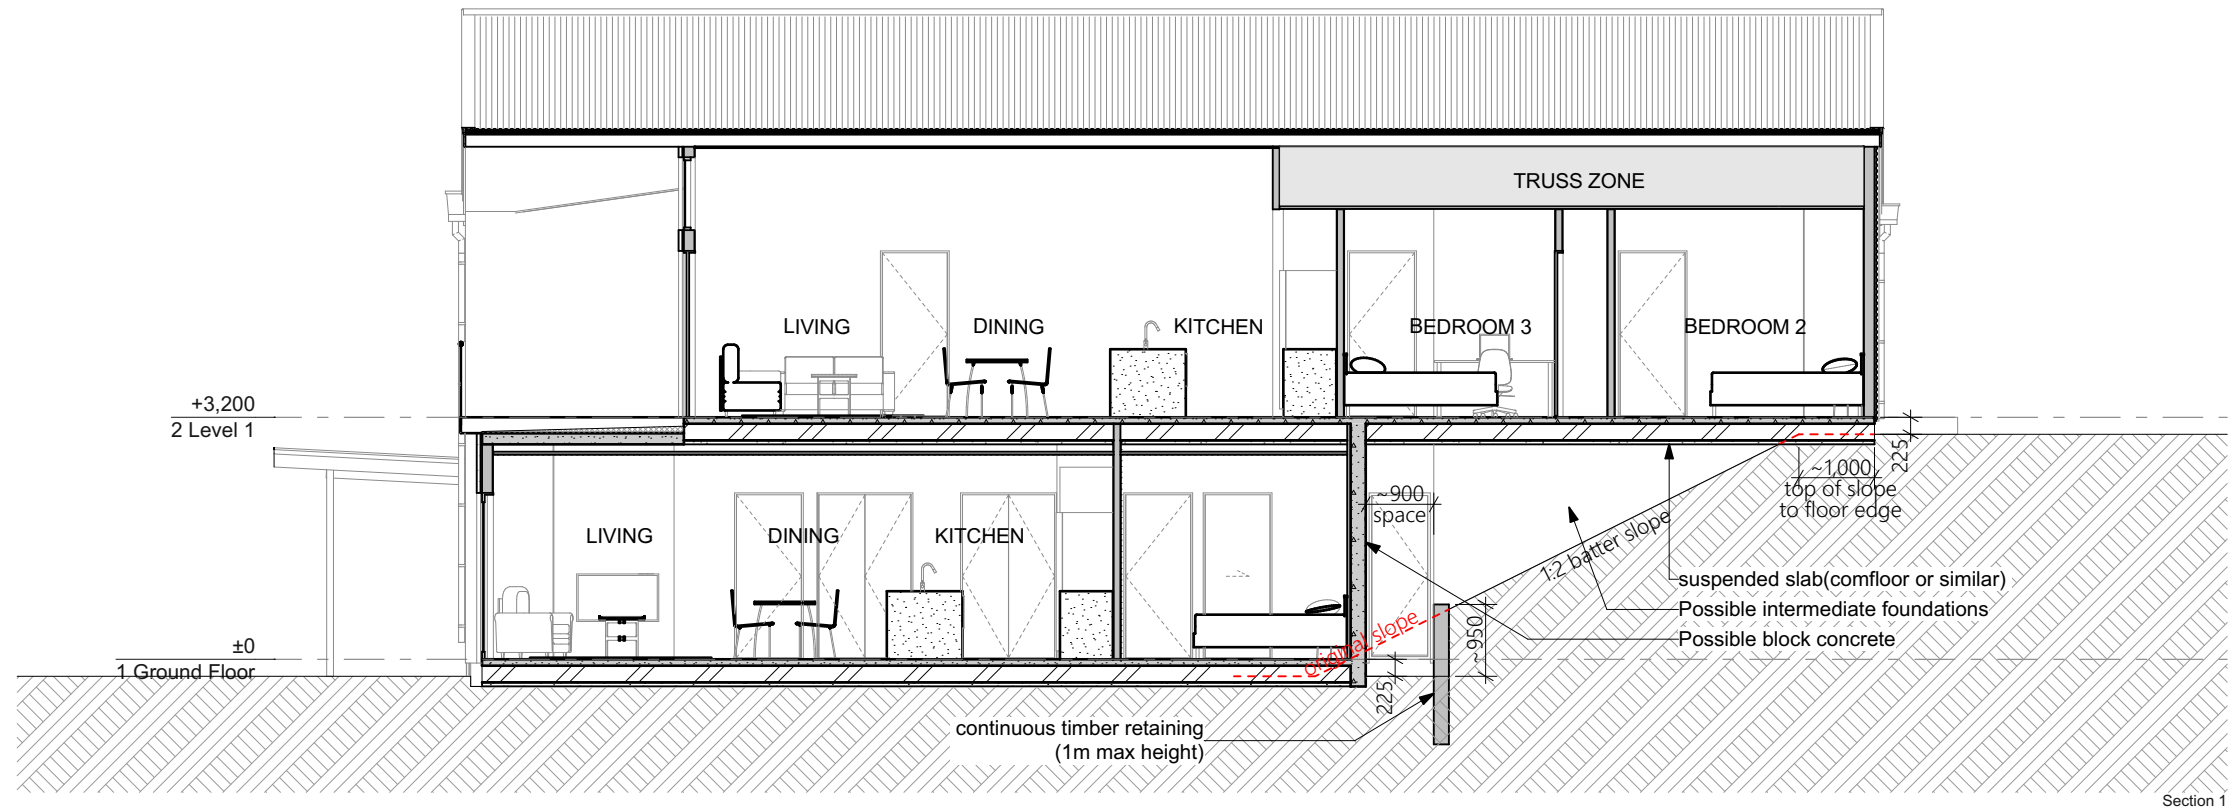


Ruru


Resource Consent Issue

ROOF PALETTE


Corrugate Profile
Metal roofing

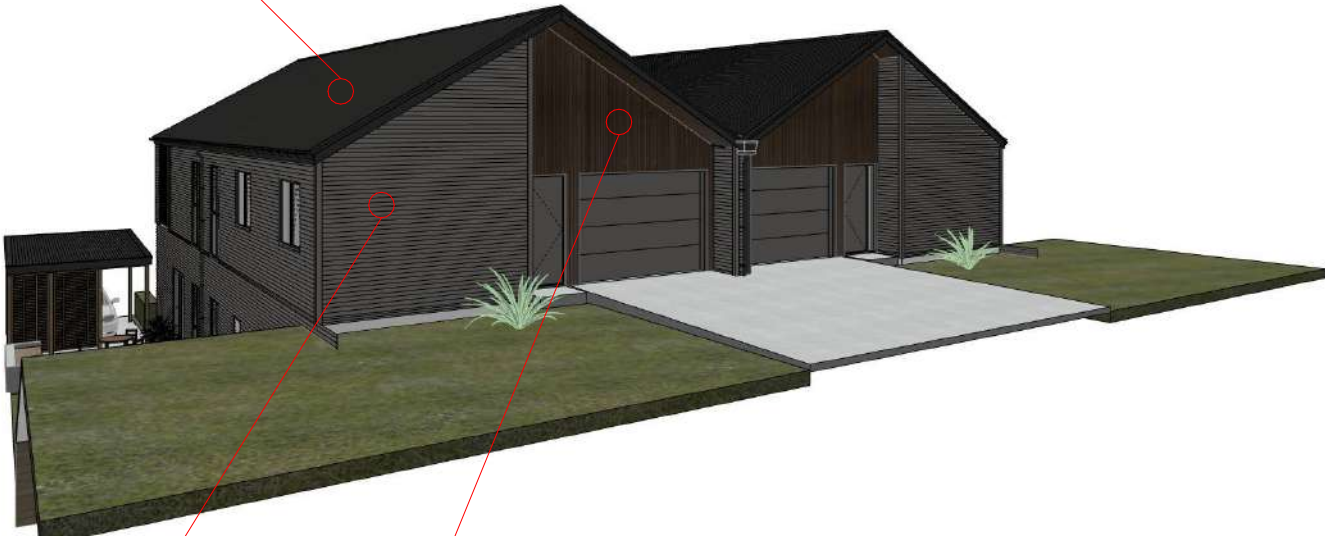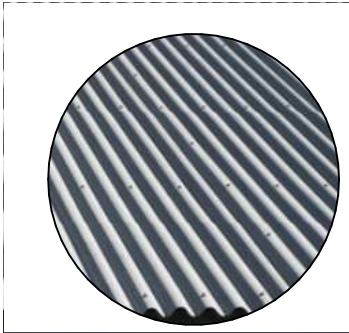


CLADDING PALETTE

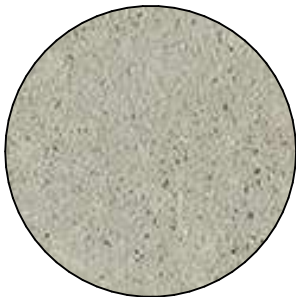

Sto Easy Render, or Similar

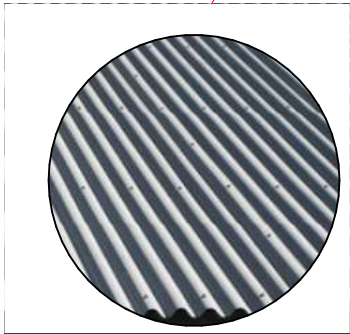

Corrugate Profile
Metal roofing

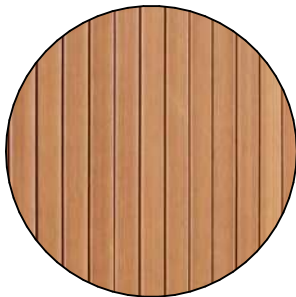

Heat Treated Timber
JSC or Similar



Resene Quarter Ironsand