Schedule A of Figures

Figure number	Title of the Figure	Source
1	The existing quarry and the neighbouring sites: Quarry Effects Line.	Figure 3 in the Acoustic and Vibration Assessment, Styles Group, 23 March 2026
2	Site Location-Wider Context.	Figure 1 in Appendix B12.4.5
3	Off set / Compensation Site Locations.	Appendix B12.4.6 to the Ecological Assessment
4	Site Location-Local Context	Figure 2 in Appendix B12.4.5
5	Existing Quarry Operations.	Figure 6 in Appendix B12.4.5
6	Approved Pit Extent vs Proposed Pit LOQ Extent.	Figure 7 in Appendix B12.4.5
7	Catchment and Hydrology.	Figure 9 in Appendix B12.4.5
8	Rumble Strip.	Condition 77.
9	Potential planting areas identified within the pink dashed lines.	Figure 7 in Appendix 1 Graphic Supplement to the Landscape Response to Minute 6.
10	The Inferred Drawdown Zones.	Figure 20 in Hunua Quarry Development: Groundwater Effects Assessment" Pattle Delamore Partners Ltd, 30 March 2026.
11	Right Turn Bay Concept	Figures 1 to 4 in Appendix B12.4.14 Transportation Assessment, Commute.

Figure 1: The existing quarry and the neighbouring sites: Quarry Effects Line


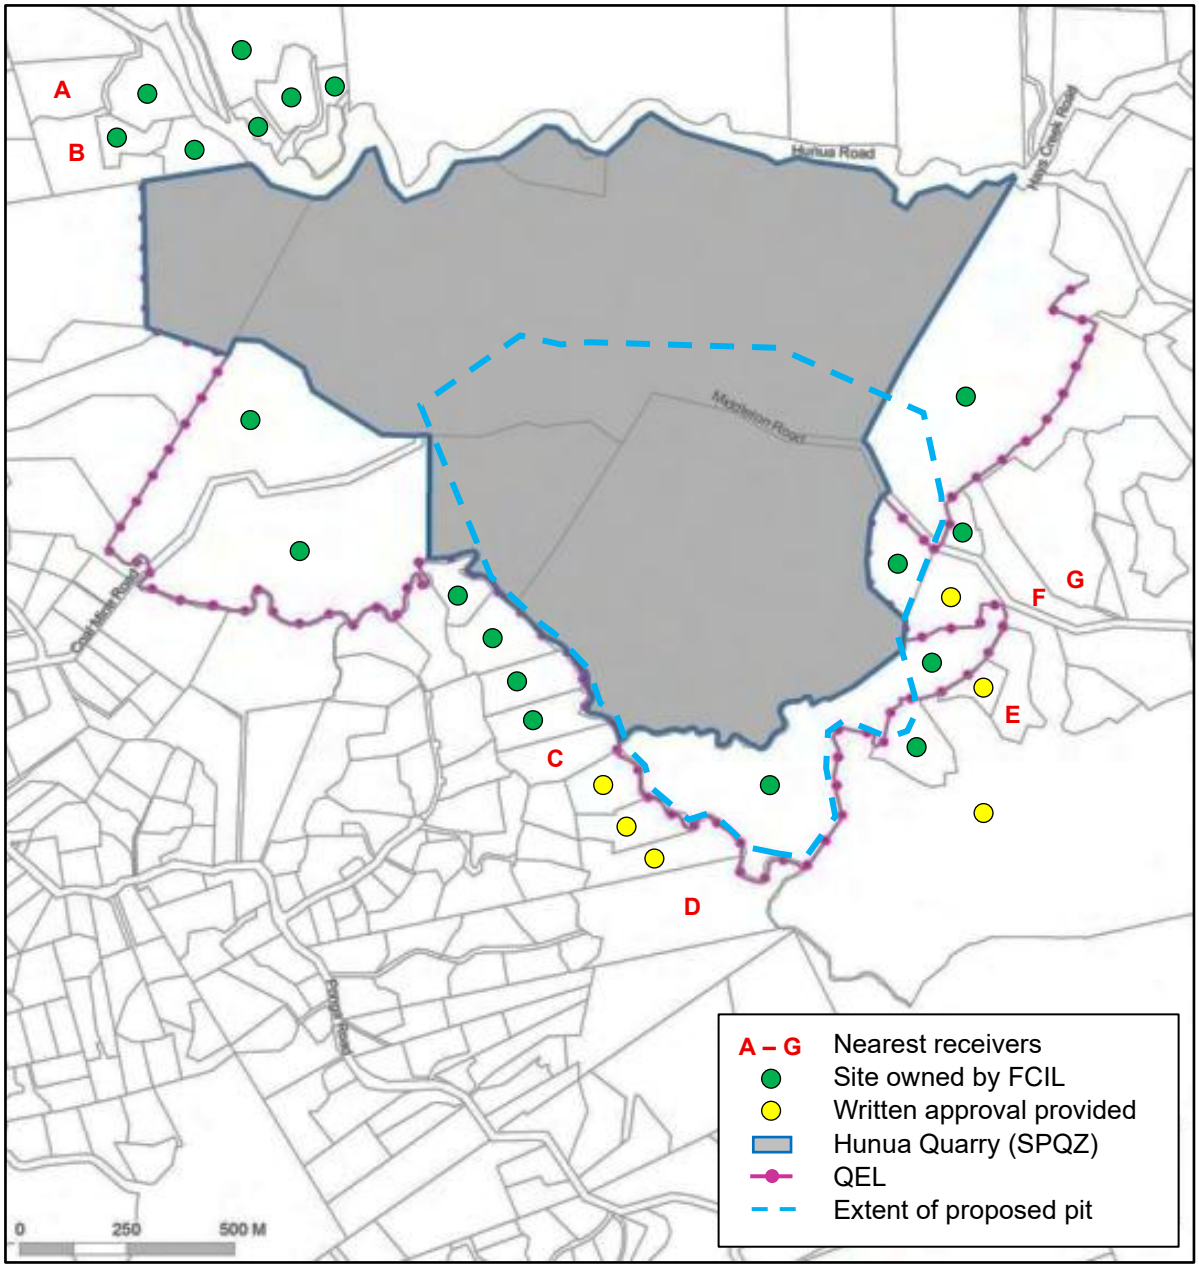


Figure 1: The existing quarry and the neighbouring sites

Figure 2: Site Location-Wider Context

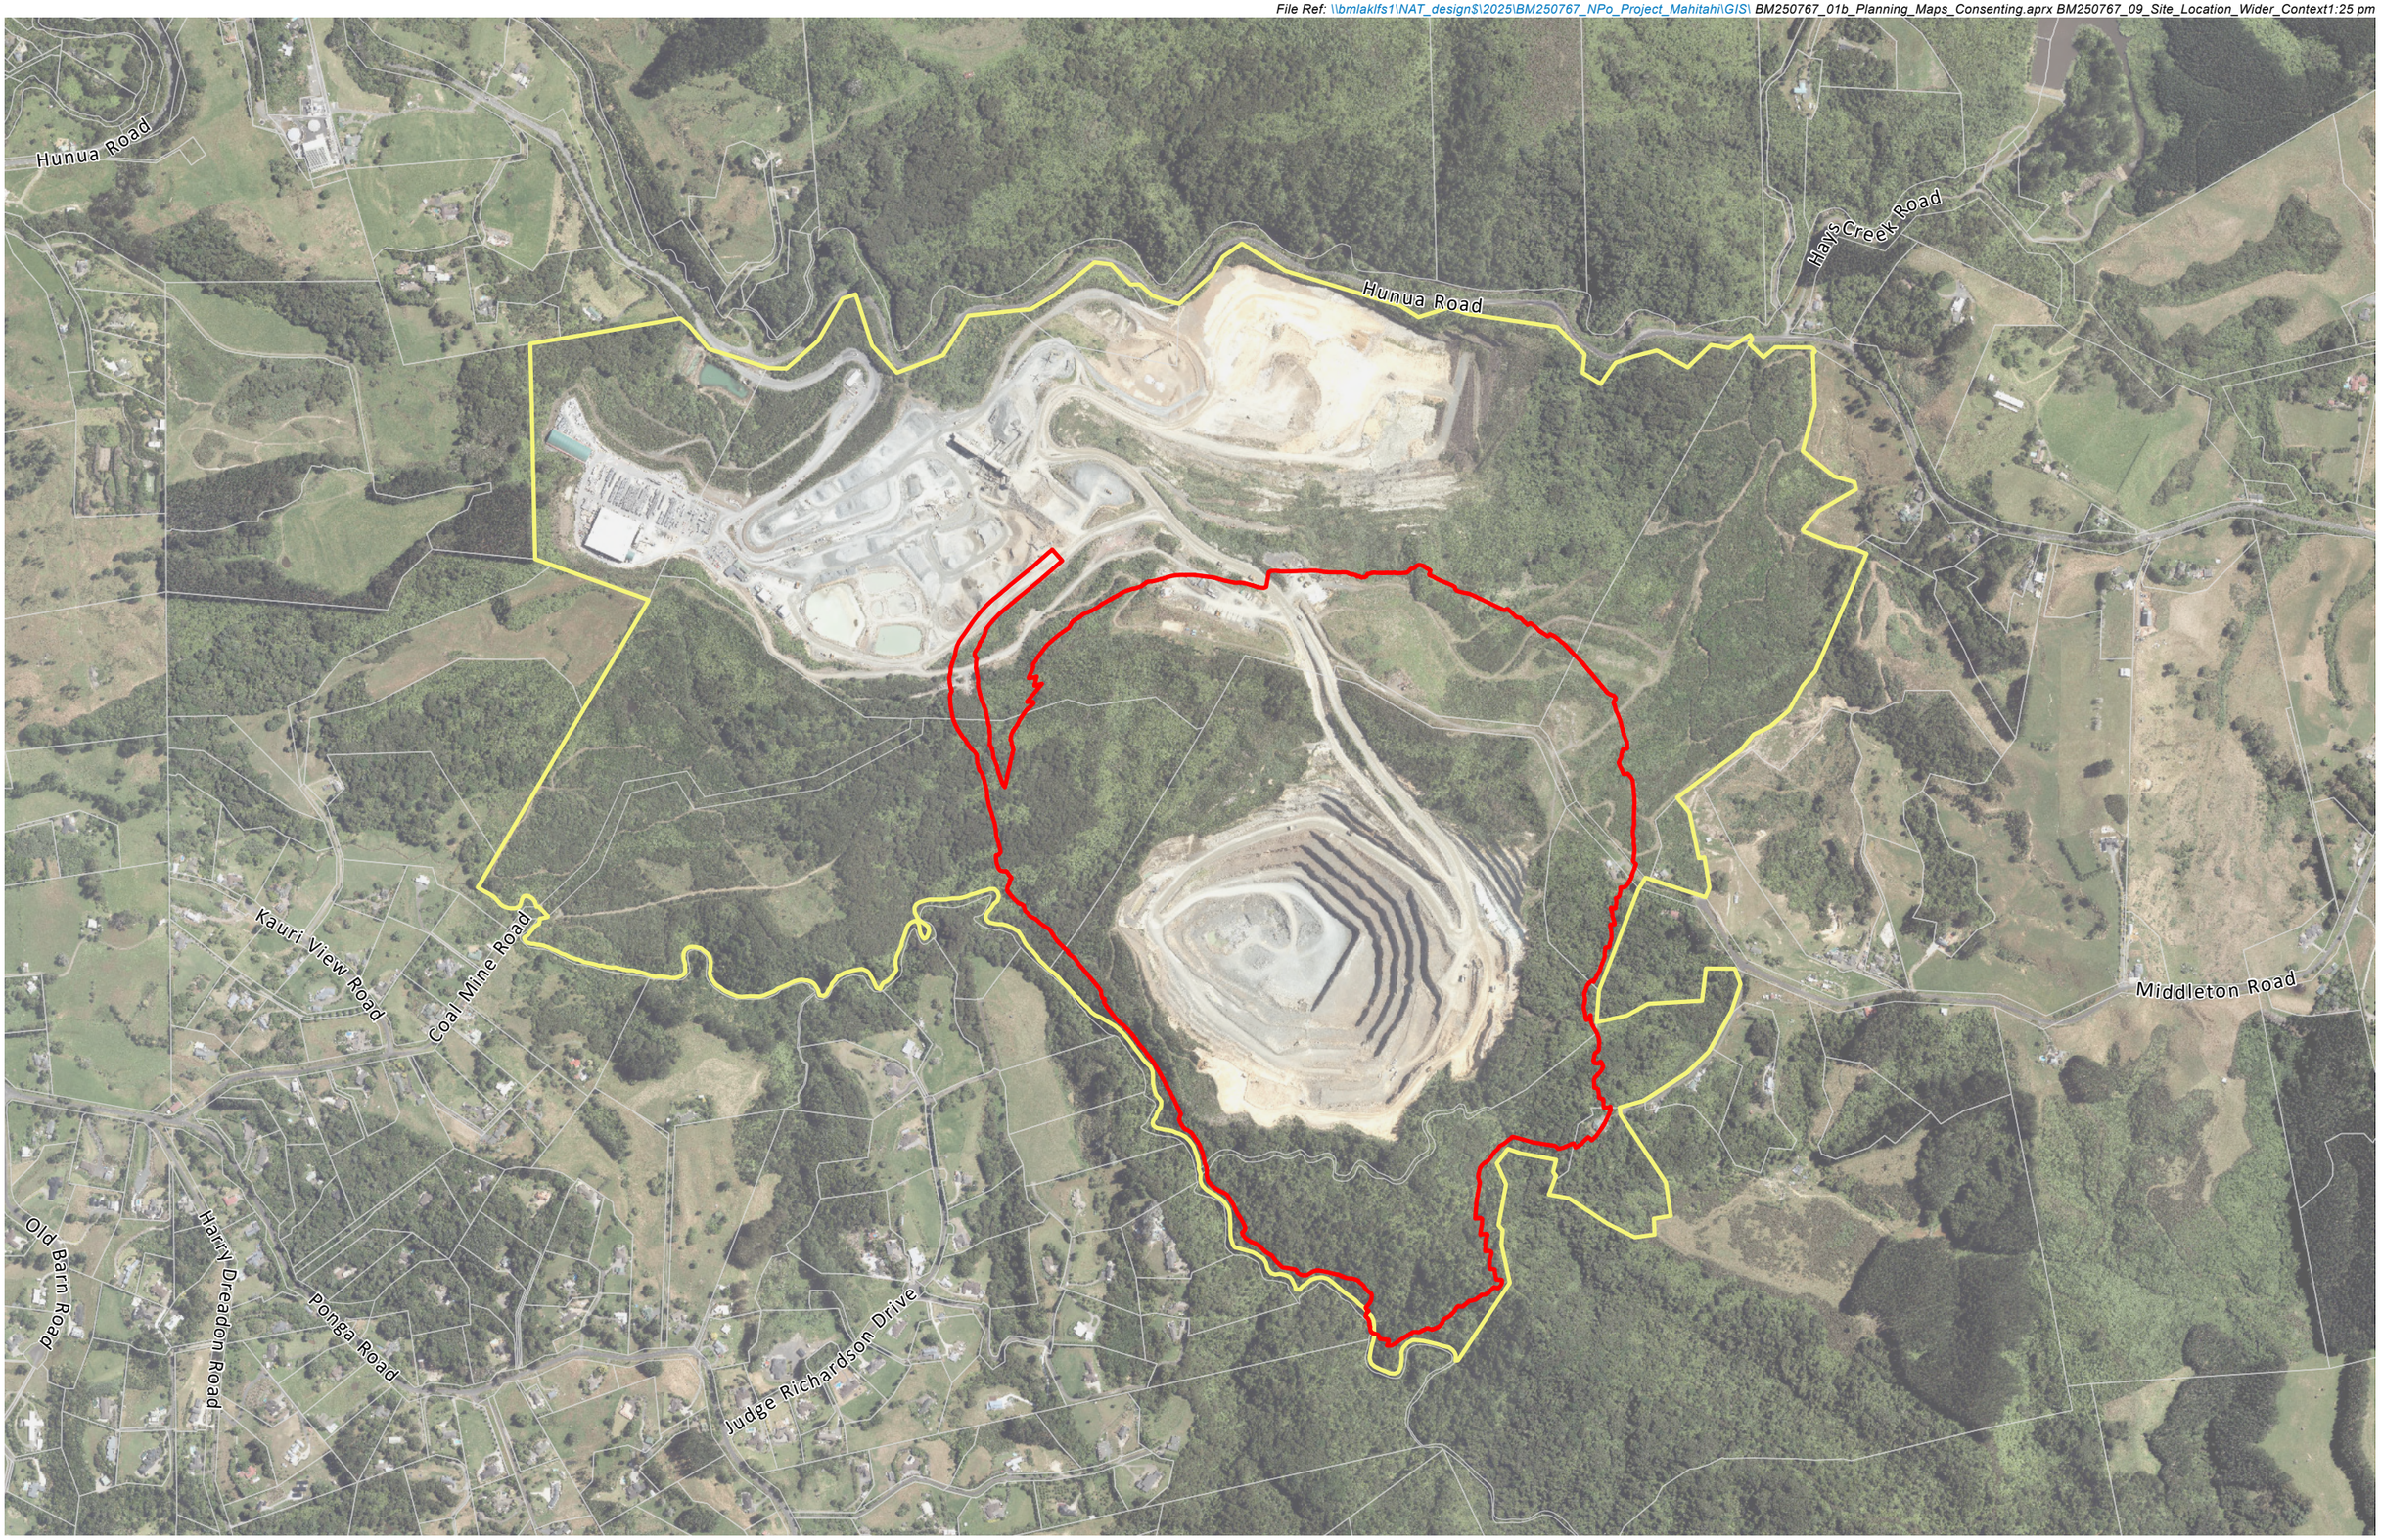

Boffa Miskell

www.boffamiskell.co.nz

This plan has been prepared by Boffa Miskell Limited on the instructions of our Client, in accordance with the agreed scope of work. If it is intended to support an application under the Fast-track Approvals Act 2024 it may be relied upon by the Expert Panel and relevant administering agencies for the purposes of assessing the application. While Boffa Miskell Limited has exercised due care in preparing this plan, it does not accept liability for any use of the plan beyond its intended purpose. Where information has been supplied by the Client or obtained from external sources, it has been assumed to be accurate unless otherwise stated.

0 200 400 m

1:10,000 @ A3

Data Sources: LINZ (Aerials 02/2025, Parcels, Roads), Winstone Aggregates, BML

Projection: NZGD 2000 New Zealand Transverse Mercator

LEGEND

- The Site
- Quarry Development Area
- Land Parcels

HUNUA QUARRY DEVELOPMENT

Site Location - Wider Context


Date: 27 March 2026 | Revision: 0

Plan prepared by Boffa Miskell Limited

Project Manager: Nick.Pollard@boffamiskell.co.nz | Drawn: SGa | Checked: NPo

Figure 2

Figure 3: Off set / Compensation Site Locations

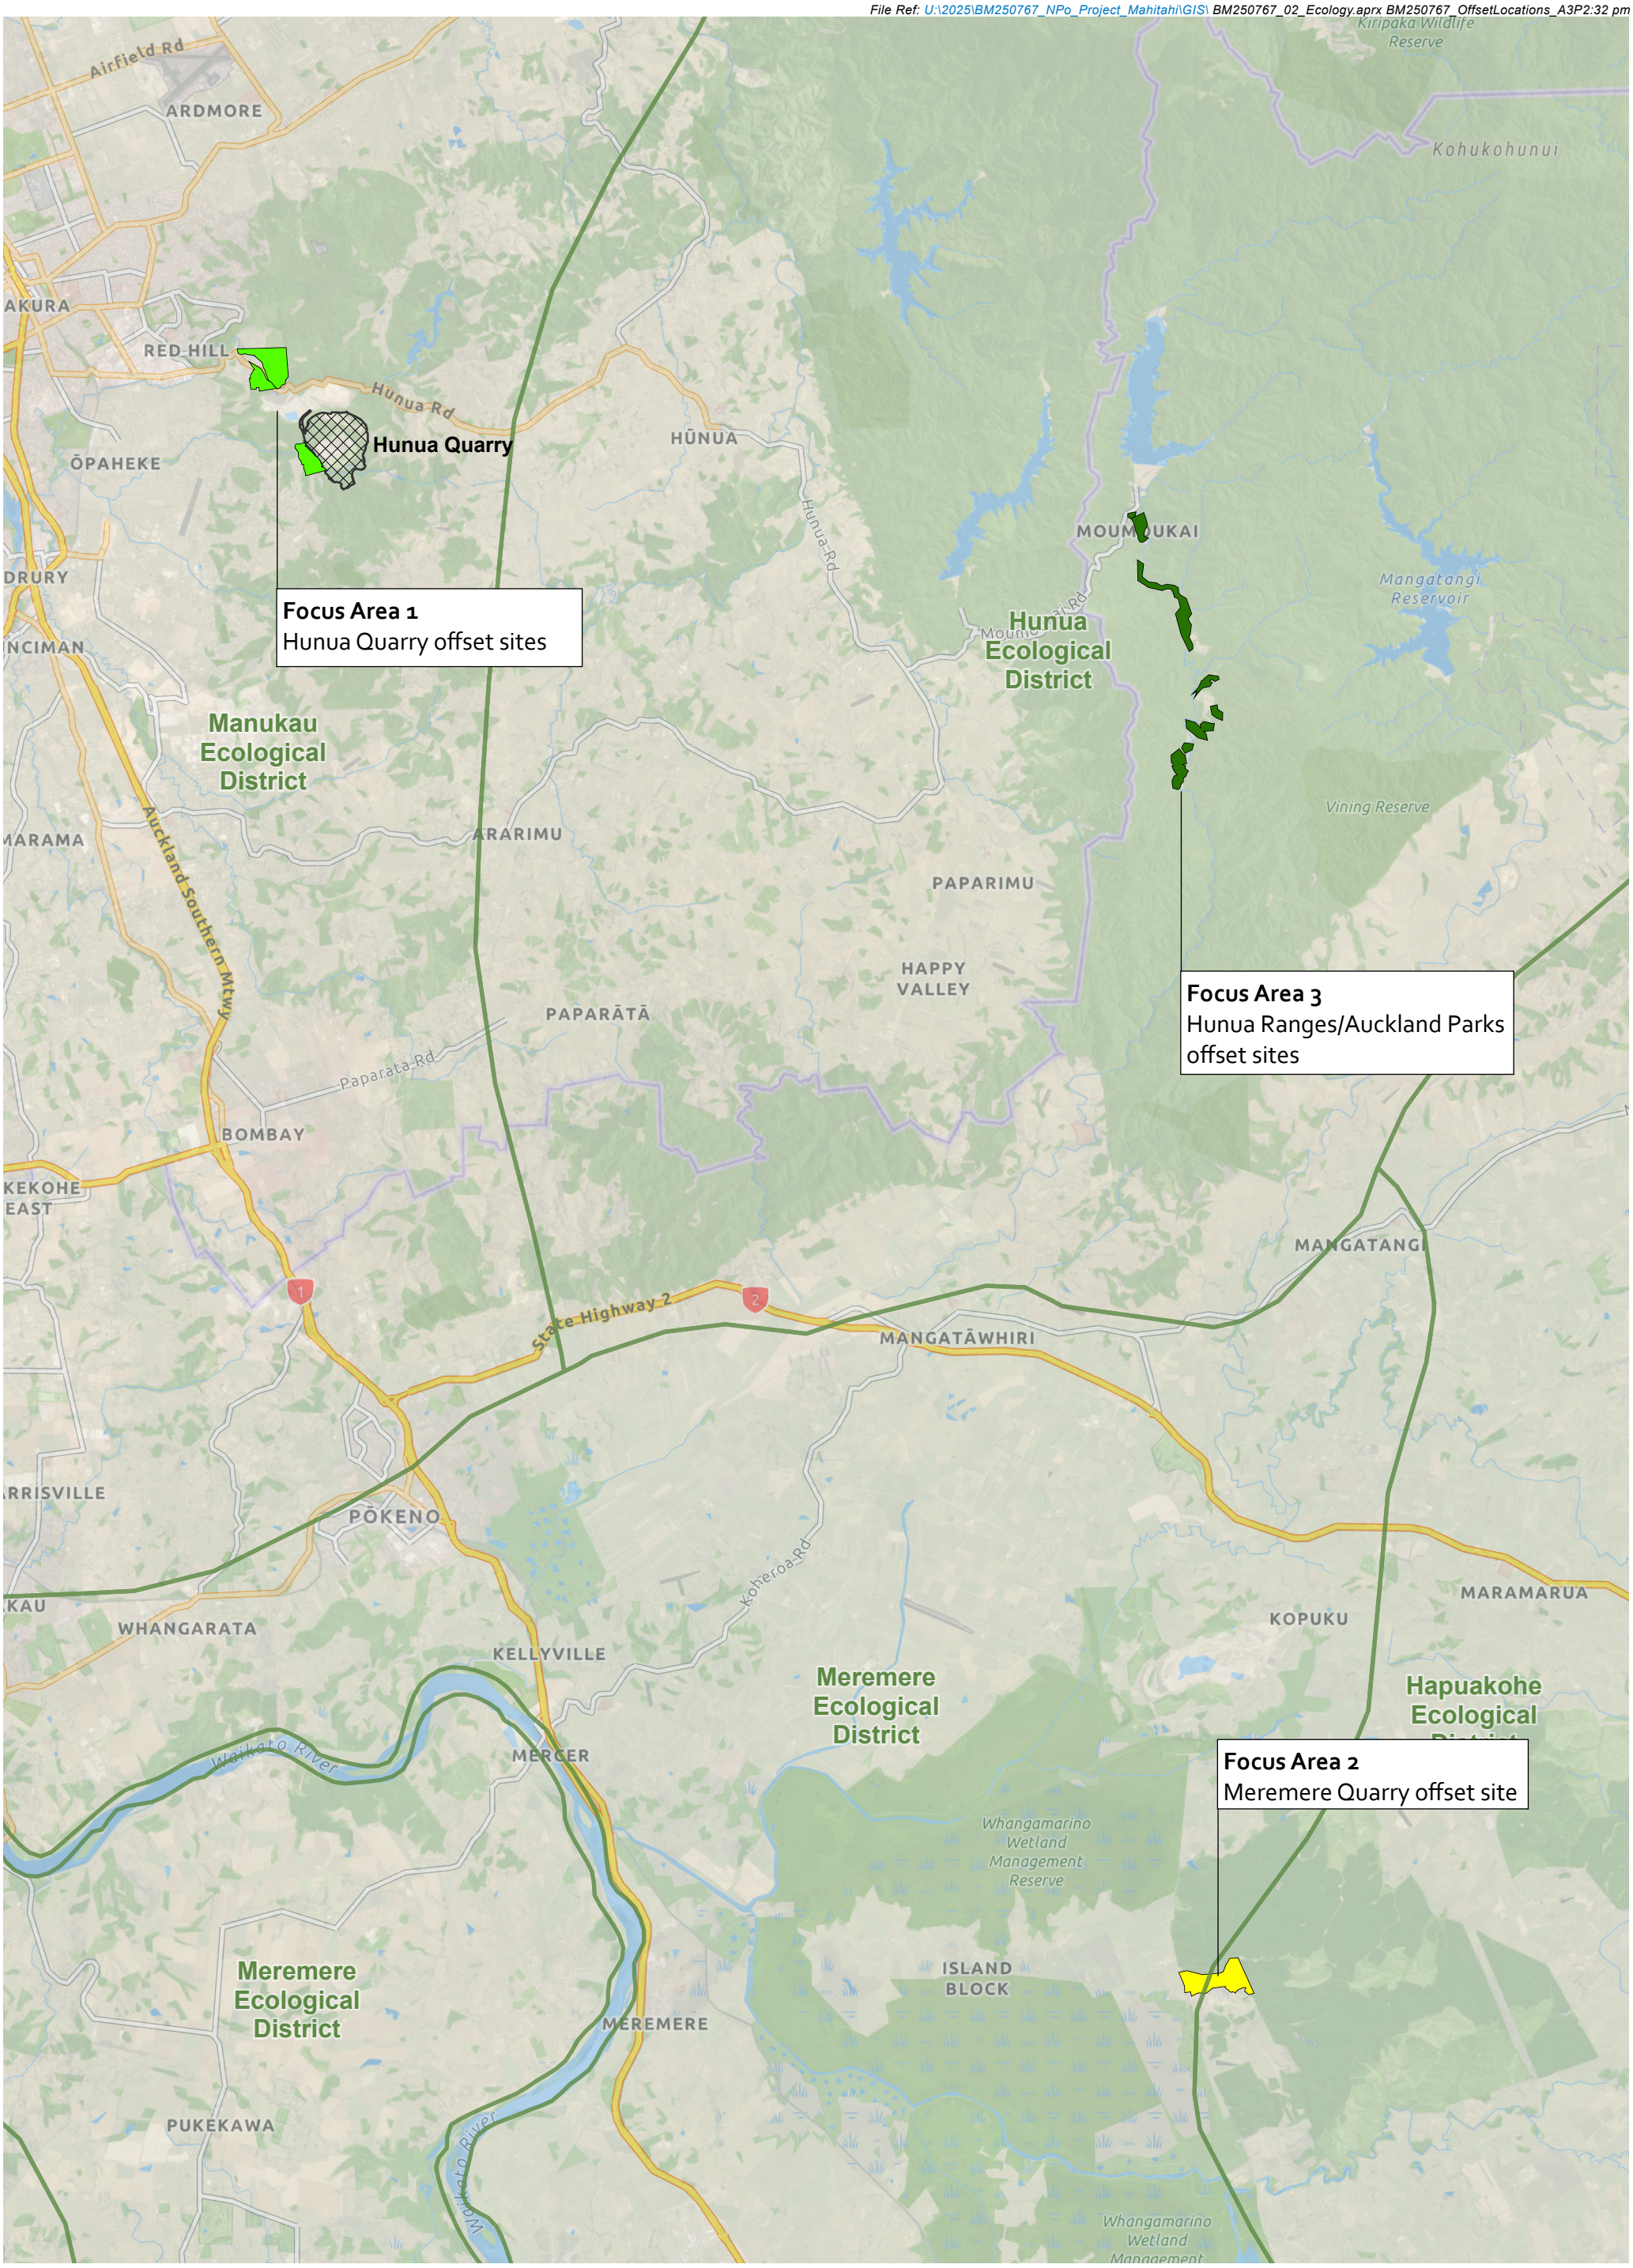

This plan has been prepared by Boffa Miskell Limited on the instructions of our Client, in accordance with the agreed scope of work. If it is intended to support an application under the Fast-track Approvals Act 2024 it may be relied upon by the Expert Panel and relevant administering agencies for the purposes of assessing the application. While Boffa Miskell has exercised due care in preparing this plan, it does not accept liability for any use of the plan beyond its intended purpose. Where information has been supplied by the Client or obtained from external sources, it has been assumed to be accurate unless otherwise stated.

Boffa Miskell

www.boffamiskell.co.nz

0 2 km

1:100,000 @ A3

DRAFT

Data Sources: Department of Conservation, Eagle Technology, Land Information New Zealand, GEBCO, Community maps contributors, Eagle Technology, LINZ, StatsNZ, NIWA, Natural Earth, © OpenStreetMap contributors.

Projection: NZGD 2000 New Zealand Transverse Mercator

LEGEND

- Potential Offset Sites
  - Meremere Quarry
  - Hunua Quarry
  - Hunua Ranges
- Ecological Districts
- Hunua quarry proposed expansion boundary

HUNUA QUARRY DEVELOPMENT


Offset / Compensation Site Locations

Date: 28 September 2026 | Revision: 1

Plan prepared for Winstone Aggregates by Boffa Miskell Limited

Project Manager: Ian.Boothroyd@boffamiskell.co.nz | Drawn: HCo | Checked: IBo

Figure 4: Site Location-Location Context

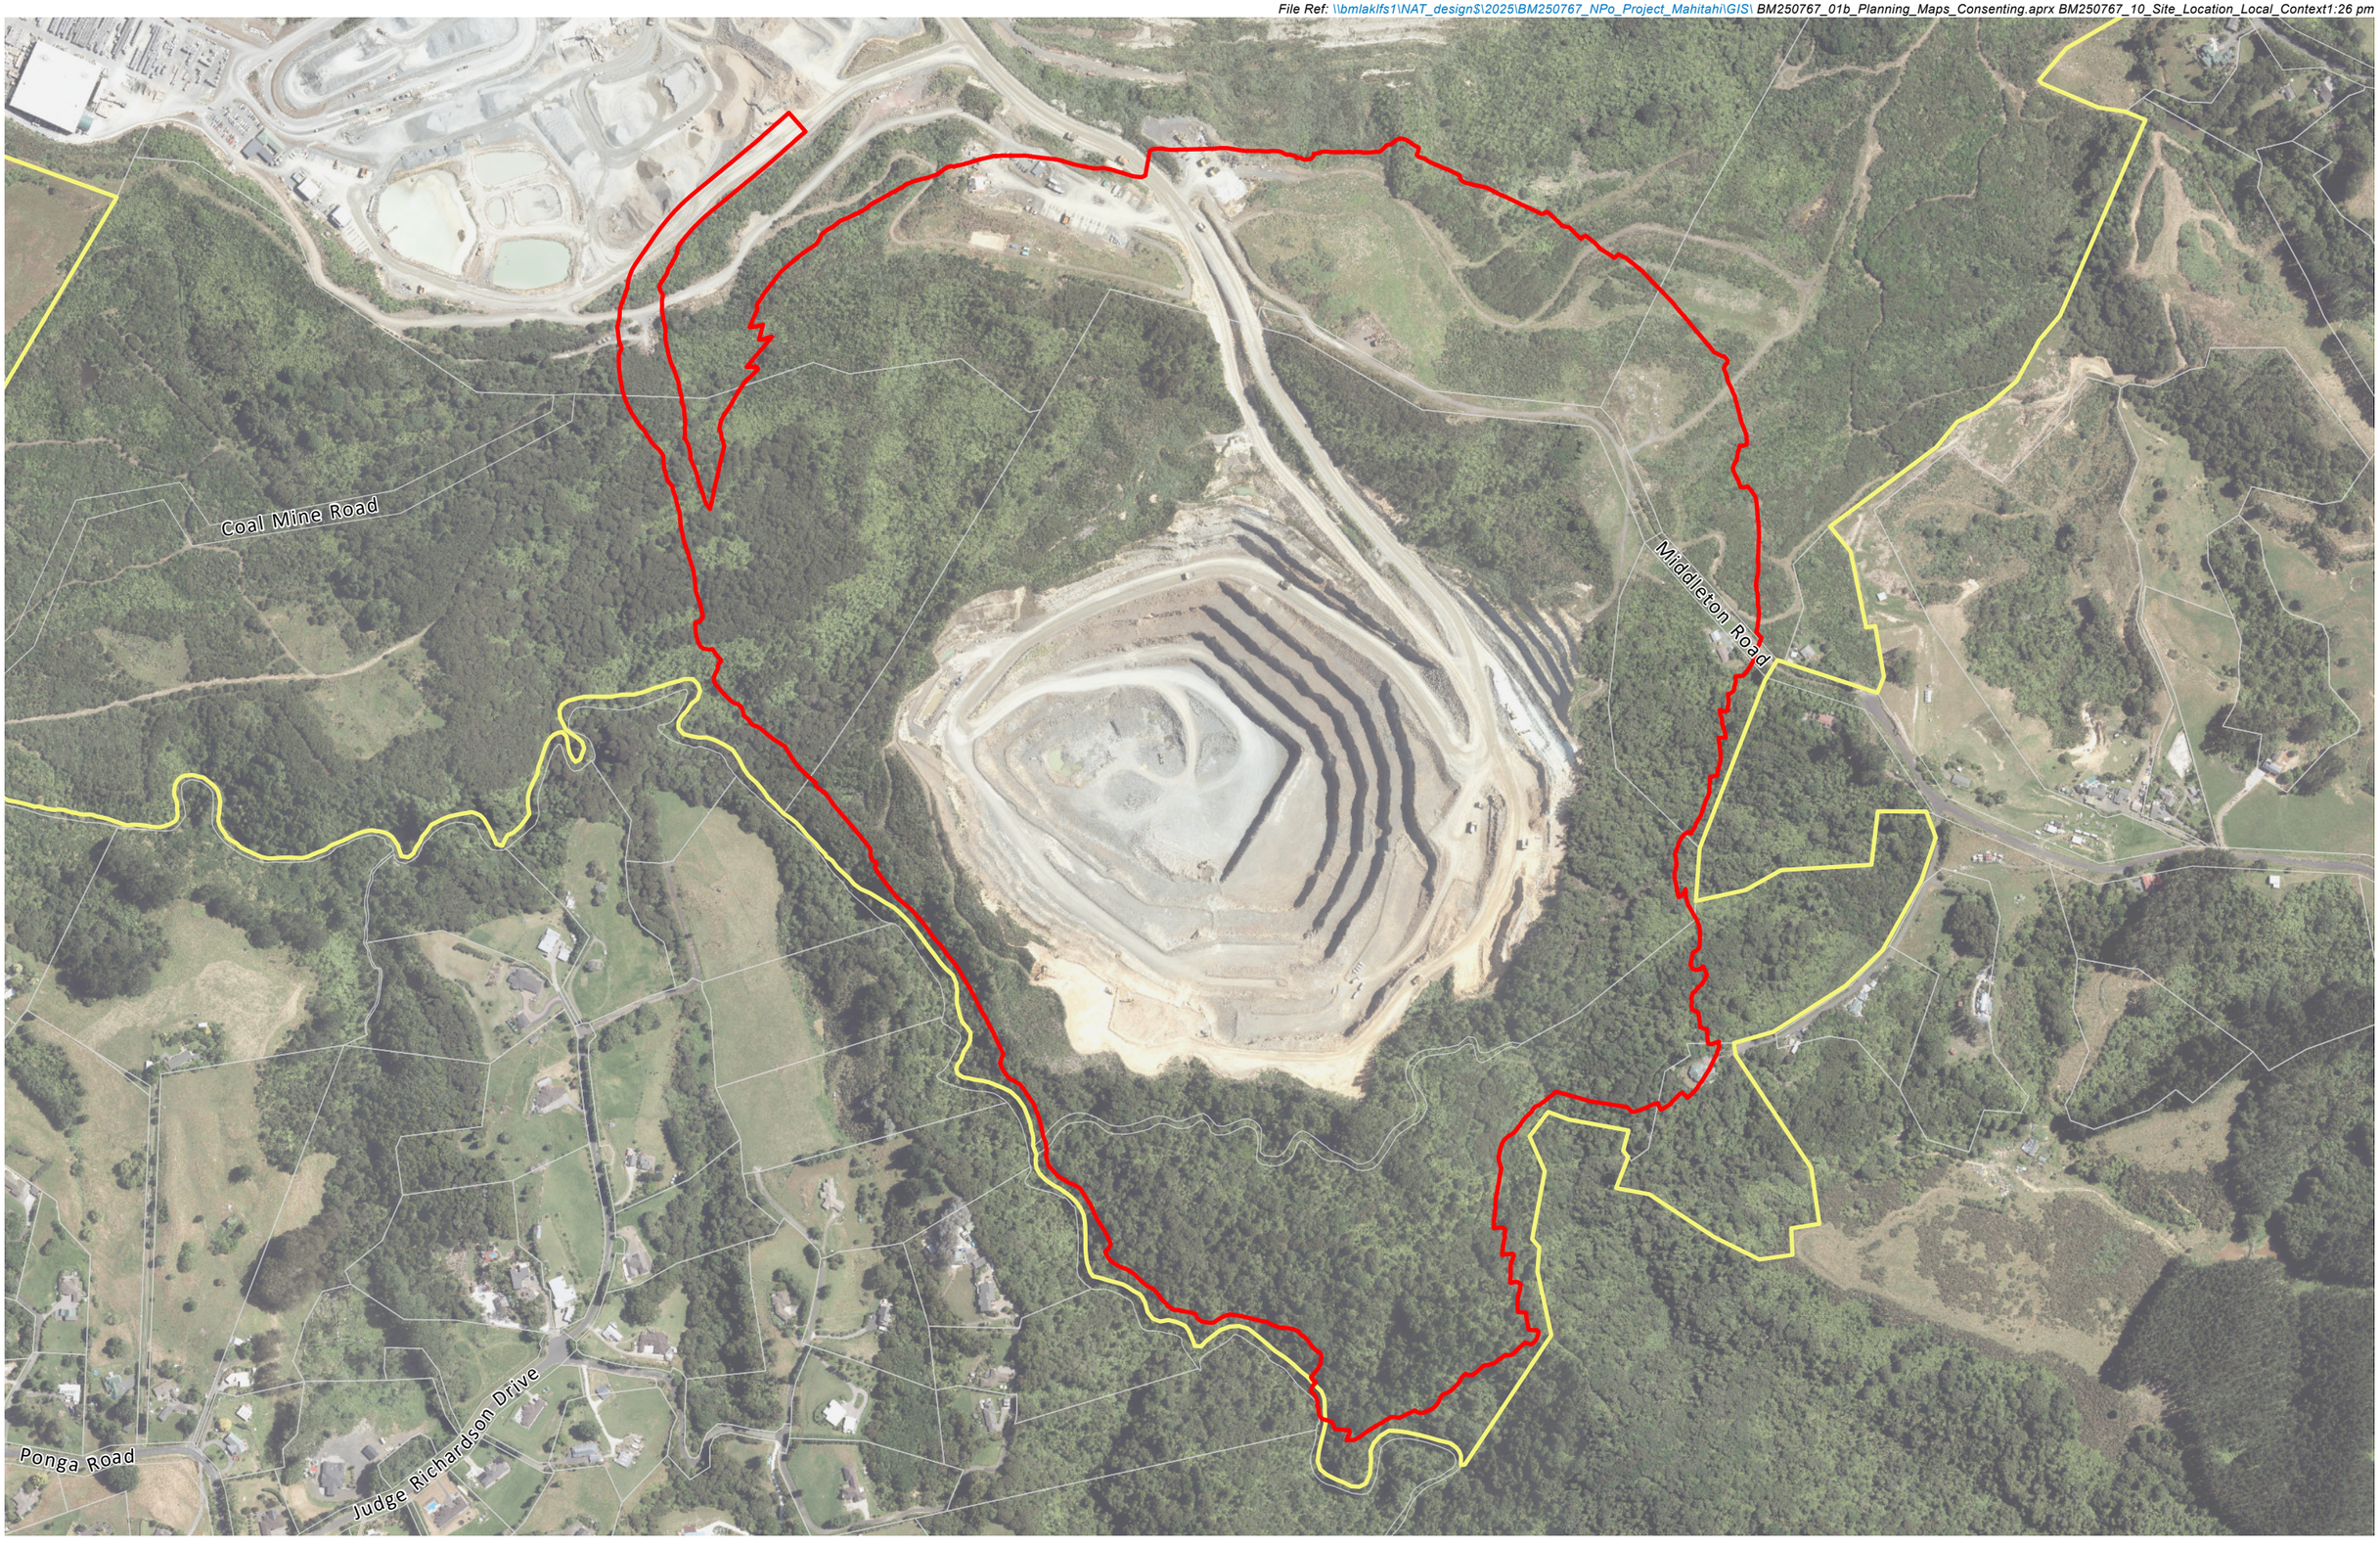

Boffa Miskell

www.boffamiskell.co.nz

This plan has been prepared by Boffa Miskell Limited on the instructions of our Client, in accordance with the agreed scope of work. If it is intended to support an application under the Fast-track Approvals Act 2024 it may be relied upon by the Expert Panel and relevant administering agencies for the purposes of assessing the application. While Boffa Miskell Limited has exercised due care in preparing this plan, it does not accept liability for any use of the plan beyond its intended purpose. Where information has been supplied by the Client or obtained from external sources, it has been assumed to be accurate unless otherwise stated.

0 100 200 m

1:6,000 @ A3

Data Sources: LINZ (Aerials 02/2025, Parcels, Roads), Winstone Aggregates, BML

Projection: NZGD 2000 New Zealand Transverse Mercator

LEGEND

- The Site
- Quarry Development Area
- Land Parcels

HUNUA QUARRY DEVELOPMENT

Site Location - Local Context


Date: 27 March 2026 | Revision: 0

Plan prepared by Boffa Miskell Limited

Project Manager: Nick.Pollard@boffamiskell.co.nz | Drawn: SGa | Checked: NPo

Figure 4

Figure 5: Existing Quarry Operations

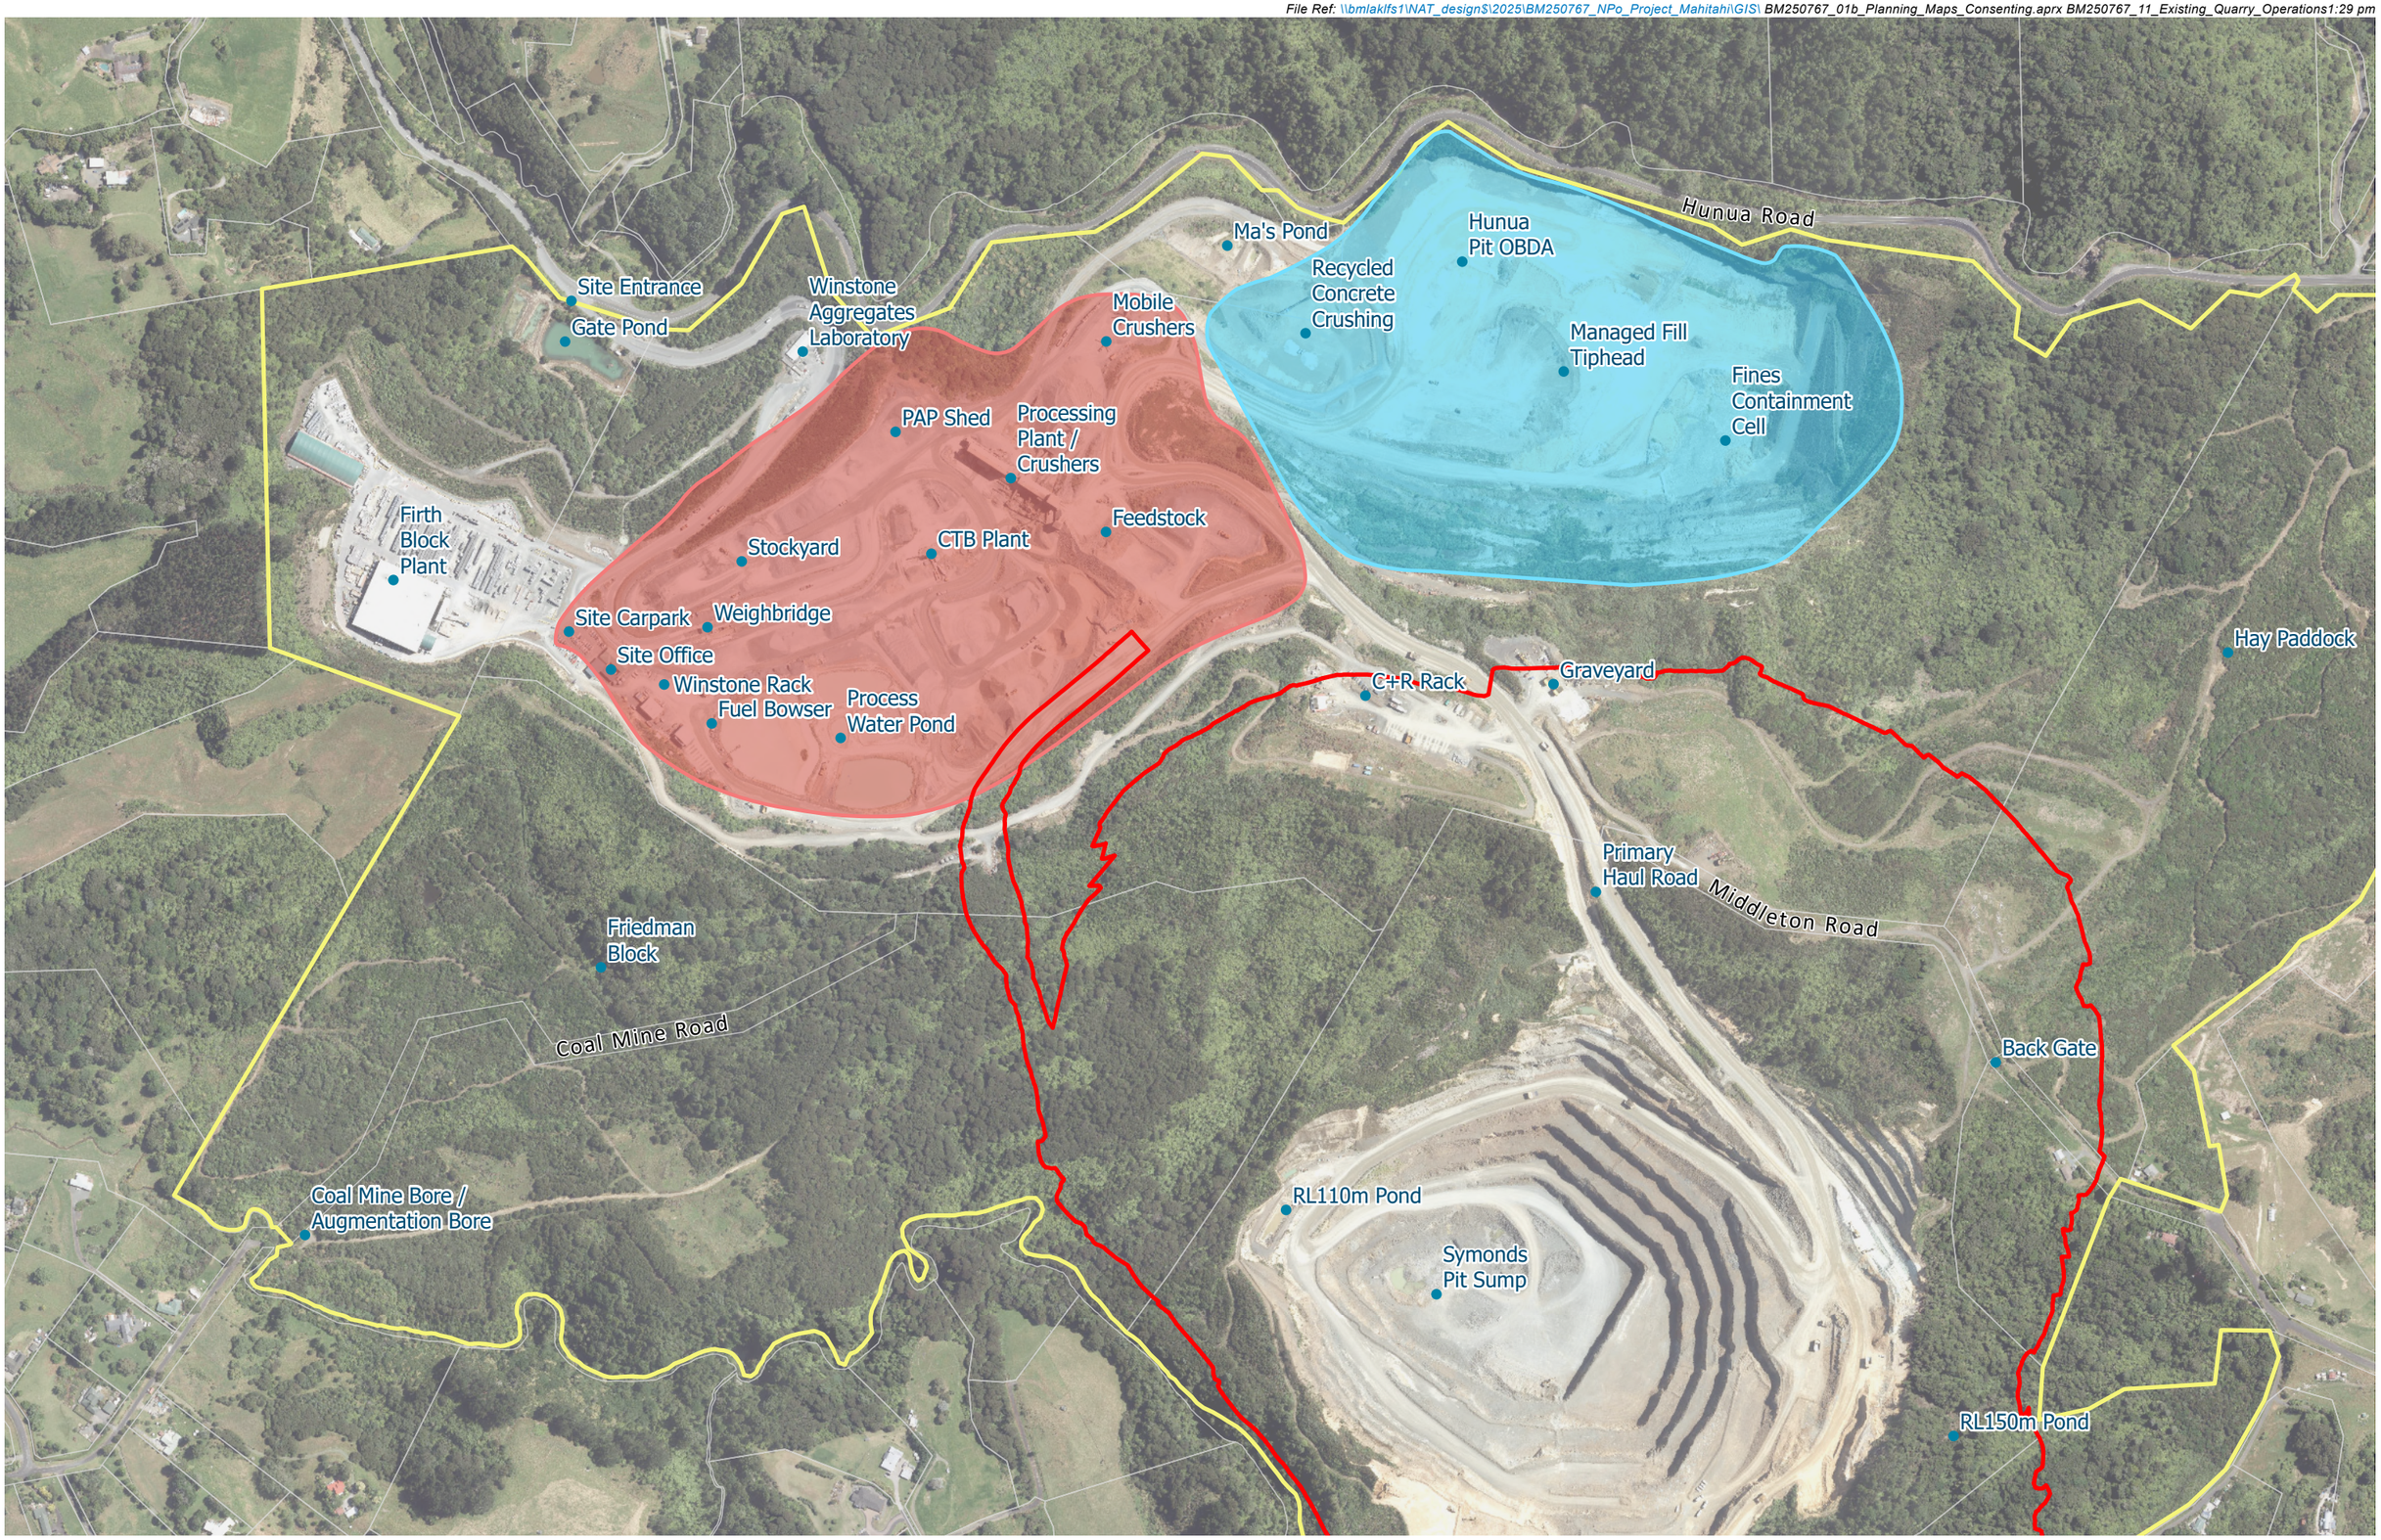

Boffa Miskell

www.boffamiskell.co.nz

This plan has been prepared by Boffa Miskell Limited on the instructions of our Client, in accordance with the agreed scope of work. If it is intended to support an application under the Fast-track Approvals Act 2024 it may be relied upon by the Expert Panel and relevant administering agencies for the purposes of assessing the application. While Boffa Miskell Limited has exercised due care in preparing this plan, it does not accept liability for any use of the plan beyond its intended purpose. Where information has been supplied by the Client or obtained from external sources, it has been assumed to be accurate unless otherwise stated.

0 100 200 m

1:6,000 @ A3

Data Sources: LINZ (Aerials 02/2025, Parcels, Roads), Winstone Aggregates, BML

Projection: NZGD 2000 New Zealand Transverse Mercator

LEGEND

- The Site
- Quarry Development Area
- Stockyard and Processing Area
- Hunua Overburden Disposal Area and Managed Fill
- Land Parcels

HUNUA QUARRY DEVELOPMENT

Existing Quarry Operations


Date: 27 March 2026 | Revision: 0

Plan prepared by Boffa Miskell Limited

Project Manager: Nick.Pollard@boffamiskell.co.nz | Drawn: SGa | Checked: NPo

Figure 5

Figure 6: Approved Pit Extent vs Proposed Pit LOQ Extent

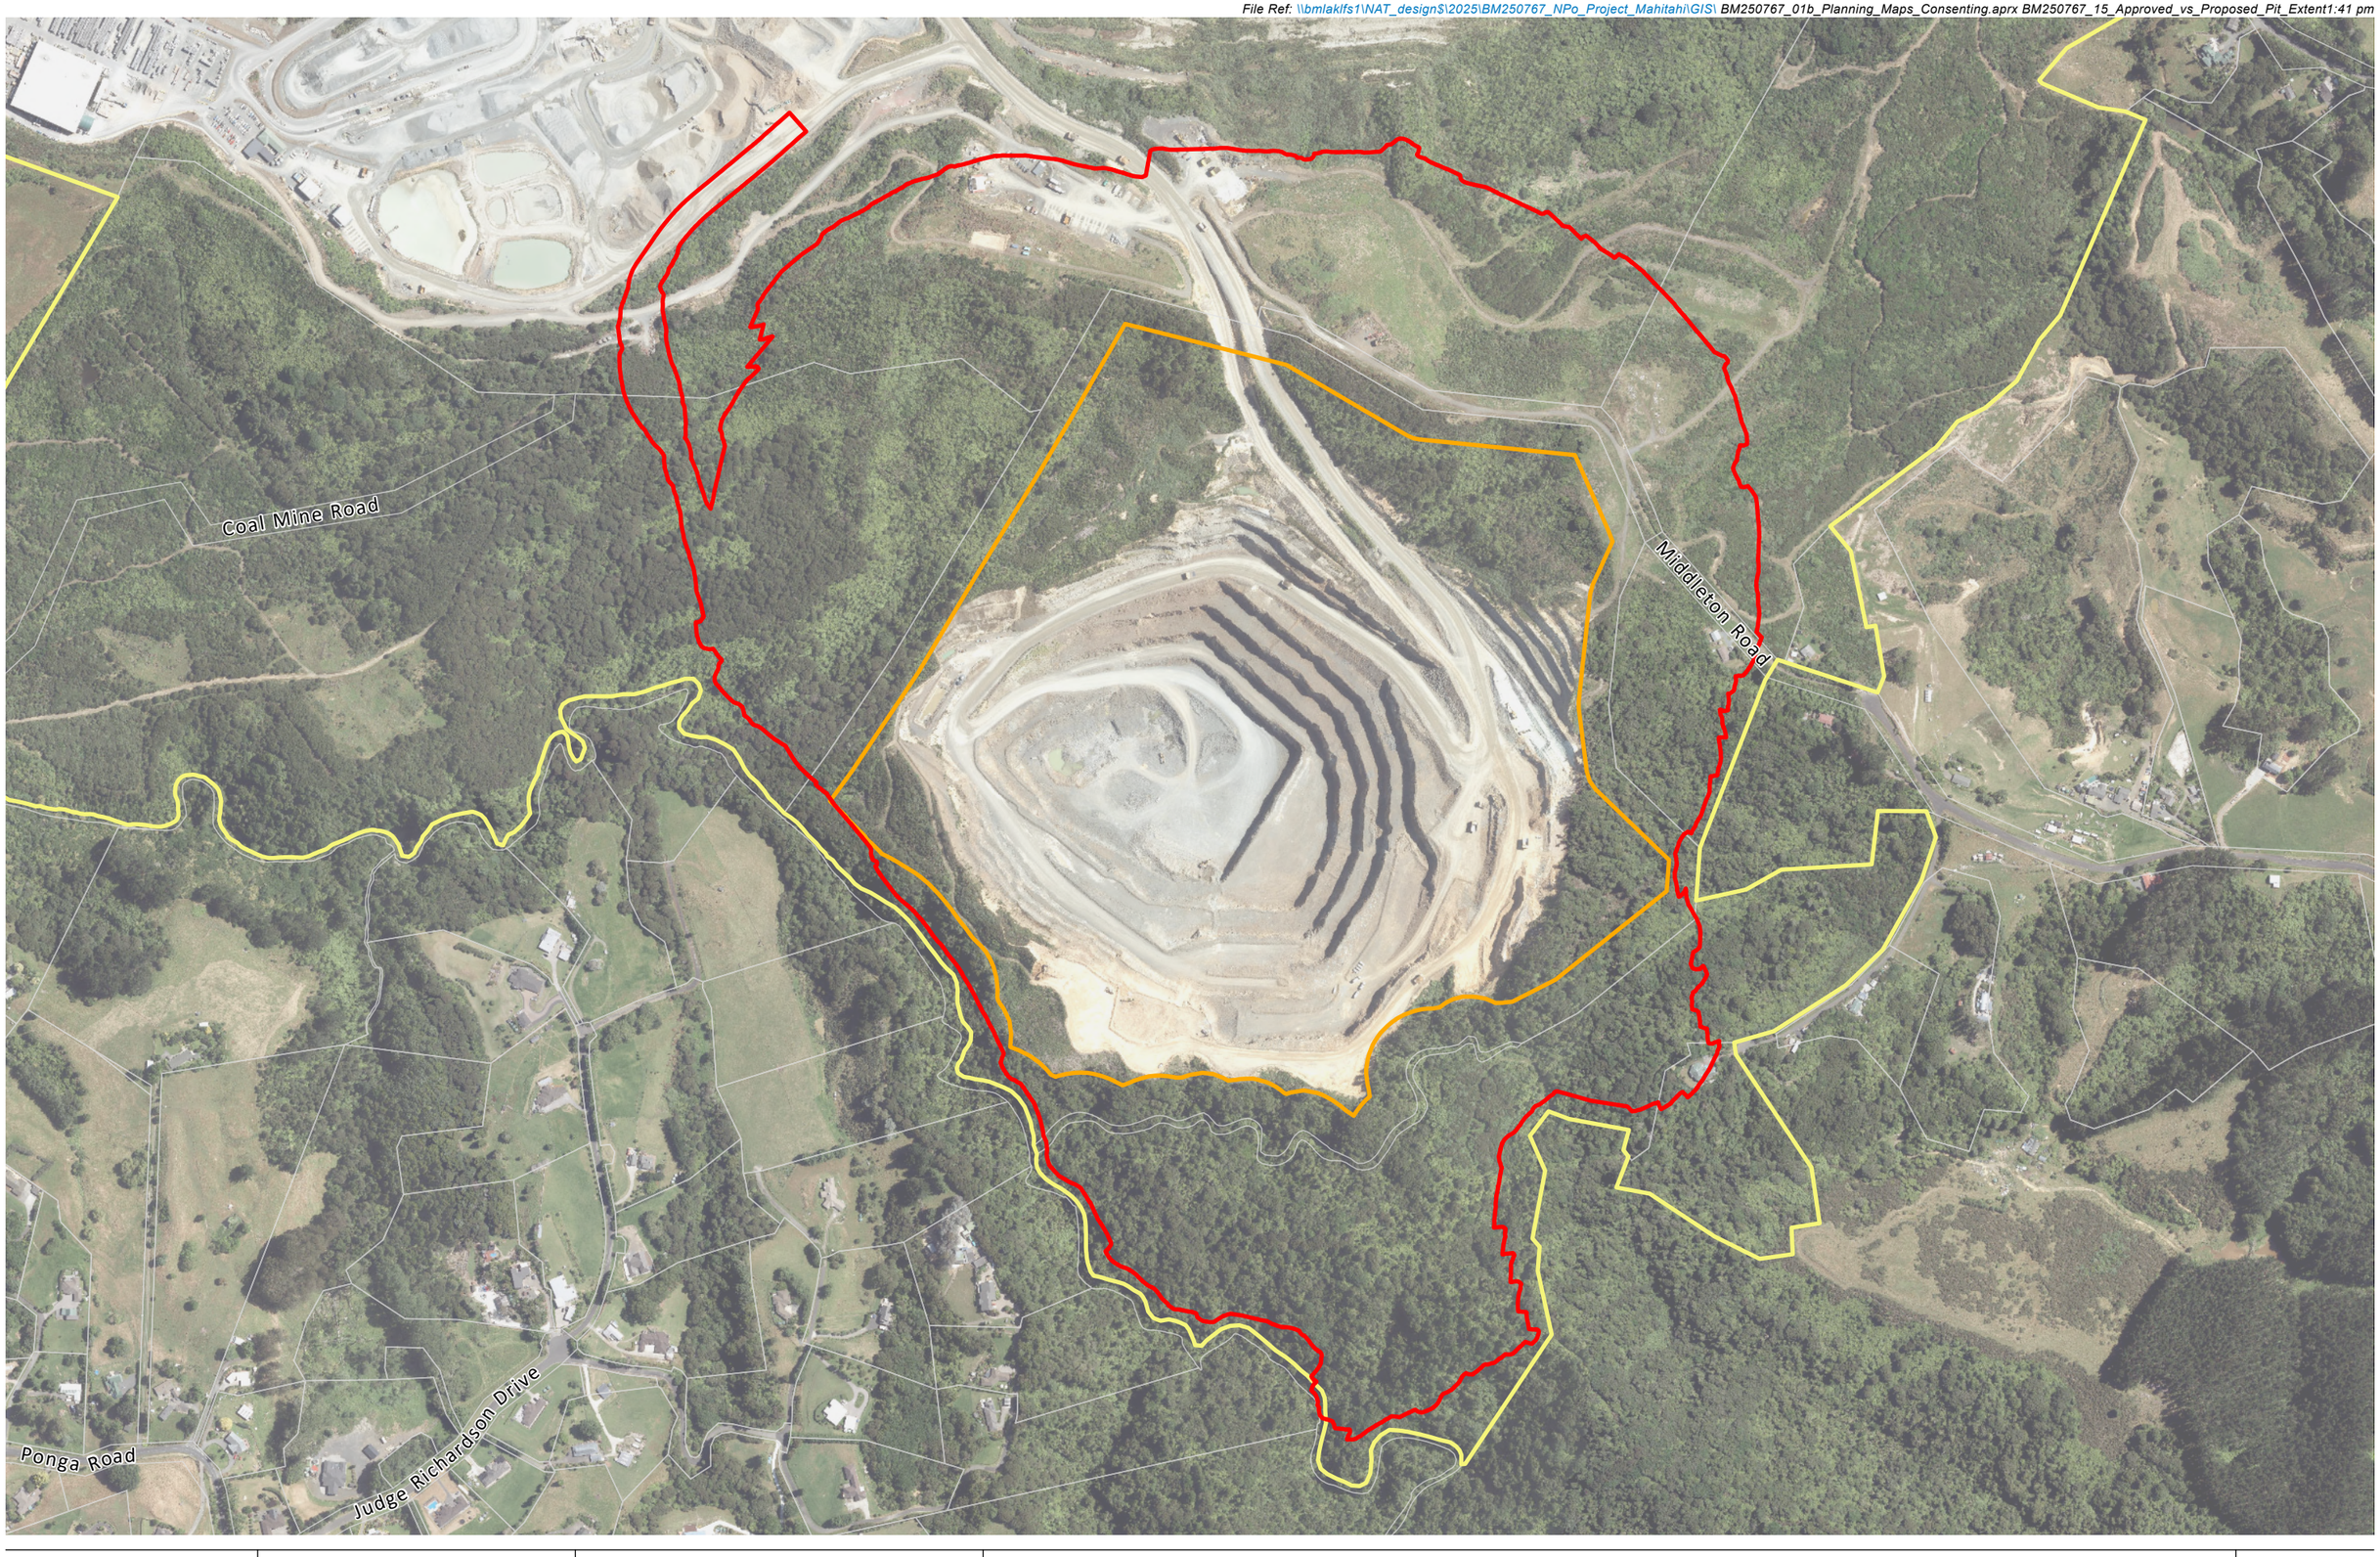

Boffa Miskell

www.boffamiskell.co.nz

This plan has been prepared by Boffa Miskell Limited on the instructions of our Client, in accordance with the agreed scope of work. If it is intended to support an application under the Fast-track Approvals Act 2024 it may be relied upon by the Expert Panel and relevant administering agencies for the purposes of assessing the application. While Boffa Miskell Limited has exercised due care in preparing this plan, it does not accept liability for any use of the plan beyond its intended purpose. Where information has been supplied by the Client or obtained from external sources, it has been assumed to be accurate unless otherwise stated.

0 100 200 m

1:6,000 @ A3

Data Sources: LINZ (Aerials 02/2025, Parcels, Roads), Auckland Council, Winstone Aggregates, BML

Projection: NZGD 2000 New Zealand Transverse Mercator

LEGEND

- The Site
- Quarry Development Area - 95.8ha
- Approved Pit Extent (refer RC8730 and COC2889) - 42.2ha
- Land Parcels

HUNUA QUARRY DEVELOPMENT

Approved Pit Extent vs Proposed Pit LOQ Extent


Date: 27 March 2026 | Revision: 0

Plan prepared by Boffa Miskell Limited

Project Manager: Nick.Pollard@boffamiskell.co.nz | Drawn: SGa | Checked: NPo

Figure 6

Figure 7: Catchment and Hydrology

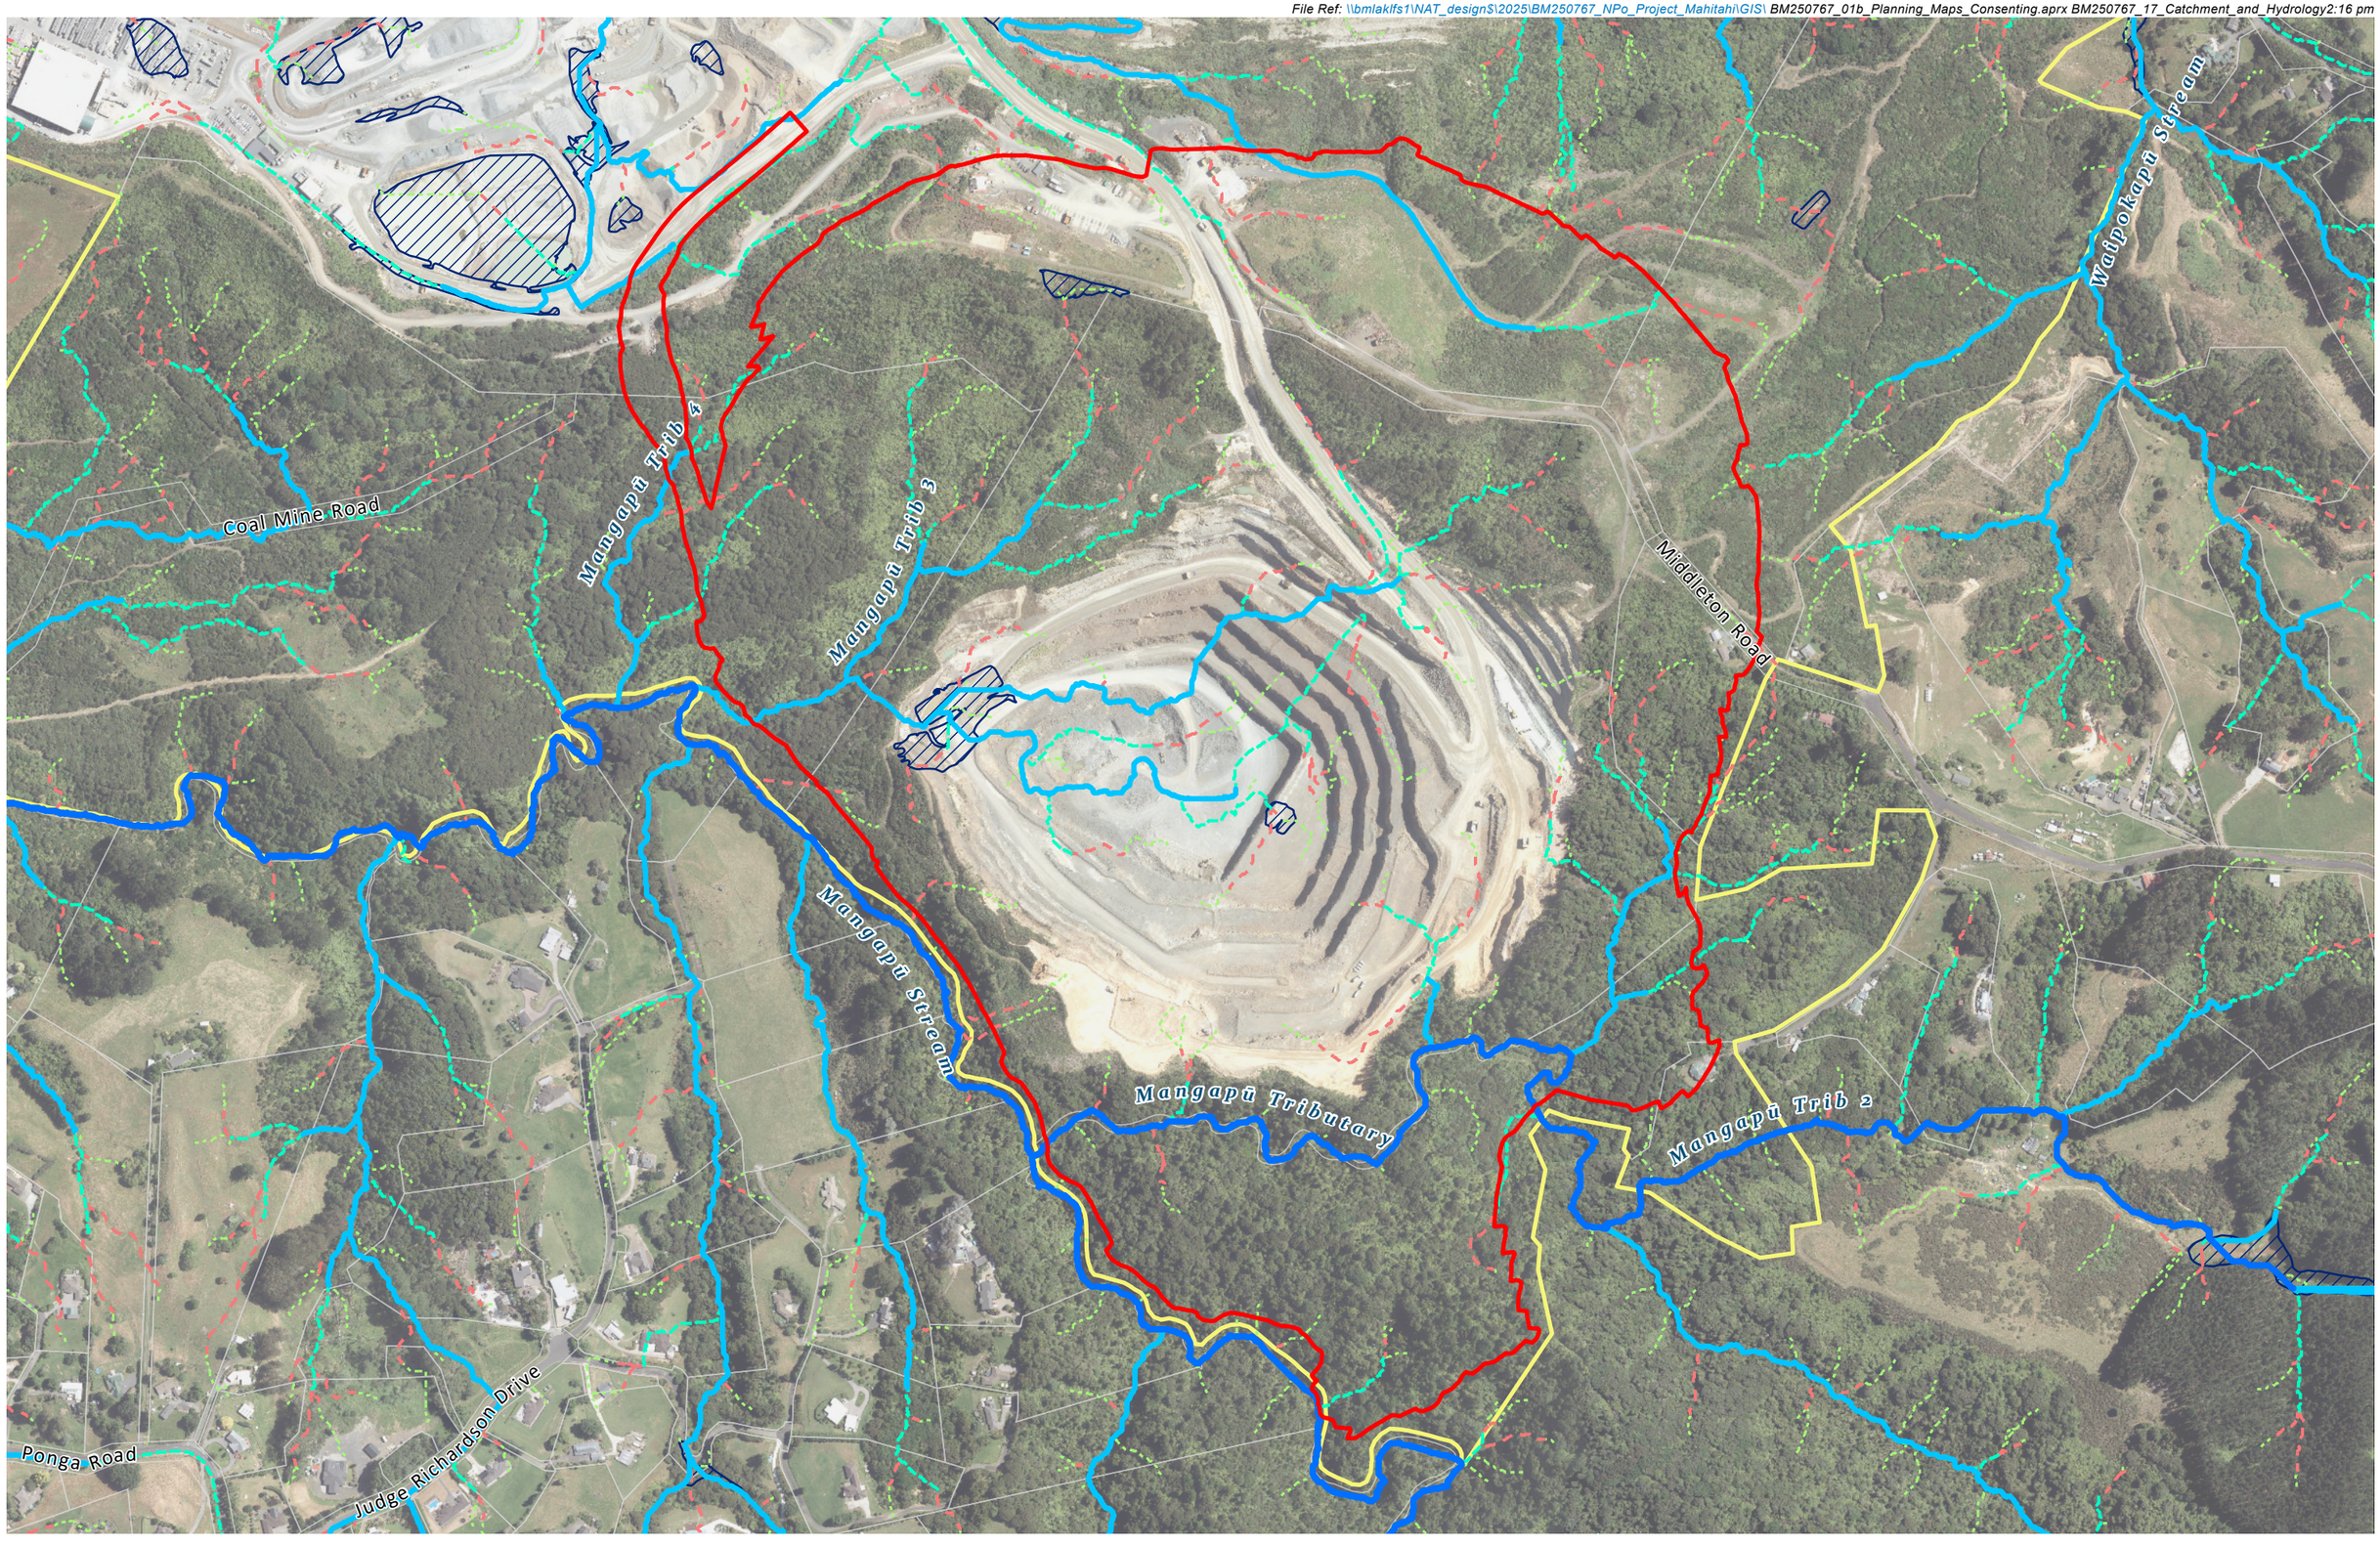

Boffa Miskell

www.boffamiskell.co.nz

This plan has been prepared by Boffa Miskell Limited on the instructions of our Client, in accordance with the agreed scope of work. If it is intended to support an application under the Fast-track Approvals Act 2024 it may be relied upon by the Expert Panel and relevant administering agencies for the purposes of assessing the application. While Boffa Miskell Limited has exercised due care in preparing this plan, it does not accept liability for any use of the plan beyond its intended purpose. Where information has been supplied by the Client or obtained from external sources, it has been assumed to be accurate unless otherwise stated.

0 100 200 m

1:6,000 @ A3

Data Sources: LINZ (Aerials 02/2025, Parcels, Roads), Auckland Council, Winstone Aggregates, BML

Projection: NZGD 2000 New Zealand Transverse Mercator

LEGEND

- The Site
- Quarry Development Area
- Overland Flow Paths
  - 100ha and above
  - 3ha to 100ha
  - 1ha to 3ha
  - 4000m2 to 1ha
  - 2000m2 to 4000m2
- Flood Prone Areas
- Land Parcels

HUNUA QUARRY DEVELOPMENT

Catchment and Hydrology

Date: 27 March 2026 | Revision: 0

Plan prepared by Boffa Miskell Limited

Project Manager: Nick.Pollard@boffamiskell.co.nz | Drawn: SGa | Checked: NPo

Figure 7

Figure 8: Rumble Strip



Revision notes:

Rev:	Date:	Notes:

Drawn by:
LH
J003408

Client:

Project:
489 Hunua Road, Hunua, Auckland
Hunua Quarry Development

Drawing Title:
Rumble strip

Date:
19 June 2026


Scale @ A3:
1:500

Revision:
A

commute TRANSPORTATION CONSULTANTS

Figure:
8

Figure 9: Potential planting areas identified within the pink dashed lines

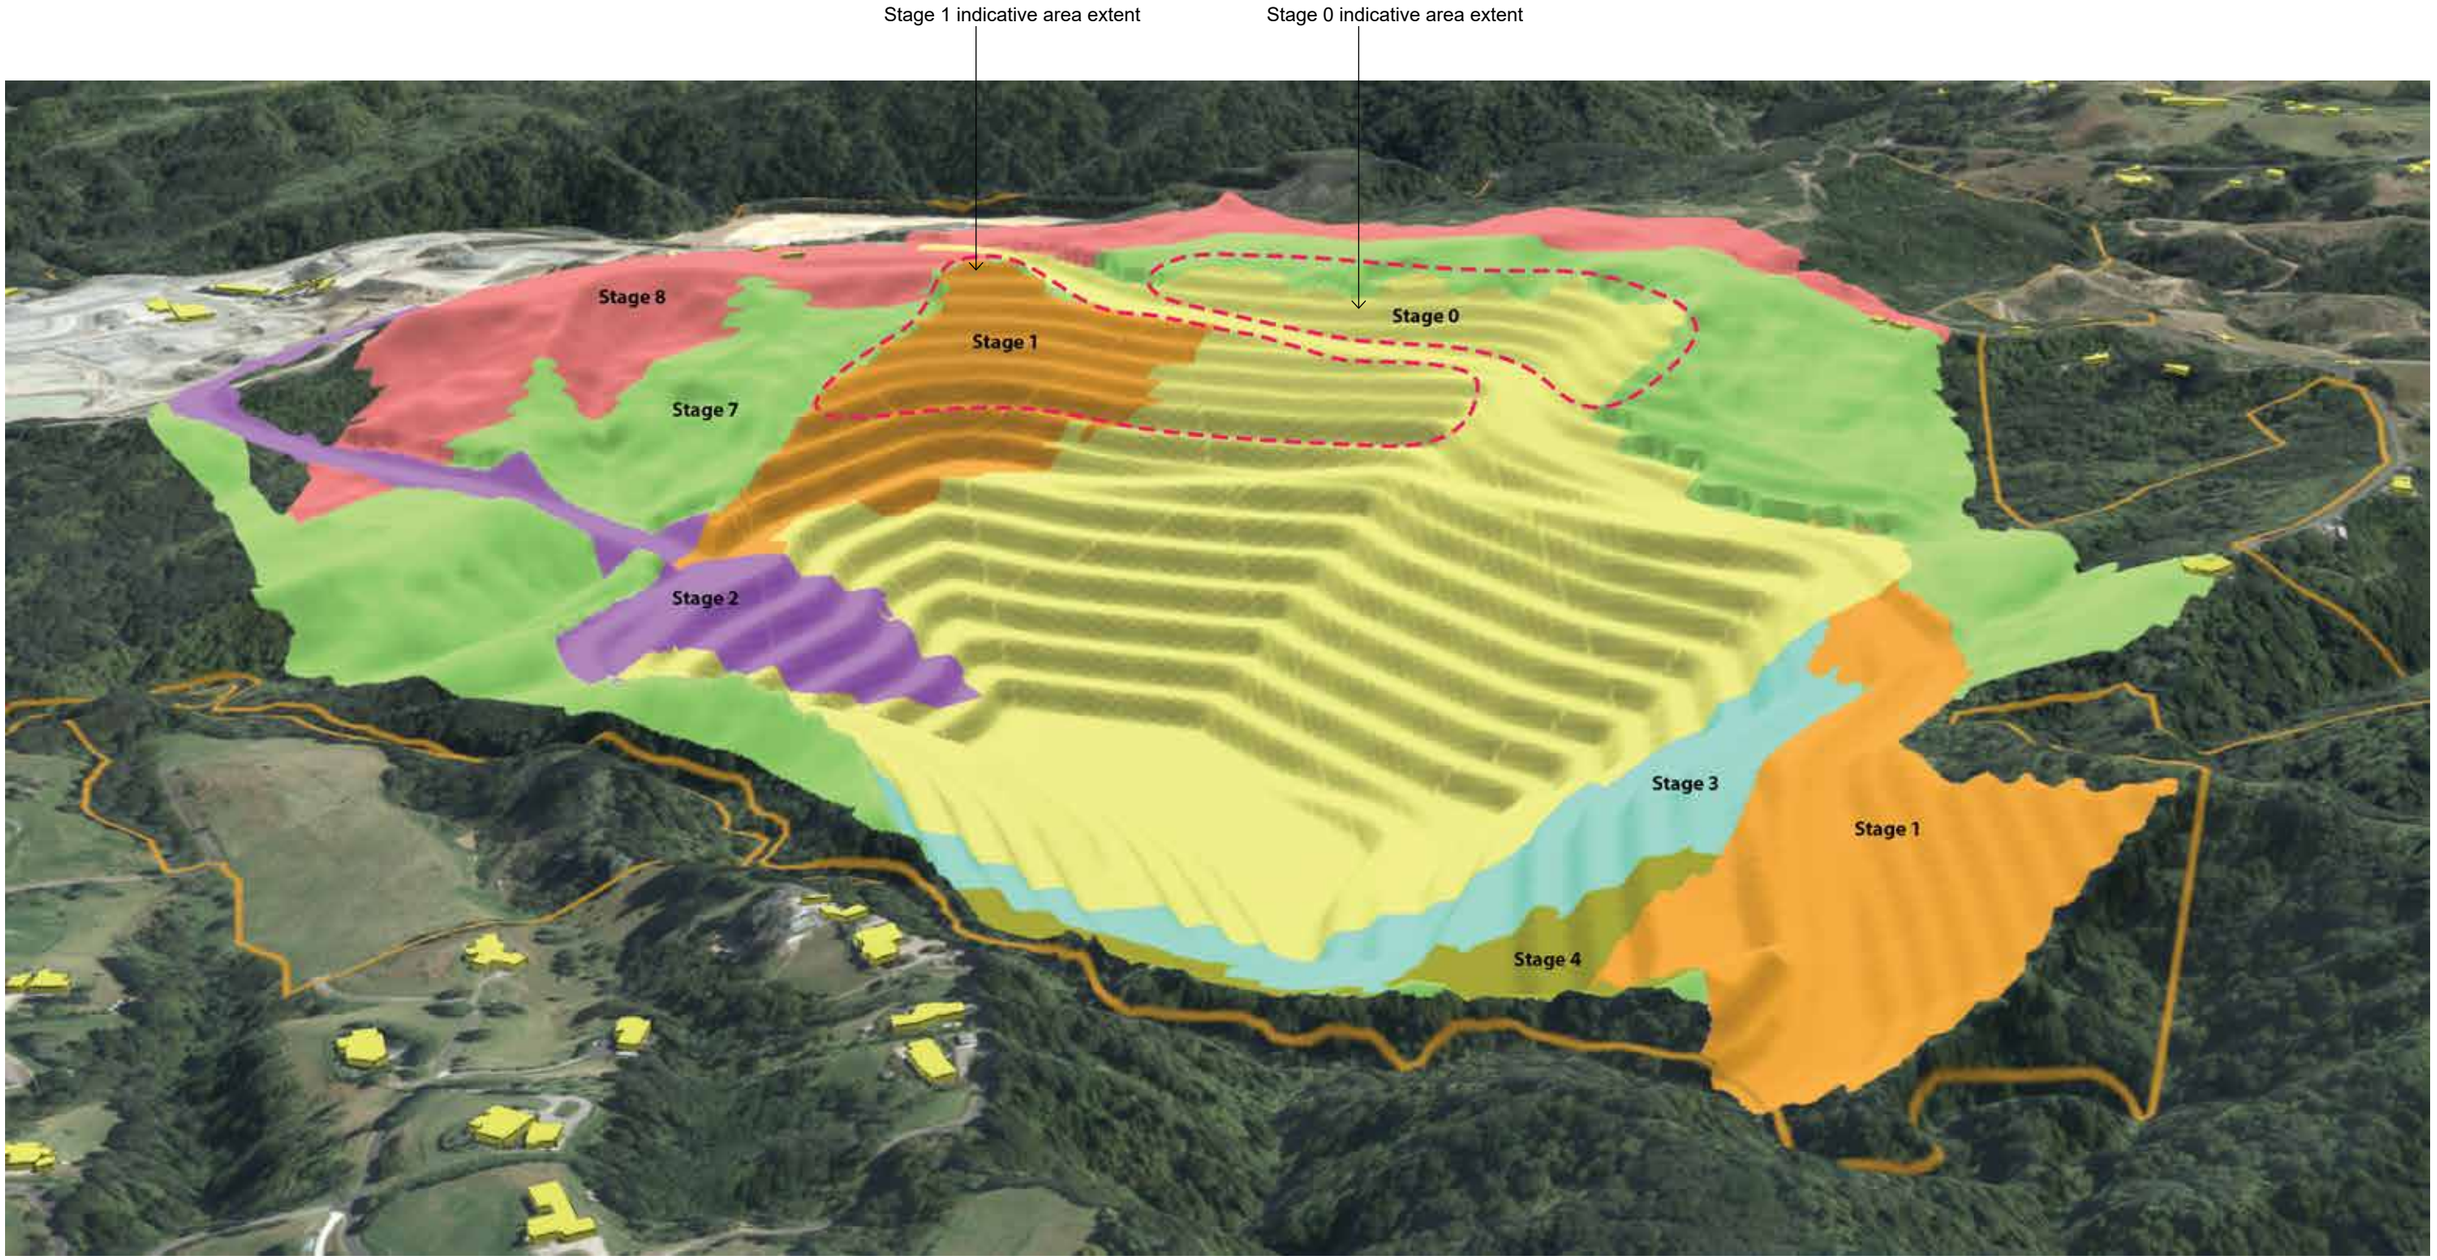

Boffa Miskell

www.boffamiskell.co.nz

This [report/plan/deliverable type] has been prepared by Boffa Miskell Limited on the instructions of our Client, in accordance with the agreed scope of work. If it is intended to support an application under the Fast-track Approvals Act 2024, it may be relied upon by the Expert Panel and relevant administering agencies for the purposes of assessing the application. While Boffa Miskell Limited has exercised due care in preparing this [report/plan/deliverable type], it does not accept liability for any use of the [report/plan/deliverable type] beyond its intended purpose. Where information has been supplied by the Client or obtained from external sources, it has been assumed to be accurate unless otherwise stated.

HUNUA QUARRY DEVELOPMENT

Stage 0 and Stage 1 Temporary revegetation of inactive disturbed areas

Date: 8 September 2026 | Revision: 0

Plan prepared for Winstone Aggregates Ltd by Boffa Miskell Limited

Project Manager: Amanda.Anthony@boffamiskell.co.nz | Drawn: AAn | Reviewed: JGo

Figure 9

Figure 10: The Inferred Drawdown Zones


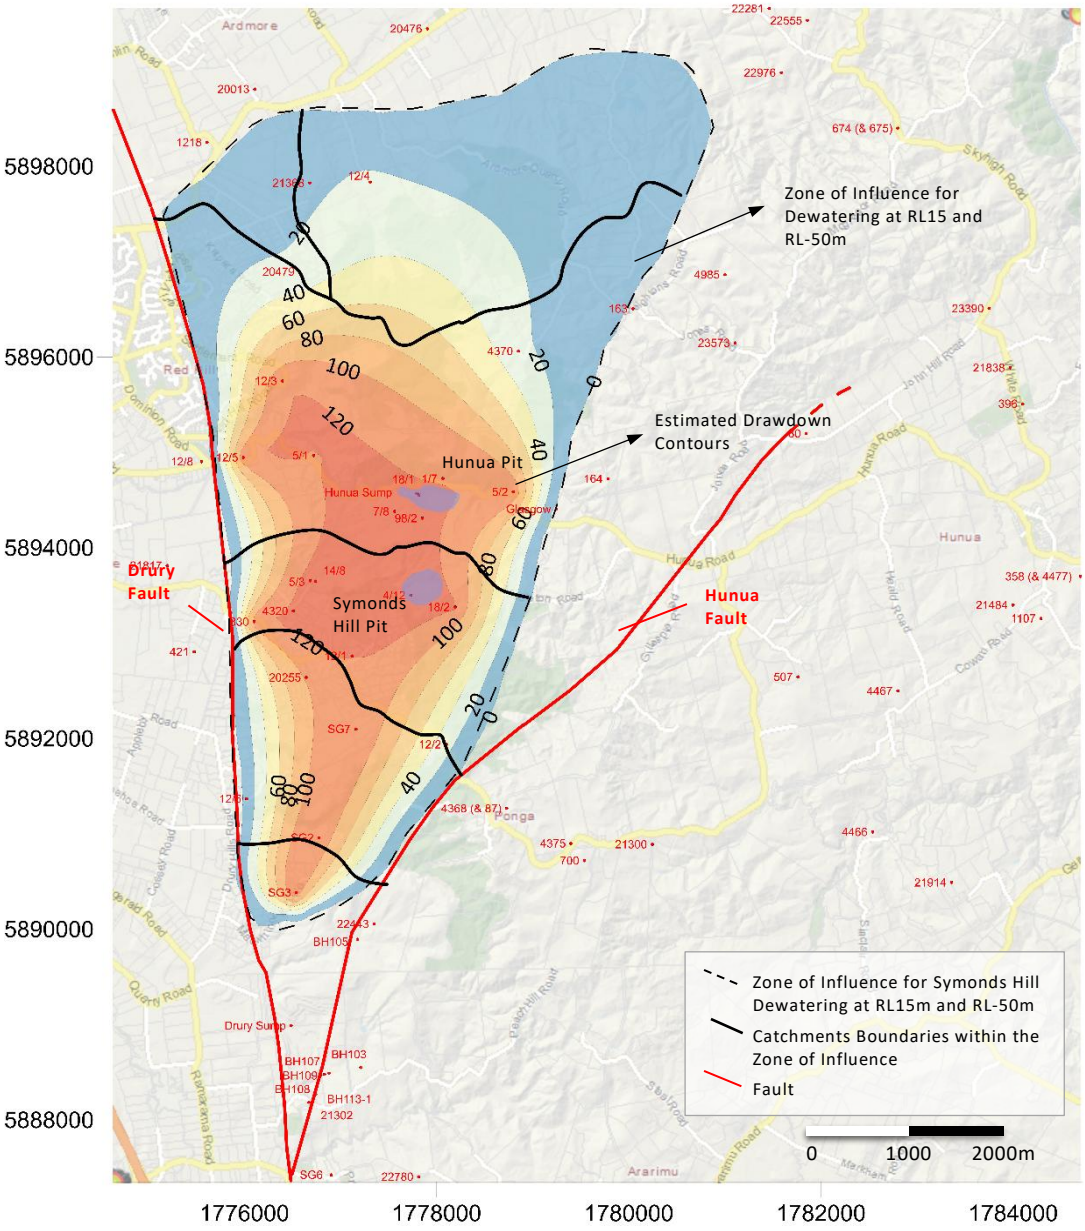


Figure 10: Symonds Hill Pit Zone of Influence for Dewatering Level at RL -50m and Estimated Drawdown Contours

Figure 11: Right Turn Bay Concept

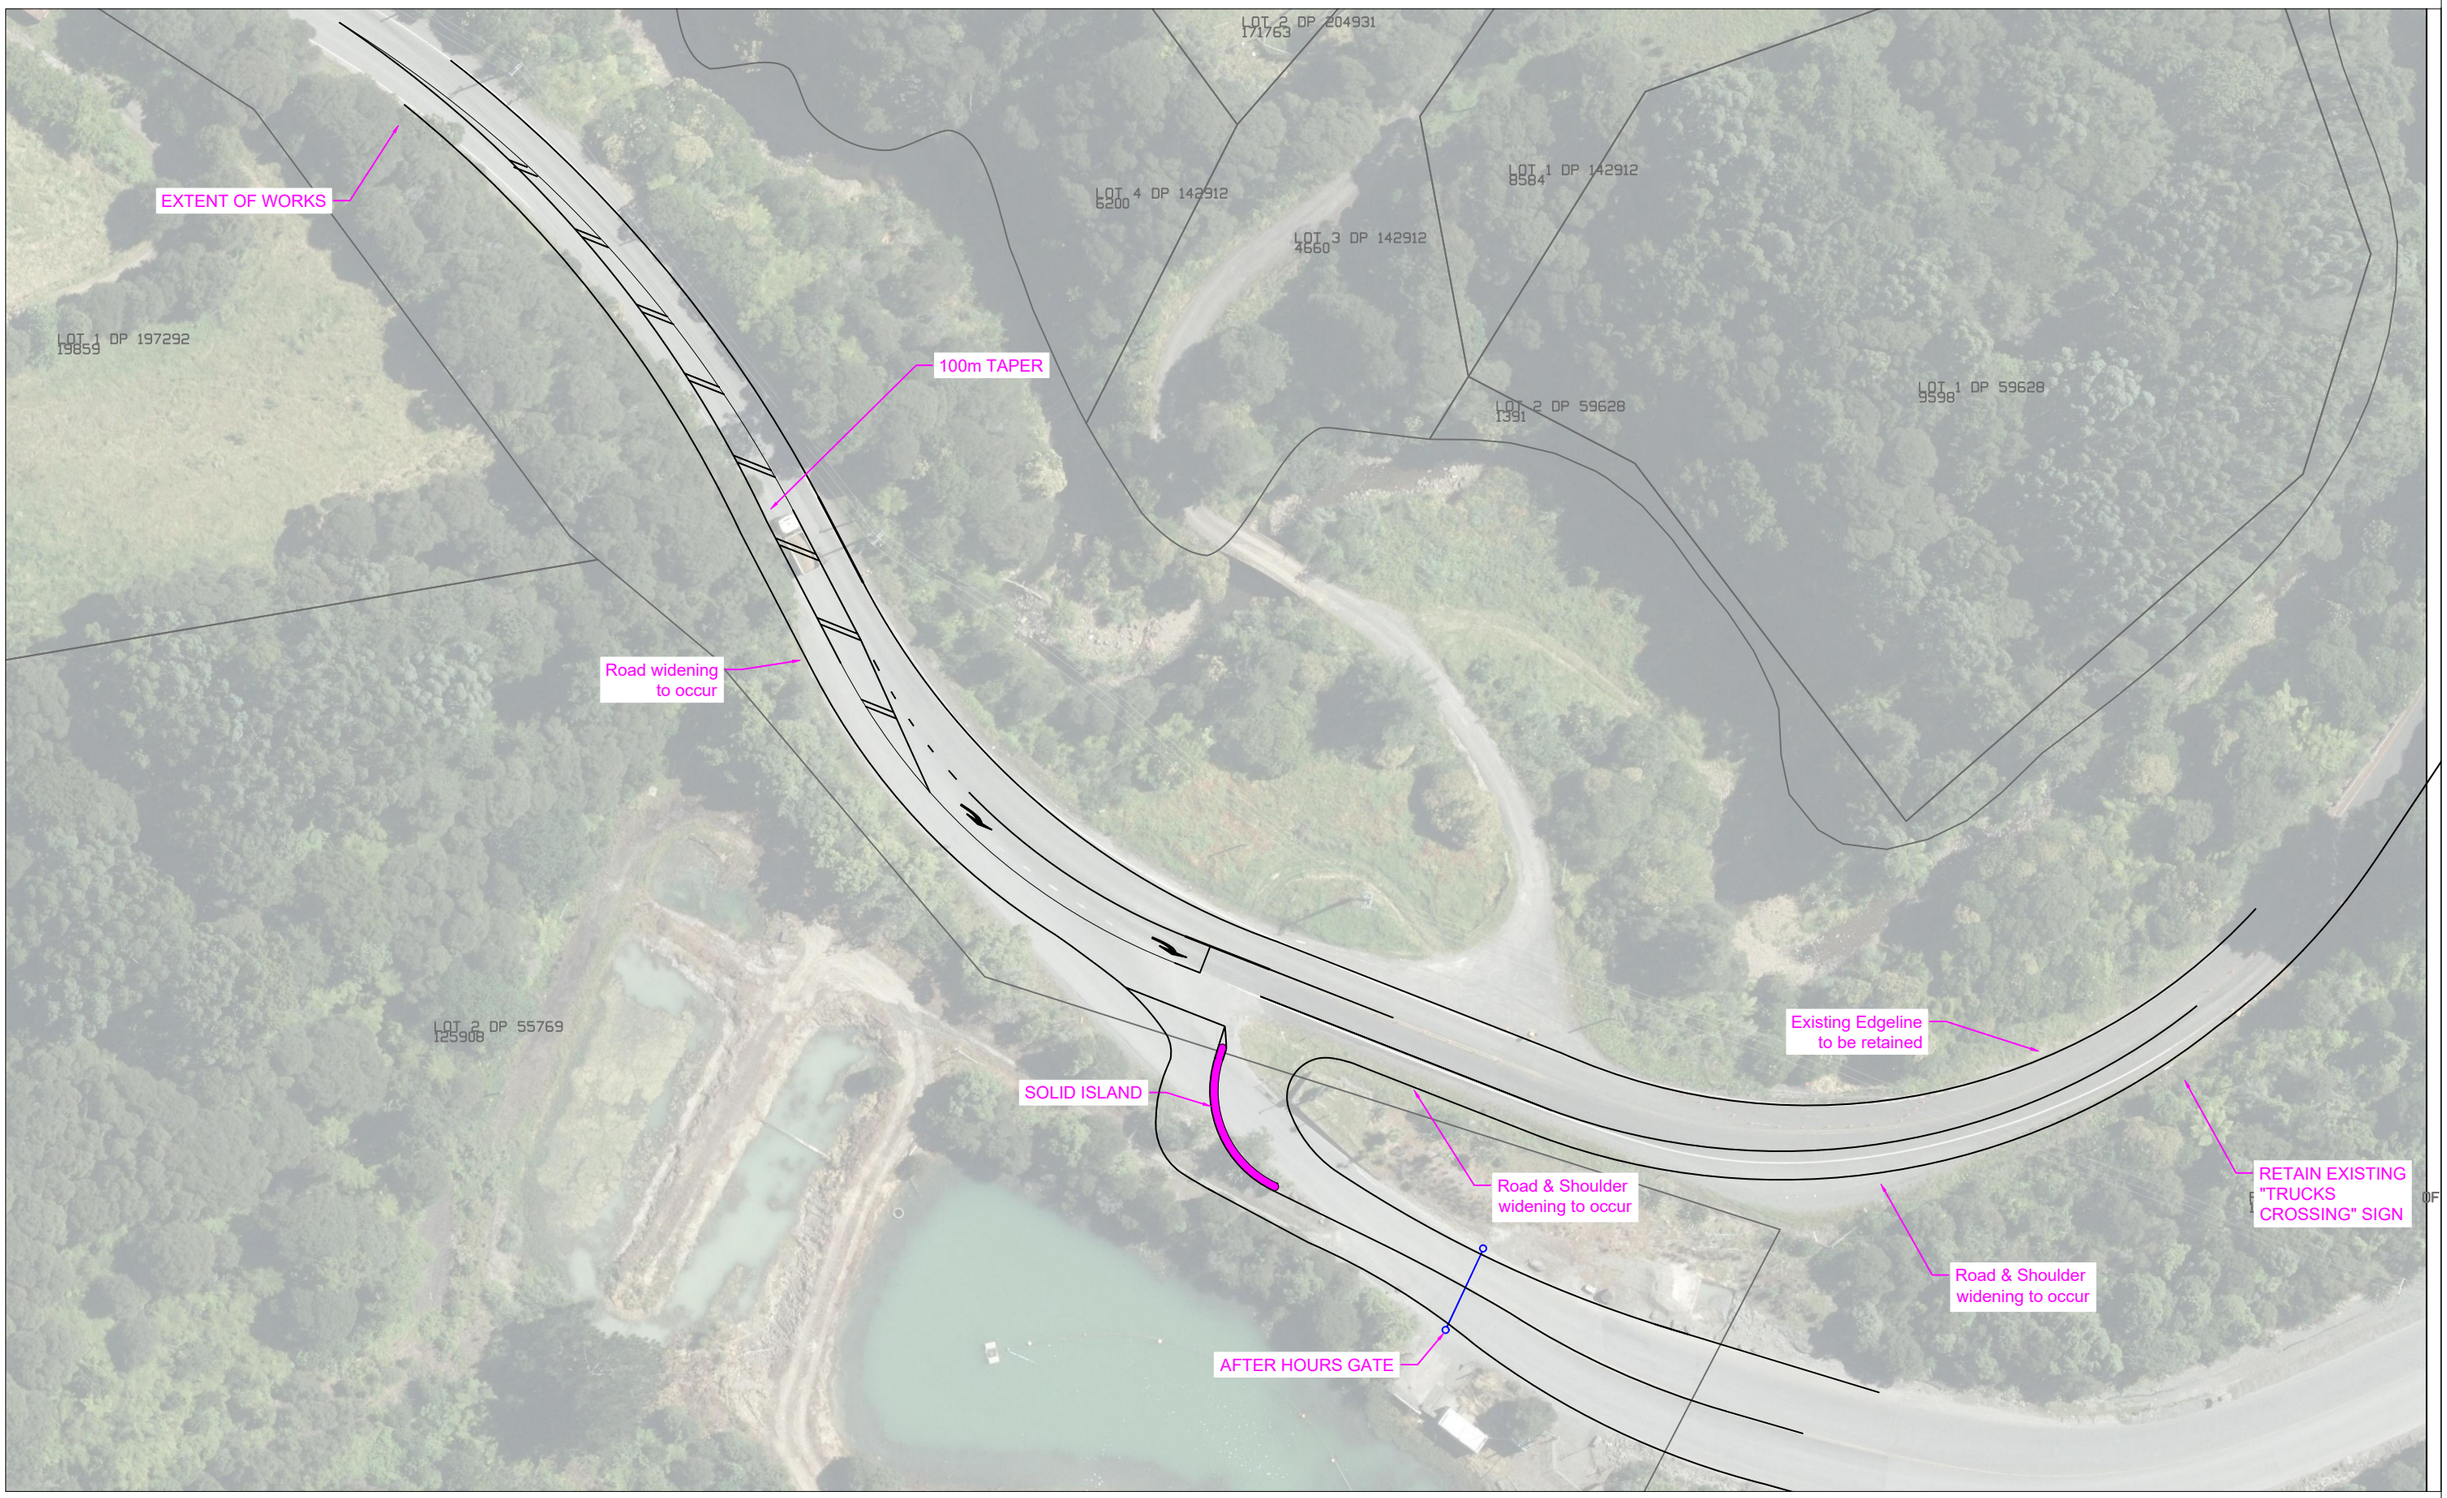

Revision notes:

Rev:	Date:	Notes:

Drawn by:
HA
J003408

Client:

Project:
489 Hunua Road, Hunua, Auckland
Hunua Quarry Development

Drawing Title:
Access Upgrade


Date:
29 September 2026

Scale @ A3:
1:750

Revision:
A

commute
TRANSPORTATION CONSULTANTS

Figure:
11a

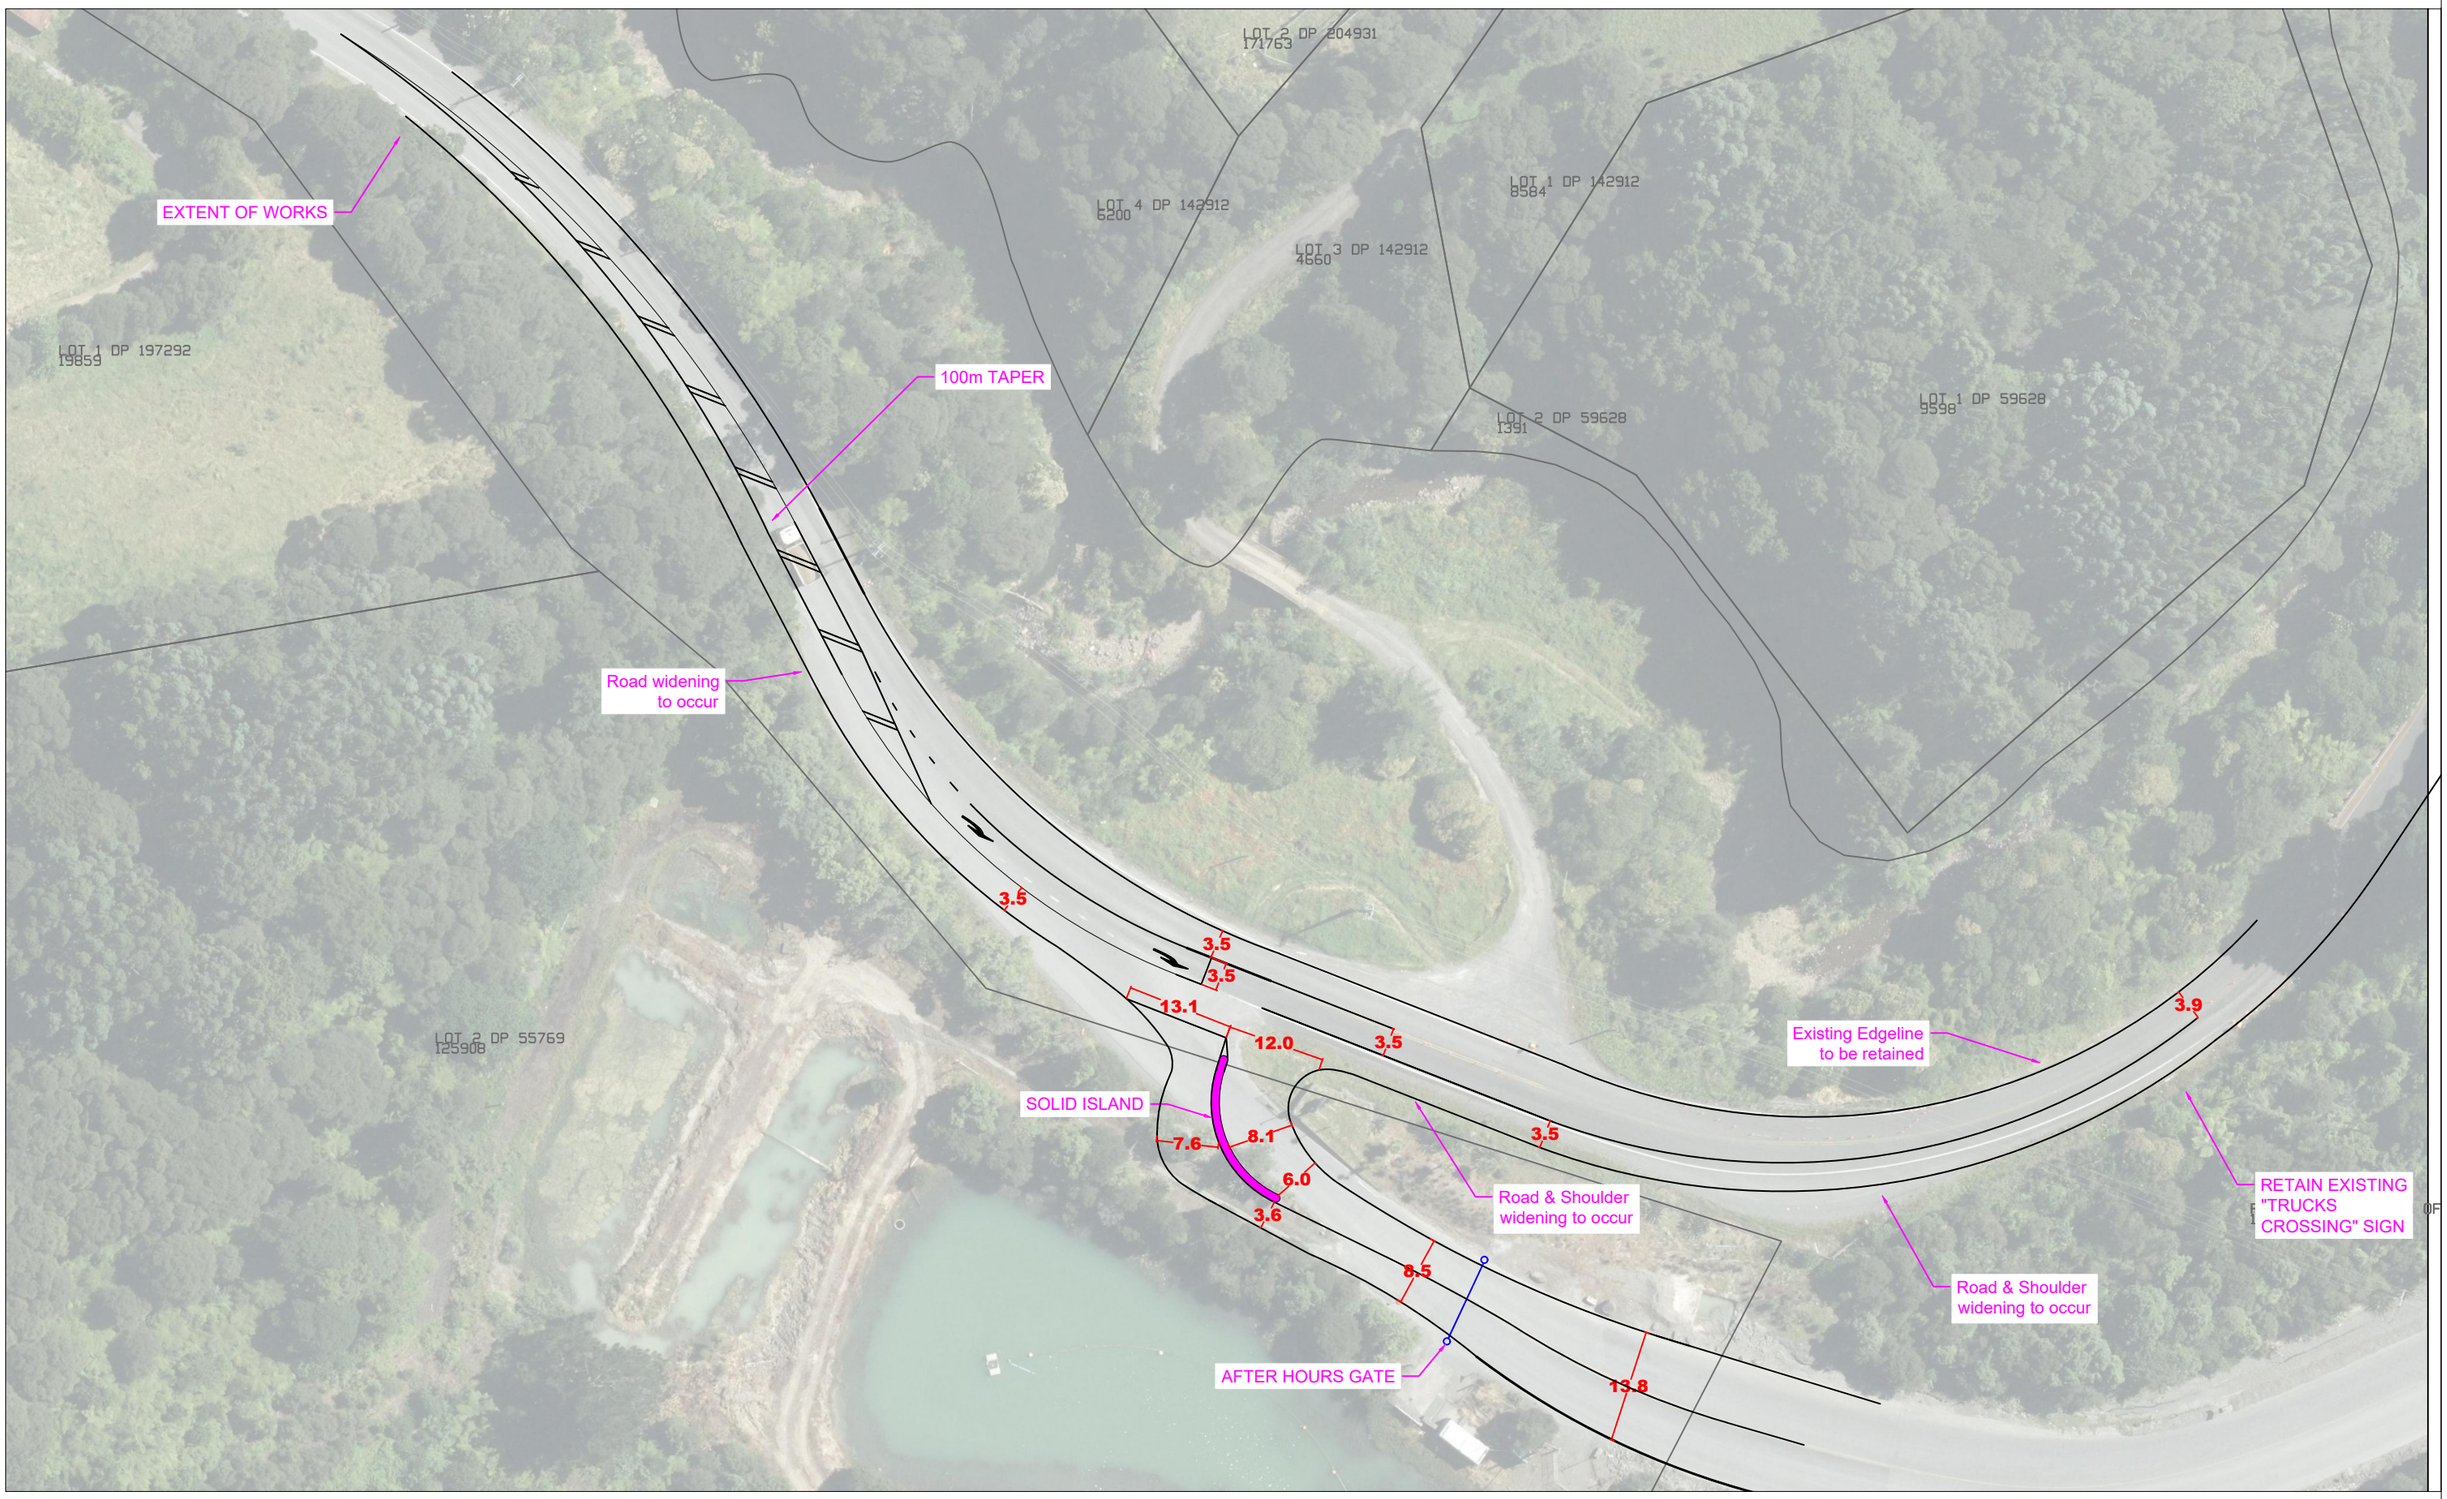

Revision notes:

Rev:	Date:	Notes:

Drawn by:
HA
J003408

Client:

Project:
489 Hunua Road, Hunua, Auckland
Hunua Quarry Development

Drawing Title:
Access Upgrade
Dimensions


Date:
29 September 2026

Scale @ A3:
1:750

Revision:
A

commute
TRANSPORTATION CONSULTANTS

Figure:
11b

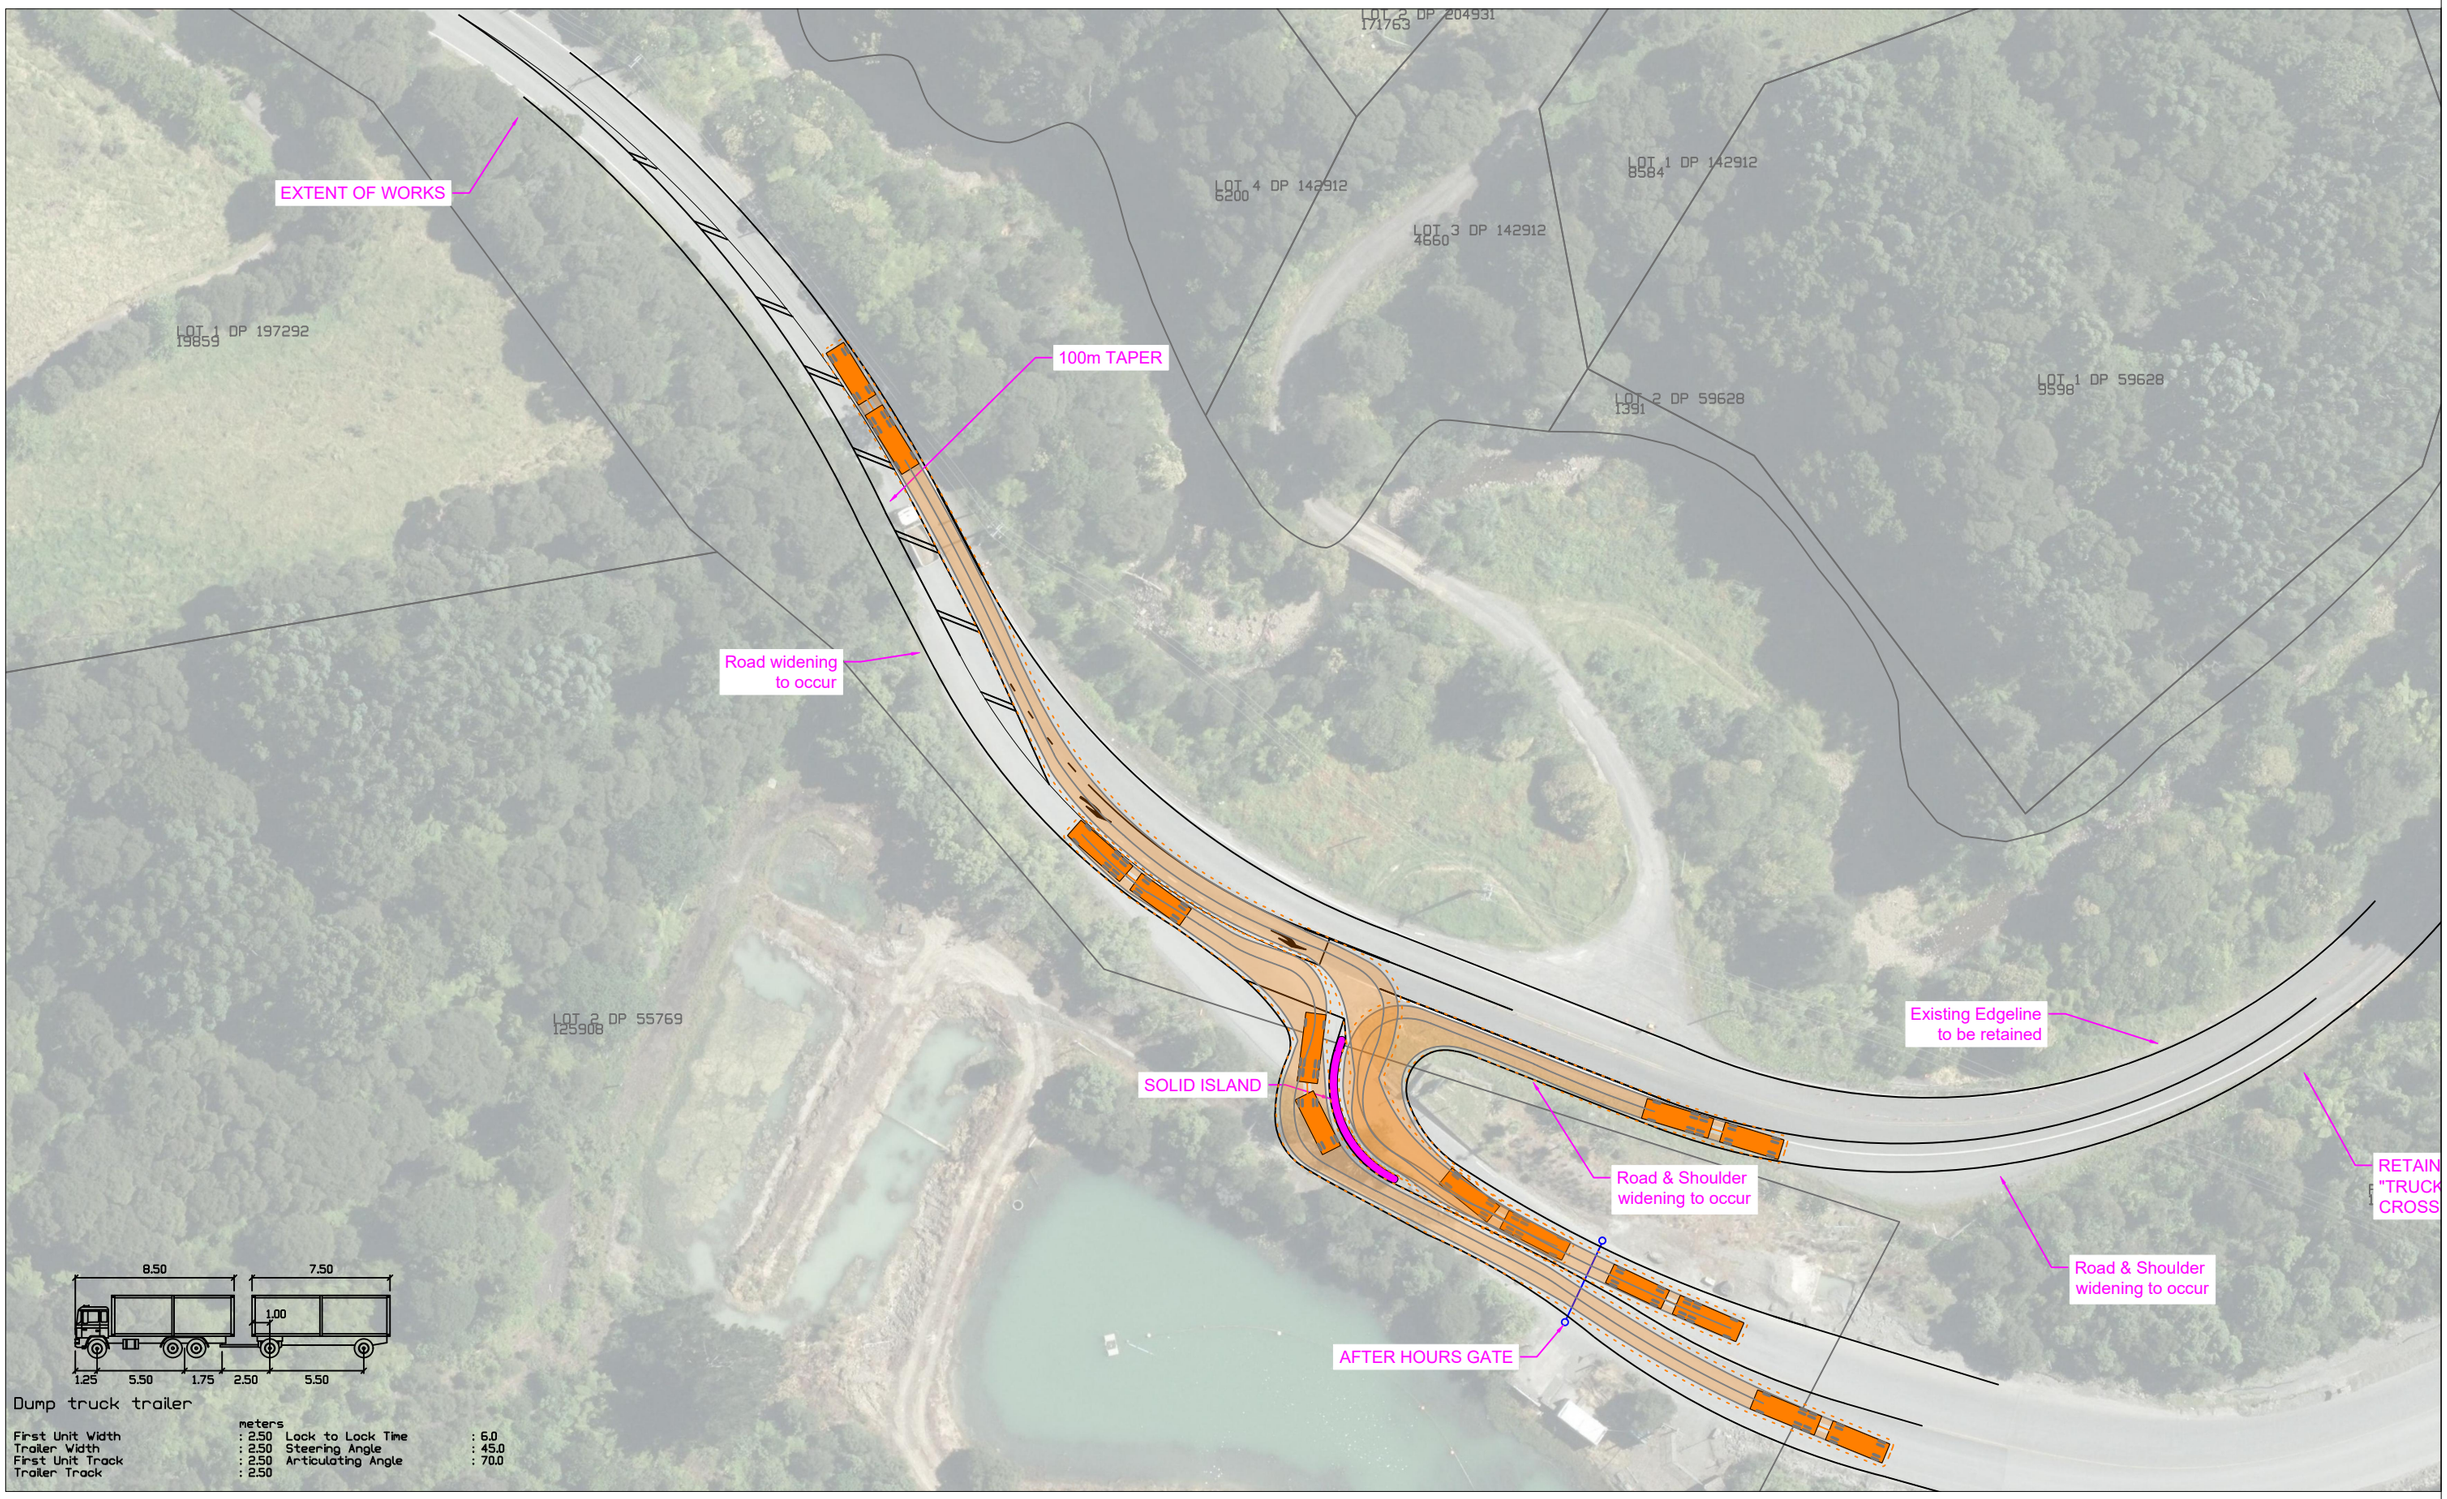

Revision notes:

Rev:	Date:	Notes:

Drawn by:
HA
J003408

Client:

Project:
489 Hunua Road, Hunua, Auckland
Hunua Quarry Development

Drawing Title:
Access Upgrade
Truck and Trailer tracking


Date:
29 September 2026

Scale @ A3:
1:750

Revision:
A

commute
TRANSPORTATION CONSULTANTS

Figure:
11c

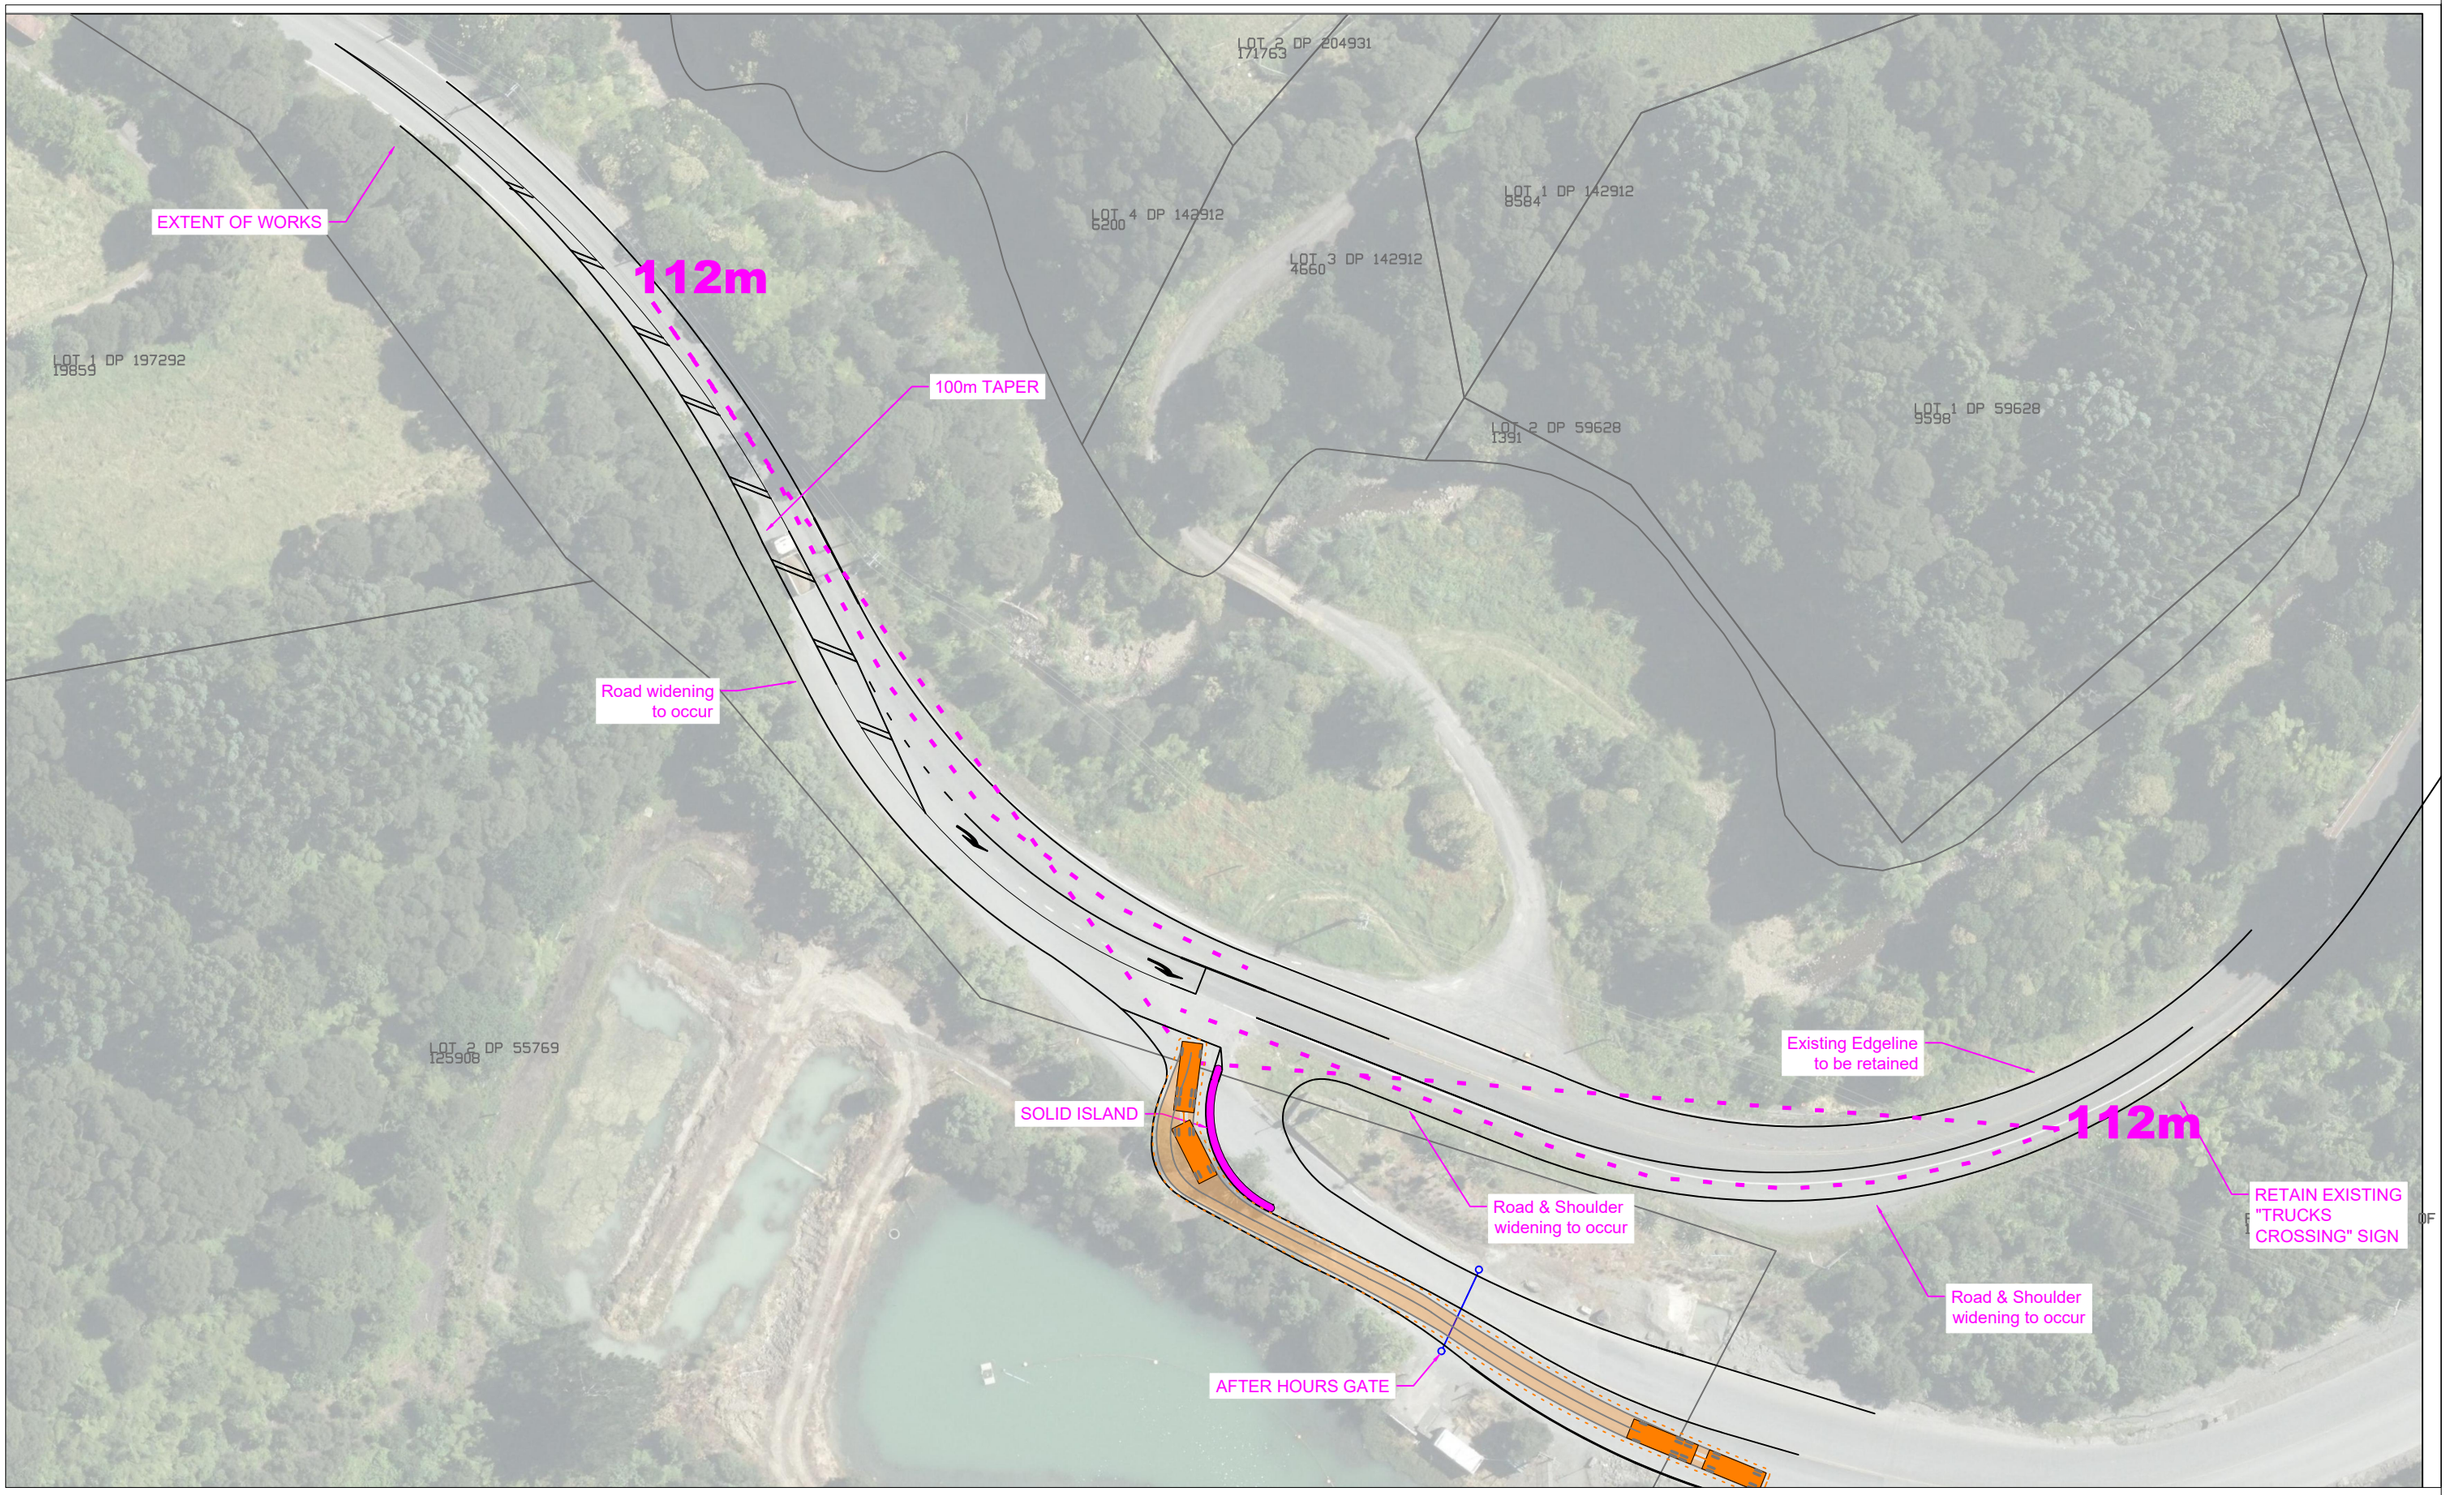

Revision notes:

Rev:	Date:	Notes:

Drawn by:
HA
J003408

Client:

Project:
489 Hunua Road, Hunua, Auckland
Hunua Quarry Development

Drawing Title:
Access Upgrade
Sight Distance Assessmnent

Date:
29 September 2026

Scale @ A3:
1:750

Revision:
A

commute TRANSPORTATION CONSULTANTS

Figure:
11d