


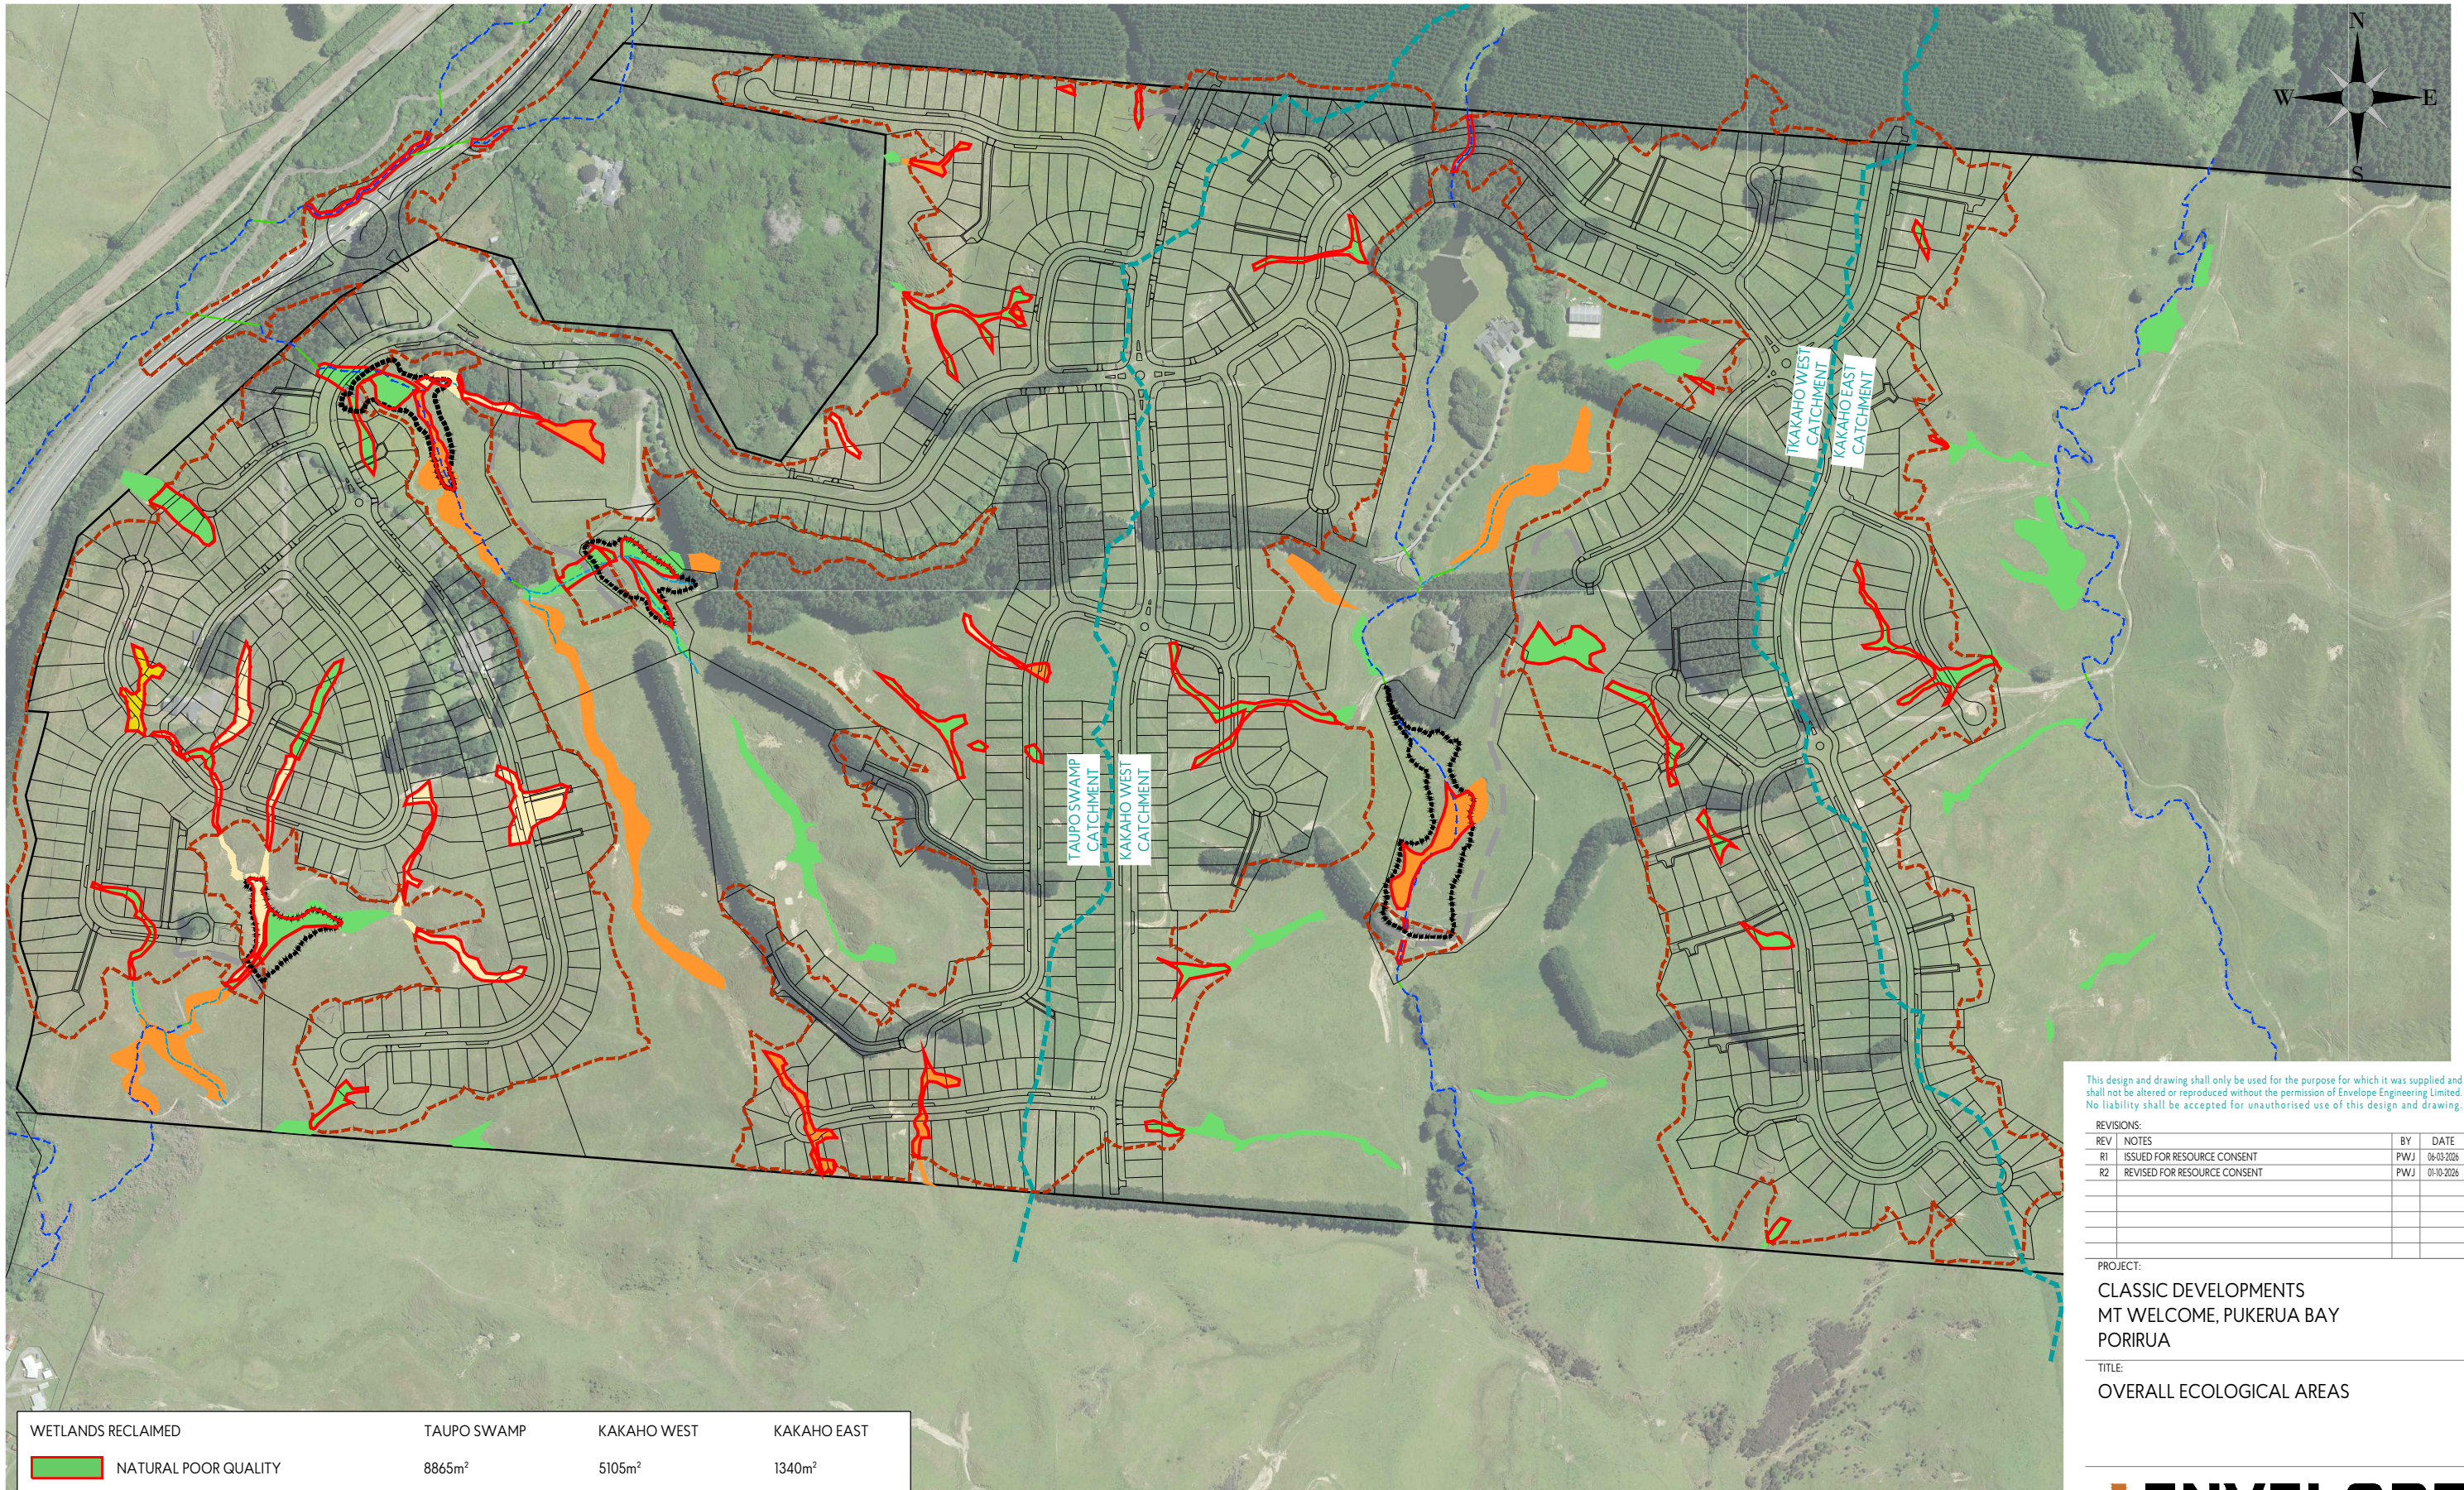

WETLANDS RECLAIMED		TAUPO SWAMP	KAKAHO WEST	KAKAHO EAST
	NATURAL POOR QUALITY	8865m ²	5105m ²	1340m ²
	ARTIFICIAL	780m ²	0m ²	0m ²
	PASTURAL (EXCLUDED)	5635m ²	0m ²	0m ²
	NATURAL	3120m ²	1650m ²	0m ²
	STREAM RECLAIMED	220m	75m	0m

This design and drawing shall only be used for the purpose for which it was supplied and shall not be altered or reproduced without the permission of Envelope Engineering Limited. No liability shall be accepted for unauthorised use of this design and drawing.

REVISIONS:		BY	DATE
REV	NOTES		
R1	ISSUED FOR RESOURCE CONSENT	PWJ	06-03-2026
R2	REVISED FOR RESOURCE CONSENT	PWJ	01-10-2026

PROJECT:
CLASSIC DEVELOPMENTS
MT WELCOME, PUKERUA BAY
PORIRUA

TITLE:
OVERALL ECOLOGICAL AREAS



DESIGNED: PWJ	DRAWN: LB
CHECKED: KD	PLOT DATE: 01-10-2026
SCALE A1: 1:2500	SCALE A3: 1:5000
STATUS: RESOURCE CONSENT	
PROJECT No: 1753-02	DRAWING No: SK9250
	REVISION: R2