

LEGEND:

- EXISTING CONTOURS SHOWN AT 0.2m INTERVALS
- EXISTING CONTOURS UNDER DESIGN SHOWN AT 0.2m INTERVALS
- PROPOSED CONTOURS SHOWN AT 0.2m INTERVALS

NOTES:

1. EXISTING CONTOURS ARE A COMBINATION OF LiDAR AND SPECIFIC SITE SURVEY AT CRITICAL LOCATIONS
2. PROPOSED CONTOURS SHOWN ARE FINISHED GROUND LEVELS.
3. LEVELS ARE IN TERMS OF NZ VERTICAL DATUM 2016.

This design and drawing shall only be used for the purpose for which it was supplied and shall not be altered or reproduced without the permission of Envelope Engineering Limited. No liability shall be accepted for unauthorised use of this design and drawing.

REVISIONS:

REV	NOTES	BY	DATE
R1	ISSUED FOR RESOURCE CONSENT	PWJ	22-10-2026

PROJECT:

NEW CENTRAL PARK LIMITED
77 KAPITI ROAD, PARAPARAUMU
KAPITI

TITLE:

PROPOSED CONTOUR PLAN
OVERALL LAYOUT

ENVELOPE
WWW.ENVELOPE-ENG.CO.NZ

DESIGNED:	PWJ	DRAWN:	PWJ
CHECKED:	ADJ	PLOT DATE:	22-10-2026
SCALE A1:	1:1500	SCALE A3:	1:3000
STATUS:	RESOURCE CONSENT		

PROJECT No:	DRAWING No:	REVISION:
1942-02	2100	R1

KAPITI EXPRESSWAY

KAPITI ROAD

601

602

501

502

503

607

LEGEND:

EXISTING CONTOURS
SHOWN AT 0.2m INTERVALS

EXISTING CONTOURS UNDER DESIGN
SHOWN AT 0.2m INTERVALS

PROPOSED CONTOURS
SHOWN AT 0.2m INTERVALS

NOTES:

1. EXISTING CONTOURS ARE A COMBINATION OF LiDAR AND SPECIFIC SITE SURVEY AT CRITICAL LOCATIONS
2. PROPOSED CONTOURS SHOWN ARE FINISHED GROUND LEVELS.
3. LEVELS ARE IN TERMS OF NZ VERTICAL DATUM 2016.

This design and drawing shall only be used for the purpose for which it was supplied and shall not be altered or reproduced without the permission of Envelope Engineering Limited. No liability shall be accepted for unauthorised use of this design and drawing.

REVISIONS:

REV	NOTES	BY	DATE
R1	ISSUED FOR RESOURCE CONSENT	PWJ	22-10-2026

PROJECT:

NEW CENTRAL PARK LIMITED
77 KAPITI ROAD, PARAPARAUMU
KAPITI

TITLE:

PROPOSED CONTOUR PLAN
SHEET 1 OF 8

ENVELOPE
WWW.ENVELOPE-ENG.CO.NZ

DESIGNED: PWJ
DRAWN: PWJ
CHECKED: ADJ
PLOT DATE: 22-10-2026
SCALE A1: 1:500
SCALE A3: 1:1000
STATUS: RESOURCE CONSENT

PROJECT No: 1942-02
DRAWING No: 2101
REVISION: R1

KAPITI EXPRESSWAY

LEGEND:

- EXISTING CONTOURS SHOWN AT 0.2m INTERVALS
- EXISTING CONTOURS UNDER DESIGN SHOWN AT 0.2m INTERVALS
- PROPOSED CONTOURS SHOWN AT 0.2m INTERVALS

NOTES:

1. EXISTING CONTOURS ARE A COMBINATION OF LiDAR AND SPECIFIC SITE SURVEY AT CRITICAL LOCATIONS
2. PROPOSED CONTOURS SHOWN ARE FINISHED GROUND LEVELS.
3. LEVELS ARE IN TERMS OF NZ VERTICAL DATUM 2016.

This design and drawing shall only be used for the purpose for which it was supplied and shall not be altered or reproduced without the permission of Envelope Engineering Limited. No liability shall be accepted for unauthorised use of this design and drawing.

REVISIONS:

REV	NOTES	BY	DATE
R1	ISSUED FOR RESOURCE CONSENT	PWJ	22-10-2026

PROJECT:

NEW CENTRAL PARK LIMITED
77 KAPITI ROAD, PARAPARAUMU
KAPITI


TITLE:

PROPOSED CONTOUR PLAN
SHEET 2 OF 8

ENVELOPE
WWW.ENVELOPE-ENG.CO.NZ

DESIGNED:	PWJ	DRAWN:	PWJ
CHECKED:	ADJ	PLOT DATE:	22-10-2026
SCALE A1:	1:500	SCALE A3:	1:1000
STATUS:	RESOURCE CONSENT		

PROJECT No:	DRAWING No:	REVISION:
1942-02	2102	R1

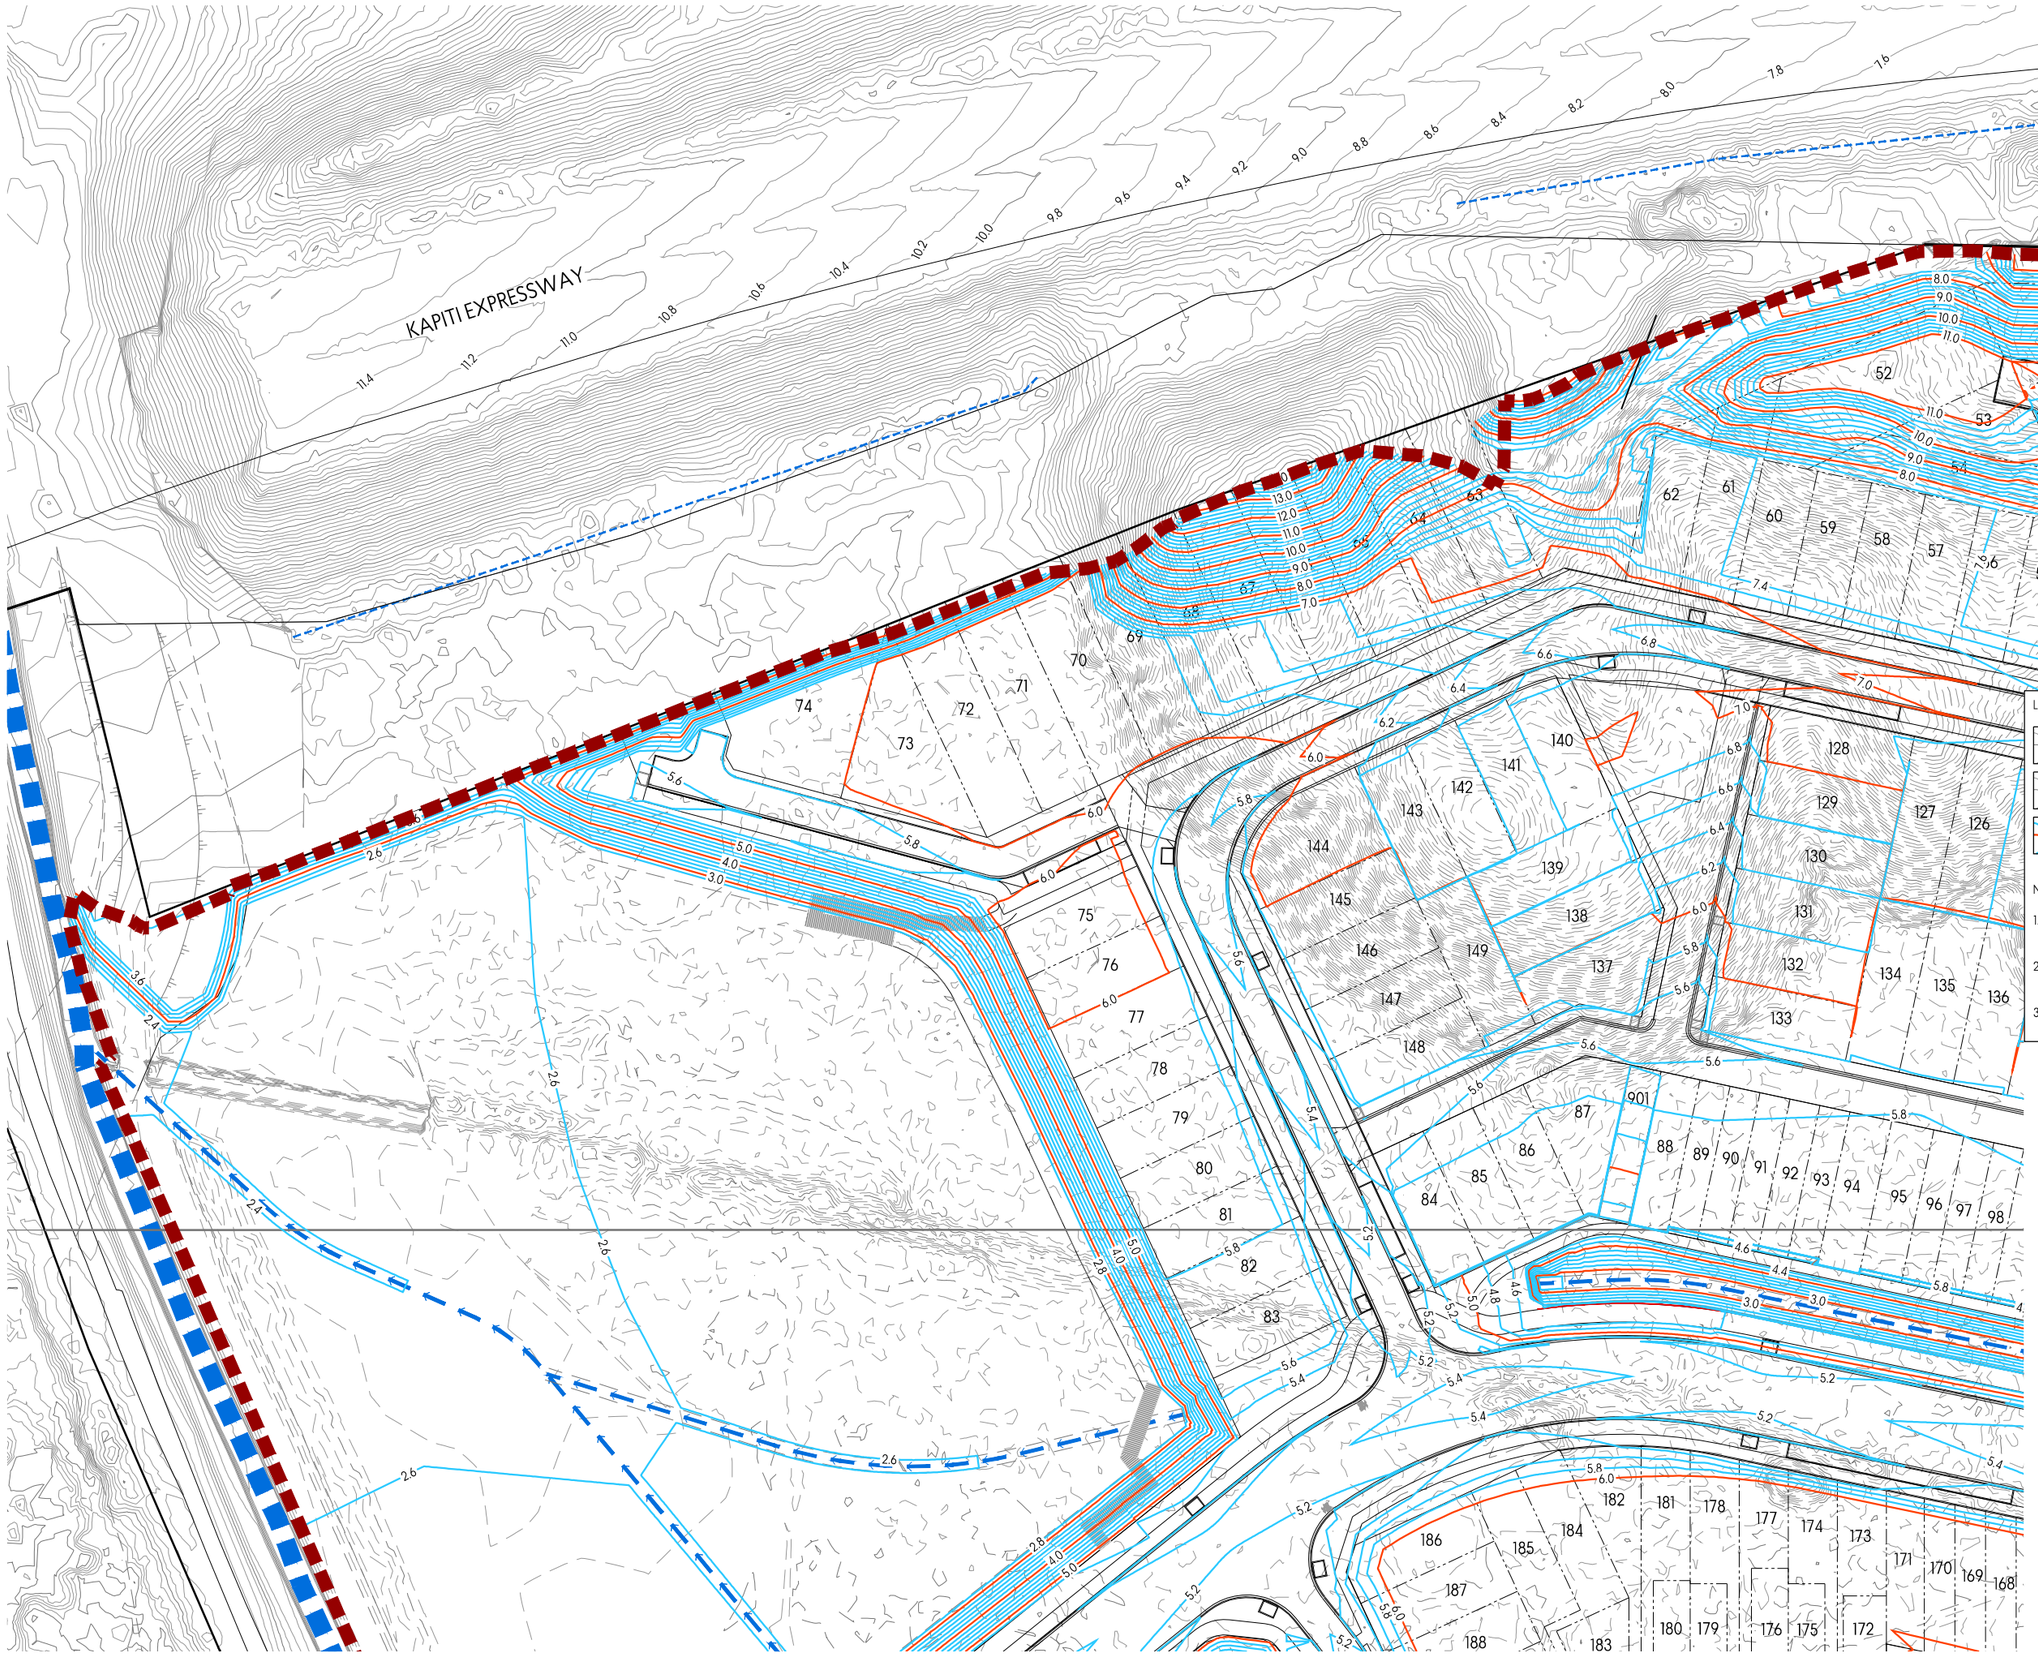

LEGEND:

- EXISTING CONTOURS SHOWN AT 0.2m INTERVALS
- EXISTING CONTOURS UNDER DESIGN SHOWN AT 0.2m INTERVALS
- PROPOSED CONTOURS SHOWN AT 0.2m INTERVALS

NOTES:

1. EXISTING CONTOURS ARE A COMBINATION OF LiDAR AND SPECIFIC SITE SURVEY AT CRITICAL LOCATIONS
2. PROPOSED CONTOURS SHOWN ARE FINISHED GROUND LEVELS.
3. LEVELS ARE IN TERMS OF NZ VERTICAL DATUM 2016.

This design and drawing shall only be used for the purpose for which it was supplied and shall not be altered or reproduced without the permission of Envelope Engineering Limited. No liability shall be accepted for unauthorised use of this design and drawing.

REVISIONS:

REV	NOTES	BY	DATE
R1	ISSUED FOR RESOURCE CONSENT	PWJ	22-10-2026

PROJECT:

NEW CENTRAL PARK LIMITED
77 KAPITI ROAD, PARAPARAUMU
KAPITI


TITLE:

PROPOSED CONTOUR PLAN
SHEET 3 OF 8

ENVELOPE
WWW.ENVELOPE-ENG.CO.NZ

DESIGNED:	PWJ	DRAWN:	PWJ
CHECKED:	ADJ	PLOT DATE:	22-10-2026
SCALE A1:	1:500	SCALE A3:	1:1000
STATUS:	RESOURCE CONSENT		

PROJECT No:	DRAWING No:	REVISION:
1942-02	2103	R1

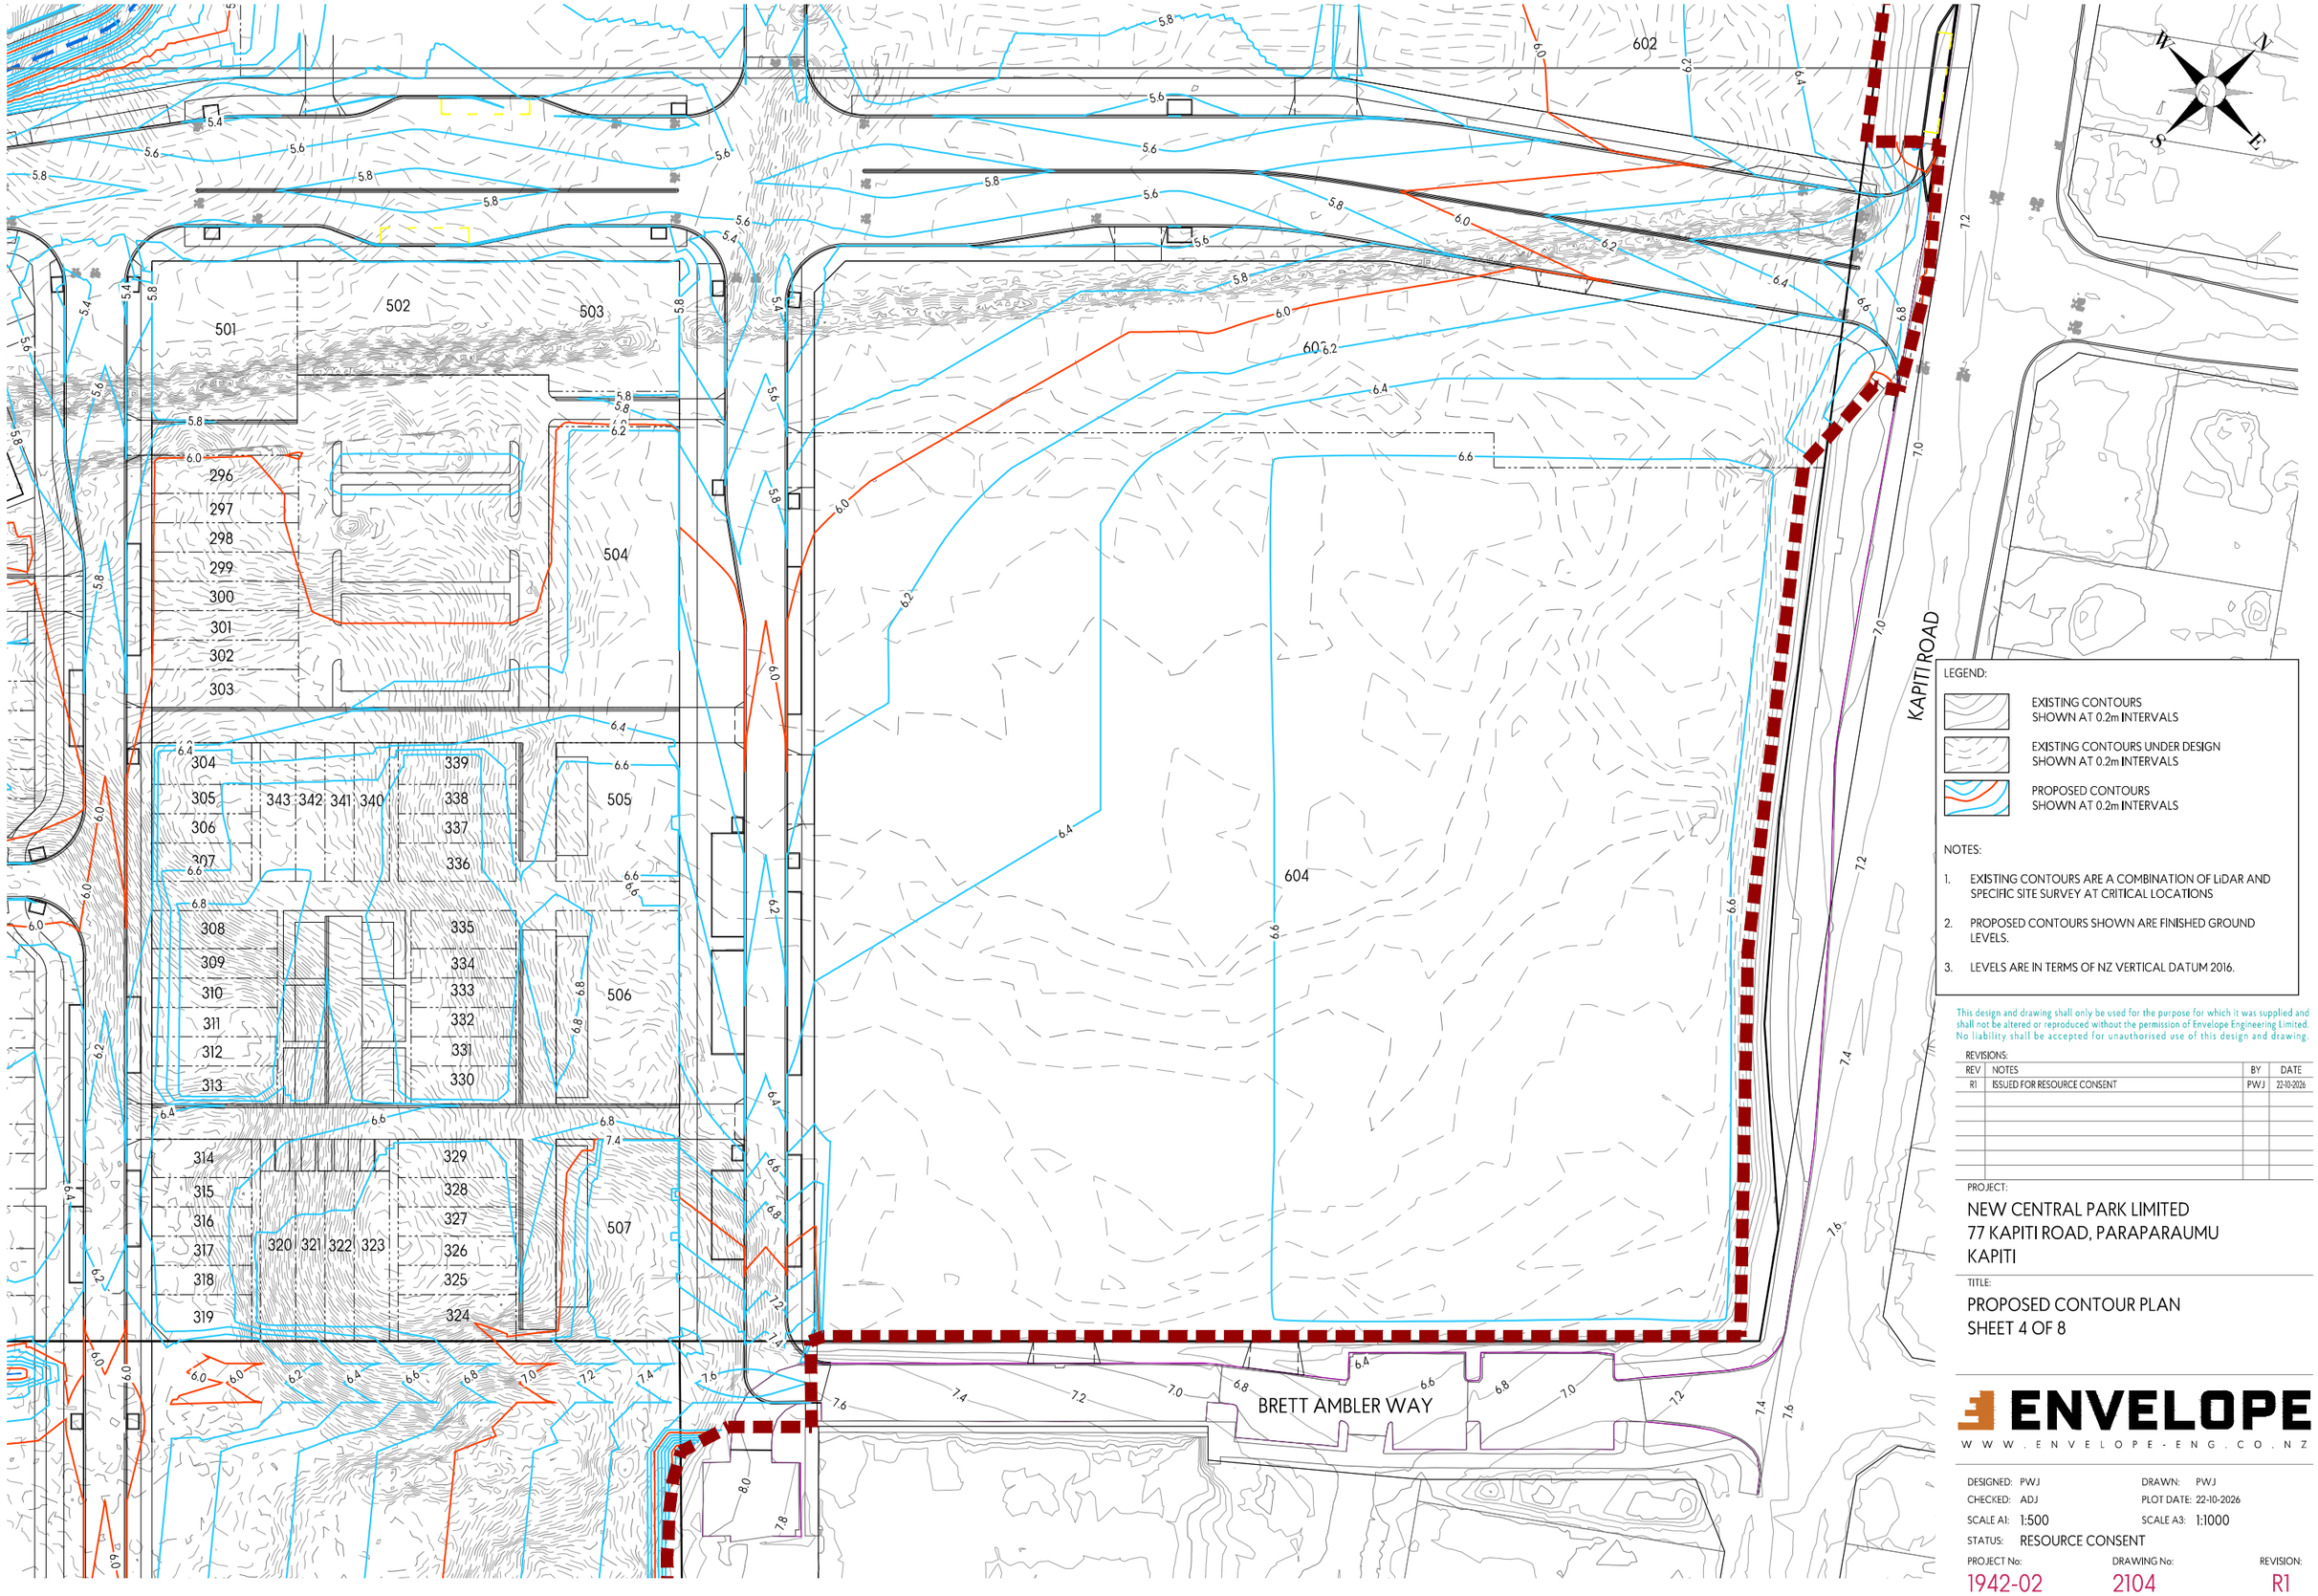

LEGEND:

- EXISTING CONTOURS SHOWN AT 0.2m INTERVALS
- EXISTING CONTOURS UNDER DESIGN SHOWN AT 0.2m INTERVALS
- PROPOSED CONTOURS SHOWN AT 0.2m INTERVALS

NOTES:

1. EXISTING CONTOURS ARE A COMBINATION OF LiDAR AND SPECIFIC SITE SURVEY AT CRITICAL LOCATIONS
2. PROPOSED CONTOURS SHOWN ARE FINISHED GROUND LEVELS.
3. LEVELS ARE IN TERMS OF NZ VERTICAL DATUM 2016.

This design and drawing shall only be used for the purpose for which it was supplied and shall not be altered or reproduced without the permission of Envelope Engineering Limited. No liability shall be accepted for unauthorised use of this design and drawing.

REVISIONS:

REV	NOTES	BY	DATE
R1	ISSUED FOR RESOURCE CONSENT	PWJ	22-10-2026

PROJECT:

NEW CENTRAL PARK LIMITED
77 KAPITI ROAD, PARAPARAUMU
KAPITI


TITLE:

PROPOSED CONTOUR PLAN
SHEET 4 OF 8

ENVELOPE
WWW.ENVELOPE-ENG.CO.NZ

DESIGNED: PWJ
DRAWN: PWJ
CHECKED: ADJ
PLOT DATE: 22-10-2026
SCALE A1: 1:500
SCALE A3: 1:1000
STATUS: RESOURCE CONSENT

PROJECT No: 1942-02
DRAWING No: 2104
REVISION: R1

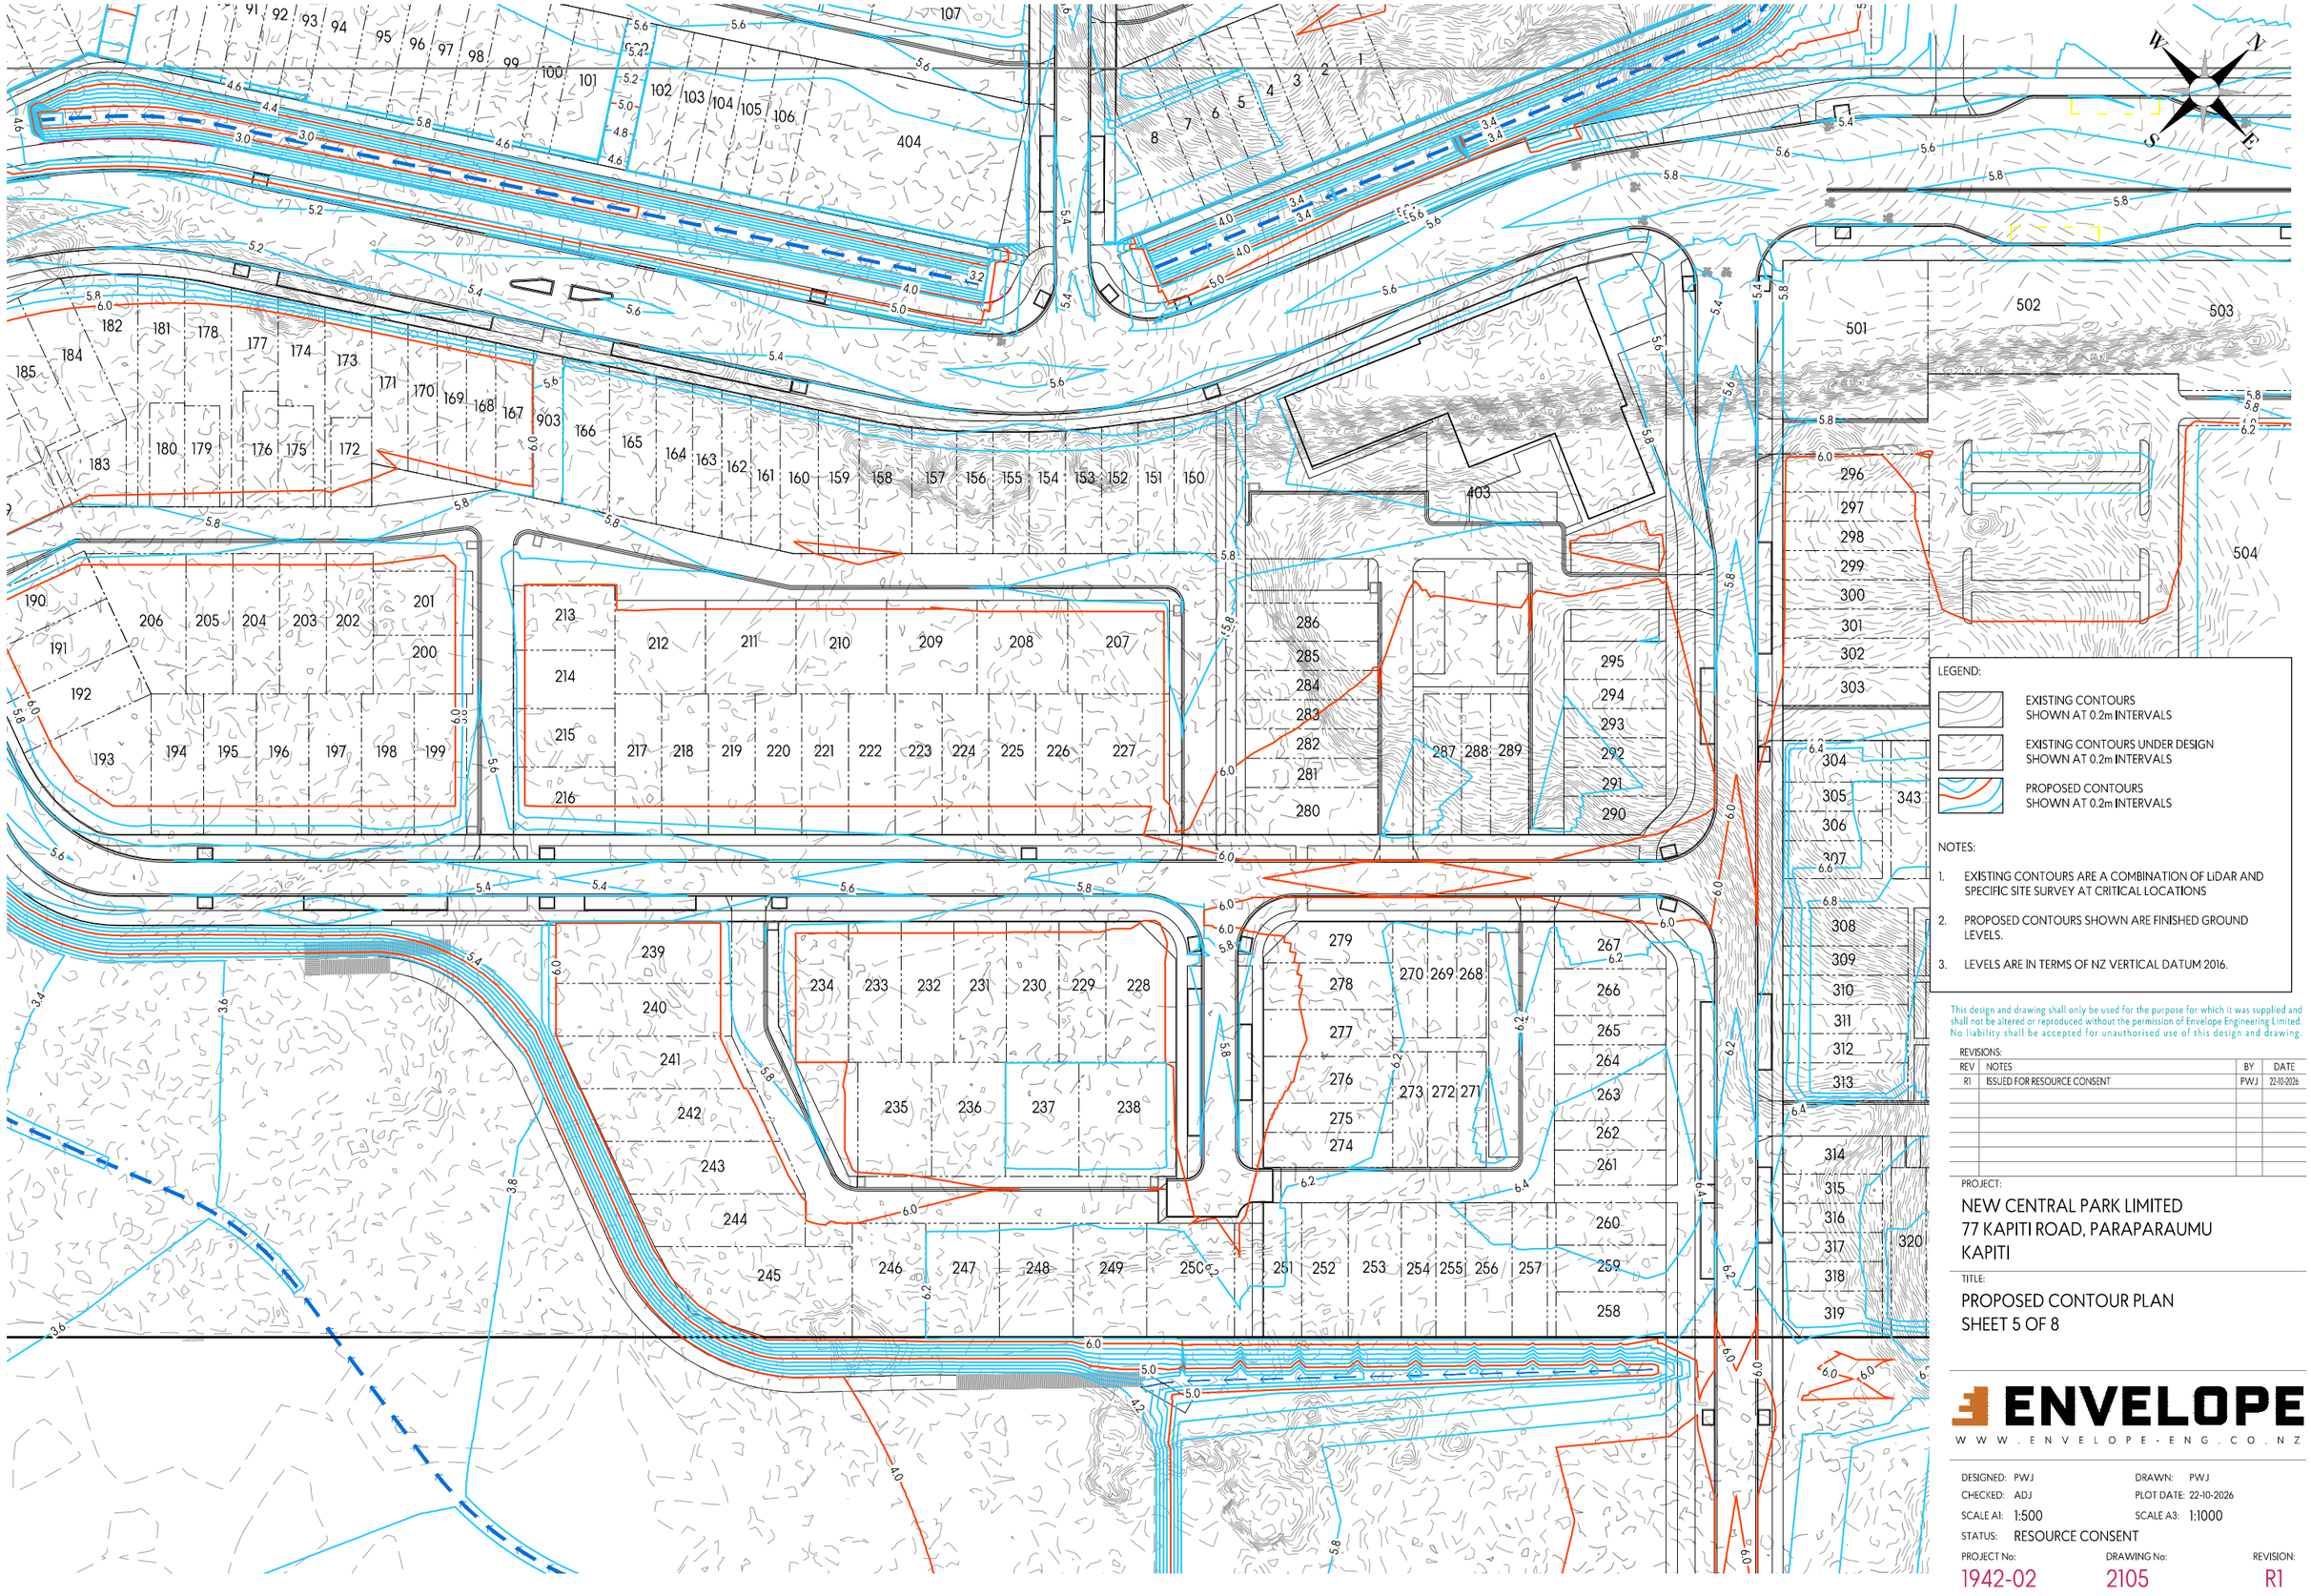

NOTES:

1. EXISTING CONTOURS ARE A COMBINATION OF LiDAR AND SPECIFIC SITE SURVEY AT CRITICAL LOCATIONS
2. PROPOSED CONTOURS SHOWN ARE FINISHED GROUND LEVELS.
3. LEVELS ARE IN TERMS OF NZ VERTICAL DATUM 2016.

This design and drawing shall only be used for the purpose for which it was supplied and shall not be altered or reproduced without the permission of Envelope Engineering Limited. No liability shall be accepted for unauthorised use of this design and drawing.

REVISIONS:

REV	NOTES	BY	DATE
R1	ISSUED FOR RESOURCE CONSENT	PWJ	22-10-2026

PROJECT:


NEW CENTRAL PARK LIMITED
77 KAPITI ROAD, PARAPARAUMU
KAPITI

TITLE:

PROPOSED CONTOUR PLAN
SHEET 5 OF 8

ENVELOPE
WWW.ENVELOPE-ENG.CO.NZ

DESIGNED: PWJ
DRAWN: PWJ
CHECKED: ADJ
PLOT DATE: 22-10-2026
SCALE A1: 1:500
SCALE A3: 1:1000
STATUS: RESOURCE CONSENT
PROJECT No: 1942-02
DRAWING No: 2105
REVISION: R1

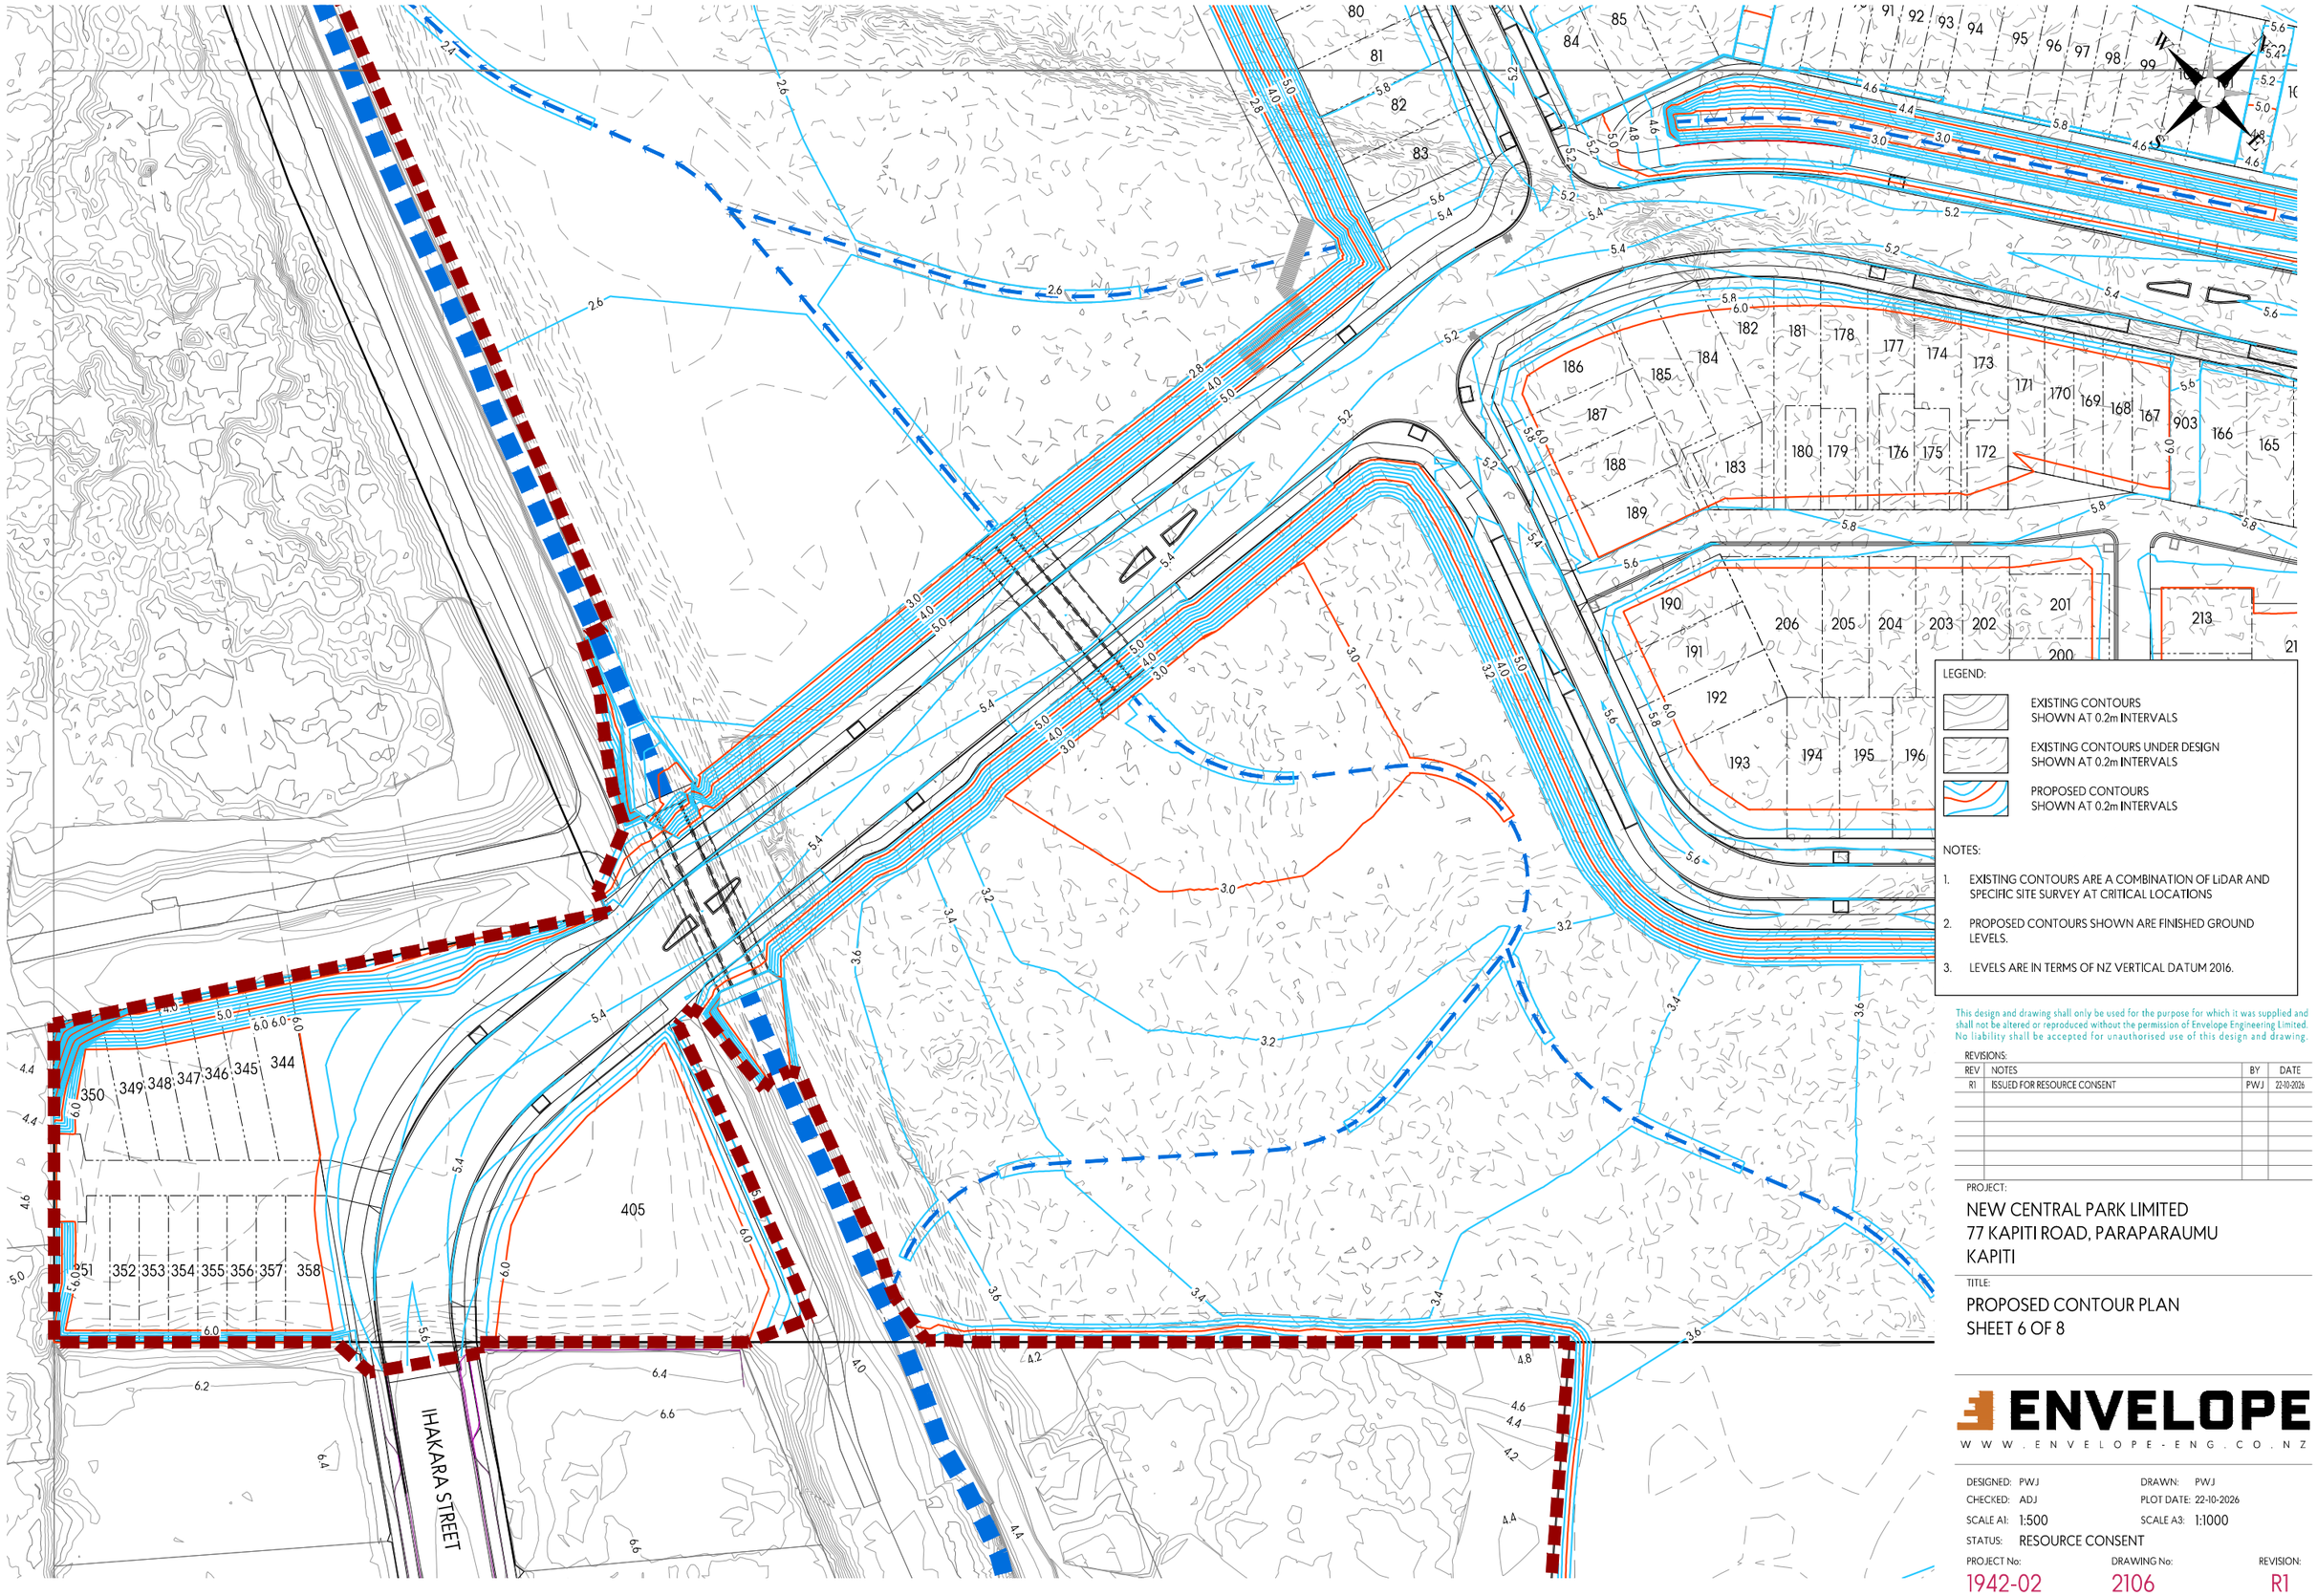

LEGEND:

- EXISTING CONTOURS SHOWN AT 0.2m INTERVALS
- EXISTING CONTOURS UNDER DESIGN SHOWN AT 0.2m INTERVALS
- PROPOSED CONTOURS SHOWN AT 0.2m INTERVALS

NOTES:

1. EXISTING CONTOURS ARE A COMBINATION OF LiDAR AND SPECIFIC SITE SURVEY AT CRITICAL LOCATIONS
2. PROPOSED CONTOURS SHOWN ARE FINISHED GROUND LEVELS.
3. LEVELS ARE IN TERMS OF NZ VERTICAL DATUM 2016.

This design and drawing shall only be used for the purpose for which it was supplied and shall not be altered or reproduced without the permission of Envelope Engineering Limited. No liability shall be accepted for unauthorised use of this design and drawing.

REVISIONS:

REV	NOTES	BY	DATE
R1	ISSUED FOR RESOURCE CONSENT	PWJ	22-10-2026

PROJECT:


NEW CENTRAL PARK LIMITED
77 KAPITI ROAD, PARAPARAUMU
KAPITI

TITLE:

PROPOSED CONTOUR PLAN
SHEET 6 OF 8

ENVELOPE
WWW.ENVELOPE-ENG.CO.NZ

DESIGNED: PWJ
DRAWN: PWJ
CHECKED: ADJ
PLOT DATE: 22-10-2026
SCALE A1: 1:500
SCALE A3: 1:1000
STATUS: RESOURCE CONSENT
PROJECT No: 1942-02
DRAWING No: 2106
REVISION: R1

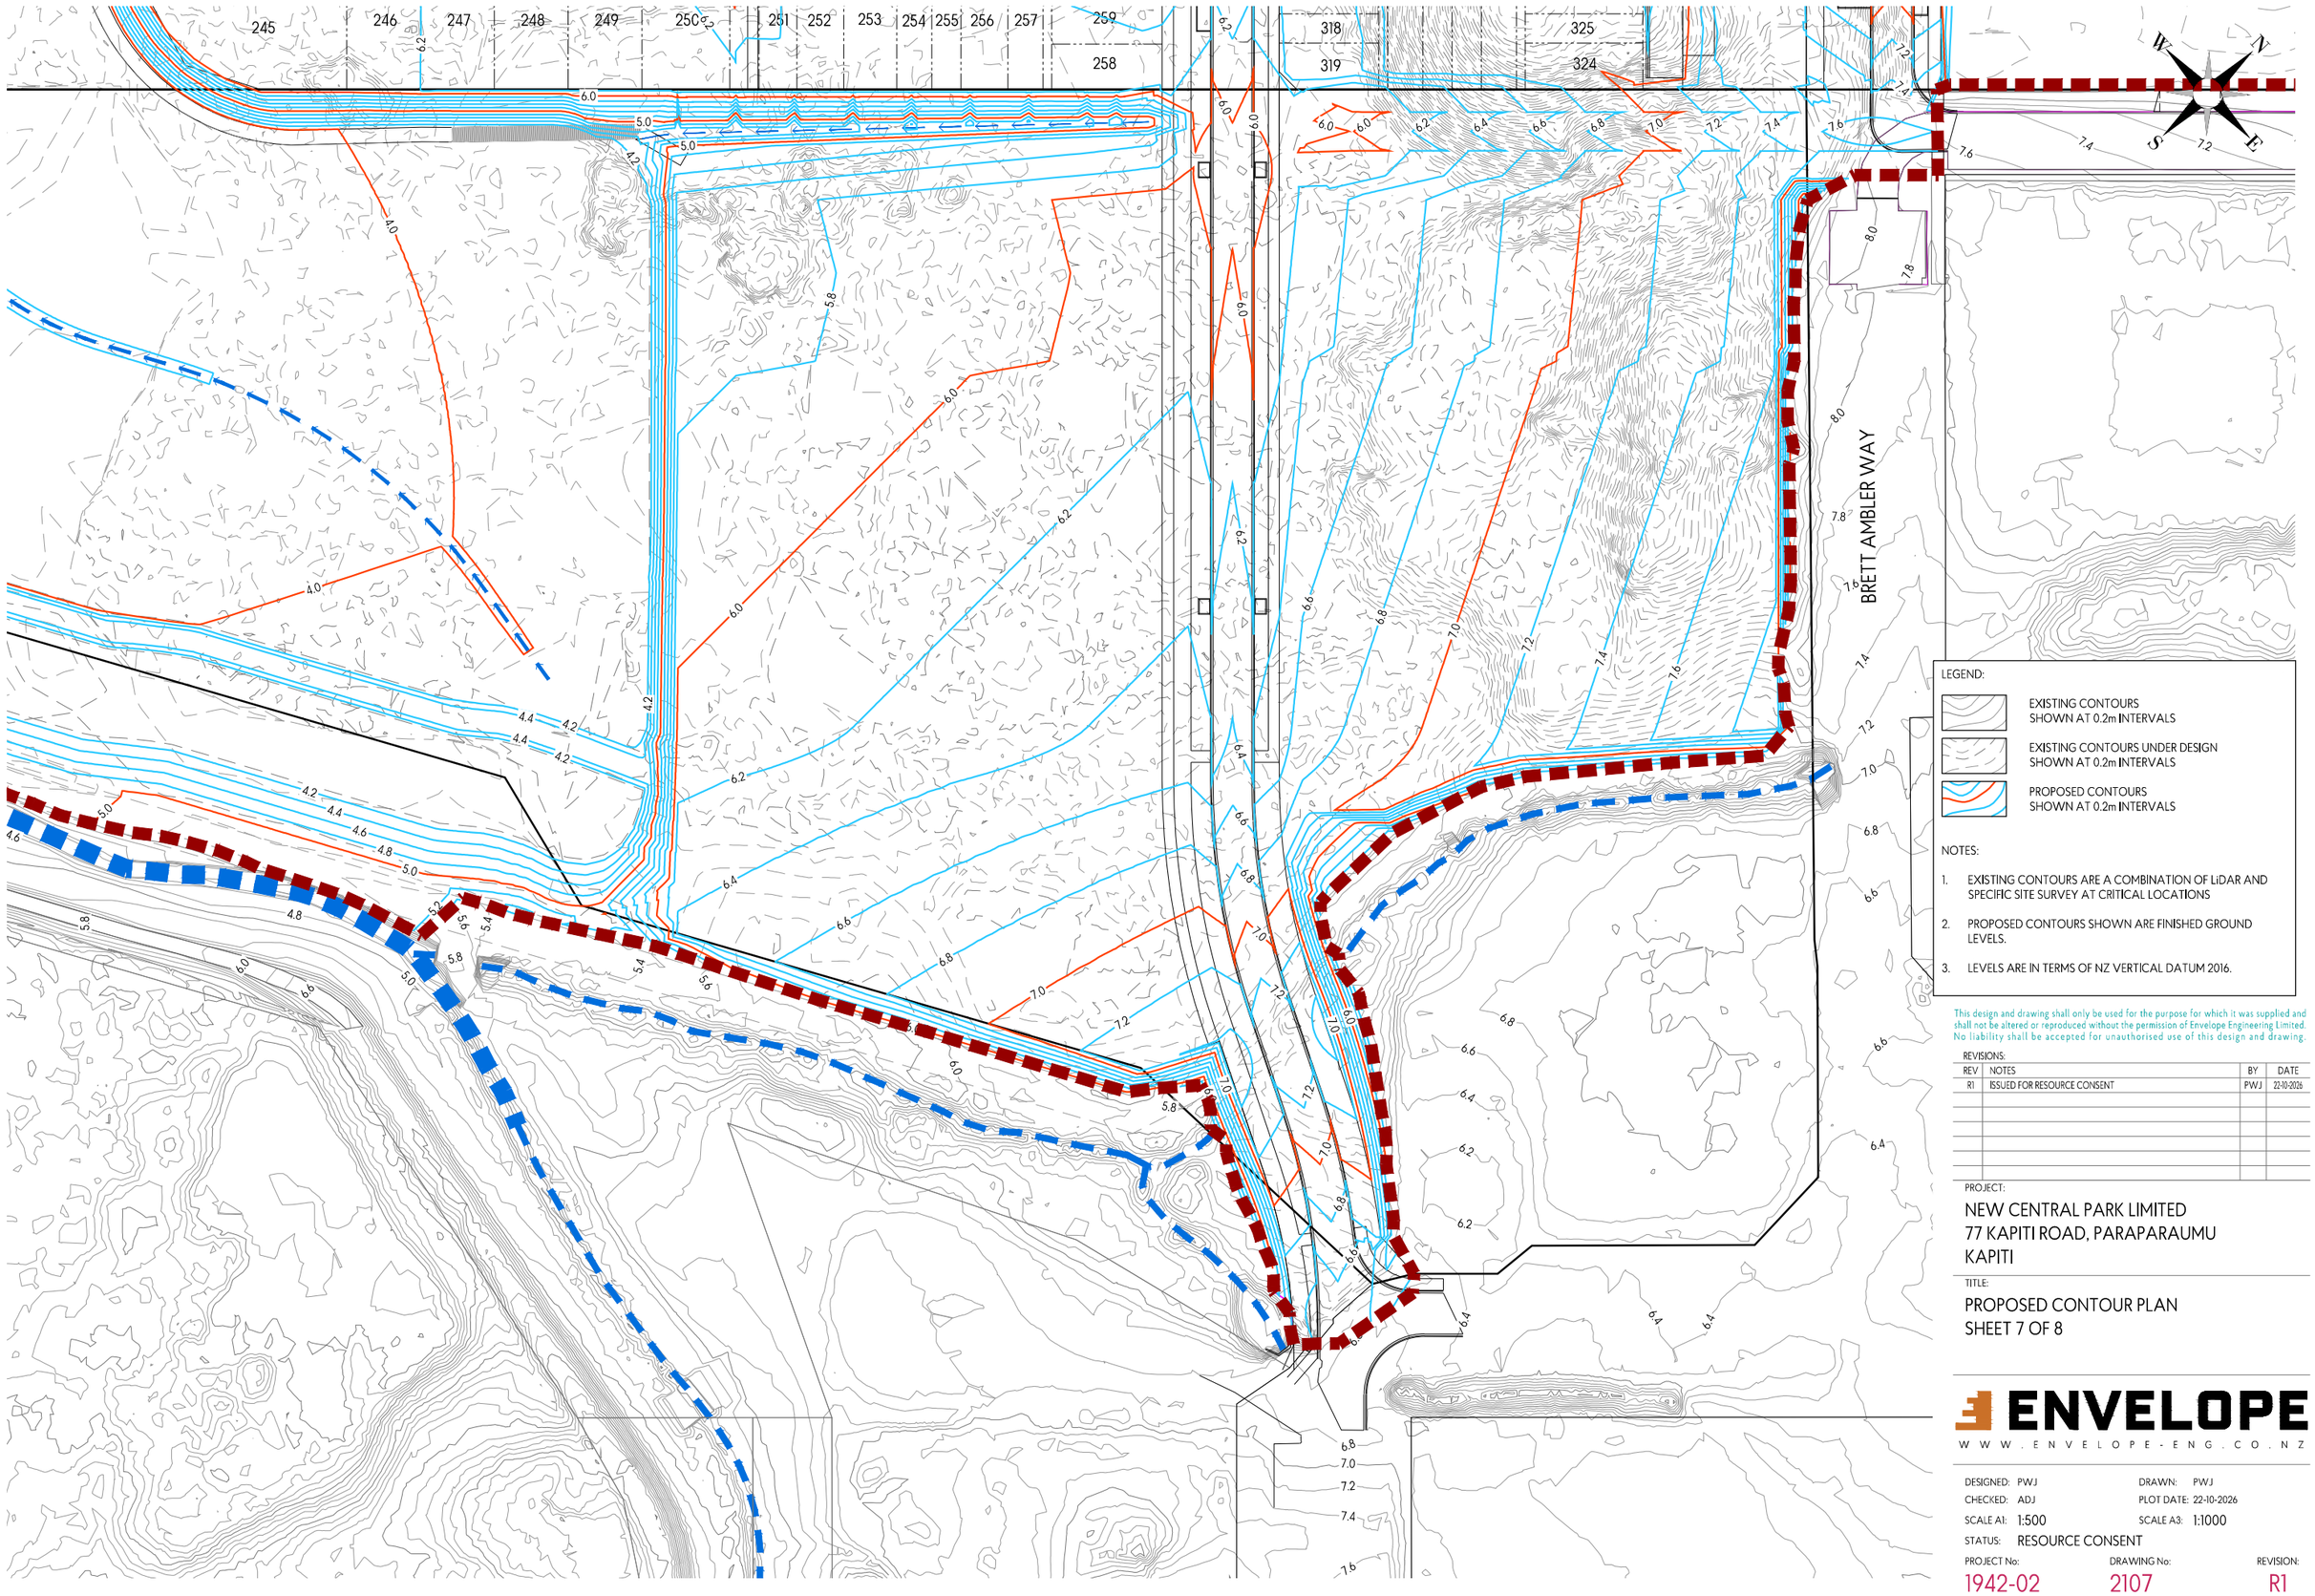

LEGEND:

- EXISTING CONTOURS SHOWN AT 0.2m INTERVALS
- EXISTING CONTOURS UNDER DESIGN SHOWN AT 0.2m INTERVALS
- PROPOSED CONTOURS SHOWN AT 0.2m INTERVALS

NOTES:

1. EXISTING CONTOURS ARE A COMBINATION OF LiDAR AND SPECIFIC SITE SURVEY AT CRITICAL LOCATIONS
2. PROPOSED CONTOURS SHOWN ARE FINISHED GROUND LEVELS.
3. LEVELS ARE IN TERMS OF NZ VERTICAL DATUM 2016.

This design and drawing shall only be used for the purpose for which it was supplied and shall not be altered or reproduced without the permission of Envelope Engineering Limited. No liability shall be accepted for unauthorised use of this design and drawing.

REVISIONS:

REV	NOTES	BY	DATE
R1	ISSUED FOR RESOURCE CONSENT	PWJ	22-10-2026

PROJECT:

NEW CENTRAL PARK LIMITED
77 KAPITI ROAD, PARAPARAUMU
KAPITI


TITLE:

PROPOSED CONTOUR PLAN
SHEET 7 OF 8

ENVELOPE
WWW.ENVELOPE-ENG.CO.NZ

DESIGNED:	PWJ	DRAWN:	PWJ
CHECKED:	ADJ	PLOT DATE:	22-10-2026
SCALE A1:	1:500	SCALE A3:	1:1000
STATUS:	RESOURCE CONSENT		

PROJECT No:	DRAWING No:	REVISION:
1942-02	2107	R1

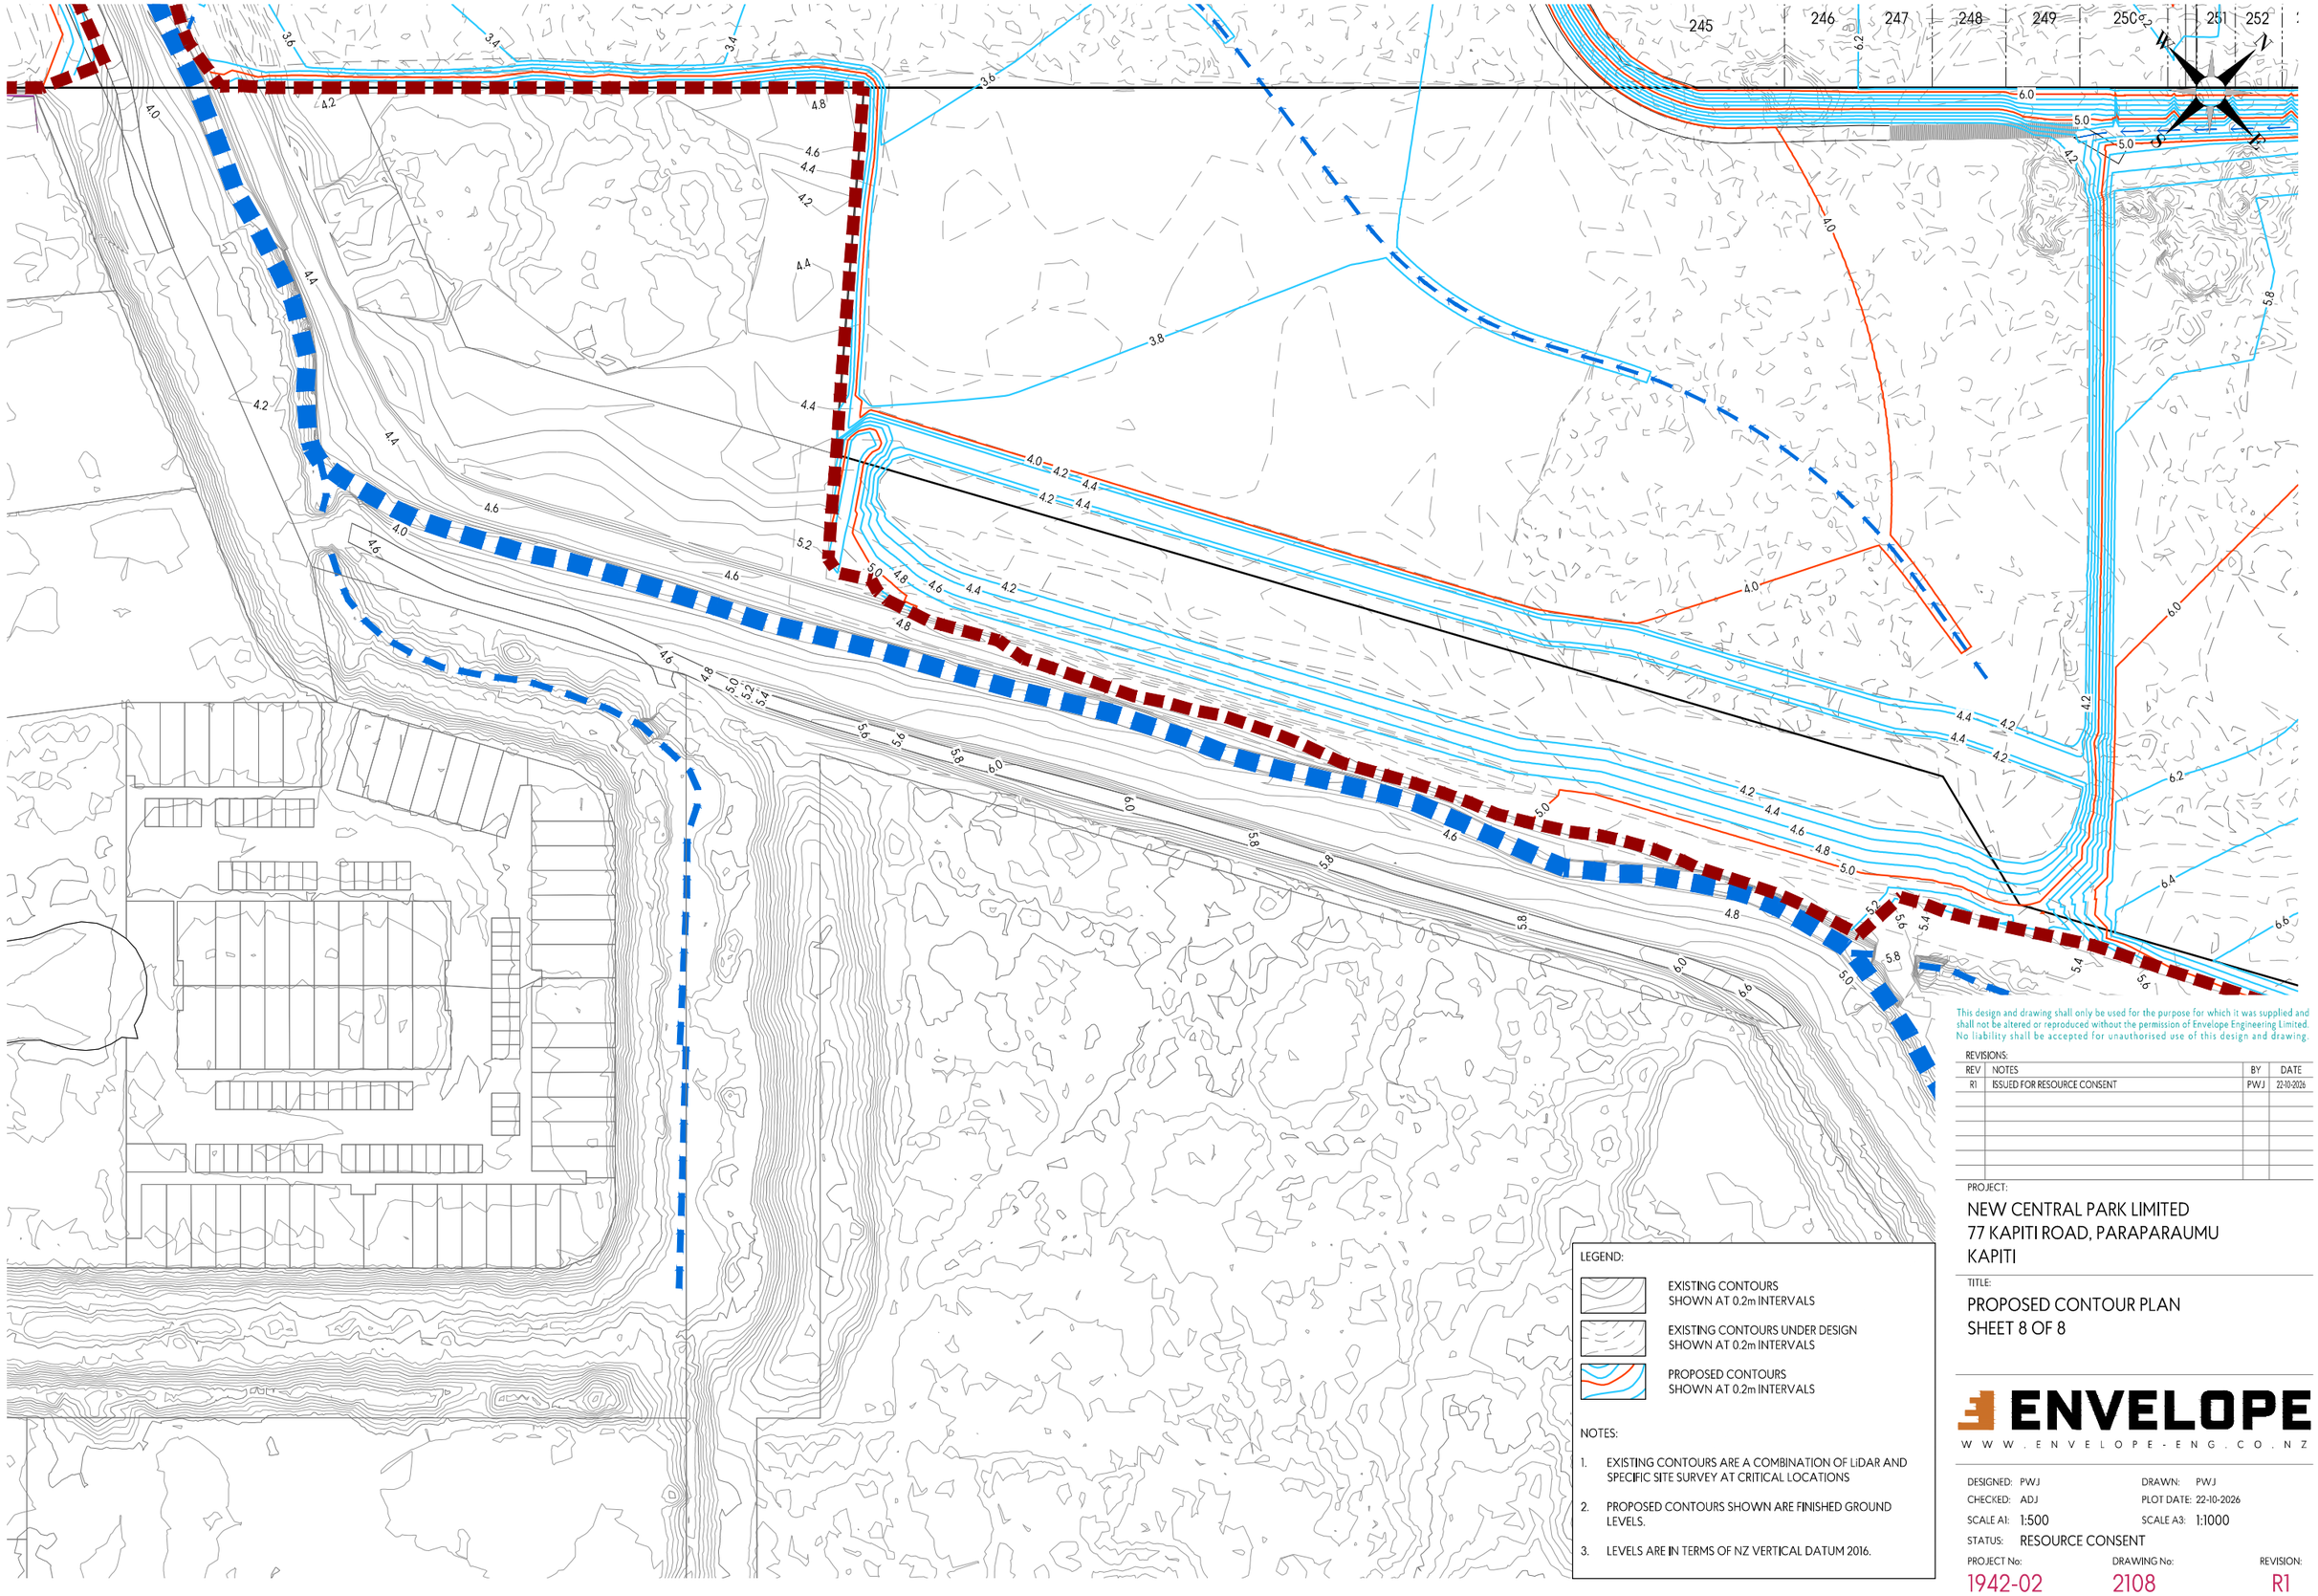

This design and drawing shall only be used for the purpose for which it was supplied and shall not be altered or reproduced without the permission of Envelope Engineering Limited. No liability shall be accepted for unauthorised use of this design and drawing.

REVISIONS:

REV	NOTES	BY	DATE
R1	ISSUED FOR RESOURCE CONSENT	PWJ	22-10-2026

PROJECT:

NEW CENTRAL PARK LIMITED
77 KAPITI ROAD, PARAPARAUMU
KAPITI

TITLE:

PROPOSED CONTOUR PLAN
SHEET 8 OF 8

ENVELOPE
WWW.ENVELOPE-ENG.CO.NZ

DESIGNED: PWJ
DRAWN: PWJ
CHECKED: ADJ
PLOT DATE: 22-10-2026
SCALE A1: 1:500
SCALE A3: 1:1000
STATUS: RESOURCE CONSENT

PROJECT No: 1942-02
DRAWING No: 2108
REVISION: R1