

STAGE 2 LANDSCAPE MASTERPLAN



0 75m
1:2,500 @ A3 | 1:1,250 @ A1



DRURY EAST OVERARCHING CULTURAL NARRATIVE

COLLABORATIVELY DEVELOPED BY THE DRURY EAST MANA WHENUA GROUP



The design will recognise the site's historical role as a place of gathering, trade, and interaction, recognising key paa and papakaainga sites, and seasonal settlements that illustrate the region's function as a hub for social and cultural exchange.



Waterways are central to the Drury East Plan Changes, both historically and today. The design will prioritise the health of the awa and repo, ensuring they are protected and celebrated as sources of mahinga kai, trade opportunities, and spiritual connection.



Reflecting on the area's history as a network of transport routes, the design will incorporate elements that honour movement through the landscape.



NOT TO SCALE

STAGE 2 CULTURAL DESIGN MAHI TOI OPPORTUNITY AREAS

KEY

- ① State Highway 1 off-ramp Bridge Pier*
- ② State Highway 1 off-ramp Entrance Pou to Town Centre*
- ③ Key Pedestrian Nodes
- ④ Key Intersections
- ⑤ Hingaia Reserve
- ⑥ Stream and Stormwater Wetland
- ⑦ Site-Wide Native Planting (not indicated on the plan)

*Mahi Toi elements included as part of Stage 1 consent.

0 75m
1:2,500 @ A3 | 1:1,250 @ A1



STAGE 2 CULTURAL DESIGN PRECEDENT IMAGES





PLANTING STRATEGY

PLANTING STRATEGY

KEY


-  General Amenity Planting
-  Stormwater Pond, Stream Edge and Reserve Planting

The planting strategy is broadly categorised into two typologies: Stormwater Wetland, Stream Edge and Reserve planting and General Amenity planting. The approach emphasises the use of native species to achieve positive environmental outcomes and aligns with the design aspirations of mana whenua, supporting a connection to the cultural and ecological values of the site.

0 75m
1:2,500 @ A3 | 1:1,250 @ A1




CROSS SECTION EXPLORATIONS

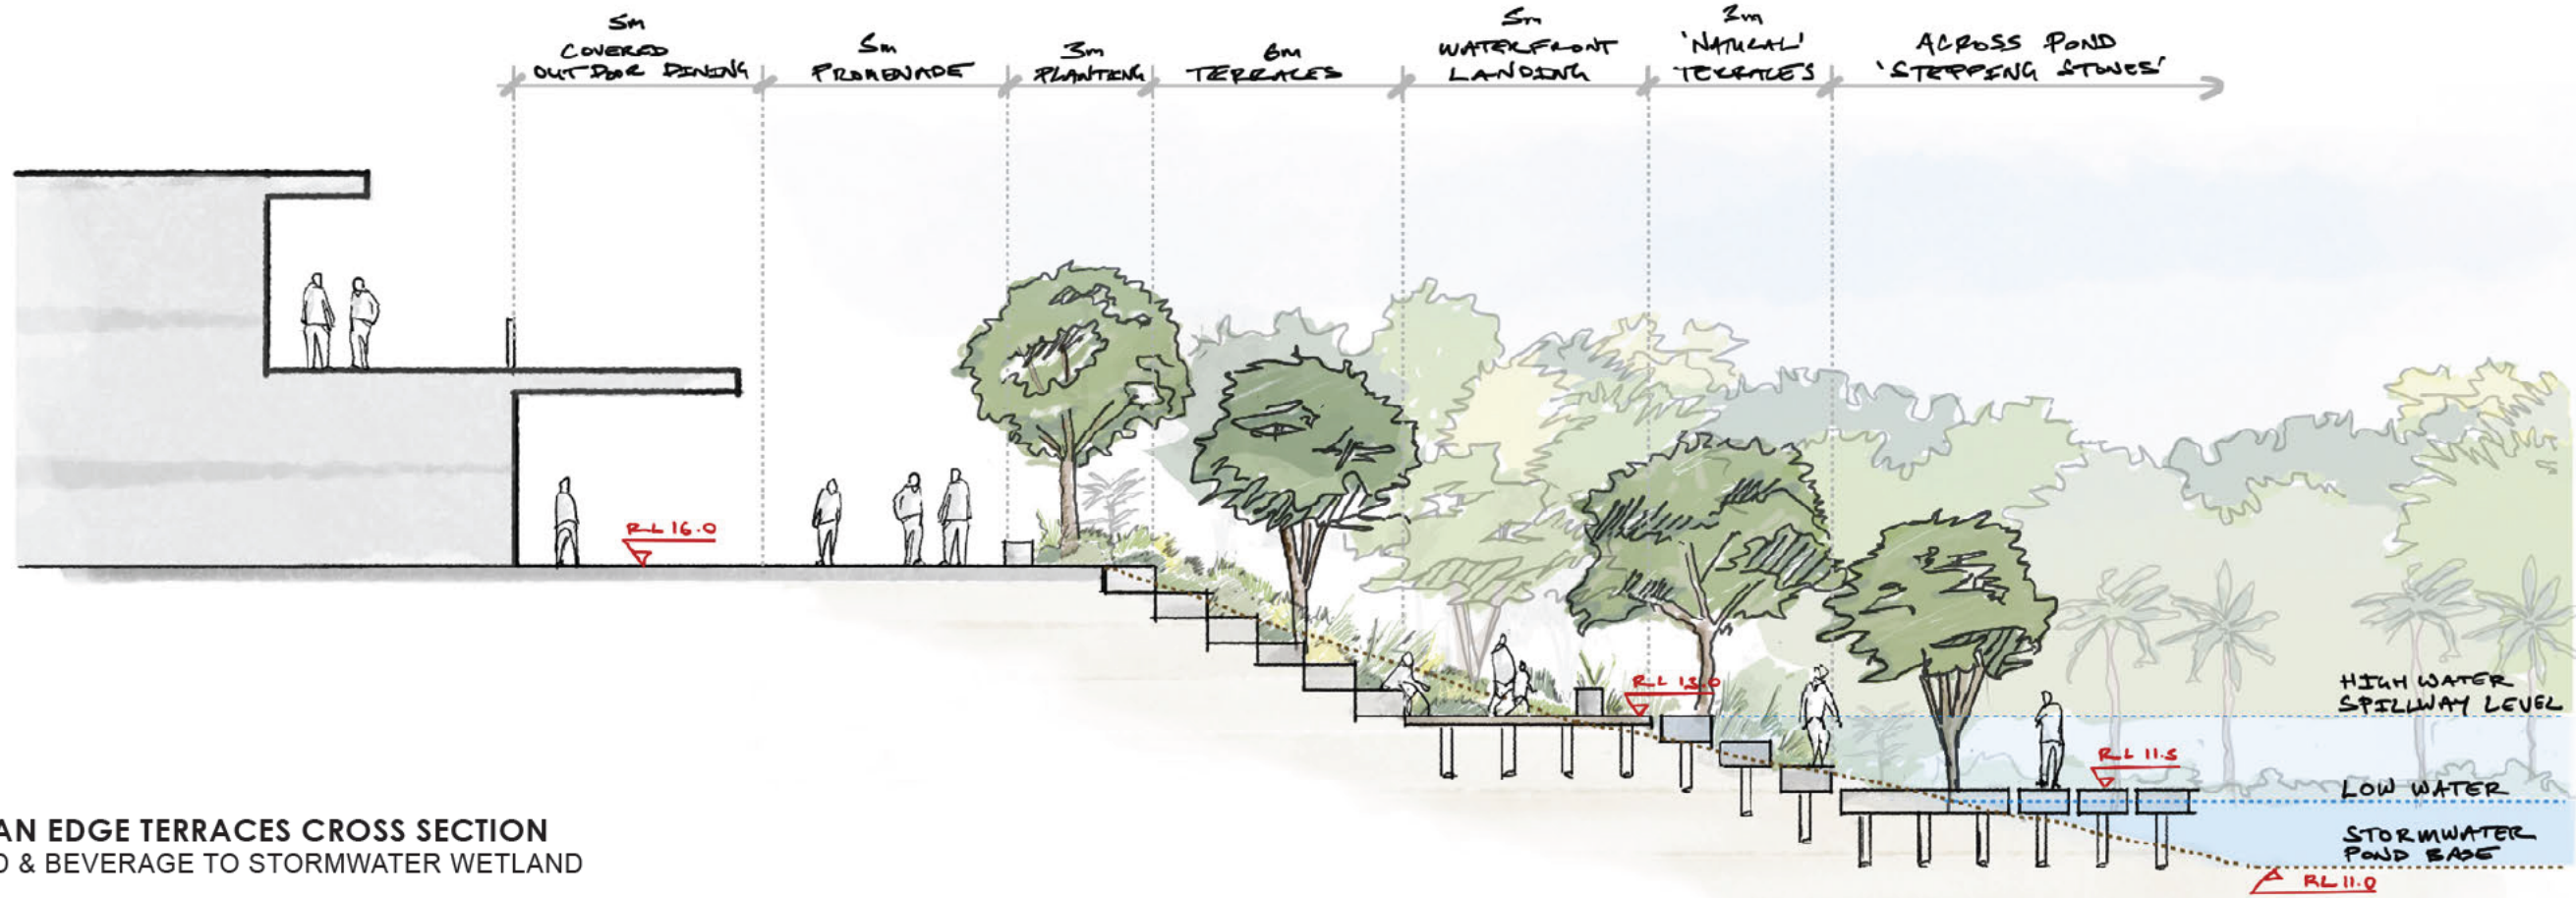

URBAN EDGE TERRACES CROSS SECTION
FOOD & BEVERAGE TO STORMWATER WETLAND

1:75 @ A1 ; 1:150 @ A3

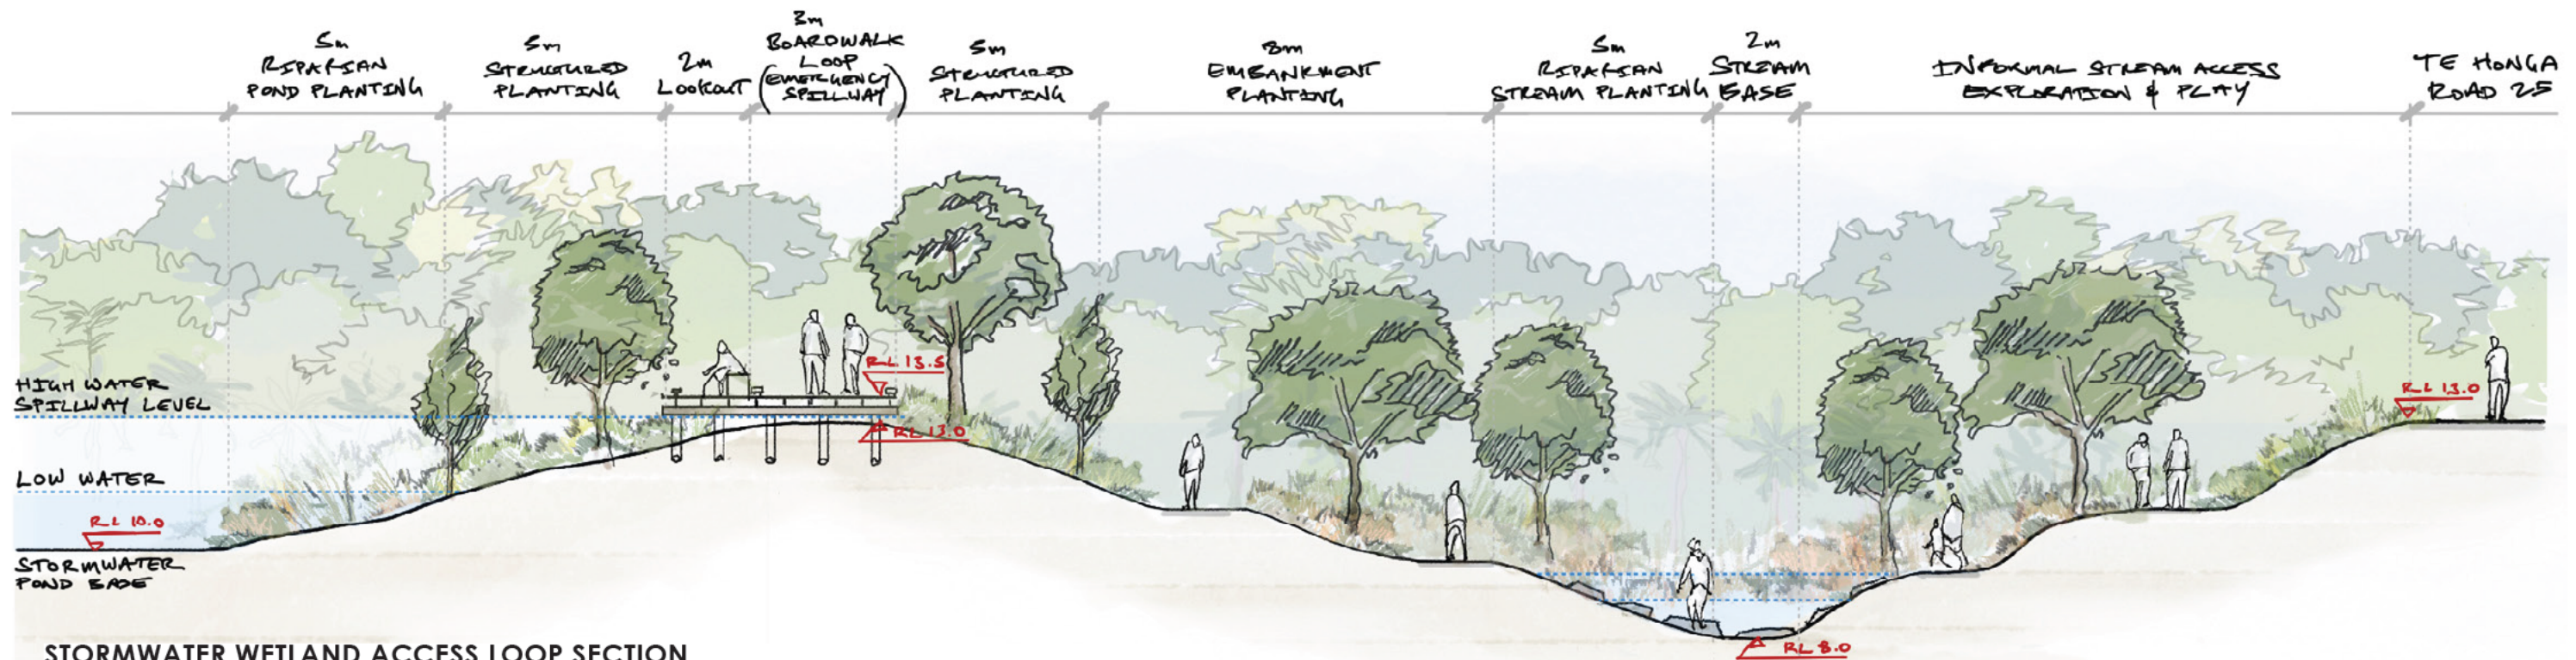

STORMWATER WETLAND ACCESS LOOP SECTION
STORMWATER WETLAND TO STREAM

1:75 @ A1 ; 1:150 @ A3

INDICATIVE PLANTING PALETTE

STORMWATER POND, STREAM EDGE AND RESERVE : TREES

TREES



Cordyline australis
tī kōuka



Corynocarpus laevigatus
karaka



Dacrycarpus dacrydioides
kahikatea



Geniostoma ligustrifolium
hangehange



Kunzea robusta
Kānuka



Leptospermum scoparium
mānuka



Melicytus ramiflorus
māhoe



Plagianthus regius
ribbonwood



Podocarpus totara
tōtara



Pseudopanax arboreus
Five Finger



Rhopalostylis sapida
nikau



Schefflera digitata
pate



Sophora microphylla
kōwhai



Vitex lucens
puriri

INDICATIVE PLANTING PALETTE

STORMWATER POND, STREAM EDGE AND RESERVE : SHRUBS AND GROUNDCOVERS

SHRUBS AND GROUNDCOVERS



Austroderia fulvida
toetoe



Blechnum novae-zealandiae
kiokio



Carex dissata
forest sedge



Carex germinata
rautahi



Carex lesssoniana
rautahi



Carex secta
purei



Carex virgata
pukio



Coprosma propinqua
mingimingi



Coprosma robusta
karamu



Coprosma tenuicaulis
hukihuki



Cyperus ustulatus
giant umbrella sedge



Daniella nigra
inkberry



Eleocharis acuta
sharp spike sedge



Eleocharis spacelata
kuta



Geniostoma ligustrifolium var. *ligustrifolium*
Hangehange



Machaerina articulata
jointed twig rush



Machaerina rubiginosa
baumea



Phormium cookianum
wharariki

INDICATIVE PLANTING PALETTE

STORMWATER POND, STREAM EDGE AND RESERVE : SHRUBS AND GROUNDCOVERS

SHRUBS AND GROUNDCOVERS



Phormium tenax
harakeke



Schoenoplectus tabernaemontani
lake clubrush



Typha orientalis
raupō



Veronica stricta
koromiko



Aceana inermis purpurea
Purple Bidibidi



Coprosma acerosa
sand dune coprosma



Lobelia angulata
pānakenake




Muehlenbeckia complexa
pohuehue



PRECEDENT IMAGES

PROMENADE

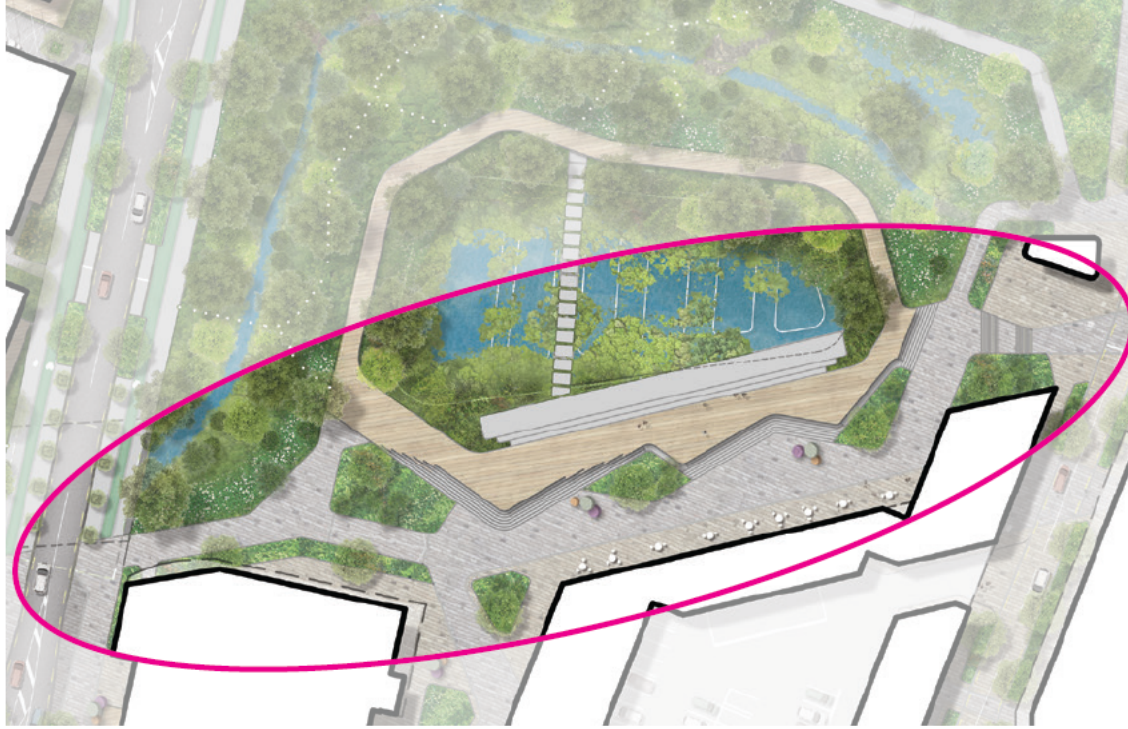

STORMWATER WETLAND

