


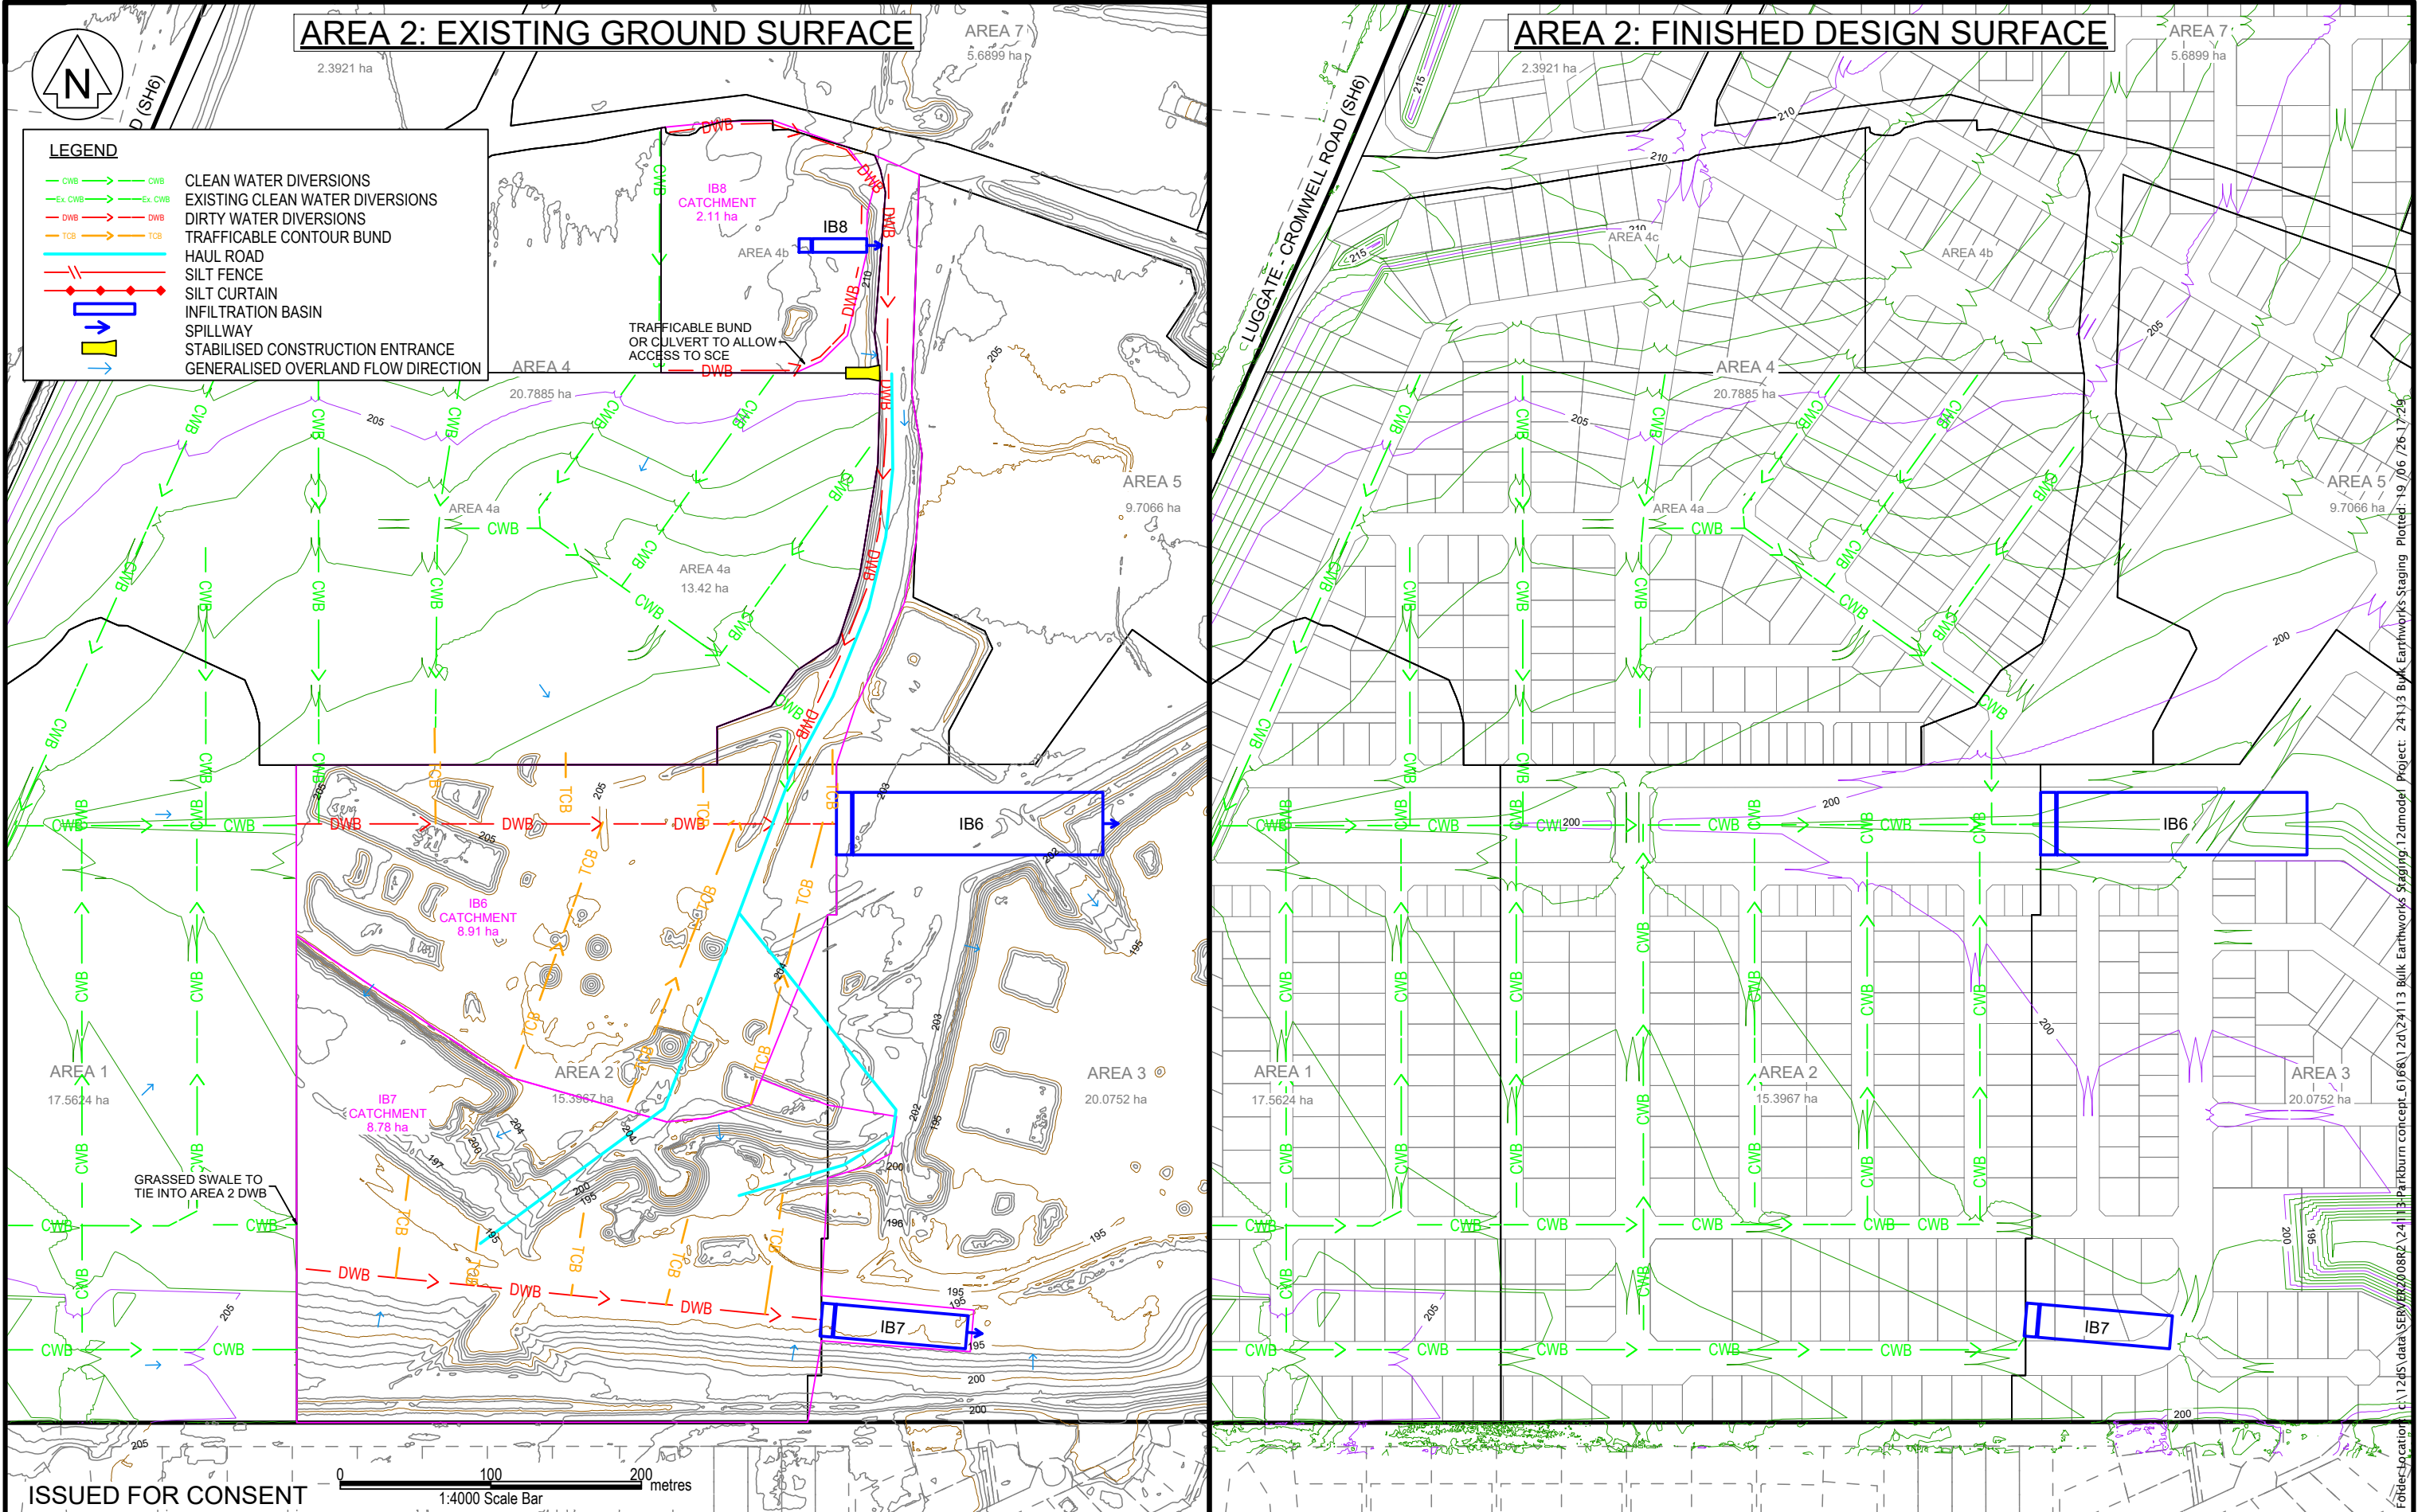

ISSUED FOR CONSENT

0 100 200 metres
1:4000 Scale Bar



LANDPRO.
OFFICES IN CROMWELL, WANAKA, AND NEW PLYMOUTH - www.landpro.co.nz

Client
FH LAND DEVELOPMENT LTD

NOTES
- All dimensions shown are in metres unless otherwise shown
- Copyright on this drawing is reserved
- Check any electronic data against the hardcopy plan to ensure it is the latest version
- If this plan is being used as part of sale and purchase agreement then it is done so on the basis that it is preliminary only, final dimensions and areas may vary on final survey

EROSION AND SEDIMENT CONTROL - AREA 2
PARKBURN DEVELOPMENT PROJECT
922 LUGGATE - CROMWELL ROAD

Rev.	Date	Revision Details	By	Designed	Date	Job No.	Drawing No.
				WN	04 2026	24113	114_04
				Drawn	Date	Scale	
				KA	05 2026	1:4000 @ A3	
				Checked	Date	Datum & Level	Rev.
				NKA	06 2026	LP2000 & NZVD16	-

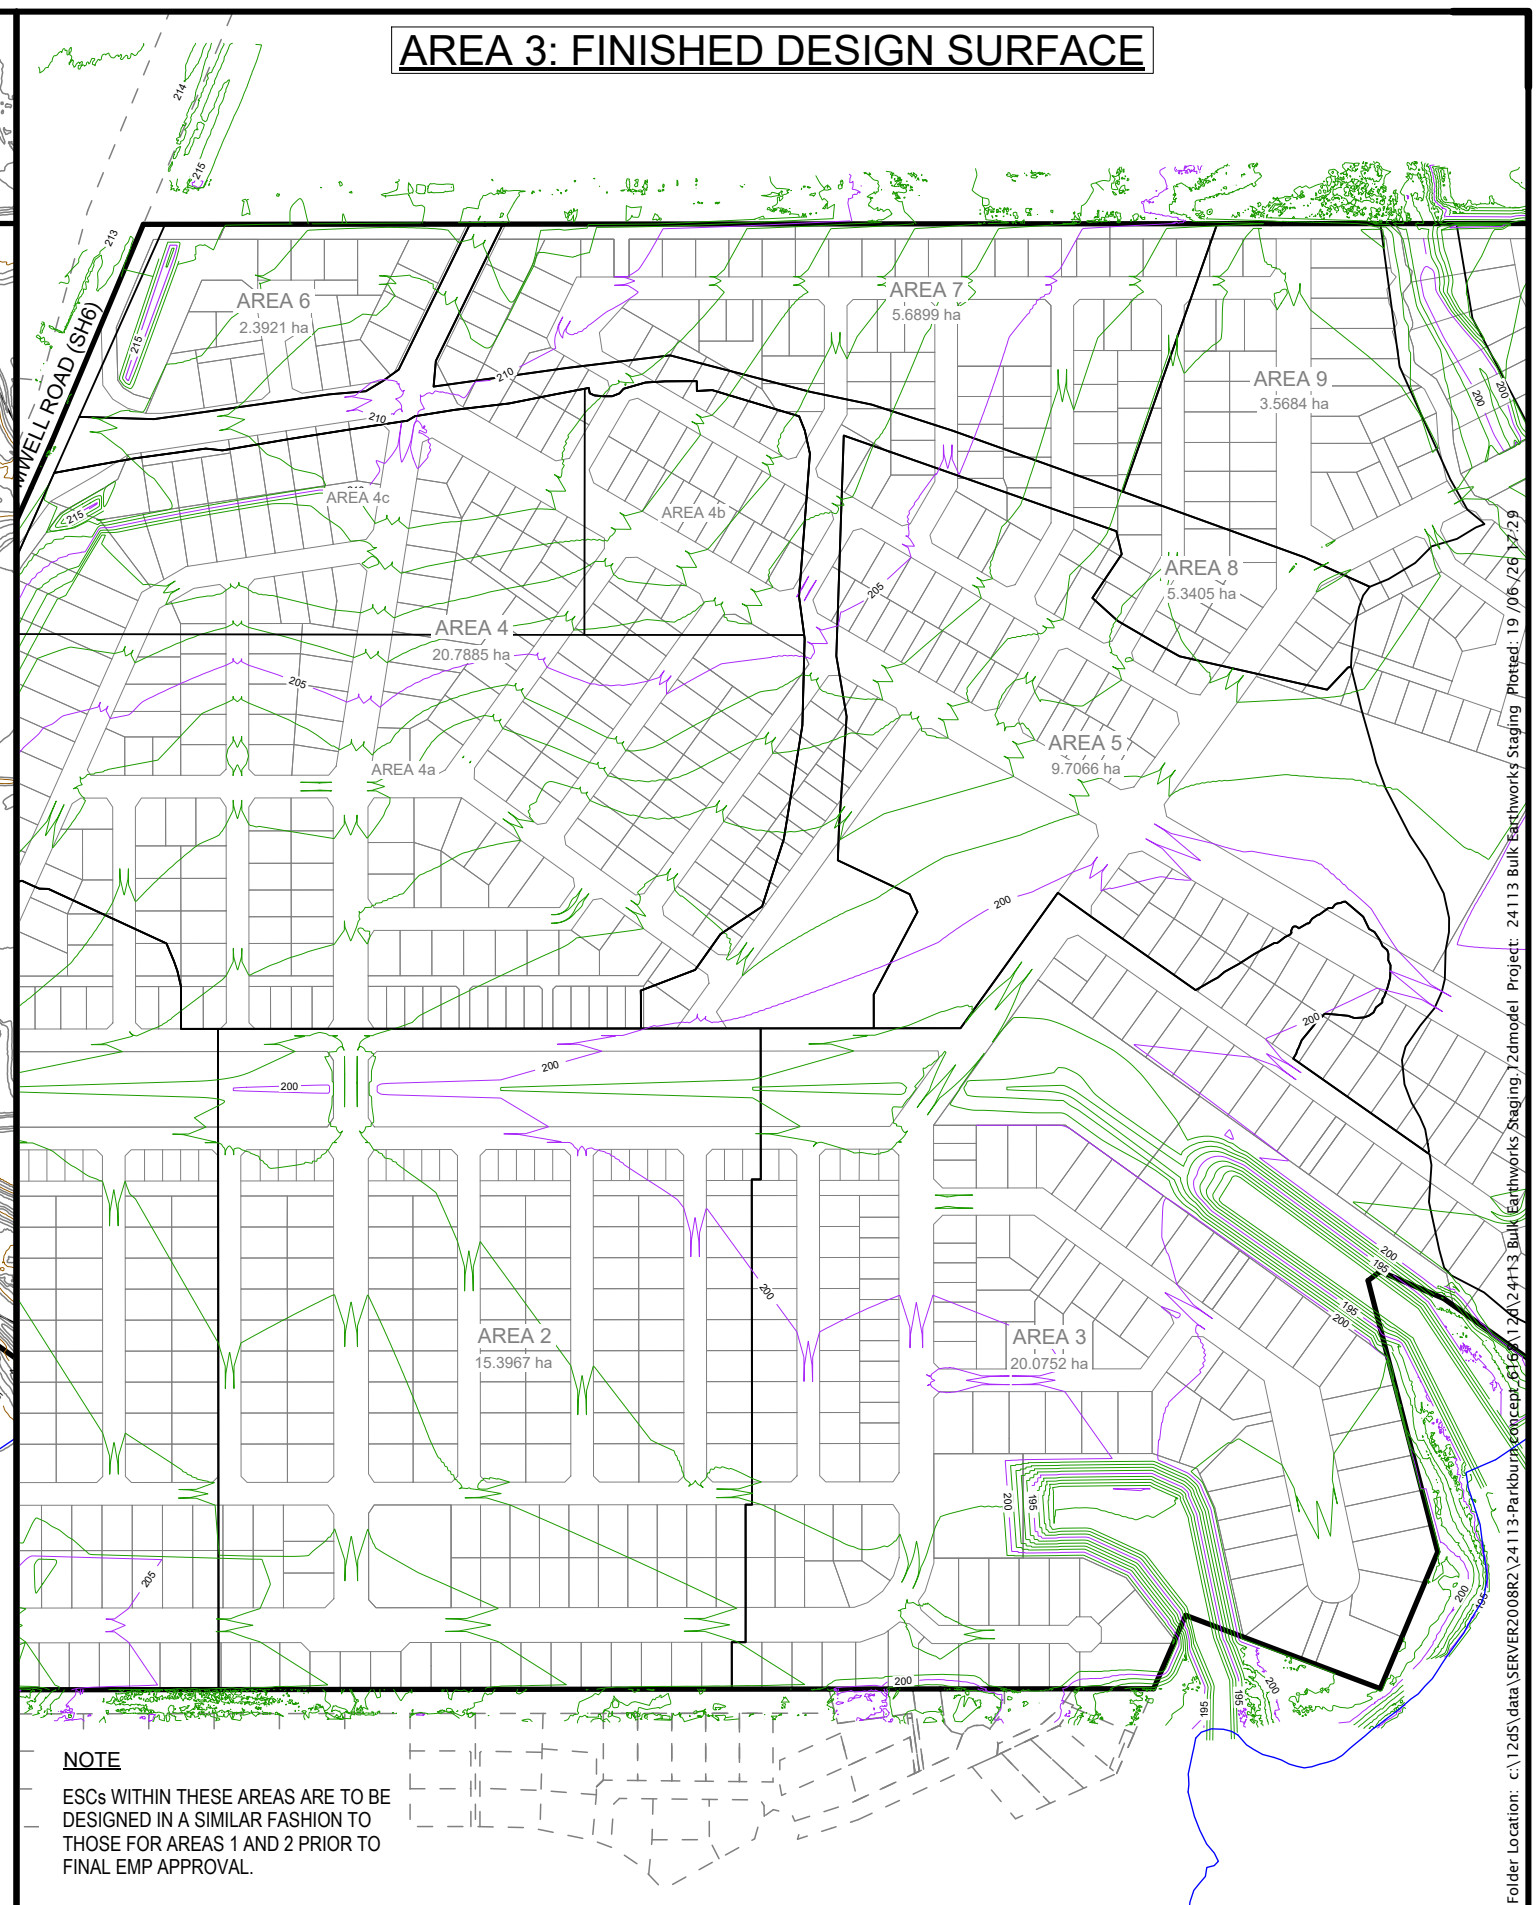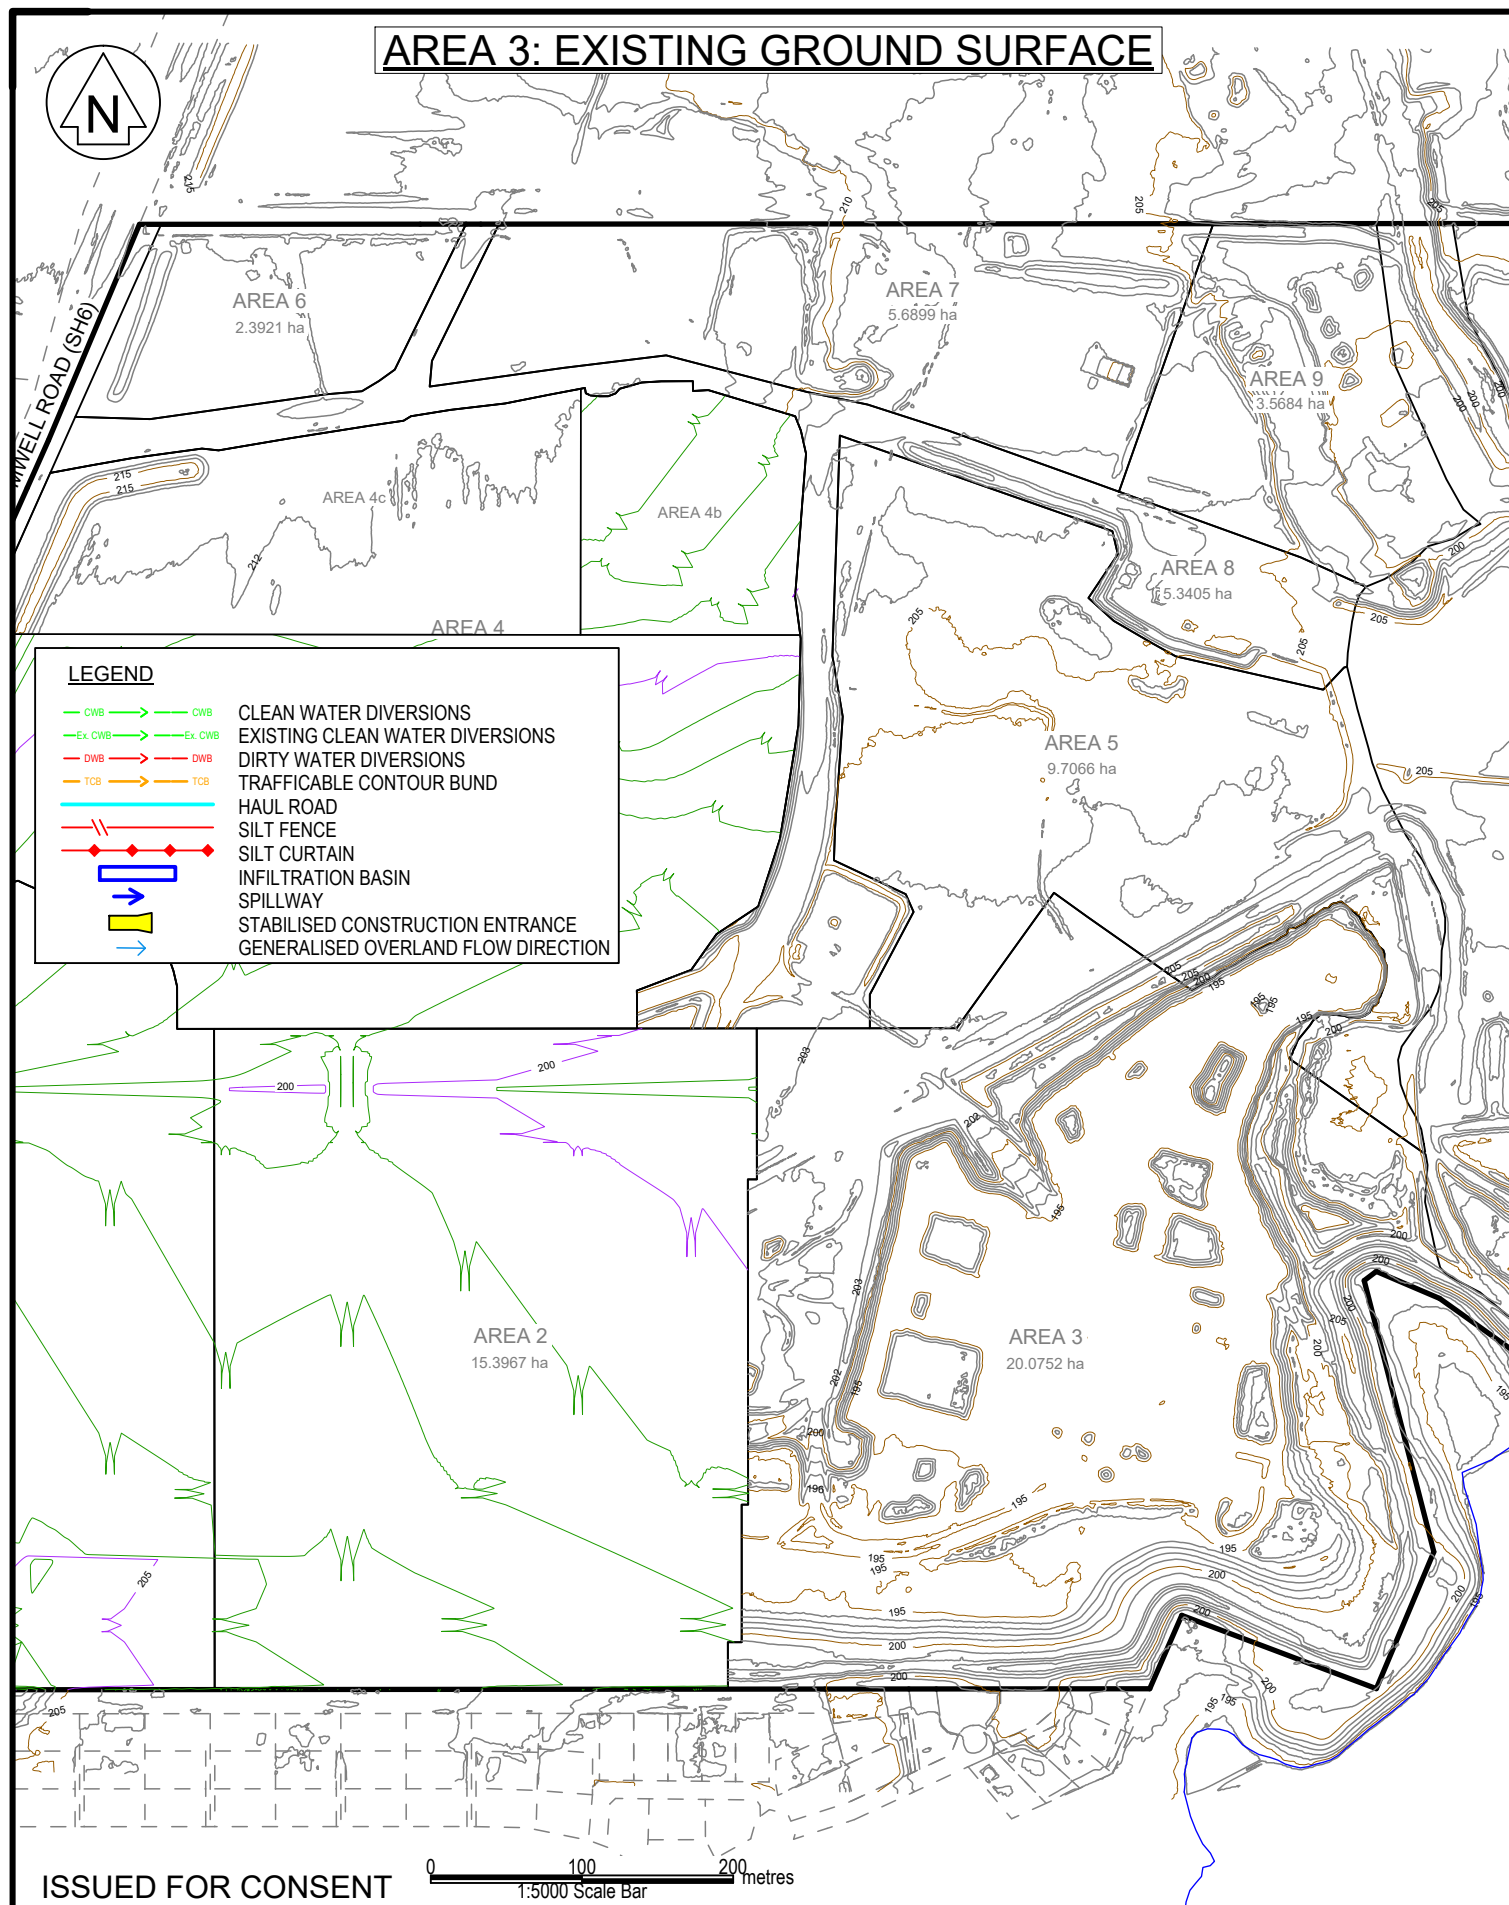

NOTE

ESCs WITHIN THESE AREAS ARE TO BE DESIGNED IN A SIMILAR FASHION TO THOSE FOR AREAS 1 AND 2 PRIOR TO FINAL EMP APPROVAL.

ISSUED FOR CONSENT

LANDPRO.

OFFICES IN CROMWELL, WANAKA, AND NEW PLYMOUTH - www.landpro.co.nz

Client	FH LAND DEVELOPMENT LTD
--------	-------------------------

NOTES


- All dimensions shown are in metres unless otherwise shown
- Copyright on this drawing is reserved
- Check any electronic data against the hardcopy plan to ensure it is the latest version
- If this plan is being used as part of sale and purchase agreement then it is done so on the basis that it is preliminary only, final dimensions and areas may vary on final survey

EROSION AND SEDIMENT CONTROL - AREA 3


PARKBURN DEVELOPMENT PROJECT

922 LUGGATE - CROMWELL ROAD

Rev.	Date	Revision Details	By	Designed	Date	Job No.	Drawing No.
				WN	04/2026	24113	114_05
				Drawn	Date	Scale	
				KA	05/2026	1:5000 @ A3	
				Checked	Date	Datum & Level	Rev.
				NKA	06/2026	LP2000 & NZVD16	-

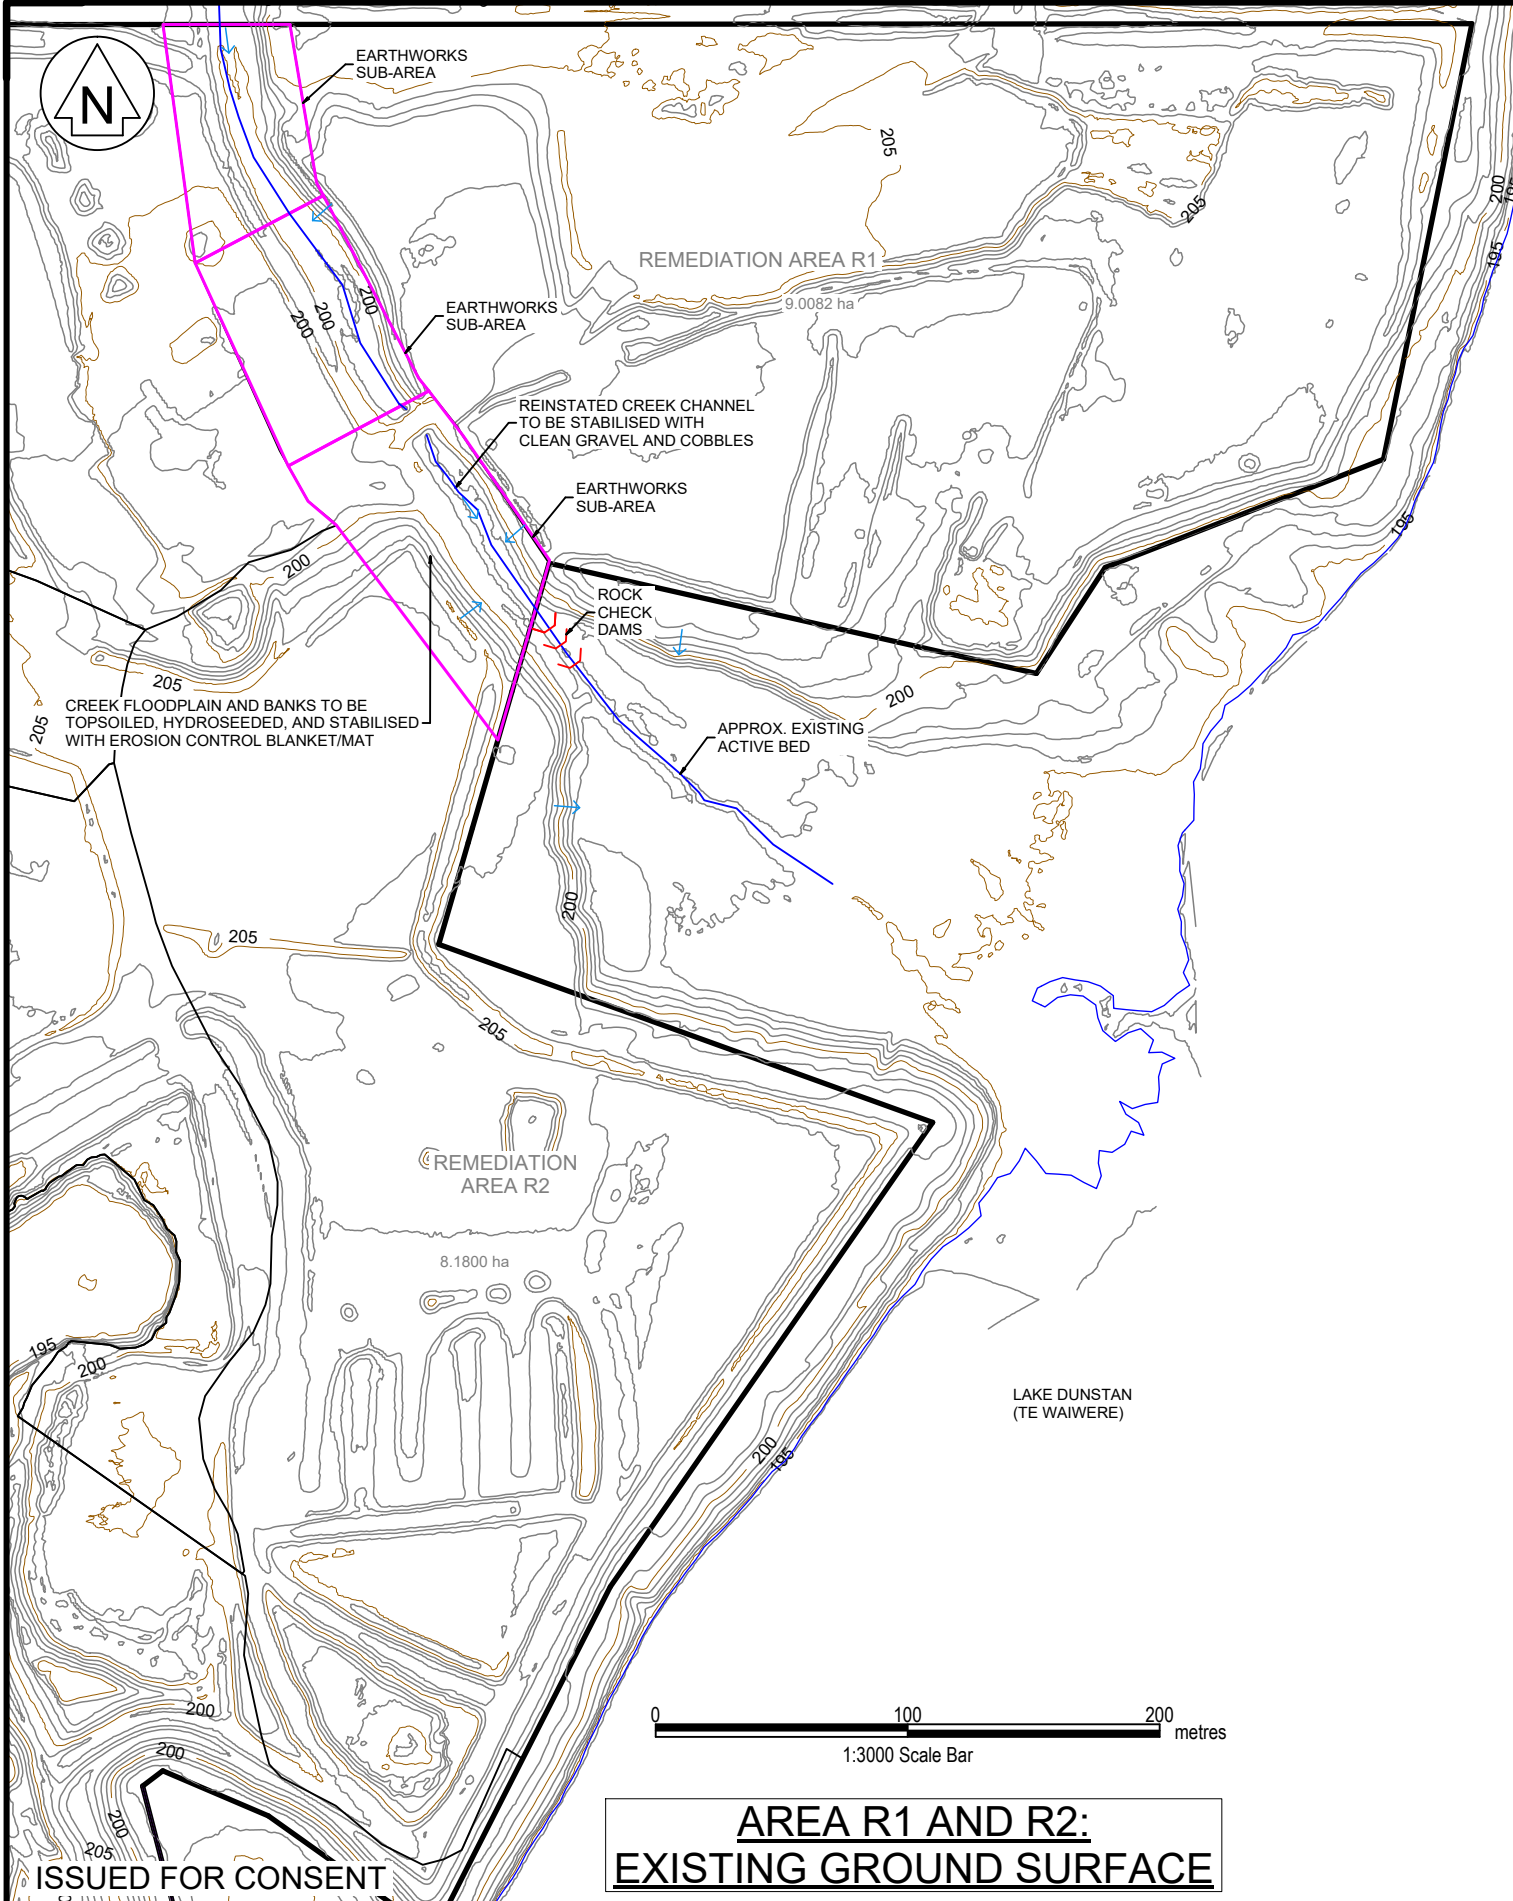


AREA R1 AND R2:
EXISTING GROUND SURFACE

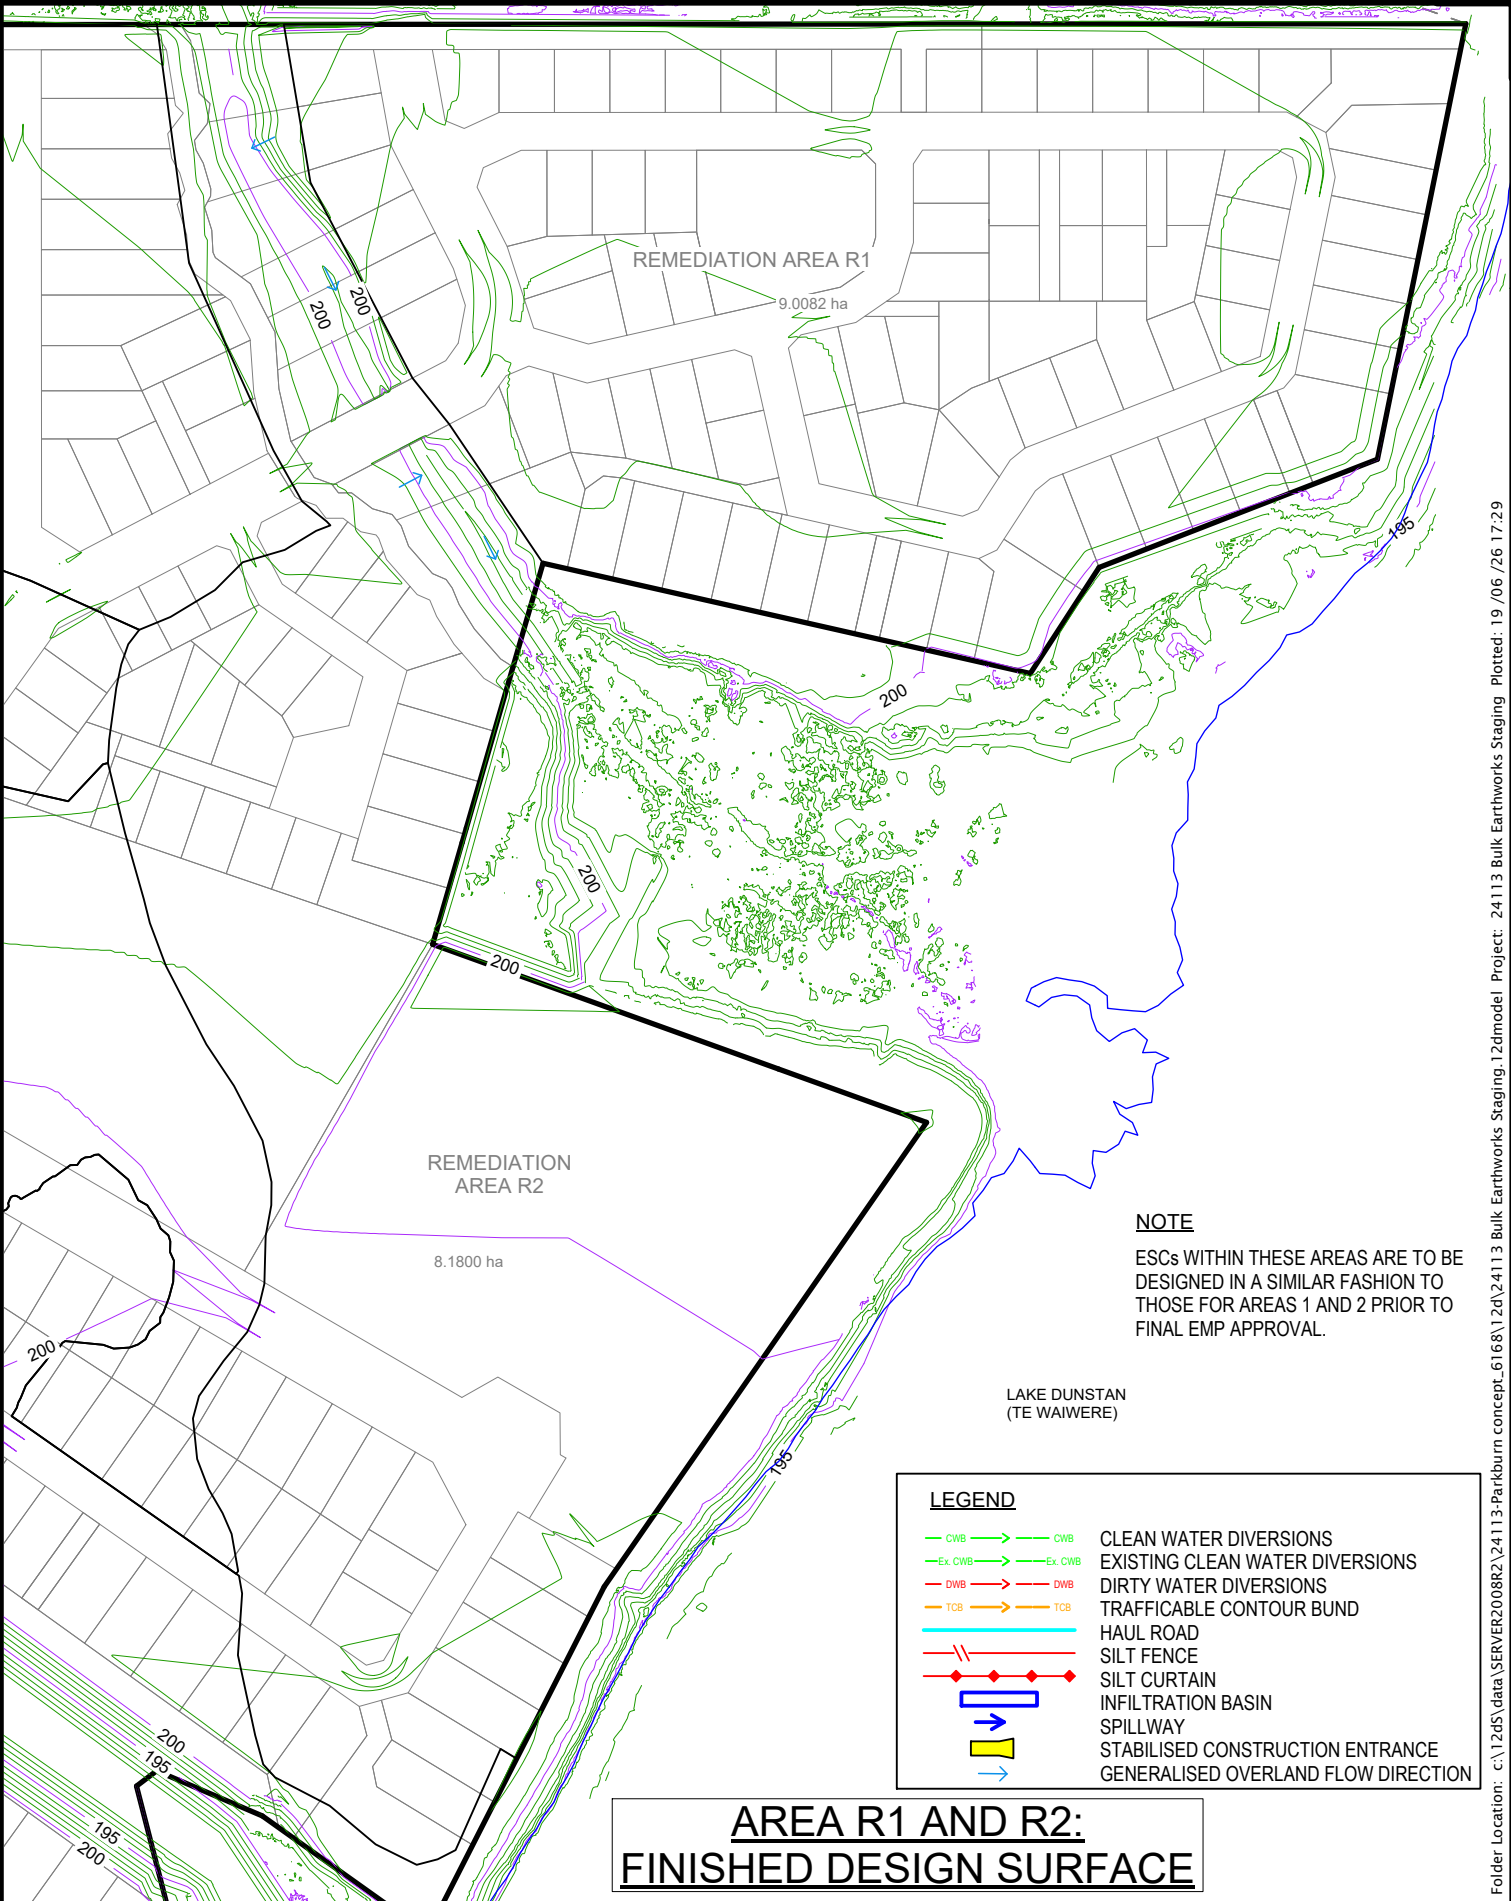

AREA R1 AND R2:
FINISHED DESIGN SURFACE

NOTE
ESCs WITHIN THESE AREAS ARE TO BE DESIGNED IN A SIMILAR FASHION TO THOSE FOR AREAS 1 AND 2 PRIOR TO FINAL EMP APPROVAL.

- LEGEND**
- CWB → CLEAN WATER DIVERSIONS
 - Ex CWB → EXISTING CLEAN WATER DIVERSIONS
 - DWB → DIRTY WATER DIVERSIONS
 - TCB → TRAFFICABLE CONTOUR BUND
 - HAUL ROAD
 - SILT FENCE
 - SILT CURTAIN
 - INFILTRATION BASIN
 - SPILLWAY
 - STABILISED CONSTRUCTION ENTRANCE
 - GENERALISED OVERLAND FLOW DIRECTION

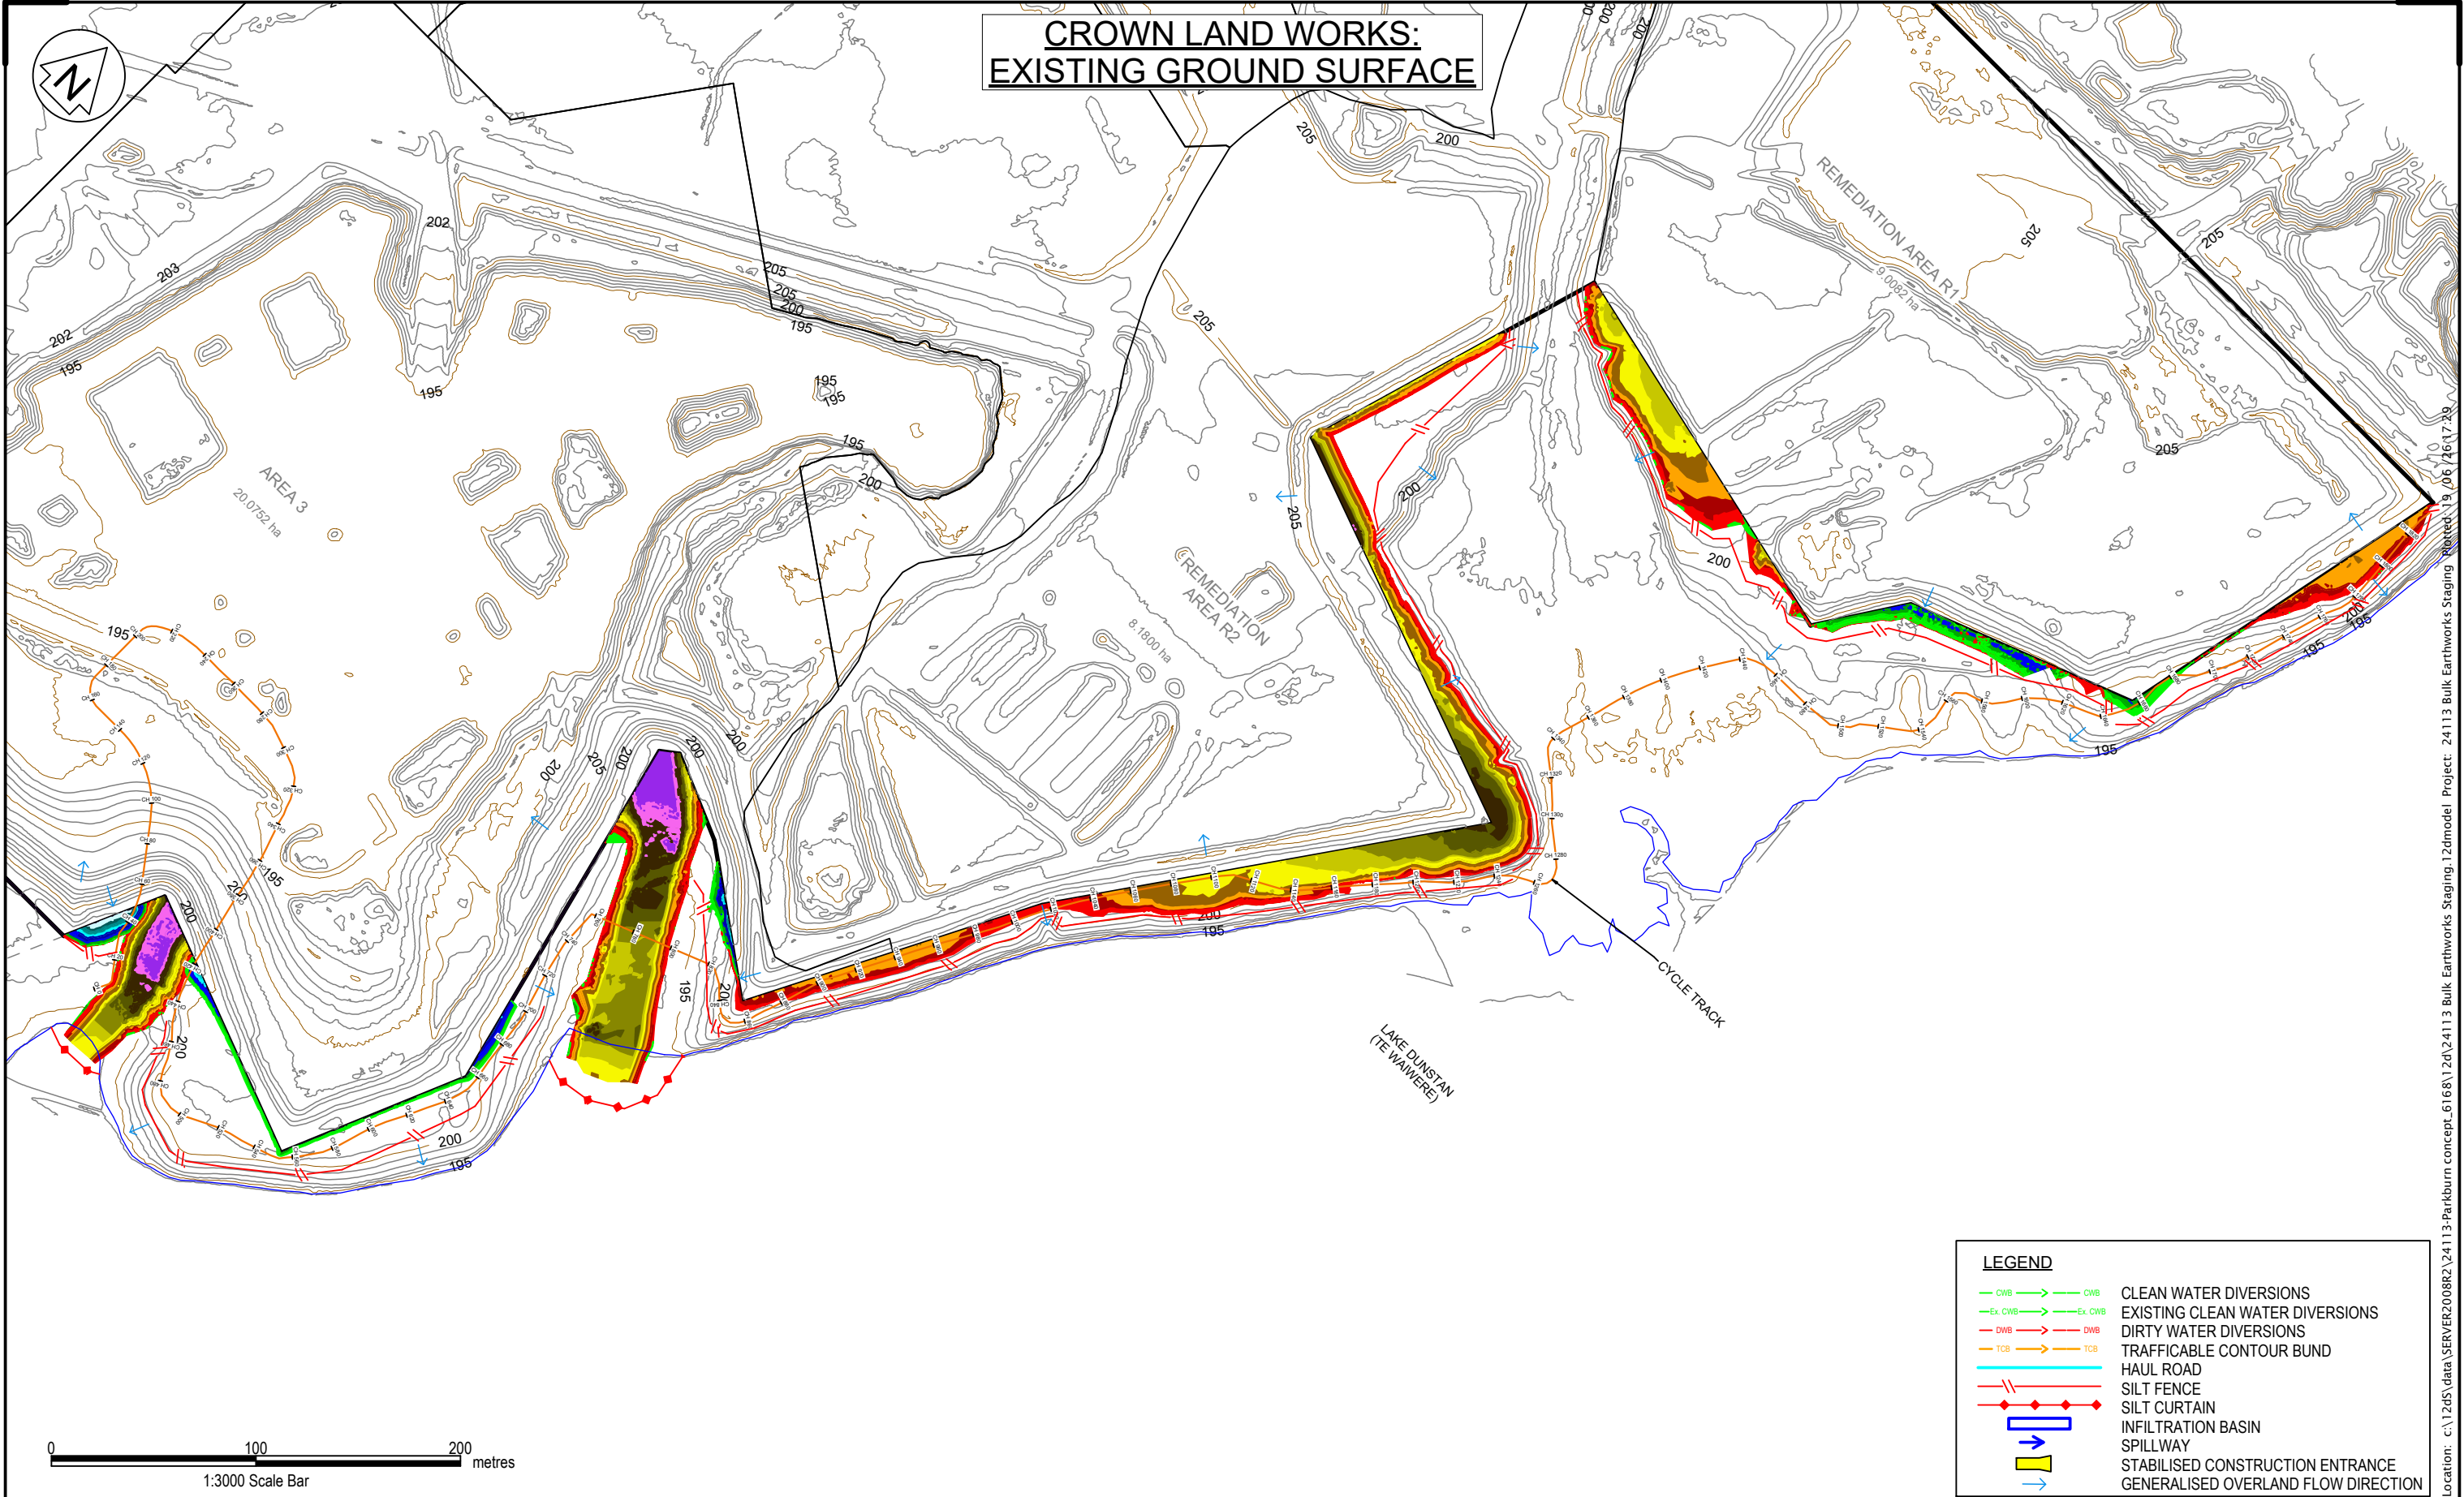

ISSUED FOR CONSENT

LANDPRO.
OFFICES IN CROMWELL, WANAKA, AND NEW PLYMOUTH - www.landpro.co.nz

Client
FH LAND DEVELOPMENT LTD

NOTES
- All dimensions shown are in metres unless otherwise shown
- Copyright on this drawing is reserved
- Check any electronic data against the hardcopy plan to ensure it is the latest version
- If this plan is being used as part of sale and purchase agreement then it is done so on the basis that it is preliminary only, final dimensions and areas may vary on final survey

EROSION AND SEDIMENT CONTROL - CROWN LAND WORKS
PARKBURN DEVELOPMENT PROJECT
922 LUGGATE - CROMWELL ROAD

Rev.	Date	Revision Details	By	Designed	Date	Job No.	Drawing No.
				WN	04 2026	24113	114_07
				Drawn	Date	Scale	
				KA	05 2026	1:3000 @ A3	
				Checked	Date	Datum & Level	Rev.
				NKA	06 2026	LP2000 & NZVD16	-

Folder Location: c:\12ds\data\SERVER2008R2\24113-Parkburn concept_6168\12d\24113 Bulk Earthworks Staging 12dmodel Project: 24113 Bulk Earthworks Staging Plotted: 19/06/26 17:29