


LEGEND:

- INDICATES CUT CONTOURS SHOWN AT 0.5m INTERVALS
- INDICATES FILL CONTOURS SHOWN AT 0.5m INTERVALS
- INDICATES EXTENT OF PROPOSED BULK EARTHWORKS

NOTES:

1. CUT/FILL CONTOURS SHOWN ARE THE DIFFERENCE BETWEEN EXISTING GROUND LEVEL AND PROPOSED GROUND LEVELS
2. LEVELS ARE IN TERMS OF NZ VERTICAL DATUM 2016

This design and drawing shall only be used for the purpose for which it was supplied and shall not be altered or reproduced without the permission of Envelope Engineering Limited. No liability shall be accepted for unauthorised use of this design and drawing.

REVISIONS:

| REV | NOTES | BY | DATE |
|---|---|---|---|
| R1 | ISSUED FOR RESOURCE CONSENT | PWJ | 22-10-2026 |

PROJECT:

NEW CENTRAL PARK LIMITED
77 KAPITI ROAD, PARAPARAUMU
KAPITI

TITLE:

PROPOSED CUT/FILL CONTOUR PLAN
OVERALL LAYOUT

ENVELOPE
WWW.ENVELOPE-ENG.CO.NZ

| | | | |
|---|---|---|---|
| DESIGNED: | PWJ | DRAWN: | PWJ |
| CHECKED: | ADJ | PLOT DATE: | 22-10-2026 |
| SCALE A1: | 1:1500 | SCALE A3: | 1:3000 |
| STATUS: | RESOURCE CONSENT | | |


| PROJECT No: | DRAWING No: | REVISION: |
|---|---|---|
| 1942-02 | 2200 | R1 |


KAPITI EXPRESSWAY

KAPITI ROAD

ROAD 07

ROAD 01

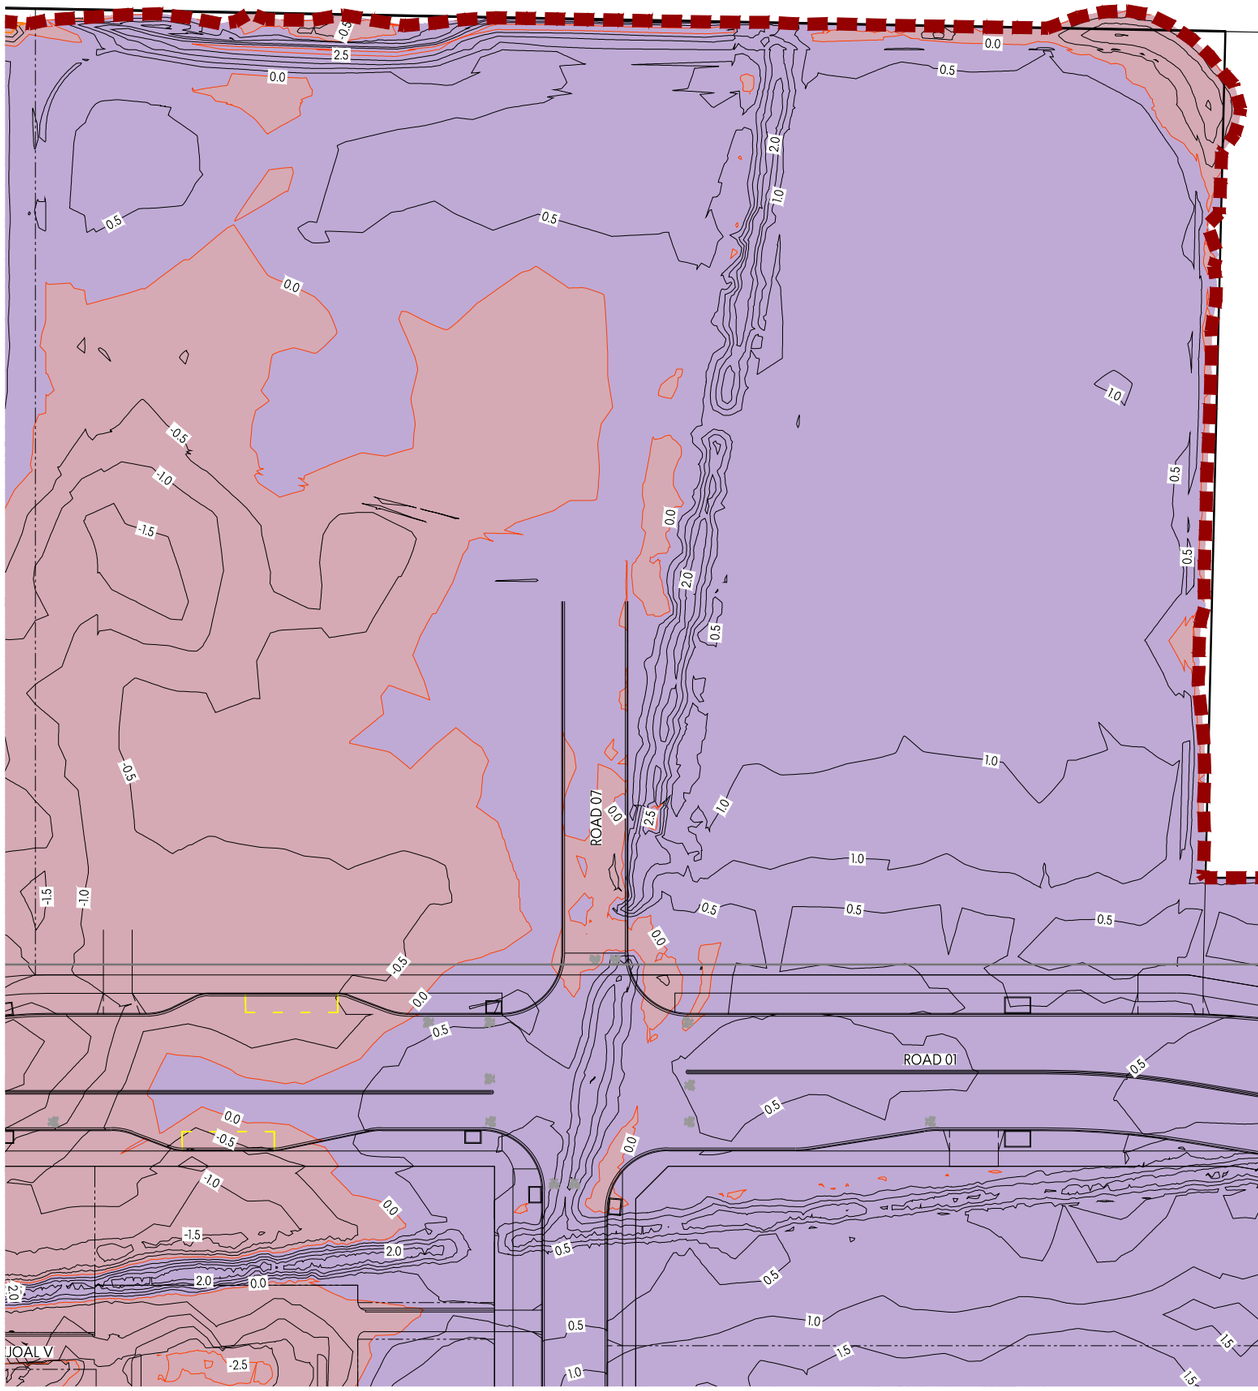

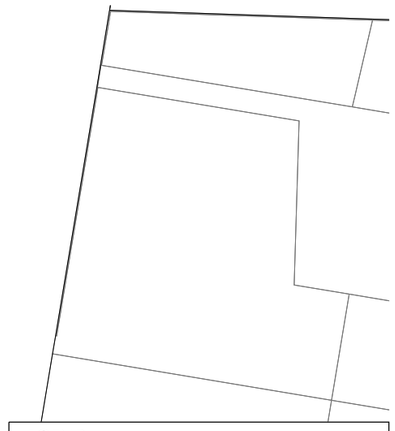LEGEND:

INDICATES CUT CONTOURS SHOWN AT 0.5m INTERVALS

INDICATES FILL CONTOURS SHOWN AT 0.5m INTERVALS

INDICATES EXTENT OF PROPOSED BULK EARTHWORKS

NOTES:

1. CUT/FILL CONTOURS SHOWN ARE THE DIFFERENCE BETWEEN EXISTING GROUND LEVEL AND PROPOSED GROUND LEVELS
2. LEVELS ARE IN TERMS OF NZ VERTICAL DATUM 2016

This design and drawing shall only be used for the purpose for which it was supplied and shall not be altered or reproduced without the permission of Envelope Engineering Limited. No liability shall be accepted for unauthorised use of this design and drawing.

REVISIONS:

| REV | NOTES | BY | DATE |
|---|---|---|---|
| R1 | ISSUED FOR RESOURCE CONSENT | PWJ | 22-10-2026 |

PROJECT:

NEW CENTRAL PARK LIMITED
77 KAPITI ROAD, PARAPARAUMU
KAPITI

TITLE:


PROPOSED CUT/FILL CONTOUR PLAN
SHEET 1 OF 8

ENVELOPE
WWW.ENVELOPE-ENG.CO.NZ

DESIGNED: PWJ
DRAWN: PWJ
CHECKED: ADJ
PLOT DATE: 22-10-2026
SCALE A1: 1:500
SCALE A3: 1:1000
STATUS: RESOURCE CONSENT

PROJECT No: 1942-02
DRAWING No: 2201
REVISION: R1

KAPITI EXPRESSWAY

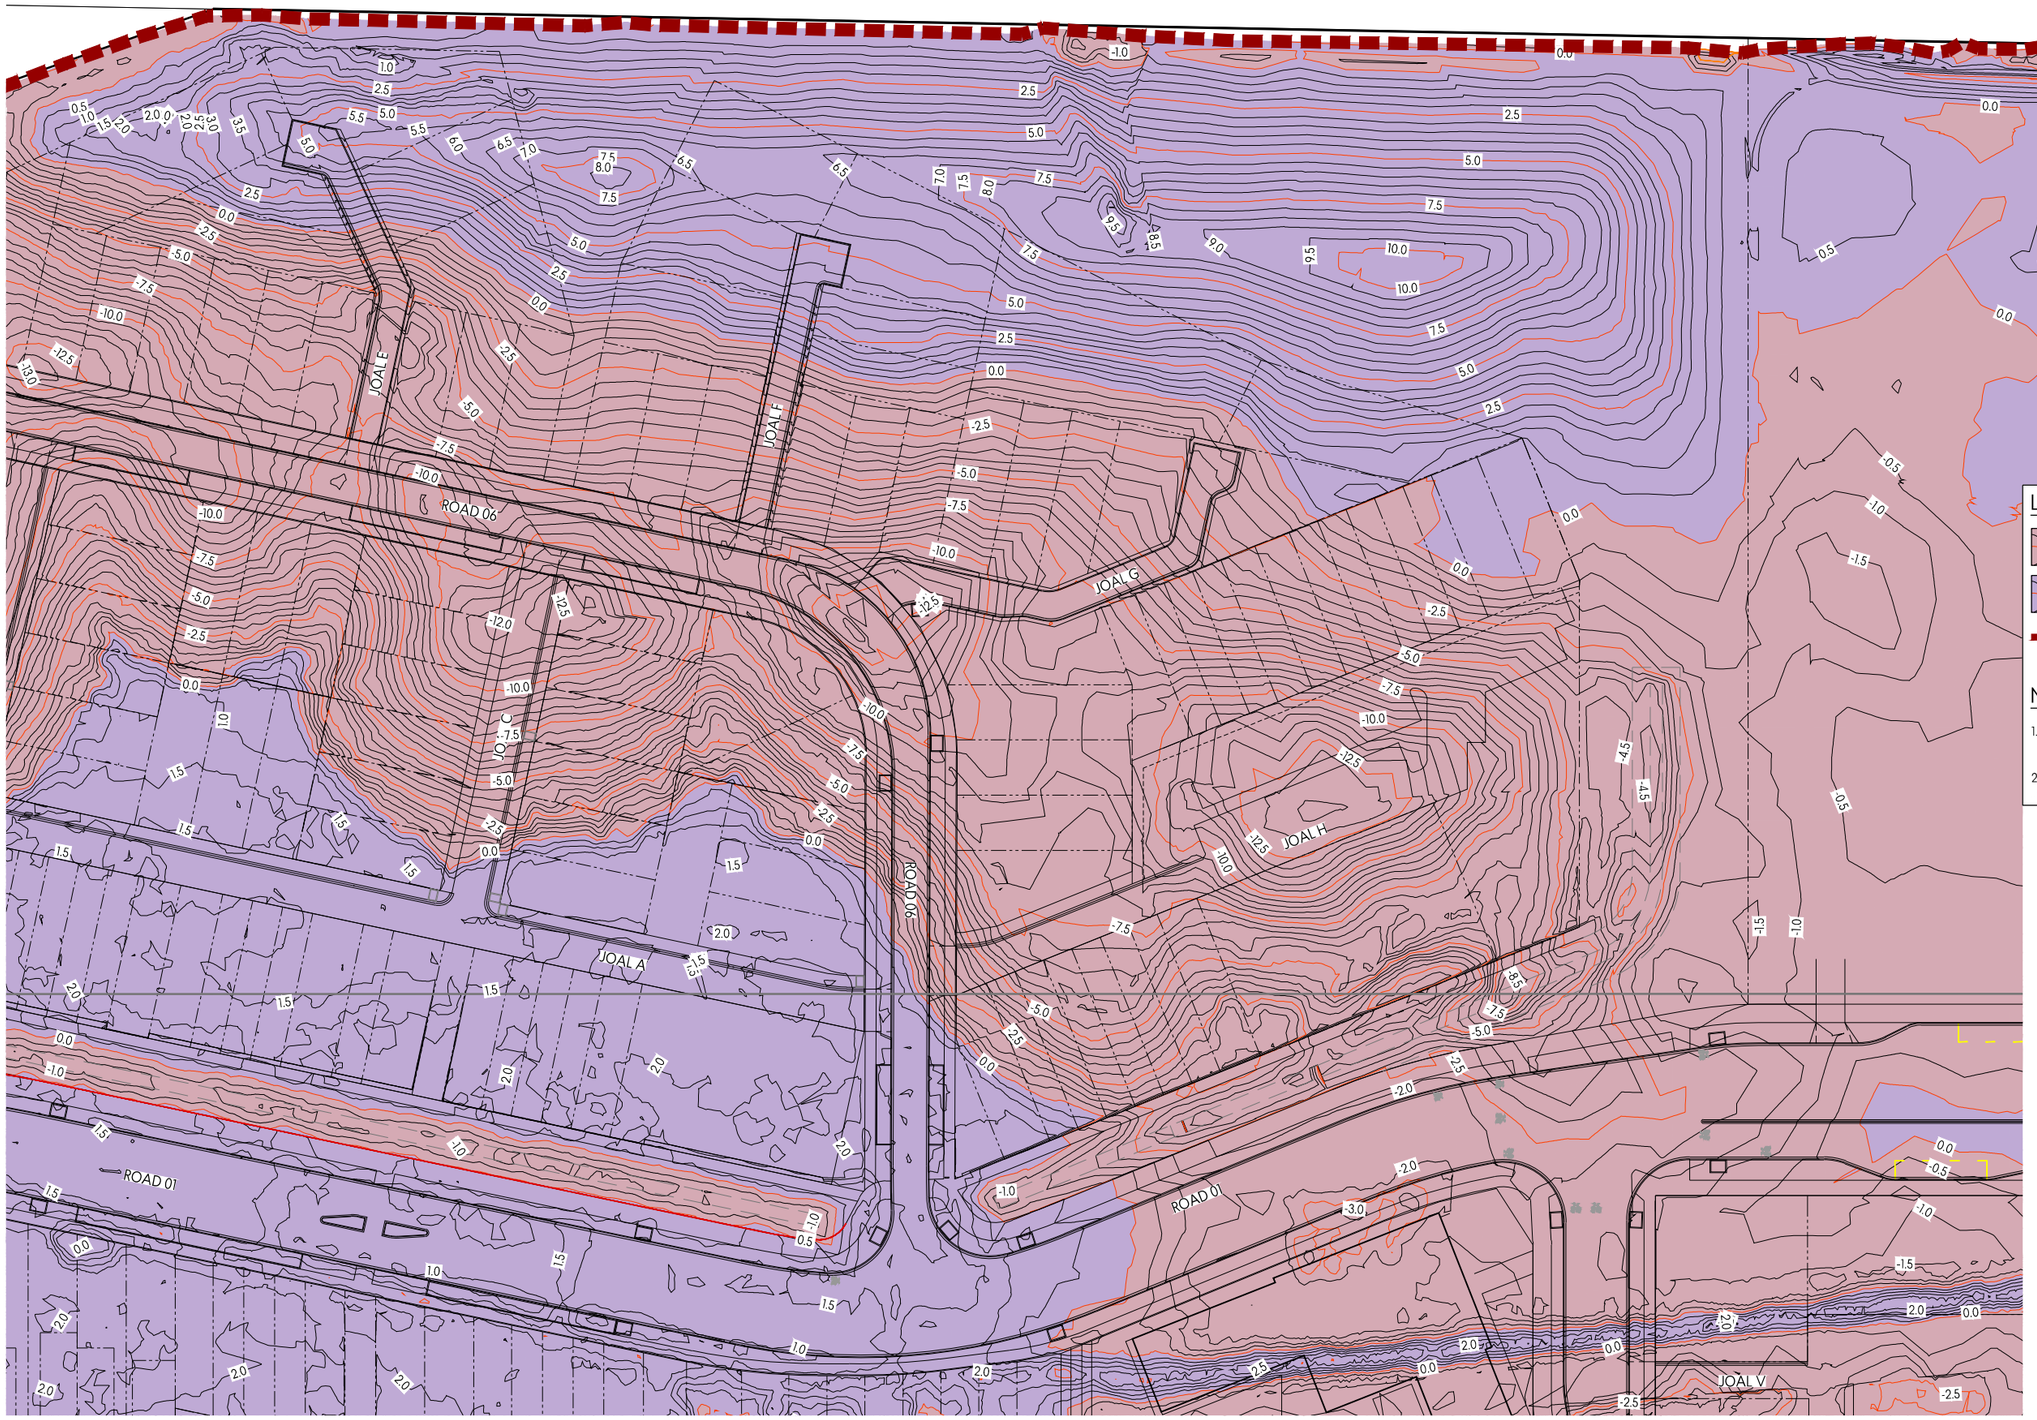


## LEGEND:

- INDICATES CUT CONTOURS SHOWN AT 0.5m INTERVALS
- INDICATES FILL CONTOURS SHOWN AT 0.5m INTERVALS
- INDICATES EXTENT OF PROPOSED BULK EARTHWORKS

## NOTES:

1. CUT/FILL CONTOURS SHOWN ARE THE DIFFERENCE BETWEEN EXISTING GROUND LEVEL AND PROPOSED GROUND LEVELS
2. LEVELS ARE IN TERMS OF NZ VERTICAL DATUM 2016

This design and drawing shall only be used for the purpose for which it was supplied and shall not be altered or reproduced without the permission of Envelope Engineering Limited. No liability shall be accepted for unauthorised use of this design and drawing.

REVISIONS:

| REV | NOTES | BY | DATE |
|---|---|---|---|
| R1 | ISSUED FOR RESOURCE CONSENT | PWJ | 22-10-2026 |

PROJECT:

NEW CENTRAL PARK LIMITED
77 KAPITI ROAD, PARAPARAUMU
KAPITI


TITLE:

PROPOSED CUT/FILL CONTOUR PLAN
SHEET 2 OF 8

ENVELOPE
WWW.ENVELOPE-ENG.CO.NZ

| | | | |
|---|---|---|---|
| DESIGNED: | PWJ | DRAWN: | PWJ |
| CHECKED: | ADJ | PLOT DATE: | 22-10-2026 |
| SCALE A1: | 1:500 | SCALE A3: | 1:1000 |
| STATUS: | RESOURCE CONSENT | | |

| PROJECT No: | DRAWING No: | REVISION: |
|---|---|---|
| 1942-02 | 2202 | R1 |

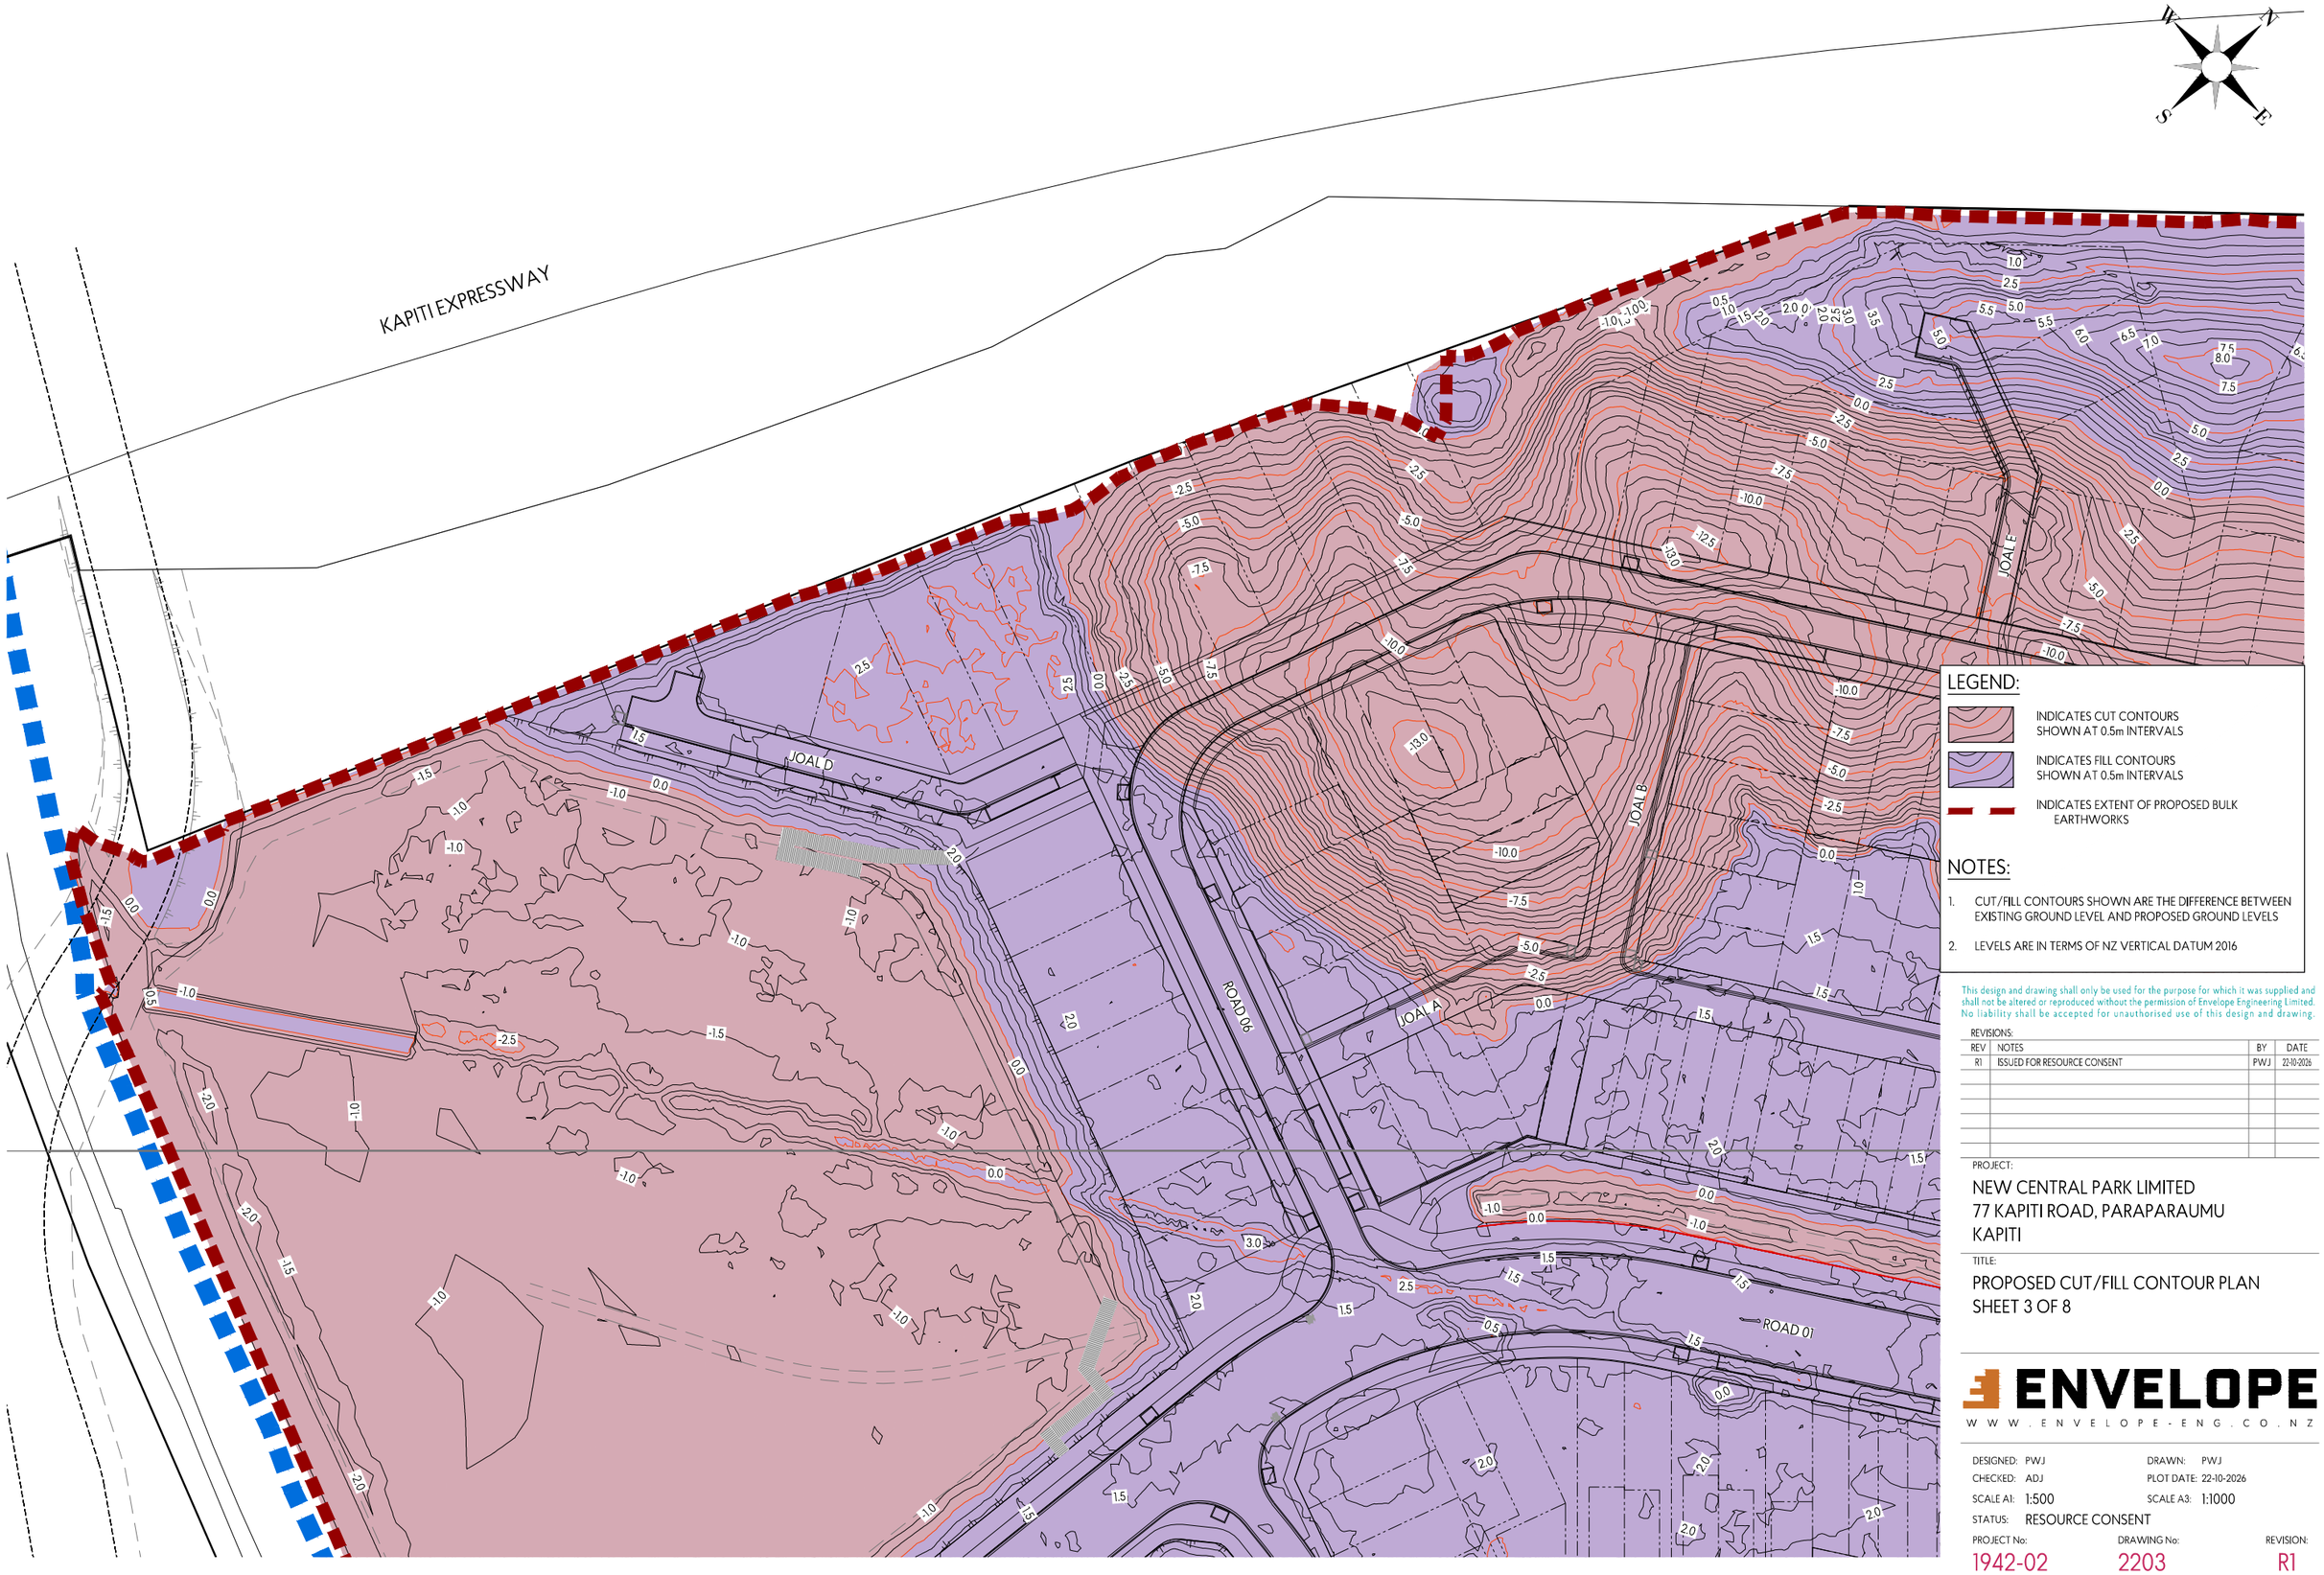


## LEGEND:

- INDICATES CUT CONTOURS SHOWN AT 0.5m INTERVALS
- INDICATES FILL CONTOURS SHOWN AT 0.5m INTERVALS
- INDICATES EXTENT OF PROPOSED BULK EARTHWORKS

## NOTES:

1. CUT/FILL CONTOURS SHOWN ARE THE DIFFERENCE BETWEEN EXISTING GROUND LEVEL AND PROPOSED GROUND LEVELS
2. LEVELS ARE IN TERMS OF NZ VERTICAL DATUM 2016

This design and drawing shall only be used for the purpose for which it was supplied and shall not be altered or reproduced without the permission of Envelope Engineering Limited. No liability shall be accepted for unauthorised use of this design and drawing.

REVISIONS:

| REV | NOTES | BY | DATE |
|---|---|---|---|
| R1 | ISSUED FOR RESOURCE CONSENT | PWJ | 22-10-2026 |

PROJECT:

NEW CENTRAL PARK LIMITED
77 KAPITI ROAD, PARAPARAUMU
KAPITI


TITLE:

PROPOSED CUT/FILL CONTOUR PLAN
SHEET 3 OF 8

ENVELOPE
WWW.ENVELOPE-ENG.CO.NZ

DESIGNED: PWJ
DRAWN: PWJ
CHECKED: ADJ
PLOT DATE: 22-10-2026
SCALE A1: 1:500
SCALE A3: 1:1000
STATUS: RESOURCE CONSENT

PROJECT No: 1942-02
DRAWING No: 2203
REVISION: R1

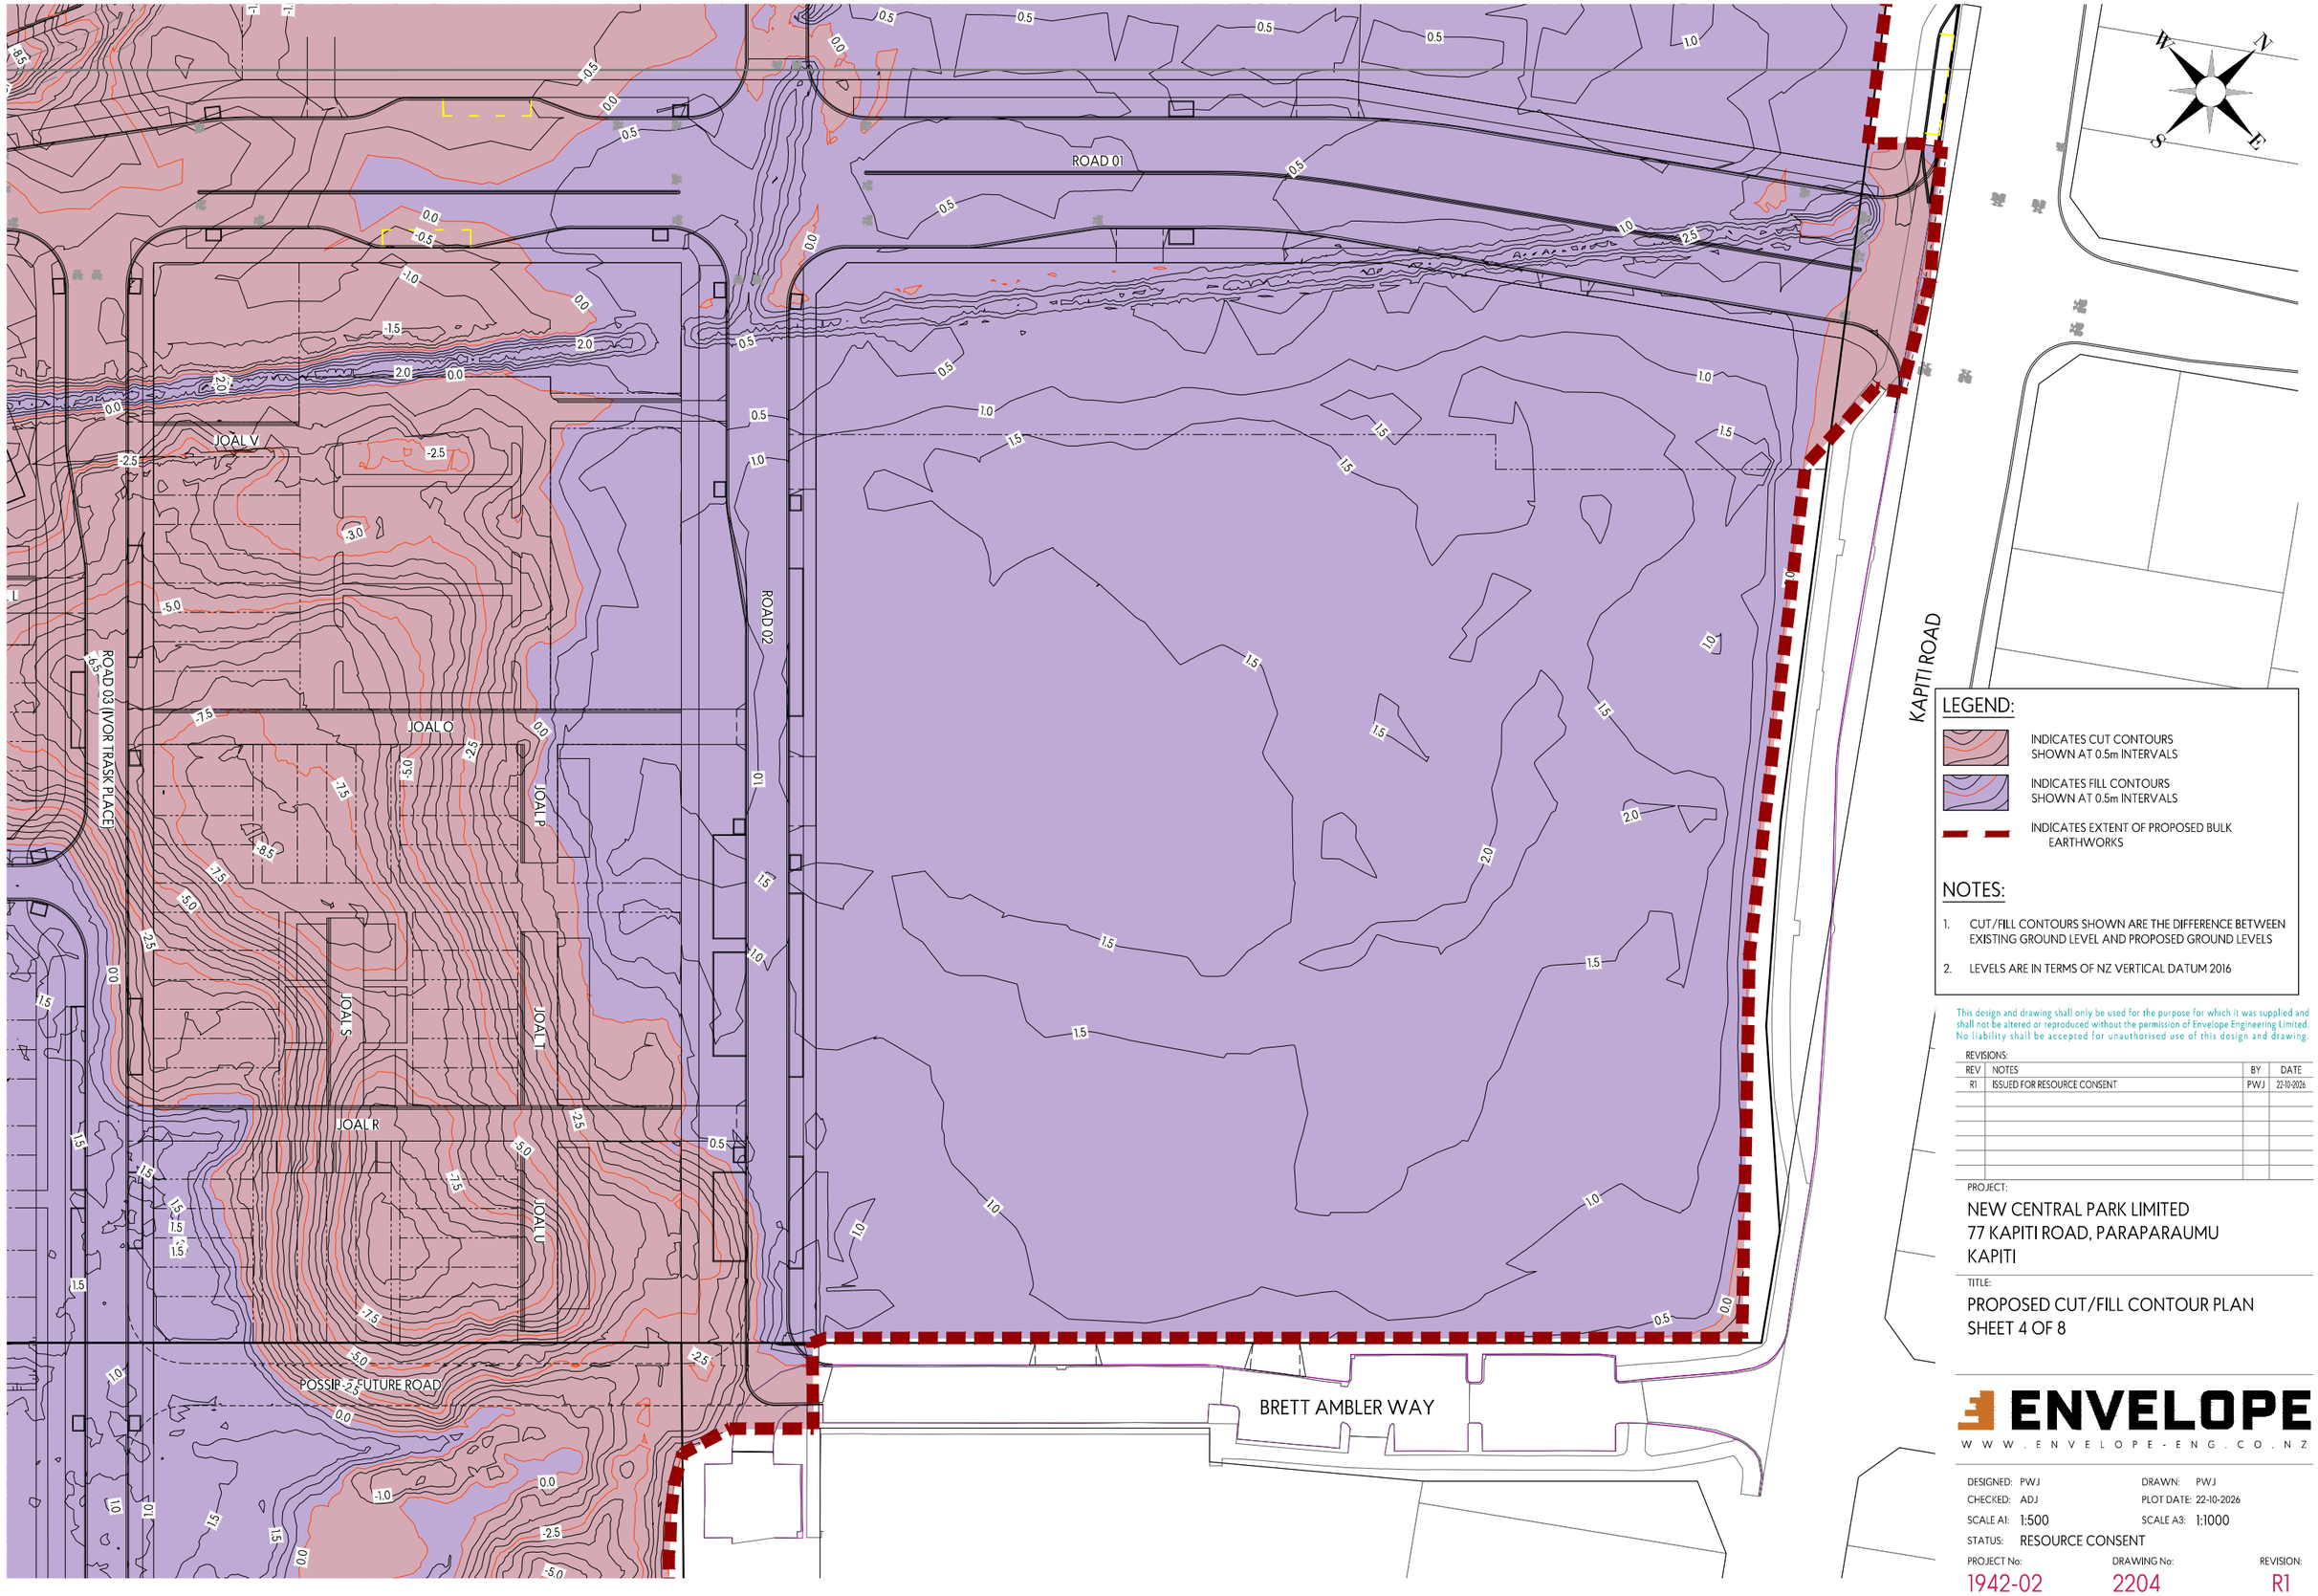


## LEGEND:

INDICATES CUT CONTOURS SHOWN AT 0.5m INTERVALS

INDICATES FILL CONTOURS SHOWN AT 0.5m INTERVALS

INDICATES EXTENT OF PROPOSED BULK EARTHWORKS

## NOTES:

1. CUT/FILL CONTOURS SHOWN ARE THE DIFFERENCE BETWEEN EXISTING GROUND LEVEL AND PROPOSED GROUND LEVELS
2. LEVELS ARE IN TERMS OF NZ VERTICAL DATUM 2016

This design and drawing shall only be used for the purpose for which it was supplied and shall not be altered or reproduced without the permission of Envelope Engineering Limited. No liability shall be accepted for unauthorised use of this design and drawing.

REVISIONS:

| REV | NOTES | BY | DATE |
|---|---|---|---|
| R1 | ISSUED FOR RESOURCE CONSENT | PWJ | 22-10-2026 |

PROJECT:

NEW CENTRAL PARK LIMITED
77 KAPITI ROAD, PARAPARAUMU
KAPITI


TITLE:

PROPOSED CUT/FILL CONTOUR PLAN
SHEET 4 OF 8

ENVELOPE
WWW.ENVELOPE-ENG.CO.NZ

DESIGNED: PWJ
DRAWN: PWJ
CHECKED: ADJ
PLOT DATE: 22-10-2026
SCALE A1: 1:500
SCALE A3: 1:1000
STATUS: RESOURCE CONSENT

PROJECT No: 1942-02
DRAWING No: 2204
REVISION: R1

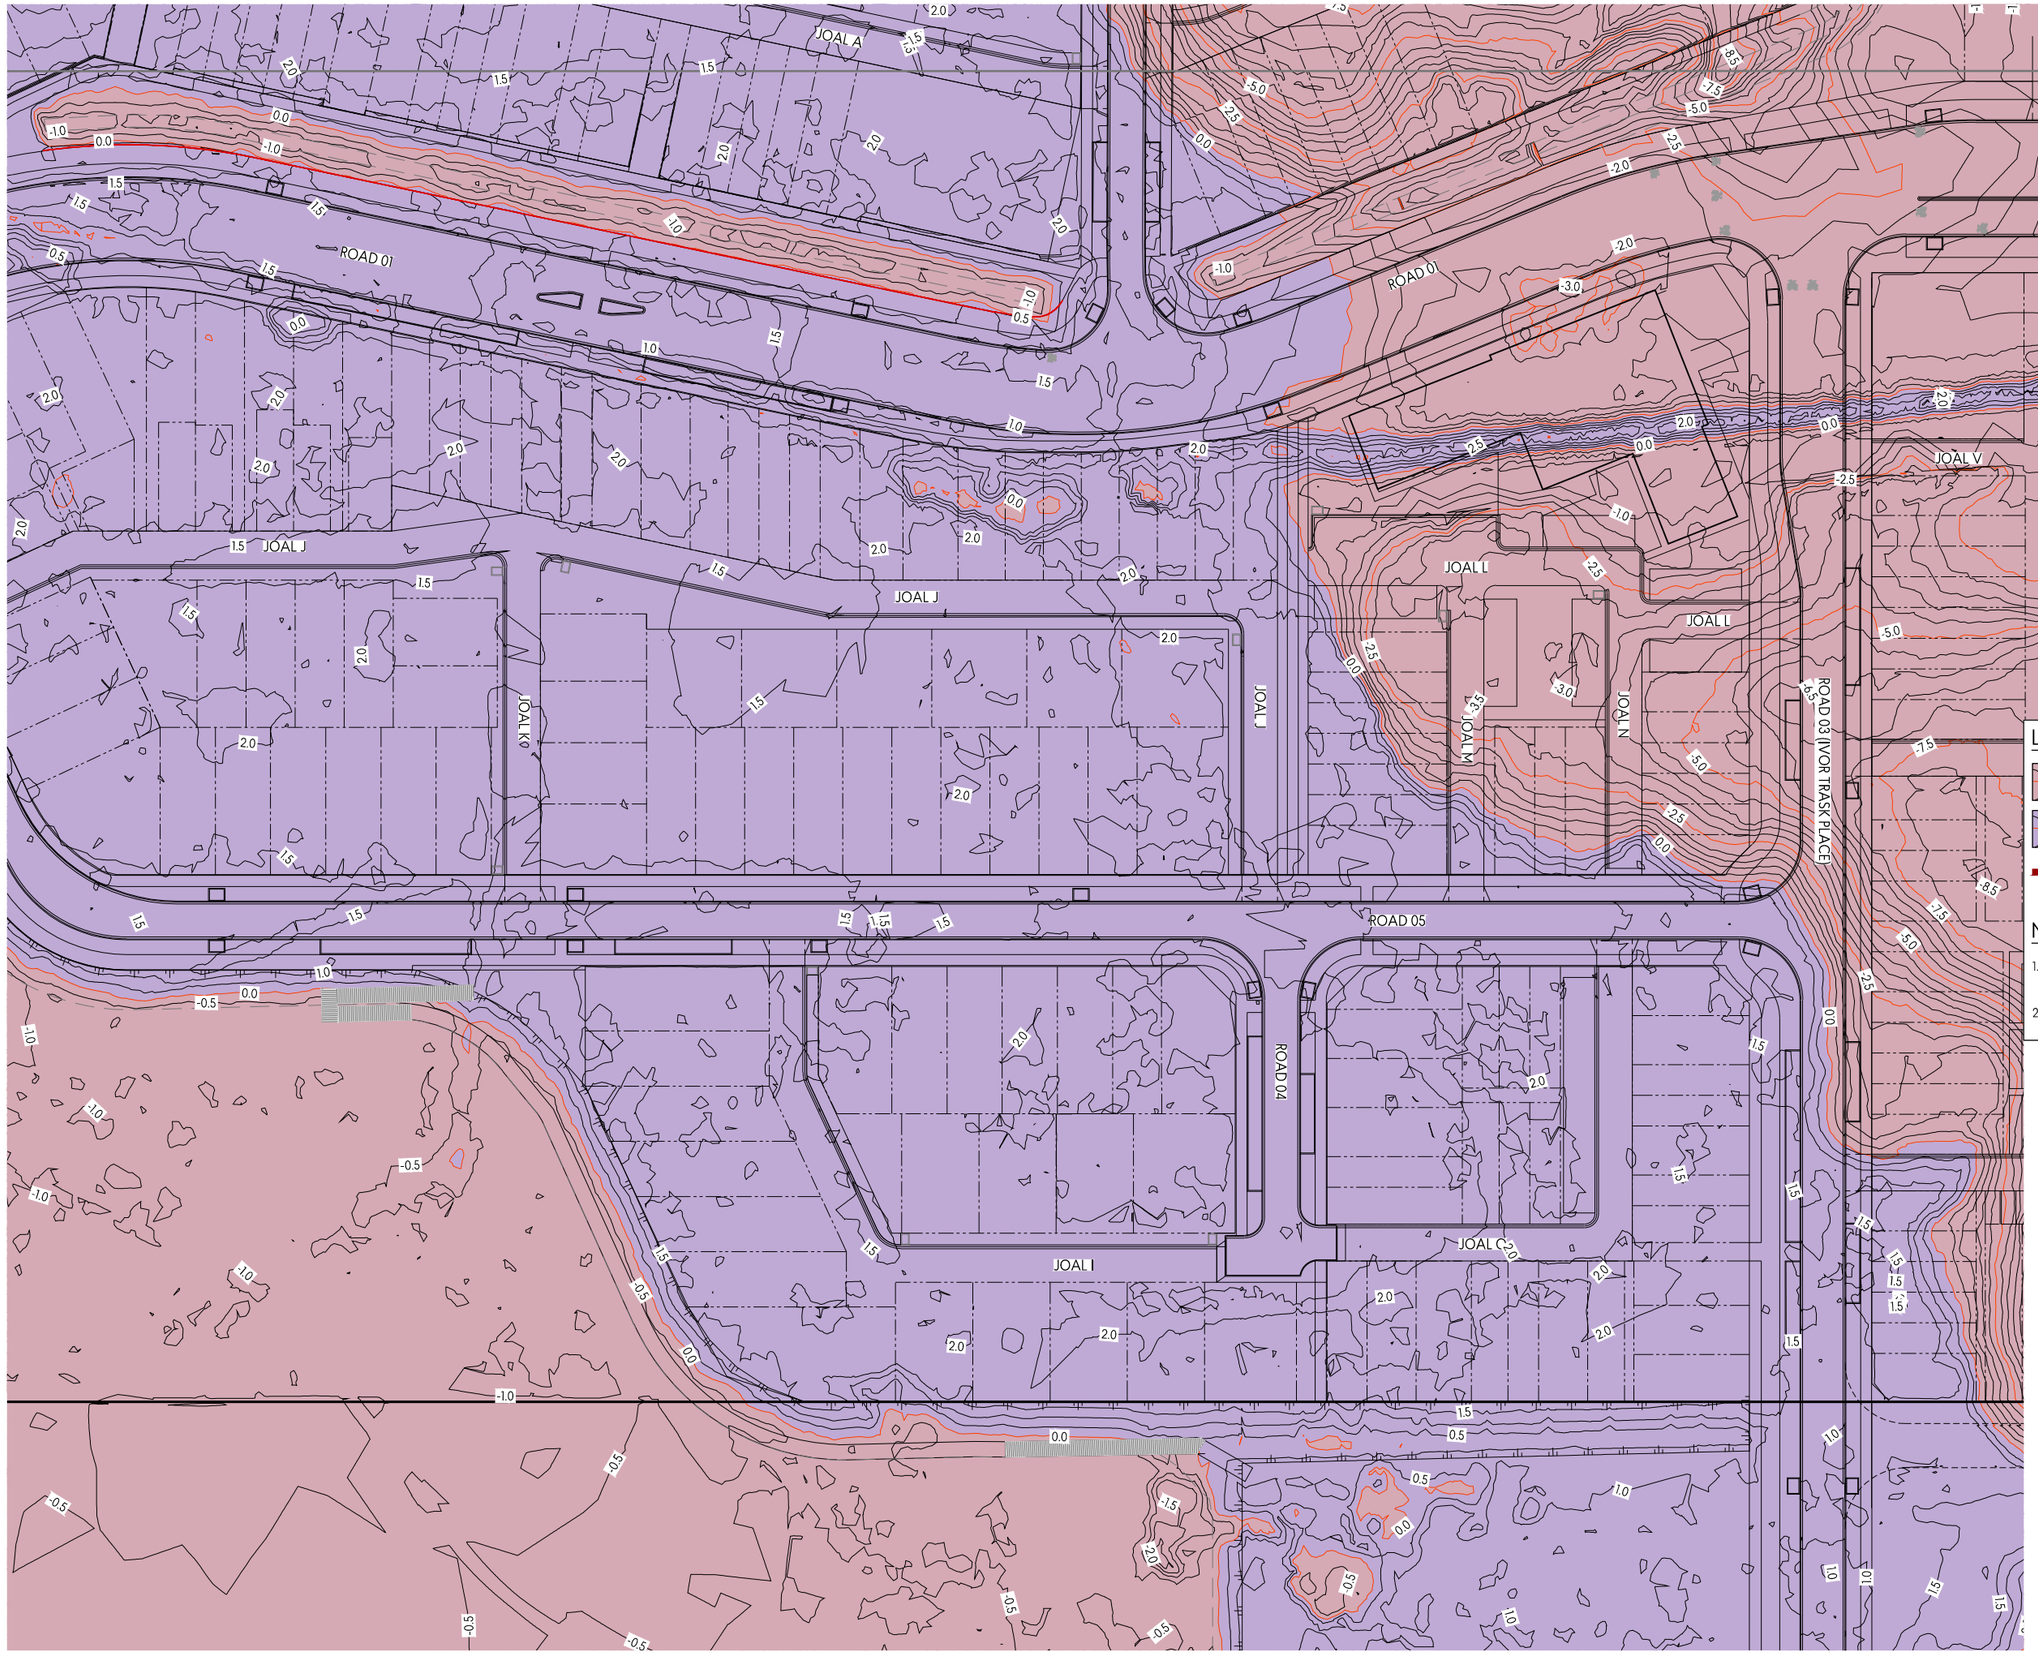


## LEGEND:

- INDICATES CUT CONTOURS SHOWN AT 0.5m INTERVALS
- INDICATES FILL CONTOURS SHOWN AT 0.5m INTERVALS
- INDICATES EXTENT OF PROPOSED BULK EARTHWORKS

## NOTES:

1. CUT/FILL CONTOURS SHOWN ARE THE DIFFERENCE BETWEEN EXISTING GROUND LEVEL AND PROPOSED GROUND LEVELS
2. LEVELS ARE IN TERMS OF NZ VERTICAL DATUM 2016

This design and drawing shall only be used for the purpose for which it was supplied and shall not be altered or reproduced without the permission of Envelope Engineering Limited. No liability shall be accepted for unauthorised use of this design and drawing.

REVISIONS:

| REV | NOTES | BY | DATE |
|---|---|---|---|
| R1 | ISSUED FOR RESOURCE CONSENT | PWJ | 22-10-2026 |

PROJECT:

NEW CENTRAL PARK LIMITED
77 KAPITI ROAD, PARAPARAUMU
KAPITI


TITLE:

PROPOSED CUT/FILL CONTOUR PLAN
SHEET 5 OF 8

ENVELOPE
WWW.ENVELOPE-ENG.CO.NZ

| | | | |
|---|---|---|---|
| DESIGNED: | PWJ | DRAWN: | PWJ |
| CHECKED: | ADJ | PLOT DATE: | 22-10-2026 |
| SCALE A1: | 1:500 | SCALE A3: | 1:1000 |
| STATUS: | RESOURCE CONSENT | | |

| PROJECT No: | DRAWING No: | REVISION: |
|---|---|---|
| 1942-02 | 2205 | R1 |

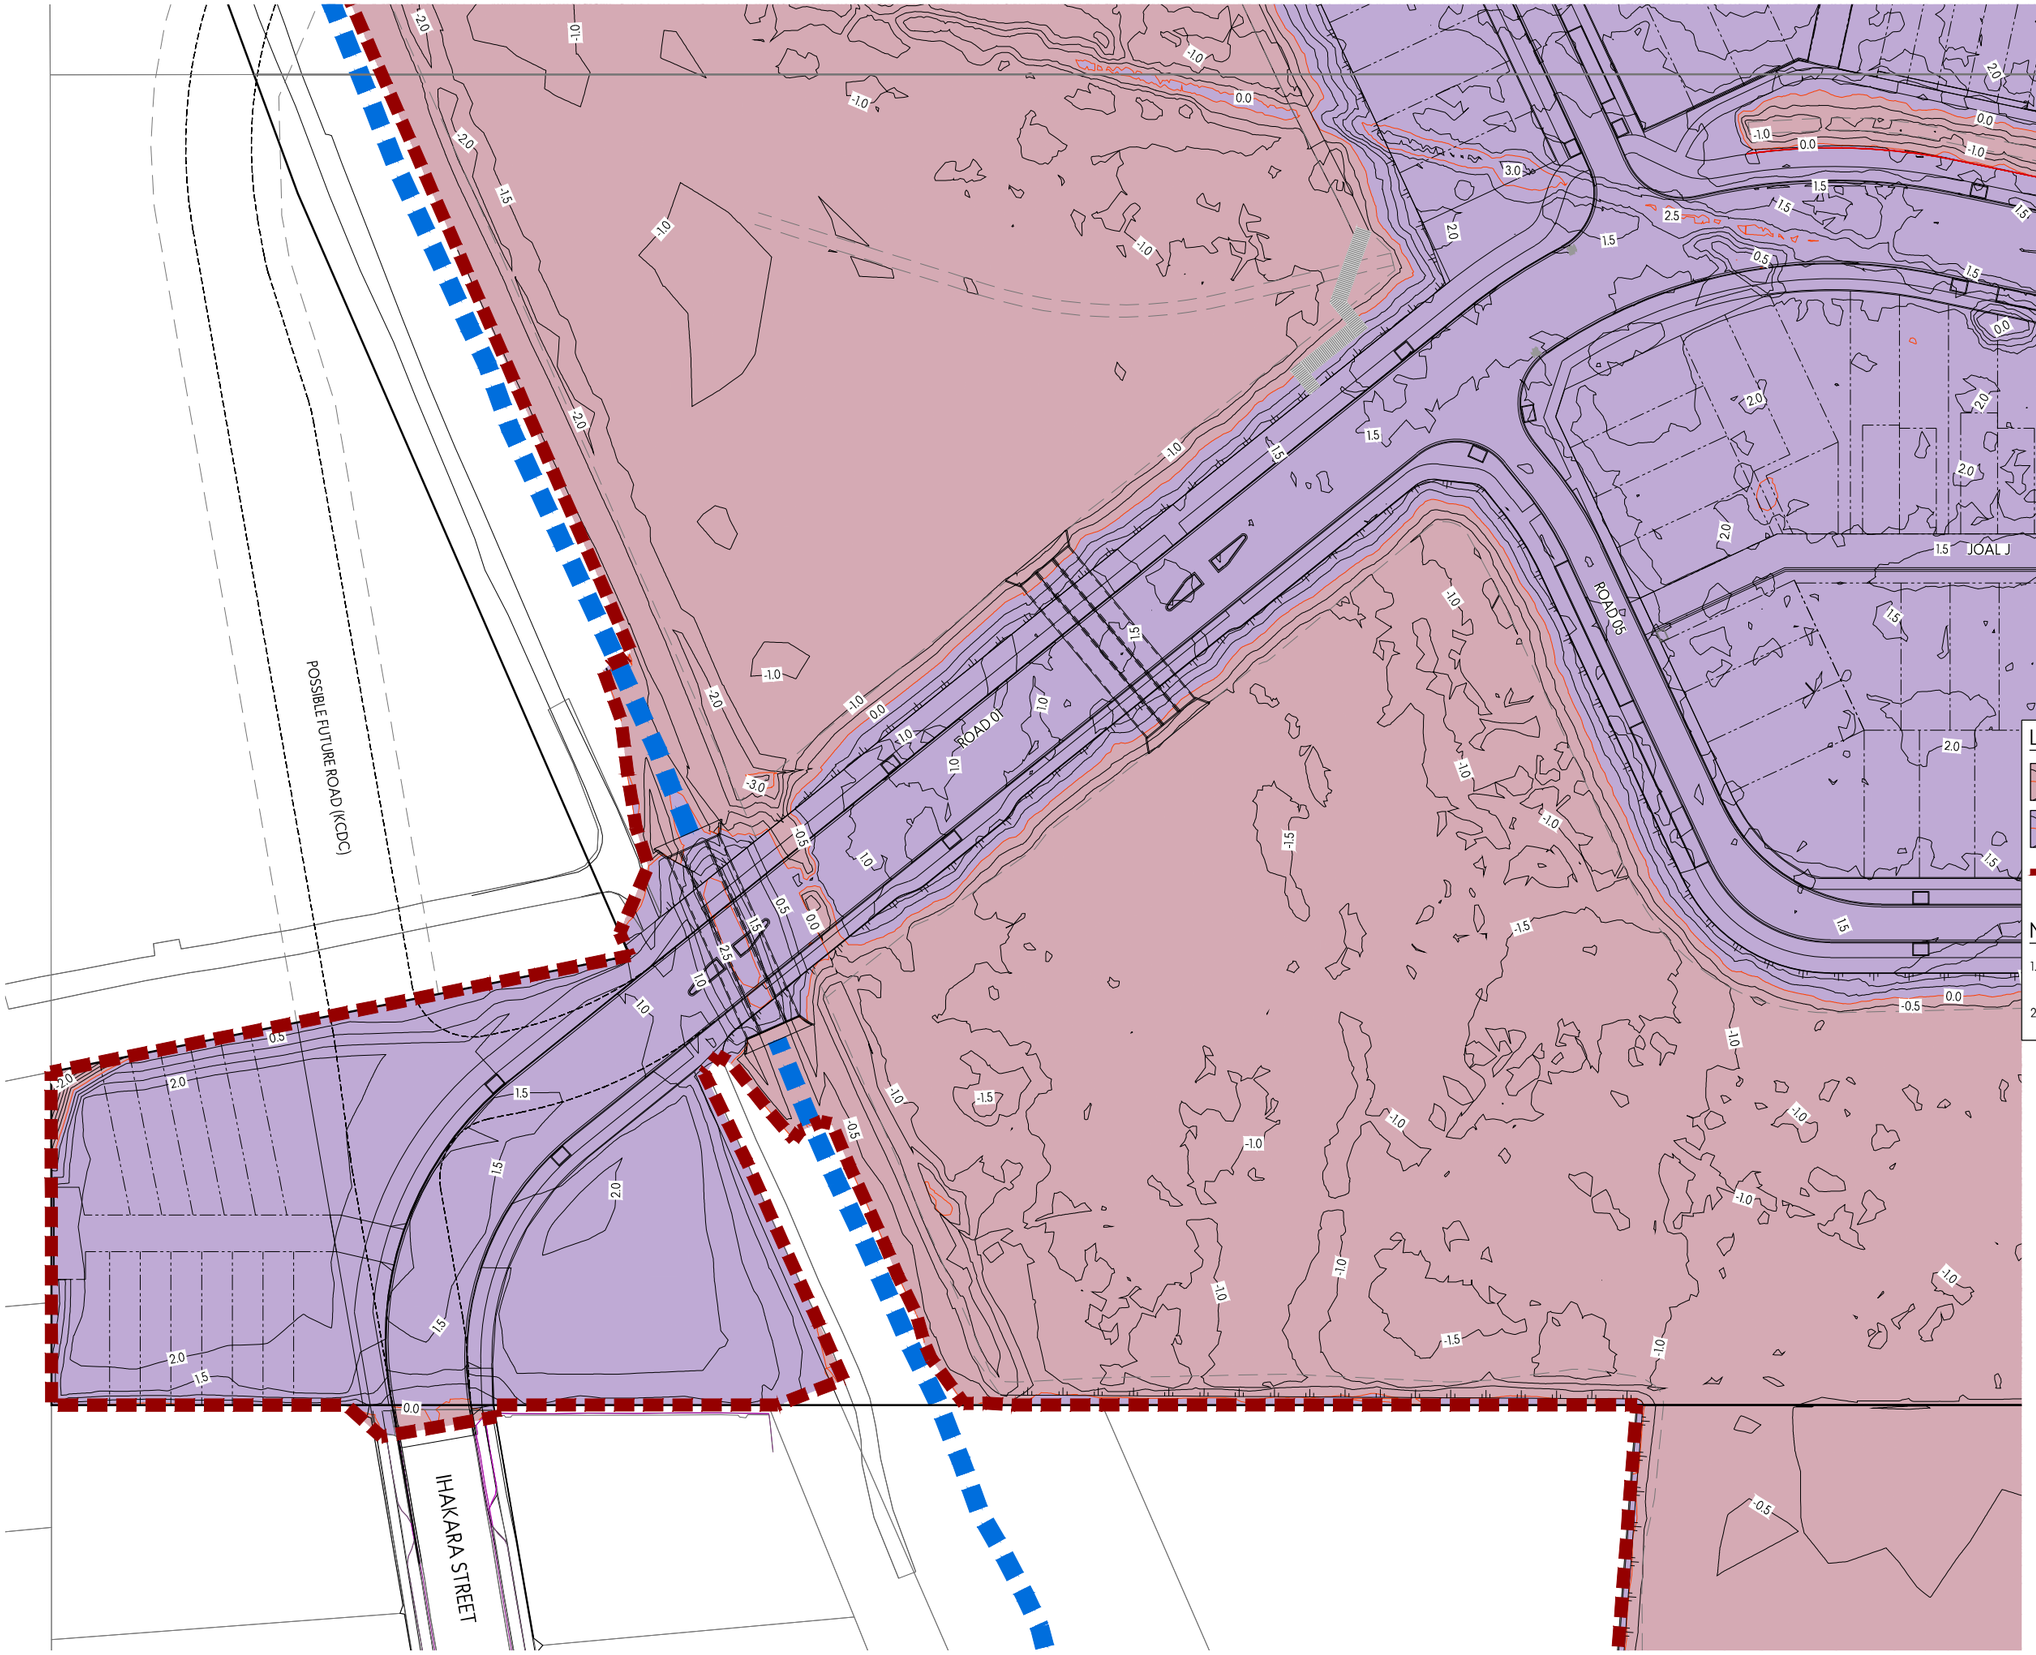


## LEGEND:

- INDICATES CUT CONTOURS SHOWN AT 0.5m INTERVALS
- INDICATES FILL CONTOURS SHOWN AT 0.5m INTERVALS
- INDICATES EXTENT OF PROPOSED BULK EARTHWORKS

## NOTES:

1. CUT/FILL CONTOURS SHOWN ARE THE DIFFERENCE BETWEEN EXISTING GROUND LEVEL AND PROPOSED GROUND LEVELS
2. LEVELS ARE IN TERMS OF NZ VERTICAL DATUM 2016

This design and drawing shall only be used for the purpose for which it was supplied and shall not be altered or reproduced without the permission of Envelope Engineering Limited. No liability shall be accepted for unauthorised use of this design and drawing.

REVISIONS:

| REV | NOTES | BY | DATE |
|---|---|---|---|
| R1 | ISSUED FOR RESOURCE CONSENT | PWJ | 22-10-2026 |

PROJECT:

NEW CENTRAL PARK LIMITED
77 KAPITI ROAD, PARAPARAUMU
KAPITI

TITLE:

PROPOSED CUT/FILL CONTOUR PLAN
SHEET 6 OF 8

ENVELOPE
WWW.ENVELOPE-ENG.CO.NZ

| | | | |
|---|---|---|---|
| DESIGNED: | PWJ | DRAWN: | PWJ |
| CHECKED: | ADJ | PLOT DATE: | 22-10-2026 |
| SCALE A1: | 1:500 | SCALE A3: | 1:1000 |
| STATUS: | RESOURCE CONSENT | | |

| PROJECT No: | DRAWING No: | REVISION: |
|---|---|---|
| 1942-02 | 2206 | R1 |

POSSIP-FUTURE ROAD

BRETT AMBLER WAY

ROAD 03 (IVOR TRASK PLACE) TO BE CONSTRUCTED BY KCDC

W E S N

## LEGEND:

INDICATES CUT CONTOURS SHOWN AT 0.5m INTERVALS

INDICATES FILL CONTOURS SHOWN AT 0.5m INTERVALS

INDICATES EXTENT OF PROPOSED BULK EARTHWORKS

## NOTES:

1. CUT/FILL CONTOURS SHOWN ARE THE DIFFERENCE BETWEEN EXISTING GROUND LEVEL AND PROPOSED GROUND LEVELS
2. LEVELS ARE IN TERMS OF NZ VERTICAL DATUM 2016

This design and drawing shall only be used for the purpose for which it was supplied and shall not be altered or reproduced without the permission of Envelope Engineering Limited. No liability shall be accepted for unauthorised use of this design and drawing.

REVISIONS:

| REV | NOTES | BY | DATE |
|---|---|---|---|
| R1 | ISSUED FOR RESOURCE CONSENT | PWJ | 22-10-2026 |

PROJECT:

NEW CENTRAL PARK LIMITED
77 KAPITI ROAD, PARAPARAUMU
KAPITI


TITLE:

PROPOSED CUT/FILL CONTOUR PLAN
SHEET 7 OF 8

ENVELOPE
WWW.ENVELOPE-ENG.CO.NZ

DESIGNED: PWJ
DRAWN: PWJ
CHECKED: ADJ
PLOT DATE: 22-10-2026
SCALE A1: 1:500
SCALE A3: 1:1000
STATUS: RESOURCE CONSENT

PROJECT No: 1942-02
DRAWING No: 2207
REVISION: R1

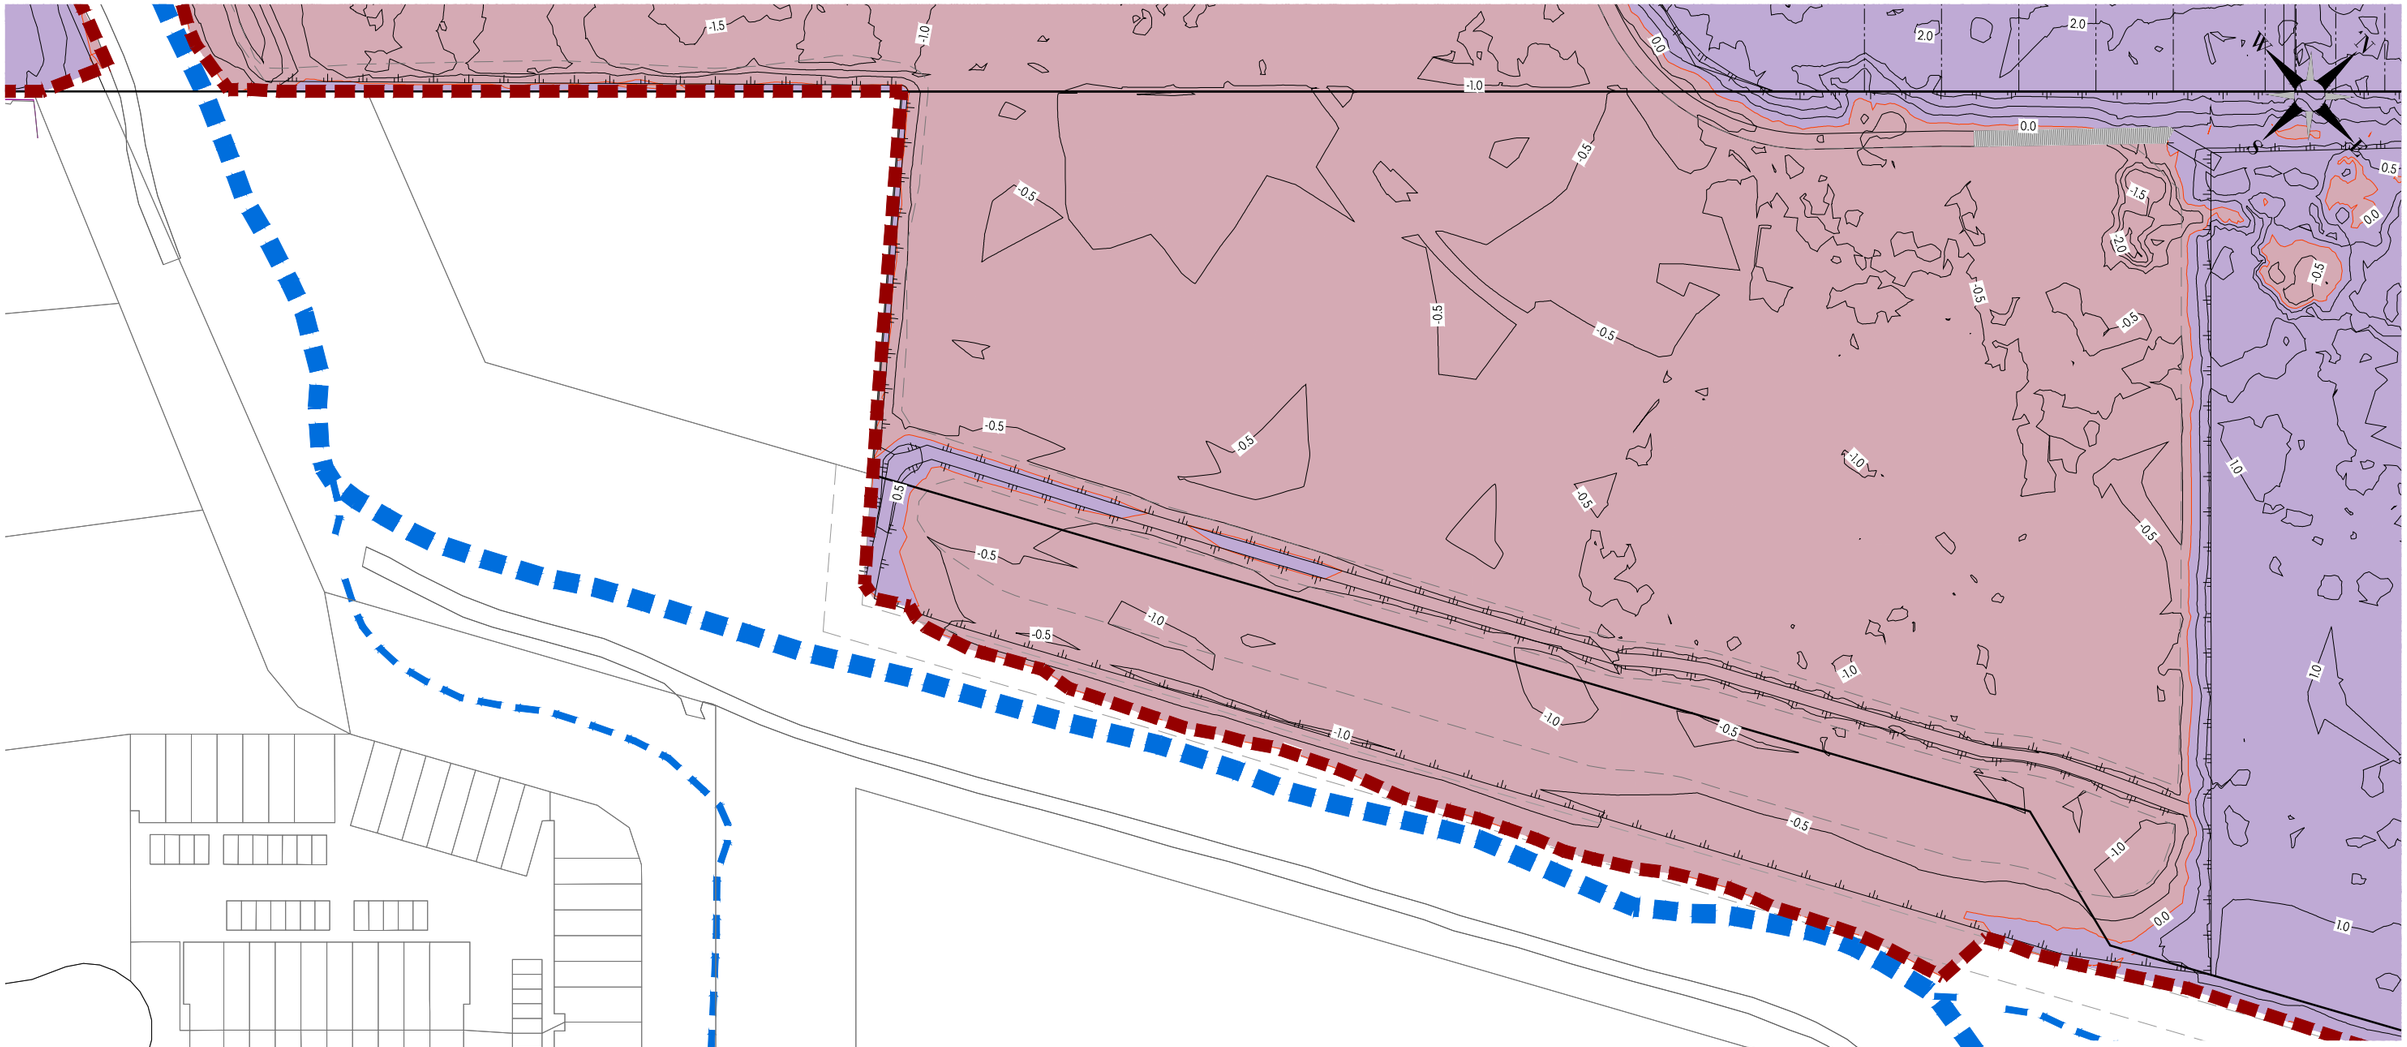


This design and drawing shall only be used for the purpose for which it was supplied and shall not be altered or reproduced without the permission of Envelope Engineering Limited. No liability shall be accepted for unauthorised use of this design and drawing.

REVISIONS:

| REV | NOTES | BY | DATE |
|---|---|---|---|
| R1 | ISSUED FOR RESOURCE CONSENT | PWJ | 22-10-2026 |

PROJECT:

NEW CENTRAL PARK LIMITED
77 KAPITI ROAD, PARAPARAUMU
KAPITI

TITLE:

PROPOSED CUT/FILL CONTOUR PLAN
SHEET 8 OF 8

## LEGEND:

- INDICATES CUT CONTOURS SHOWN AT 0.5m INTERVALS
- INDICATES FILL CONTOURS SHOWN AT 0.5m INTERVALS
- INDICATES EXTENT OF PROPOSED BULK EARTHWORKS

## NOTES:

1. CUT/FILL CONTOURS SHOWN ARE THE DIFFERENCE BETWEEN EXISTING GROUND LEVEL AND PROPOSED GROUND LEVELS
2. LEVELS ARE IN TERMS OF NZ VERTICAL DATUM 2016

ENVELOPE
WWW.ENVELOPE-ENG.CO.NZ

| | | | |
|---|---|---|---|
| DESIGNED: | PWJ | DRAWN: | PWJ |
| CHECKED: | ADJ | PLOT DATE: | 22-10-2026 |
| SCALE A1: | 1:500 | SCALE A3: | 1:1000 |
| STATUS: | RESOURCE CONSENT | | |

| PROJECT No: | DRAWING No: | REVISION: |
|---|---|---|
| 1942-02 | 2208 | R1 |