



DRURY TOWN CENTRE  
STAGE 2

DRAWINGS ISSUED FOR FAST TRACK CONSENT

AUCKLAND COUNCIL




# DRURY CENTRE STAGE 2 FOR FAST TRACK CONSENT



## CONTENTS INDEX

| DRAWING INDEX                            |                                           |
|------------------------------------------|-------------------------------------------|
| DRAWING NUMBER                           | DRAWING TITLE                             |
| DRURY CENTRE STAGE 2                     |                                           |
| P24-447-01-0000-GE                       | INDEX & LOCALITY PLAN                     |
| P24-447-01-0010-GE                       | SITE FEATURES PLAN                        |
| P24-447-01-1100-GE TO P24-447-01-1107-GE | PROPOSED CONTOUR PLAN AND CROSS SECTIONS  |
| P24-447-01-1120-EW                       | CONSENTED EARTHWORKS PLAN                 |
| P24-447 01-1150-DR TO P24-447 01-1151-DR | STREAM REALIGNMENT PLAN                   |
| P24-447 01-1160-DR TO P24-447 01-1161-DR | STREAM WORKS CROSS SECTIONS               |
| P24-447 01-1200-EW                       | CUT FILL PLAN                             |
| P24-447-01-1400-EW                       | PROPOSED RETAINING WALL PLAN              |
| P24-447-01-1850-EW TO P24-447-01-1862-EW | EROSION & SEDIMENT CONTROL PLAN           |
| P24-447-01-2000-RD TO P24-447-01-2004-RD | ROADING LAYOUT PLANS                      |
| P24-447-01-2030-RD                       | ROAD HIERARCHY PLAN                       |
| P24-447-01-2040-RD                       | TRANSPORT NETWORK PLAN                    |
| P24-447-01-2050-RD TO P24-447-01-2053-RD | ROADING INTERSECTION DETAILS              |
| P24-447-01-2200-RD TO P24-447-01-2204-RD | TYPICAL ROAD CROSS SECTIONS               |
| P24-447-01-2500-RD TO P24-447-01-2514-RD | ROADING LONGITUDINAL SECTIONS             |
| P24-447-01-2810-RD                       | TYPICAL RAISED PEDESTRIAN CROSSING DETAIL |
| P24-447-01-2830-RD                       | BUS BAY DETAIL                            |
| P24-447-01-2850-RD TO P24-447-01-2859-RD | AT TDM DETAILS                            |
| P24-447-01-3000-DR TO P24-447-01-3004-DR | STORMWATER LAYOUT PLAN                    |
| P24-447-01-3102-DR TO P24-447-01-3103-DR | STORMWATER CATCHMENT LAYOUT PLAN          |
| P24-447-01-3500-DR TO P24-447-01-3518-DR | STORMWATER LONGSECTION                    |
| P24-447-01-3600-DR TO P24-447-01-3605-DR | WETLAND DETAILS                           |
| P24-447-01-3650-DR                       | CULVERT DETAILS                           |
| P24-447-01-4000-DR TO P24-447-01-4004-DR | WASTEWATER LAYOUT PLAN                    |
| P24-447-01-4500-DR TO P24-447-01-4503-DR | WASTEWATER LONGSECTION                    |
| P24-447-01-4700-DR TO P24-447-01-4704-DR | WASTEWATER CATCHMENT PLAN                 |
| P24-447-01-6000-DR TO P24-447-01-6006-DR | WATER RETICULATION LAYOUT PLAN            |
| DRURY CENTRE SUPERLOTS                   |                                           |
| P24-646-01-2000-RD TO P24-646-01-2004-RD | ROADING LAYOUT PLAN                       |
| P24-646-01-2200-RD TO P24-646-01-2201-RD | TYPICAL JOAL CROSS SECTION                |
| P24-646-01-3000-DR TO P24-646-01-3004-DR | STORMWATER LAYOUT PLAN                    |
| P24-646-01-4000-DR TO P24-646-01-4004-DR | WASTEWATER LAYOUT PLAN                    |
| P24-646-01-6000-RD TO P24-646-01-6004-RD | WATER RETICULATION LAYOUT PLAN            |

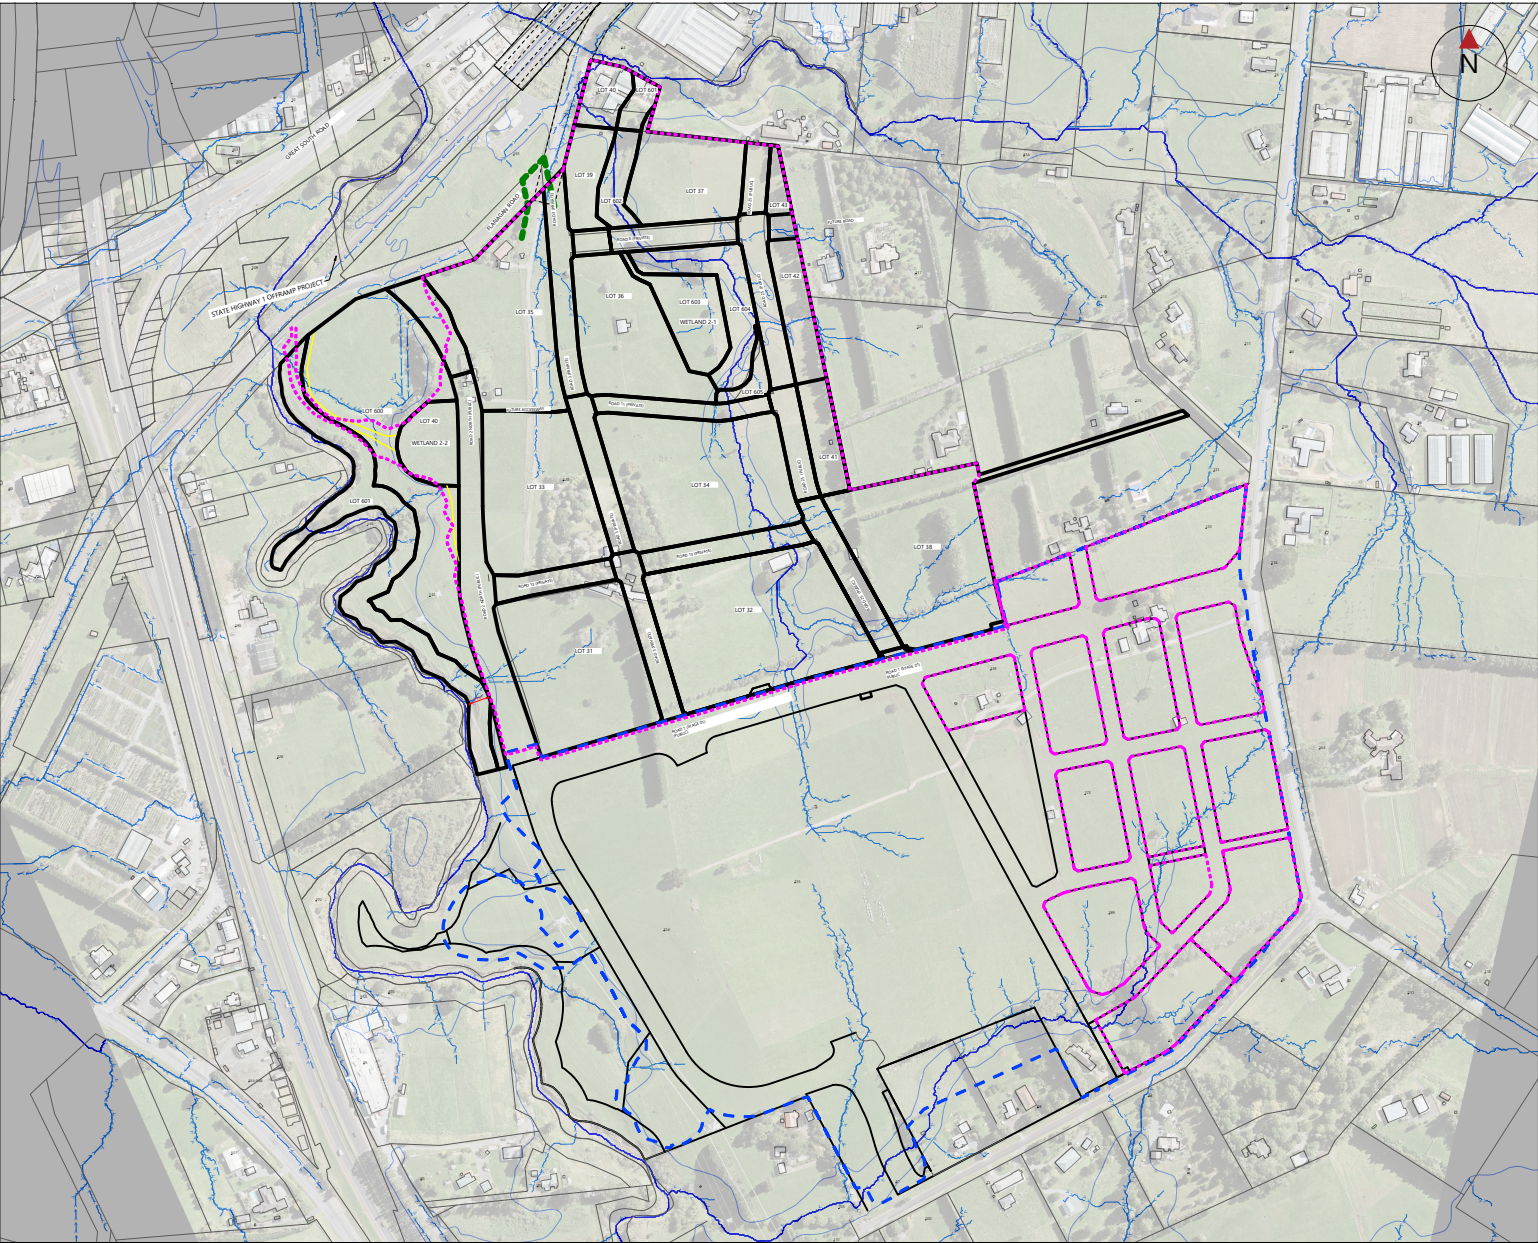


LOCALITY PLAN  
NOT TO SCALE

| REVISION DETAILS |                               |  |  |  |  | BUILDING B, LEVEL 1<br>8 NUGENT ST, GRAFTON,<br>AUCKLAND 1023<br>+64 9 308 9229<br><br><a href="https://www.woods.co.nz">WOODS.CO.NZ</a> |  | DRURY CENTRE-STAGE 2 |          |          | STATUS |         |  | FOR FAST TRACK CONSENT | REV                |   |
|------------------|-------------------------------|--|--|--|-------------------------------------------------------------------------------------|---|---------------------------------------------------------------------------------------|----------------------|----------|----------|--------|---------|--|------------------------|--------------------|---|
| 1                | FOR 90% DESIGN                |  |  |  |                                                                                     |   |                                                                                       | EW                   | 25/11/24 | DESIGNED | EW     | SCALE   |  |                        | N.T.S              | 2 |
| 2                | ISSUED FOR 99% SUBMISSION     |  |  |  |                                                                                     |   |                                                                                       | MF-E                 | 10/02/25 | DRAWN    | EW     | COUNCIL |  |                        | AUCKLAND COUNCIL   |   |
| 3                | ISSUED FOR FAST TRACK CONSENT |  |  |  |                                                                                     |   |                                                                                       | EW                   | 21/02/25 | CHECKED  | GW     | DWG NO  |  |                        | P24-447-01-0000-GE |   |
|                  |                               |  |  |  |                                                                                     |   |                                                                                       |                      |          | APPROVED | GW     |         |  |                        |                    |   |



LEGEND

- EXISTING CONTOURS
- EXISTING LOT BOUNDARIES
- EXISTING STREAM/OLFP
- WETLAND
- NATIONAL GRID OVERLAY
- EXISTING ROAD TO BE CLOSED
- STAGE 2 EXTENT
- STAGE 1 EXTENT

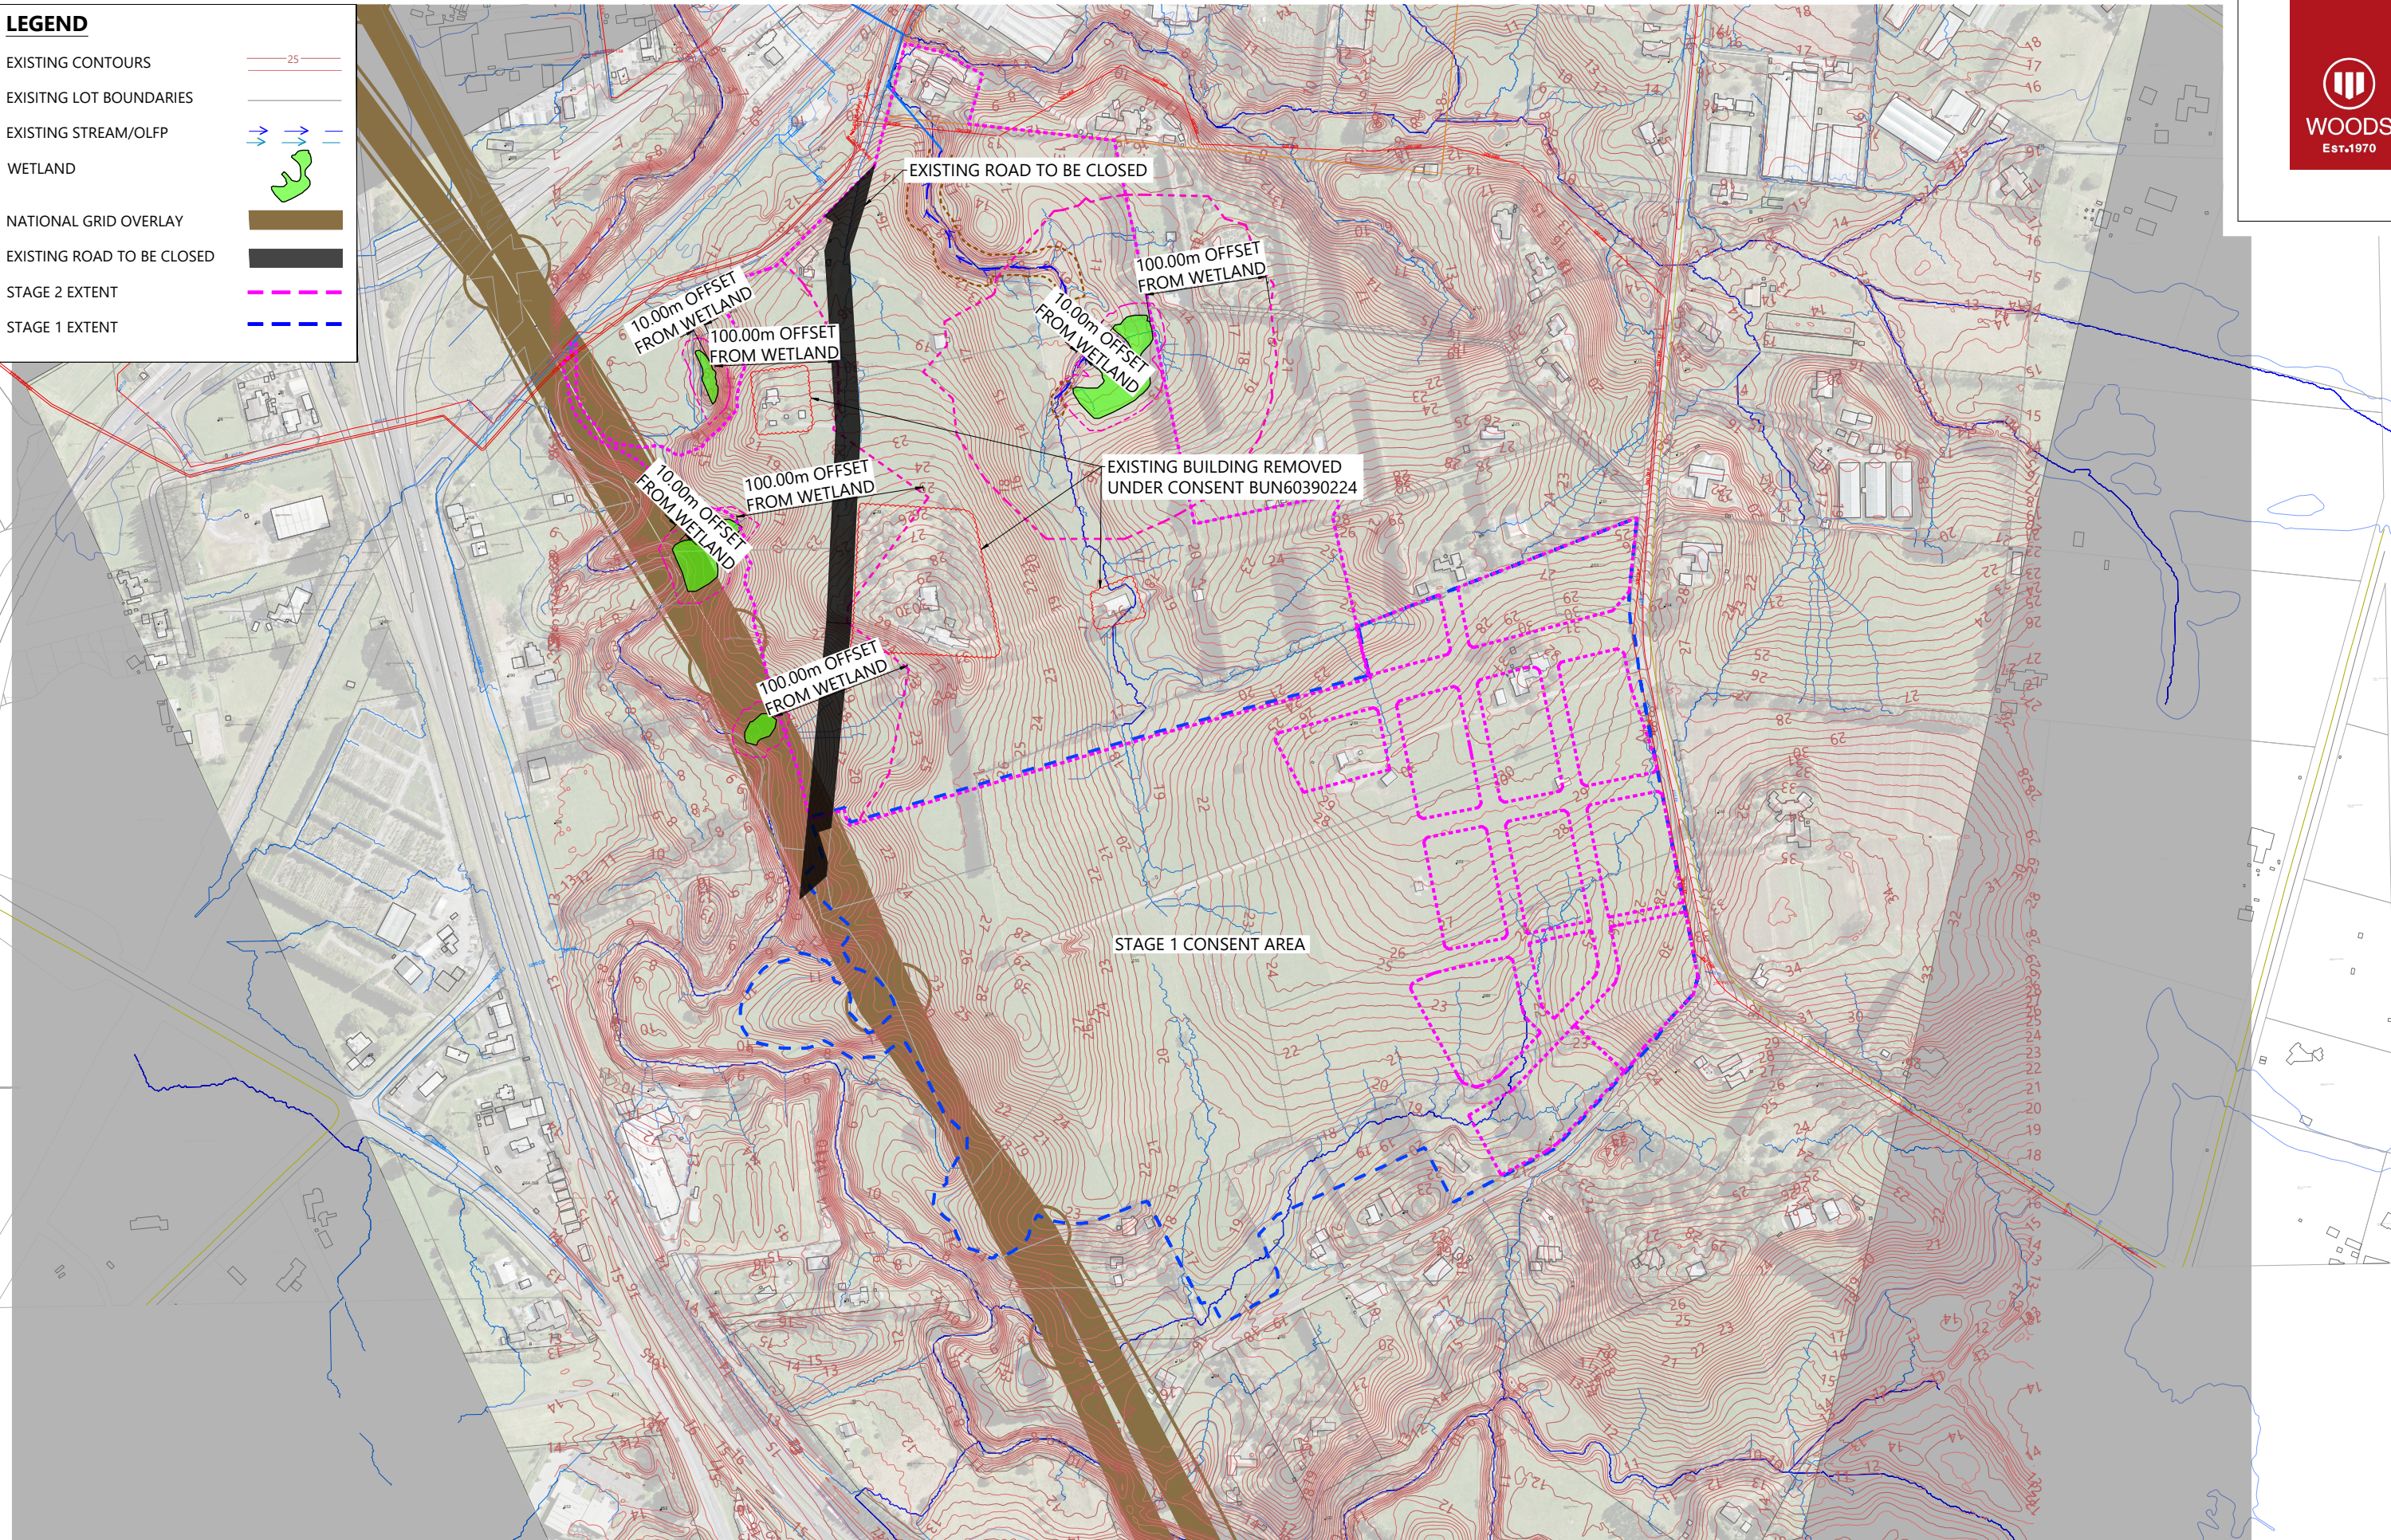

| REVISION DETAILS |                        |  |  |  | INT  | DATE     | SURVEYED | XXX |
|------------------|------------------------|--|--|--|------|----------|----------|-----|
| 1                | FOR 50% DESIGN         |  |  |  | NS   | 22/11/24 | DESIGNED | XXX |
| 2                | FOR 90% DESIGN         |  |  |  | NC   | 29/11/24 | DRAWN    | NS  |
| 3                | FOR 99% SUBMISSION     |  |  |  | MF-E | 10/02/25 | CHECKED  | GW  |
| 4                | FOR FAST TRACK CONSENT |  |  |  | EW   | 21/02/25 | APPROVED | CD  |



BUILDING B, LEVEL 1  
8 NUGENT ST, GRAFTON,  
AUCKLAND 1023  
+64 9 308 9229

WOODS.CO.NZ




DRURY CENTRE-STAGE 2

SITE FEATURES PLAN



| STATUS  | FOR FAST TRACK CONSENT | REV |
|---------|------------------------|-----|
| SCALE   | 1:5000 @ A3            | 4   |
| COUNCIL | AUCKLAND COUNCIL       |     |
| DWG NO  | P24-447-0010-GE        |     |



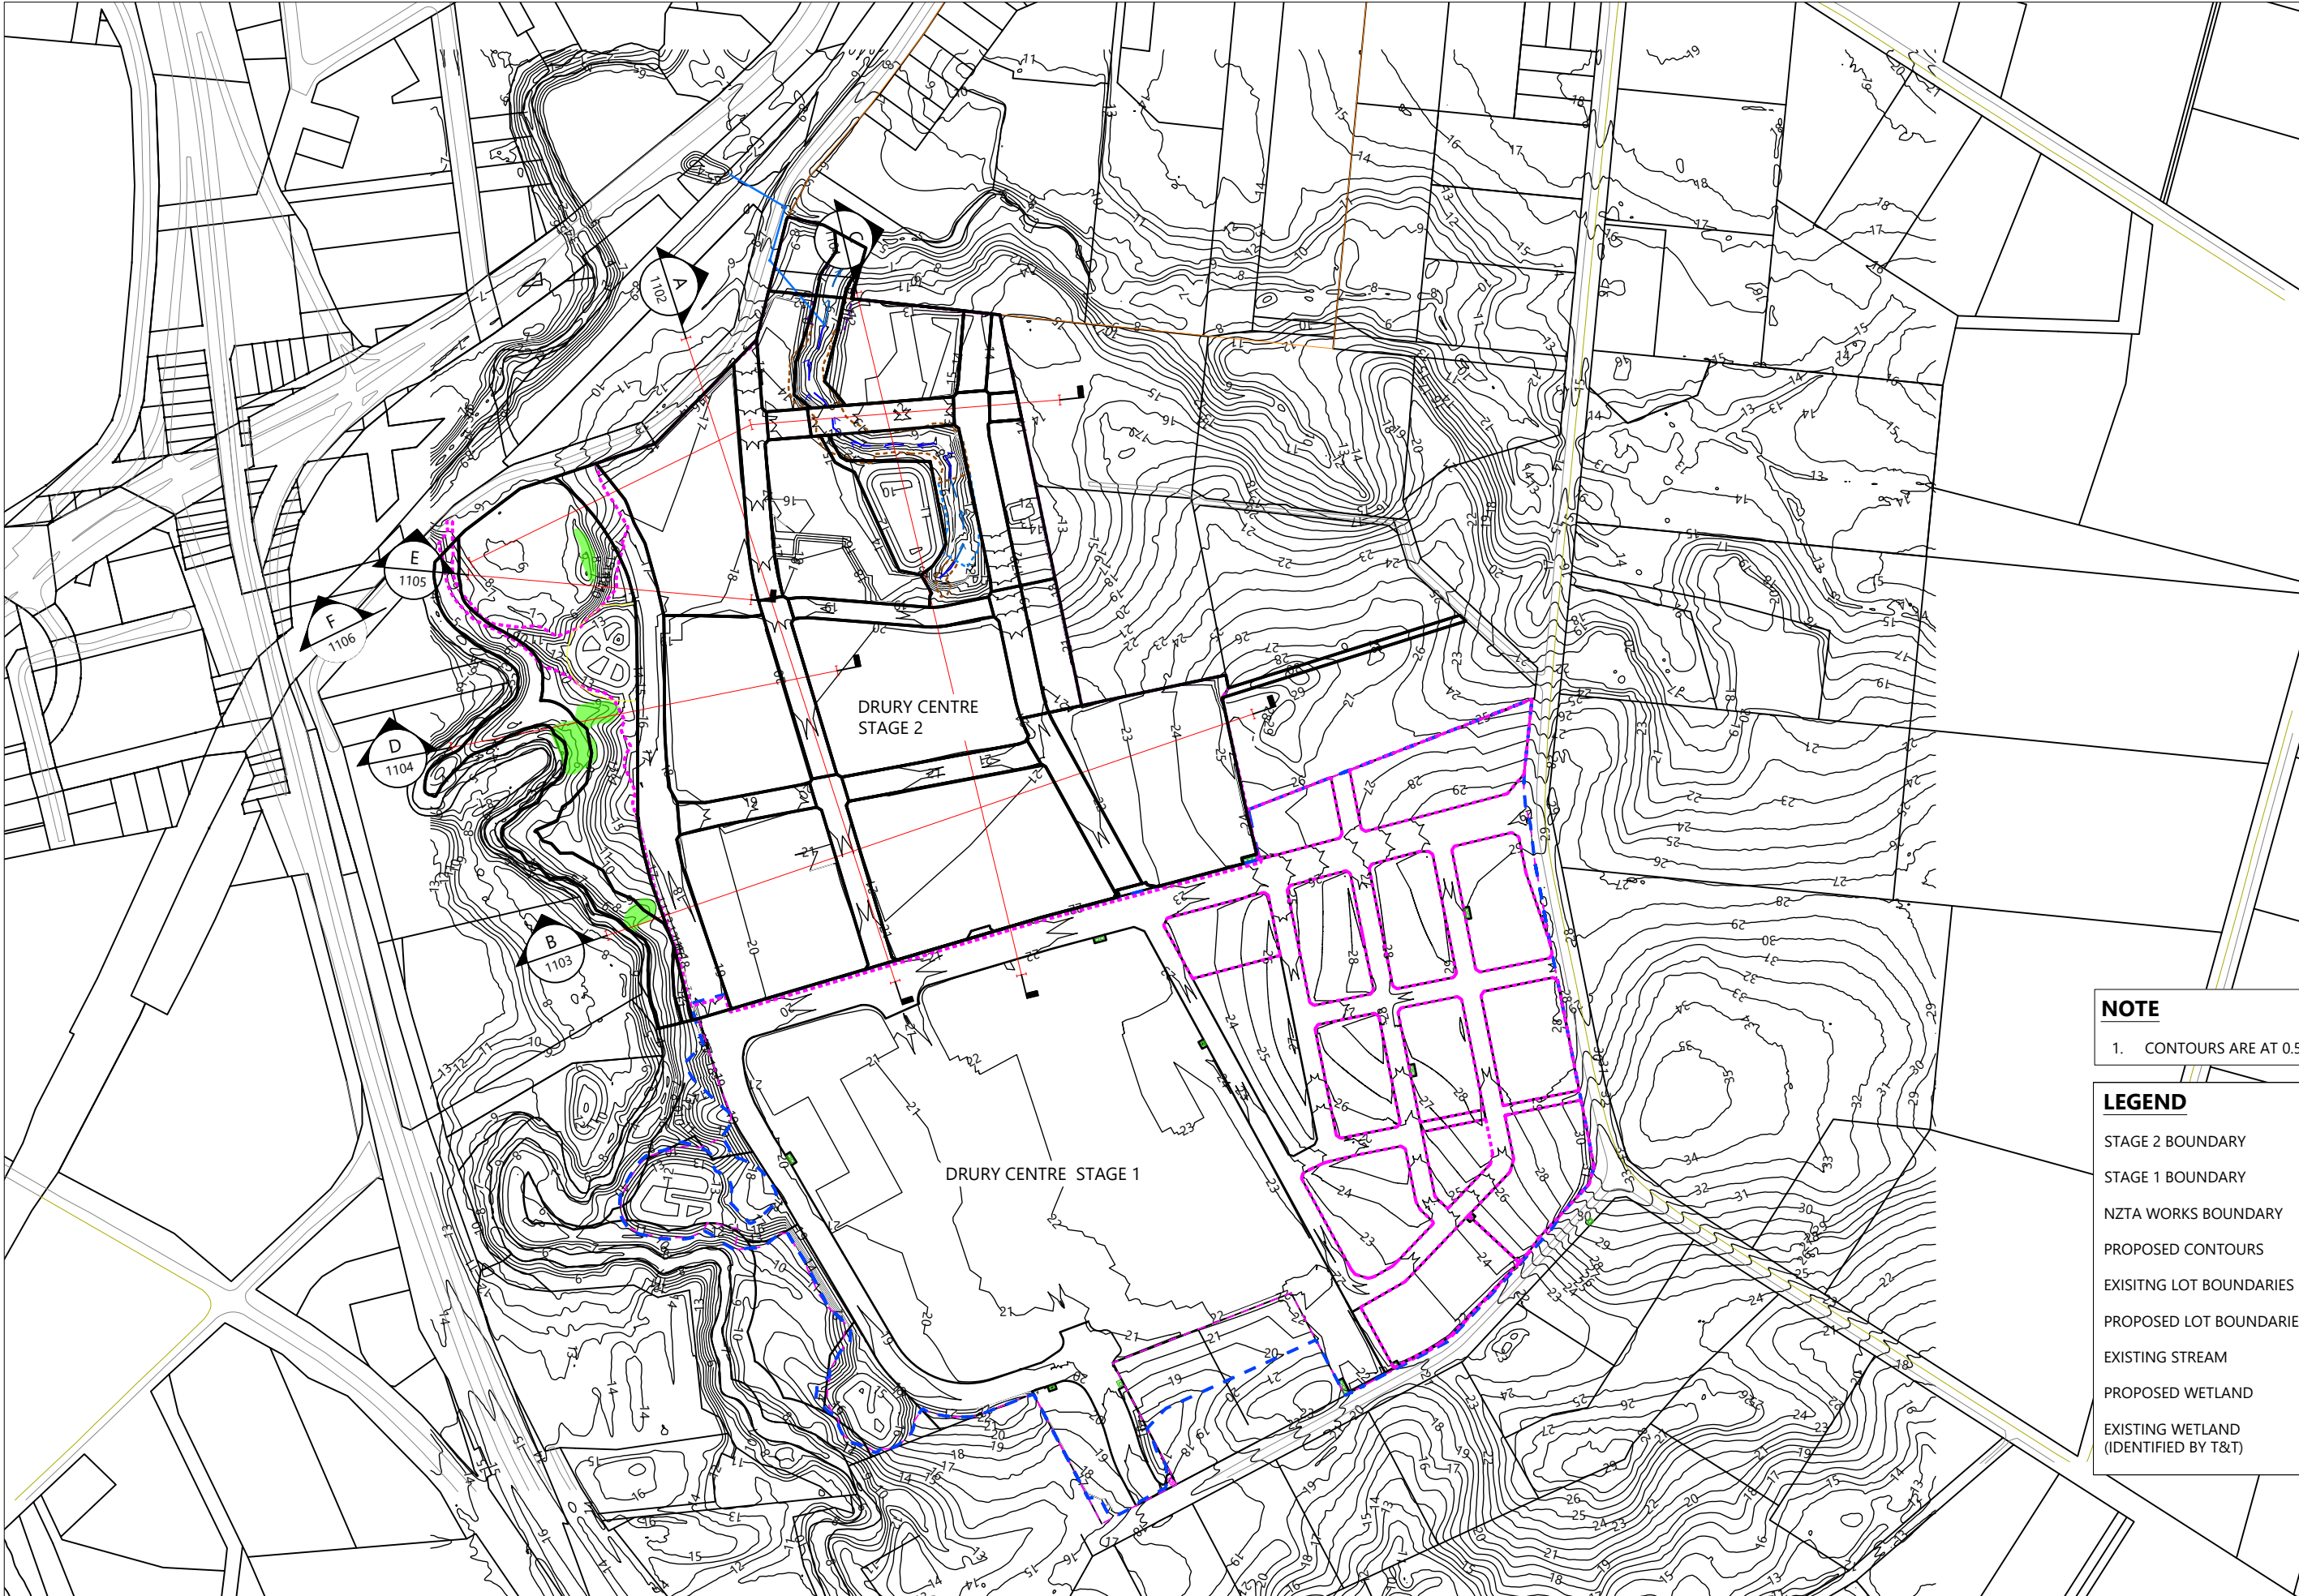


**NOTE**  
1. CONTOURS ARE AT 0.5m INTERVAL

**LEGEND**

|                                      |  |
|--------------------------------------|--|
| STAGE 2 BOUNDARY                     |  |
| STAGE 1 BOUNDARY                     |  |
| NZTA WORKS BOUNDARY                  |  |
| PROPOSED CONTOURS                    |  |
| EXISTING LOT BOUNDARIES              |  |
| PROPOSED LOT BOUNDARIES              |  |
| EXISTING STREAM                      |  |
| PROPOSED WETLAND                     |  |
| EXISTING WETLAND (IDENTIFIED BY T&T) |  |

| REVISION DETAILS |                               |      |          |             |
|------------------|-------------------------------|------|----------|-------------|
| 2                | ISSUED FOR 50% DESIGN         | NS   | 22/11/24 | DESIGNED JK |
| 3                | FOR 90% DESIGN                | NC   | 29/11/24 | DRAWN EW    |
| 4                | ISSUED FOR 99% SUBMISSION     | MF-E | 10/02/25 | CHECKED GW  |
| 5                | ISSUED FOR FAST TRACK CONSENT | EW   | 21/02/25 | APPROVED GW |

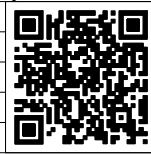

BUILDING B, LEVEL 1  
8 NUGENT ST, GRAFTON,  
AUCKLAND 1023  
+64 9 308 9229  
[WOODS.CO.NZ](https://www.woods.co.nz)




DRURY CENTRE-STAGE 2  
STAGE 2 PROPOSED CONTOURS  
OVERALL PLAN



|         |                        |     |
|---------|------------------------|-----|
| STATUS  | FOR FAST TRACK CONSENT | REV |
| SCALE   | 1:5000 @ A3            | 5   |
| COUNCIL | AUCKLAND COUNCIL       |     |
| DWG NO  | P24-447-01-1100-EW     |     |



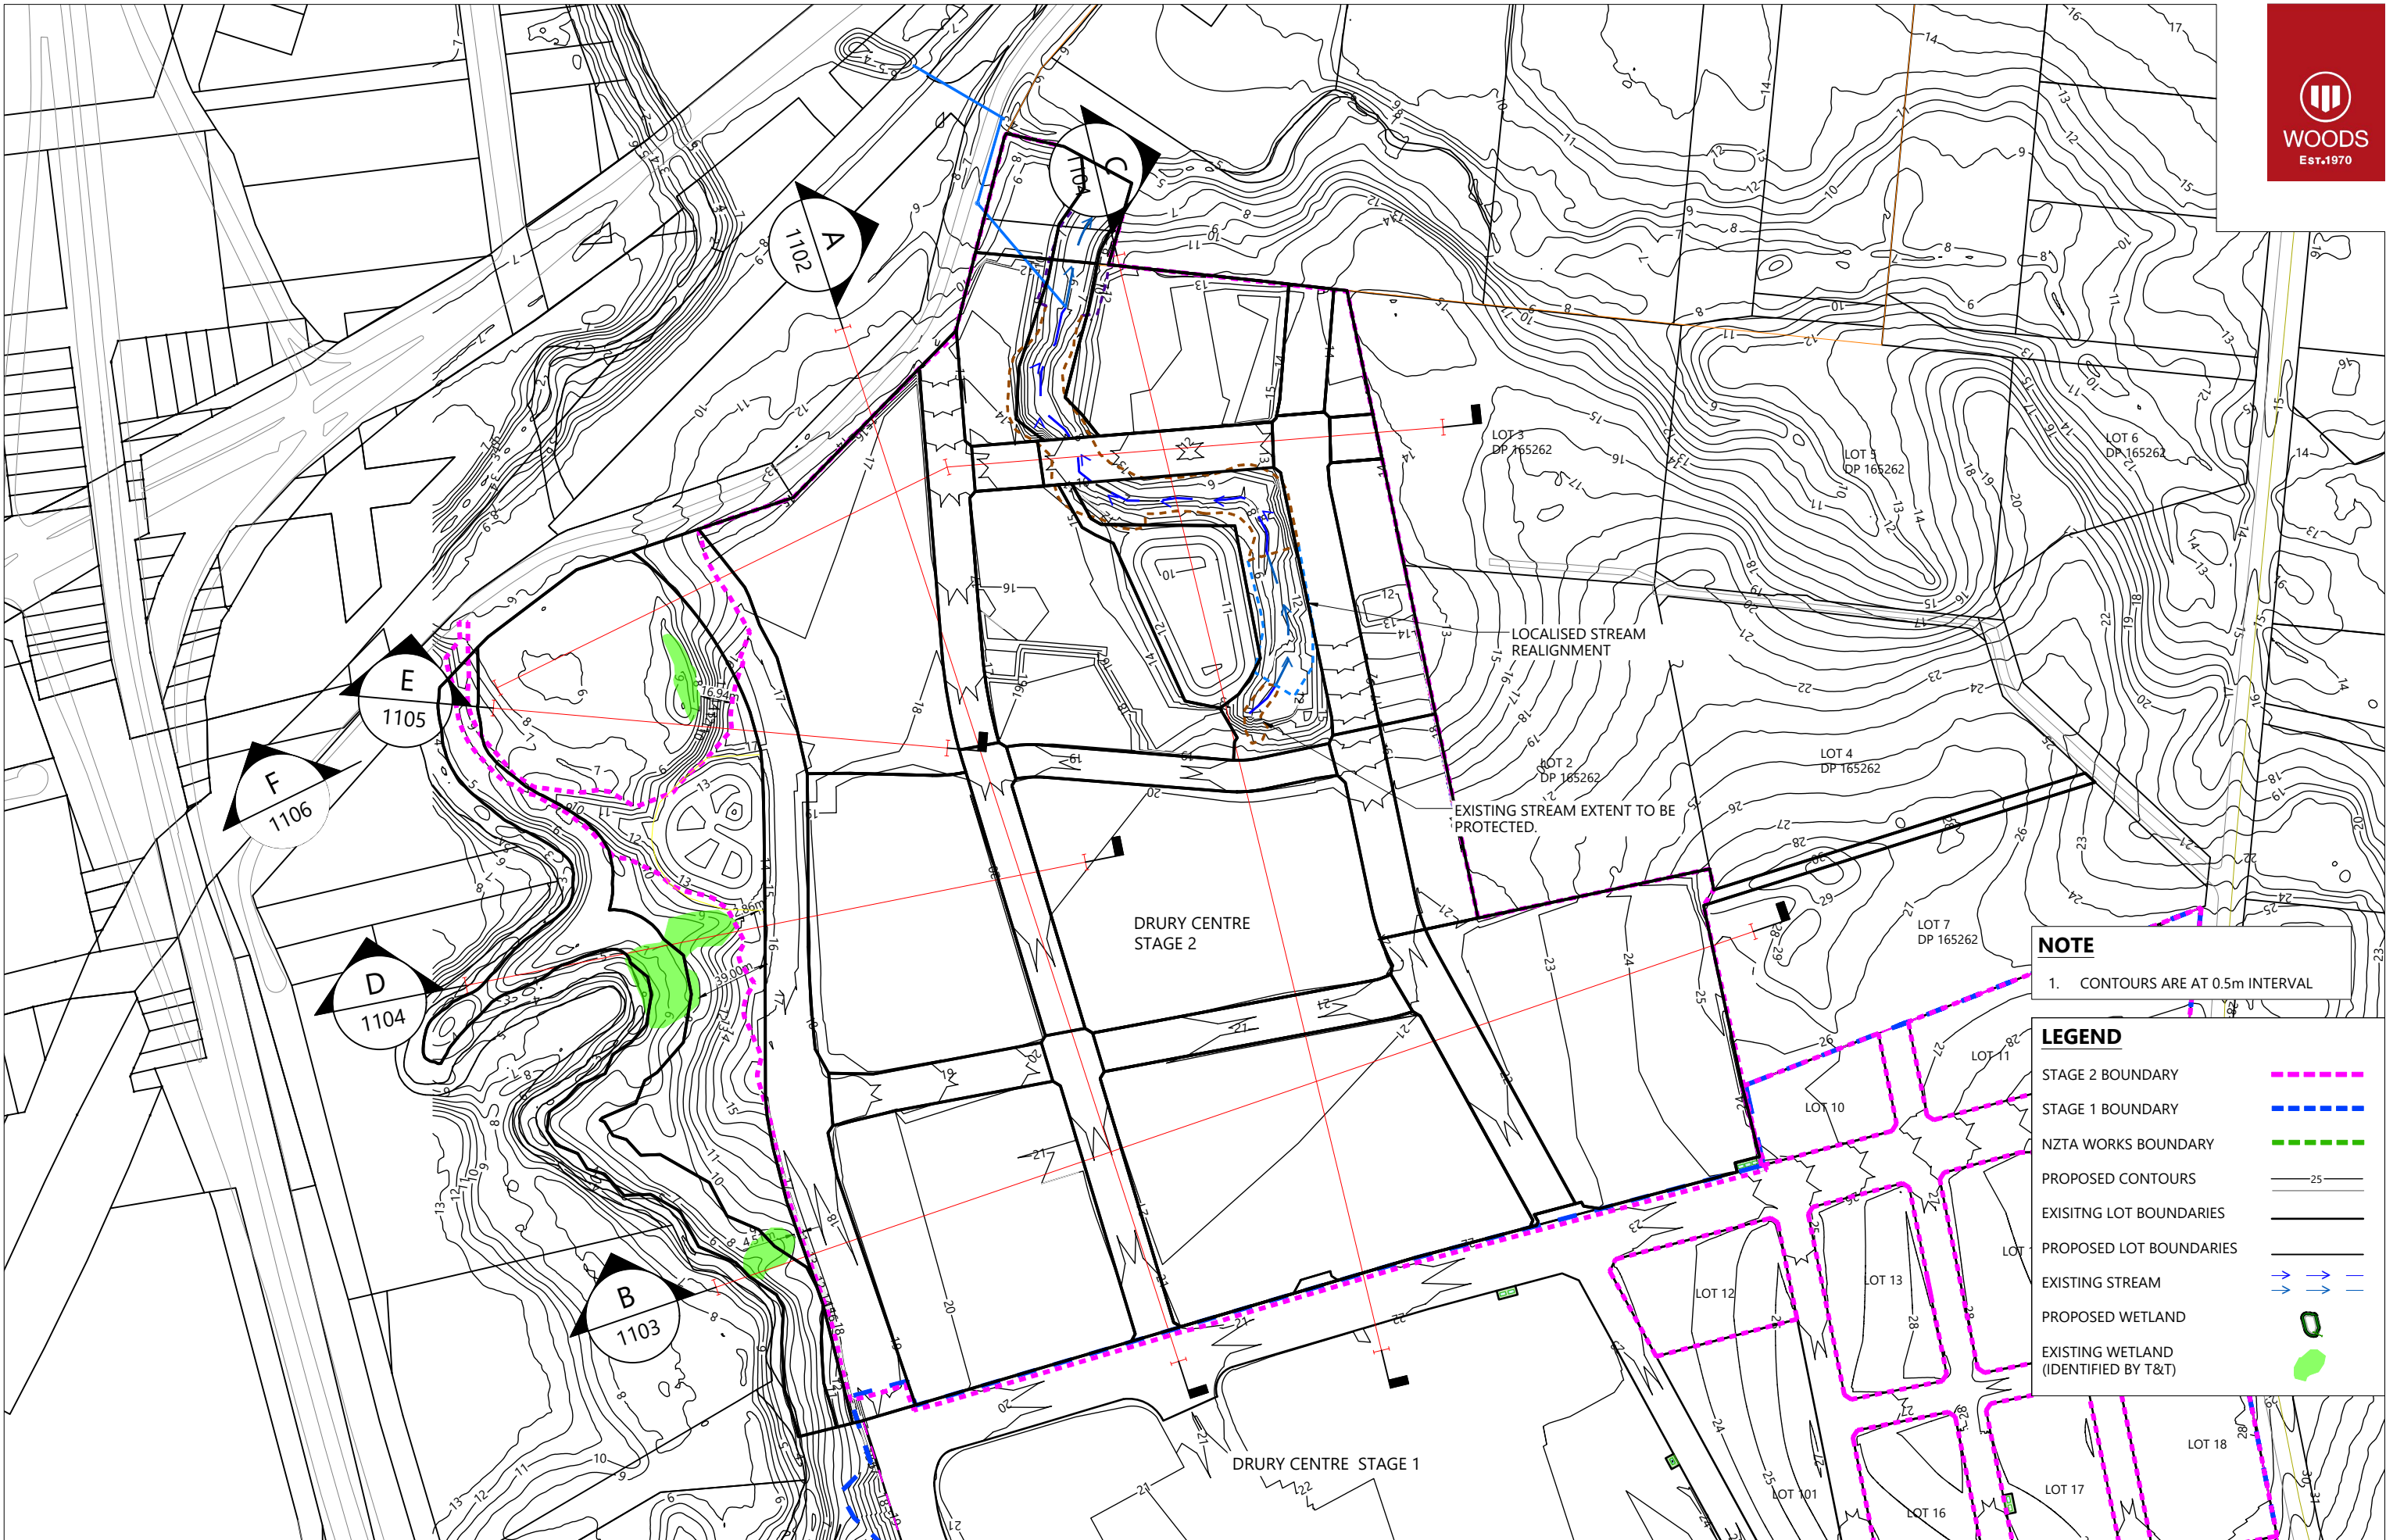

| REVISION DETAILS                | INT  | DATE     | SURVEYED |    |
|---------------------------------|------|----------|----------|----|
| 2 ISSUED FOR 50% DESIGN         | NS   | 22/11/24 | DESIGNED | JK |
| 3 FOR 90% DESIGN                | NC   | 29/11/24 | DRAWN    | EW |
| 4 ISSUED FOR 99% SUBMISSION     | MF-E | 10/02/25 | CHECKED  | GW |
| 5 ISSUED FOR FAST TRACK CONSENT | EW   | 21/02/25 | APPROVED | GW |



BUILDING B, LEVEL 1  
8 NUGENT ST, GRAFTON,  
AUCKLAND 1023  
+64 9 308 9229  
[WOODS.CO.NZ](https://www.woods.co.nz)




DRURY CENTRE-STAGE 2  
STAGE 2 PROPOSED CONTOURS  
SECTIONS



|         |                        |     |
|---------|------------------------|-----|
| STATUS  | FOR FAST TRACK CONSENT | REV |
| SCALE   | 1:3000 @ A3            | 5   |
| COUNCIL | AUCKLAND COUNCIL       |     |
| DWG NO  | P24-447-01-1101-EW     |     |




| <b>LEGEND</b>                         |                                                                                   |
|---------------------------------------|-----------------------------------------------------------------------------------|
| EXISTING SURFACE                      |  |
| EXISTING SURFACE INCLUDING STAGE 1 EW |  |
| PROPOSED SURFACE                      |  |

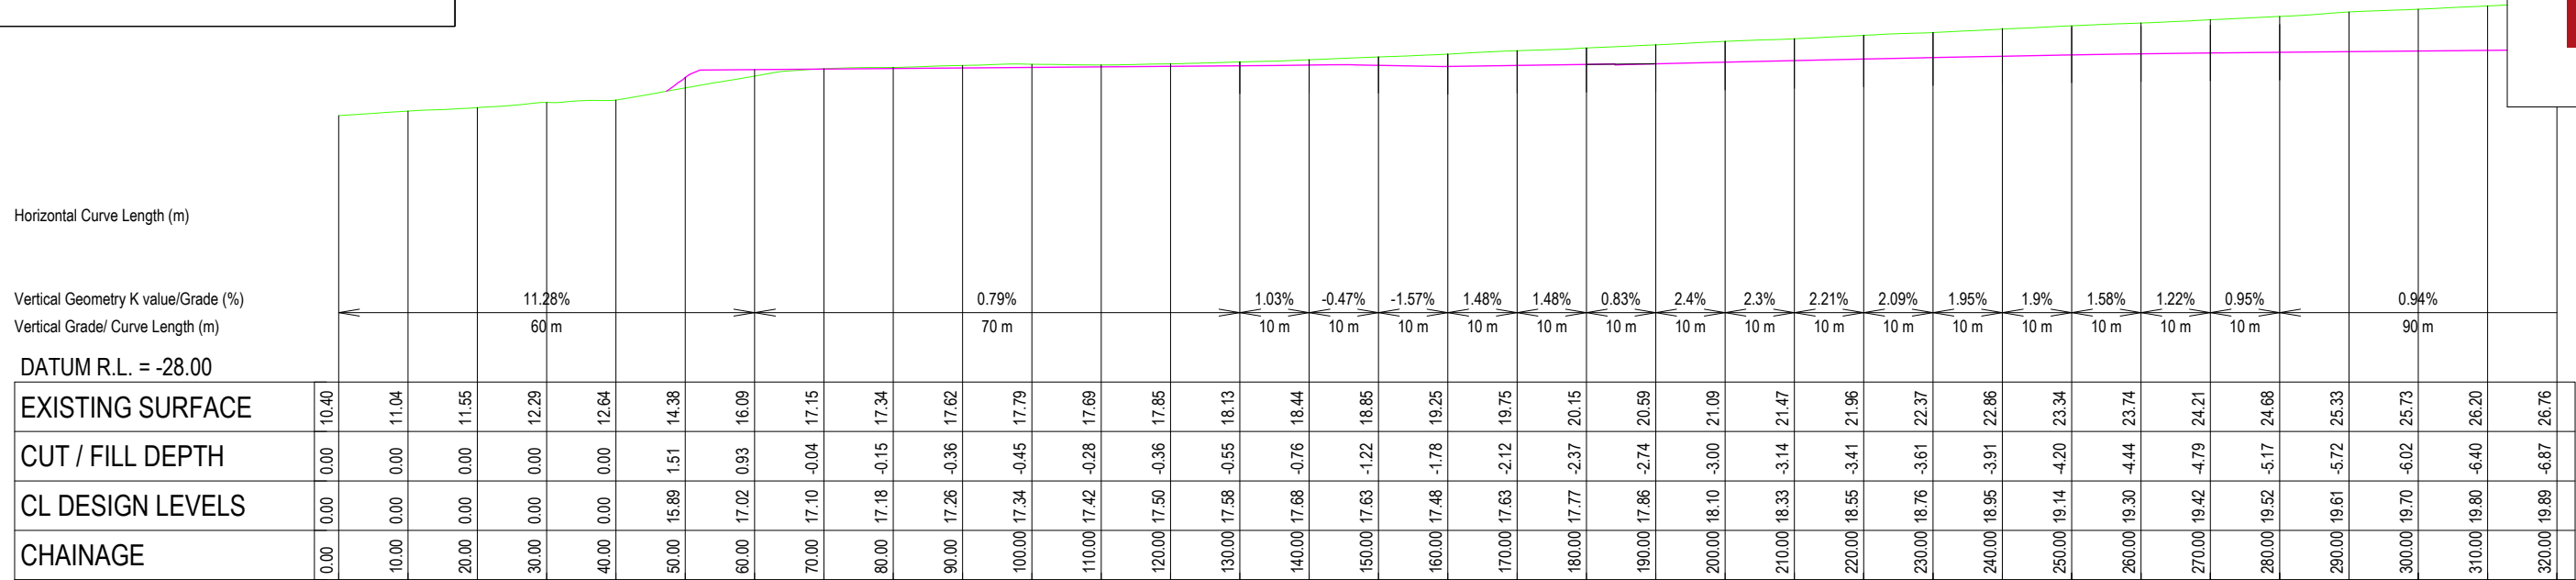

## EARTHWORKS CROSS SECTIONS A-A

HORZ 1:1000 VERT 1:1000

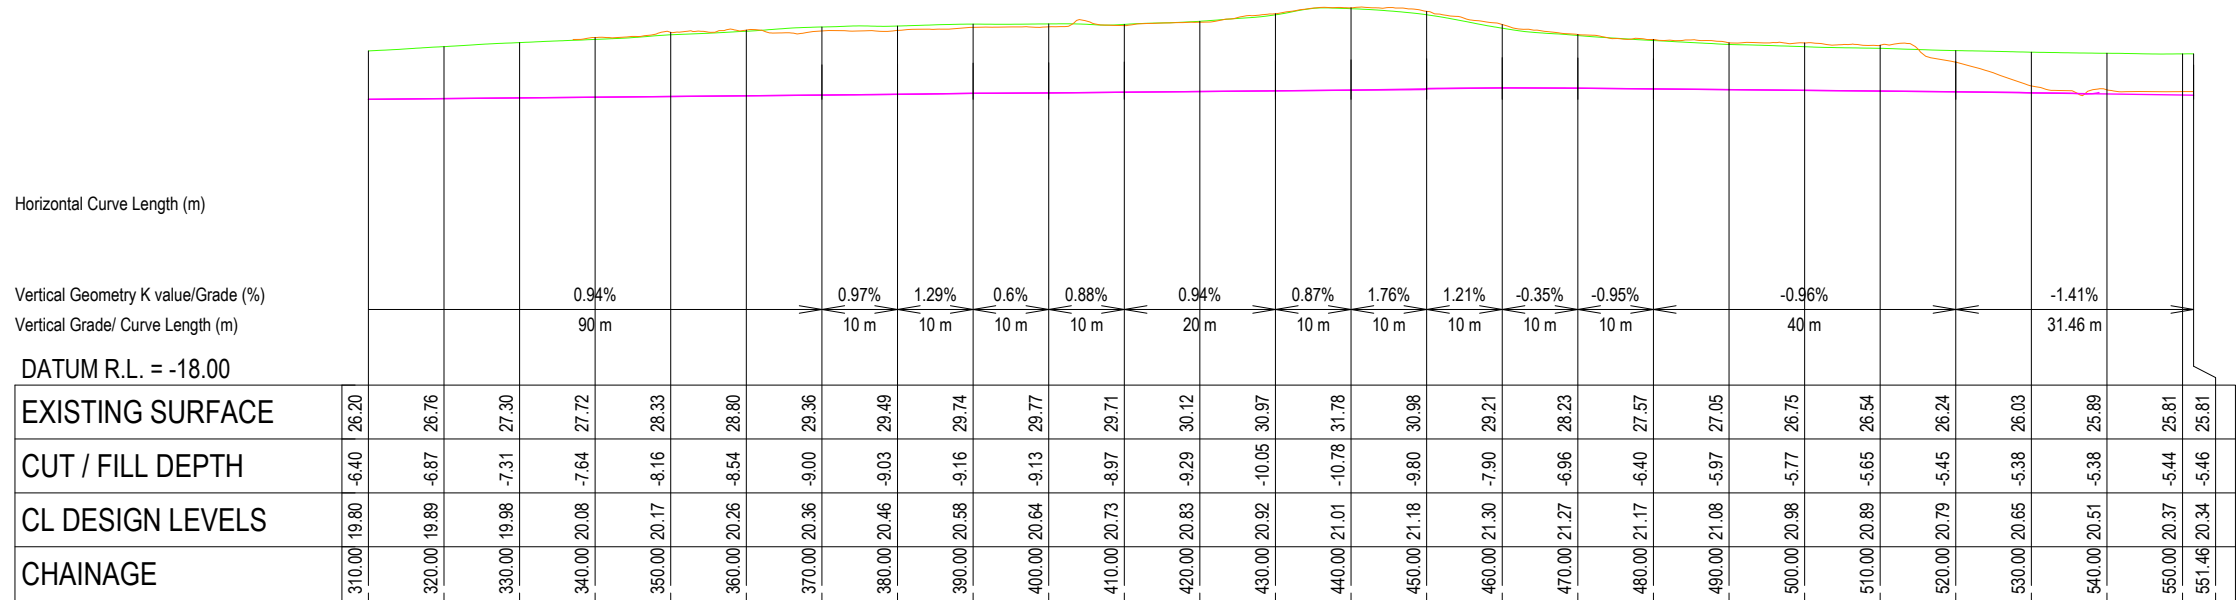

## EARTHWORKS CROSS SECTIONS A-A

HORZ 1:1000    VERT 1:1000


| REVISION DETAILS |                               | INT  | DATE     | SURVEYED |    |  | <div>BUILDING B, LEVEL 1<br/>8 NUGENT ST, GRAFTON,<br/>AUCKLAND 1023<br/>+64 9 308 9229</div> <div>WOODS.CO.NZ</div> |  | DRURY CENTRE-STAGE 2 | EARTHWORKS LONGSECTION A-A |  |  |  | STATUS  | FOR FAST TRACK CONSENT | REV |
|------------------|-------------------------------|------|----------|----------|----|---------------------------------------------------------------------------------------|---|---------------------------------------------------------------------------------------|----------------------|----------------------------|--|--|--|---------|------------------------|-----|
| 1                | ISSUED FOR DISCUSSION         | EW   | 20/11/24 | DESIGNED | JK |                                                                                       |   |                                                                                       |                      |                            |  |  |  | SCALE   | 1:1000 @ A3            | 4   |
| 2                | ISSUED FOR 90% DESIGN         | NC   | 29/11/24 | DRAWN    | EW |                                                                                       |   |                                                                                       |                      |                            |  |  |  | COUNCIL | AUCKLAND COUNCIL       |     |
| 3                | ISSUED FOR 99% SUBMISSION     | MF-E | 10/02/25 | CHECKED  | GW |                                                                                       |   |                                                                                       |                      |                            |  |  |  | DWG NO  | P24-447-01-1102-EW     |     |
| 4                | ISSUED FOR FAST TRACK CONSENT | EW   | 21/02/25 | APPROVED | GW |                                                                                       |   |                                                                                       |                      |                            |  |  |  |         |                        |     |

File C:\12DS\DATA\WP-AKL-APP-02\P24-447 - DRURY CENTRE - STAGE 2\_22140\02 DRAWINGS\01 ENG\P24-447-01-1100-EW\_PROPOSED CONTOUR PLAN.DWG  
Plot Date: 12:06:36 pm, 12 March 2025, MANELKAR




LEGEND

- EXISTING SURFACE
- EXISTING SURFACE INCLUDING STAGE 1 EW
- PROPOSED SURFACE

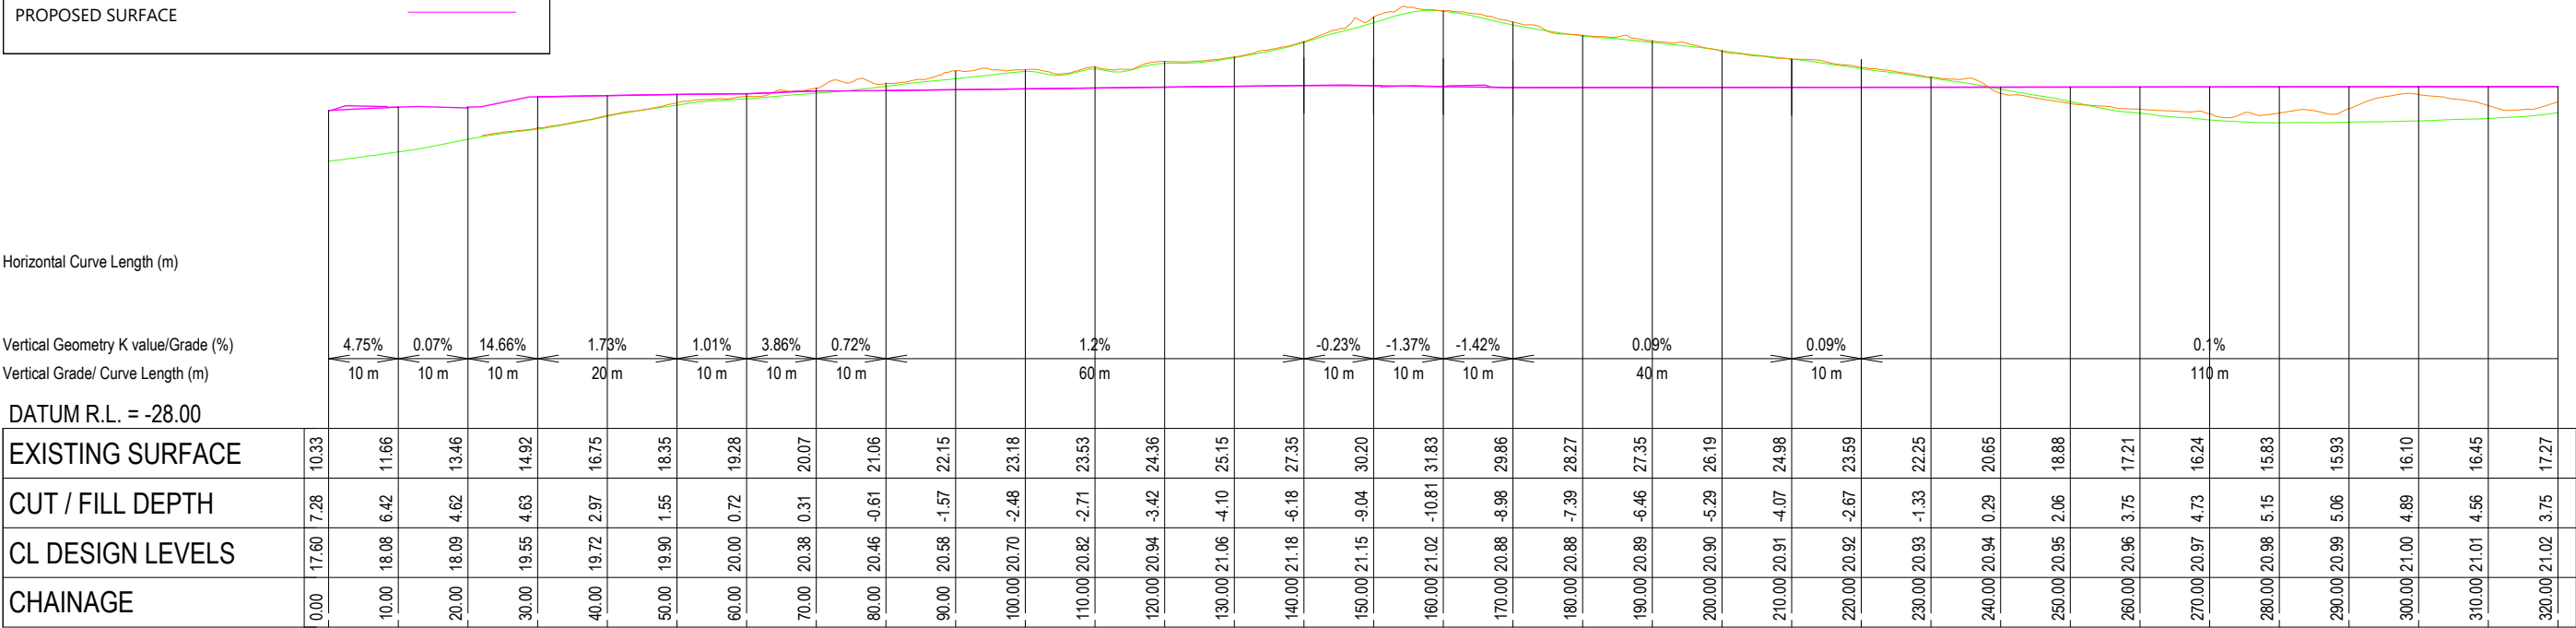

EARTHWORKS CROSS SECTIONS B-B

HORZ 1:1000 VERT 1:1000

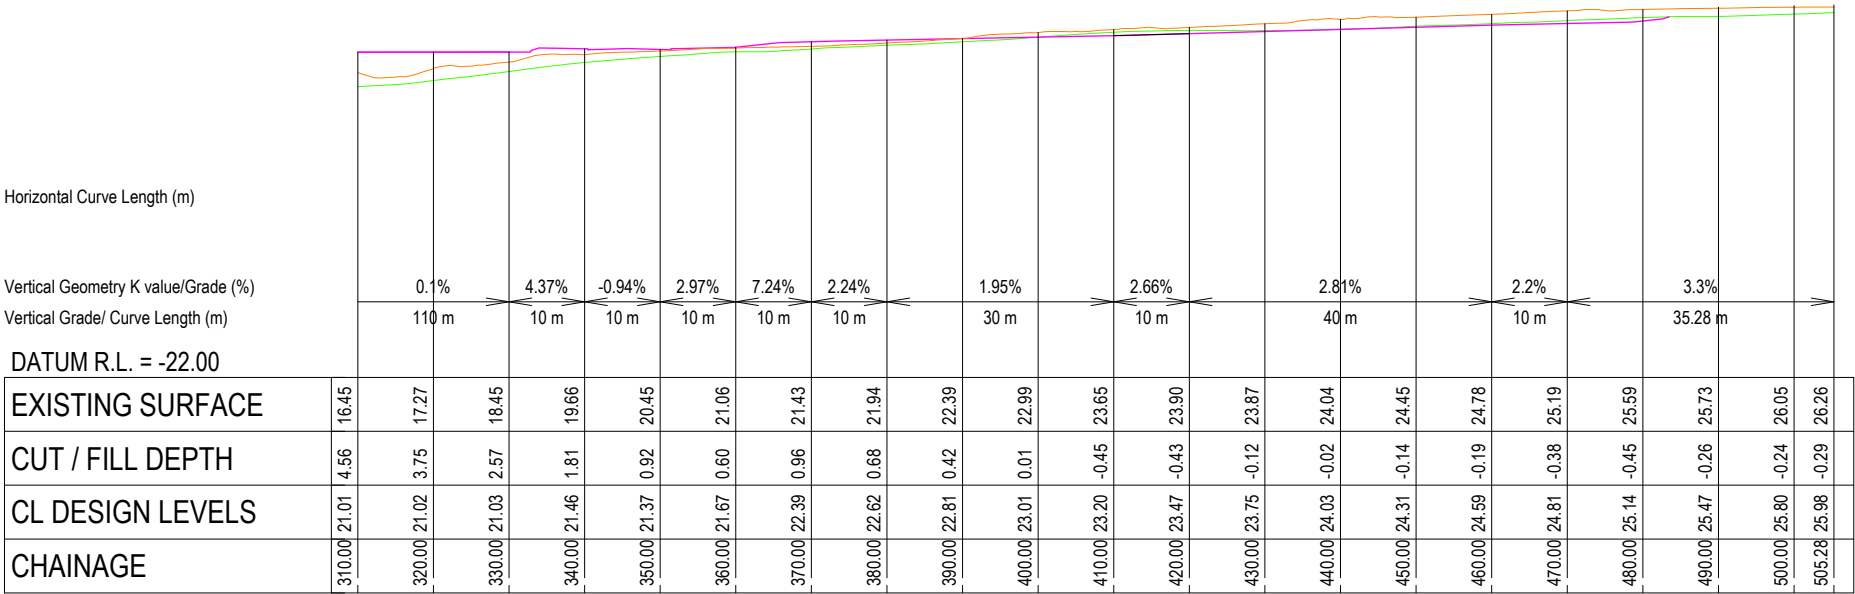

EARTHWORKS CROSS SECTIONS B-B


HORZ 1:1000 VERT 1:1000

| REVISION DETAILS |                               |  |  |  |  | INT  | DATE     | SURVEYED |    |  | BUILDING B, LEVEL 1<br>8 NUGENT ST, GRAFTON,<br>AUCKLAND 1023<br>+64 9 308 9229<br><br><a href="http://WOODS.CO.NZ">WOODS.CO.NZ</a> |  | DRURY CENTRE-STAGE 2 |                    |  |   | STATUS | FOR FAST TRACK CONSENT | REV |
|------------------|-------------------------------|--|--|--|--|------|----------|----------|----|---------------------------------------------------------------------------------------|---|---------------------------------------------------------------------------------------|----------------------|--------------------|--|---|--------|------------------------|-----|
| 1                | ISSUED FOR DISCUSSION         |  |  |  |  | EW   | 20/11/24 | DESIGNED | JK |                                                                                       |   |                                                                                       | SCALE                | 1:1000 @ A3        |  | 4 |        |                        |     |
| 2                | ISSUED FOR 90% DESIGN         |  |  |  |  | NC   | 29/11/24 | DRAWN    | EW |                                                                                       |   |                                                                                       | COUNCIL              | AUCKLAND COUNCIL   |  |   |        |                        |     |
| 3                | ISSUED FOR 99% SUBMISSION     |  |  |  |  | MF-E | 10/02/25 | CHECKED  | GW |                                                                                       |   |                                                                                       | DWG NO               | P24-447-01-1103-EW |  |   |        |                        |     |
| 4                | ISSUED FOR FAST TRACK CONSENT |  |  |  |  | EW   | 21/02/25 | APPROVED | GW |                                                                                       |   |                                                                                       |                      |                    |  |   |        |                        |     |




LEGEND

|                                       |             |
|---------------------------------------|-------------|
| EXISTING SURFACE                      | <div></div> |
| EXISTING SURFACE INCLUDING STAGE 1 EW | <div></div> |
| PROPOSED SURFACE                      | <div></div> |

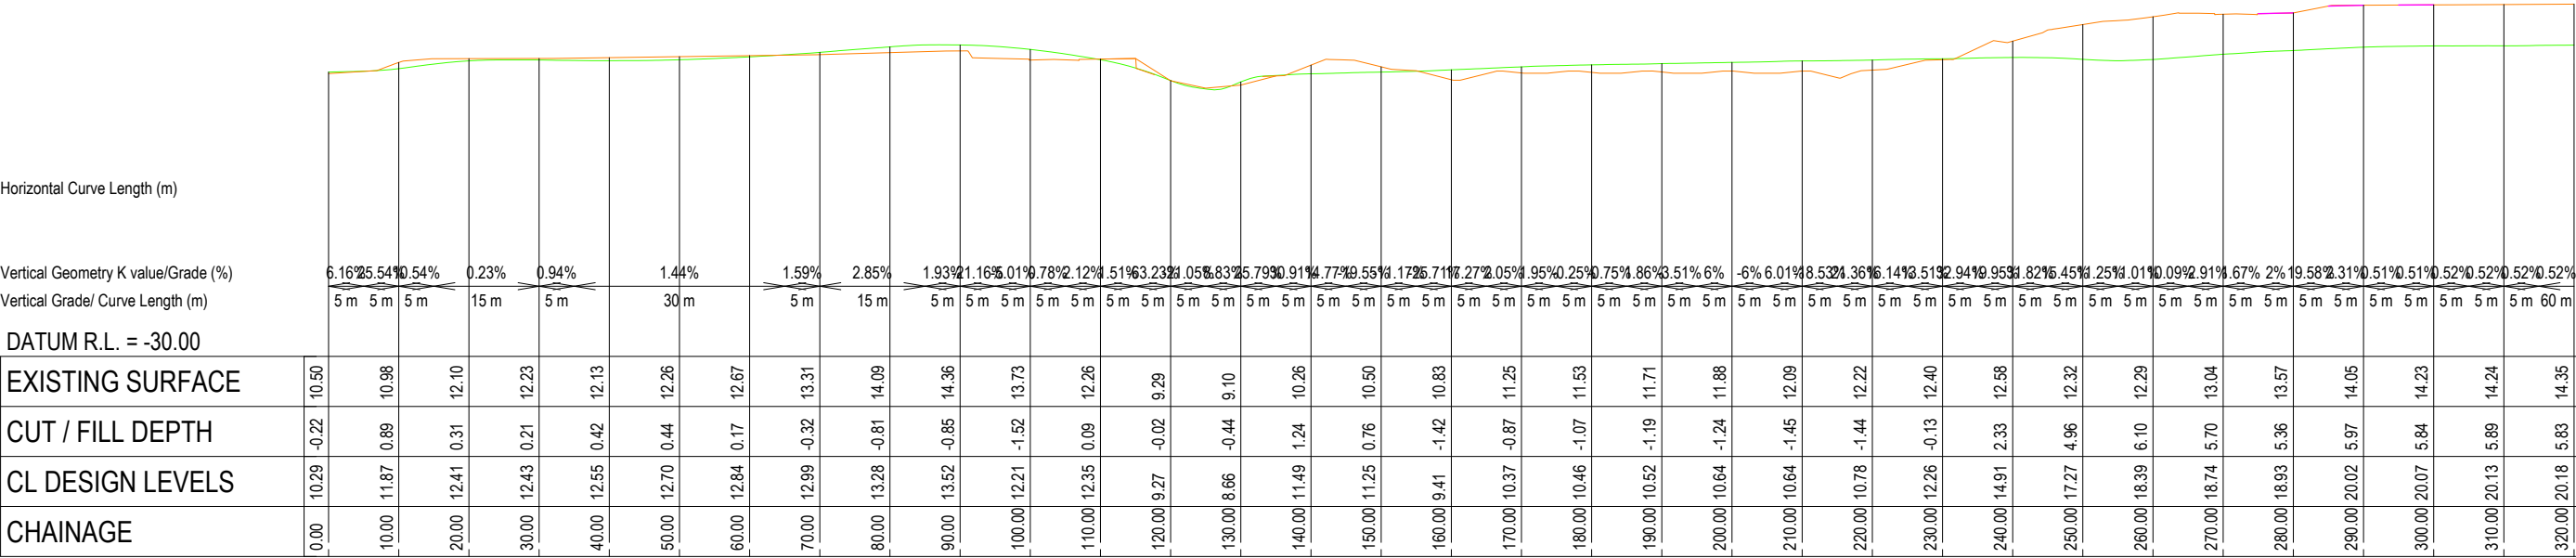

EARTHWORKS CROSS SECTIONS C-C

HORZ 1:1000 VERT 1:1000

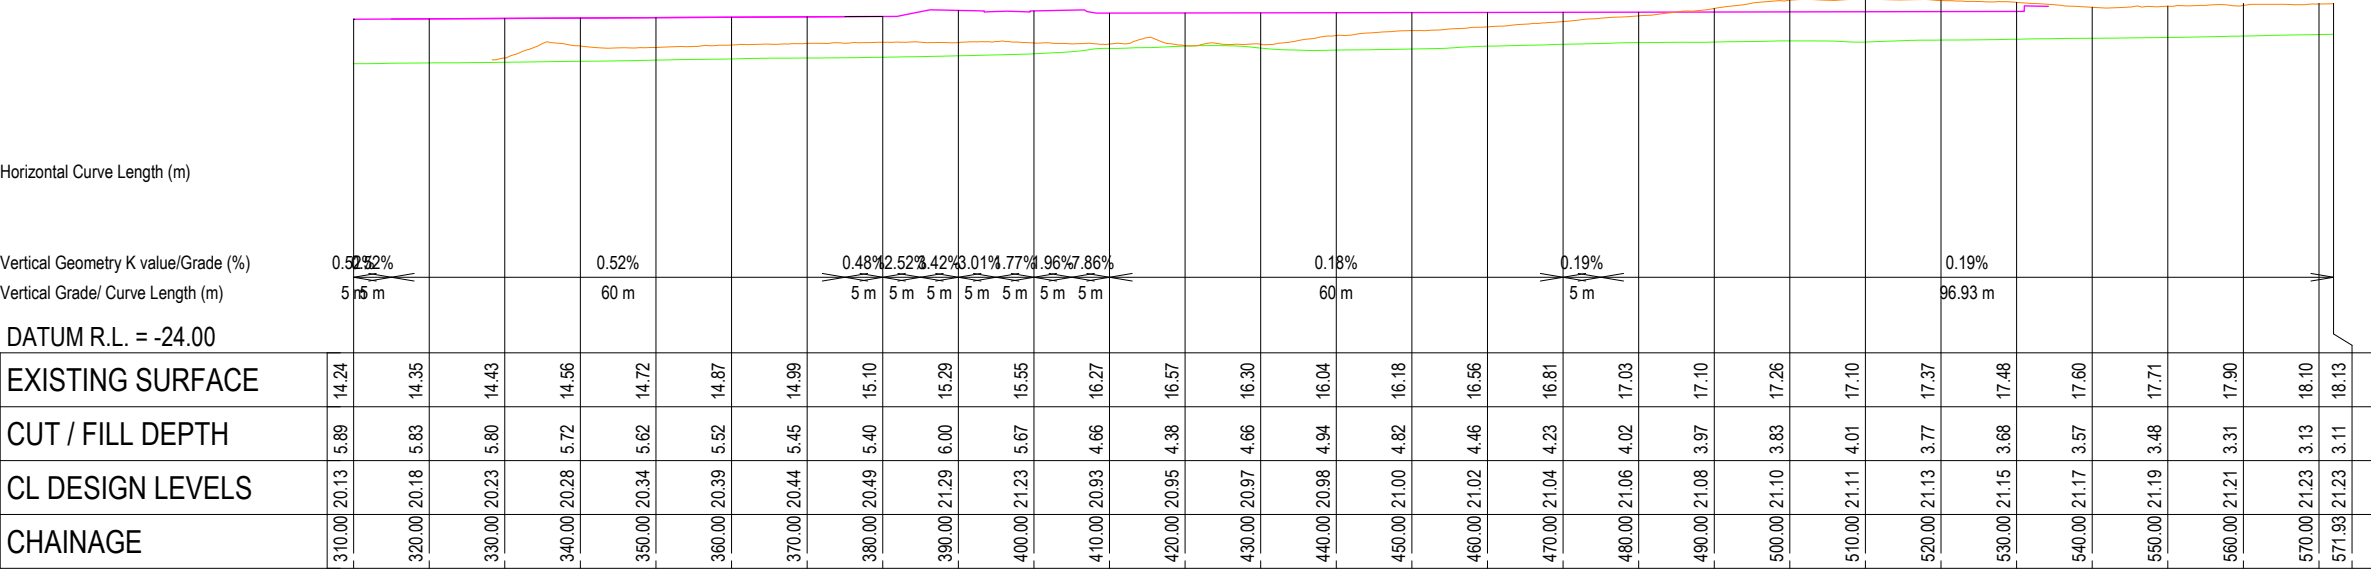


EARTHWORKS CROSS SECTIONS C-C

HORZ 1:1000 VERT 1:1000

| REVISION DETAILS |                               |  |  |  | INT  | DATE     | SURVEYED |    |  | BUILDING B, LEVEL 1<br>8 NUGENT ST, GRAFTON,<br>AUCKLAND 1023<br>+64 9 308 9229<br><br><a href="http://WOODS.CO.NZ">WOODS.CO.NZ</a> |  | DRURY CENTRE-STAGE 2 |                    |  |   |  | STATUS |  | FOR FAST TRACK CONSENT | REV |
|------------------|-------------------------------|--|--|--|------|----------|----------|----|---------------------------------------------------------------------------------------|---|---------------------------------------------------------------------------------------|----------------------|--------------------|--|---|---------------------------------------------------------------------------------------|--------|--|------------------------|-----|
| 1                | ISSUED FOR DISCUSSION         |  |  |  | EW   | 20/11/24 | DESIGNED | JK |                                                                                       |   |                                                                                       | SCALE                | 1:1000 @ A3        |  | 4 |                                                                                       |        |  |                        |     |
| 2                | ISSUED FOR 90% DESIGN         |  |  |  | NC   | 29/11/24 | DRAWN    | EW |                                                                                       |   |                                                                                       | COUNCIL              | AUCKLAND COUNCIL   |  |   |                                                                                       |        |  |                        |     |
| 3                | ISSUED FOR 99% SUBMISSION     |  |  |  | MF-E | 10/02/25 | CHECKED  | GW |                                                                                       |   |                                                                                       | DWG NO               | P24-447-01-1104-EW |  |   |                                                                                       |        |  |                        |     |
| 4                | ISSUED FOR FAST TRACK CONSENT |  |  |  | EW   | 21/02/25 | APPROVED | GW |                                                                                       |   |                                                                                       |                      |                    |  |   |                                                                                       |        |  |                        |     |



| <b>LEGEND</b>                         |                                                                                   |
|---------------------------------------|-----------------------------------------------------------------------------------|
| EXISTING SURFACE                      |  |
| EXISTING SURFACE INCLUDING STAGE 1 EW |  |
| PROPOSED SURFACE                      |  |

 


File: C:\12DS\DATA\WP-AKL-APP-02\P24-447 - DRURY CENTRE - STAGE 2.2140\02 DRAWINGS\01 ENG\P24-447-01-1100-EW\_PROPOSED CONTOUR PLAN.DWG




LEGEND

- EXISTING SURFACE
- EXISTING SURFACE INCLUDING STAGE 1 EW
- PROPOSED SURFACE

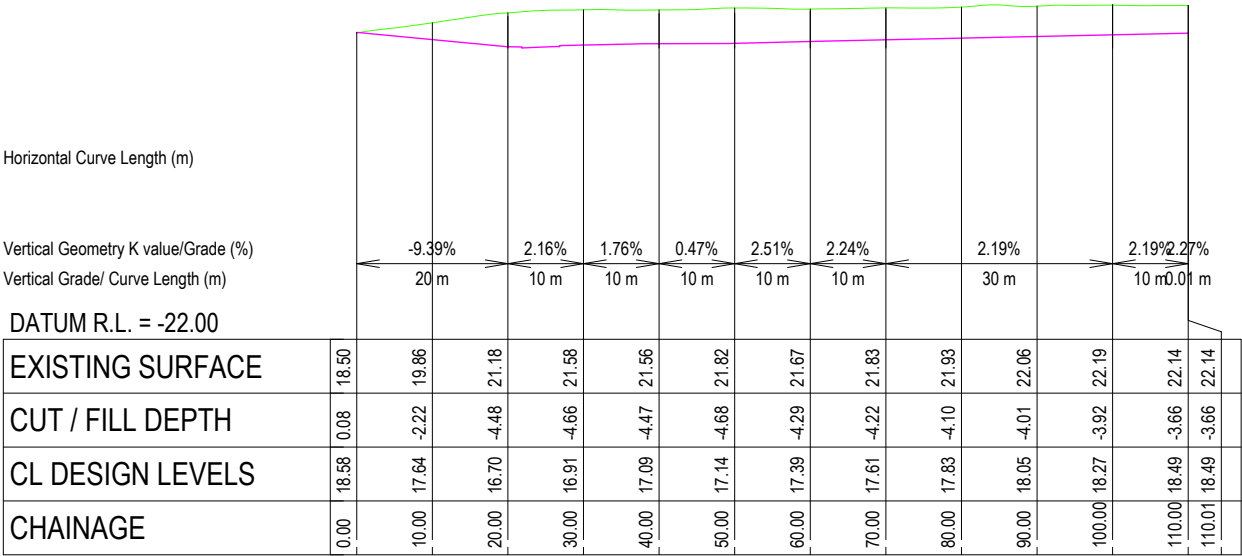


EARTHWORKS CROSS SECTIONS E-E

HORZ 1:1000 VERT 1:1000
 
| REVISION DETAILS |                               |  |  |  |  | INT  | DATE     | SURVEYED |    |  | BUILDING B, LEVEL 1<br>8 NUGENT ST, GRAFTON,<br>AUCKLAND 1023<br>+64 9 308 9229<br><br><a href="http://WOODS.CO.NZ">WOODS.CO.NZ</a> |  | DRURY CENTRE-STAGE 2 |             |                    |   | STATUS | FOR FAST TRACK CONSENT | REV |  |
|------------------|-------------------------------|--|--|--|--|------|----------|----------|----|---------------------------------------------------------------------------------------|---|---------------------------------------------------------------------------------------|----------------------|-------------|--------------------|---|--------|------------------------|-----|--|
| 1                | ISSUED FOR DISCUSSION         |  |  |  |  | EW   | 20/11/24 | DESIGNED | JK |                                                                                       |   |                                                                                       | SCALE                | 1:1000 @ A3 |                    | 4 |        |                        |     |  |
| 2                | ISSUED FOR 90% DESIGN         |  |  |  |  | NC   | 29/11/24 | DRAWN    | EW |                                                                                       |   |                                                                                       |                      | COUNCIL     | AUCKLAND COUNCIL   |   |        |                        |     |  |
| 3                | ISSUED FOR 99% SUBMISSION     |  |  |  |  | MF-E | 10/02/25 | CHECKED  | GW |                                                                                       |   |                                                                                       |                      |             |                    |   |        |                        |     |  |
| 4                | ISSUED FOR FAST TRACK CONSENT |  |  |  |  | EW   | 21/02/25 | APPROVED | GW |                                                                                       |   |                                                                                       | DWG NO               |             | P24-447-01-1106-EW |   |        |                        |     |  |




| <b>LEGEND</b>                         |                                                                                   |
|---------------------------------------|-----------------------------------------------------------------------------------|
| EXISTING SURFACE                      |  |
| EXISTING SURFACE INCLUDING STAGE 1 EW |  |
| PROPOSED SURFACE                      |  |

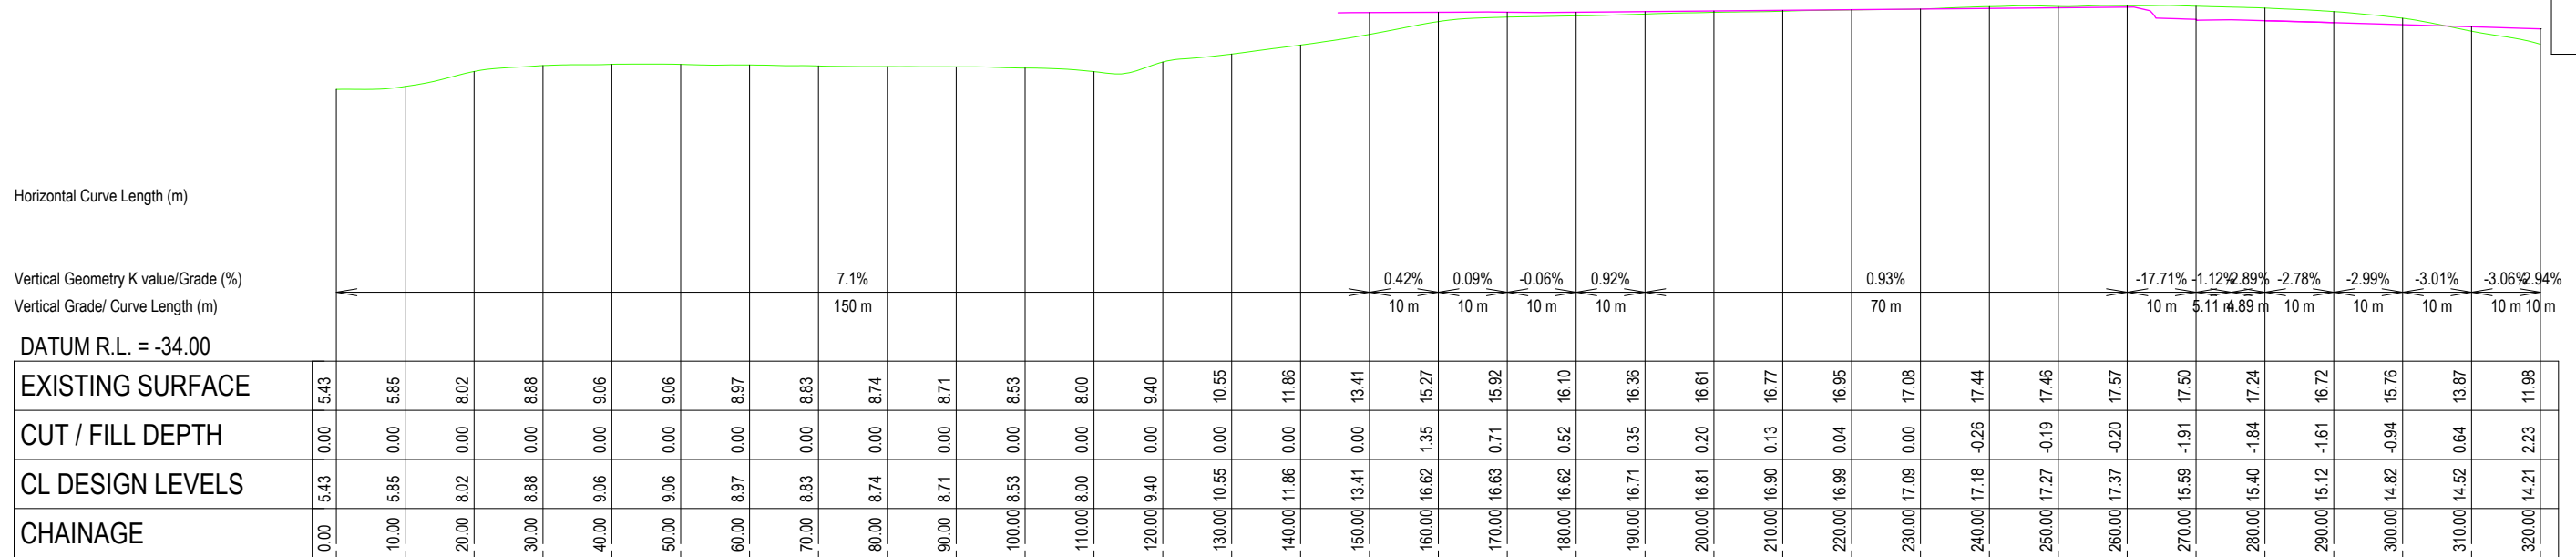

## EARTHWORKS CROSS SECTIONS E-E

HORZ 1:1000 VERT 1:1000

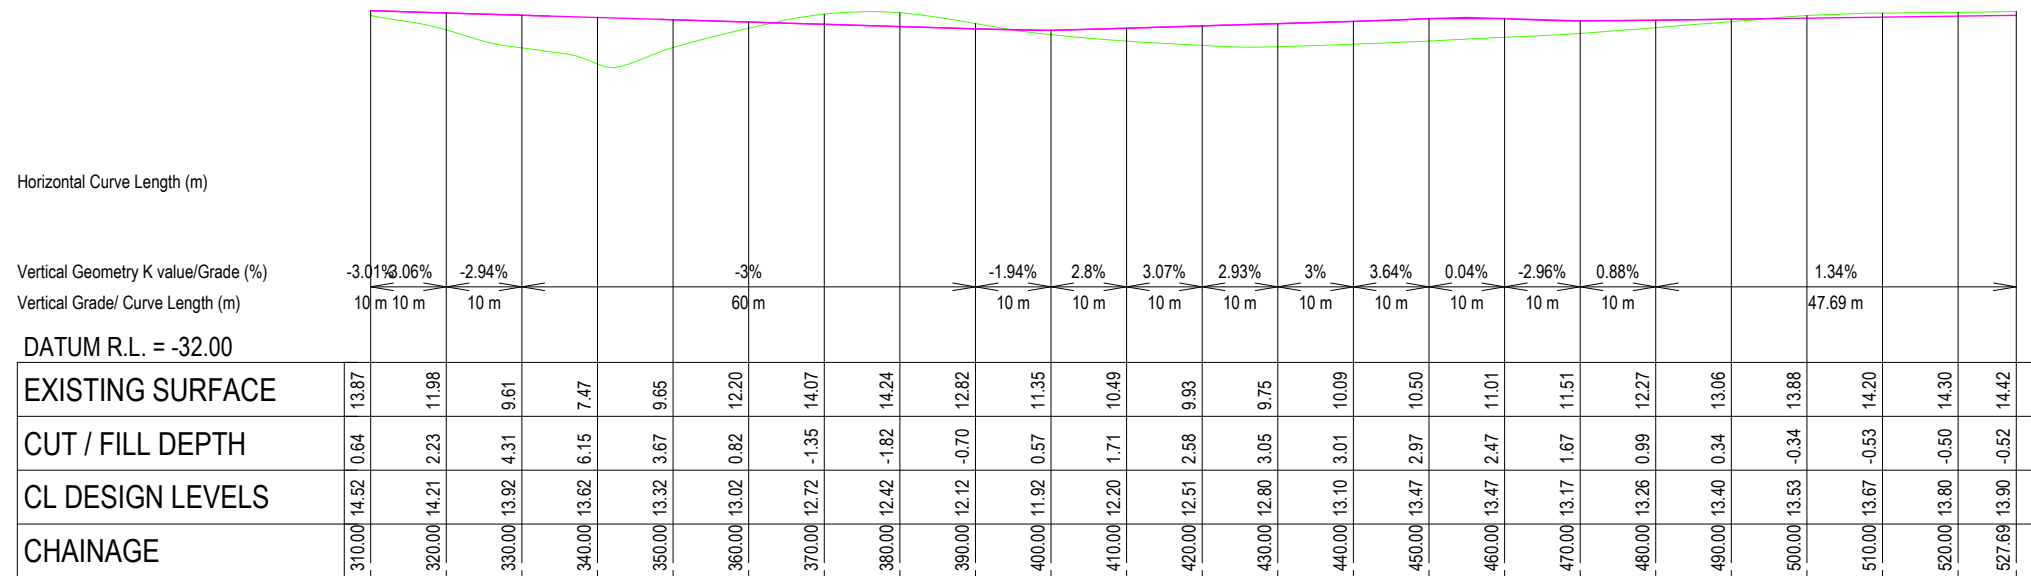


## EARTHWORKS CROSS SECTIONS E-E

HORZ 1:1000    VERT 1:1000

| REVISION DETAILS |                               |      |          |          |  | <div>BUILDING B, LEVEL 1<br/>8 NUGENT ST, GRAFTON,<br/>AUCKLAND 1023<br/>+64 9 308 9229</div> <div>WOODS.CO.NZ</div> |  | DRURY CENTRE-STAGE 2 | EARTHWORKS CROSS SECTION F-F |  |  | STATUS | FOR FAST TRACK CONSENT | REV                |   |
|------------------|-------------------------------|------|----------|----------|---------------------------------------------------------------------------------------|---|---------------------------------------------------------------------------------------|----------------------|------------------------------|--|--|--------|------------------------|--------------------|---|
| 1                | ISSUED FOR DISCUSSION         | EW   | 20/11/24 | DESIGNED |                                                                                       |   |                                                                                       |                      |                              |  |  | JK     | SCALE                  | 1:1000 @ A3        | 4 |
| 2                | ISSUED FOR 90% DESIGN         | NC   | 29/11/24 | DRAWN    |                                                                                       |   |                                                                                       |                      |                              |  |  | EW     | COUNCIL                | AUCKLAND COUNCIL   |   |
| 3                | ISSUED FOR 99% SUBMISSION     | MF-E | 10/02/25 | CHECKED  |                                                                                       |   |                                                                                       |                      |                              |  |  | GW     | DWG NO                 | P24-447-01-1107-EW |   |
| 4                | ISSUED FOR FAST TRACK CONSENT | EW   | 21/02/25 | APPROVED |                                                                                       |   |                                                                                       |                      |                              |  |  | GW     |                        |                    |   |



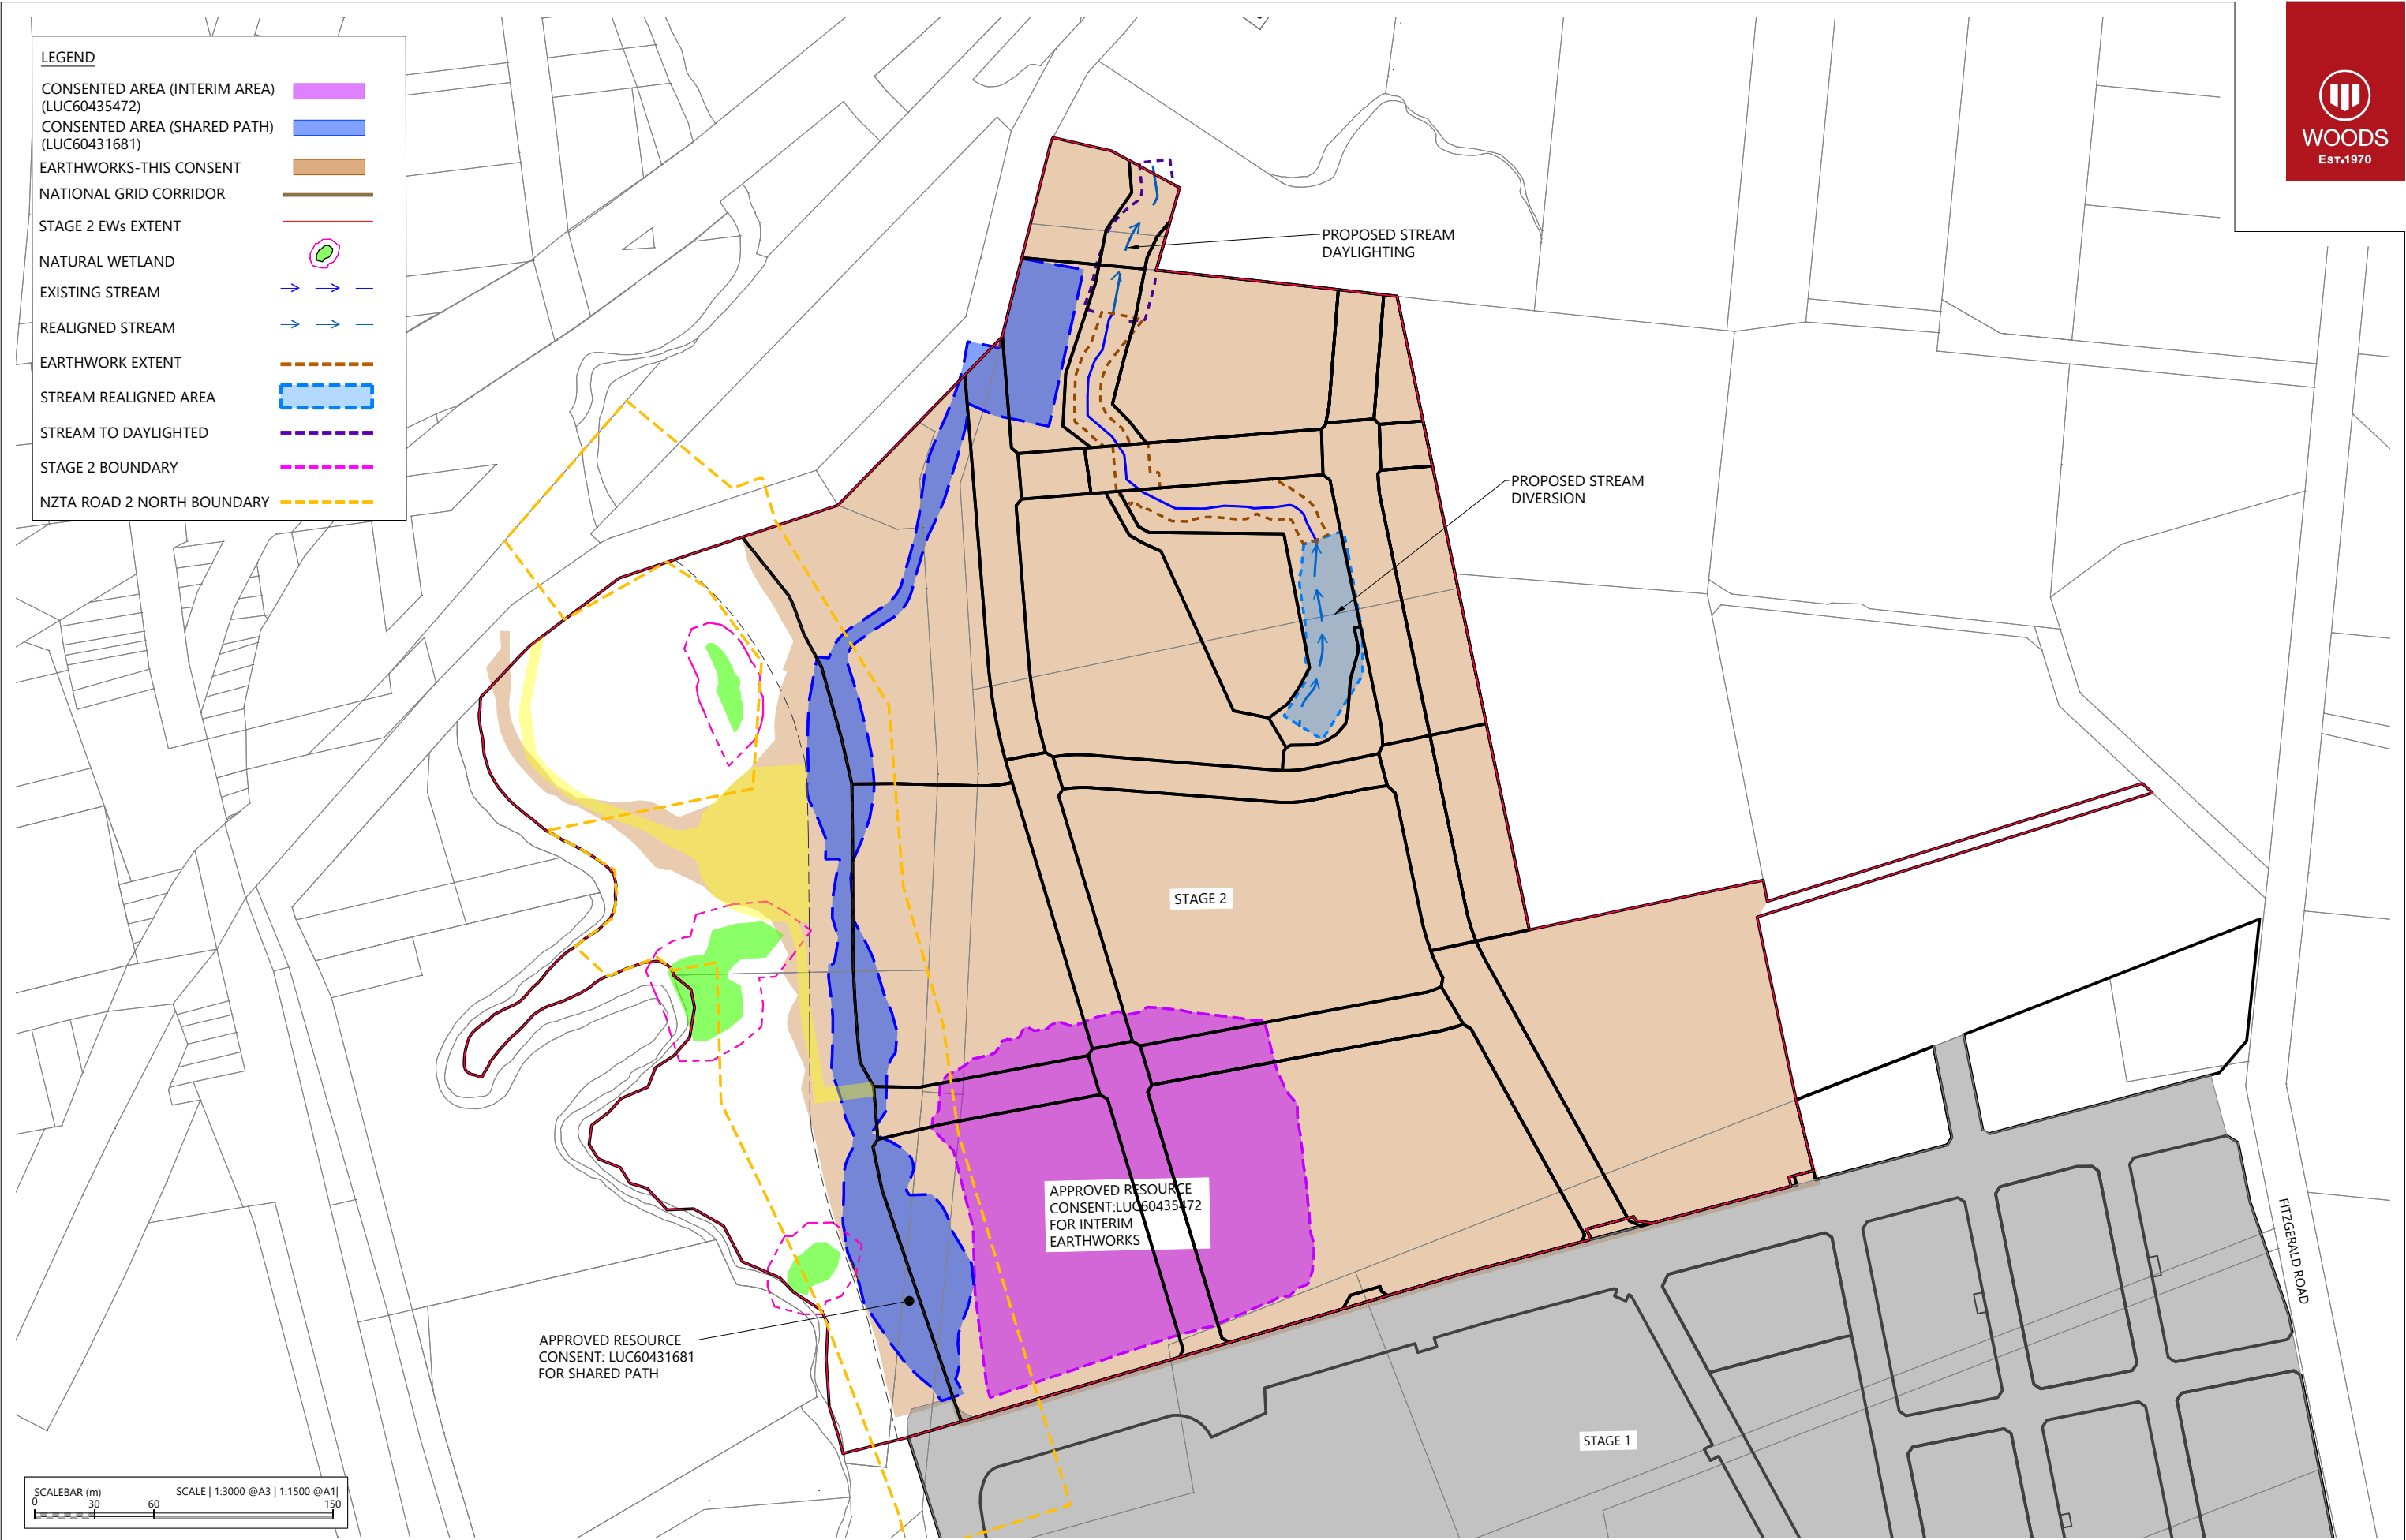

| REVISION DETAILS |                               |      |            |             |
|------------------|-------------------------------|------|------------|-------------|
| 1                | ISSUED FOR INFORMATION        | NS   | 19/11/24   | DESIGNED NS |
| 2                | FOR 90% DESIGN                | NC   | 29/11/2024 | DRAWN NS    |
| 3                | ISSUED FOR 99% SUBMISSION     | MF-E | 10/02/25   | CHECKED GW  |
| 4                | ISSUED FOR FAST TRACK CONSENT | EW   | 21/02/25   | APPROVED GW |



BUILDING B, LEVEL 1  
8 NUGENT ST, GRAFTON,  
AUCKLAND 1023  
+64 9 308 9229  
[WOODS.CO.NZ](https://www.woods.co.nz)




DRURY CENTRE-STAGE 2  
CONSENTED EARTHWORKS PLAN



|         |                        |     |
|---------|------------------------|-----|
| STATUS  | FOR FAST TRACK CONSENT | REV |
| SCALE   | 1:3000 @ A3            | 4   |
| COUNCIL | AUCKLAND COUNCIL       |     |
| DWG NO  | P24-447-01-1120-EW     |     |



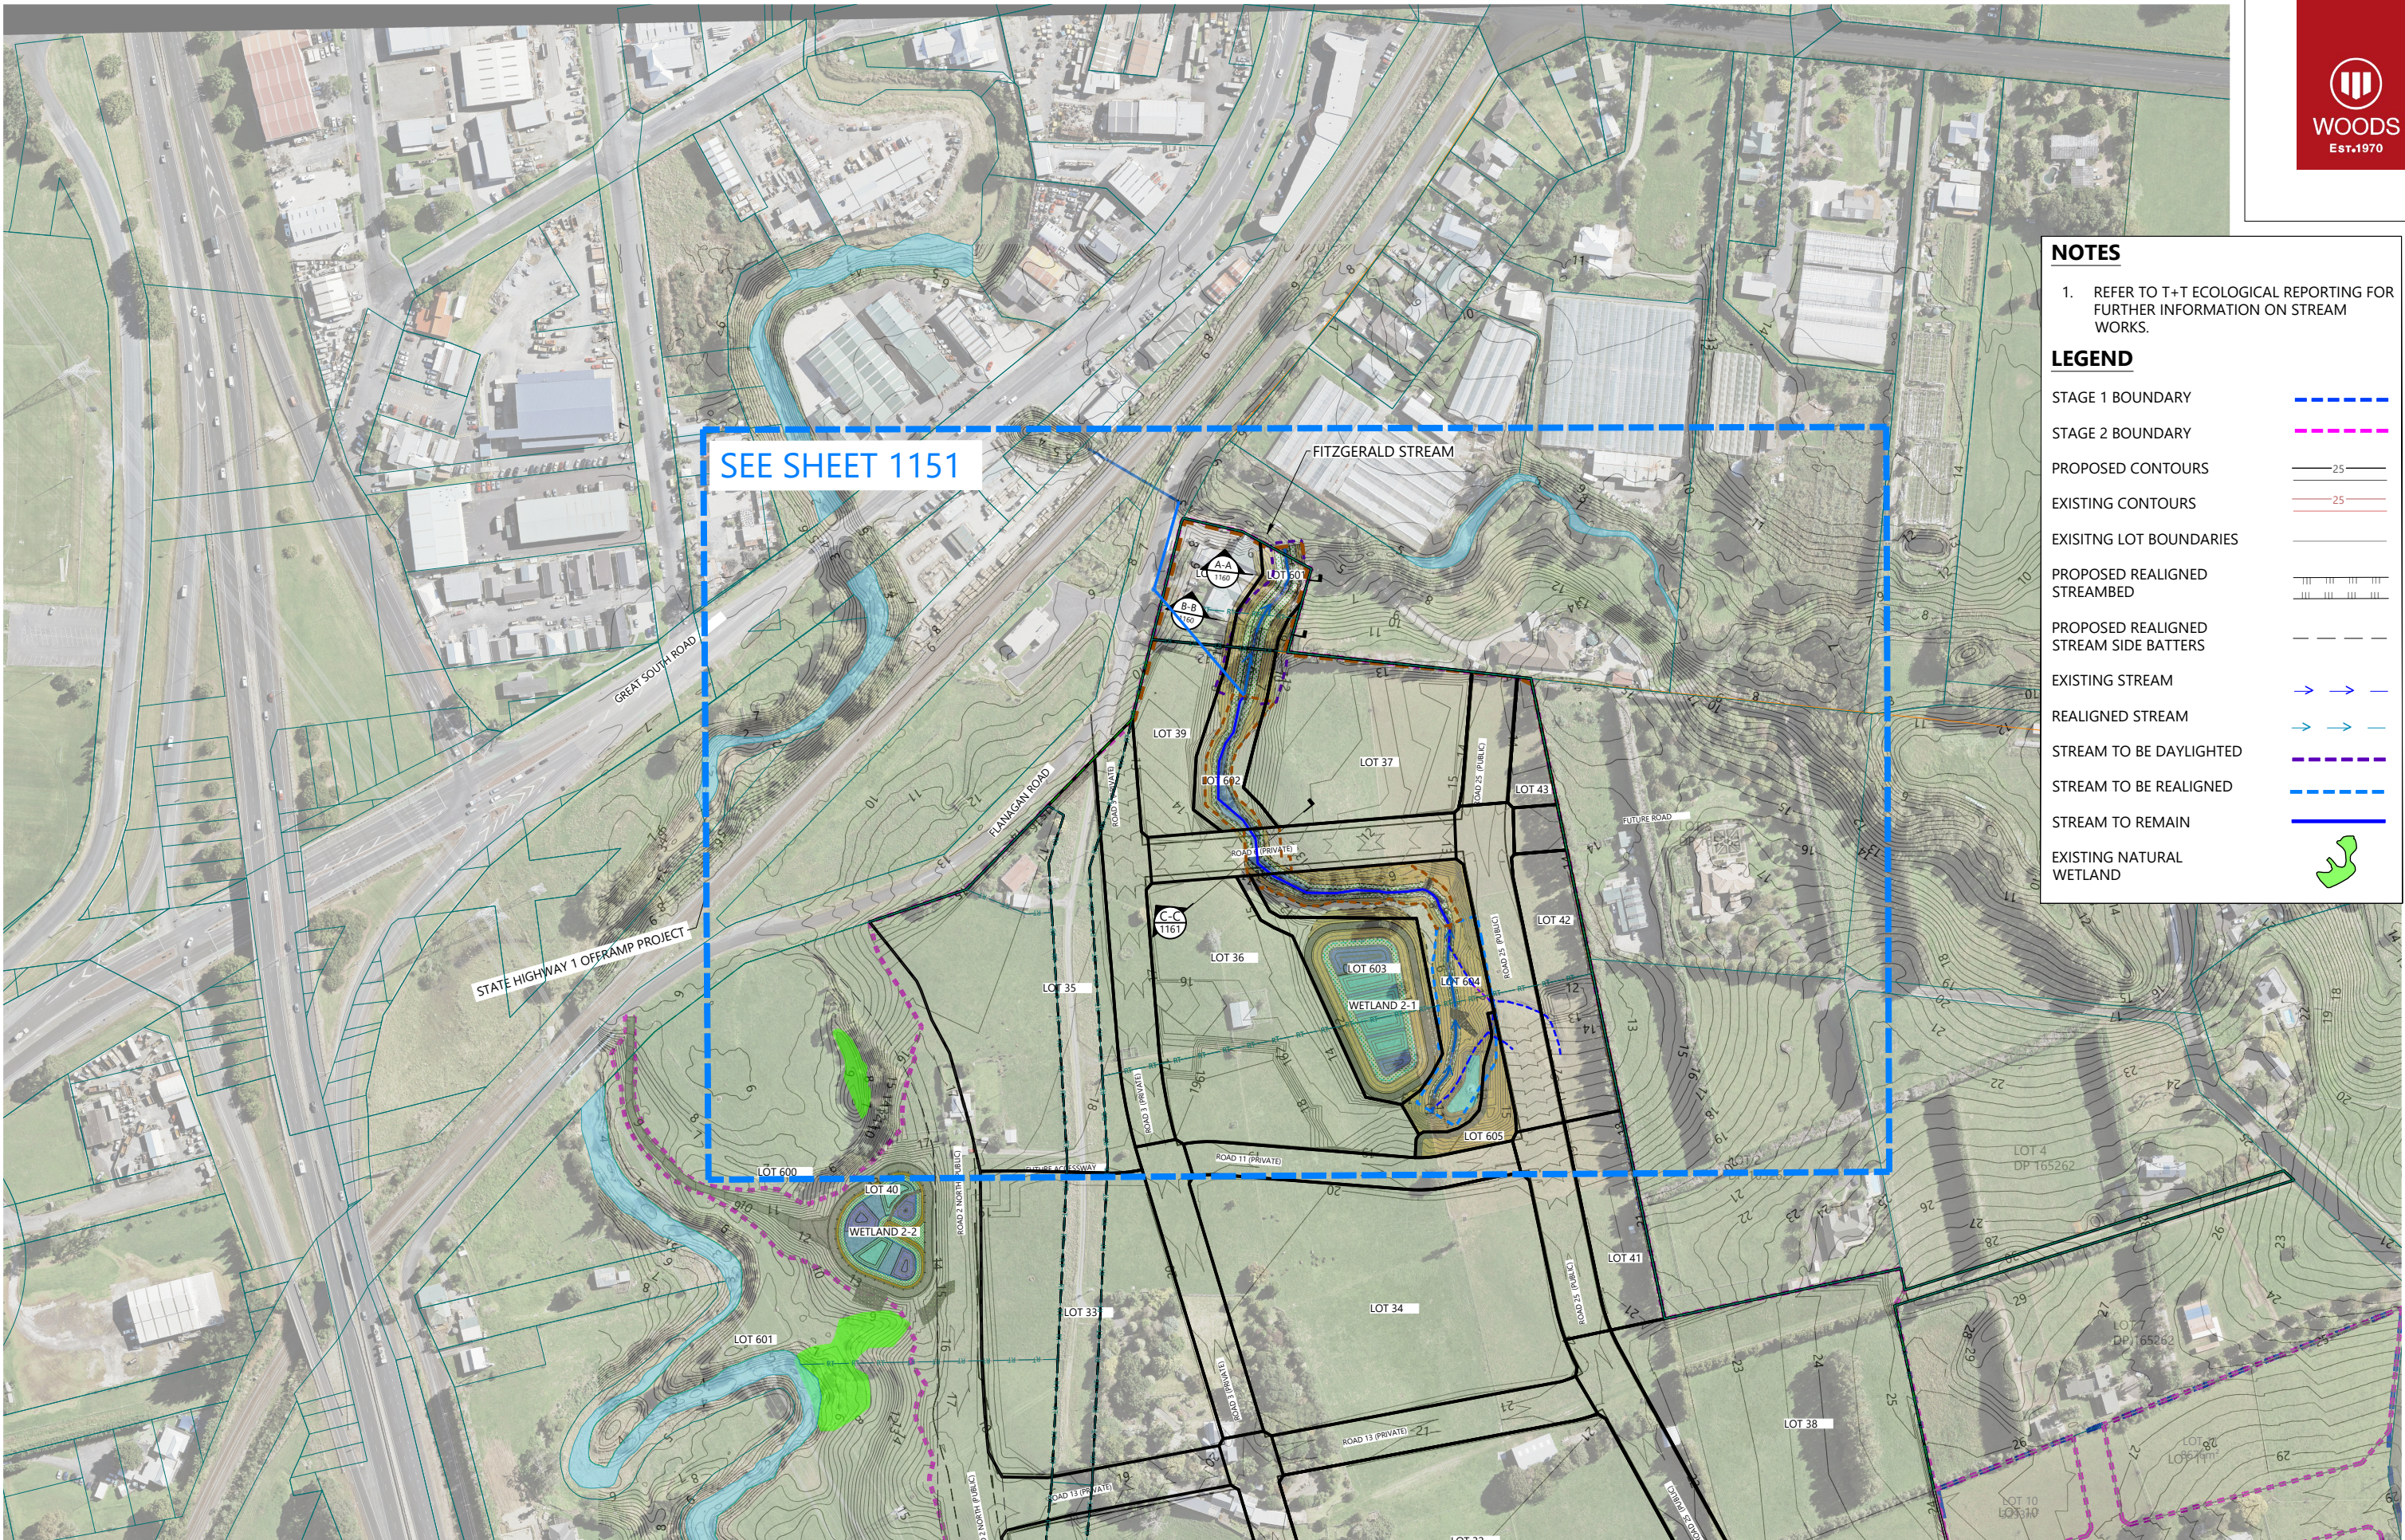

NOTES

1. REFER TO T+T ECOLOGICAL REPORTING FOR FURTHER INFORMATION ON STREAM WORKS.

LEGEND

- STAGE 1 BOUNDARY  
STAGE 2 BOUNDARY  
PROPOSED CONTOURS  
EXISTING CONTOURS  
EXISTING LOT BOUNDARIES  
PROPOSED REALIGNED STREAMBED  
PROPOSED REALIGNED STREAM SIDE BATTERS  
EXISTING STREAM  
REALIGNED STREAM  
STREAM TO BE DAYLIGHTED  
STREAM TO BE REALIGNED  
STREAM TO REMAIN  
EXISTING NATURAL WETLAND

| REVISION DETAILS |                               |      |          |          | INT | DATE | SURVEYED |  |
|------------------|-------------------------------|------|----------|----------|-----|------|----------|--|
| 1                | ISSUED FOR 50% DESIGN         | EW   | 22/11/24 | DESIGNED | EW  |      |          |  |
| 2                | ISSUED FOR 90% DESIGN         | NC   | 29/11/24 | DRAWN    | EW  |      |          |  |
| 3                | ISSUED FOR 99% SUBMISSION     | MF-E | 10/02/25 | CHECKED  | GW  |      |          |  |
| 4                | ISSUED FOR FAST TRACK CONSENT | EW   | 21/02/25 | APPROVED | CD  |      |          |  |



BUILDING B, LEVEL 1  
8 NUGENT ST, GRAFTON,  
AUCKLAND 1023  
+64 9 308 9229

WOODS.CO.NZ




DRURY CENTRE-STAGE 2  
STREAM WORKS  
OVERALL LAYOUT PLAN



| STATUS  | FOR FAST TRACK CONSENT | REV |
|---------|------------------------|-----|
| SCALE   | 1:3000 @ A3            | 4   |
| COUNCIL | AUCKLAND COUNCIL       |     |
| DWG NO  | P24-447-01-1150-DR     |     |



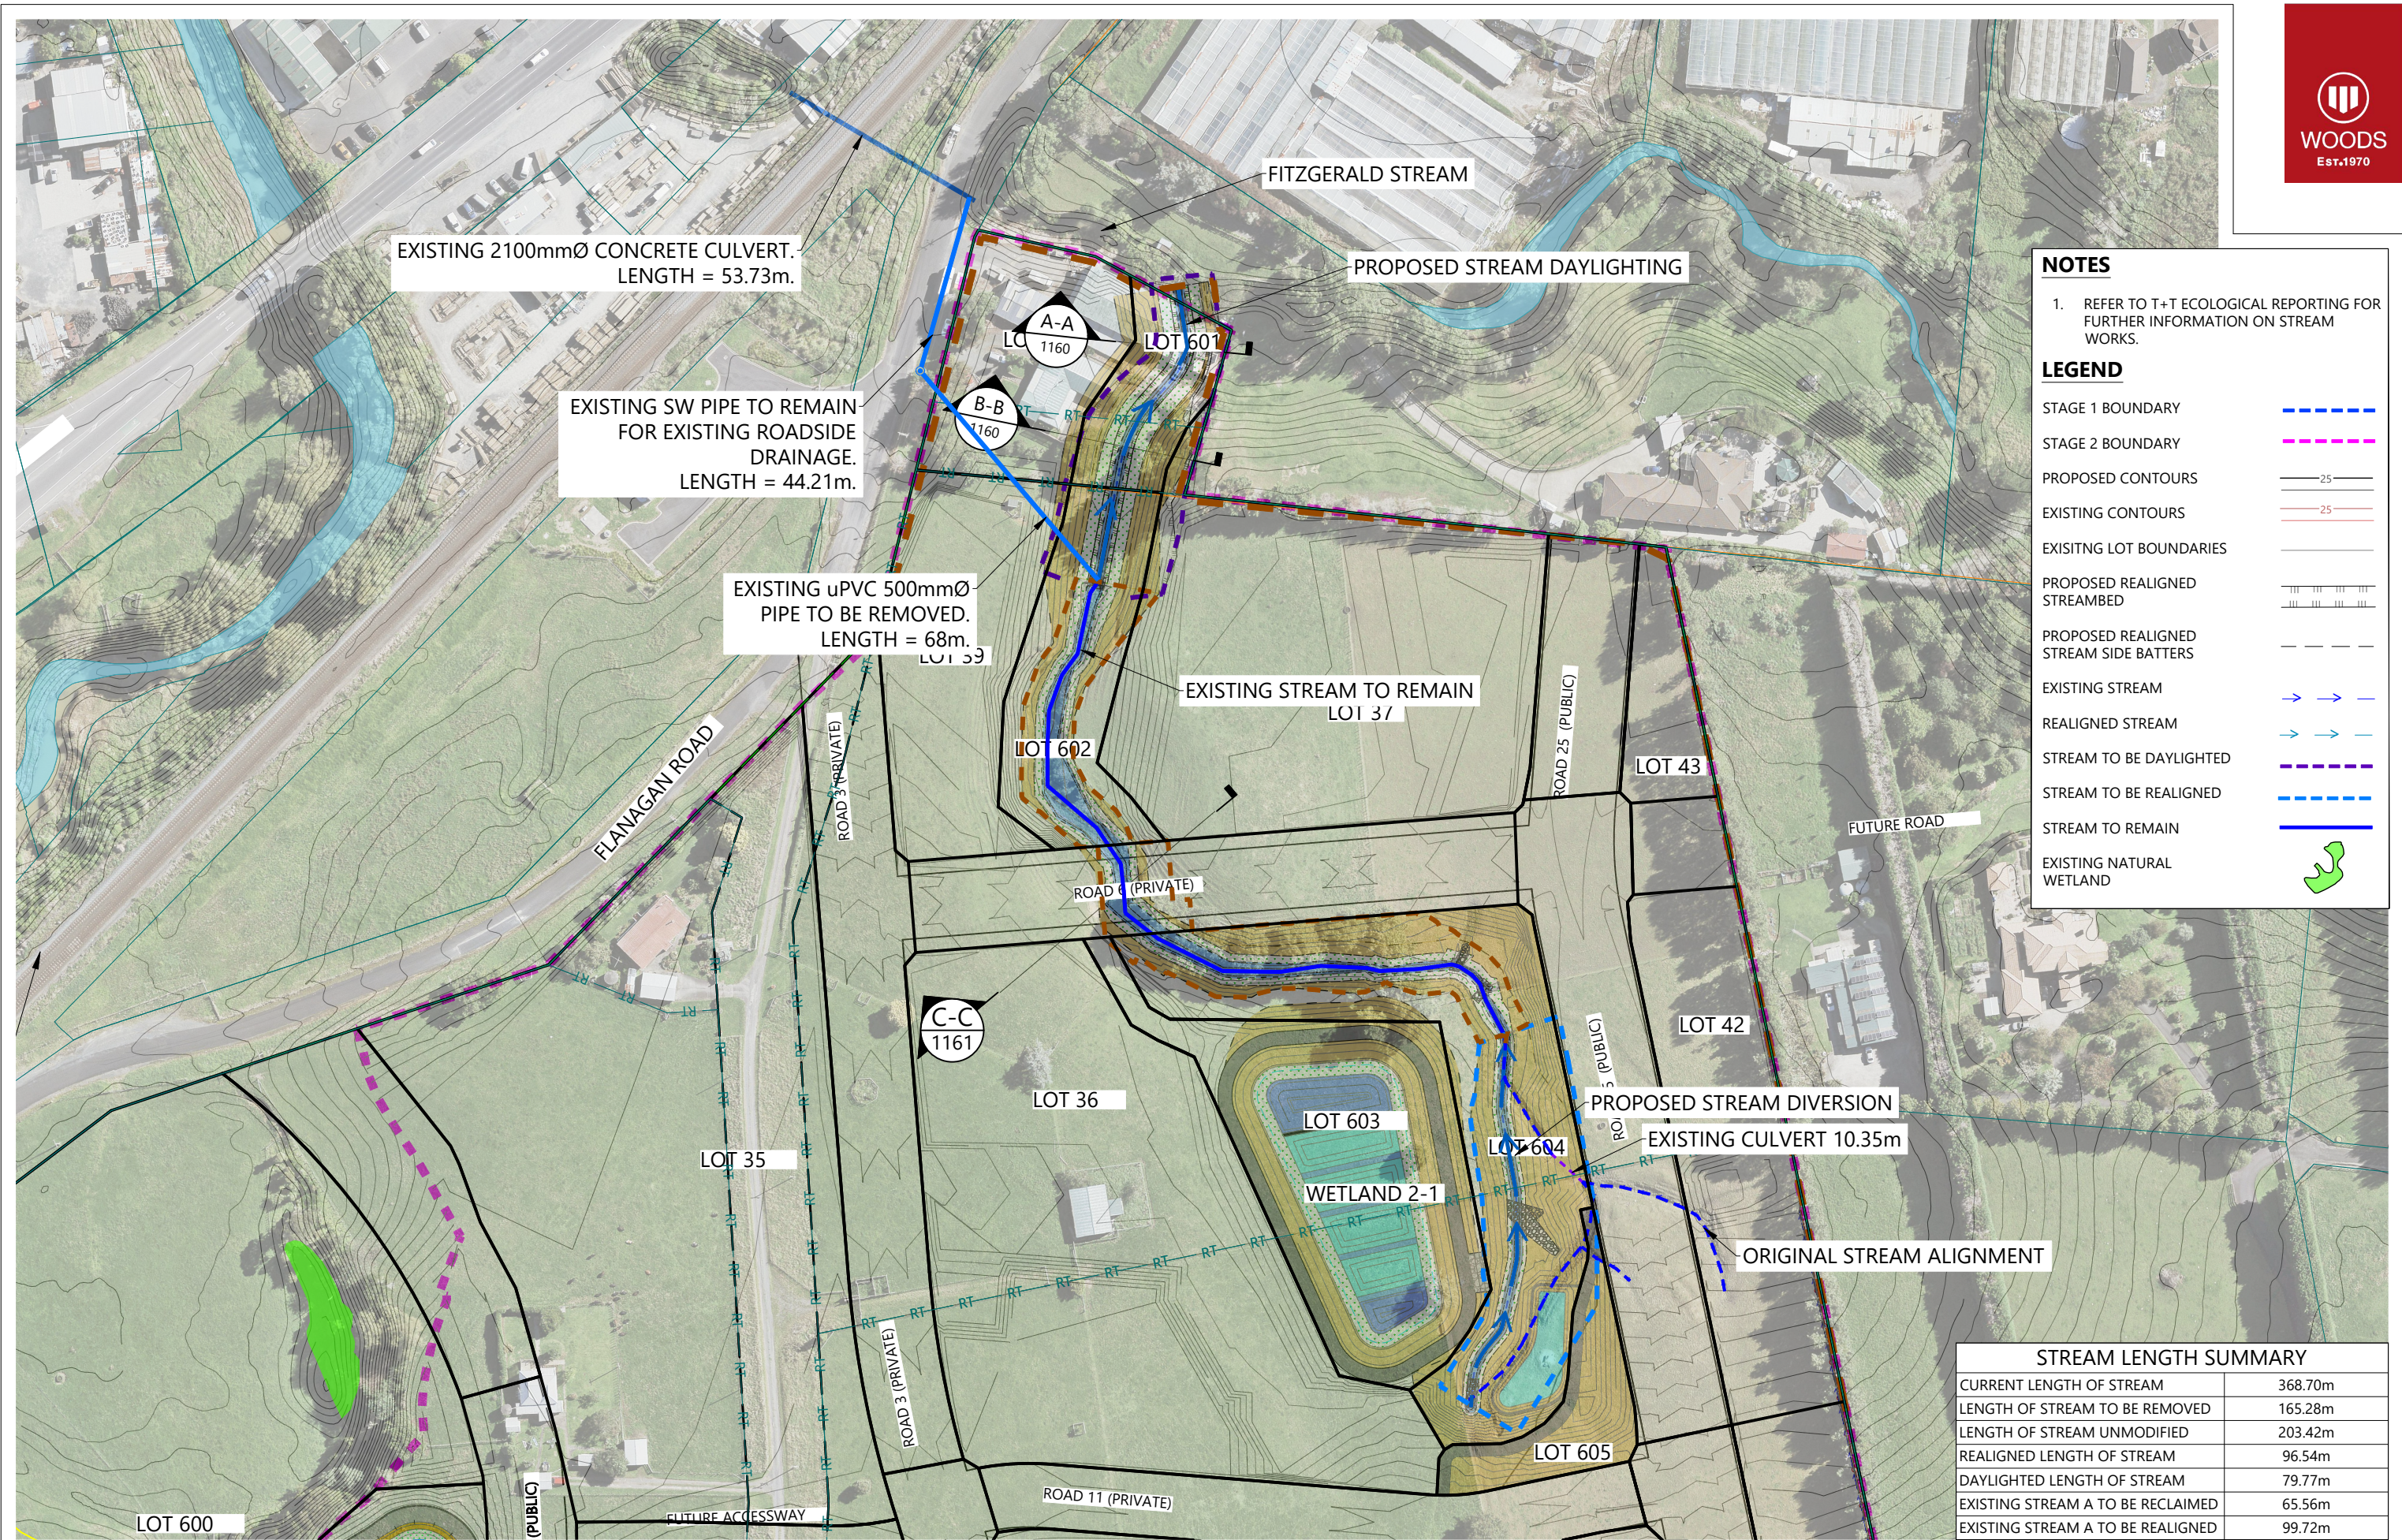

| REVISION DETAILS |                                         | INT  | DATE     | SURVEYED |    |
|------------------|-----------------------------------------|------|----------|----------|----|
| 3                | STREAM LENGTHS ADDED TO PLAN            | SF   | 22/01/24 | DESIGNED | EW |
| 4                | ADDITIONAL STREAM LENGTHS ADDED TO PLAN | SF   | 22/01/24 | DRAWN    | EW |
| 5                | ISSUED FOR 99% SUBMISSION               | MF-E | 10/02/25 | CHECKED  | GW |
| 6                | ISSUED FOR FAST TRACK CONSENT           | EW   | 21/02/25 | APPROVED | CD |



BUILDING B, LEVEL 1  
8 NUGENT ST, GRAFTON,  
AUCKLAND 1023  
+64 9 308 9229  
[WOODS.CO.NZ](https://www.woods.co.nz)



DRURY CENTRE-STAGE 2  
STREAM WORKS  
LAYOUT PLAN



| STATUS  | FOR FAST TRACK CONSENT | REV |
|---------|------------------------|-----|
| SCALE   | 1:1500 @ A3            | 6   |
| COUNCIL | AUCKLAND COUNCIL       |     |
| DWG NO  | P24-447-01-1151-DR     |     |






LEGEND


EXISTING GROUND LEVEL

PROPOSED SURFACE LEVEL

KIWI PROPERTY BOUNDARY

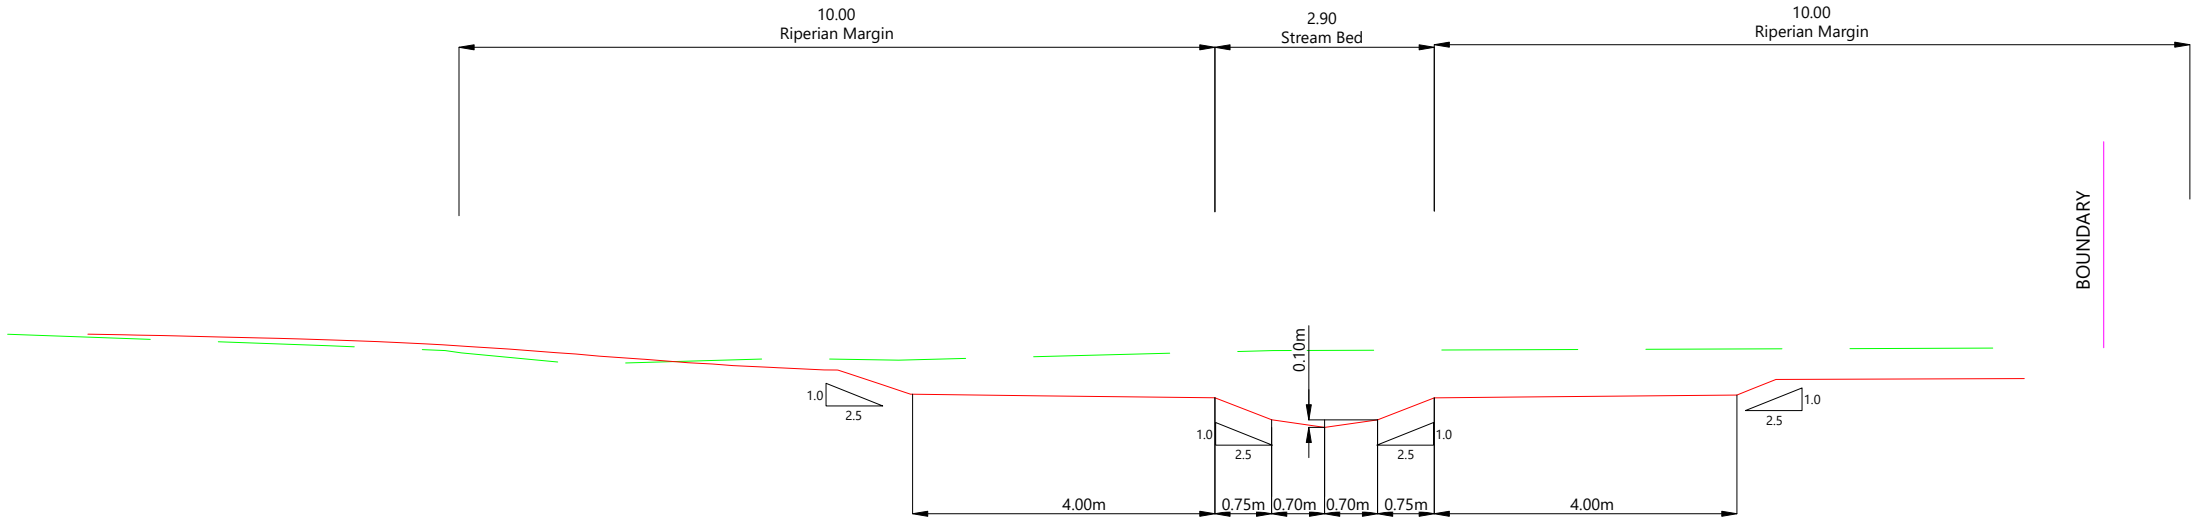

A-A  
5500  
STREAM REALIGNED CROSS SECTION

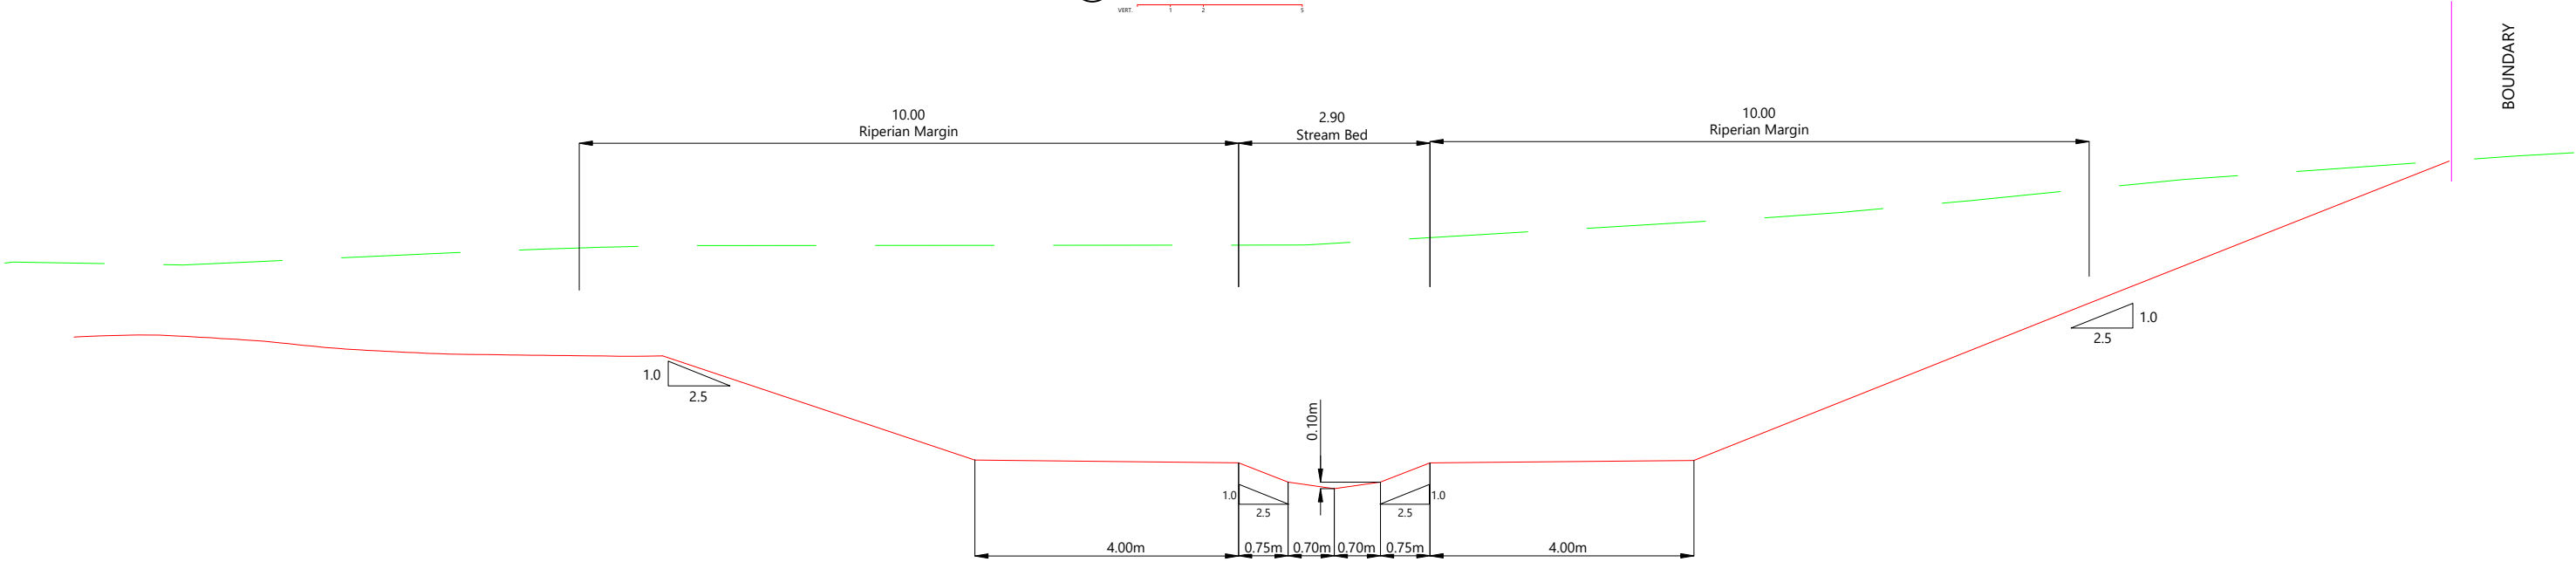

B-B  
5501  
STREAM REALIGNED CROSS SECTION

| REVISION DETAILS |                               |  |  |  | INT  | DATE     | SURVEYED |    |
|------------------|-------------------------------|--|--|--|------|----------|----------|----|
| 1                | ISSUED FOR 50% DESIGN         |  |  |  | EW   | 22/11/24 | DESIGNED | EW |
| 2                | ISSUED FOR 90% DESIGN         |  |  |  | NC   | 29/11/24 | DRAWN    | EW |
| 3                | ISSUED FOR 99% SUBMISSION     |  |  |  | MF-E | 10/02/25 | CHECKED  | GW |
| 4                | ISSUED FOR FAST TRACK CONSENT |  |  |  | EW   | 21/02/25 | APPROVED | CD |



BUILDING B, LEVEL 1  
8 NUGENT ST, GRAFTON,  
AUCKLAND 1023  
+64 9 308 9229  
[WOODS.CO.NZ](https://www.woods.co.nz)



DRURY CENTRE-STAGE 2  
STREAM WORKS  
CROSS SECTION A-A & B-B

|         |                        |     |
|---------|------------------------|-----|
| STATUS  | FOR FAST TRACK CONSENT | REV |
| SCALE   | 1:100 @ A3             | 4   |
| COUNCIL | AUCKLAND COUNCIL       |     |
| DWG NO  | P24-447-01-1160-DR     |     |






LEGEND

EXISTING GROUND LEVEL

PROPOSED SURFACE LEVEL

KIWI PROPERTY BOUNDARY

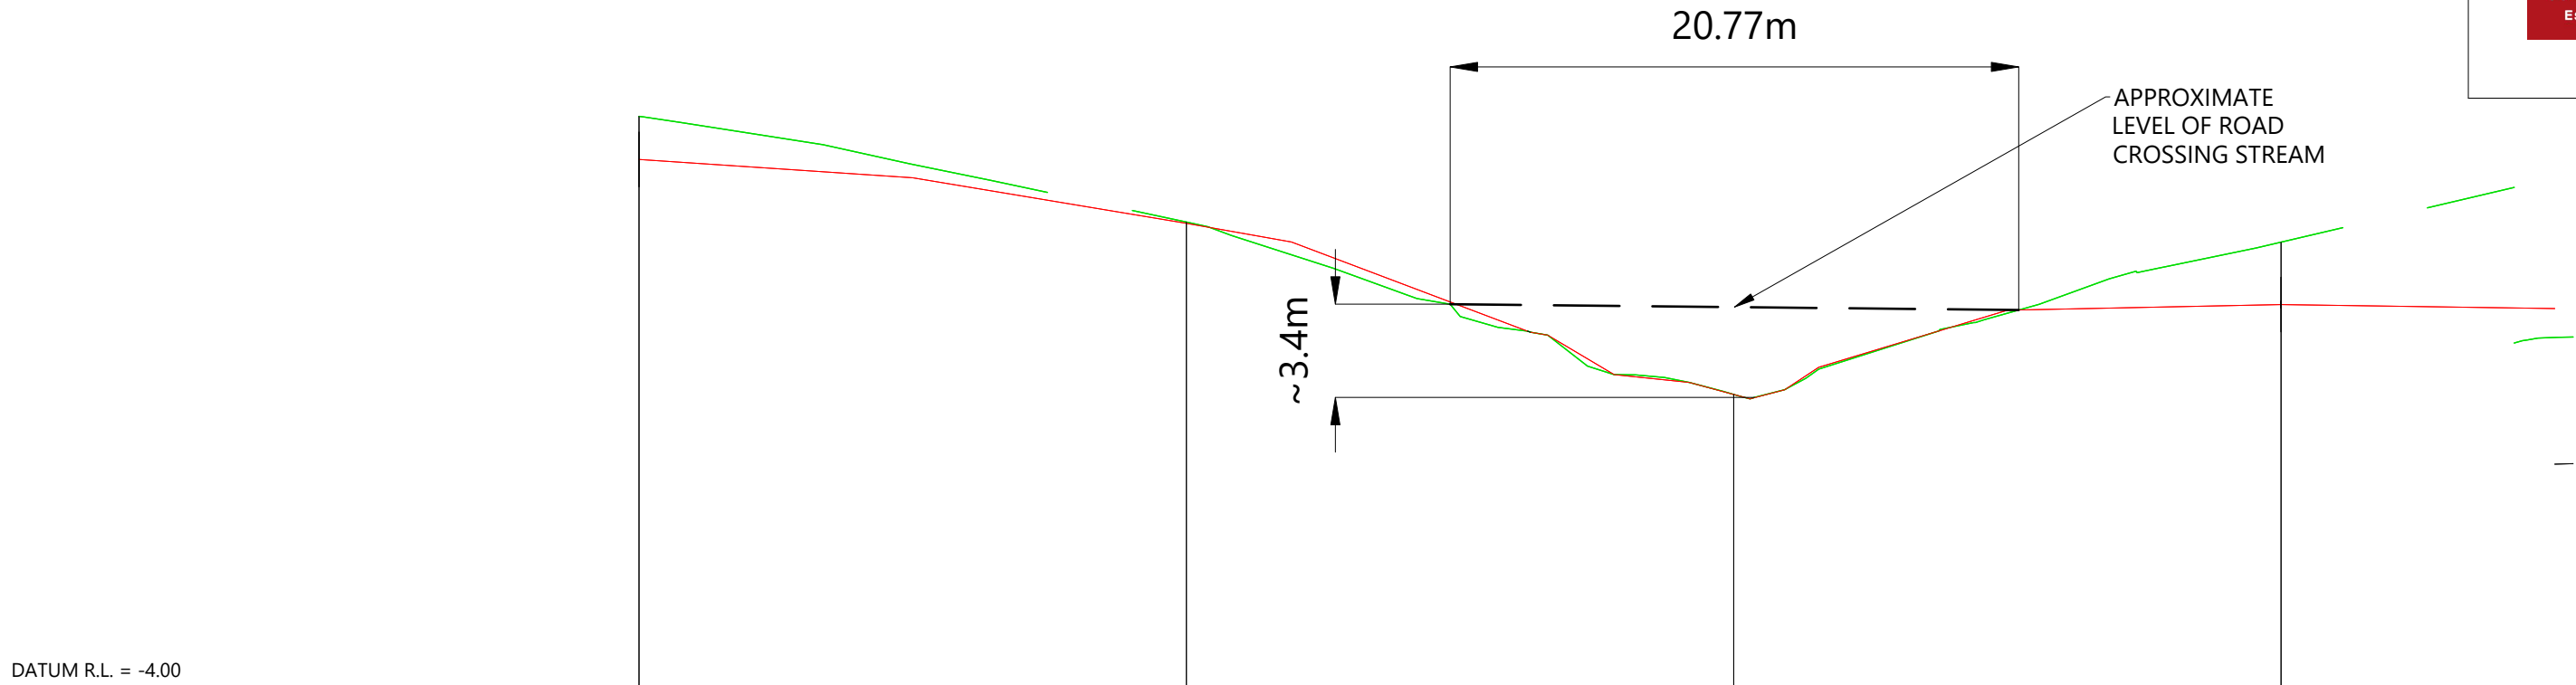

DATUM R.L. = -4.00

|                  |       |       |       |       |
|------------------|-------|-------|-------|-------|
| EXISTING SURFACE | 16.92 | 13.06 | 6.76  | 12.32 |
| CUT / FILL DEPTH | -1.57 | -0.05 | -0.00 | -2.28 |
| CL DESIGN LEVELS | 15.34 | 13.01 | 6.76  | 10.04 |
| CHAINAGE         | 0.00  | 20.00 | 40.00 | 60.00 |

C-C

5500

STREAM EXISTING CROSS SECTION

HOR.

VERT.

5

10

25

| REVISION DETAILS |                               |      |          |          |  | BUILDING B, LEVEL 1<br>8 NUGENT ST, GRAFTON,<br>AUCKLAND 1023<br>+64 9 308 9229<br><a href="https://www.woods.co.nz">WOODS.CO.NZ</a> |  | DRURY CENTRE-STAGE 2<br>STREAM WORKS<br>CROSS SECTION C-C |  |  | STATUS  |                    |                        | 4 |
|------------------|-------------------------------|------|----------|----------|-------------------------------------------------------------------------------------|---|---------------------------------------------------------------------------------------|-----------------------------------------------------------|--|--|---------|--------------------|------------------------|---|
| 1                | ISSUED FOR 50% DESIGN         | EW   | 22/11/24 | DESIGNED |                                                                                     |   |                                                                                       |                                                           |  |  | SCALE   | 1:250 @ A3         | FOR FAST TRACK CONSENT |   |
| 2                | ISSUED FOR 90% DESIGN         | NC   | 29/11/24 | DRAWN    |                                                                                     |   |                                                                                       |                                                           |  |  | COUNCIL | AUCKLAND COUNCIL   |                        |   |
| 3                | ISSUED FOR 99% SUBMISSION     | MF-E | 10/02/25 | CHECKED  |                                                                                     |   |                                                                                       |                                                           |  |  | DWG NO  | P24-447-01-1161-DR |                        |   |
| 4                | ISSUED FOR FAST TRACK CONSENT | EW   | 21/02/25 | APPROVED | CD                                                                                  |   |                                                                                       |                                                           |  |  |         |                    |                        |   |



LEGEND

PROPOSED CUT

PROPOSED FILL

CUT CONTOUR

FILL CONTOUR

ZERO CONTOUR

110kV TRANSMISSION POWERLINES

220kV TRANSMISSION POWERLINES

EXISTING STREAM

REALIGNED STREAM

WETLAND 10m SETBACK

WETLAND 100m SETBACK

EARTHWORK EXTENT

STREAM TO BE REALIGNED

STREAM TO DAYLIGHTED

STAGE 2 BOUNDARY

NZTA DESIGNATION BOUNDARY


NATIONAL GRID OVERLAY

EARTHWORKS VOLUME STAGE 2

VOLUME OF EARTHWORKS:

- CUT=212,225m³
- FILL=195,873m³
- TOTAL EARTHWORK = 408,098m³

AREA OF EARTHWORKS = 20.85ha

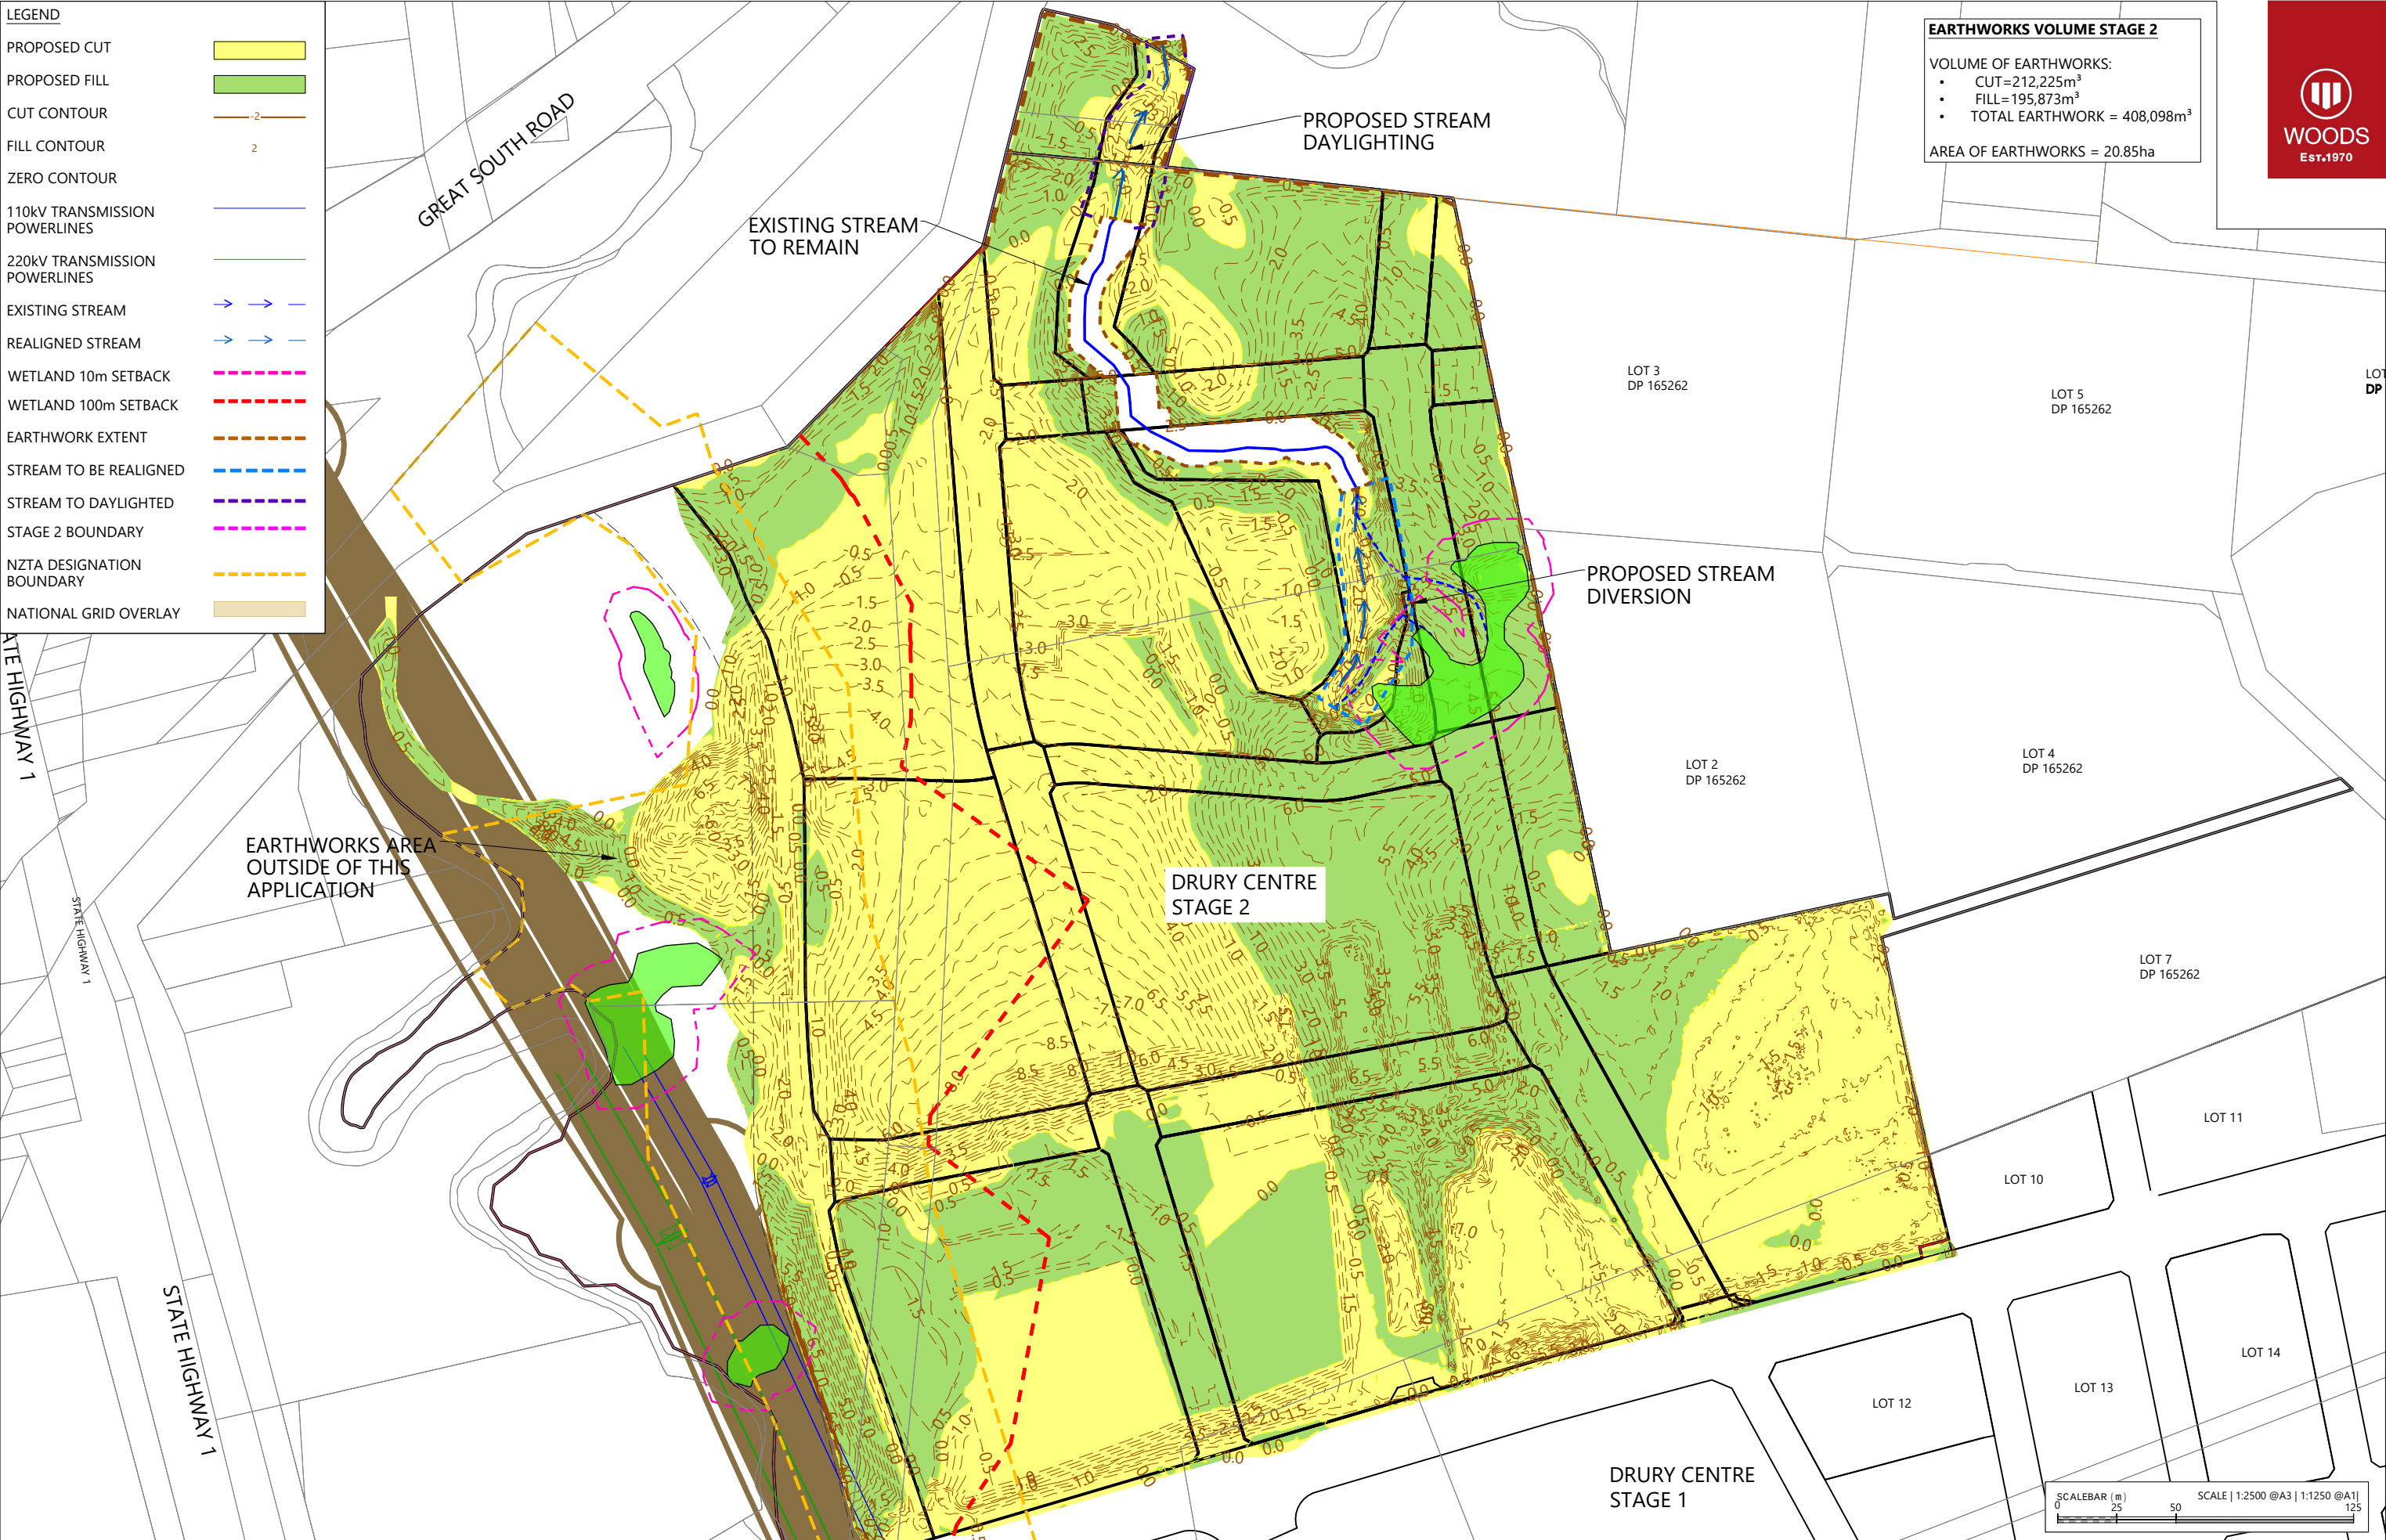

| REVISION DETAILS |                               | INT  | DATE       | SURVEYED |    |
|------------------|-------------------------------|------|------------|----------|----|
| 1                | ISSUED FOR DISCUSSION         | EW   | 19/11/2024 | DESIGNED | JK |
| 2                | FOR 90% DESIGN                | NC   | 29/11/24   | DRAWN    | JK |
| 3                | ISSUED FOR 99% SUBMISSION     | MF-E | 10/02/25   | CHECKED  | GW |
| 4                | ISSUED FOR FAST TRACK CONSENT | EW   | 21/02/25   | APPROVED | GW |



BUILDING B, LEVEL 1  
8 NUGENT ST, GRAFTON,  
AUCKLAND 1023  
+64 9 308 9229



DRURY CENTRE-STAGE 2

STAGE 2 CUT FILL PLAN



|         |                        |     |
|---------|------------------------|-----|
| STATUS  | FOR FAST TRACK CONSENT | REV |
| SCALE   | 1:2500 @ A3            | 4   |
| COUNCIL | AUCKLAND COUNCIL       |     |
| DWG NO  | P24-447-01-1200-EW     |     |