


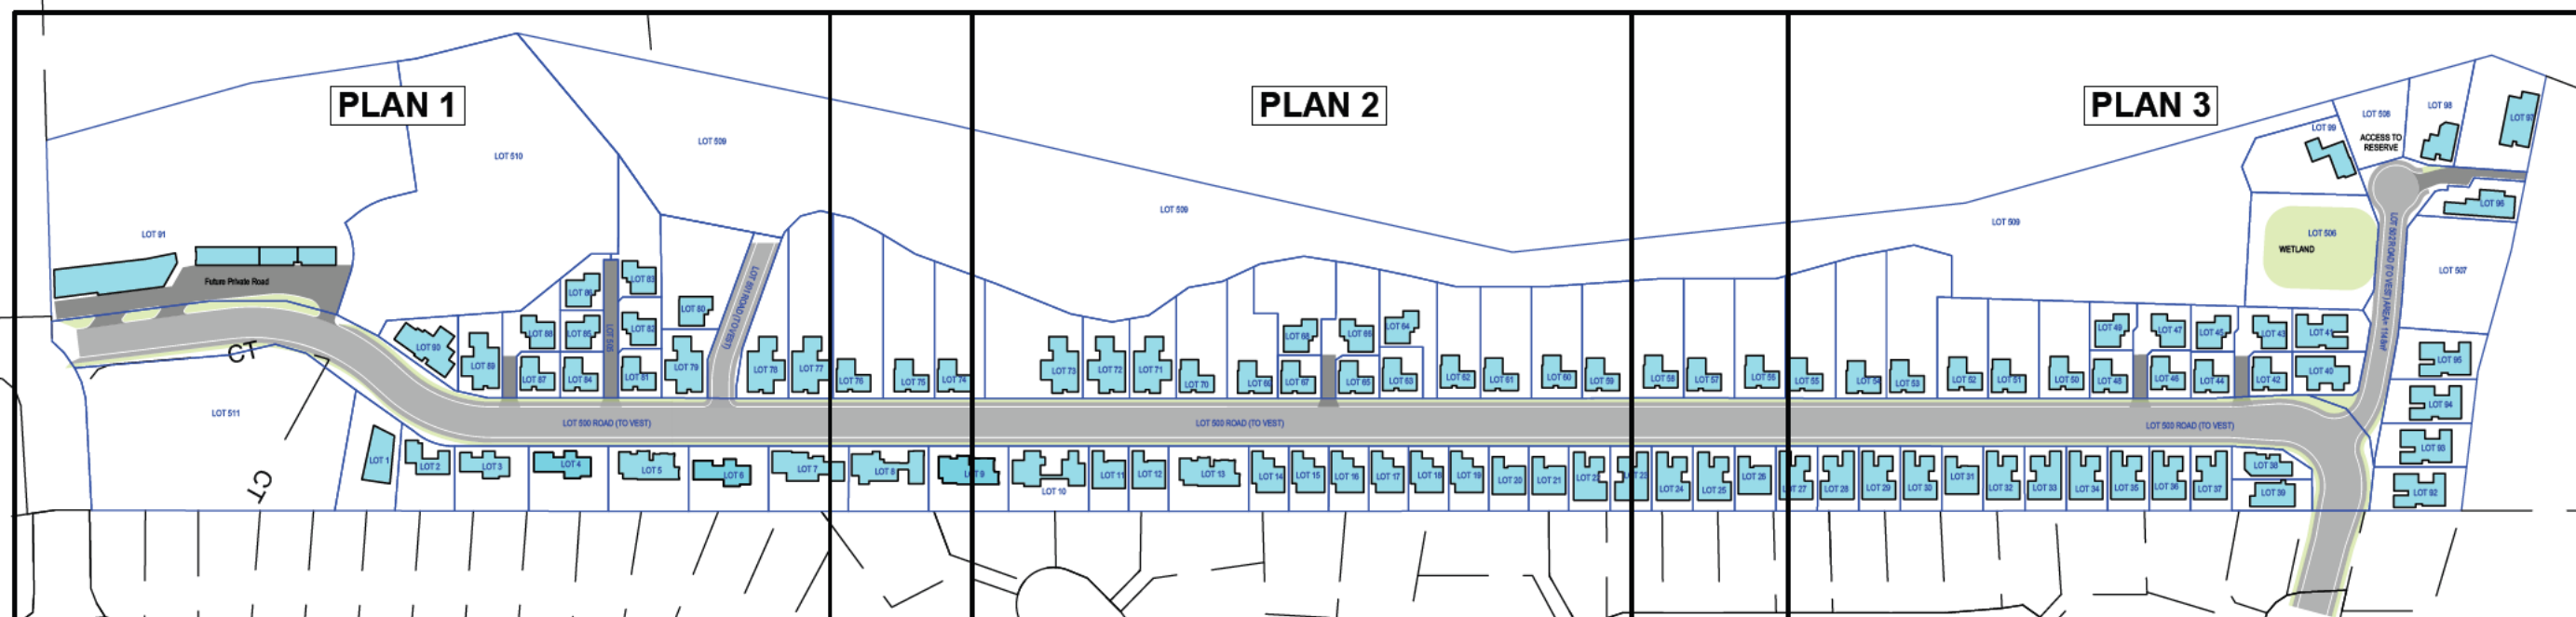

NOTE:
1. BOUNDARIES, DIMENSIONS AND AREAS ARE SUBJECT TO FINAL SURVEY AND MAY VARY SLIGHTLY.
2. EASEMENTS TO BE CREATED OVER SERVICES AS REQUIRED.
3. LOTS 500 - 502 ARE ROADS AND ARE TO BE VESTED IN UHCC OWNERSHIP UPON DEPOSIT.
4. LOTS 506 - 511 ARE TO BE VESTED IN UHCC OWNERSHIP UPON DEPOSIT, AS LOCAL PURPOSE RESERVES (SEE PLAN FACE FOR PURPOSE).
5. AREAS AA - BK (LOTS 1 - 37) ARE COVENANT AREAS SUBJECT TO S77 OF THE RESERVES ACT 1977 (LOCATION AND EXTENT TO BE CONFIRMED AT TIME OF LAND TRANSFER SURVEY).
6. ALL PUBLIC SERVICES ARE TO BE LOCATED IN ROAD RESERVE PARCELS UNLESS NOTED OTHERWISE.
7. EASEMENTS TO BE CREATED OVER SERVICES AS REQUIRED UPON CONSTRUCTION WORKS AND INSTALLATION COMPLETION.
8. LOT 505 IS PRIVATE COMMON ALLOTMENT FOR THE PURPOSES OF ACCESS - REFER TO AMALGAMATION CONDITIONS.
9. LOT 301 DP 588162 (EXISTING DRAINAGE RESERVE) CURRENTLY SUBJECT TO THE RESERVE ACT 1977 (DOC NO 12789690.5) IS TO BE EXTINGUISHED.

OVERVIEW PLAN

AMALGAMATION CONDITION:
LOT 505 (LEGAL ACCESS) BE HELD AS TO FOUR UNDIVIDED ONE-FOURTH SHARES BY THE OWNERS OF LOTS 82 - 83 AND 85 - 86, ALL AS TENANTS IN COMMON IN THE SAID SHARES.

page 1 / 9 pages

01	BASED ON REVISED ARCHITECTURAL PLANS	KGM	15/06/2026
00	FOR CONSENT	KGM	
Issue	Description	Approved	Date

Scale on A3
HORZ 1:2200
VERT 1:2200
Chainage
Ch to Ch

Drawn	PD
Designed	
Modelled	
Project	Cannons Point East Block Scheme plan

REALTIME
SURVEY
TUKUTAHU


CONSTRUCTION
LAND DEVELOPMENT
SURVEY

Title
LOTS 1 - 99, 500 - 511 BEING A PROPOSED
SUBDIVISION OF LOTS 2001 & 301 DP 588162
SUBDIVISION SCHEME PLAN
2 & 4 COLORADO ROAD, TOTARA PARK,
UPPER HUTT

Dwg. No.
J2600090 SC EAST-01
Client
Simon Z
Issue
01

SCALE 1:1750 (A3) 0 5 10 15 20 25 30 35 40 45 50 55 60 65 70 75

Scale bar for indicative use only, for critical measurements use stated dimensions or contact Real Time Survey Ltd for confirmation

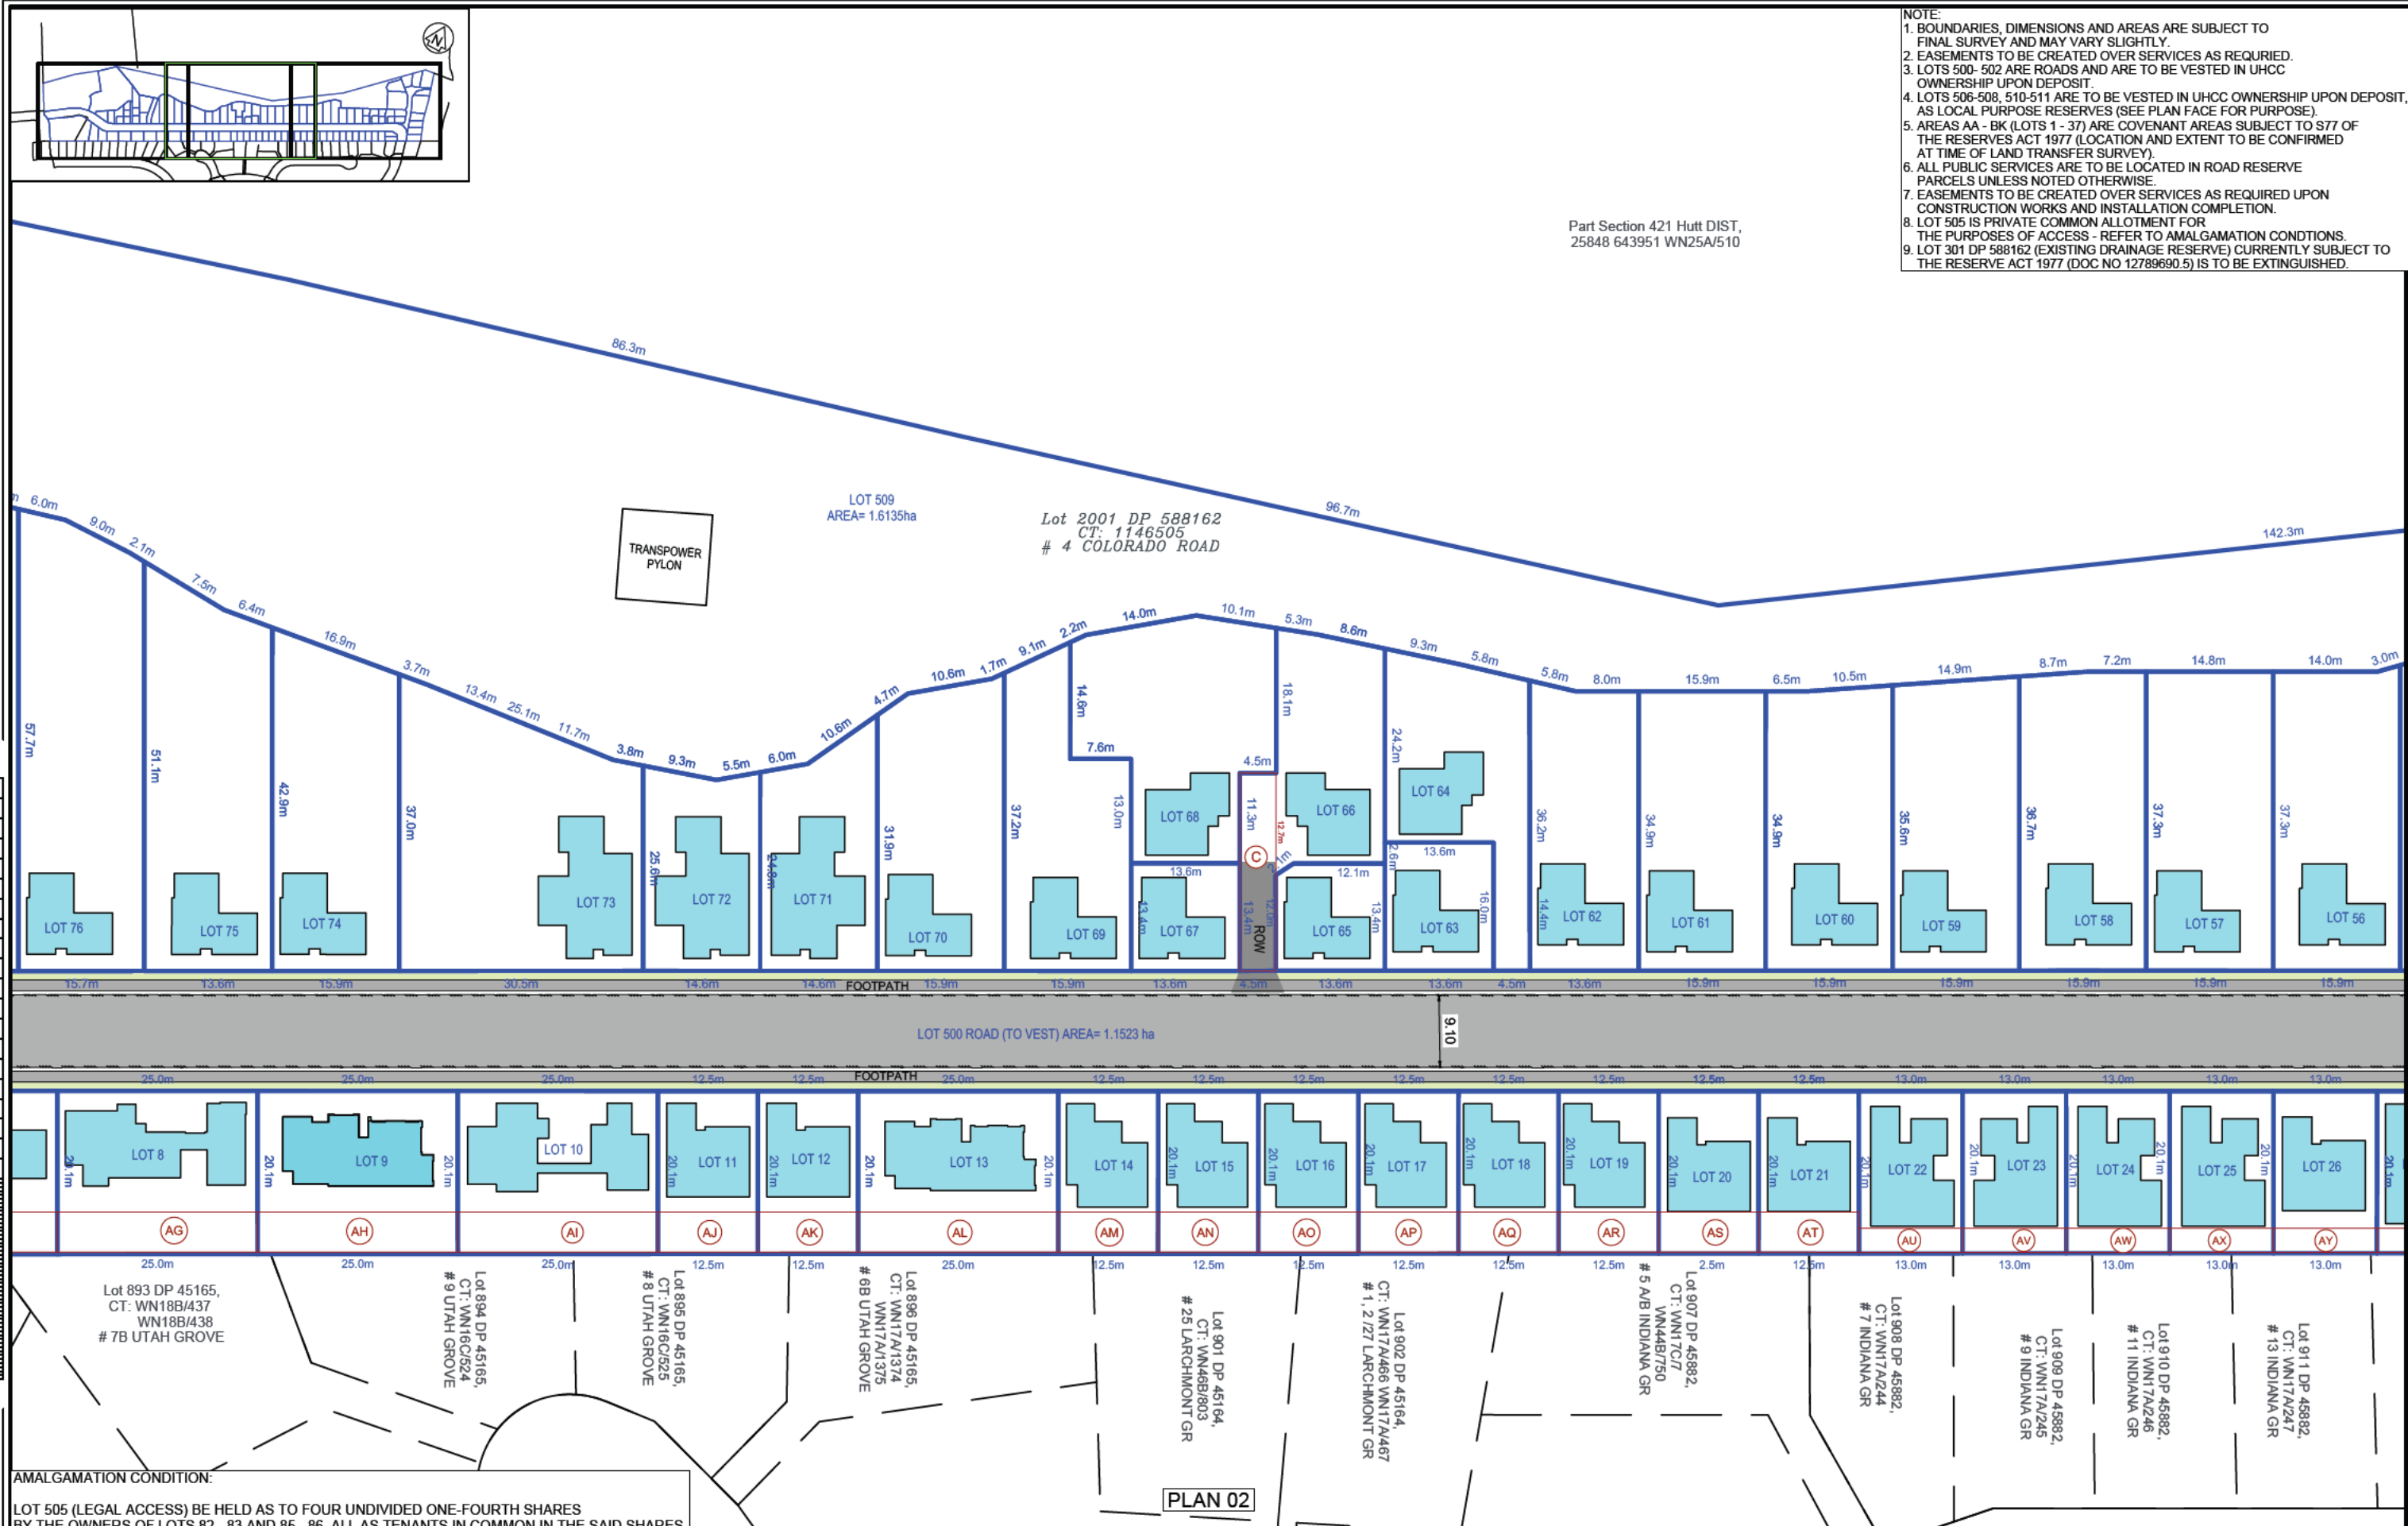

NOTE:
1. BOUNDARIES, DIMENSIONS AND AREAS ARE SUBJECT TO FINAL SURVEY AND MAY VARY SLIGHTLY.
2. EASEMENTS TO BE CREATED OVER SERVICES AS REQUIRED.
3. LOTS 500- 502 ARE ROADS AND ARE TO BE VESTED IN UHCC OWNERSHIP UPON DEPOSIT.
4. LOTS 506-508, 510-511 ARE TO BE VESTED IN UHCC OWNERSHIP UPON DEPOSIT, AS LOCAL PURPOSE RESERVES (SEE PLAN FACE FOR PURPOSE).
5. AREAS AA - BK (LOTS 1 - 37) ARE COVENANT AREAS SUBJECT TO S77 OF THE RESERVES ACT 1977 (LOCATION AND EXTENT TO BE CONFIRMED AT TIME OF LAND TRANSFER SURVEY).
6. ALL PUBLIC SERVICES ARE TO BE LOCATED IN ROAD RESERVE PARCELS UNLESS NOTED OTHERWISE.
7. EASEMENTS TO BE CREATED OVER SERVICES AS REQUIRED UPON CONSTRUCTION WORKS AND INSTALLATION COMPLETION.
8. LOT 505 IS PRIVATE COMMON ALLOTMENT FOR THE PURPOSES OF ACCESS - REFER TO AMALGAMATION CONDITIONS.
9. LOT 301 DP 588162 (EXISTING DRAINAGE RESERVE) CURRENTLY SUBJECT TO THE RESERVE ACT 1977 (DOC NO 12789690.5) IS TO BE EXTINGUISHED.


AMALGAMATION CONDITION:
LOT 505 (LEGAL ACCESS) BE HELD AS TO FOUR UNDIVIDED ONE-FOURTH SHARES BY THE OWNERS OF LOTS 82 - 83 AND 85 - 86, ALL AS TENANTS IN COMMON IN THE SAID SHARES.

Scale on A3 HORZ 1:750 VERT 1:750 Chainage Ch to Ch			Drawn PD Designed Modelled Project: Cannons Point East Block Scheme plan		REALTIME SURVEY TUKUTAHU	CONSTRUCTION LAND DEVELOPMENT SURVEY	Title LOTS 1 - 99, 500 - 511 BEING A PROPOSED SUBDIVISION OF LOTS 2001 & 301 DP 588162 SUBDIVISION SCHEME PLAN 2 & 4 COLORADO ROAD, TOTARA PARK, UPPER HUTT	Dwg. No. J2600090 SC EAST-03 Client Simon Z Issue 01
01 00	BASED ON REVISED ARCHITECTURAL PLANS FOR CONSENT	KGM KGM	15/06/2026	Approved Date				

Date plotted: Thu Jun 25 10:52:31 2026

Scale bar for indicative use only, for critical measurements use stated dimensions or contact Real Time Survey Ltd for confirmation

SCALE 1 : 1 1 : 750 (A3)

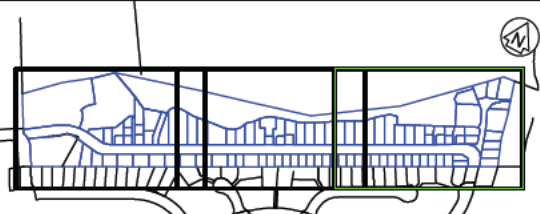

AMALGAMATION CONDITION:
LOT 505 (LEGAL ACCESS) BE HELD AS TO FOUR UNDIVIDED ONE-FOURTH SHARES
BY THE OWNERS OF LOTS 82 - 83 AND 85 - 86, ALL AS TENANTS IN COMMON IN THE SAID SHARES.

- NOTE:
1. BOUNDARIES, DIMENSIONS AND AREAS ARE SUBJECT TO FINAL SURVEY AND MAY VARY SLIGHTLY.
 2. EASEMENTS TO BE CREATED OVER SERVICES AS REQUIRED.
 3. LOTS 500- 502 ARE ROADS AND ARE TO BE VESTED IN UHCC OWNERSHIP UPON DEPOSIT.
 4. LOTS 506-508, 510-511 ARE TO BE VESTED IN UHCC OWNERSHIP UPON DEPOSIT, AS LOCAL PURPOSE RESERVES (SEE PLAN FACE FOR PURPOSE).
 5. AREAS AA - BK (LOTS 1 - 37) ARE COVENANT AREAS SUBJECT TO S77 OF THE RESERVES ACT 1977 (LOCATION AND EXTENT TO BE CONFIRMED AT TIME OF LAND TRANSFER SURVEY).
 6. ALL PUBLIC SERVICES ARE TO BE LOCATED IN ROAD RESERVE PARCELS UNLESS NOTED OTHERWISE.
 7. EASEMENTS TO BE CREATED OVER SERVICES AS REQUIRED UPON CONSTRUCTION WORKS AND INSTALLATION COMPLETION.
 8. LOT 505 IS PRIVATE COMMON ALLOTMENT FOR THE PURPOSES OF ACCESS - REFER TO AMALGAMATION CONDITONS.
 9. LOT 301 DP 588162 (EXISTING DRAINAGE RESERVE) CURRENTLY SUBJECT TO THE RESERVE ACT 1977 (DOC NO 12789690.5) IS TO BE EXTINGUISHED.



Issue	Description	Approved	Date
01	BASED ON REVISED ARCHITECTURAL PLANS	KGM	15/06/2026
00	FOR CONSENT	KGM	

Scale on A3	HORZ 1:750
	VERT 1:750
Chainage	Ch to Ch
Drawn	PD
Designed	
Modelled	
Project	Cannons Point East Block Scheme plan

REALTIME SURVEY
TUKUTAHU

CONSTRUCTION
LAND DEVELOPMENT
SURVEY

LOTS 1 - 99, 500 - 511 BEING A PROPOSED
SUBDIVISION OF LOTS 2001 & 301 DP 588162
SUBDIVISION SCHEME PLAN
2 & 4 COLORADO ROAD, TOTARA PARK,
UPPER HUTT

Dwg. No.	J2600090 SC EAST-04
Client	Simon Z
Issue	01

SCHEDULE OF LOT AREAS	
LOT NUMBER	LOT AREA
1	563m²
2	405m²
3	467m²
4	509m²
5	510m²
6	510m²
7	510m²
8	510m²
9	509m²
10	509m²
11	255m²
12	255m²
13	509m²
14	254m²
15	254m²
16	254m²
17	254m²
18	254m²
19	254m²
20	254m²
21	254m²
22	263m²
23	263m²
24	262m²
25	263m²
26	262m²
27	262m²
28	262m²
29	262m²
30	262m²
31	262m²
32	263m²
33	261m²
34	262m²

SCHEDULE OF LOT AREAS	
LOT NUMBER	LOT AREA
35	262m²
36	261m²
37	261m²
38	212m²
39	247m²
40	291m²
41	316m²
42	186m²
43	310m²
44	196m²
45	207m²
46	203m²
47	321m²
48	204m²
49	213m²
50	481m²
51	489m²
52	497m²
53	805m²
54	706m²
55	640m²
56	593m²
57	592m²
58	589m²
59	574m²
60	557m²
61	554m²
62	479m²
63	218m²
64	476m²
65	172m²
66	410m²
67	183m²
68	711m²

SCHEDULE OF LOT AREAS	
LOT NUMBER	LOT AREA
69	524m²
70	557m²
71	402m²
72	360m²
73	946m²
74	634m²
75	745m²
76	863m²
77	794m²
78	533m²
79	326m²
80	792m²
81	210m²
82	219m²
83	476m²
84	197m²
85	178m²
86	205m²
87	196m²
88	359m²
89	354m²
90	353m²
91	6890m²
92	395m²
93	392m²
94	379m²
95	419m²
96	329m²
97	767m²
98	528m²
99	695m²

MEMORANDUM OF PROPOSED EASEMENTS			
PURPOSE	SHOWN	BURDENED LAND	BENEFITED LAND
RIGHT OF WAY RIGHT TO CONVEY WATER, RIGHT TO CONVEY ELECTRICITY, RIGHT TO CONVEY TELECOMMUNICATIONS, RIGHT TO DRAIN WATER RIGHT TO DRAIN SEWAGE	A	PROPOSED LOT 43	PROPOSED LOT 45
	B	PROPOSED LOT 47	PROPOSED LOT 49
	C	PROPOSED LOT 66	PROPOSED LOTS 68
RIGHT OF WAY	D	PROPOSED LOT 38	PROPOSED LOT 39

MEMORANDUM OF EXISTING EASEMENTS TO SURRENDER			
PURPOSE	SHOWN	BURDENED LAND	INSTRUMENT NUMBER
RIGHT DO DRAIN WATER	F DP 588162	LOT 2001 DP 588162	12397629.8
	G 588162		12789690.6

SCHEDULES OF LOT AREAS & EASEMENTS

00	FOR CONSENT	KGM	
Issue	Description	Approved	Date

Scale on A3
HORZ 1:1000

VERT 1:1000

Chainage
Ch to Ch


Drawn	pd
Designed	
Modelled	
Project	Cannons Point East Block Scheme plan



CONSTRUCTION
LAND DEVELOPMENT
SURVEY

Title	LOTS 1 - 129, 500 - 511 BEING A PROPOSED SUBDIVISION OF LOTS 2001 & 301 DP 588162 SUBDIVISION SCHEME PLAN 2 & 4 COLORADO ROAD, TOTARA PARK, UPPER HUTT
-------	--

Dwg. No.	J2600090 SC-05
Client	Simon Z
Issue	00

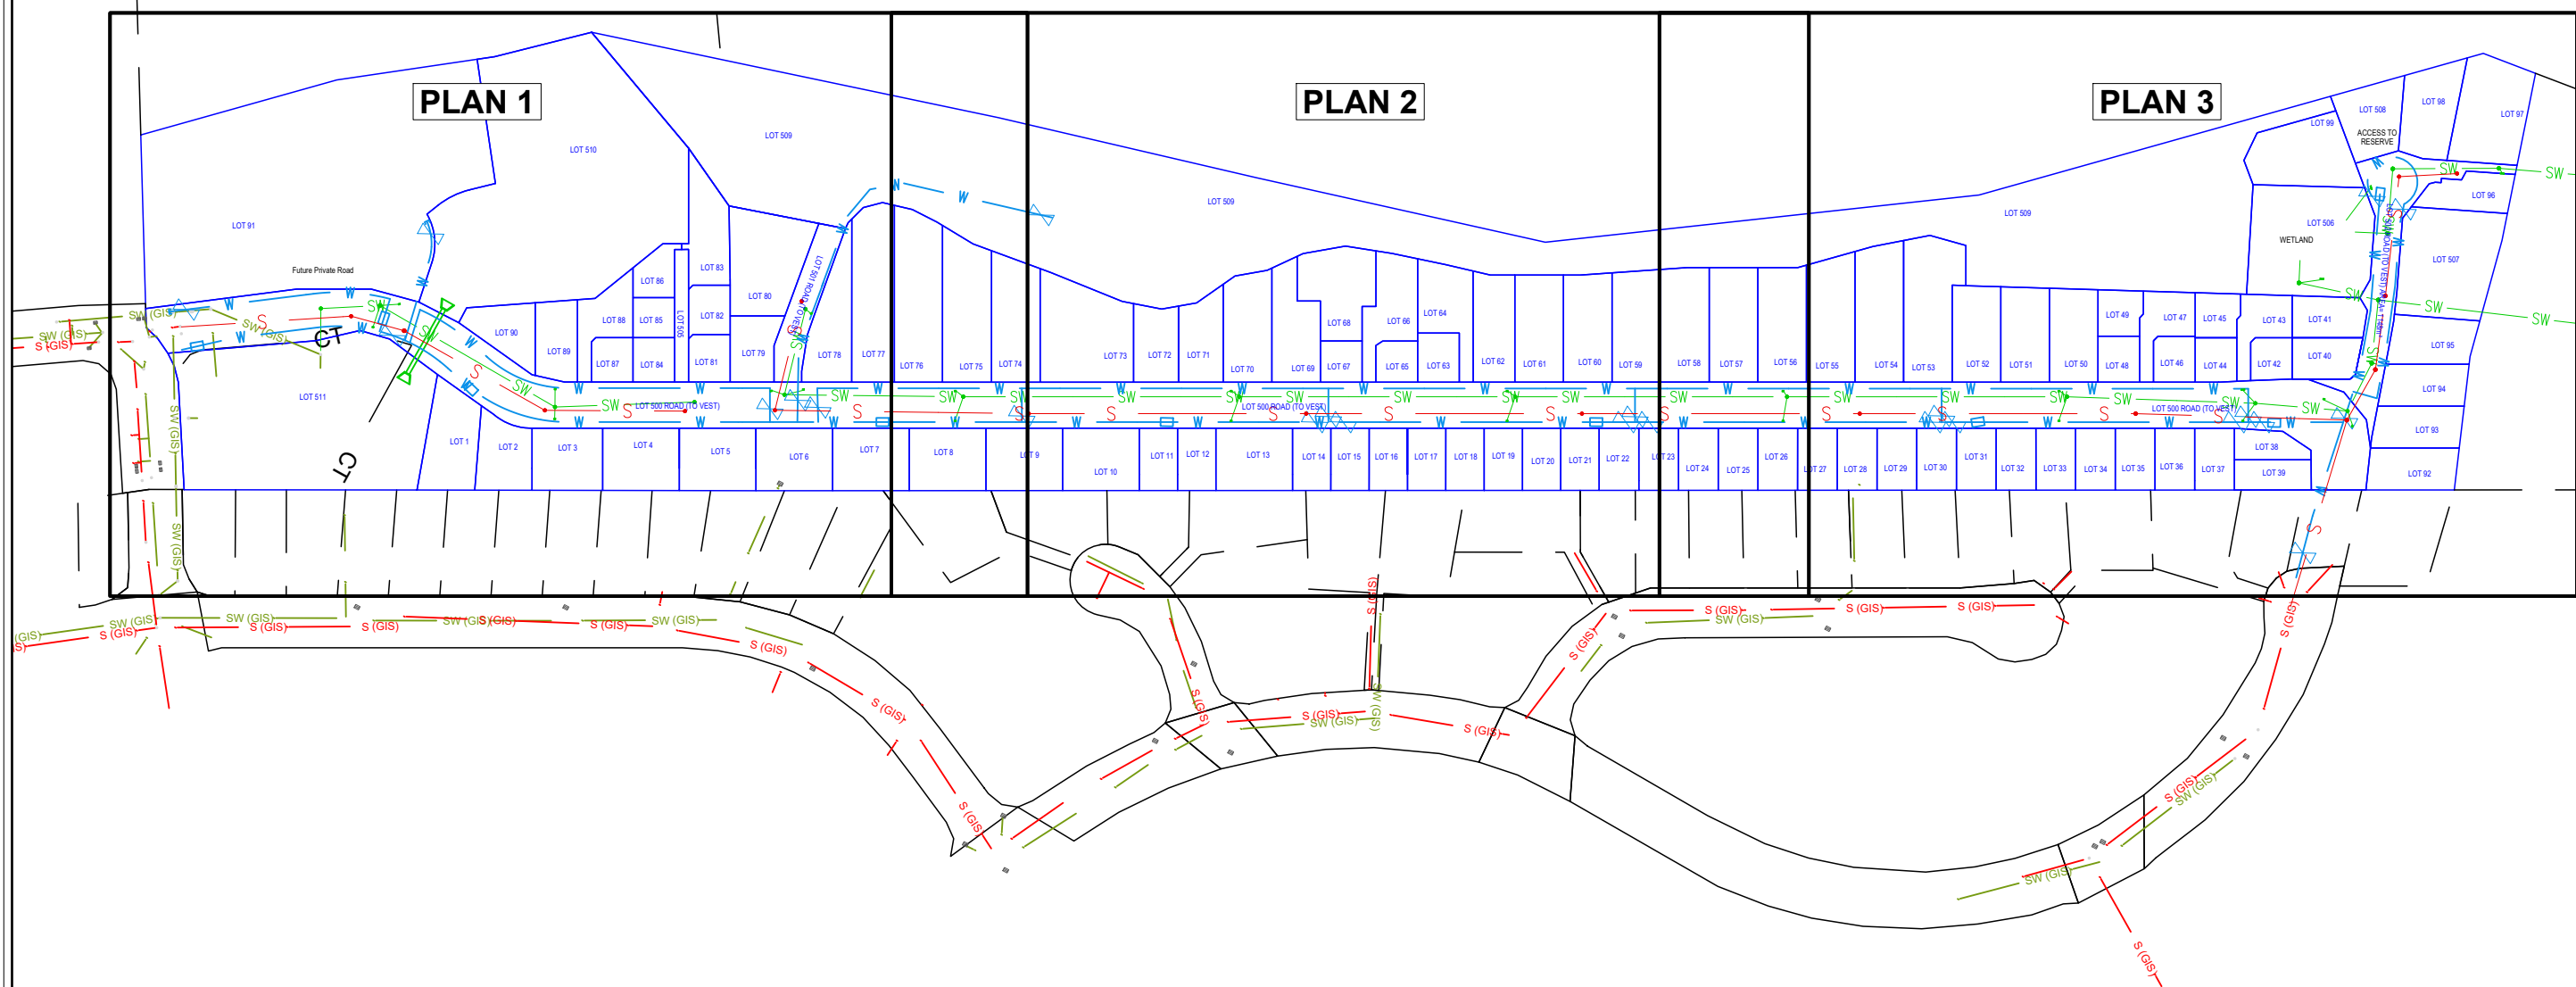

NOTE:
1. SERVICE DESIGN AND LEVELS ARE INDICATIVE
AND SUBJECT TO FINAL ENGINEERING DESIGN.
2. SERVICES IN GREY TO BE REDUNDANT

OVERVIEW PLAN

01	BASED ON REVISED ARCHITECTURAL PLANS	KGM	15/06/2026
00	FOR CONSENT	KGM	
Issue	Description	Approved	Date

Scale on A3	
HORZ 1:2200	
VERT 1:2200	
Chainage	
Ch to Ch	

Drawn	PD
Designed	
Modelled	
Project	Cannons Point East Block Scheme plan

REALTIME
SURVEY
TUKUTAHU


CONSTRUCTION
LAND DEVELOPMENT
SURVEY

Title	LOTS 1 - 99, 500 - 511 BEING A PROPOSED SUBDIVISION OF LOTS 2001 & 301 DP 588162 SUBDIVISION SCHEME PLAN, SERVICES 2 & 4 COLORADO ROAD, TOTARA PARK, UPPER HUTT
-------	---

Dwg. No.	J2600090 SC EAST-06
Client	Simon Z
Issue	01

Scale bar for indicative use only, for critical measurements use stated dimensions or contact Real Time Survey Ltd for confirmation

SCALE 1 : 750(A3)

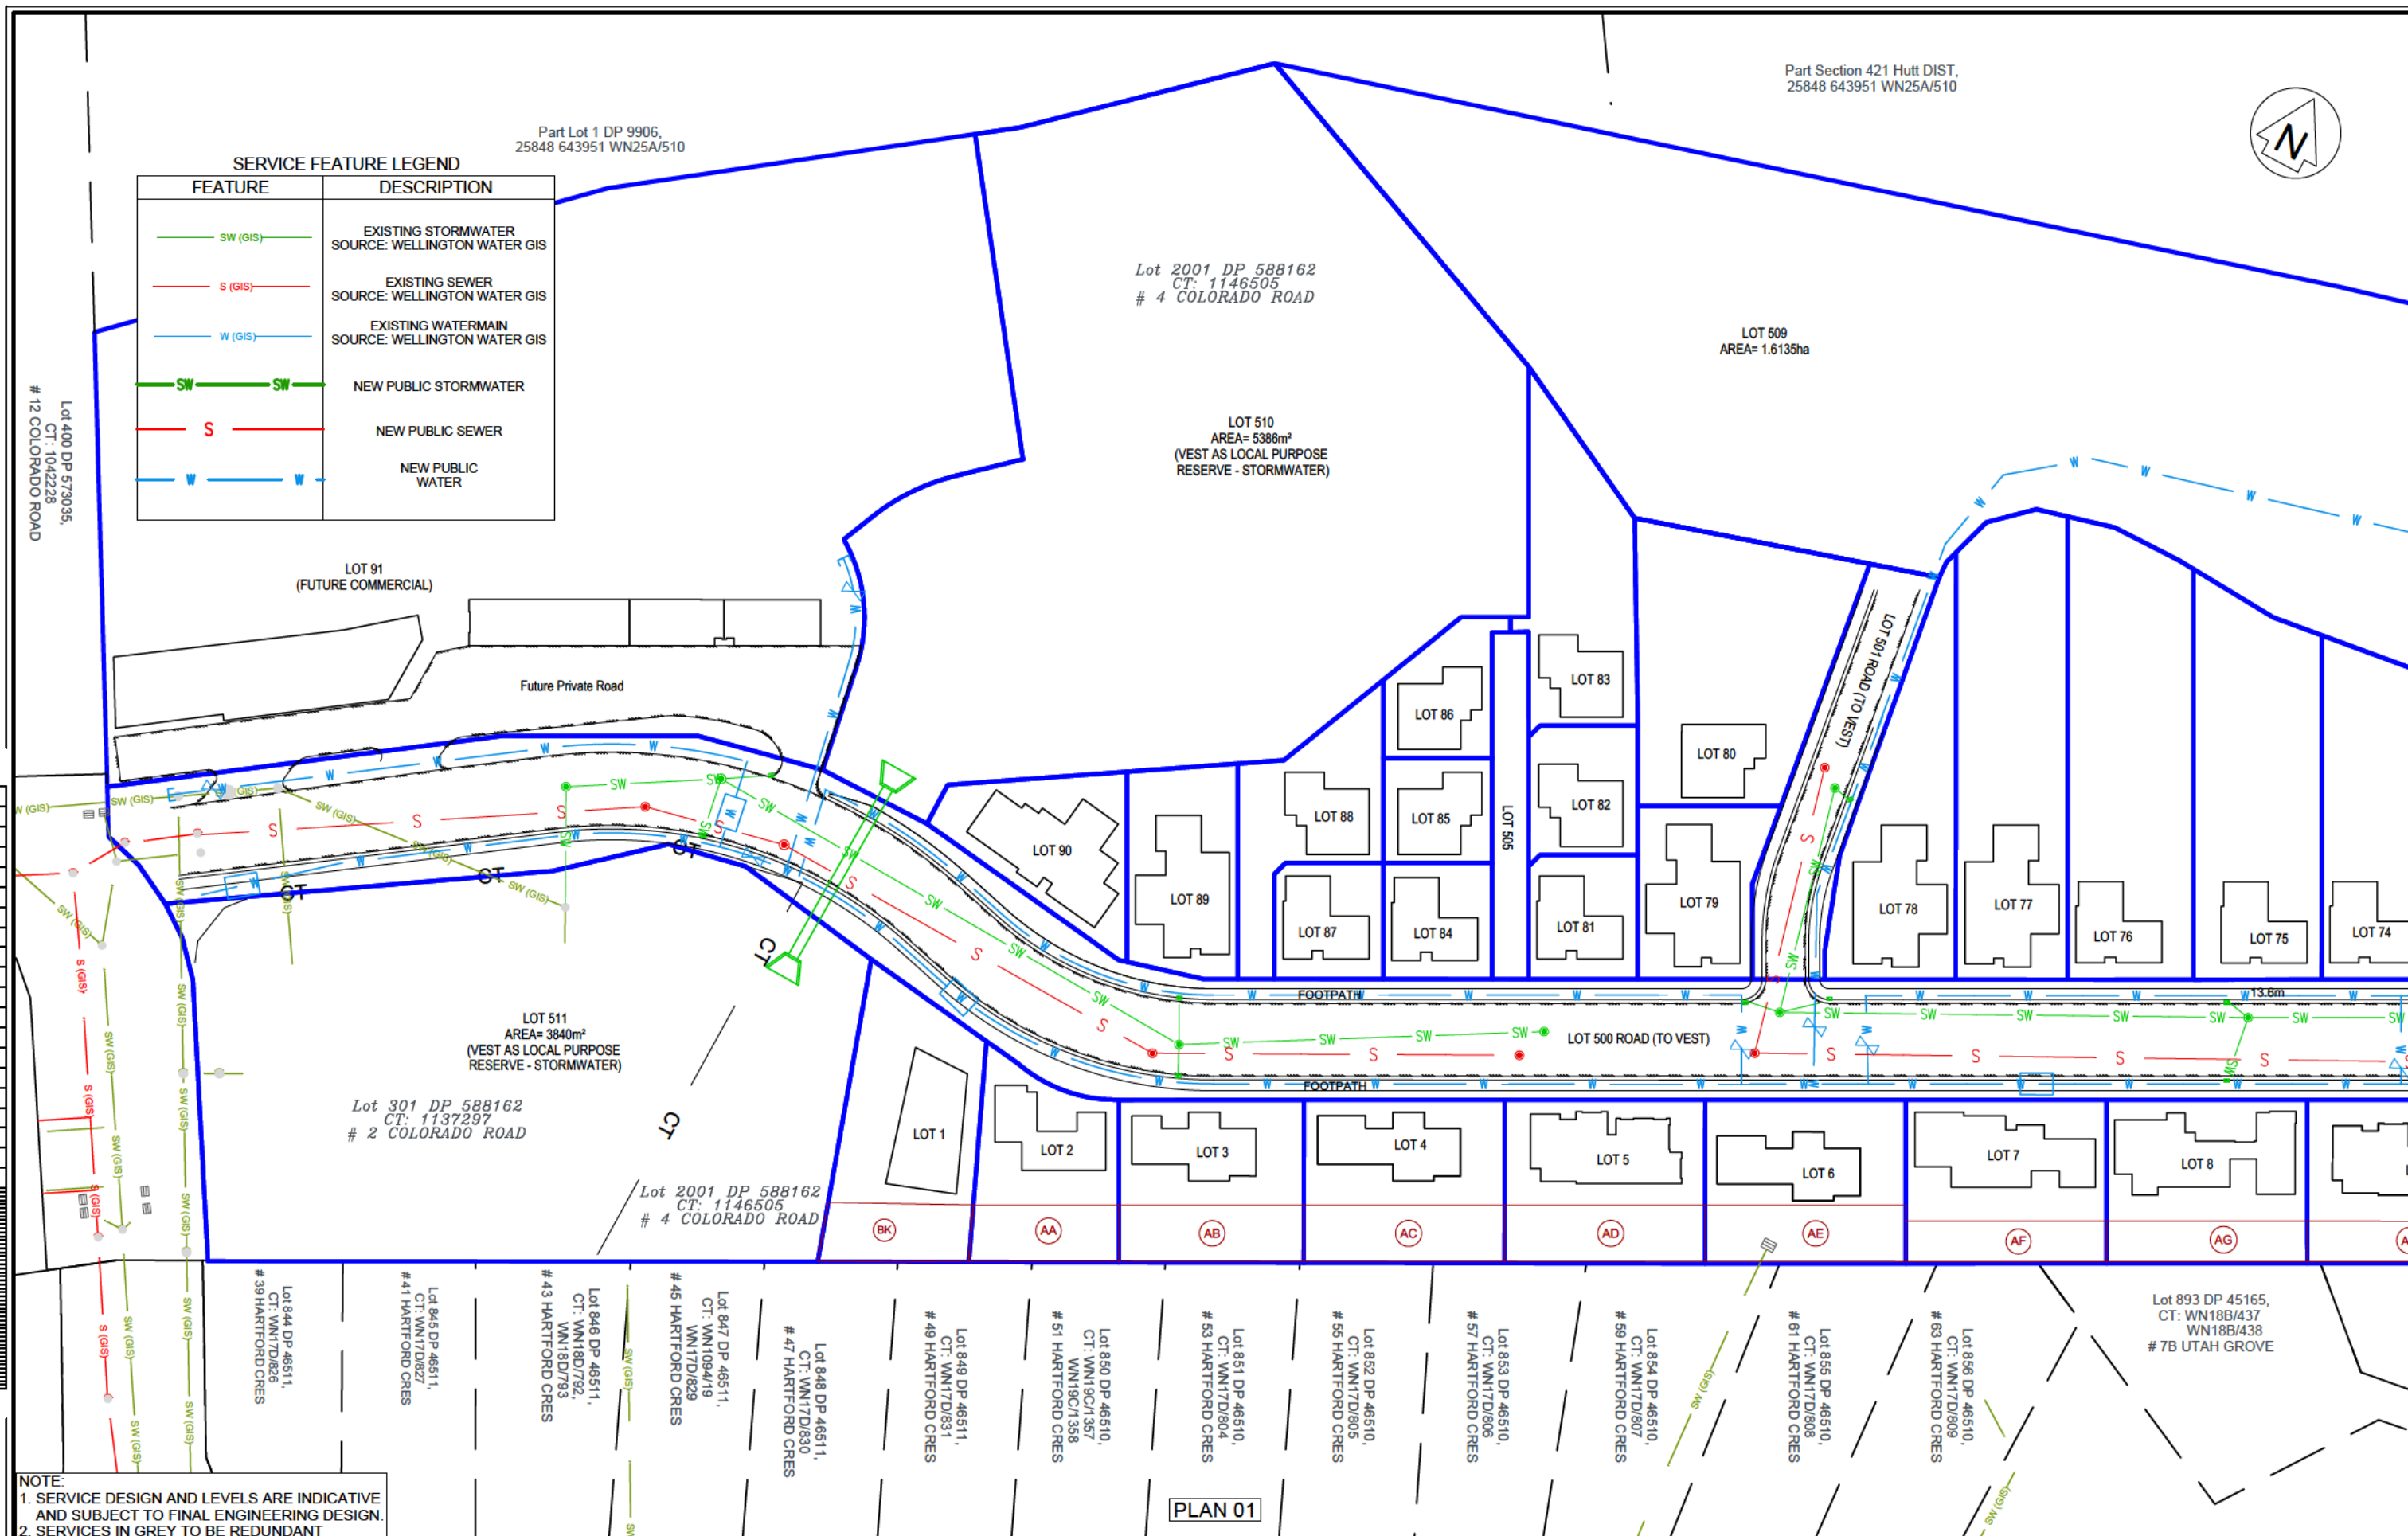

page 7 / 9 pages

01	BASED ON REVISED ARCHITECTURAL PLANS	KGM	15/06/2026
00	FOR CONSENT	KGM	
Issue	Description	Approved	Date

Scale on A3	HORZ 1:750
	VERT 1:750
Chainage	Ch to Ch

Drawn	PD
Designed	
Modelled	
Project	Cannons Point East Block Scheme plan

REALTIME SURVEY
TUKUTAHU

CONSTRUCTION
LAND DEVELOPMENT
SURVEY


Title	LOTS 1 - 99, 500 - 511 BEING A PROPOSED SUBDIVISION OF LOTS 2001 & 301 DP 588162 SUBDIVISION SCHEME PLAN, SERVICES
	2 & 4 COLORADO ROAD, TOTARA PARK, UPPER HUTT

Dwg. No.	J2600090 SC EAST-07
Client	Simon Z
Issue	01

Date plotted: Thu Jun 25 10:52:57 2026

Scale bar for indicative use only, for critical measurements use stated dimensions or contact Real Time Survey Ltd for confirmation

SCALE 1 : 750(A3)

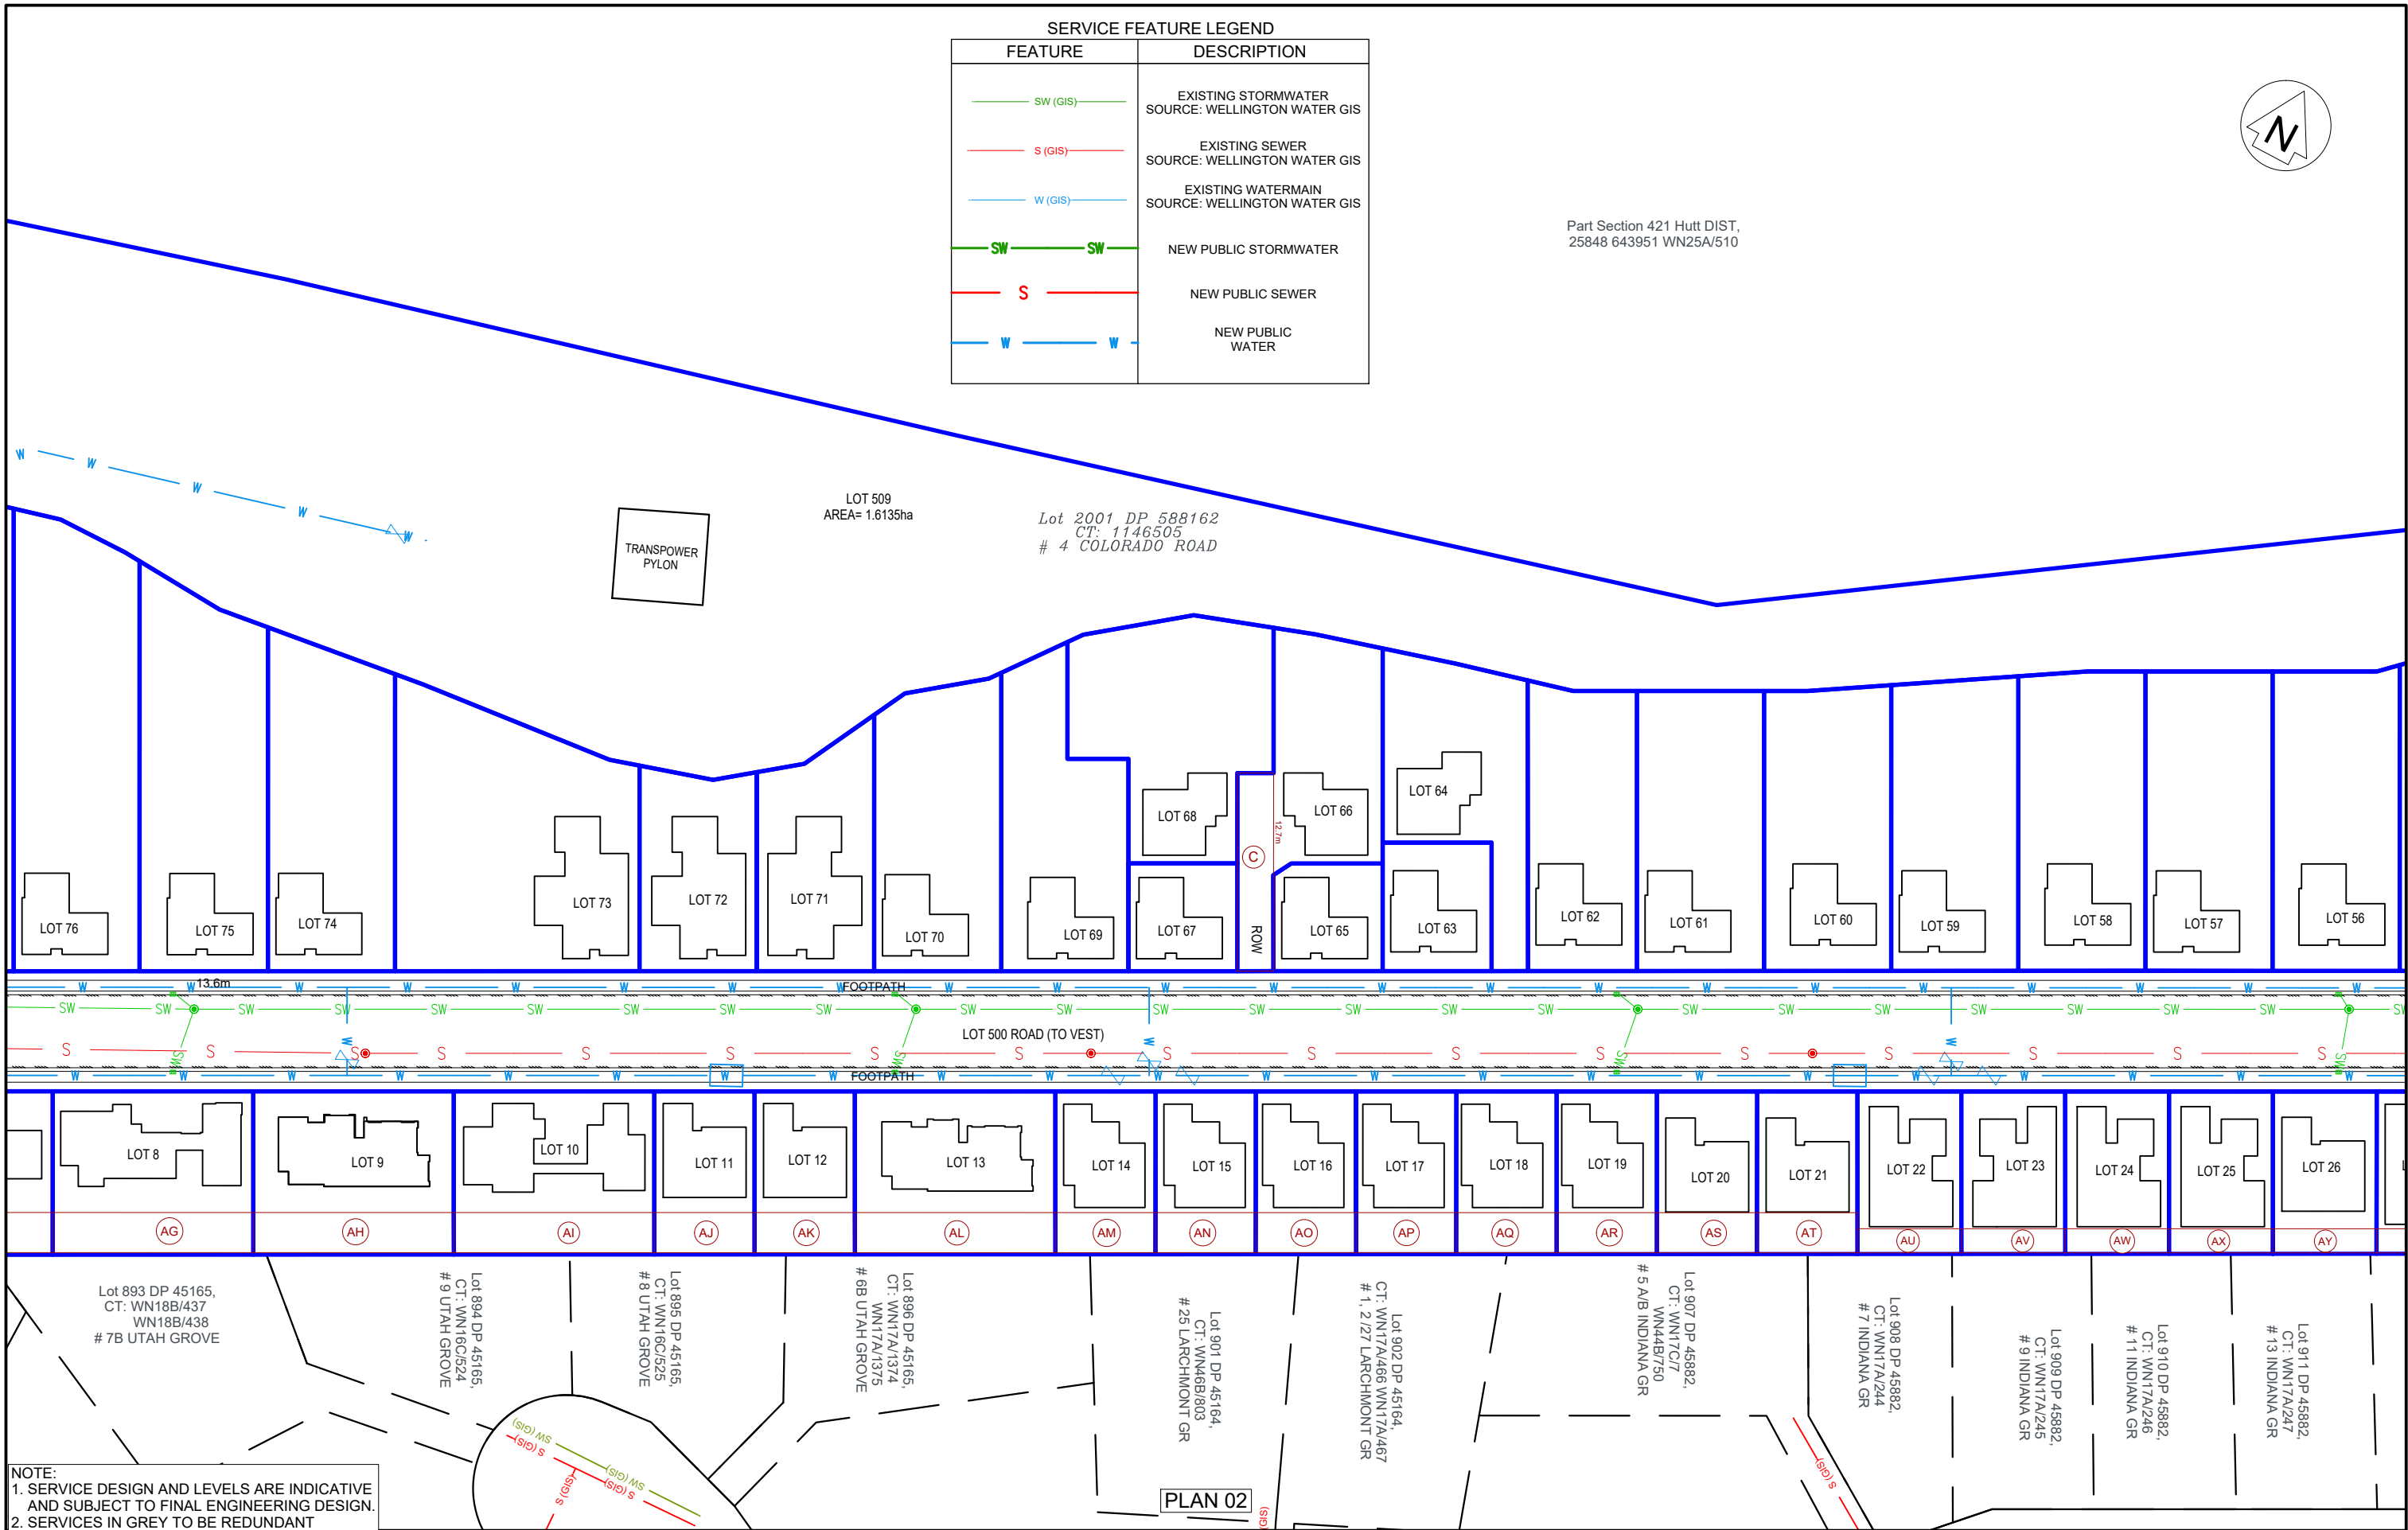

NOTE:
1. SERVICE DESIGN AND LEVELS ARE INDICATIVE
AND SUBJECT TO FINAL ENGINEERING DESIGN.
2. SERVICES IN GREY TO BE REDUNDANT

01	BASED ON REVISED ARCHITECTURAL PLANS	KGM	15/06/2026
00	FOR CONSENT	KGM	
Issue	Description	Approved	Date

Scale on A3
HORZ 1:750
VERT 1:750
Chainage
Ch to Ch

Drawn	PD
Designed	
Modelled	
Project	Cannons Point East Block Scheme plan

REALTIME
SURVEY
TUKUTAHİ

CONSTRUCTION
LAND DEVELOPMENT
SURVEY

Title	LOTS 1 - 99, 500 - 511 BEING A PROPOSED SUBDIVISION OF LOTS 2001 & 301 DP 588162 SUBDIVISION SCHEME PLAN, SERVICES 2 & 4 COLORADO ROAD, TOTARA PARK, UPPER HUTT
-------	---


Dwg. No.	J2600090 SC EAST-08
Client	Simon Z
Issue	01

page 8 / 9 pages

Date plotted: Thu Jun 25 10:53:03 2026

Scale bar for indicative use only, for critical measurements use stated dimensions or contact Real Time Survey Ltd for confirmation

SCALE 1:1500 (A3)

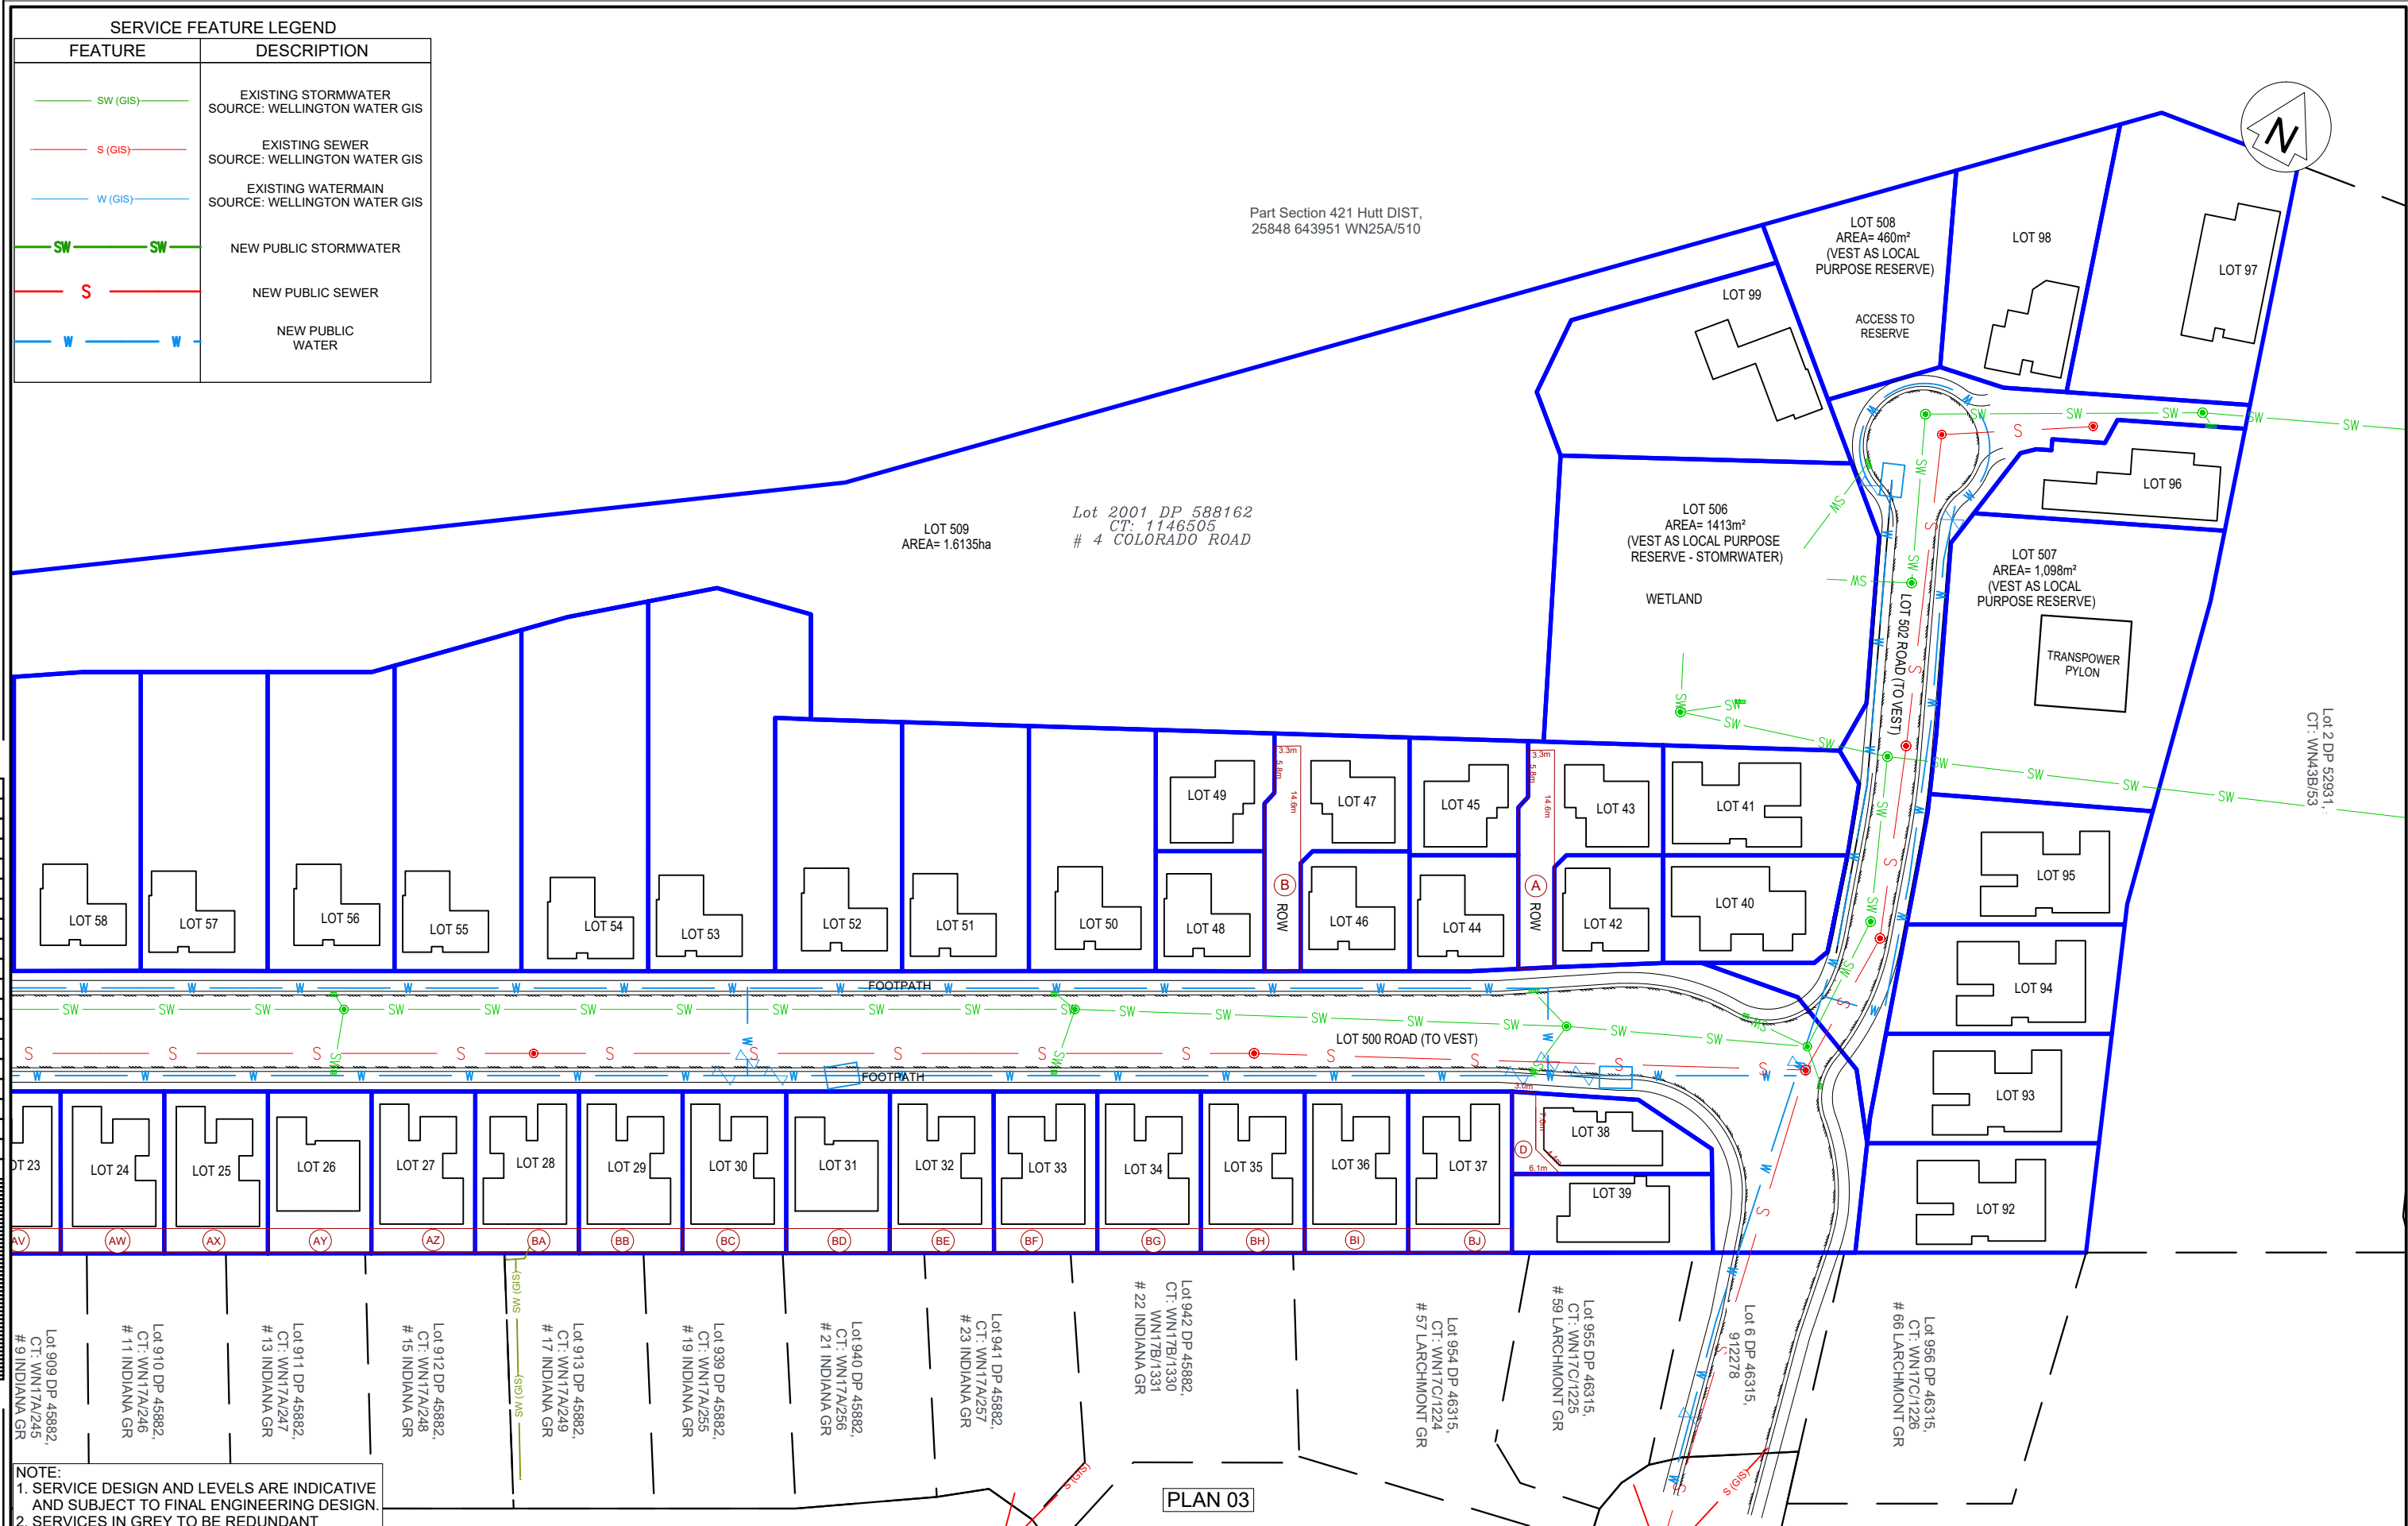

01	BASED ON REVISED ARCHITECTURAL PLANS	KGM	15/06/2026
00	FOR CONSENT	KGM	
Issue	Description	Approved	Date

Scale on A3	
HORZ 1:750	
VERT 1:750	
Chainage	
Ch to Ch	

Drawn	PD
Designed	
Modelled	
Project	Cannons Point East Block Scheme plan

REALTIME
SURVEY
TUKUTAHİ

CONSTRUCTION
LAND DEVELOPMENT
SURVEY

Title

LOTS 1 - 99, 500 - 511 BEING A PROPOSED
SUBDIVISION OF LOTS 2001 & 301 DP 588162
SUBDIVISION SCHEME PLAN, SERVICES
2 & 4 COLORADO ROAD, TOTARA PARK,
UPPER HUTT

Dwg. No.


J2600090 SC EAST-09

Client

Simon Z

Issue

01

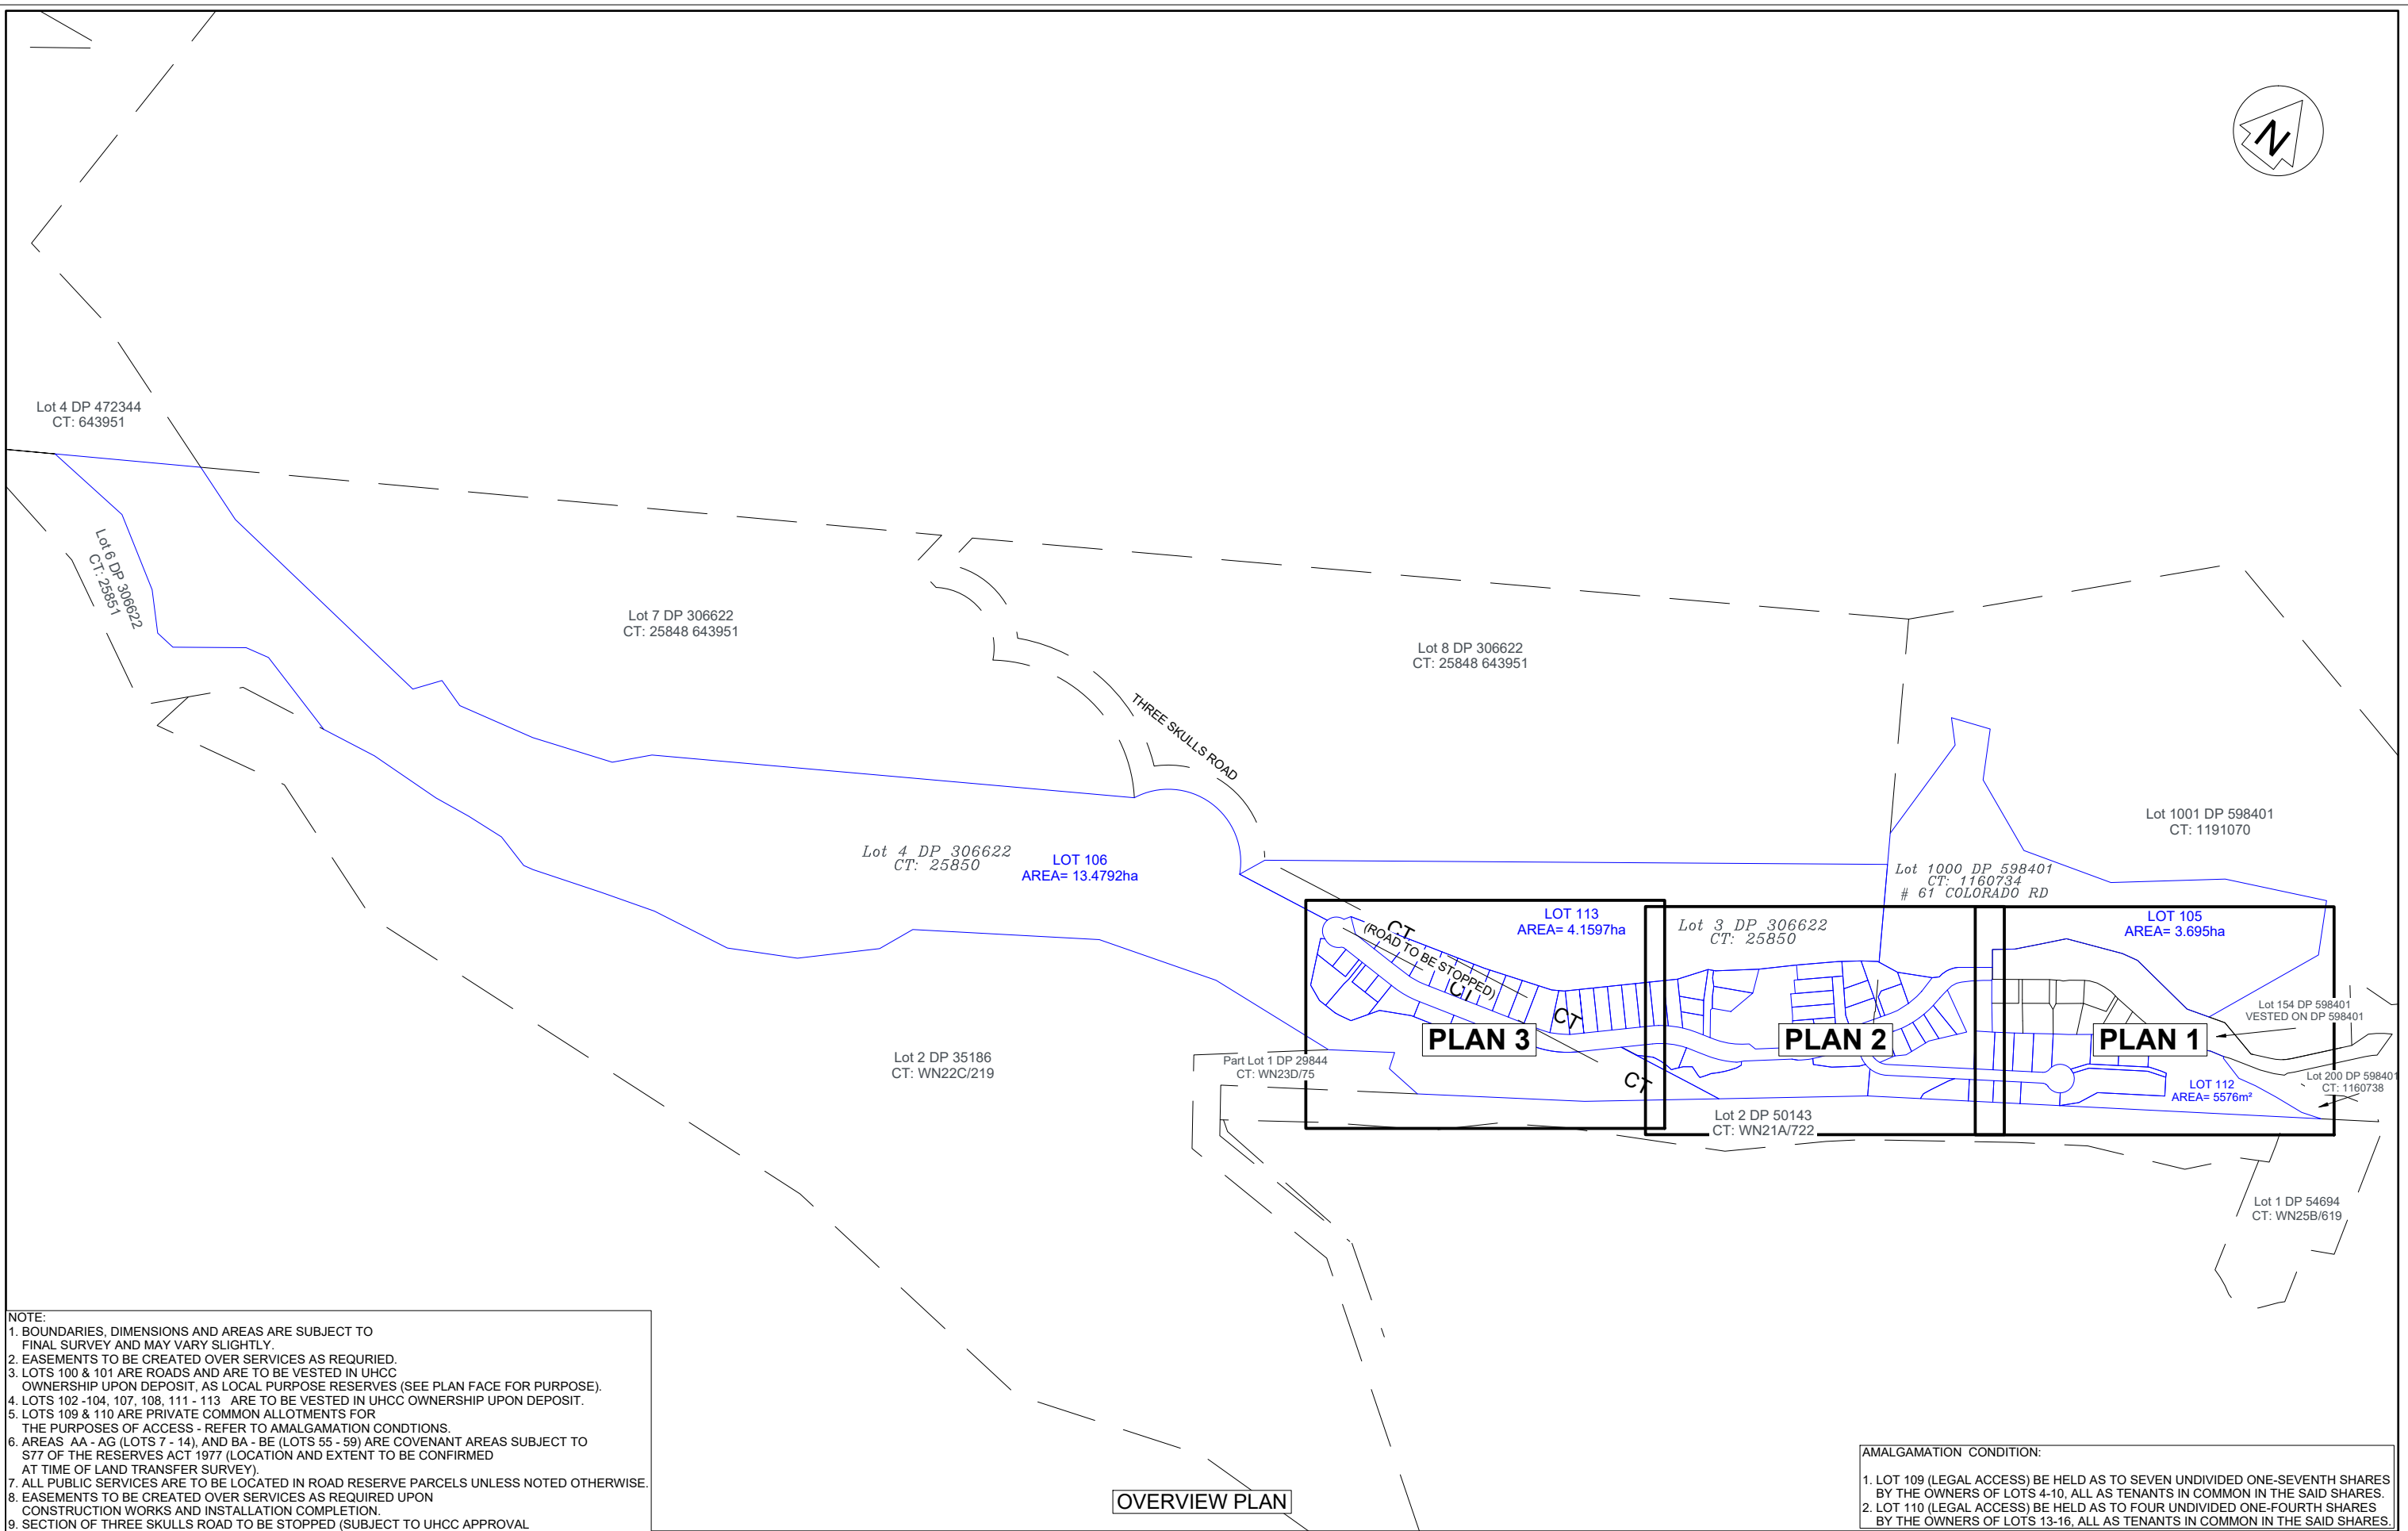

NOTE:
1. BOUNDARIES, DIMENSIONS AND AREAS ARE SUBJECT TO FINAL SURVEY AND MAY VARY SLIGHTLY.
2. EASEMENTS TO BE CREATED OVER SERVICES AS REQUIRED.
3. LOTS 100 & 101 ARE ROADS AND ARE TO BE VESTED IN UHCC OWNERSHIP UPON DEPOSIT, AS LOCAL PURPOSE RESERVES (SEE PLAN FACE FOR PURPOSE).
4. LOTS 102 -104, 107, 108, 111 - 113 ARE TO BE VESTED IN UHCC OWNERSHIP UPON DEPOSIT.
5. LOTS 109 & 110 ARE PRIVATE COMMON ALLOTMENTS FOR THE PURPOSES OF ACCESS - REFER TO AMALGAMATION CONDITONS.
6. AREAS AA - AG (LOTS 7 - 14), AND BA - BE (LOTS 55 - 59) ARE COVENANT AREAS SUBJECT TO S77 OF THE RESERVES ACT 1977 (LOCATION AND EXTENT TO BE CONFIRMED AT TIME OF LAND TRANSFER SURVEY).
7. ALL PUBLIC SERVICES ARE TO BE LOCATED IN ROAD RESERVE PARCELS UNLESS NOTED OTHERWISE.
8. EASEMENTS TO BE CREATED OVER SERVICES AS REQUIRED UPON CONSTRUCTION WORKS AND INSTALLATION COMPLETION.
9. SECTION OF THREE SKULLS ROAD TO BE STOPPED (SUBJECT TO UHCC APPROVAL)

AMALGAMATION CONDITION:
1. LOT 109 (LEGAL ACCESS) BE HELD AS TO SEVEN UNDIVIDED ONE-SEVENTH SHARES BY THE OWNERS OF LOTS 4-10, ALL AS TENANTS IN COMMON IN THE SAID SHARES.
2. LOT 110 (LEGAL ACCESS) BE HELD AS TO FOUR UNDIVIDED ONE-FOURTH SHARES BY THE OWNERS OF LOTS 13-16, ALL AS TENANTS IN COMMON IN THE SAID SHARES.

00	FOR CONSENT	KGM	
Issue	Description	Approved	Date

Scale on A3
HORZ 1:5000
VERT 1:5000
Chainage
Ch to Ch

Drawn	PD
Designed	
Modelled	
Project	Cannons point West Block Scheme Plan

REALTIME
SURVEY
TUKUTAHİ


CONSTRUCTION
LAND DEVELOPMENT
SURVEY

Title
LOTS 1 - 65, 100 - 113 BEING A PROPOSED SUBDIVISION
OF LOT 1001 DP 588162, LOTS 3 & 4 DP306622
SUBDIVISION SCHEME PLAN
61 COLORADO ROAD, TOTARA PARK,
UPPER HUTT

Dwg. No.	J2600090 SC WEST-01
Client	Simon Z
Issue	00

Scale bar for indicative use only, for critical measurements use stated dimensions or contact Real Time Survey Ltd for confirmation

SCALE 1 : 750(A3)

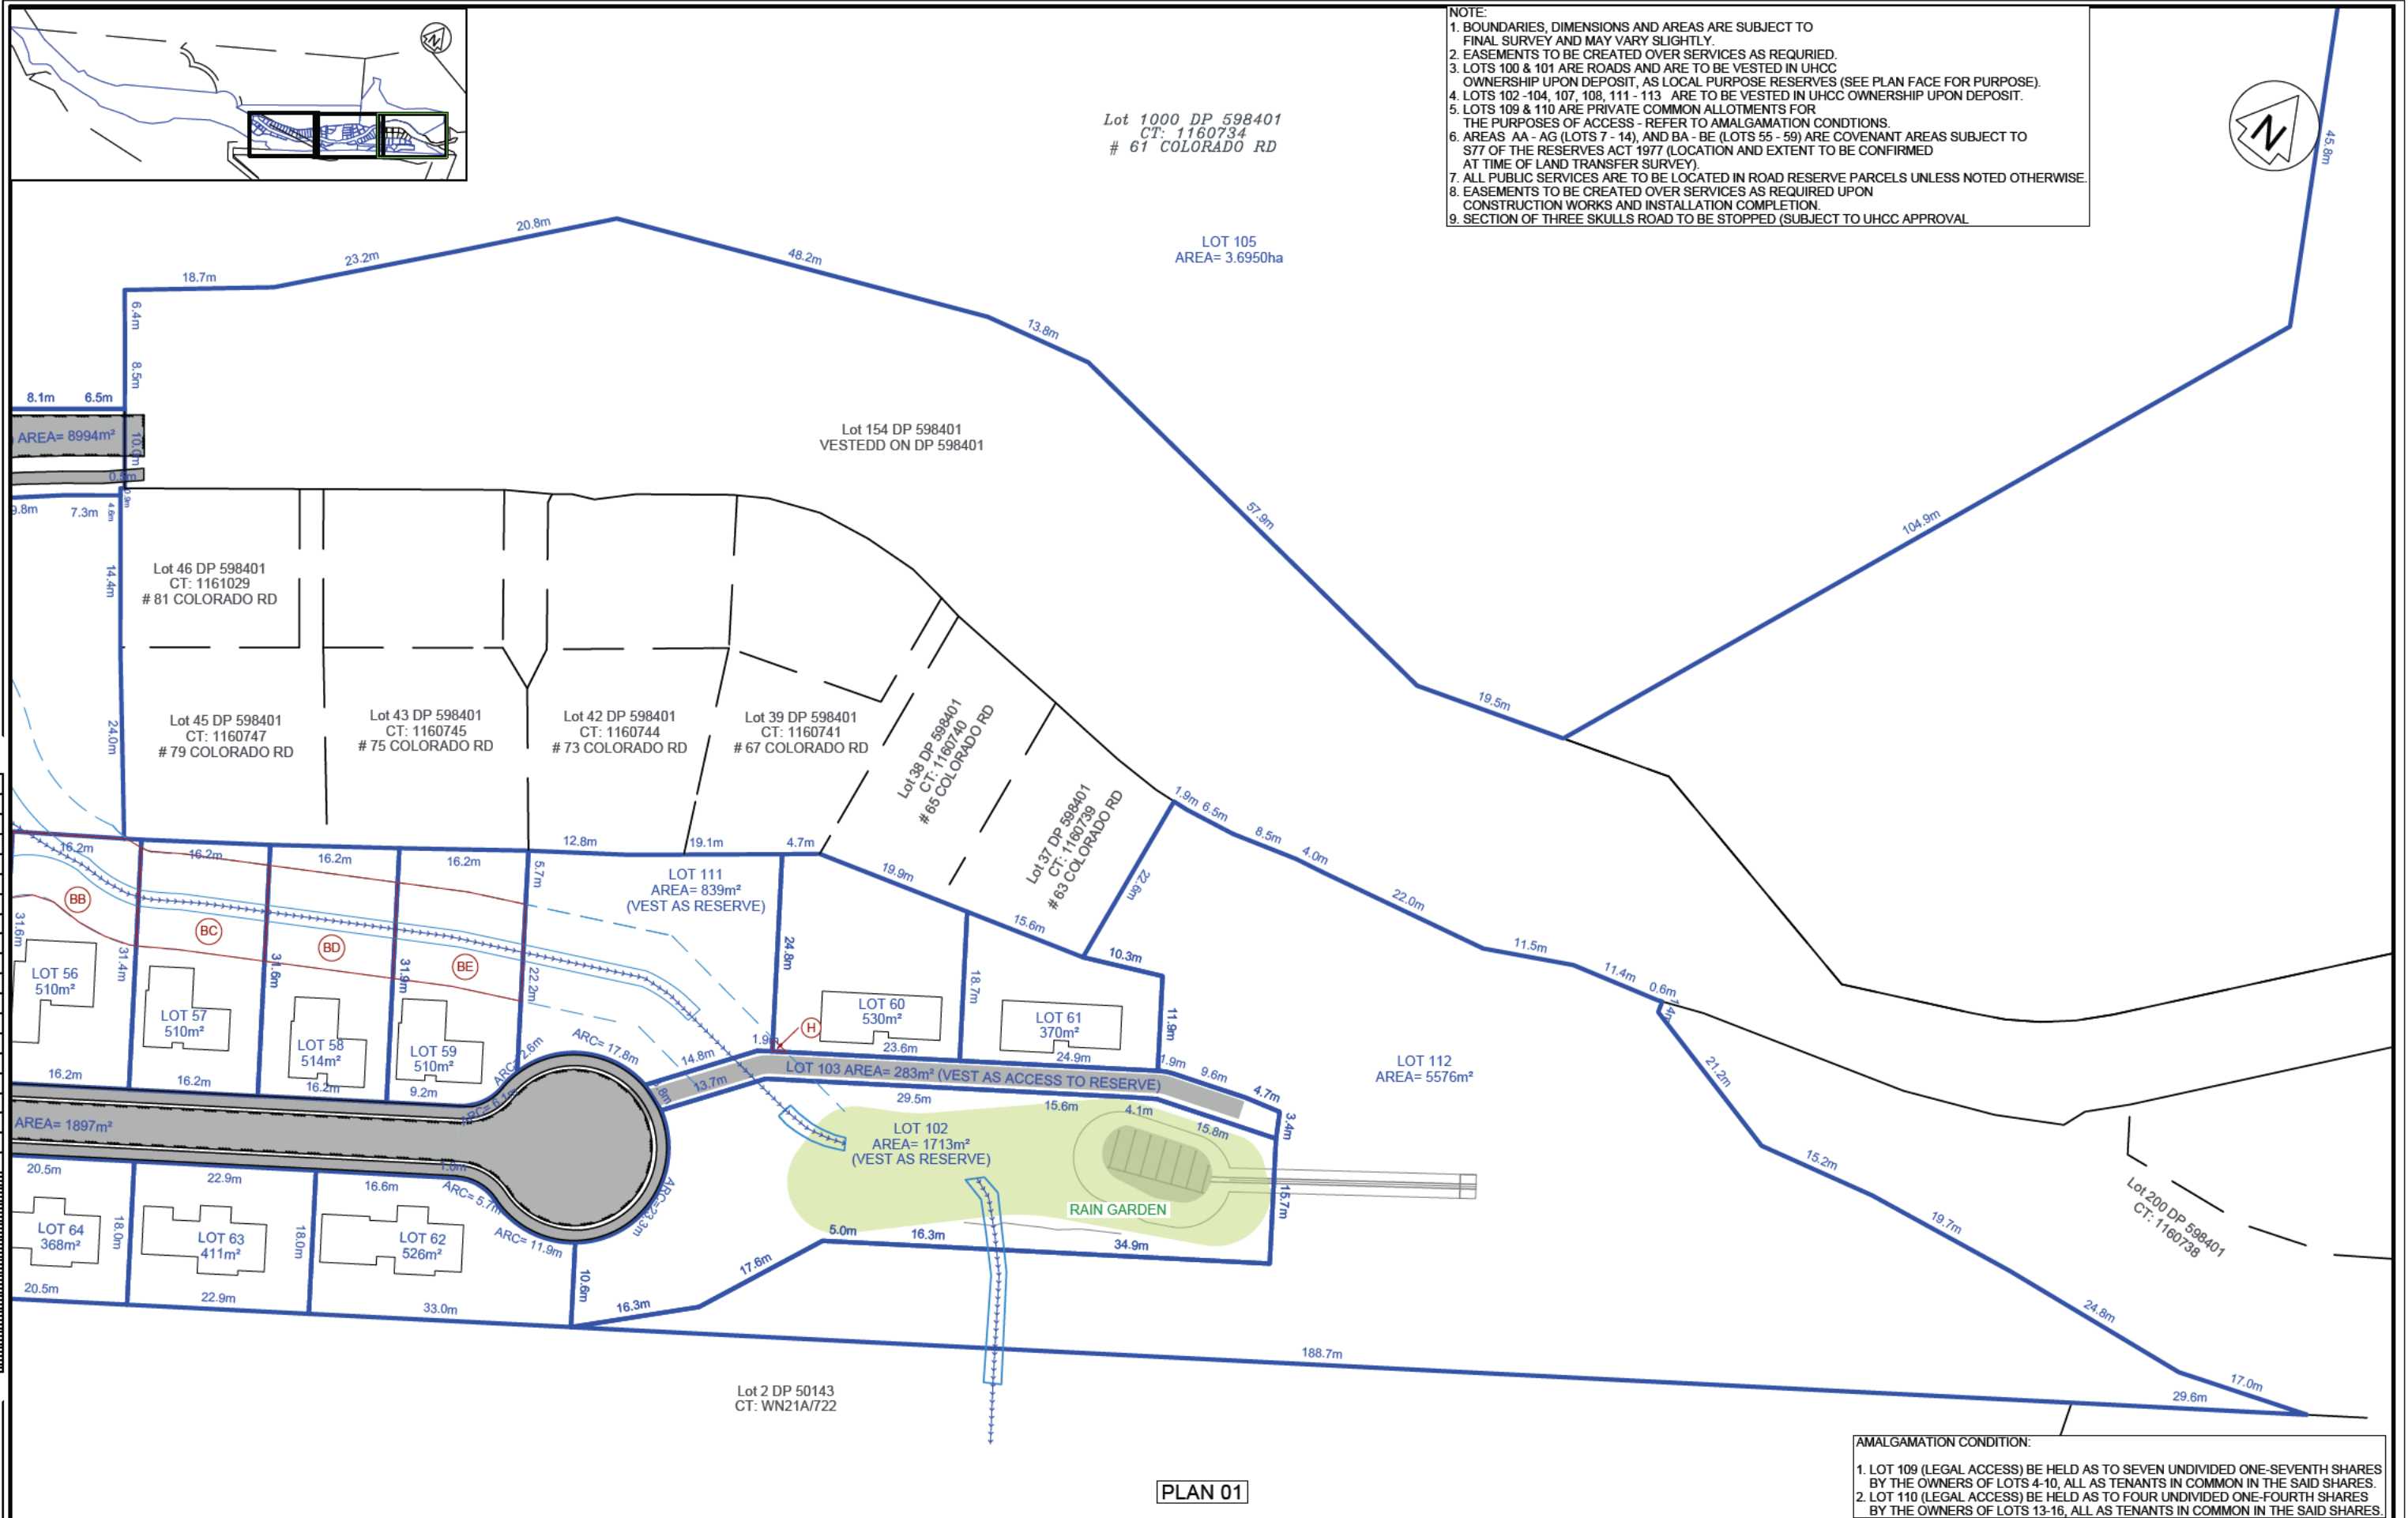

NOTE:
1. BOUNDARIES, DIMENSIONS AND AREAS ARE SUBJECT TO FINAL SURVEY AND MAY VARY SLIGHTLY.
2. EASEMENTS TO BE CREATED OVER SERVICES AS REQUIRED.
3. LOTS 100 & 101 ARE ROADS AND ARE TO BE VESTED IN UHCC OWNERSHIP UPON DEPOSIT, AS LOCAL PURPOSE RESERVES (SEE PLAN FACE FOR PURPOSE).
4. LOTS 102 -104, 107, 108, 111 - 113 ARE TO BE VESTED IN UHCC OWNERSHIP UPON DEPOSIT.
5. LOTS 109 & 110 ARE PRIVATE COMMON ALLOTMENTS FOR THE PURPOSES OF ACCESS - REFER TO AMALGAMATION CONDITIONS.
6. AREAS AA - AG (LOTS 7 - 14), AND BA - BE (LOTS 55 - 59) ARE COVENANT AREAS SUBJECT TO S77 OF THE RESERVES ACT 1977 (LOCATION AND EXTENT TO BE CONFIRMED AT TIME OF LAND TRANSFER SURVEY).
7. ALL PUBLIC SERVICES ARE TO BE LOCATED IN ROAD RESERVE PARCELS UNLESS NOTED OTHERWISE.
8. EASEMENTS TO BE CREATED OVER SERVICES AS REQUIRED UPON CONSTRUCTION WORKS AND INSTALLATION COMPLETION.
9. SECTION OF THREE SKULLS ROAD TO BE STOPPED (SUBJECT TO UHCC APPROVAL)

AMALGAMATION CONDITION:
1. LOT 109 (LEGAL ACCESS) BE HELD AS TO SEVEN UNDIVIDED ONE-SEVENTH SHARES BY THE OWNERS OF LOTS 4-10, ALL AS TENANTS IN COMMON IN THE SAID SHARES.
2. LOT 110 (LEGAL ACCESS) BE HELD AS TO FOUR UNDIVIDED ONE-FOURTH SHARES BY THE OWNERS OF LOTS 13-16, ALL AS TENANTS IN COMMON IN THE SAID SHARES.

00	FOR CONSENT	KGM	
Issue	Description	Approved	Date

Scale on A3	HORZ 1:750
	VERT 1:750
Chainage	Ch to Ch
Drawn	PD
Designed	
Modelled	
Project	Cannons point West Block Scheme Plan

REALTIME SURVEY TUKUTAHU


CONSTRUCTION LAND DEVELOPMENT SURVEY

Title	LOTS 1 - 65, 100 - 113 BEING A PROPOSED SUBDIVISION OF LOT 1001 DP 588162, LOTS 3 & 4 DP306622 SUBDIVISION SCHEME PLAN
Dwg. No.	J2600090 SC WEST-02
Client	Simon Z
Issue	00

Issue	00
-------	----

Date plotted: Wed Jun 3 12:26:11 2026

SCALE 1 : 750 (A3)

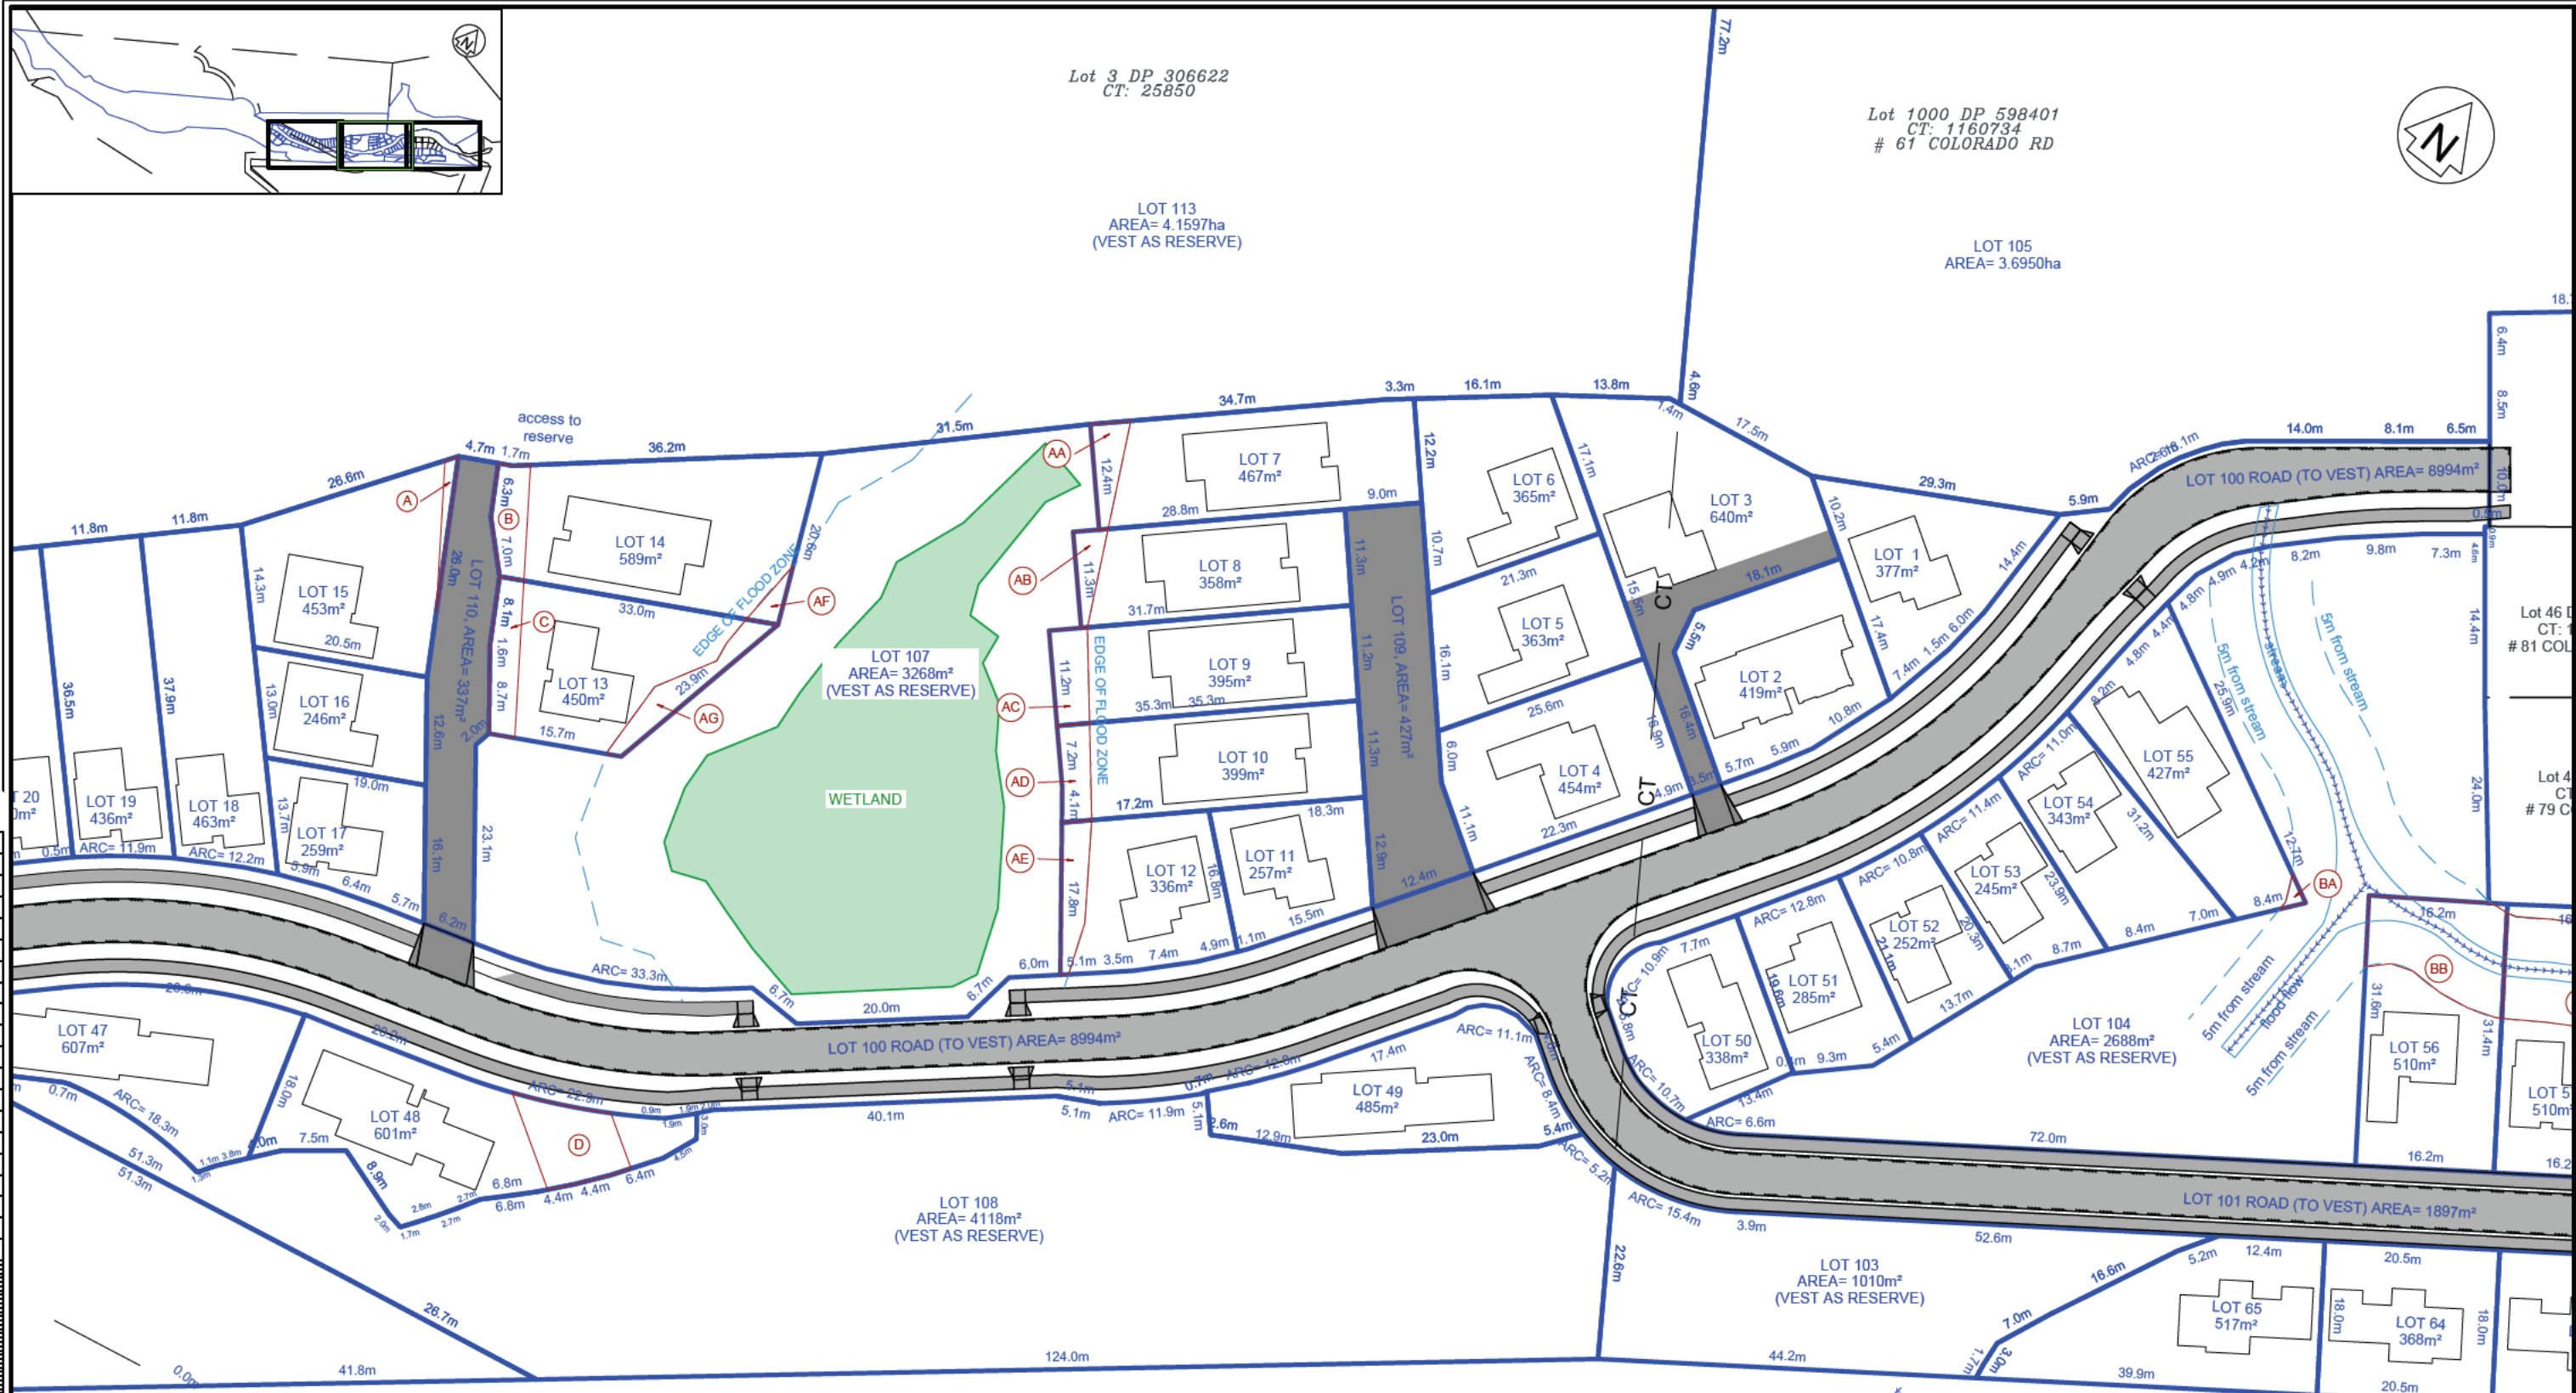

NOTE:

1. BOUNDARIES, DIMENSIONS AND AREAS ARE SUBJECT TO FINAL SURVEY AND MAY VARY SLIGHTLY.
2. EASEMENTS TO BE CREATED OVER SERVICES AS REQUIRED.
3. LOTS 100 & 101 ARE ROADS AND ARE TO BE VESTED IN UHCC OWNERSHIP UPON DEPOSIT, AS LOCAL PURPOSE RESERVES (SEE PLAN FACE FOR PURPOSE).
4. LOTS 102 - 104, 107, 108, 111 - 113 ARE TO BE VESTED IN UHCC OWNERSHIP UPON DEPOSIT.
5. LOTS 109 & 110 ARE PRIVATE COMMON ALLOTMENTS FOR THE PURPOSES OF ACCESS - REFER TO AMALGAMATION CONDITIONS.
6. AREAS AA - AG (LOTS 7 - 14), AND BA - BE (LOTS 55 - 59) ARE COVENANT AREAS SUBJECT TO S77 OF THE RESERVES ACT 1977 (LOCATION AND EXTENT TO BE CONFIRMED AT TIME OF LAND TRANSFER SURVEY).
7. ALL PUBLIC SERVICES ARE TO BE LOCATED IN ROAD RESERVE PARCELS UNLESS NOTED OTHERWISE.
8. EASEMENTS TO BE CREATED OVER SERVICES AS REQUIRED UPON CONSTRUCTION WORKS AND INSTALLATION COMPLETION.
9. SECTION OF THREE SKULLS ROAD TO BE STOPPED (SUBJECT TO UHCC APPROVAL).

Lot 2 DP 50143
CT: WN21A/722

PLAN 02

AMALGAMATION CONDITION:

1. LOT 109 (LEGAL ACCESS) BE HELD AS TO SEVEN UNDIVIDED ONE-SEVENTH SHARES BY THE OWNERS OF LOTS 4-10, ALL AS TENANTS IN COMMON IN THE SAID SHARES.
2. LOT 110 (LEGAL ACCESS) BE HELD AS TO FOUR UNDIVIDED ONE-FOURTH SHARES BY THE OWNERS OF LOTS 13-16, ALL AS TENANTS IN COMMON IN THE SAID SHARES.

Issue	Description	KGM	Approved	Date
00	FOR CONSENT			

Scale on A3
HORZ 1:750
VERT 1:750
Chainage
Ch to Ch

Drawn	PD
Designed	
Modelled	
Project	Cannons point West Block Scheme Plan

REALTIME
SURVEY
TUKUTAHU


CONSTRUCTION
LAND DEVELOPMENT
SURVEY

Title
LOTS 1 - 65, 100 - 113 BEING A PROPOSED SUBDIVISION
OF LOT 1001 DP 588162, LOTS 3 & 4 DP306622
SUBDIVISION SCHEME PLAN
61 COLORADO ROAD, TOTARA PARK,
UPPER HUTT

Dwg. No.	J2600090 SC WEST-03
Client	Simon Z
Issue	00

Scale bar for indicative use only, for critical measurements use stated dimensions or contact Real Time Survey Ltd for confirmation

SCALE 1 : 750(A3)

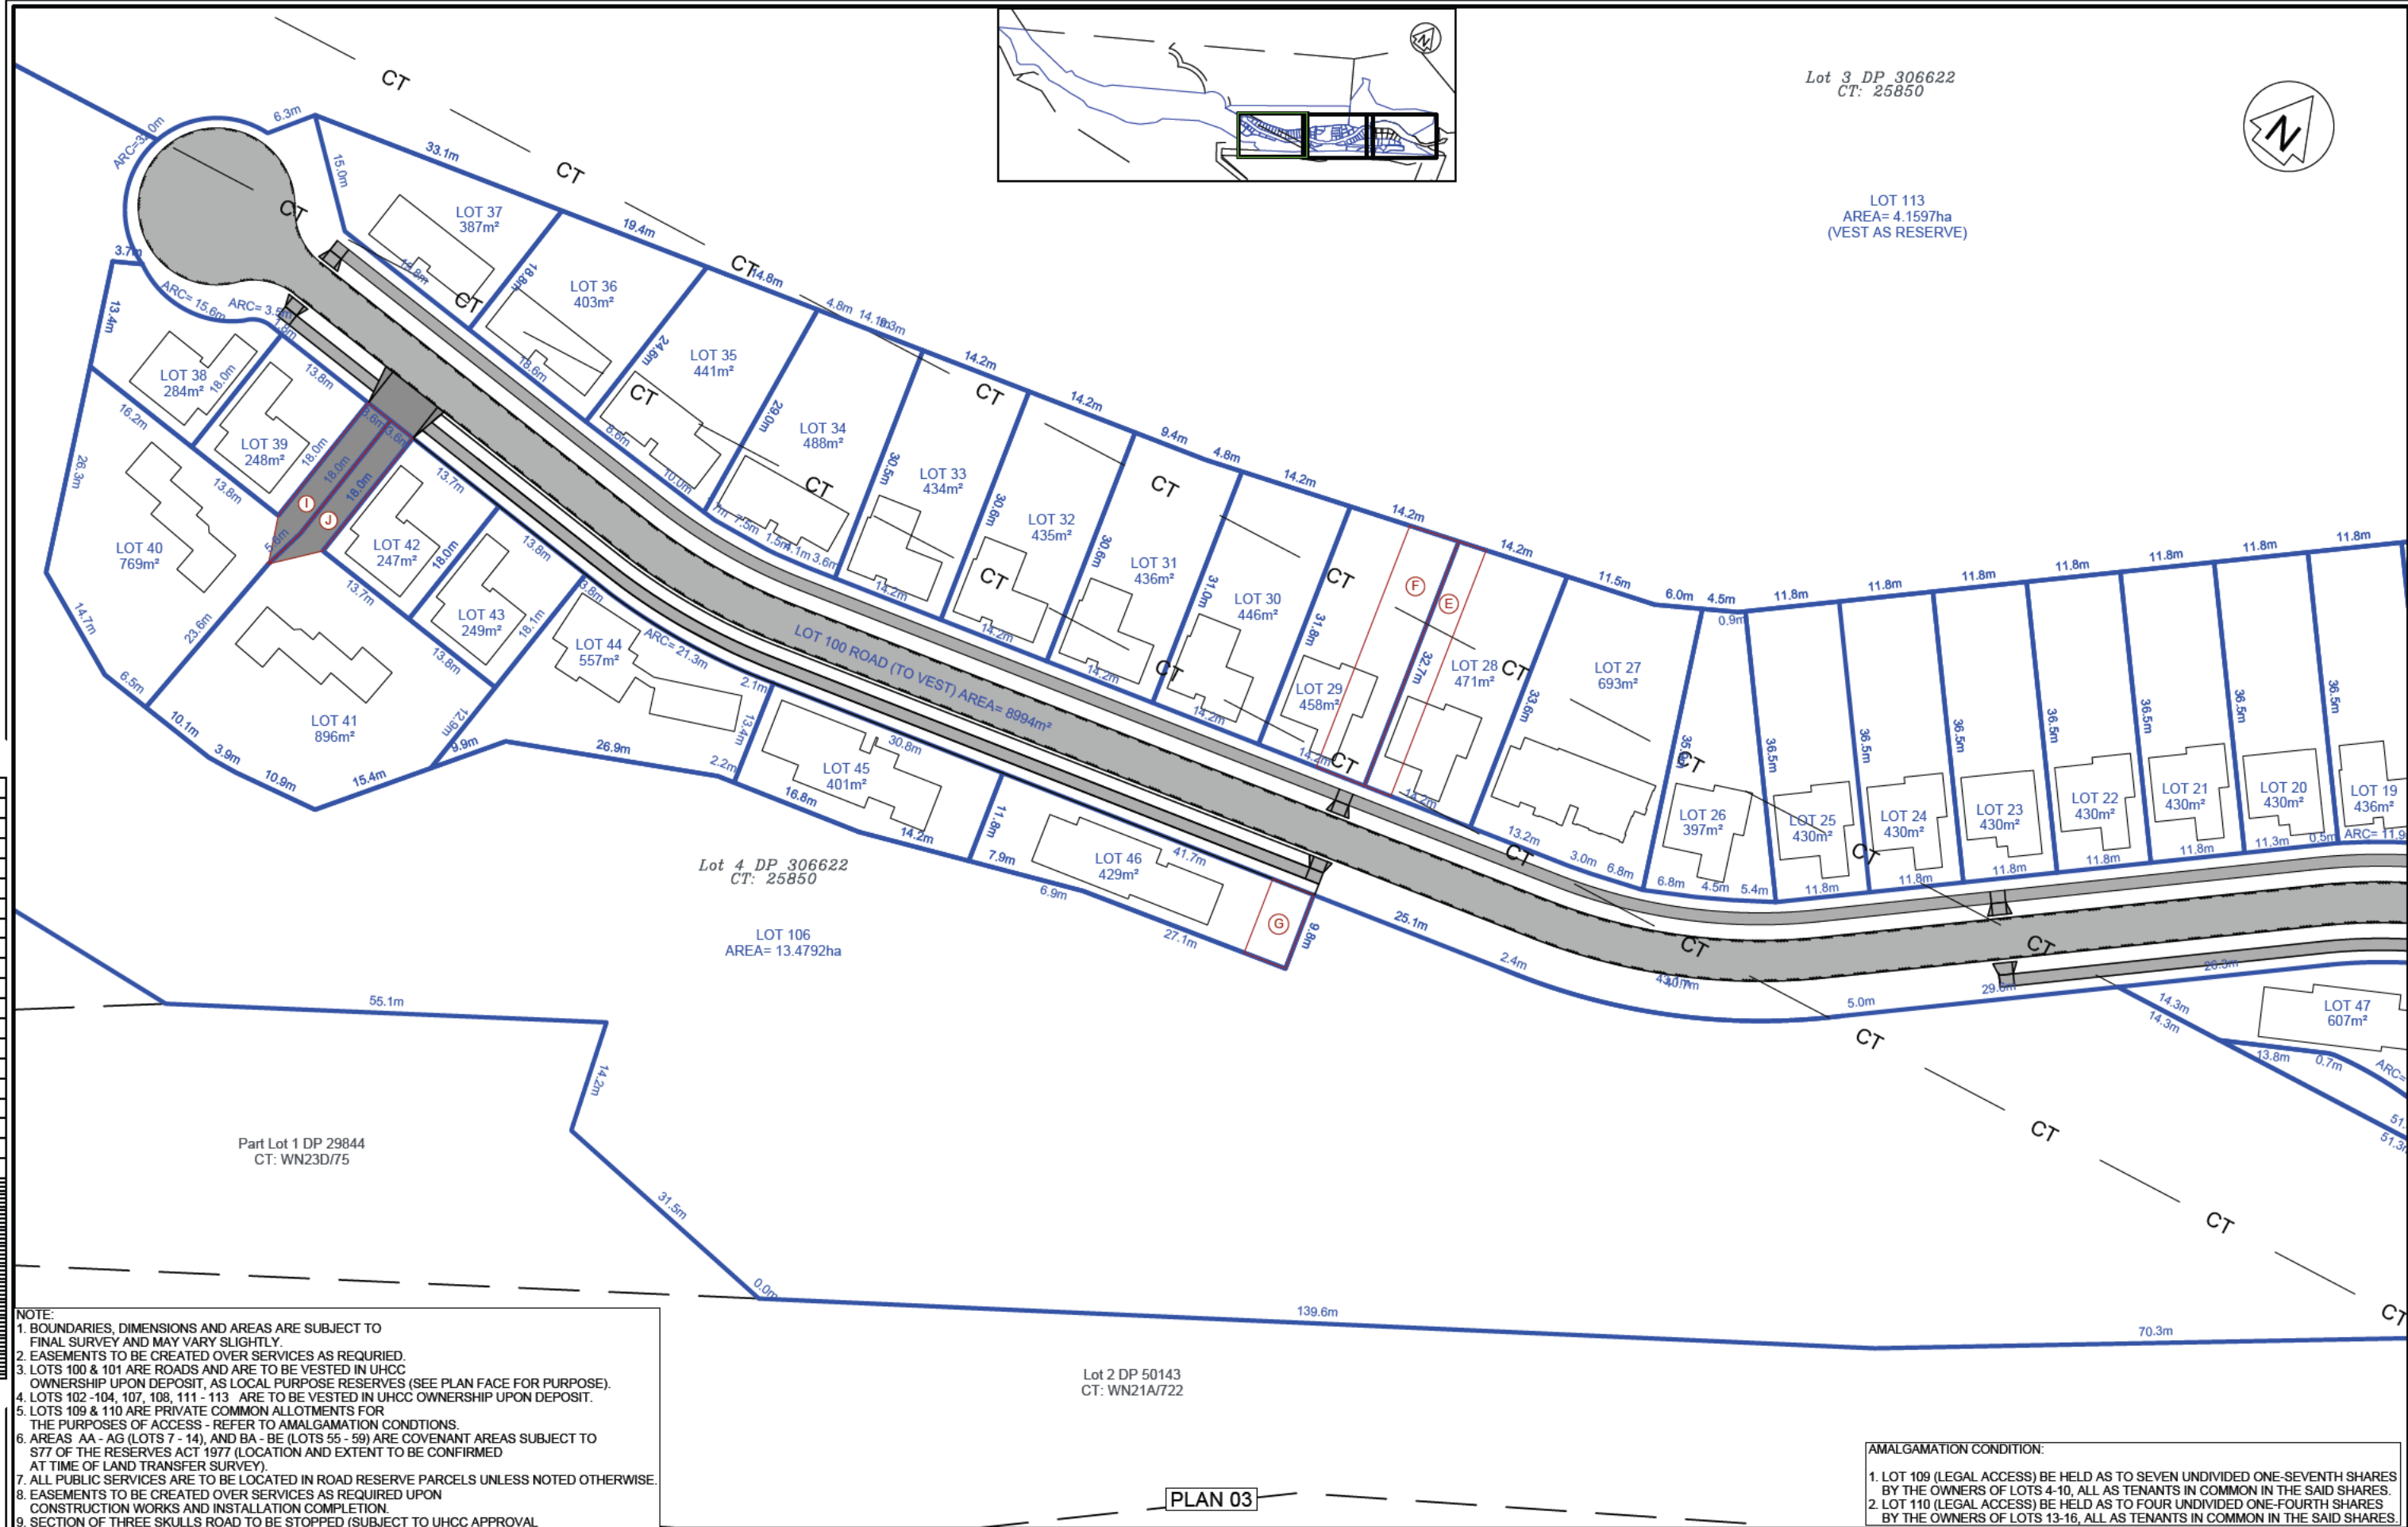

NOTE:
1. BOUNDARIES, DIMENSIONS AND AREAS ARE SUBJECT TO FINAL SURVEY AND MAY VARY SLIGHTLY.
2. EASEMENTS TO BE CREATED OVER SERVICES AS REQUIRED.
3. LOTS 100 & 101 ARE ROADS AND ARE TO BE VESTED IN UHCC OWNERSHIP UPON DEPOSIT, AS LOCAL PURPOSE RESERVES (SEE PLAN FACE FOR PURPOSE).
4. LOTS 102 -104, 107, 108, 111 - 113 ARE TO BE VESTED IN UHCC OWNERSHIP UPON DEPOSIT.
5. LOTS 109 & 110 ARE PRIVATE COMMON ALLOTMENTS FOR THE PURPOSES OF ACCESS - REFER TO AMALGAMATION CONDITIONS.
6. AREAS AA - AG (LOTS 7 - 14), AND BA - BE (LOTS 55 - 59) ARE COVENANT AREAS SUBJECT TO S77 OF THE RESERVES ACT 1977 (LOCATION AND EXTENT TO BE CONFIRMED AT TIME OF LAND TRANSFER SURVEY).
7. ALL PUBLIC SERVICES ARE TO BE LOCATED IN ROAD RESERVE PARCELS UNLESS NOTED OTHERWISE.
8. EASEMENTS TO BE CREATED OVER SERVICES AS REQUIRED UPON CONSTRUCTION WORKS AND INSTALLATION COMPLETION.
9. SECTION OF THREE SKULLS ROAD TO BE STOPPED (SUBJECT TO UHCC APPROVAL).

AMALGAMATION CONDITION:
1. LOT 109 (LEGAL ACCESS) BE HELD AS TO SEVEN UNDIVIDED ONE-SEVENTH SHARES BY THE OWNERS OF LOTS 4-10, ALL AS TENANTS IN COMMON IN THE SAID SHARES.
2. LOT 110 (LEGAL ACCESS) BE HELD AS TO FOUR UNDIVIDED ONE-FOURTH SHARES BY THE OWNERS OF LOTS 13-16, ALL AS TENANTS IN COMMON IN THE SAID SHARES.

Issue	Description	KGM	Approved	Date
00	FOR CONSENT			

Scale on A3 HORZ 1:750 VERT 1:750 Chainage Ch to Ch	Drawn PD Designed Modelled Project Cannons point West Block Scheme Plan
---	--

REALTIME SURVEY
TUKUTAHU

CONSTRUCTION
LAND DEVELOPMENT
SURVEY

Title
LOTS 1 - 65, 100 - 113 BEING A PROPOSED SUBDIVISION OF LOT 1001 DP 588162, LOTS 3 & 4 DP306622
SUBDIVISION SCHEME PLAN
61 COLORADO ROAD, TOTARA PARK, UPPER HUTT

Dwg. No. J2600090 SC WEST-04
Client Simon Z
Issue 00

SCHEDULE OF LOT AREAS

LOT NUMBER	LOT AREA
1	377m ²
2	419m ²
3	640m ²
4	454m ²
5	363m ²
6	365m ²
7	467m ²
8	358m ²
9	395m ²
10	399m ²
11	257m ²
12	336m ²
13	450m ²
14	589m ²
15	453m ²
16	246m ²
17	259m ²
18	463m ²
19	436m ²
20	430m ²
21	430m ²
22	430m ²
23	430m ²
24	430m ²
25	430m ²
26	397m ² □
27	693m ²
28	471m ²
29	458m ²
30	446m ²
31	436m ²
32	435m ²
33	434m ²
34	488m ²
35	441m ²

SCHEDULE OF LOT AREAS

LOT NUMBER	LOT AREA
36	403m ²
37	387m ²
38	284m ²
39	248m ²
40	769m ²
41	896m ²
42	247m ²
43	249m ²
44	557m ²
45	401m ²
46	429m ²
47	607m ²
48	601m ²
49	485m ²
50	338m ²
51	285m ²
52	252m ²
53	245m ²
54	343m ²
55	427m ²
56	510m ²
57	510m ²
58	514m ²
59	510m ²
60	530m ²
61	370m ²
62	526m ²
63	411m ²
64	368m ²
65	517m ²

MEMORANDUM OF PROPOSED EASEMENTS IN GROSS

PURPOSE	SHOWN	BURDENED LAND	GRANTEE
RIGHT TO DRAIN WATER	A	PROPOSED LOT 16	UHCC
	B	PROPOSED LOT 14	
	C	PROPOSED LOT 13	
	D	PROPOSED LOT 48	
	E	PROPOSED LOT 28	
	F	PROPOSED LOT 29	
	G	PROPOSED LOT 46	
	H	PROPOSED LOT 60	
	AA	PROPOSED LOT 7	
	AB	PROPOSED LOT 8	
	AC	PROPOSED LOT 9	
	AD	PROPOSED LOT 10	
	AE	PROPOSED LOT 12	
	AF	PROPOSED LOT 14	
	AG	PROPOSED LOT 13	

MEMORANDUM OF PROPOSED EASEMENTS

PURPOSE	SHOWN	BURDENED LAND	BENEFITED LAND
RIGHT TO CONVEY ELECTRICITY RIGHT TO CONVEY TELECOMMUNICATION RIGHT TO CONVEY WATER RIGHT TO DRAIN WATER RIGHT TO DRAIN SEWAGE	PROPOSED LOT 109	PROPOSED LOT 109	PROPOSED LOTS 5 - 10
RIGHT OF WAY			PROPOSED LOTS 4 - 10
RIGHT TO CONVEY ELECTRICITY RIGHT TO CONVEY TELECOMMUNICATION RIGHT TO CONVEY WATER RIGHT TO DRAIN WATER RIGHT TO DRAIN SEWAGE	PROPOSED LOT 110	PROPOSED LOT 110	PROPOSED LOTS 13 - 17
RIGHT TO DRAIN SEWAGE			PROPOSED LOTS 13 - 16
RIGHT TO DRAIN SEWAGE	I	PROPOSED LOT 40	PROPOSED LOT 41
RIGHT TO DRAIN WATER	J	PROPOSED LOT 41	PROPOSED LOT 40

SCHEDULE OF EXISTING EASEMENTS IN GROSS TO BE SURRENDERED

PURPOSE	SHOWN	BURDENED LAND	INSTRUMENT NUMBER
RIGHT TO DRAIN WATER	C & G ON DP 598401	Lot 1000 DP 598401	12989412.8

SCHEDULES OF EASEMENTS

AMALGAMATION CONDITION:
1. LOT 109 (LEGAL ACCESS) BE HELD AS TO SEVEN UNDIVIDED ONE-SEVENTH SHARES BY THE OWNERS OF LOTS 4-10, ALL AS TENANTS IN COMMON IN THE SAID SHARES.
2. LOT 110 (LEGAL ACCESS) BE HELD AS TO FOUR UNDIVIDED ONE-FOURTH SHARES BY THE OWNERS OF LOTS 13-16, ALL AS TENANTS IN COMMON IN THE SAID SHARES.

00	FOR CONSENT	KGM	
Issue	Description	Approved	Date

Scale on A3
HORZ 1:1000

VERT 1:1000

Chainage
Ch to Ch



Drawn	PD
Designed	
Modelled	
Project	Cannons point West Block Scheme Plan



CONSTRUCTION
LAND DEVELOPMENT
SURVEY

Title	LOTS 1 - 65, 100 - 113 BEING A PROPOSED SUBDIVISION OF LOT 1001 DP 588162, LOTS 3 & 4 DP306622 SUBDIVISION SCHEME PLAN 61 COLORADO ROAD, TOTARA PARK, UPPER HUTT
-------	---

Dwg. No.	J2600090 SC WEST-05
Client	Simon Z
Issue	00

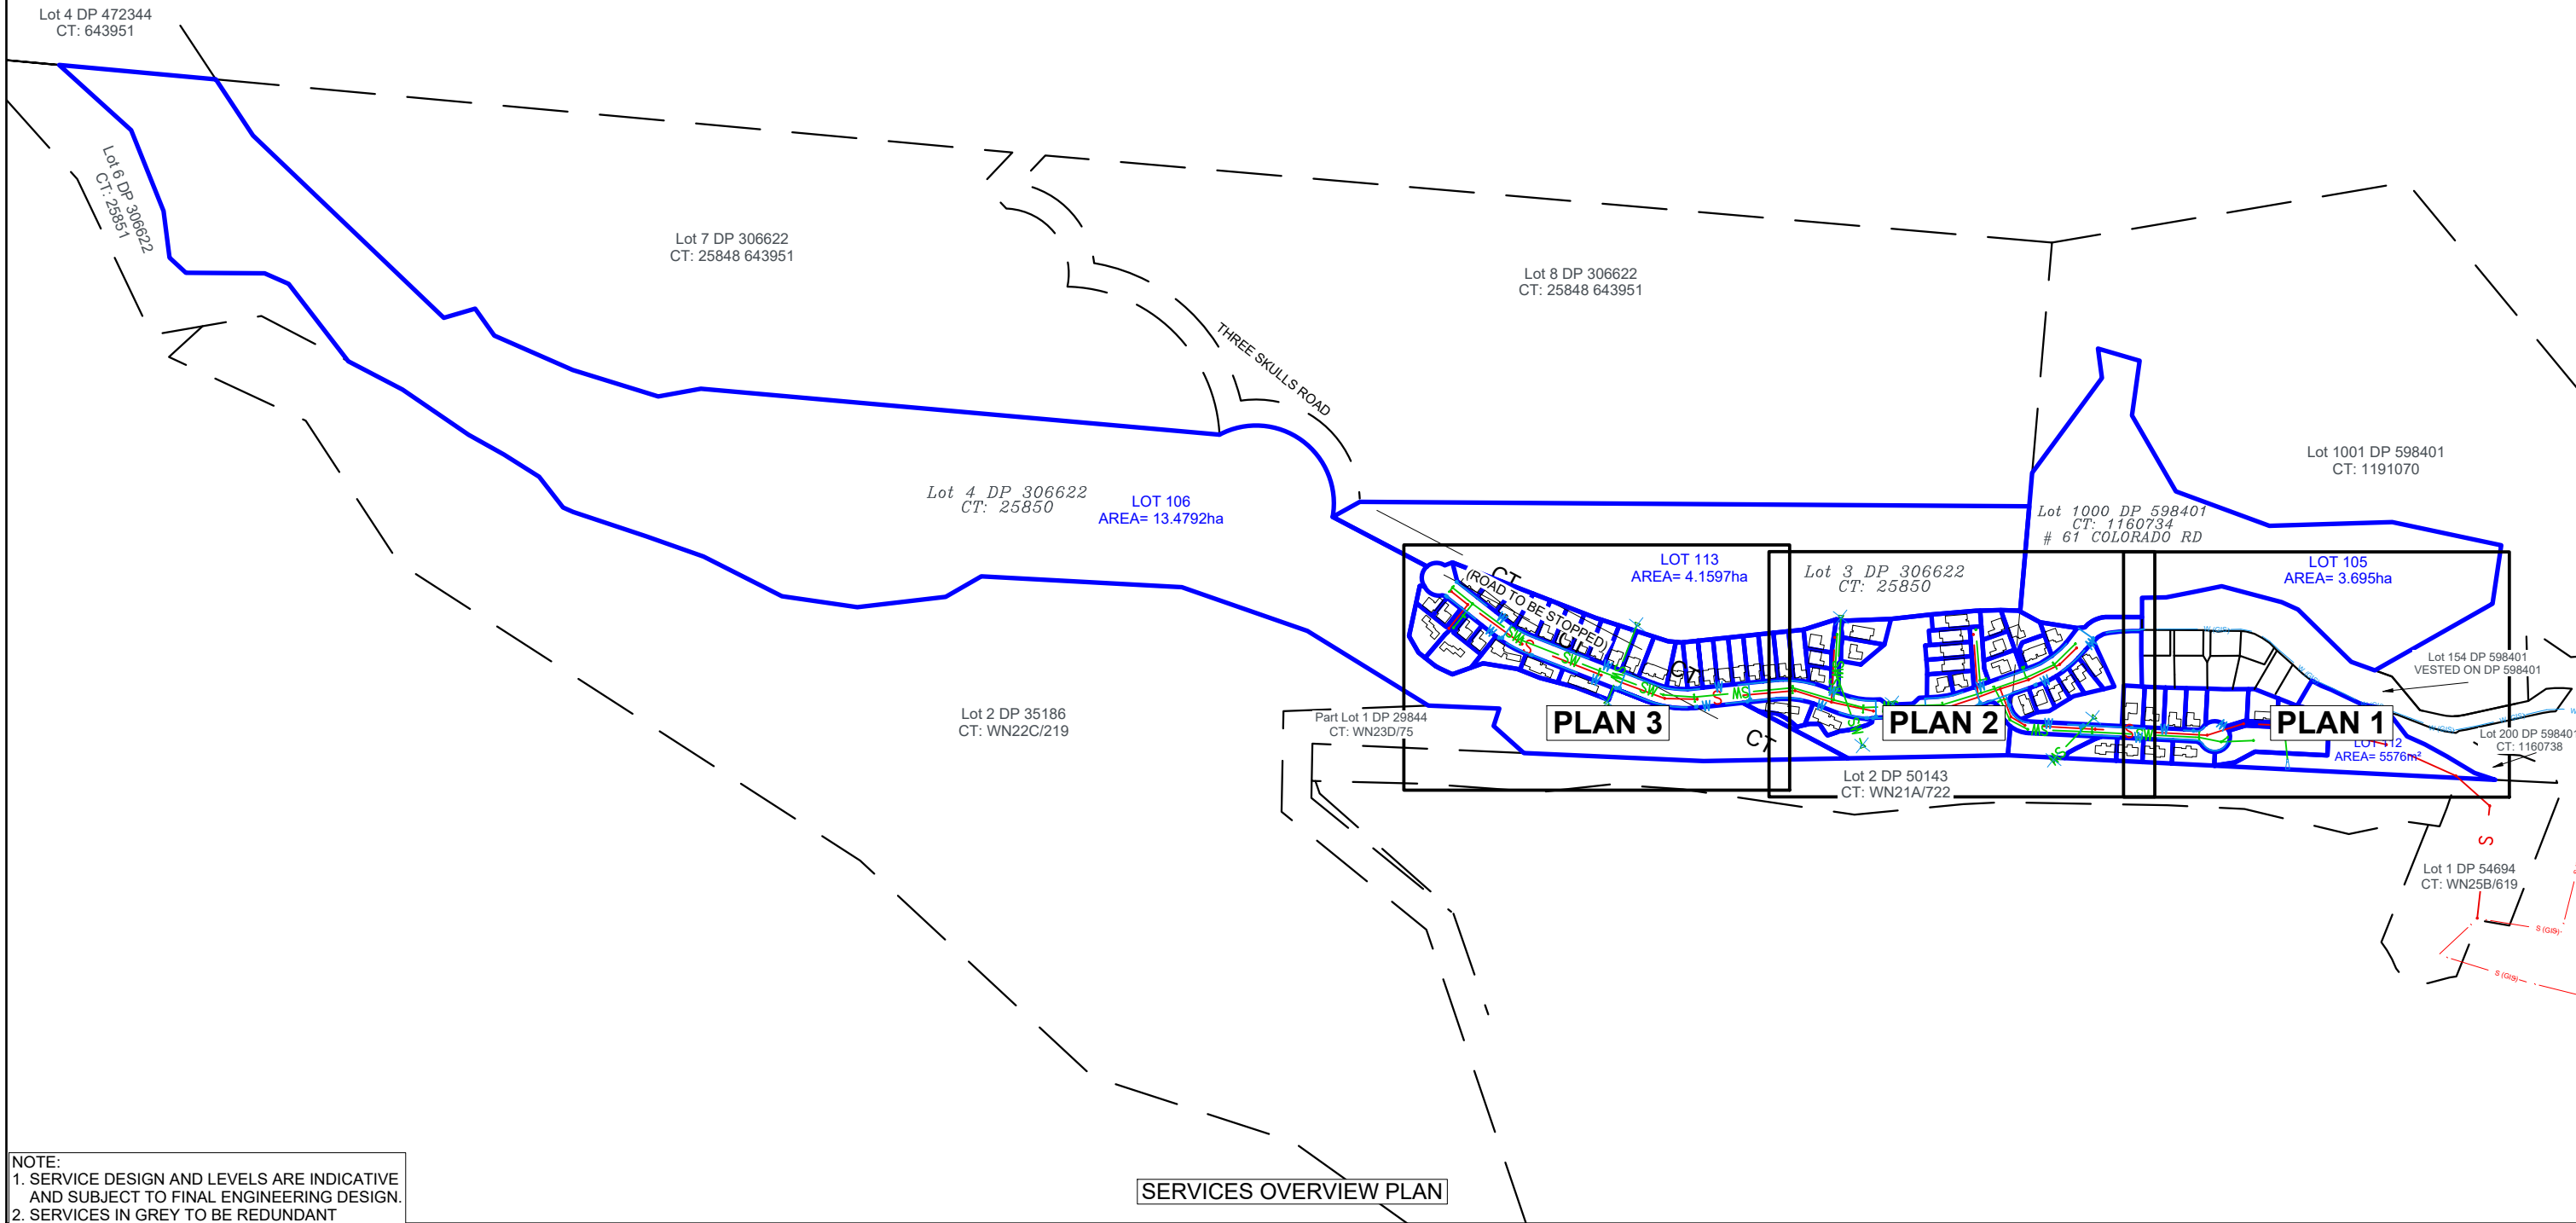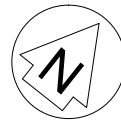

NOTE:
1. SERVICE DESIGN AND LEVELS ARE INDICATIVE
AND SUBJECT TO FINAL ENGINEERING DESIGN.
2. SERVICES IN GREY TO BE REDUNDANT

SERVICES OVERVIEW PLAN

00	FOR CONSENT	KGM	
Issue	Description	Approved	Date

Scale on A3
HORZ 1:5000
VERT 1:5000
Chainage
Ch to Ch

Drawn	PD
Designed	
Modelled	
Project	Cannons point West Block Scheme Plan


REALTIME
SURVEY
TUKUTAHĪ

CONSTRUCTION
LAND DEVELOPMENT
SURVEY

Title	LOTS 1 - 65, 100 - 113 BEING A PROPOSED SUBDIVISION OF LOT 1001 DP 588162, LOTS 3 & 4 DP306622 SUBDIVISION SCHEME PLAN, SERVICES 61 COLORADO ROAD, TOTARA PARK, UPPER HUTT
-------	--

Dwg. No.	J2600090 SC WEST-06
Client	Simon Z
Issue	00

Scale bar for indicative use only, for critical measurements use stated dimensions or contact Real Time Survey Ltd for confirmation

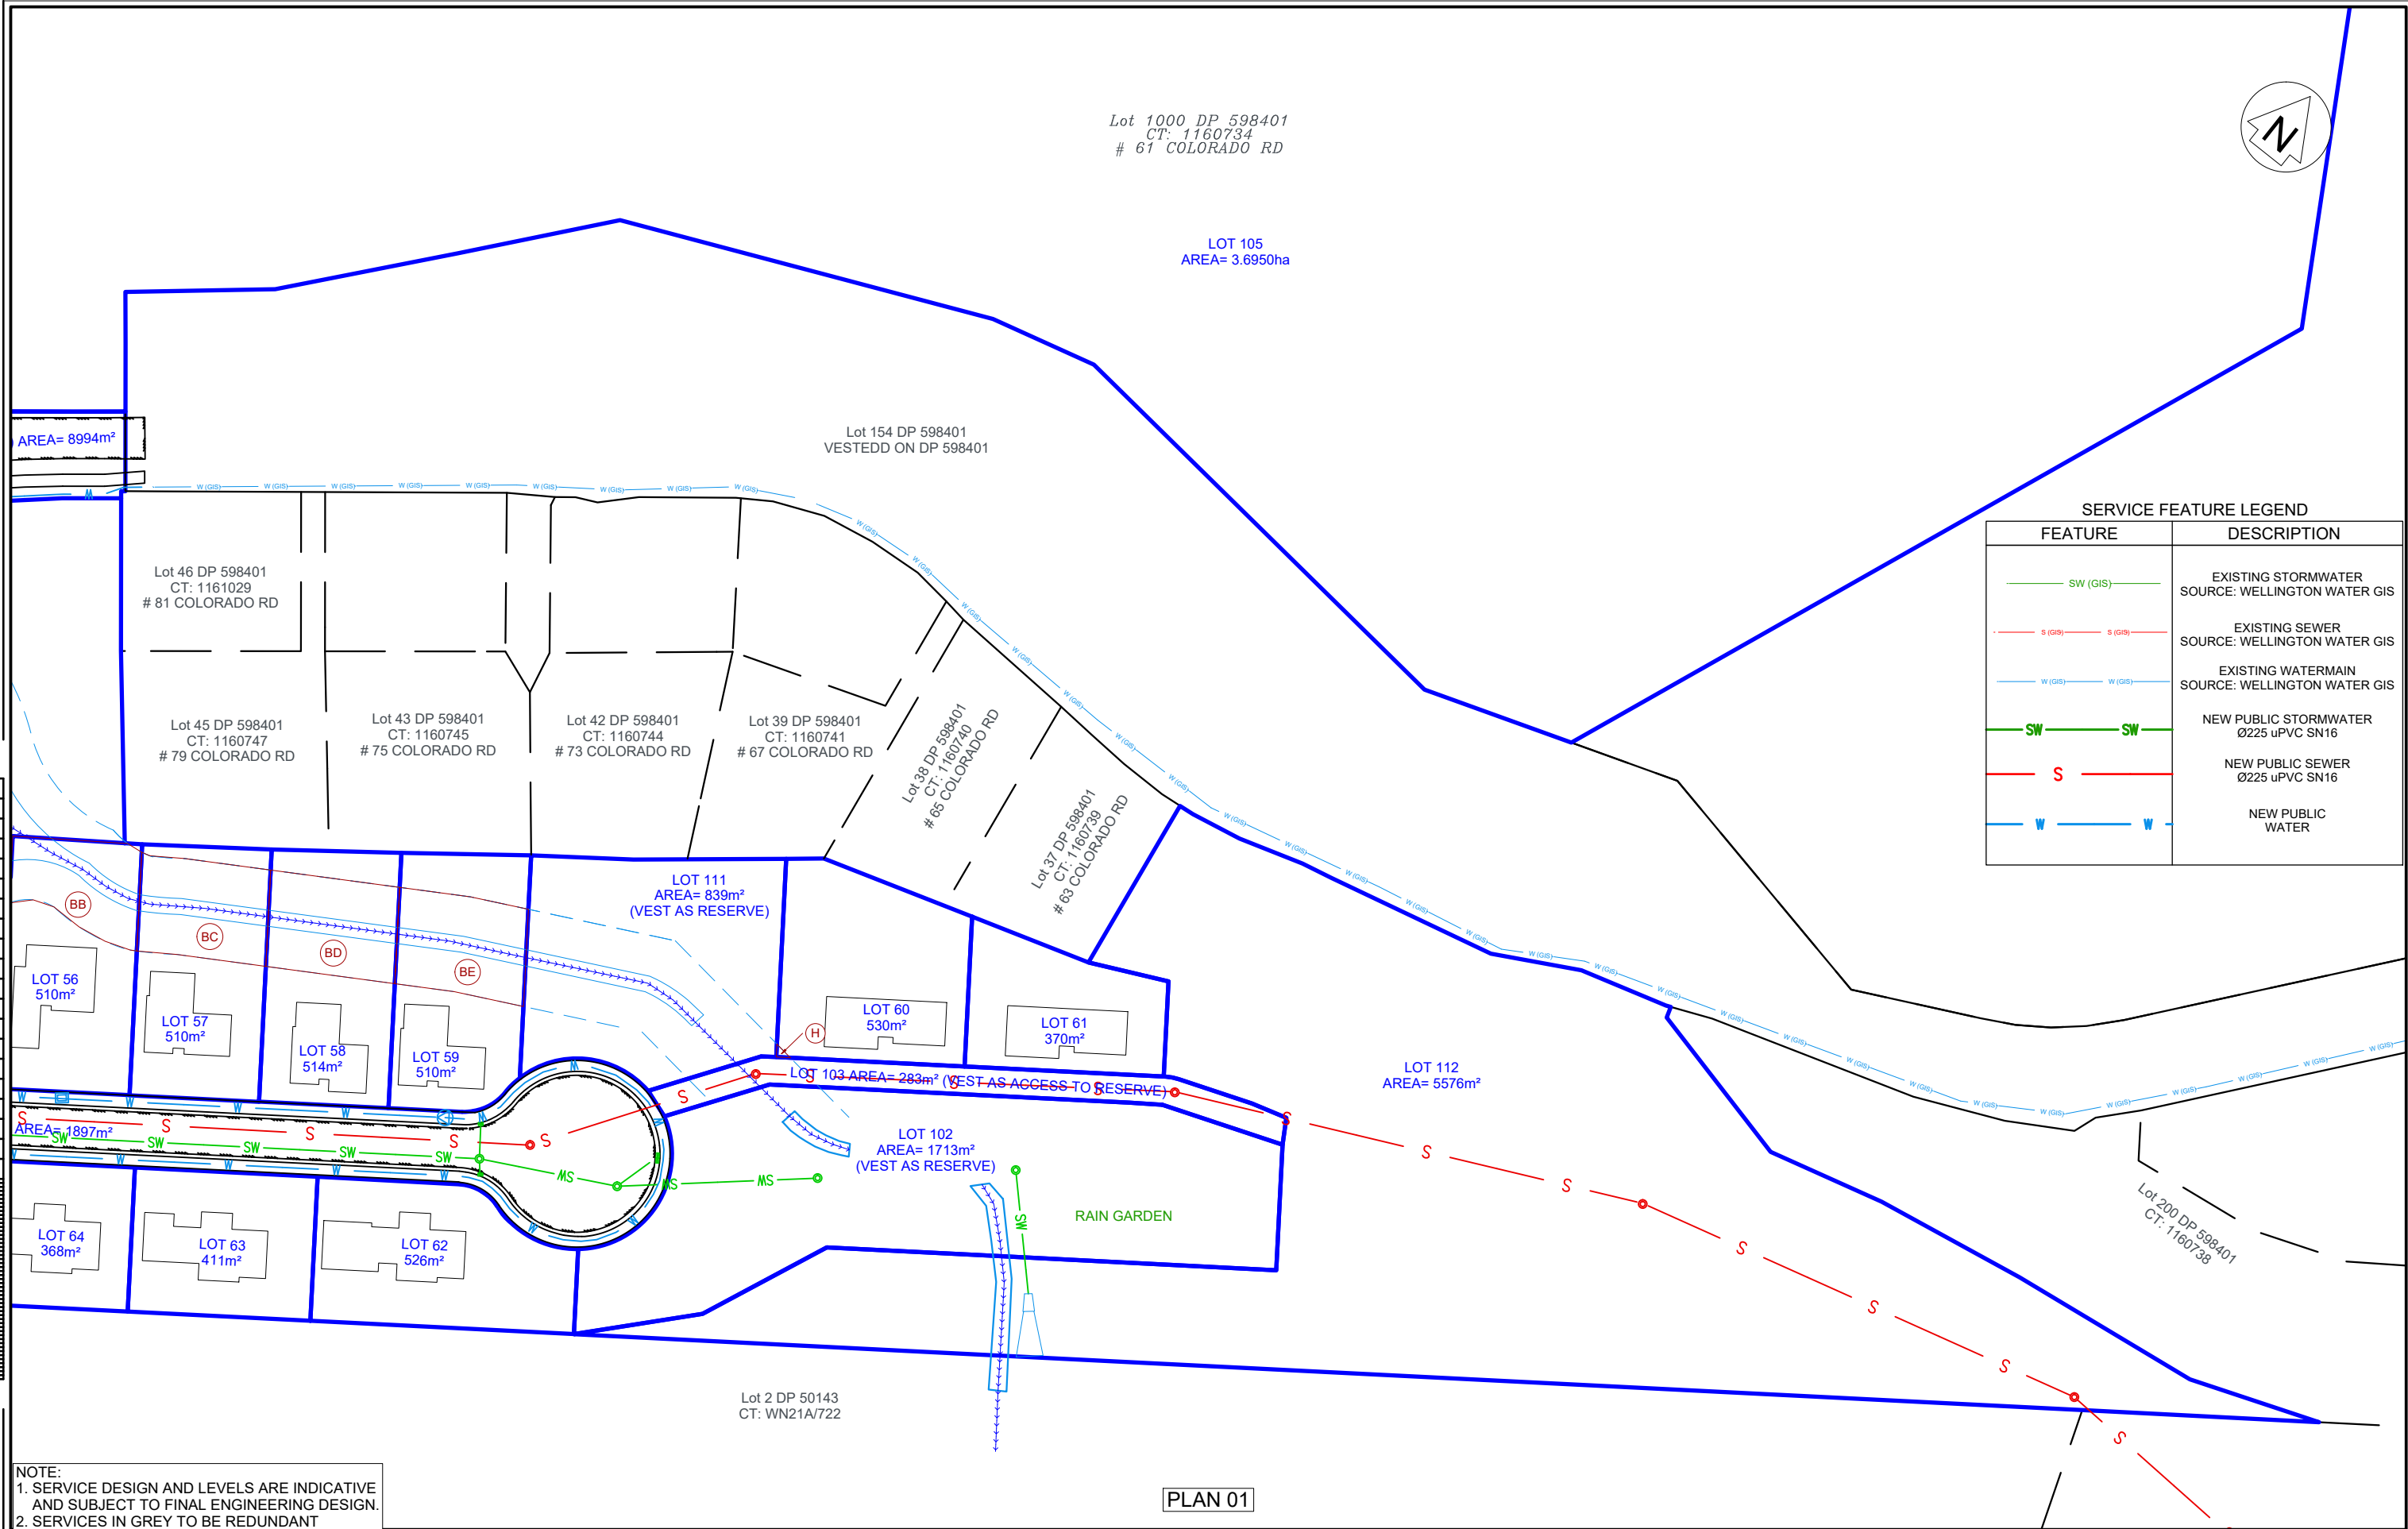

00	FOR CONSENT	KGM	
Issue	Description	Approved	Date

Scale on A3	
HORZ 1:750	
VERT 1:750	
Chainage	
Ch to Ch	
Drawn	PD
Designed	
Modelled	
Project	Cannons point West Block Scheme Plan

REALTIME
SURVEY
TUKUTAHU


CONSTRUCTION
LAND DEVELOPMENT
SURVEY

Title	LOTS 1 - 65, 100 - 113 BEING A PROPOSED SUBDIVISION OF LOT 1001 DP 588162, LOTS 3 & 4 DP306622 SUBDIVISION SCHEME PLAN, SERVICES
Dwg. No.	J2600090 SC WEST-07
Client	Simon Z
Issue	00

Date plotted:	Wed Jun 3 12:26:45 2026
---------------	-------------------------

Scale bar for indicative use only, for critical measurements use stated dimensions or contact Real Time Survey Ltd for confirmation

SCALE 1 : 750(A3)

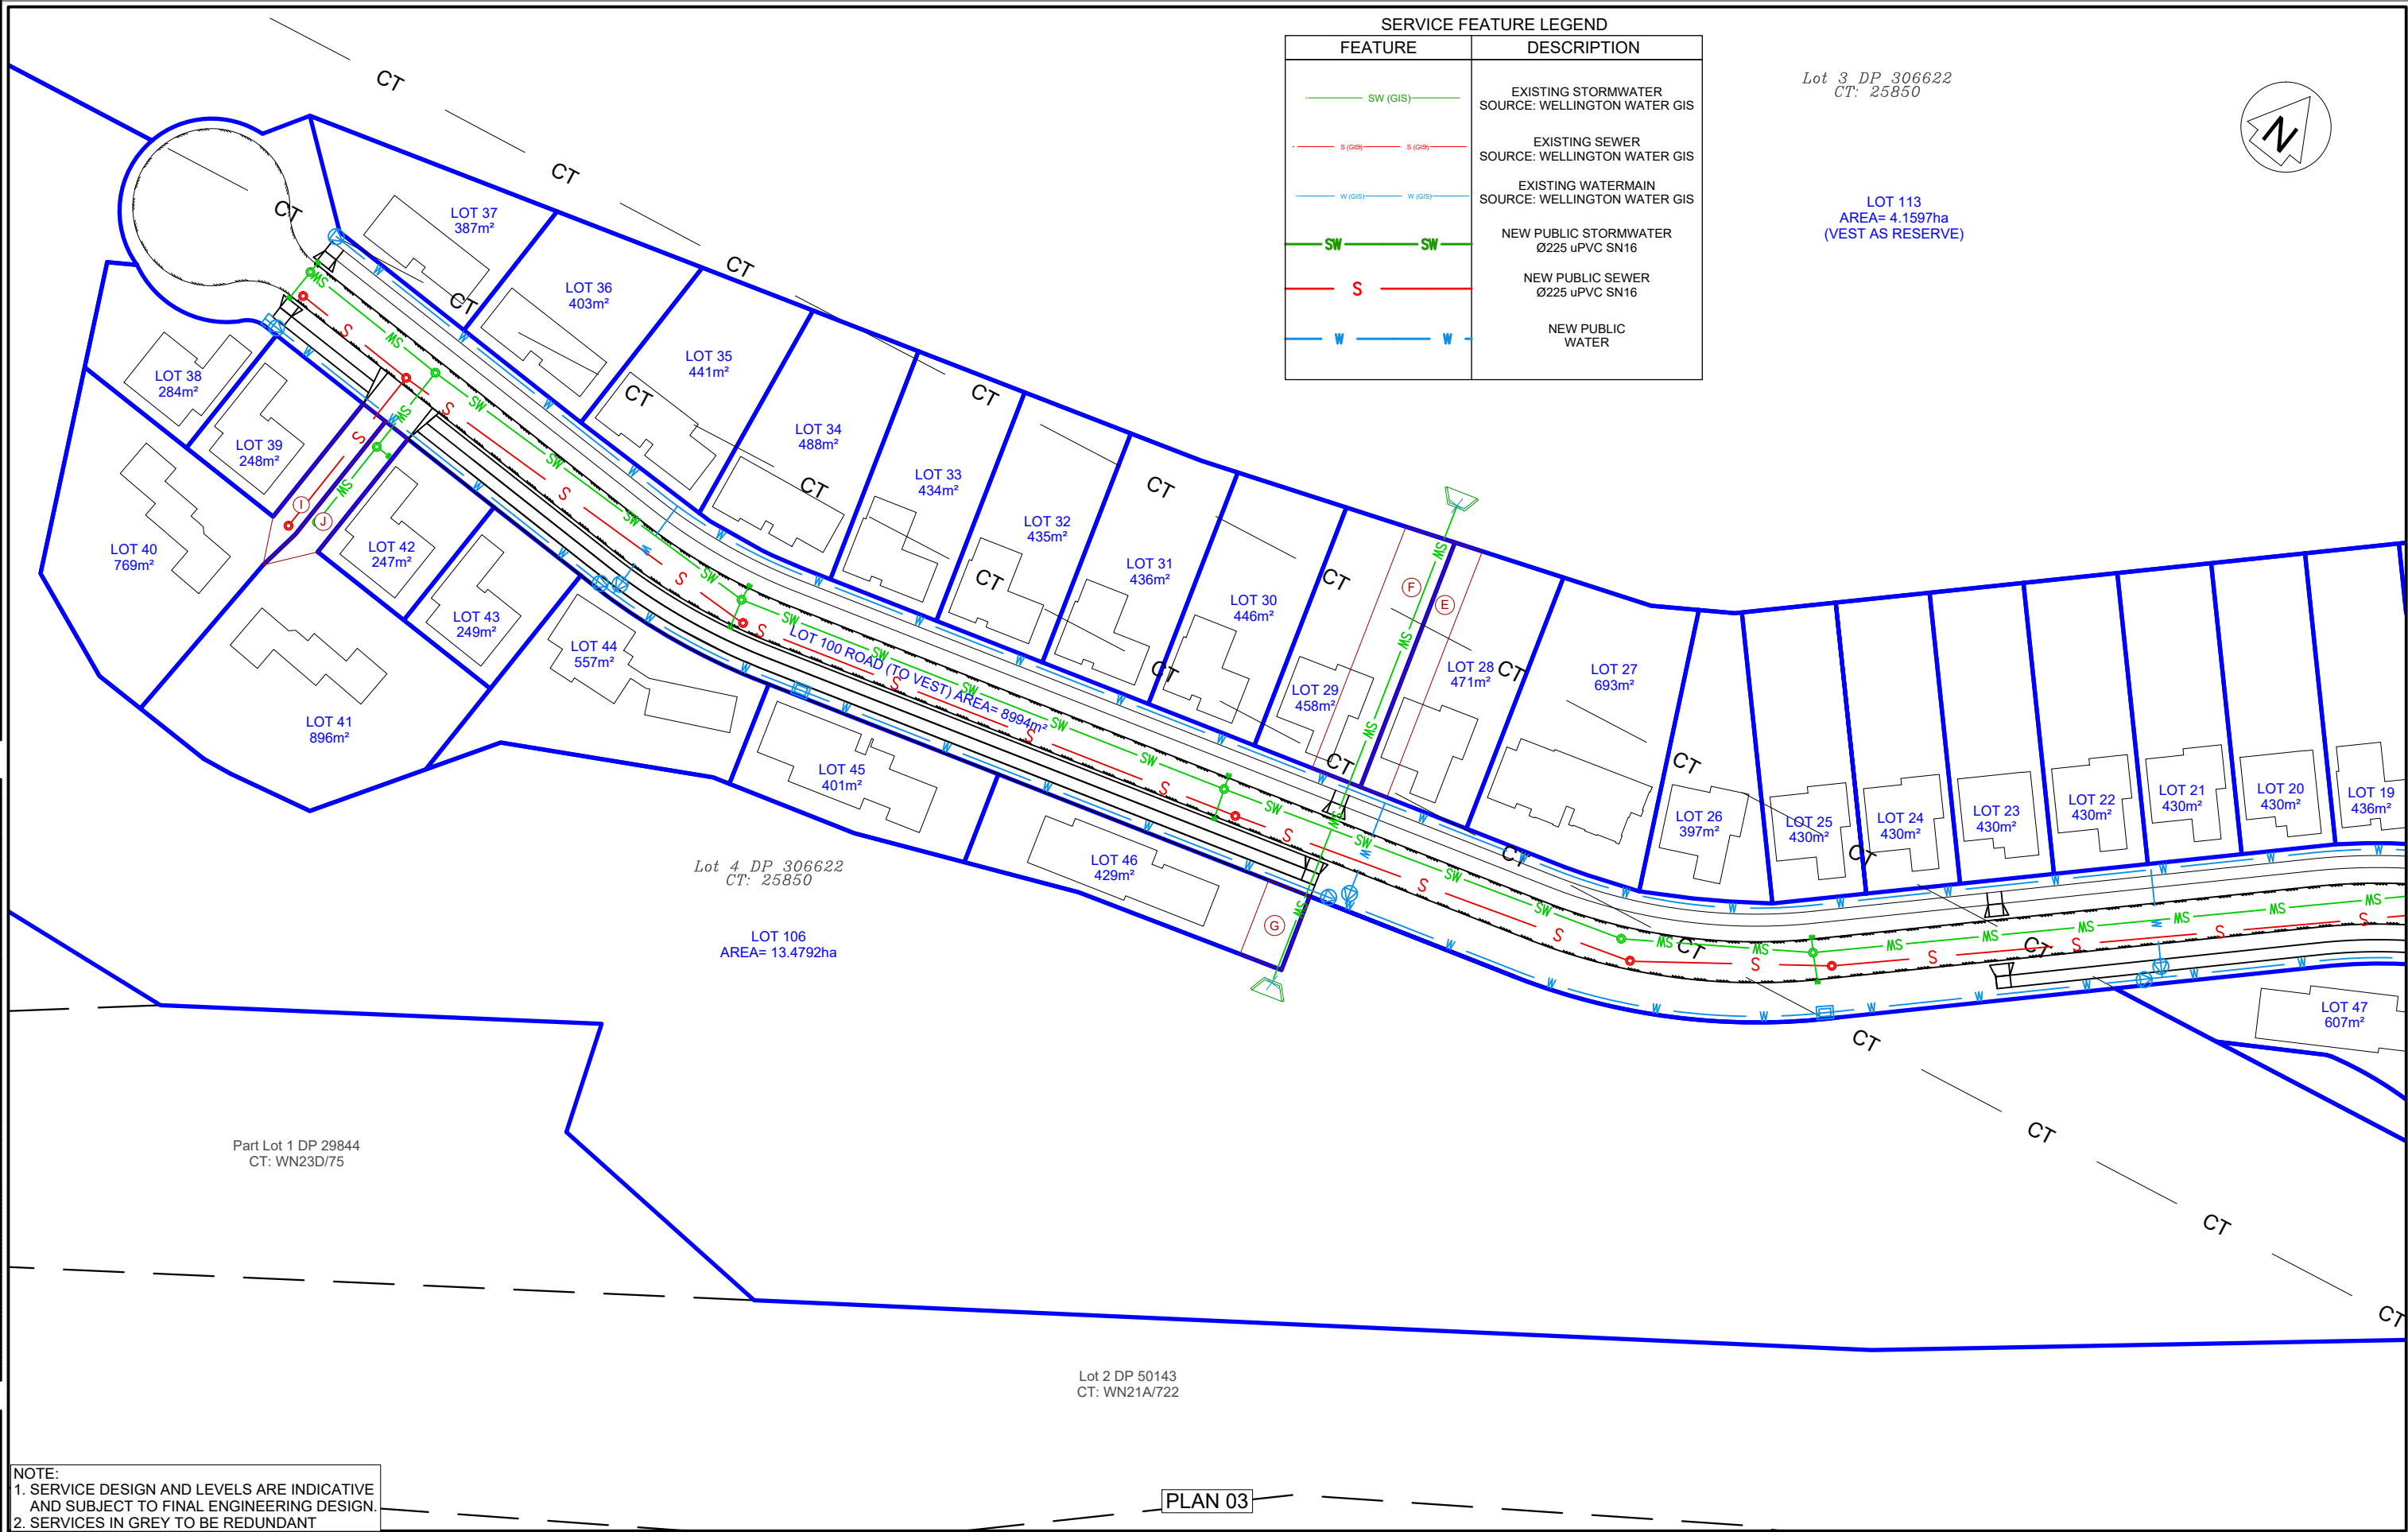

NOTE:
1. SERVICE DESIGN AND LEVELS ARE INDICATIVE
AND SUBJECT TO FINAL ENGINEERING DESIGN.
2. SERVICES IN GREY TO BE REDUNDANT

00	FOR CONSENT	KGM	
Issue	Description	Approved	Date

Scale on A3
HORZ 1:750
VERT 1:750
Chainage
Ch to Ch

Drawn	PD
Designed	
Modelled	
Project	Cannons point West Block Scheme Plan

**REALTIME
SURVEY**
TUKUTAHU

CONSTRUCTION
LAND DEVELOPMENT
SURVEY

Title	LOTS 1 - 65, 100 - 113 BEING A PROPOSED SUBDIVISION OF LOT 1001 DP 588162, LOTS 3 & 4 DP306622 SUBDIVISION SCHEME PLAN, SERVICES 61 COLORADO ROAD, TOTARA PARK, UPPER HUTT
-------	--

Dwg. No.	J2600090 SC WEST-09
Client	Simon Z
Issue	00

page 9 / 9 pages

Date plotted: Wed Jun 3 12:26:58 2026