



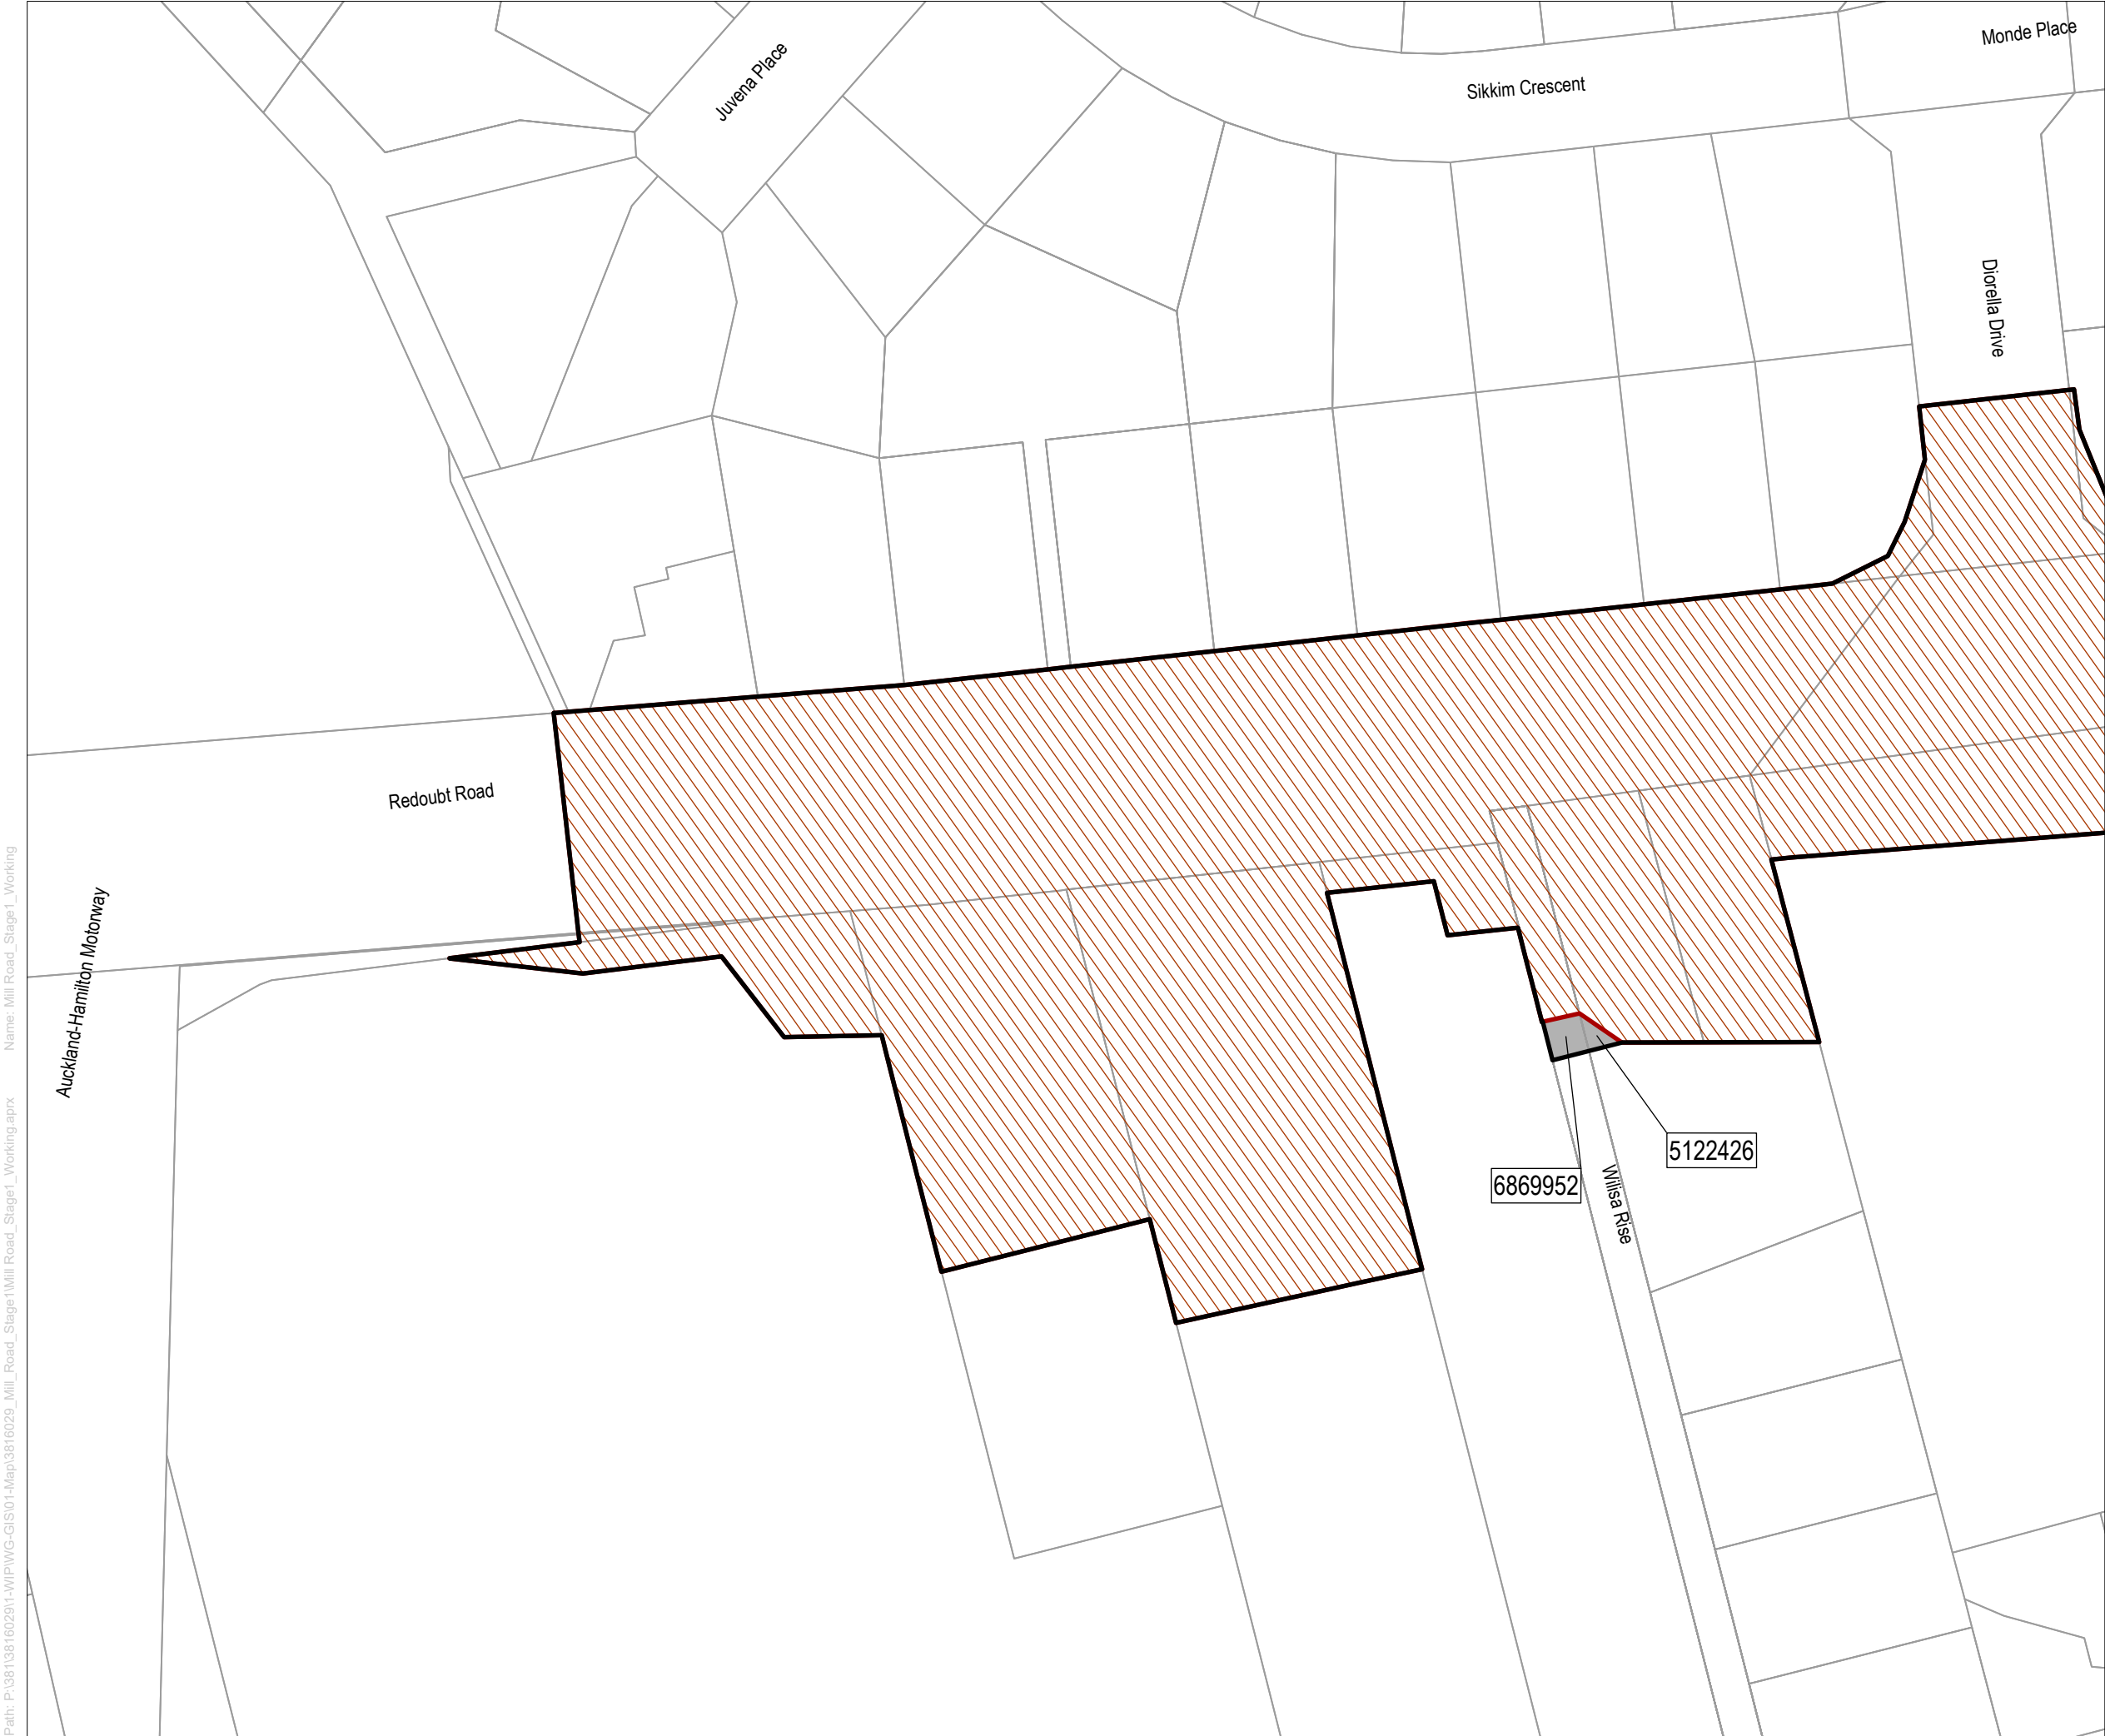

Mill Road
Stage 1

Legend

- Alteration to Designations
- Parcel Boundary
- Property ID
- Designation (6786)

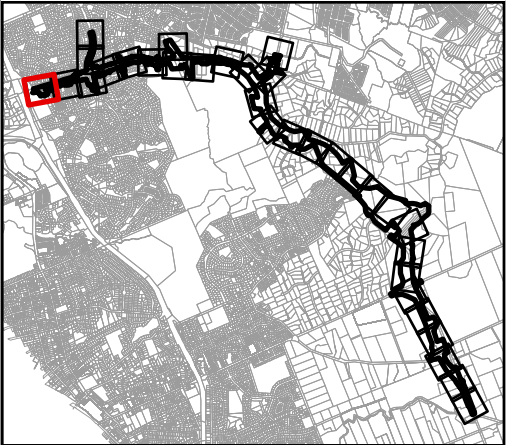


Map intended for distribution as a PDF document.
Scale may be incorrect when printed.

Contains information sourced from LINZ. Crown Copyright Reserved.

Unitary plan data sourced from Auckland Council published web services.
Legend information can be viewed on Auckland Council unitary plan viewer.

Linework shown on this plan is conceptual only.
Not to be used for construction.

Map Scale @ A3: 1:1,000

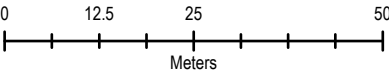

Revision	Author	Verified	Approved	Date
3	RR9	HB	CS	10/09/2026
2	RR9	HB	CS	15/12/2025
1	RR9	HB	CS	21/11/2025




Client:
New Zealand Transport Agency

Discipline:
GIS


Project:
Mill Road (Stage 1)

Drawing No:
GIS-3011550-1

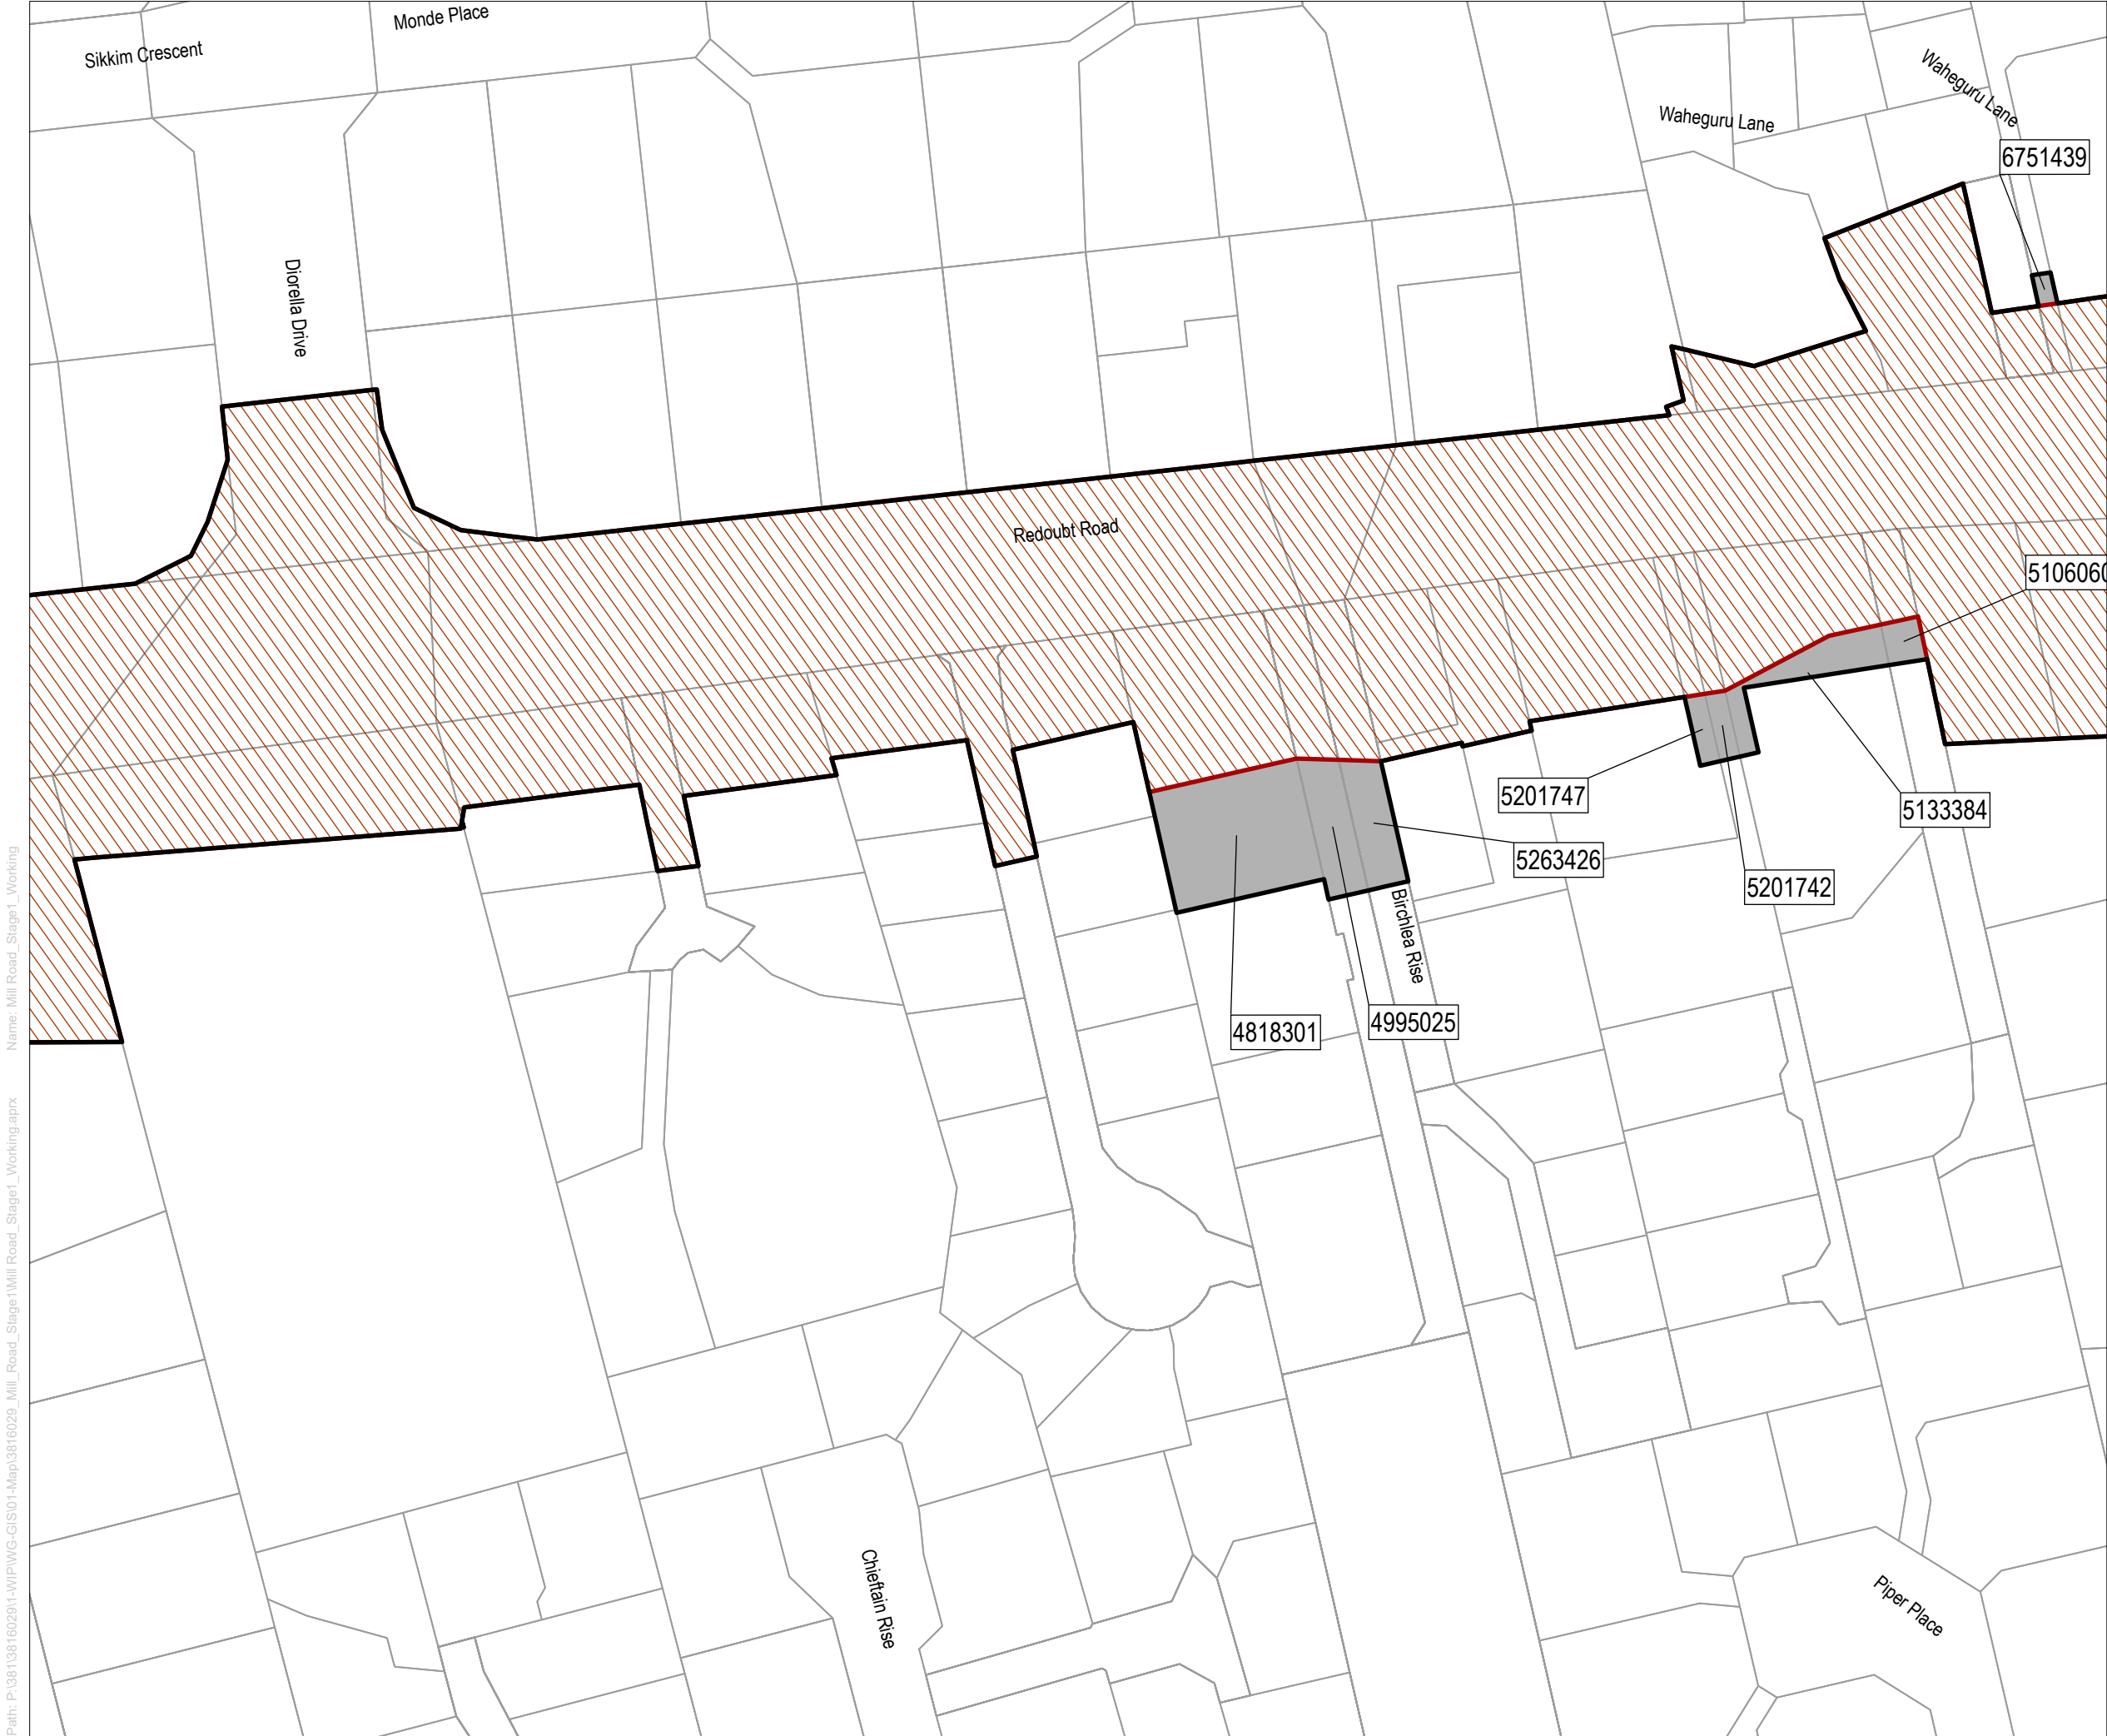

Mill Road
Stage 1

- Legend**
- Alteration to Designations
 - Parcel Boundary
 - Property ID
 - Designation (6786)

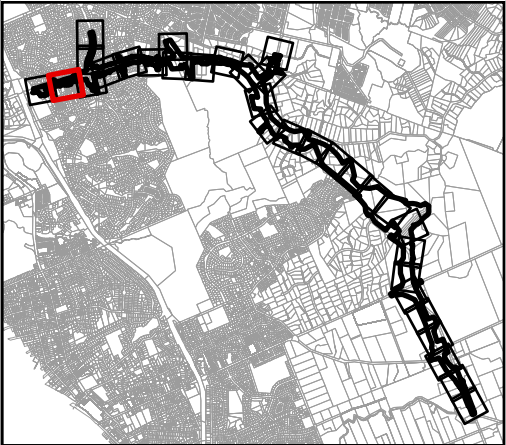


Map intended for distribution as a PDF document.
Scale may be incorrect when printed.

Contains information sourced from LINZ. Crown Copyright Reserved.

Unitary plan data sourced from Auckland Council published web services.
Legend information can be viewed on Auckland Council unitary plan viewer.

Linework shown on this plan is conceptual only.
Not to be used for construction.

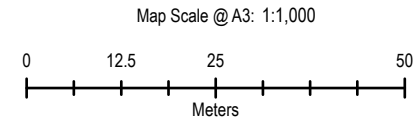

Revision	Author	Verified	Approved	Date
3	RR9	HB	CS	10/09/2026
2	RR9	HB	CS	15/12/2025
1	RR9	HB	CS	21/11/2025




Client:
New Zealand Transport Agency

Discipline:
GIS

Project:
Mill Road (Stage 1)


Drawing No:
GIS-3011550-1

Path: P:\381\3816029\1-WIP\WG-GIS\01-Map\3816029_Mill_Road_Stage1\Mill Road_Stage1_Working.aprx Name: Mill Road_Stage1_Working

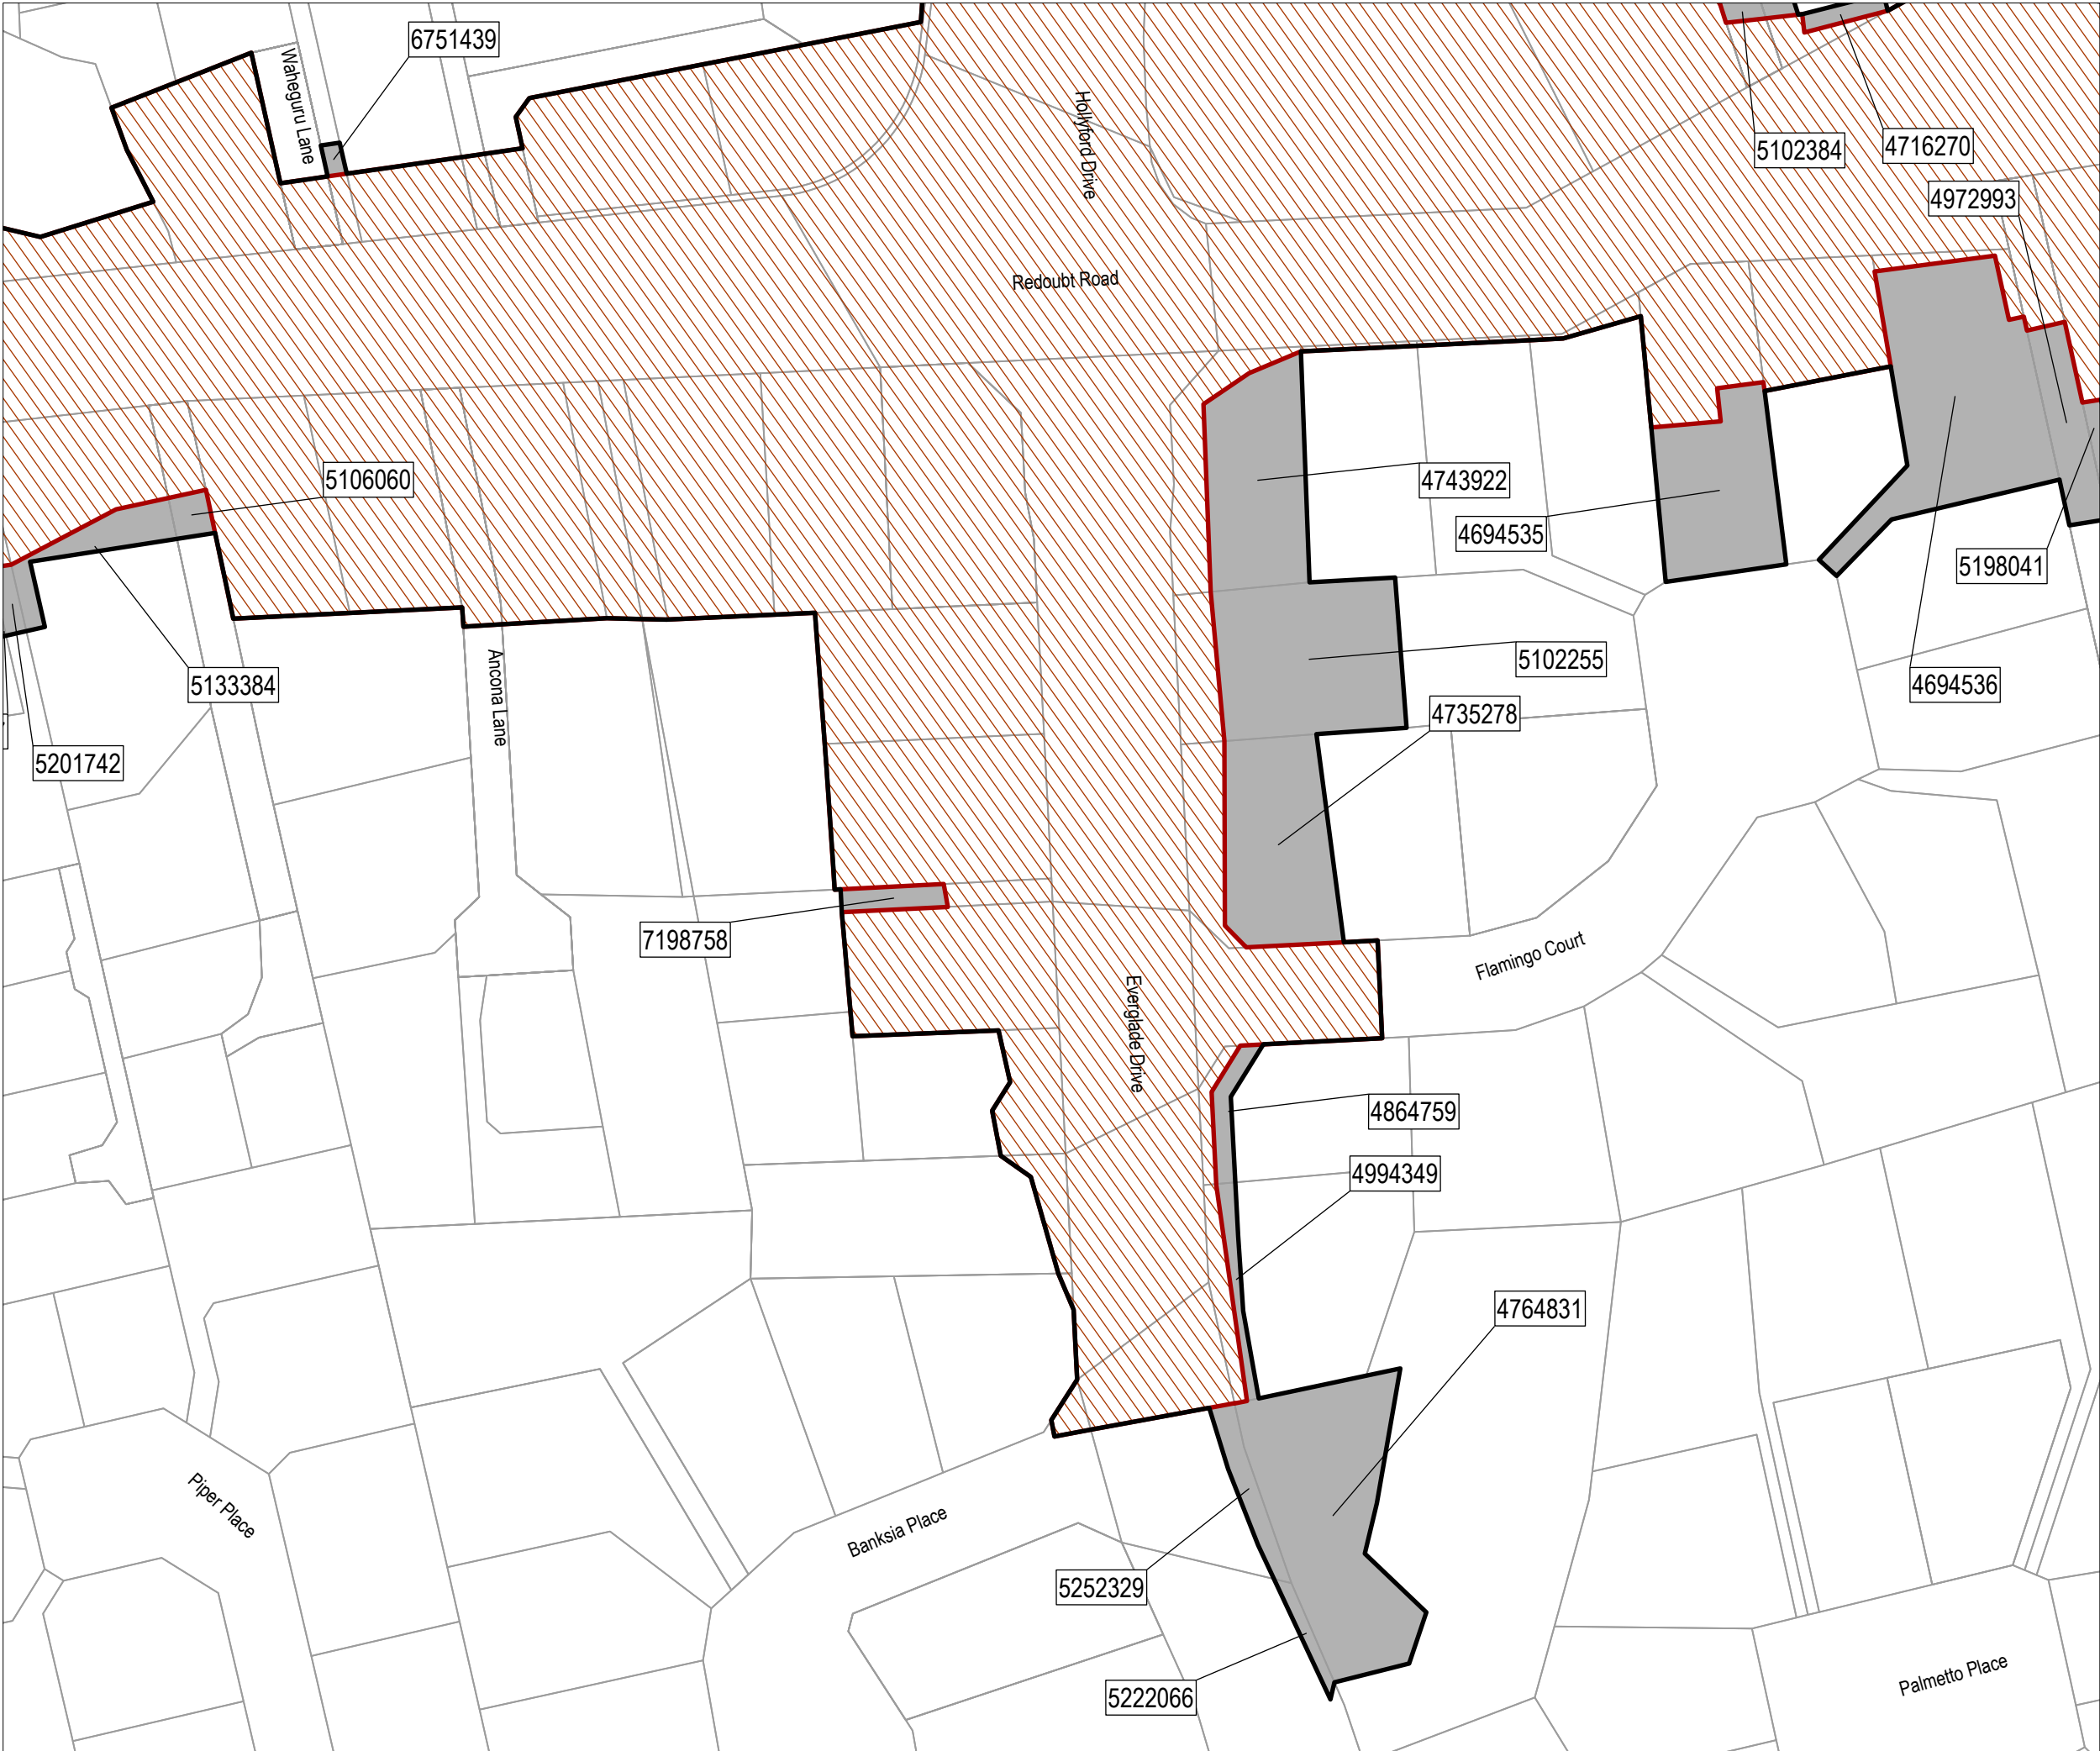

Mill Road
Stage 1

- Legend**
- Alteration to Designations
 - Parcel Boundary
 - Property ID
 - Designation (6786)

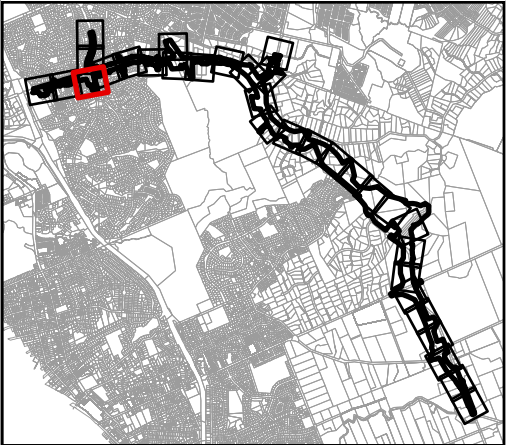


Map intended for distribution as a PDF document.
Scale may be incorrect when printed.

Contains information sourced from LINZ. Crown Copyright Reserved.

Unitary plan data sourced from Auckland Council published web services.
Legend information can be viewed on Auckland Council unitary plan viewer.

Linework shown on this plan is conceptual only.
Not to be used for construction.

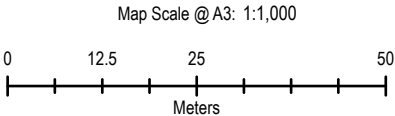

Revision	Author	Verified	Approved	Date
3	RR9	HB	CS	10/09/2026
2	RR9	HB	CS	15/12/2025
1	RR9	HB	CS	21/11/2025




Client:
New Zealand Transport Agency

Discipline:
GIS

Project:
Mill Road (Stage 1)


Drawing No:
GIS-3011550-1

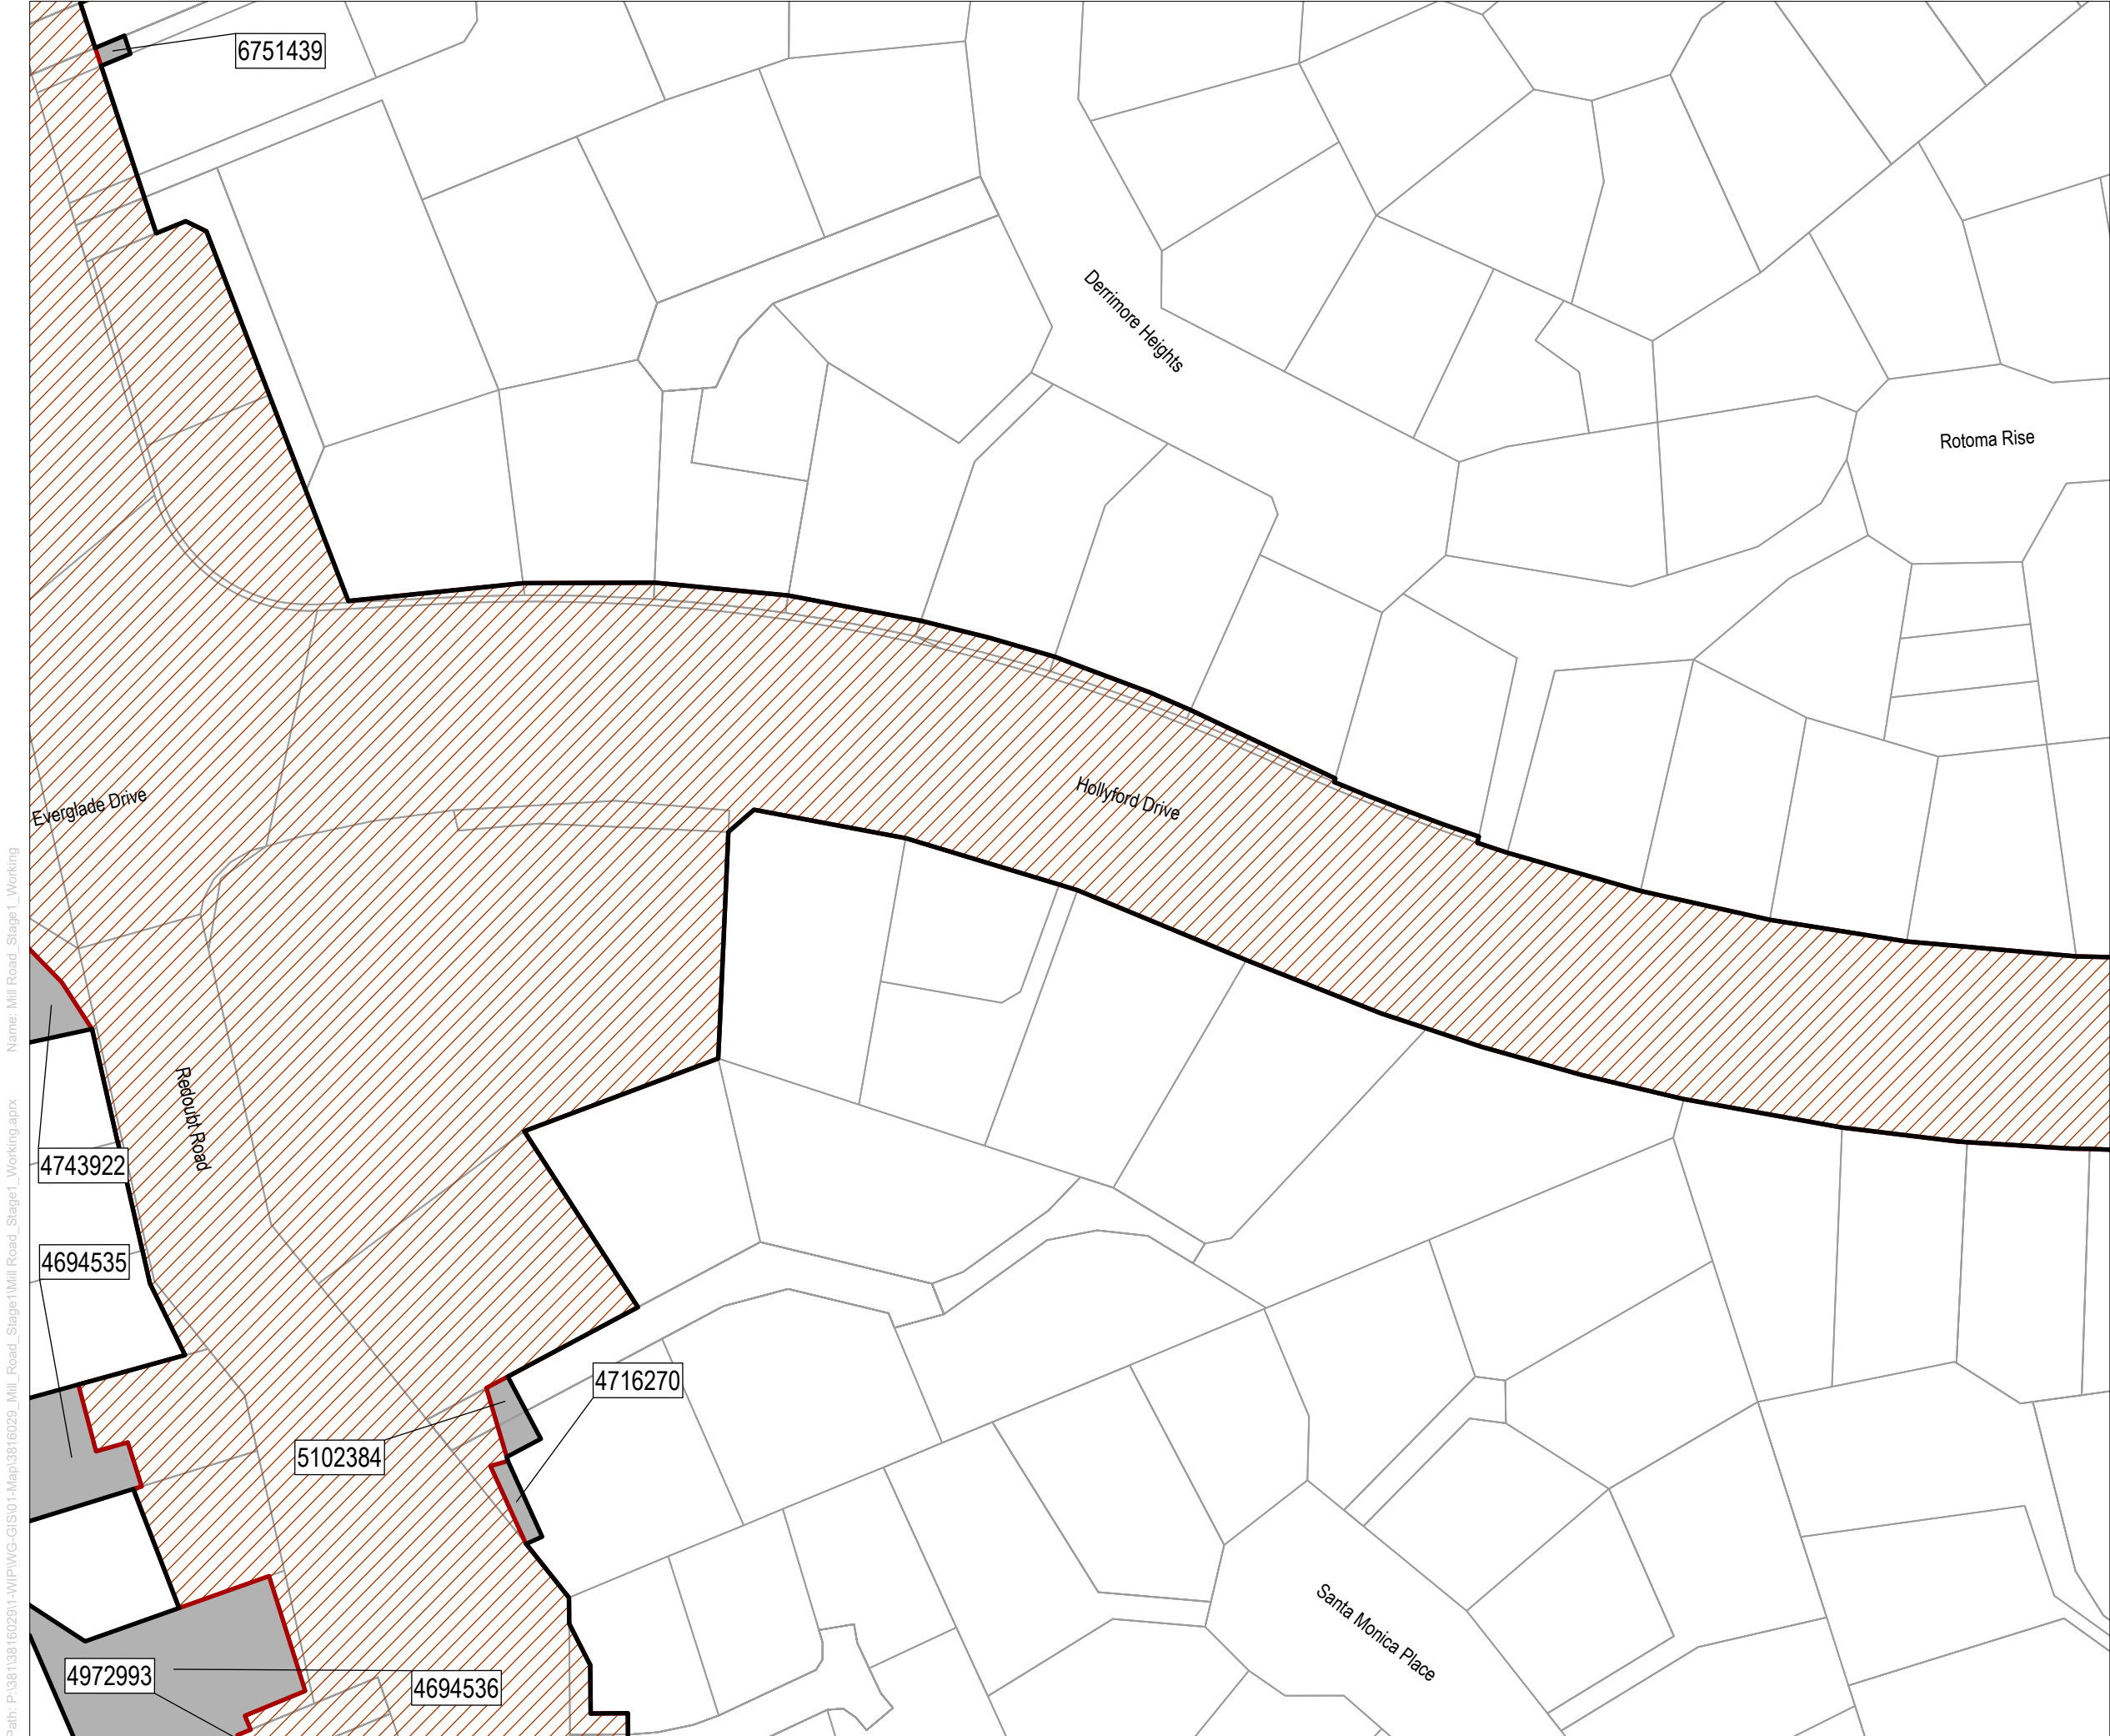

Mill Road
Stage 1

Legend

- Alteration to Designations
- Parcel Boundary
- Property ID
- Designation (6786)

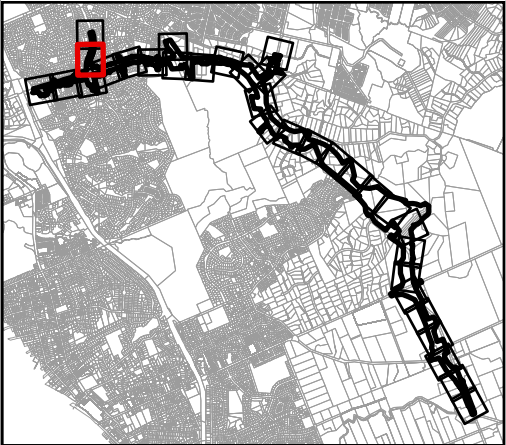


Map intended for distribution as a PDF document.
Scale may be incorrect when printed.

Contains information sourced from LINZ. Crown Copyright Reserved.

Unitary plan data sourced from Auckland Council published web services.
Legend information can be viewed on Auckland Council unitary plan viewer.

Linework shown on this plan is conceptual only.
Not to be used for construction.

Map Scale @ A3: 1:1,000

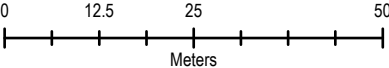

Revision	Author	Verified	Approved	Date
3	RR9	HB	CS	10/09/2026
2	RR9	HB	CS	15/12/2025
1	RR9	HB	CS	21/11/2025




Client:
New Zealand Transport Agency

Discipline:
GIS



Project:
Mill Road (Stage 1)


Drawing No:
GIS-3011550-1

Path: P:\38113816029\1-WIP\WG-GIS\01-Map\3816029_Mill_Road_Stage1\Mill Road_Stage1_Working.aprx Name: Mill Road_Stage1_Working

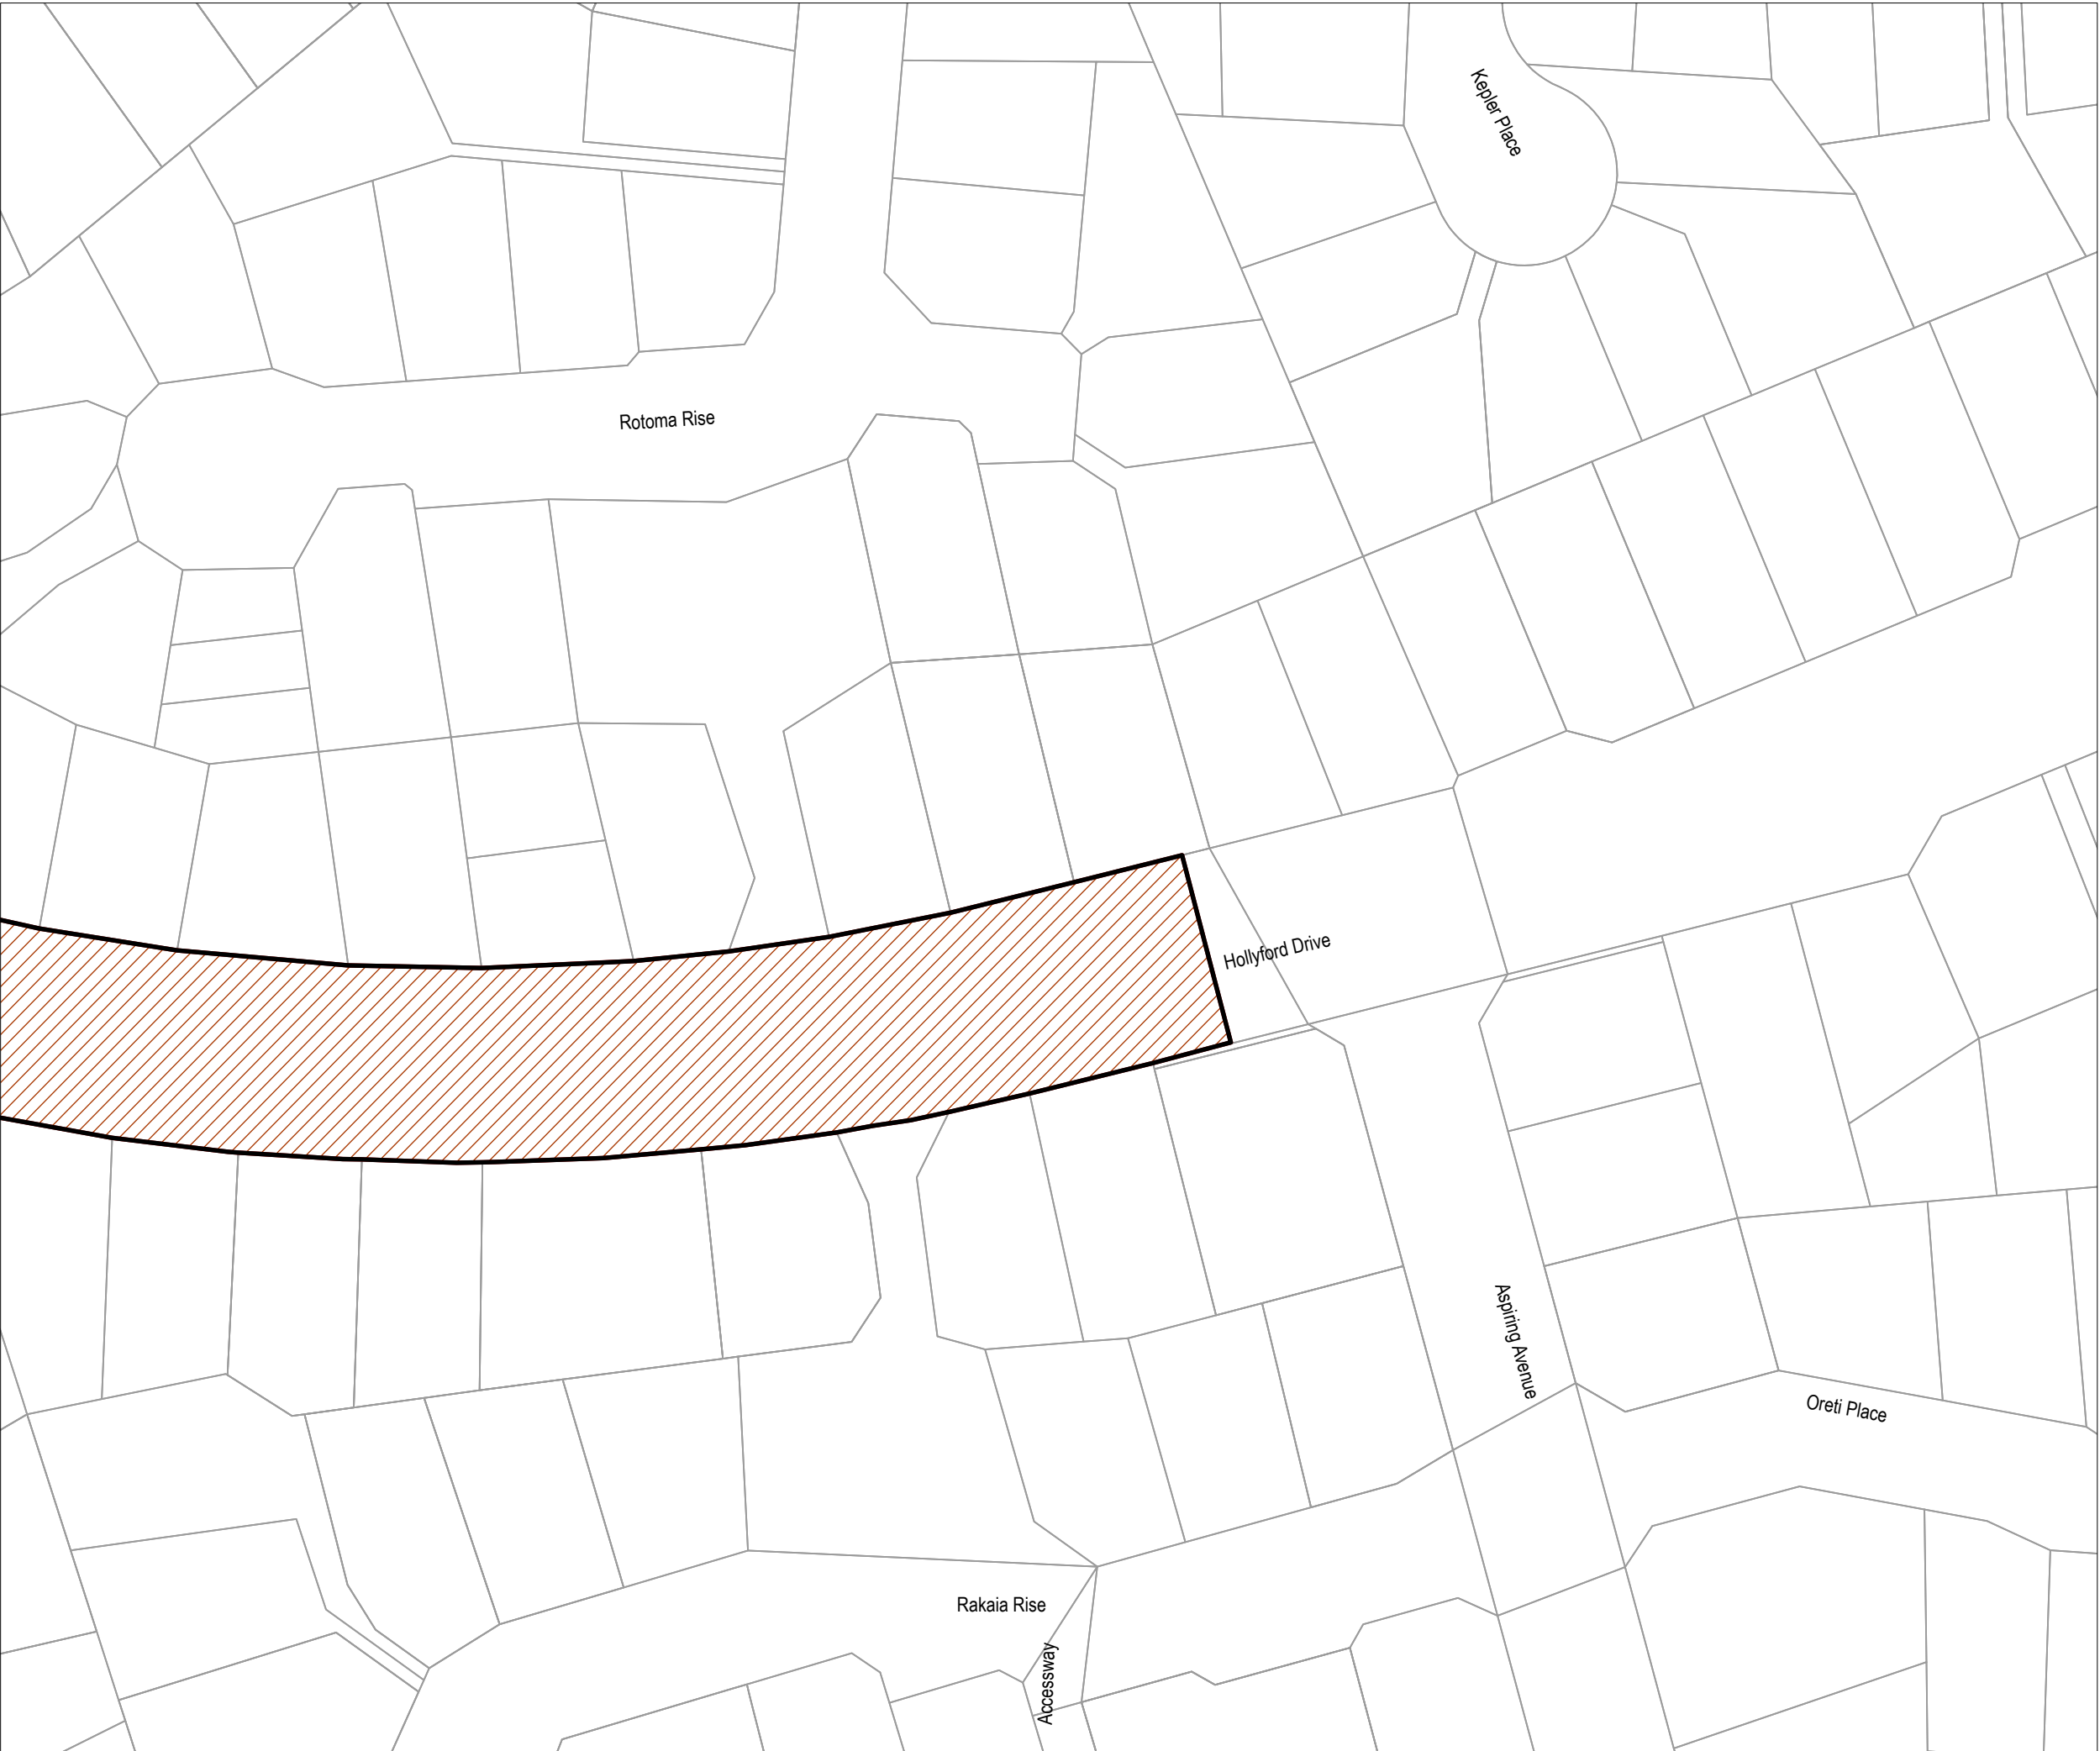

Mill Road
Stage 1

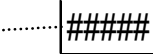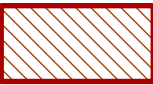- Legend**
-  Alteration to Designations
 -  Parcel Boundary
 -  Property ID
 -  Designation (6786)

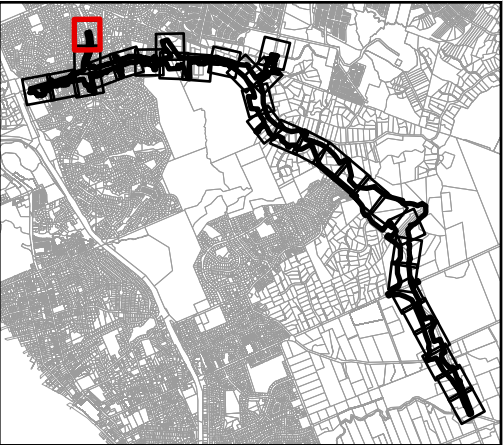


Map intended for distribution as a PDF document.
Scale may be incorrect when printed.

Contains information sourced from LINZ. Crown Copyright Reserved.

Unitary plan data sourced from Auckland Council published web services.
Legend information can be viewed on Auckland Council unitary plan viewer.

Linework shown on this plan is conceptual only.
Not to be used for construction.

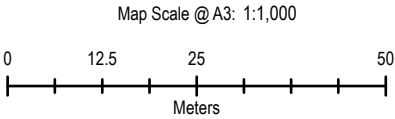

Revision	Author	Verified	Approved	Date
3	RR9	HB	CS	10/09/2026
2	RR9	HB	CS	15/12/2025
1	RR9	HB	CS	21/11/2025




Client:
New Zealand Transport Agency

Discipline:
GIS

Project:
Mill Road (Stage 1)

Drawing No:
GIS-3011550-1


Path: P:\3813816029\1-WIP\WG-GIS\01-Map\3816029_Mill_Road_Stage1\Mill Road_Stage1_Working.aprx Name: Mill Road_Stage1_Working

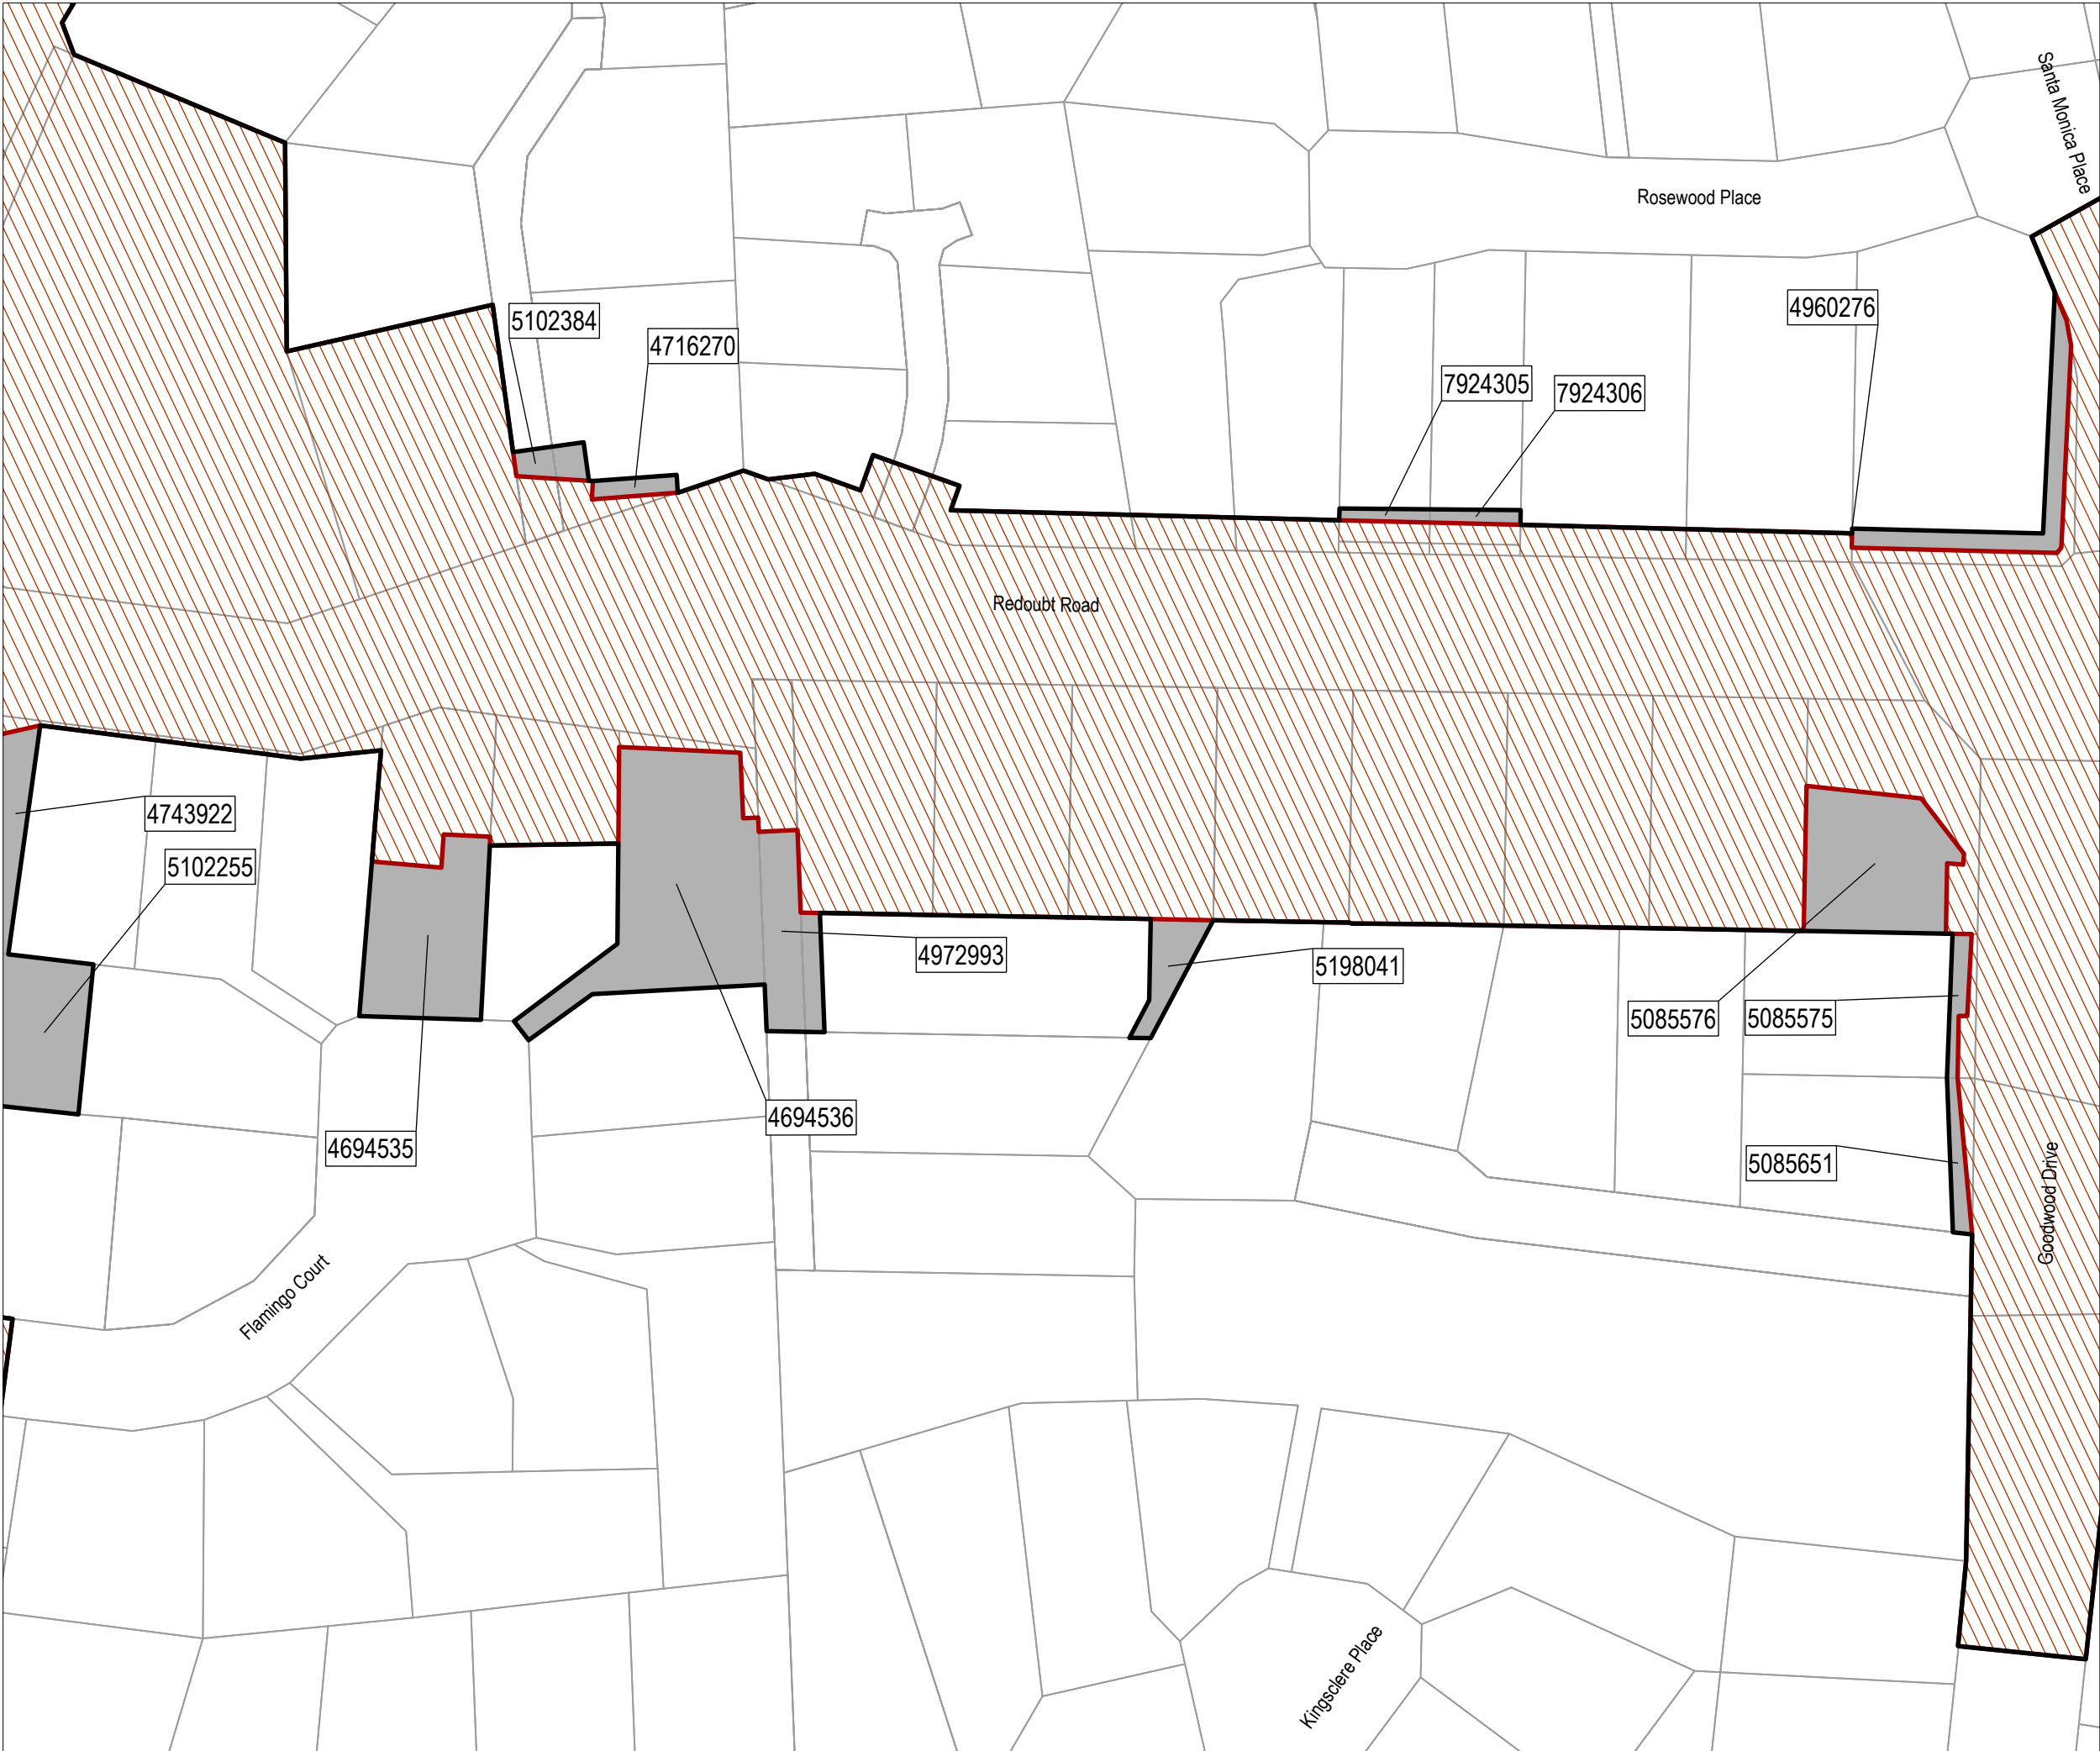

Mill Road
Stage 1

Legend

- Alteration to Designations
- Parcel Boundary
- Property ID
- Designation (6786)

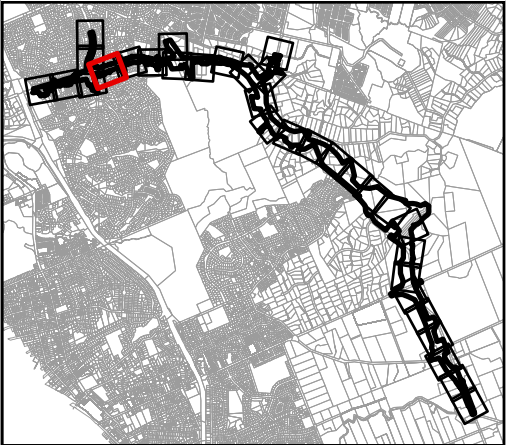


Map intended for distribution as a PDF document.
Scale may be incorrect when printed.

Contains information sourced from LINZ. Crown Copyright Reserved.

Unitary plan data sourced from Auckland Council published web services.
Legend information can be viewed on Auckland Council unitary plan viewer.

Linework shown on this plan is conceptual only.
Not to be used for construction.

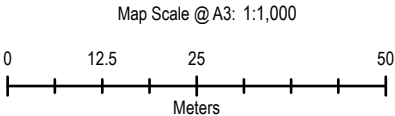

Revision	Author	Verified	Approved	Date
3	RR9	HB	CS	10/09/2026
2	RR9	HB	CS	15/12/2025
1	RR9	HB	CS	21/11/2025




Client:
New Zealand Transport Agency

Discipline:
GIS


Project:
Mill Road (Stage 1)

Drawing No:
GIS-3011550-1

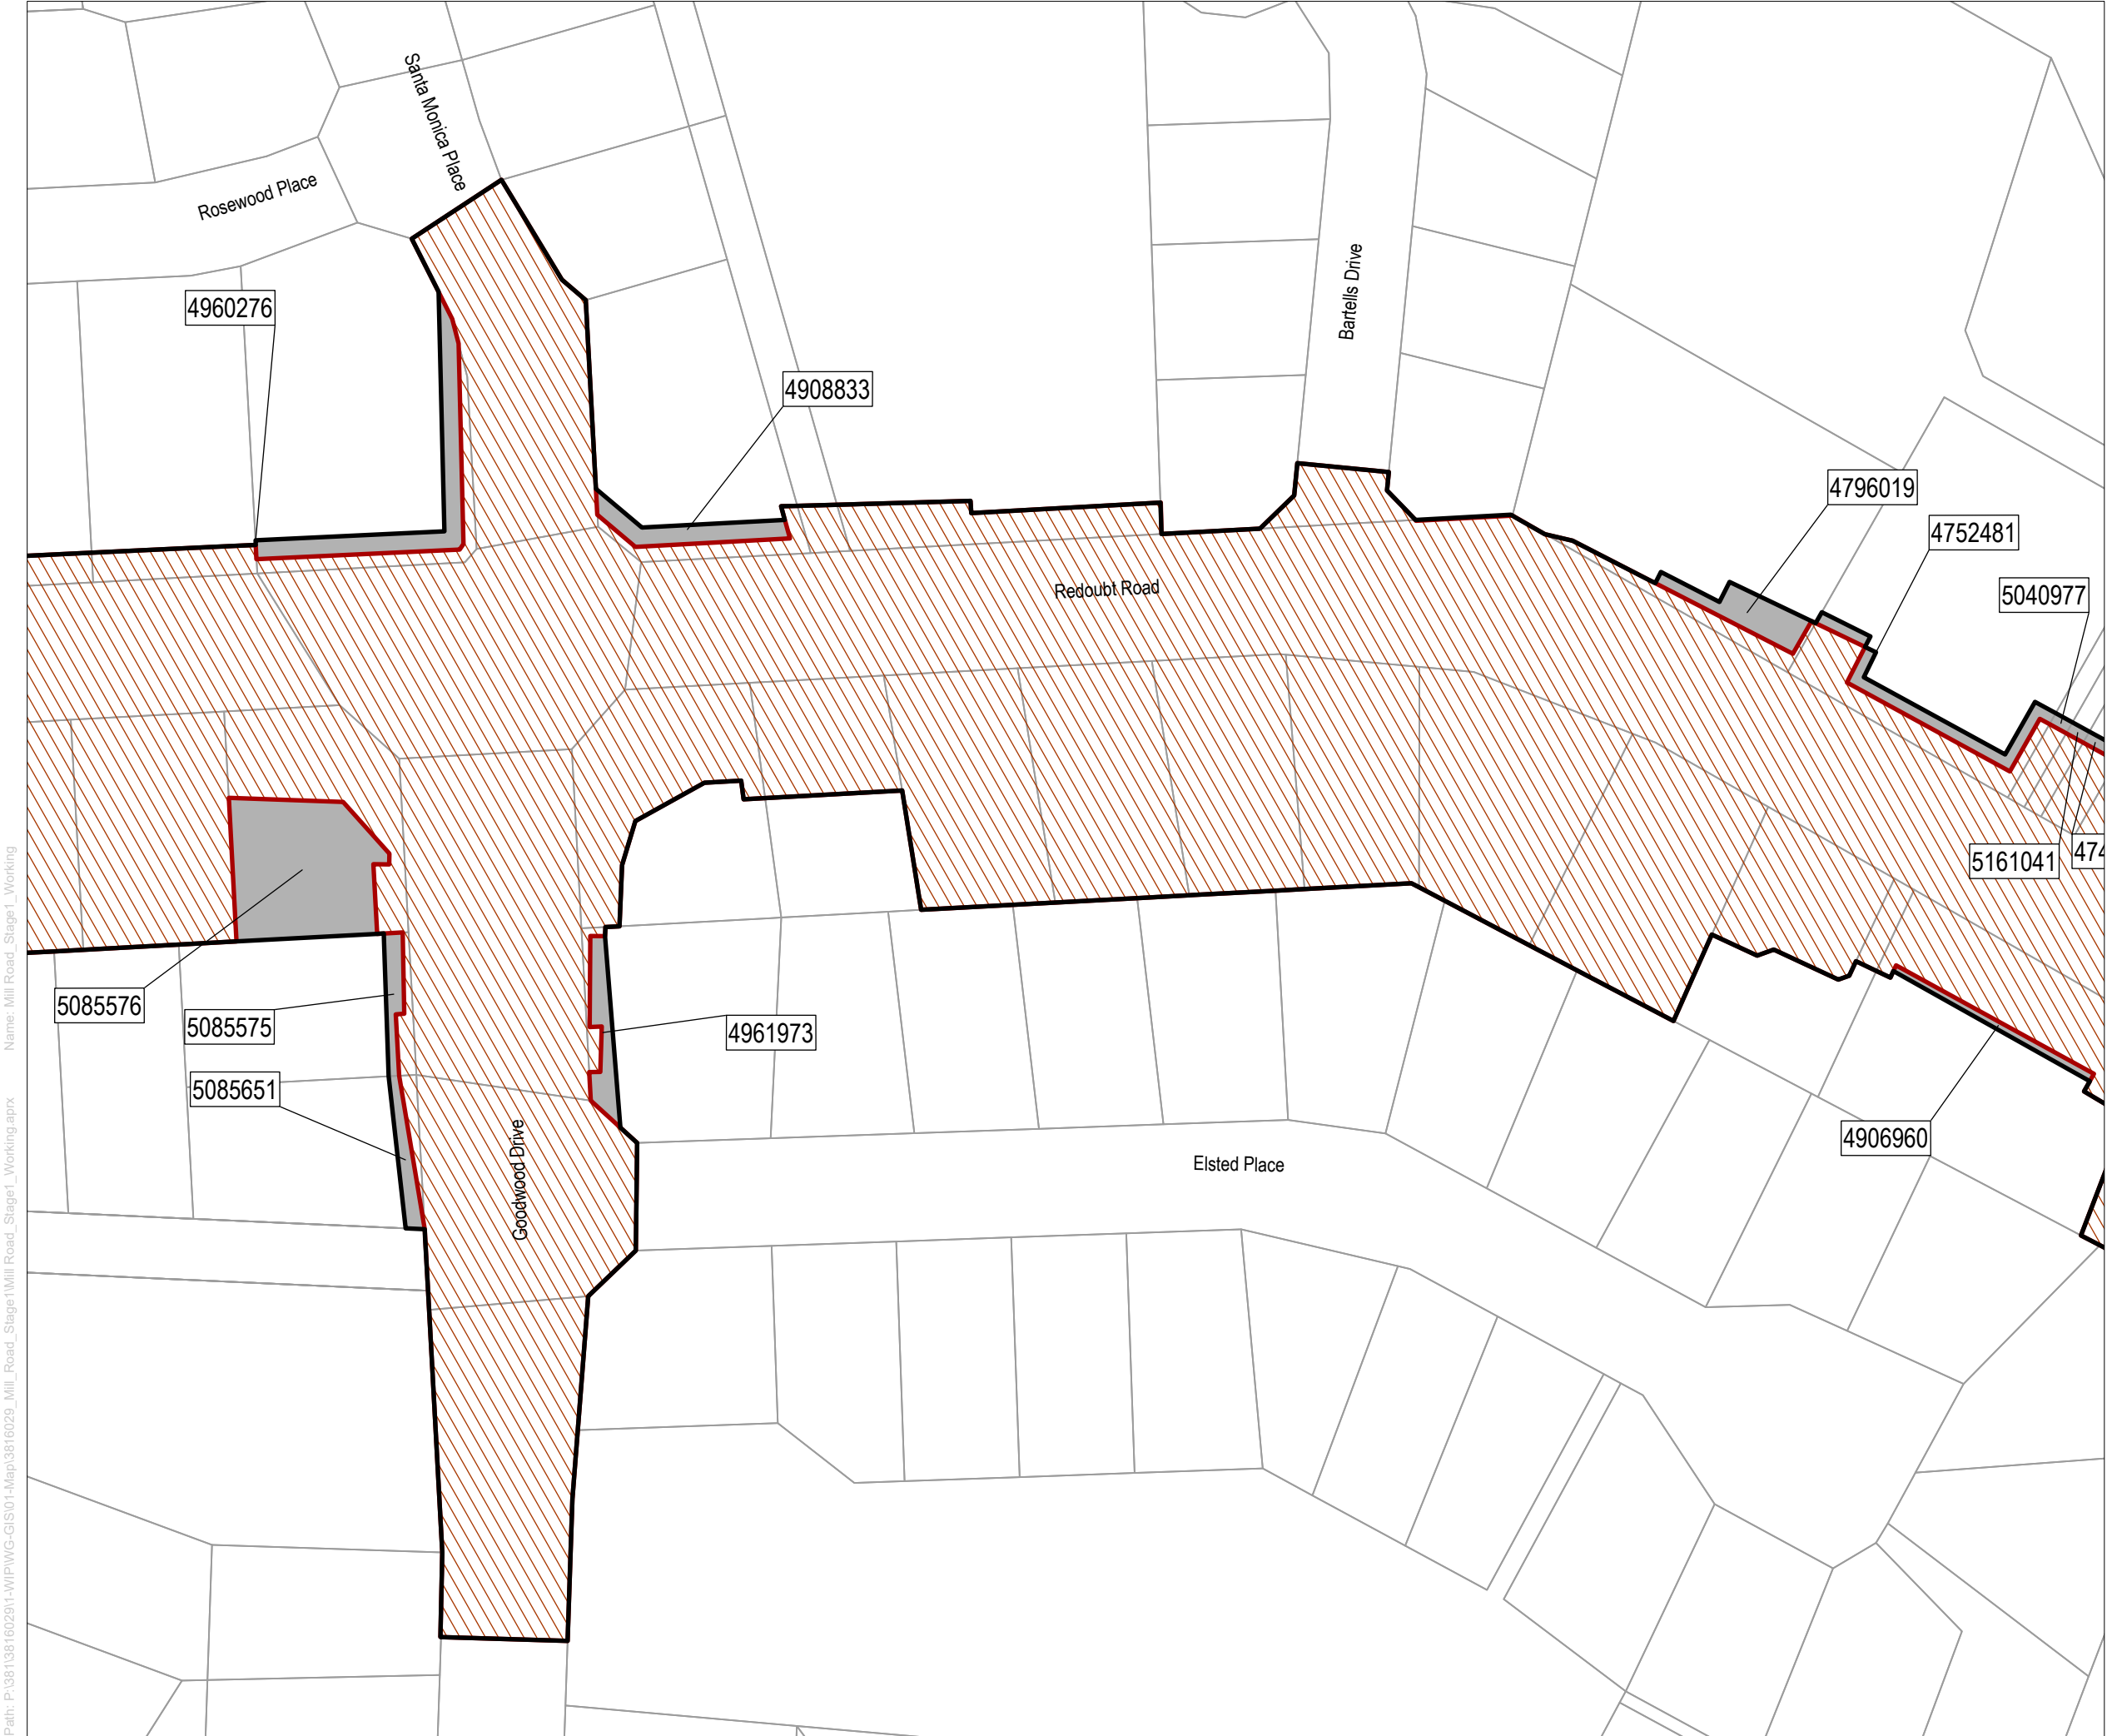

Mill Road
Stage 1

- Legend**
- Alteration to Designations
 - Parcel Boundary
 - Property ID
 - Designation (6786)

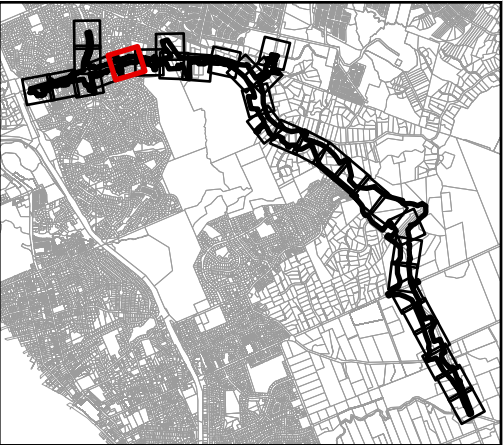


Map intended for distribution as a PDF document.
Scale may be incorrect when printed.

Contains information sourced from LINZ. Crown Copyright Reserved.

Unitary plan data sourced from Auckland Council published web services.
Legend information can be viewed on Auckland Council unitary plan viewer.

Linework shown on this plan is conceptual only.
Not to be used for construction.

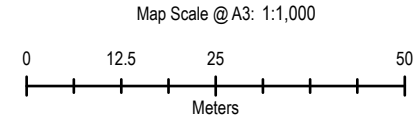


Revision	Author	Verified	Approved	Date
3	RR9	HB	CS	10/09/2026
2	RR9	HB	CS	15/12/2025
1	RR9	HB	CS	21/11/2025





Client:	New Zealand Transport Agency	Discipline:	GIS
Project:	Mill Road (Stage 1)	Drawing No:	GIS-3011550-1


Path: P:\38113816029\1-WIP\WG-GIS\01-Map\3816029_Mill_Road_Stage1\Mill_Road_Stage1\Working.aprx Name: Mill Road_Stage1_Working

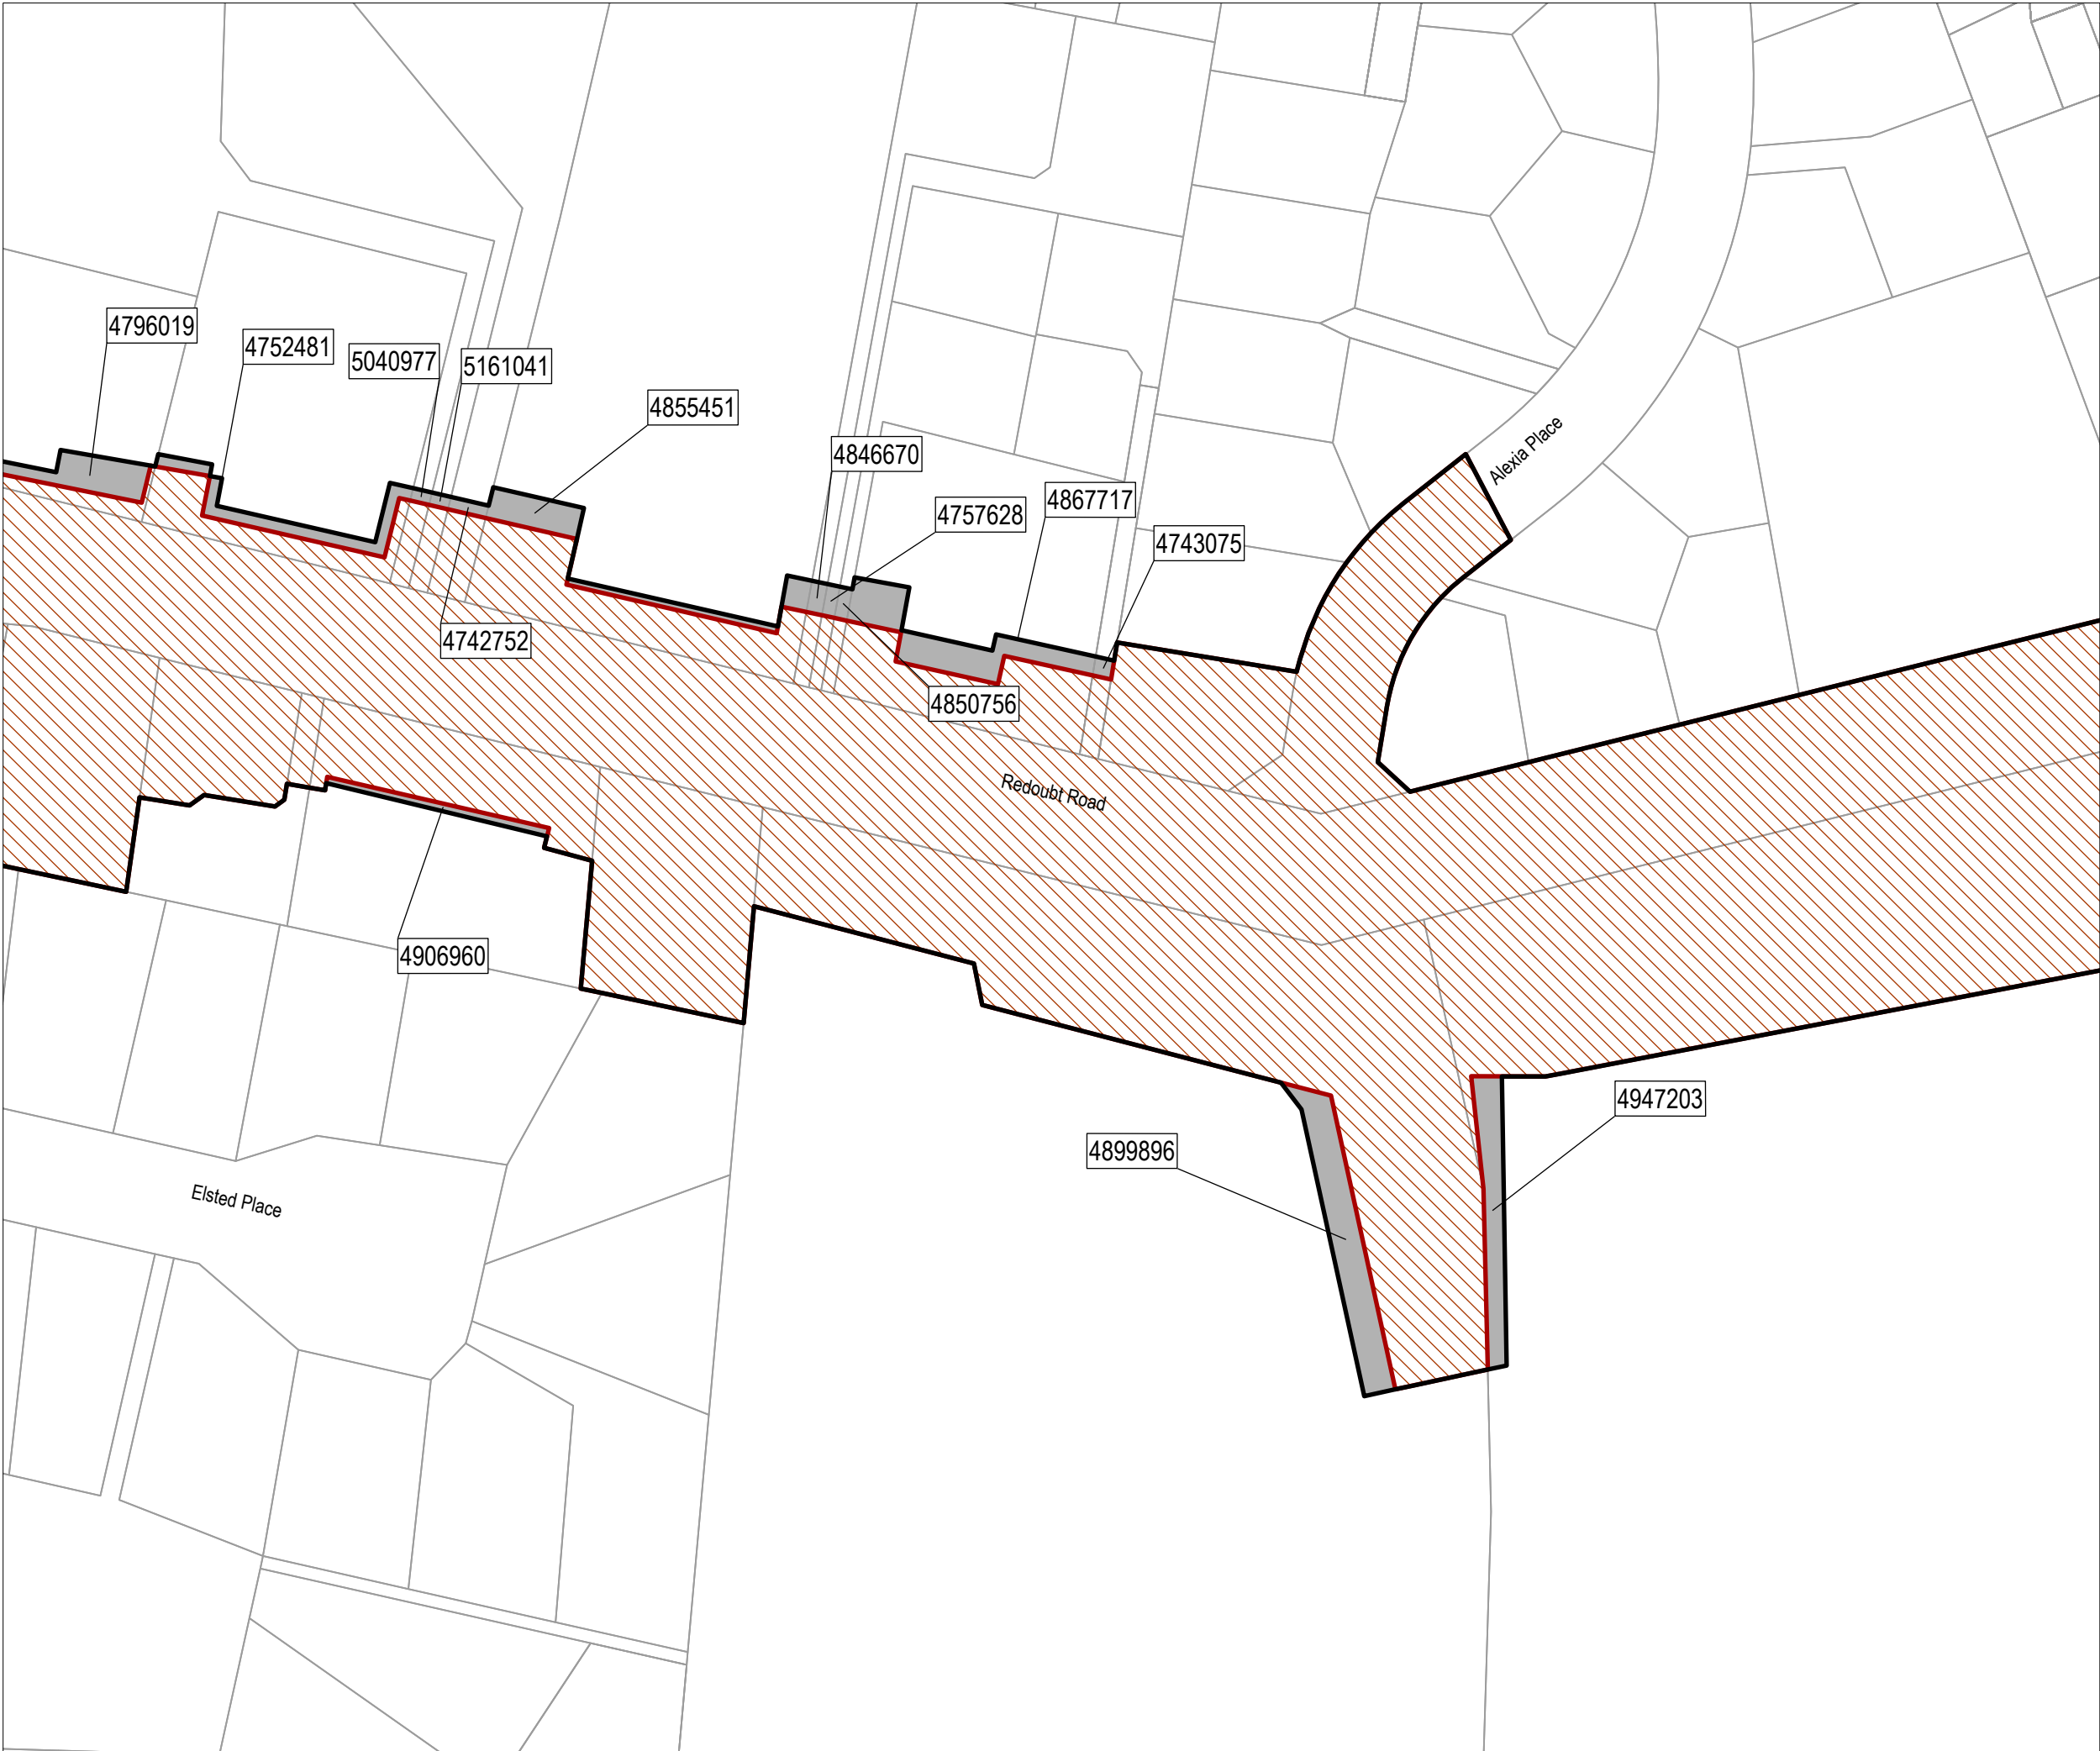

Mill Road
Stage 1

Legend

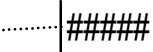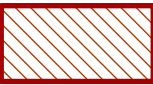-  Alteration to Designations
-  Parcel Boundary
-  Property ID
-  Designation (6786)

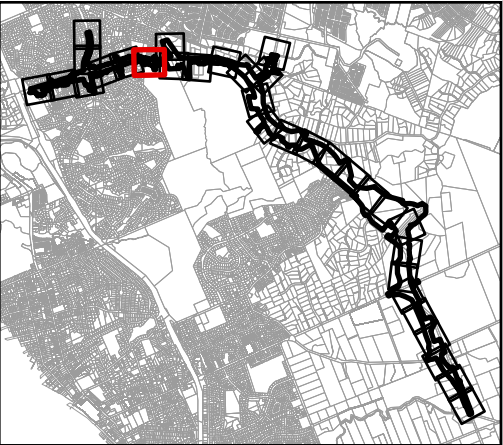


Map intended for distribution as a PDF document.
Scale may be incorrect when printed.

Contains information sourced from LINZ. Crown Copyright Reserved.

Unitary plan data sourced from Auckland Council published web services.
Legend information can be viewed on Auckland Council unitary plan viewer.

Linework shown on this plan is conceptual only.
Not to be used for construction.

Map Scale @ A3: 1:1,000

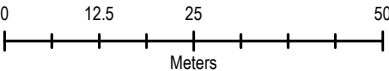

Revision	Author	Verified	Approved	Date
3	RR9	HB	CS	10/09/2026
2	RR9	HB	CS	15/12/2025
1	RR9	HB	CS	21/11/2025

N


Client:
New Zealand Transport Agency

Discipline:
GIS

Project:
Mill Road (Stage 1)


Drawing No:
GIS-3011550-1


Path: P:\381\3816029\1-WIP\WG-GIS\01-Map\WG-GIS\01-Mill_Road_Stage1\Mill_Road_Stage1_Working.aprx Name: Mill Road_Stage1_Working

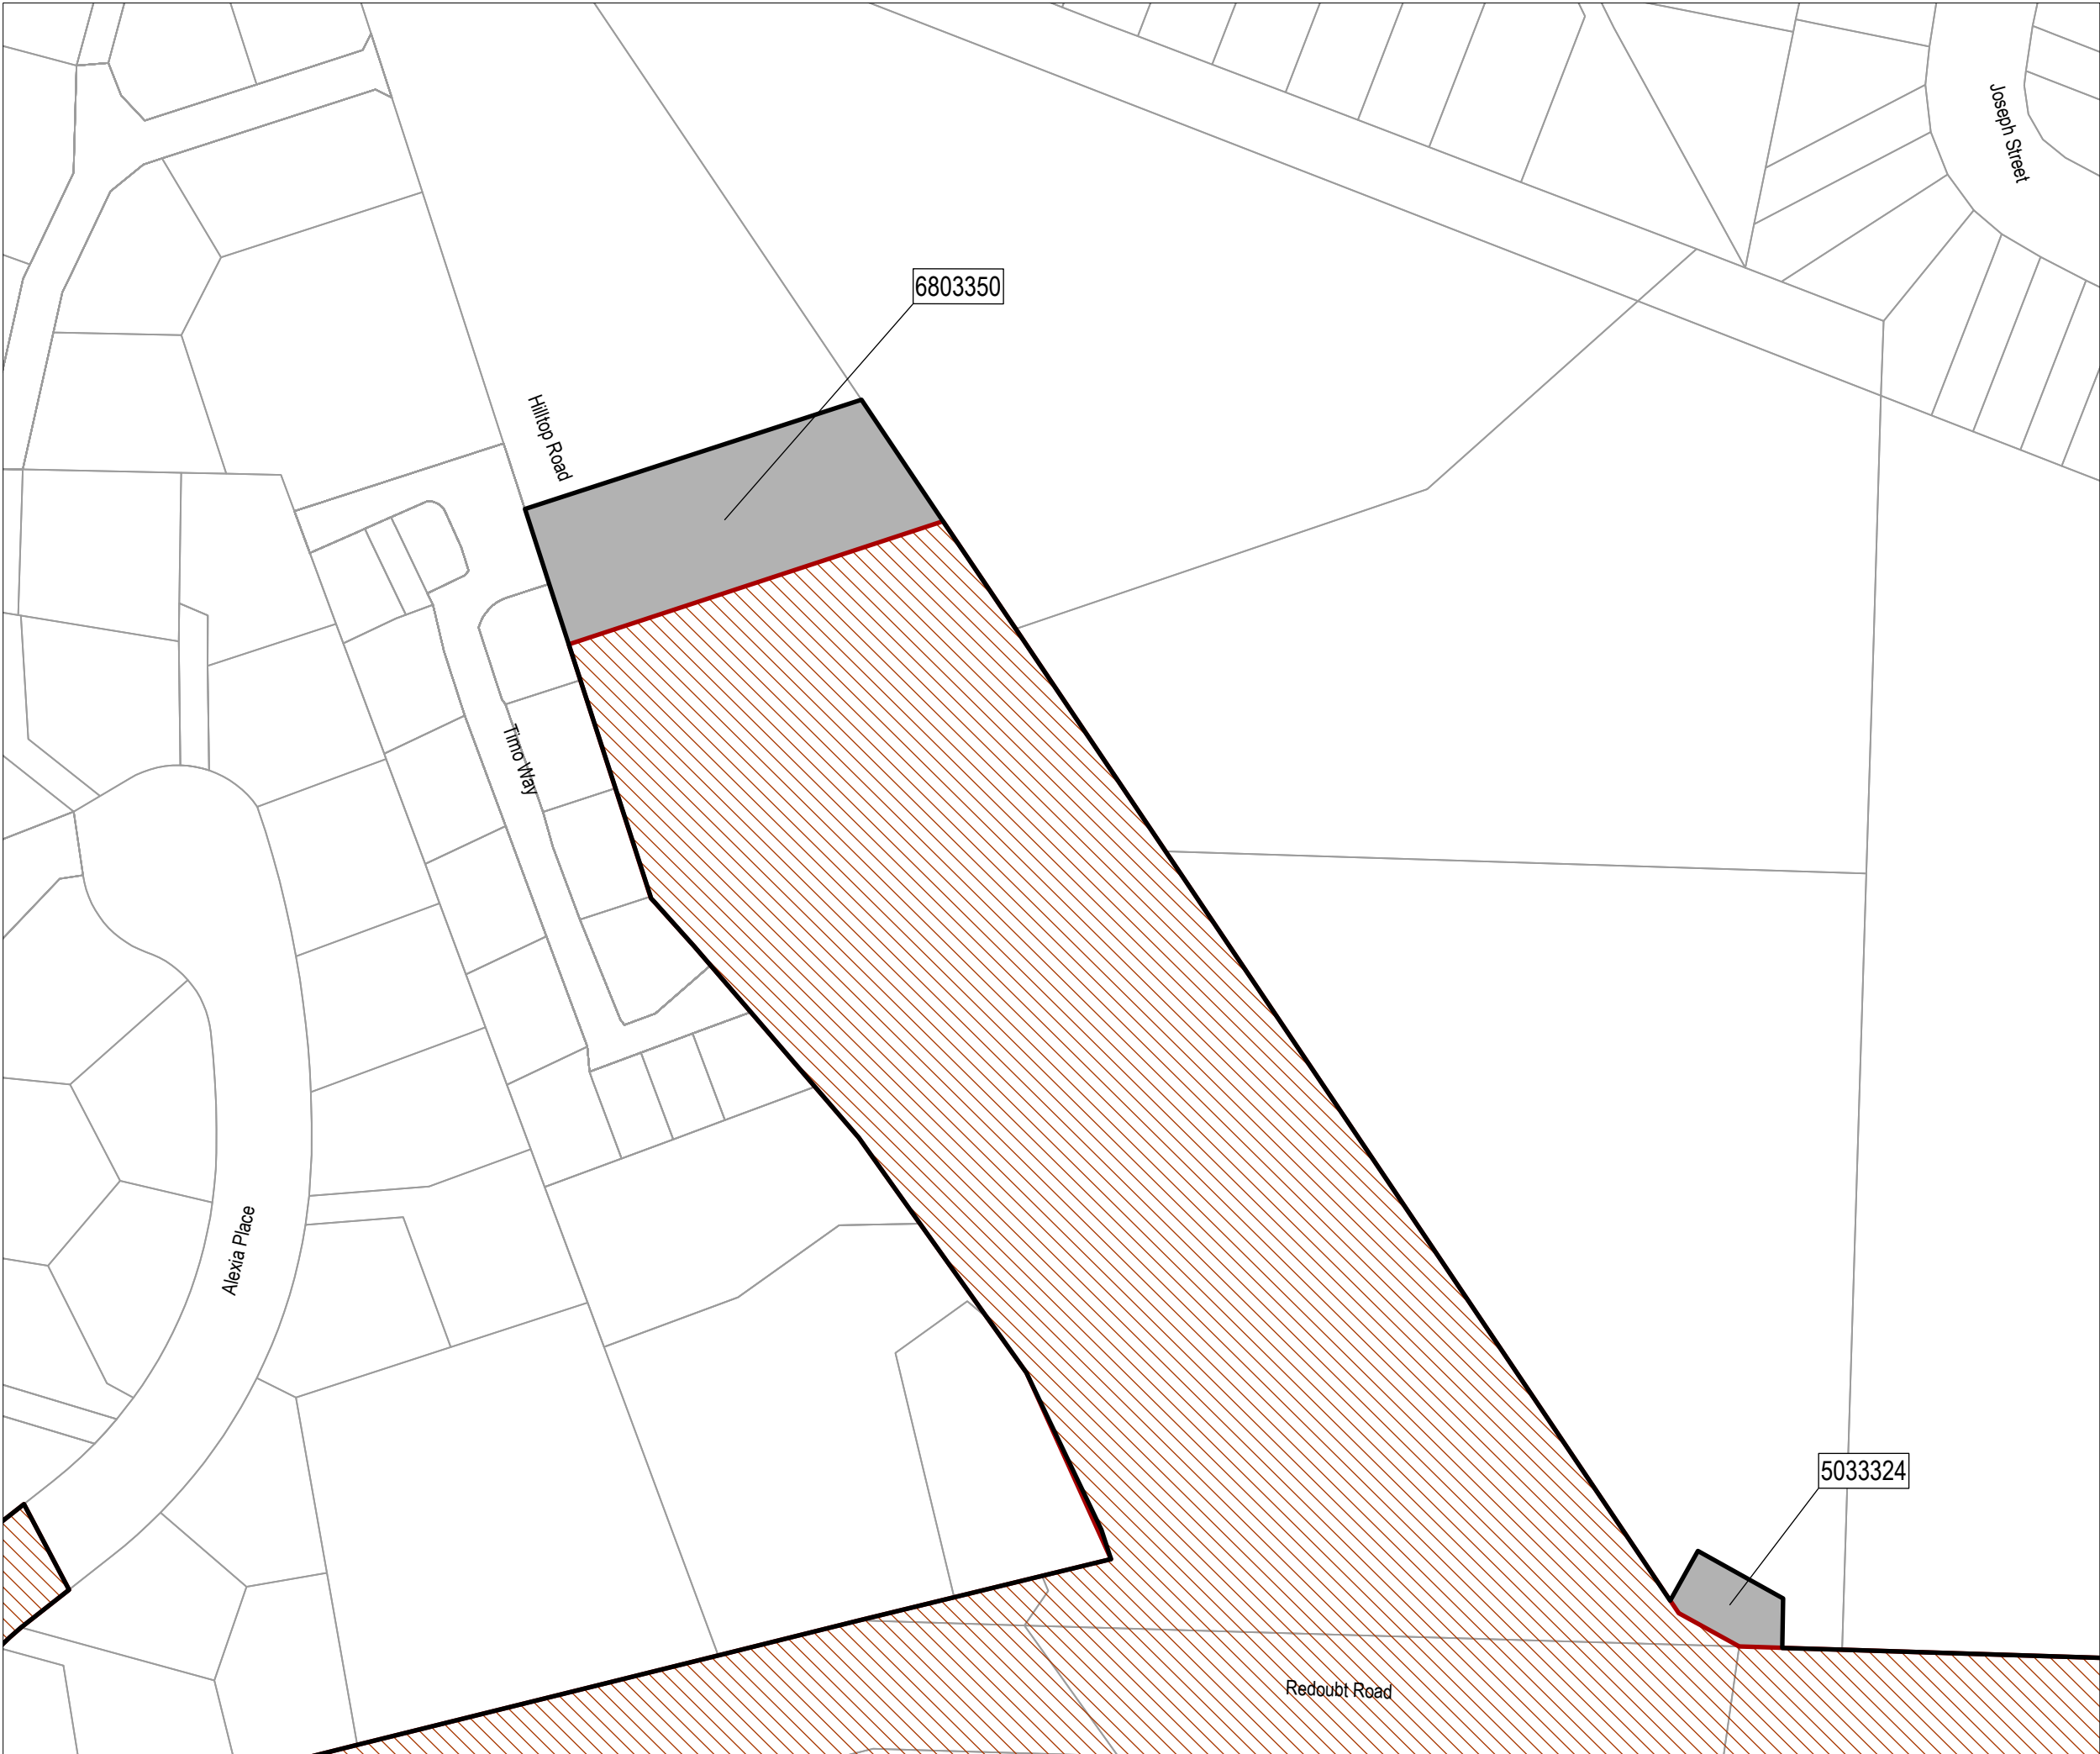

Mill Road Stage 1

Legend

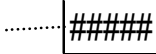-  Alteration to Designations
-  Parcel Boundary
-  Property ID
-  Designation (6786)

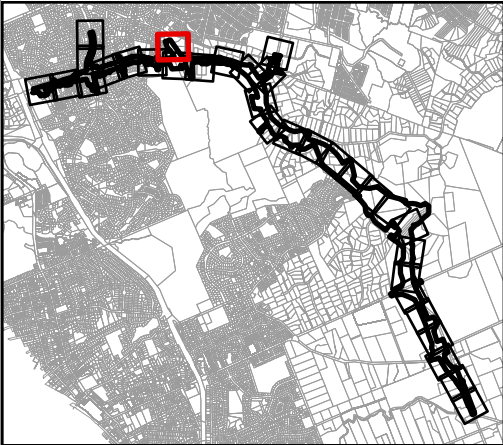


Map intended for distribution as a PDF document.
Scale may be incorrect when printed.

Contains information sourced from LINZ. Crown Copyright Reserved.

Unitary plan data sourced from Auckland Council published web services.
Legend information can be viewed on Auckland Council unitary plan viewer.

Linework shown on this plan is conceptual only.
Not to be used for construction.

Map Scale @ A3: 1:1,000

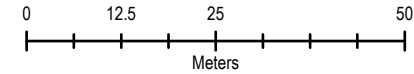

Revision	Author	Verified	Approved	Date
3	RR9	HB	CS	10/09/2026
2	RR9	HB	CS	15/12/2025
1	RR9	HB	CS	21/11/2025




Client:
New Zealand Transport Agency

Discipline:
GIS

Project:
Mill Road (Stage 1)


Drawing No:
GIS-3011550-1

Path: P:\381\3816029\1-WIP\WG-GIS\01-Map\3816029_Mill_Road_Stage1\Mill Road_Stage1_Working.aprx Name: Mill Road_Stage1_Working

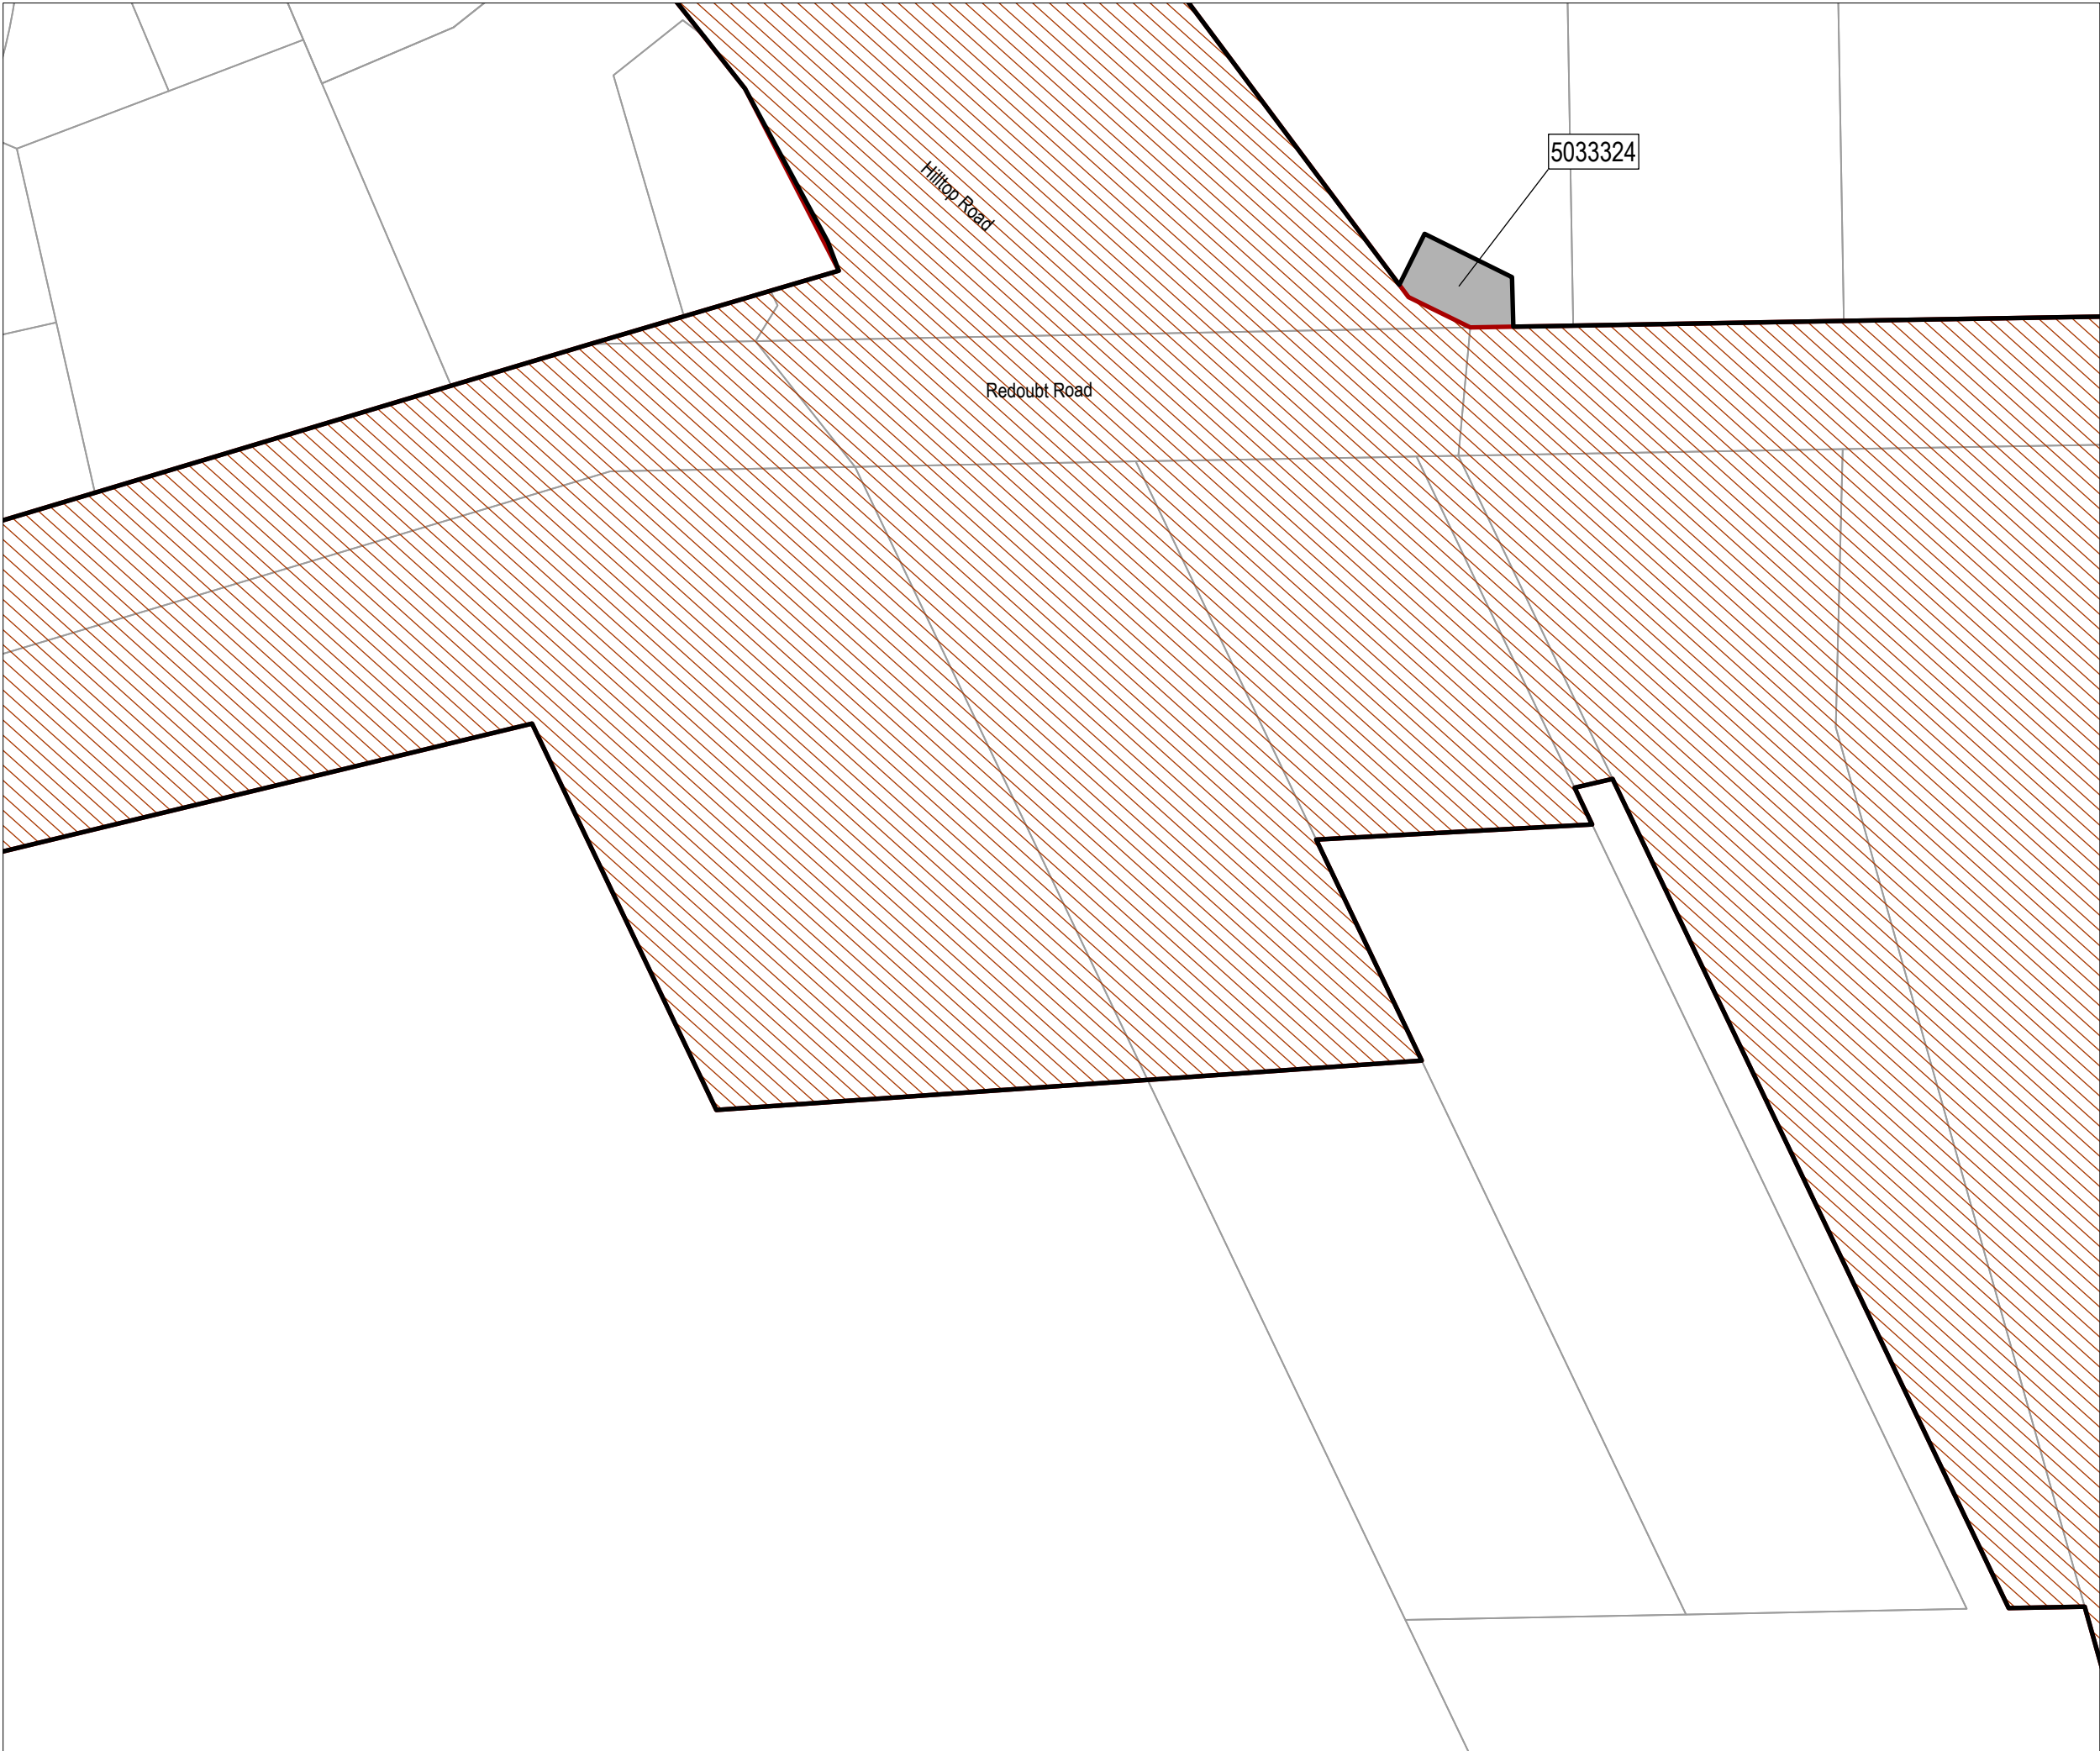

Mill Road
Stage 1

- Legend**
- Alteration to Designations
 - Parcel Boundary
 - Property ID
 - Designation (6786)

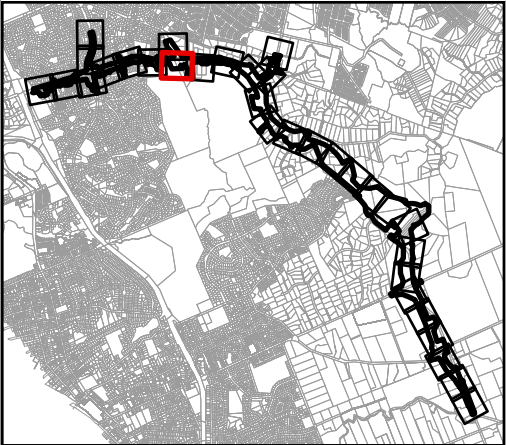


Map intended for distribution as a PDF document.
Scale may be incorrect when printed.

Contains information sourced from LINZ. Crown Copyright Reserved.


Unitary plan data sourced from Auckland Council published web services.
Legend information can be viewed on Auckland Council unitary plan viewer.

Linework shown on this plan is conceptual only.
Not to be used for construction.

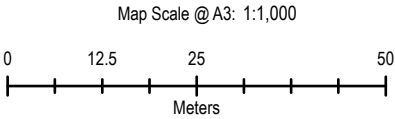

Revision	Author	Verified	Approved	Date	
3	RR9	HB	CS	10/09/2026	
2	RR9	HB	CS	15/12/2025	
1	RR9	HB	CS	21/11/2025	
Client: New Zealand Transport Agency					Discipline: GIS
Project: Mill Road (Stage 1)					Drawing No: GIS-3011550-1


Path: P:\381\3816029\1-WIP\WG-GIS\01-Map\3816029_Mill_Road_Stage1\Mill_Road_Stage1_Working.aprx Name: Mill Road_Stage1_Working

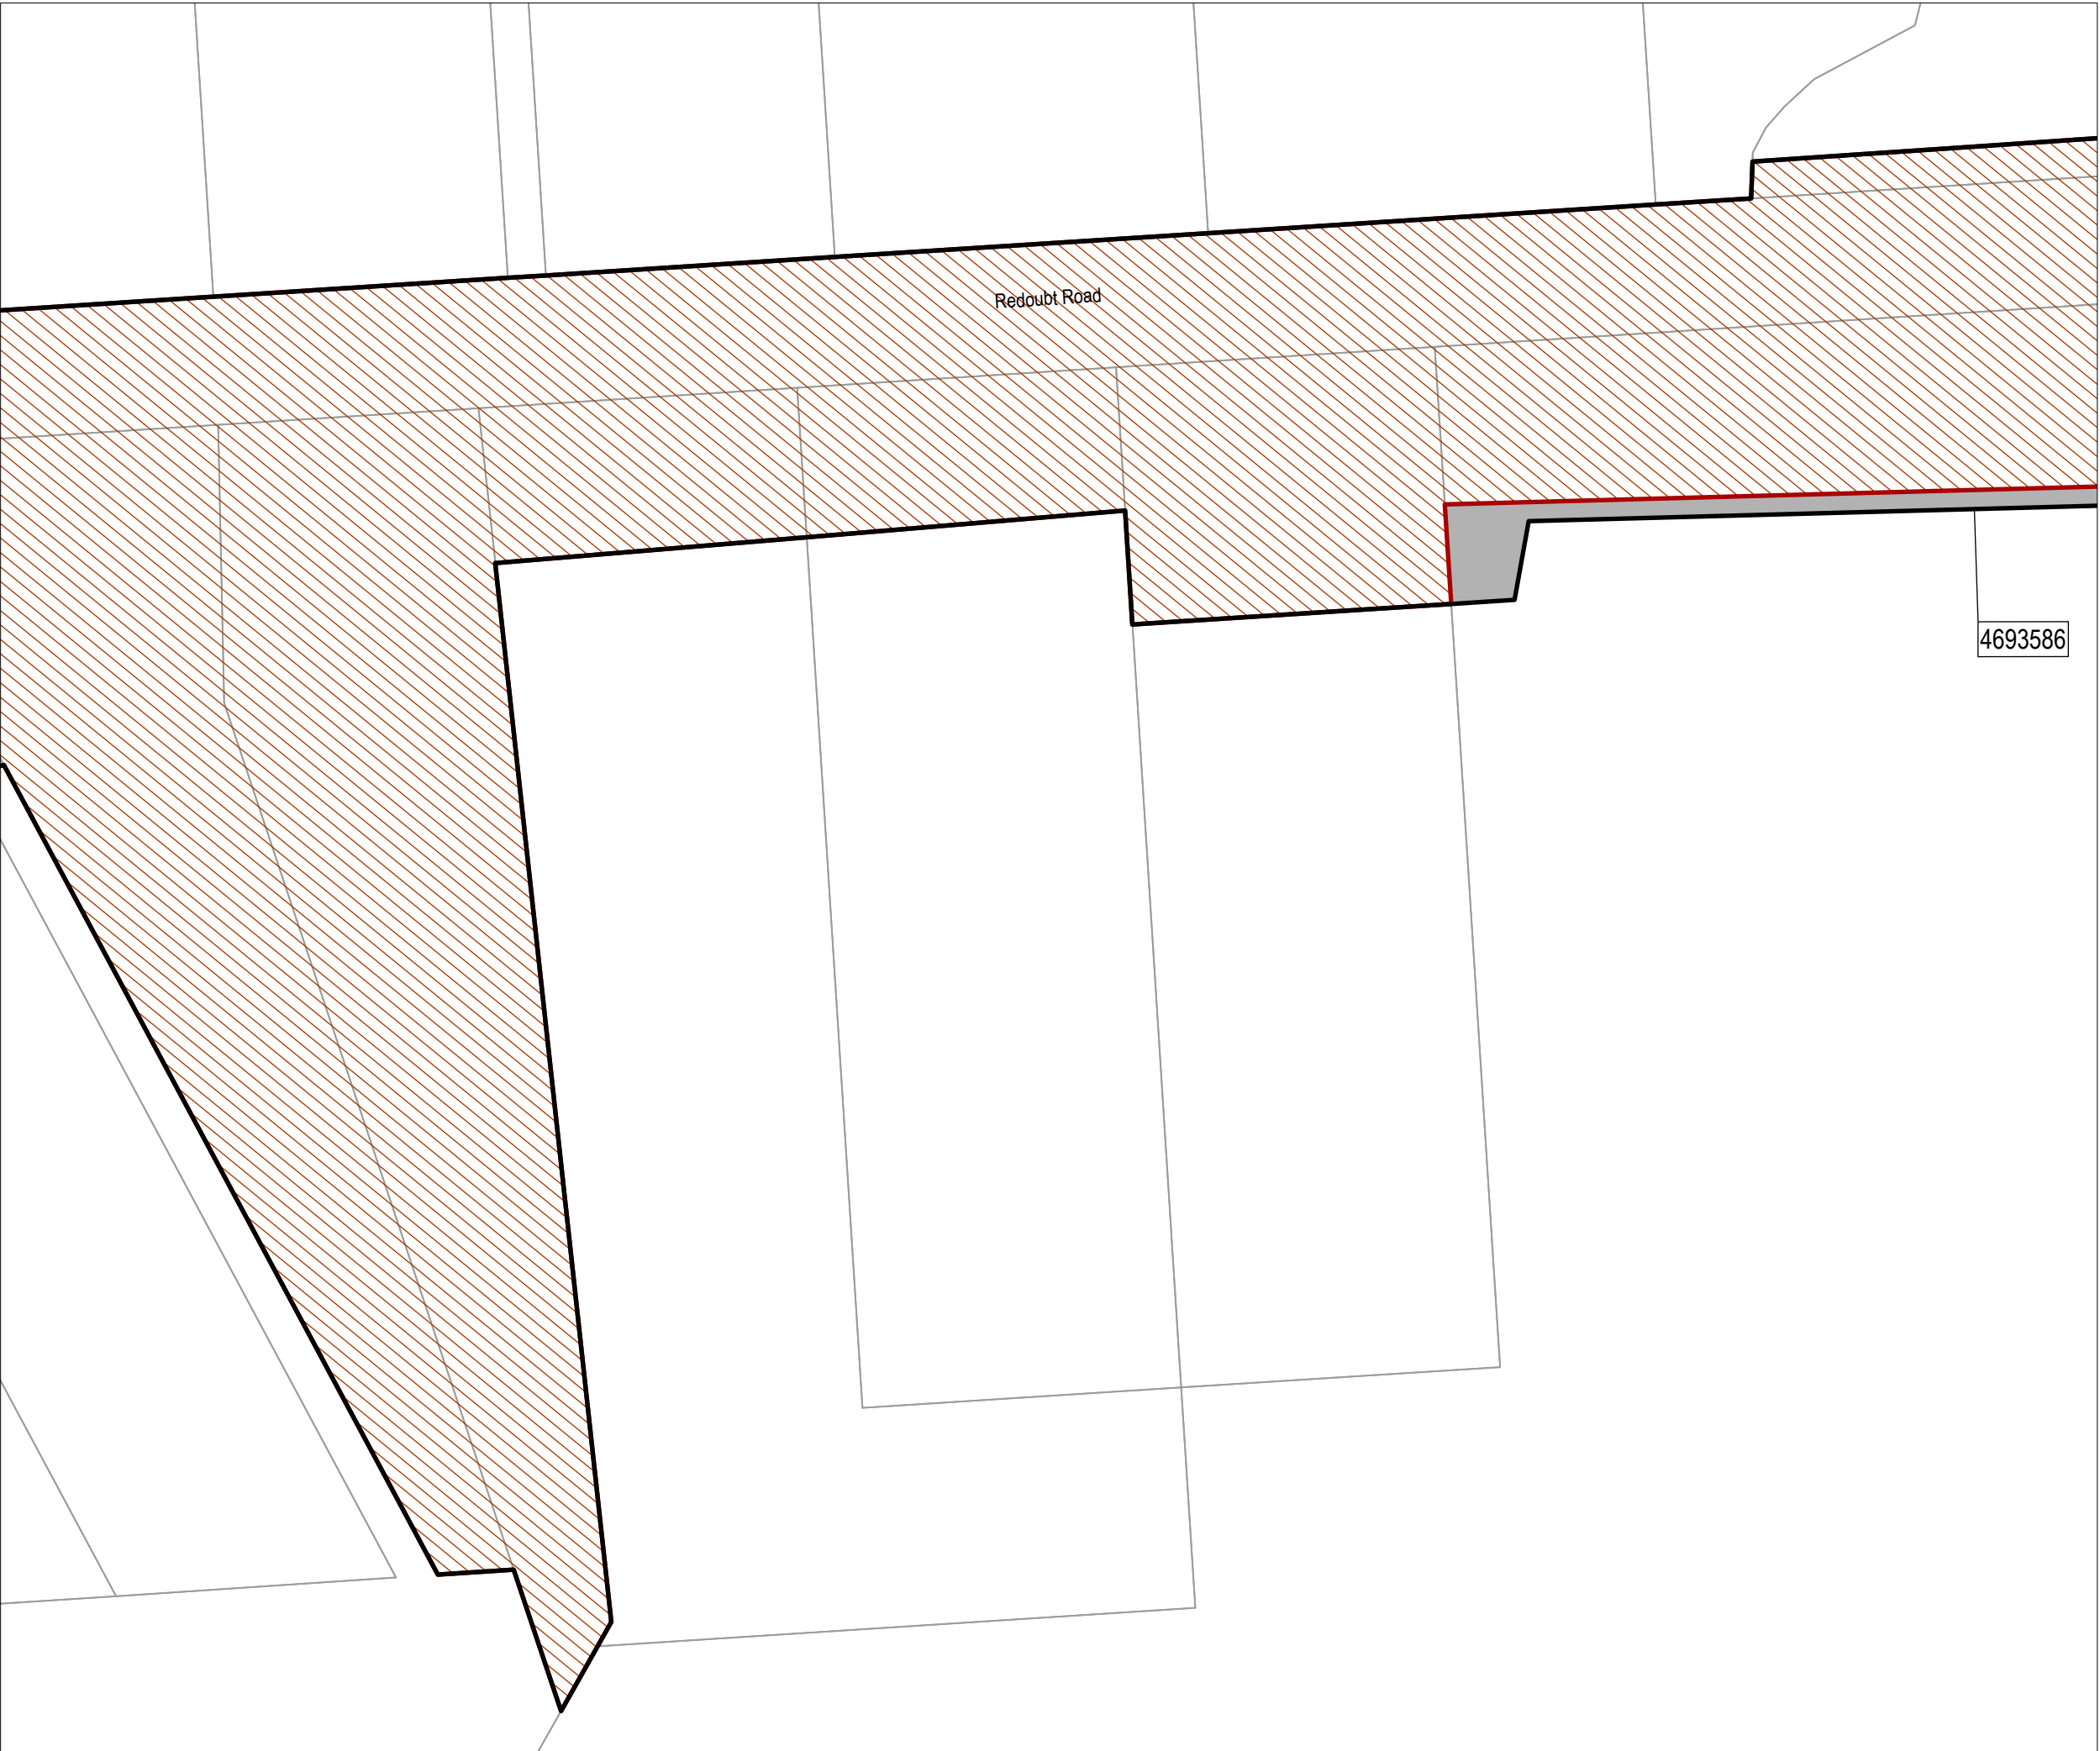

Mill Road
Stage 1

Legend

- Alteration to Designations
- Parcel Boundary
- Property ID
- Designation (6786)

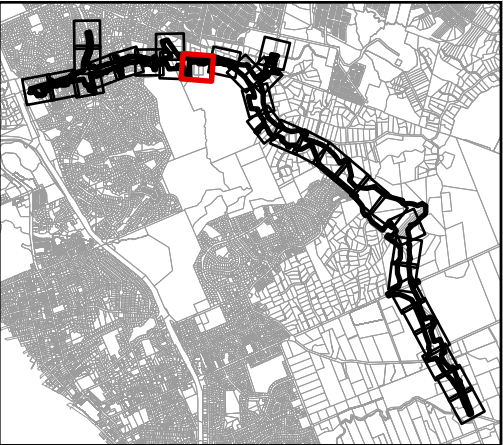


Map intended for distribution as a PDF document.
Scale may be incorrect when printed.

Contains information sourced from LINZ. Crown Copyright Reserved.

Unitary plan data sourced from Auckland Council published web services.
Legend information can be viewed on Auckland Council unitary plan viewer.

Linework shown on this plan is conceptual only.
Not to be used for construction.

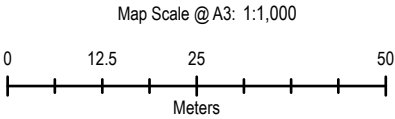

Revision	Author	Verified	Approved	Date
3	RR9	HB	CS	10/09/2026
2	RR9	HB	CS	15/12/2025
1	RR9	HB	CS	21/11/2025




Client:
New Zealand Transport Agency

Discipline:
GIS

Project:
Mill Road (Stage 1)

Drawing No:
GIS-3011550-1


Path: P:\381\3816029\1-WIP\WG-GIS\01-Map\3816029_Mill_Road_Stage1\Mill Road_Stage1\Working.aprx Name: Mill Road_Stage1_Working

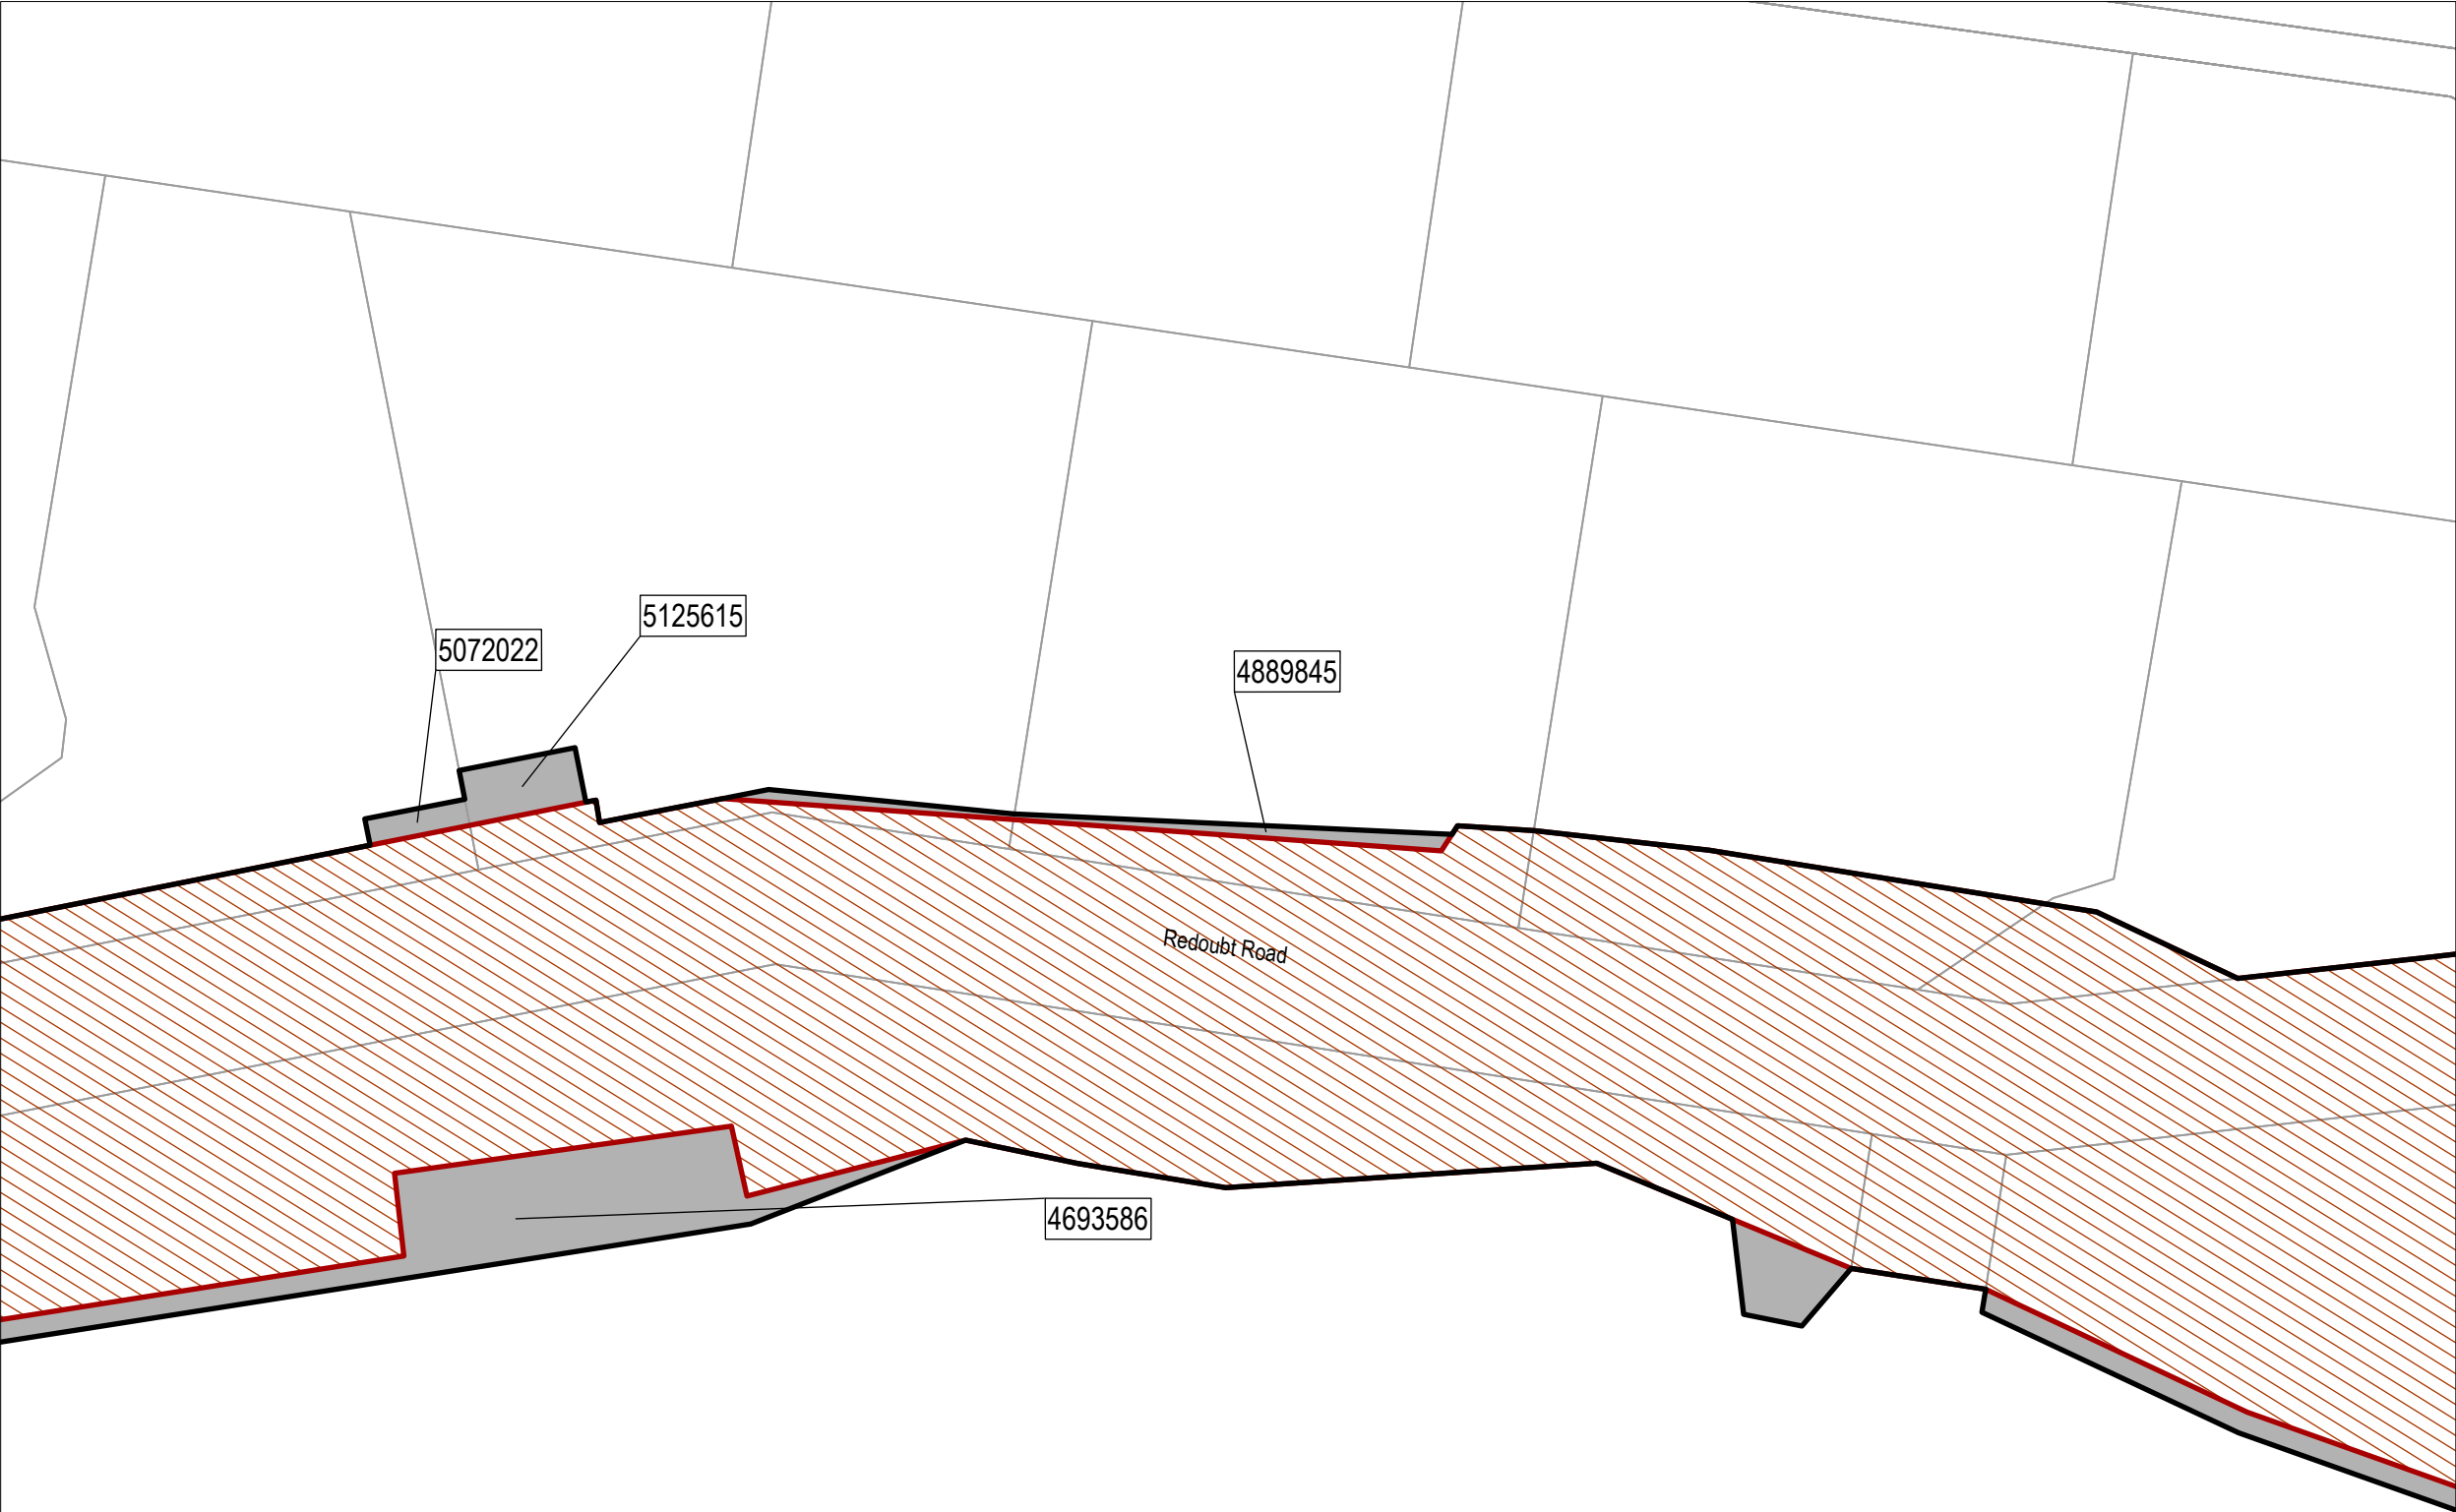

Mill Road
Stage 1

Legend

- Alteration to Designations
- Parcel Boundary
- Property ID
- Designation (6786)

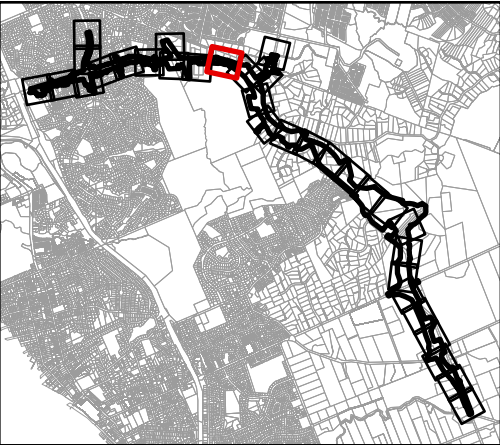


Map intended for distribution as a PDF document.
Scale may be incorrect when printed.

Contains information sourced from LINZ. Crown Copyright Reserved.

Unitary plan data sourced from Auckland Council published web services.
Legend information can be viewed on Auckland Council unitary plan viewer.

Linework shown on this plan is conceptual only.
Not to be used for construction.

Map Scale @ A3: 1:1,000

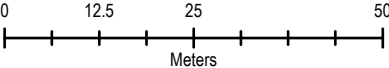

Revision	Author	Verified	Approved	Date
3	RR9	HB	CS	10/09/2026
2	RR9	HB	CS	15/12/2025
1	RR9	HB	CS	21/11/2025




Client:
New Zealand Transport Agency

Discipline:
GIS



Project:
Mill Road (Stage 1)


Drawing No:
GIS-3011550-1

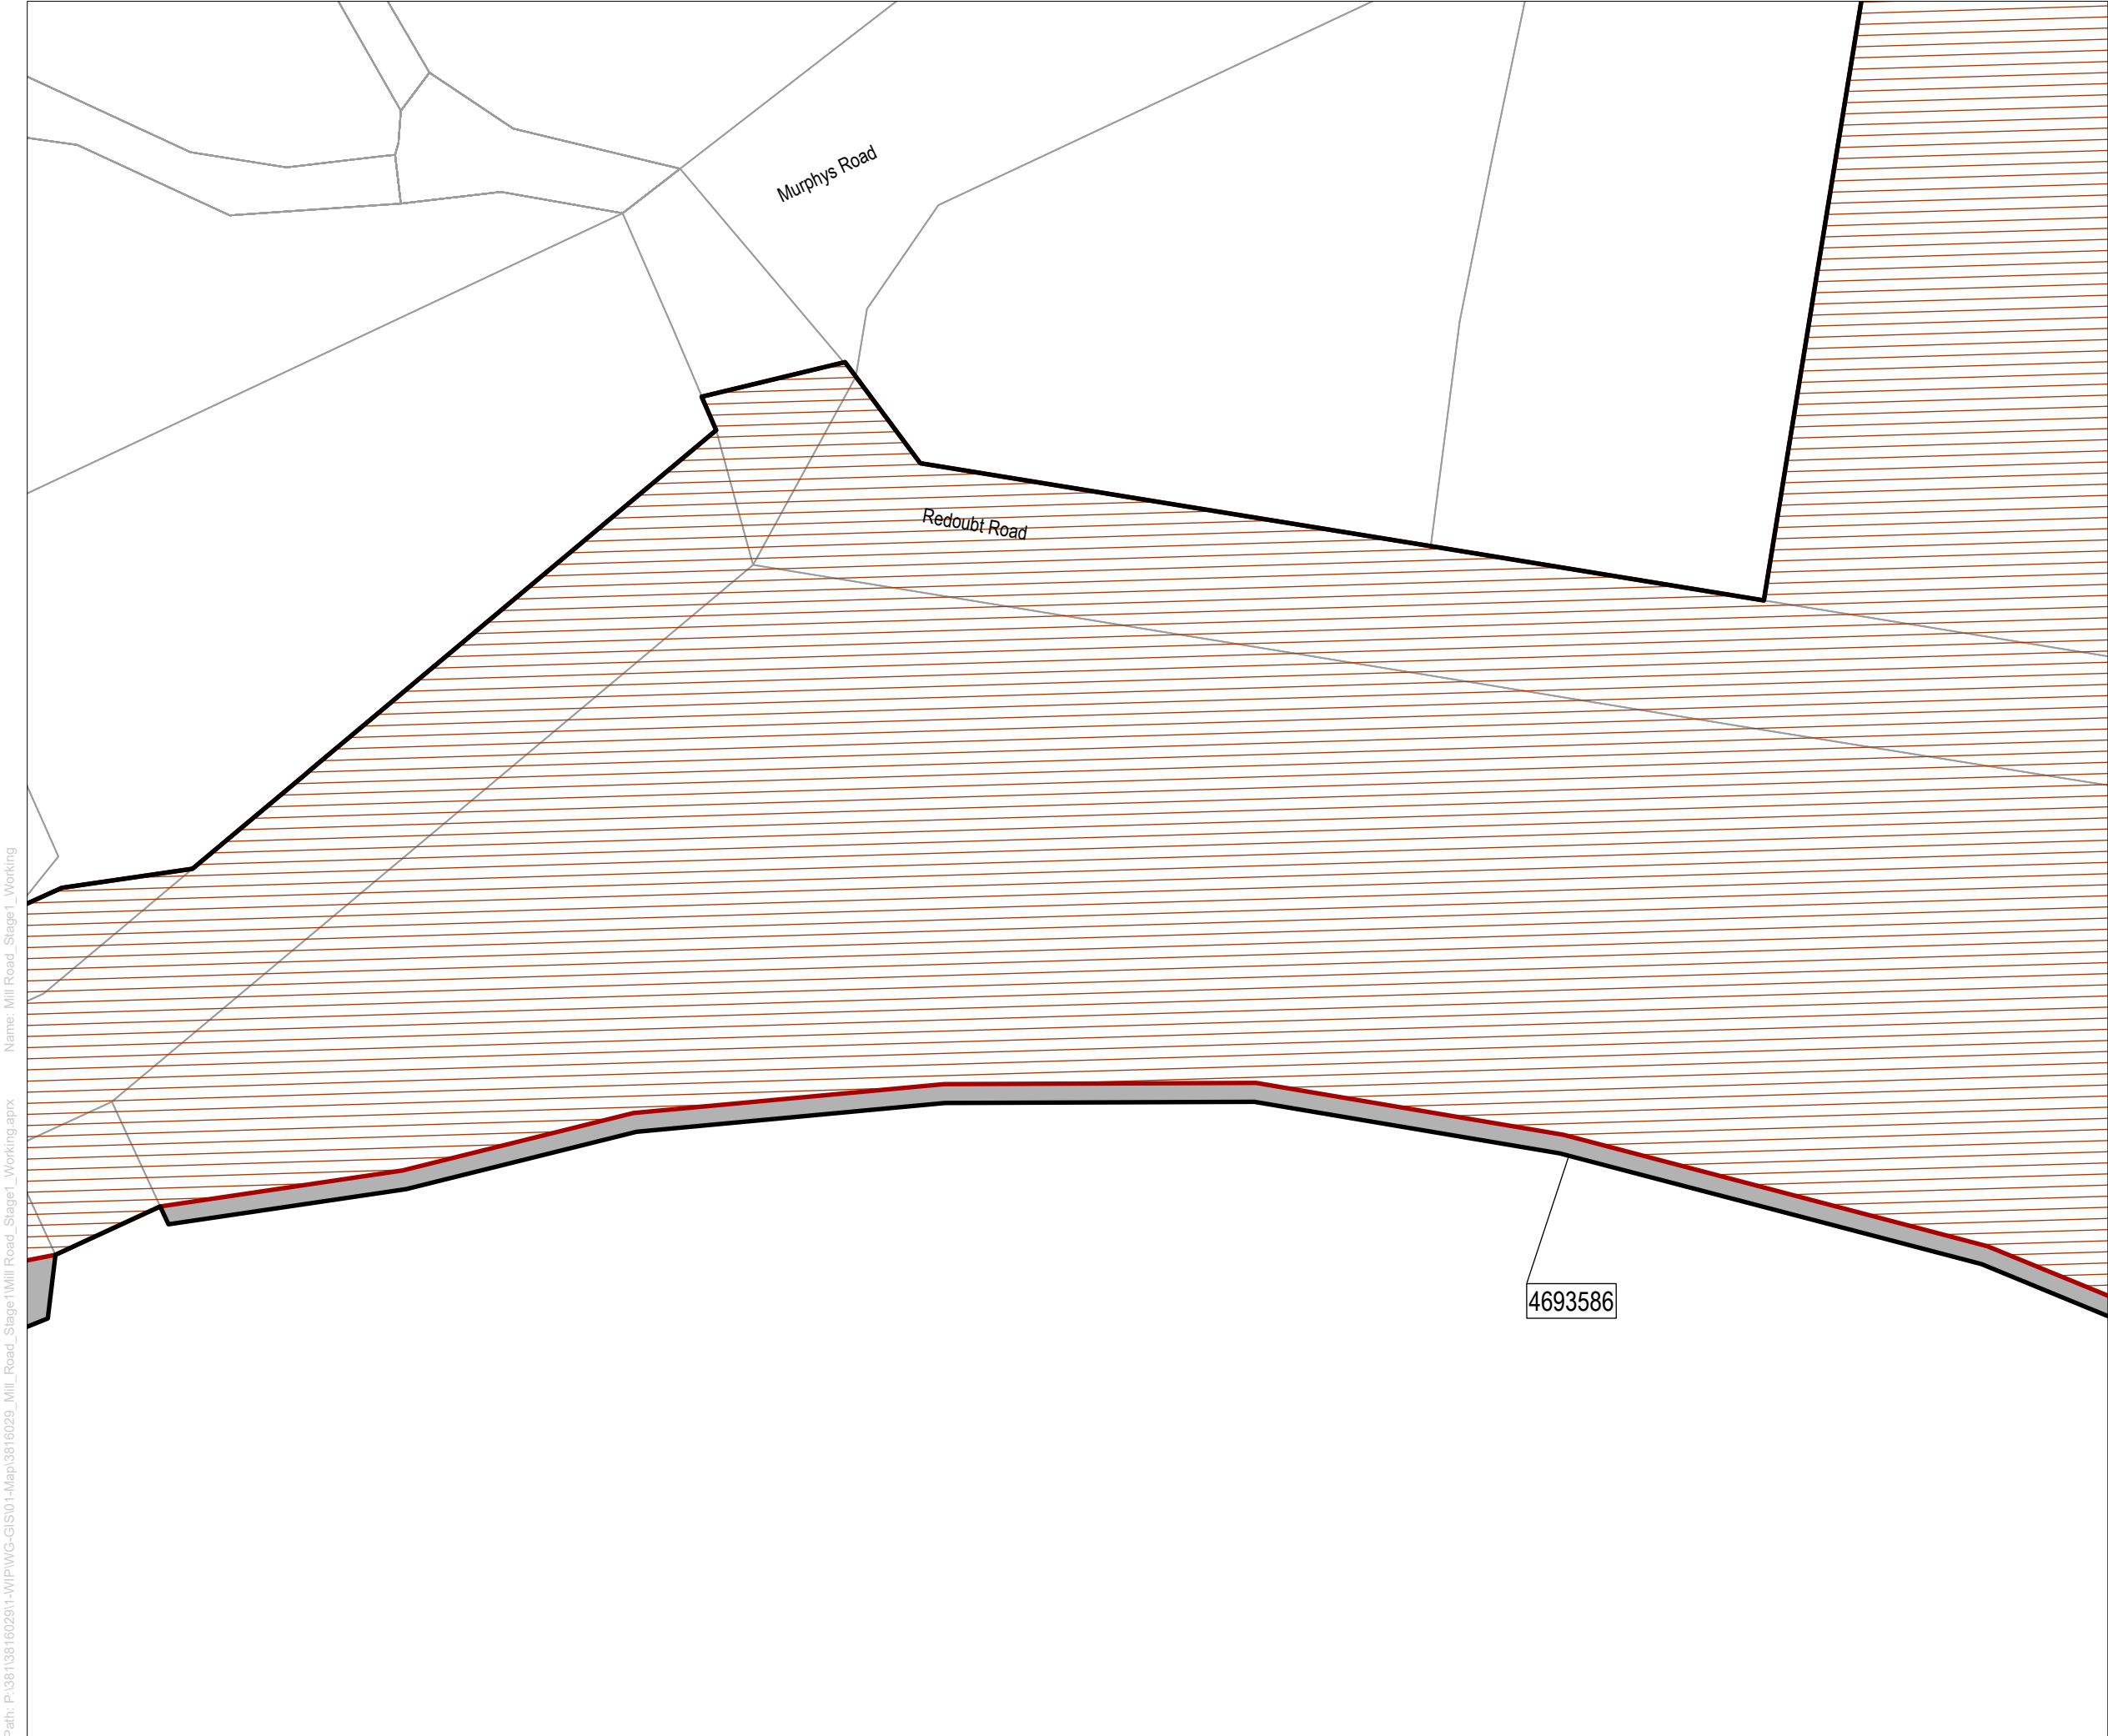

Mill Road Stage 1

Legend

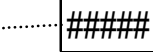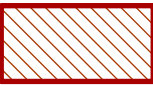-  Alteration to Designations
-  Parcel Boundary
-  Property ID
-  Designation (6786)

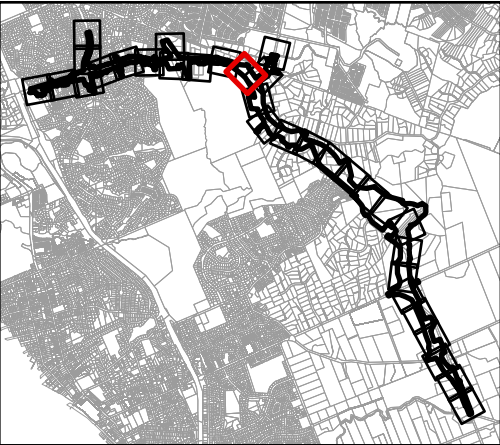


Map intended for distribution as a PDF document.
Scale may be incorrect when printed.

Contains information sourced from LINZ. Crown Copyright Reserved.

Unitary plan data sourced from Auckland Council published web services.
Legend information can be viewed on Auckland Council unitary plan viewer.

Linework shown on this plan is conceptual only.
Not to be used for construction.

Map Scale @ A3: 1:1,000

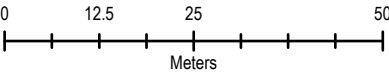

Revision	Author	Verified	Approved	Date
3	RR9	HB	CS	10/09/2026
2	RR9	HB	CS	15/12/2025
1	RR9	HB	CS	21/11/2025




Client:
New Zealand Transport Agency

Discipline:
GIS

Project:
Mill Road (Stage 1)


Drawing No:
GIS-3011550-1

Path: P:\381\3816029\1-WIP\WG-GIS\01-Map\3816029_Mill_Road_Stage1\Mill Road_Stage1_Working.aprx Name: Mill Road_Stage1_Working

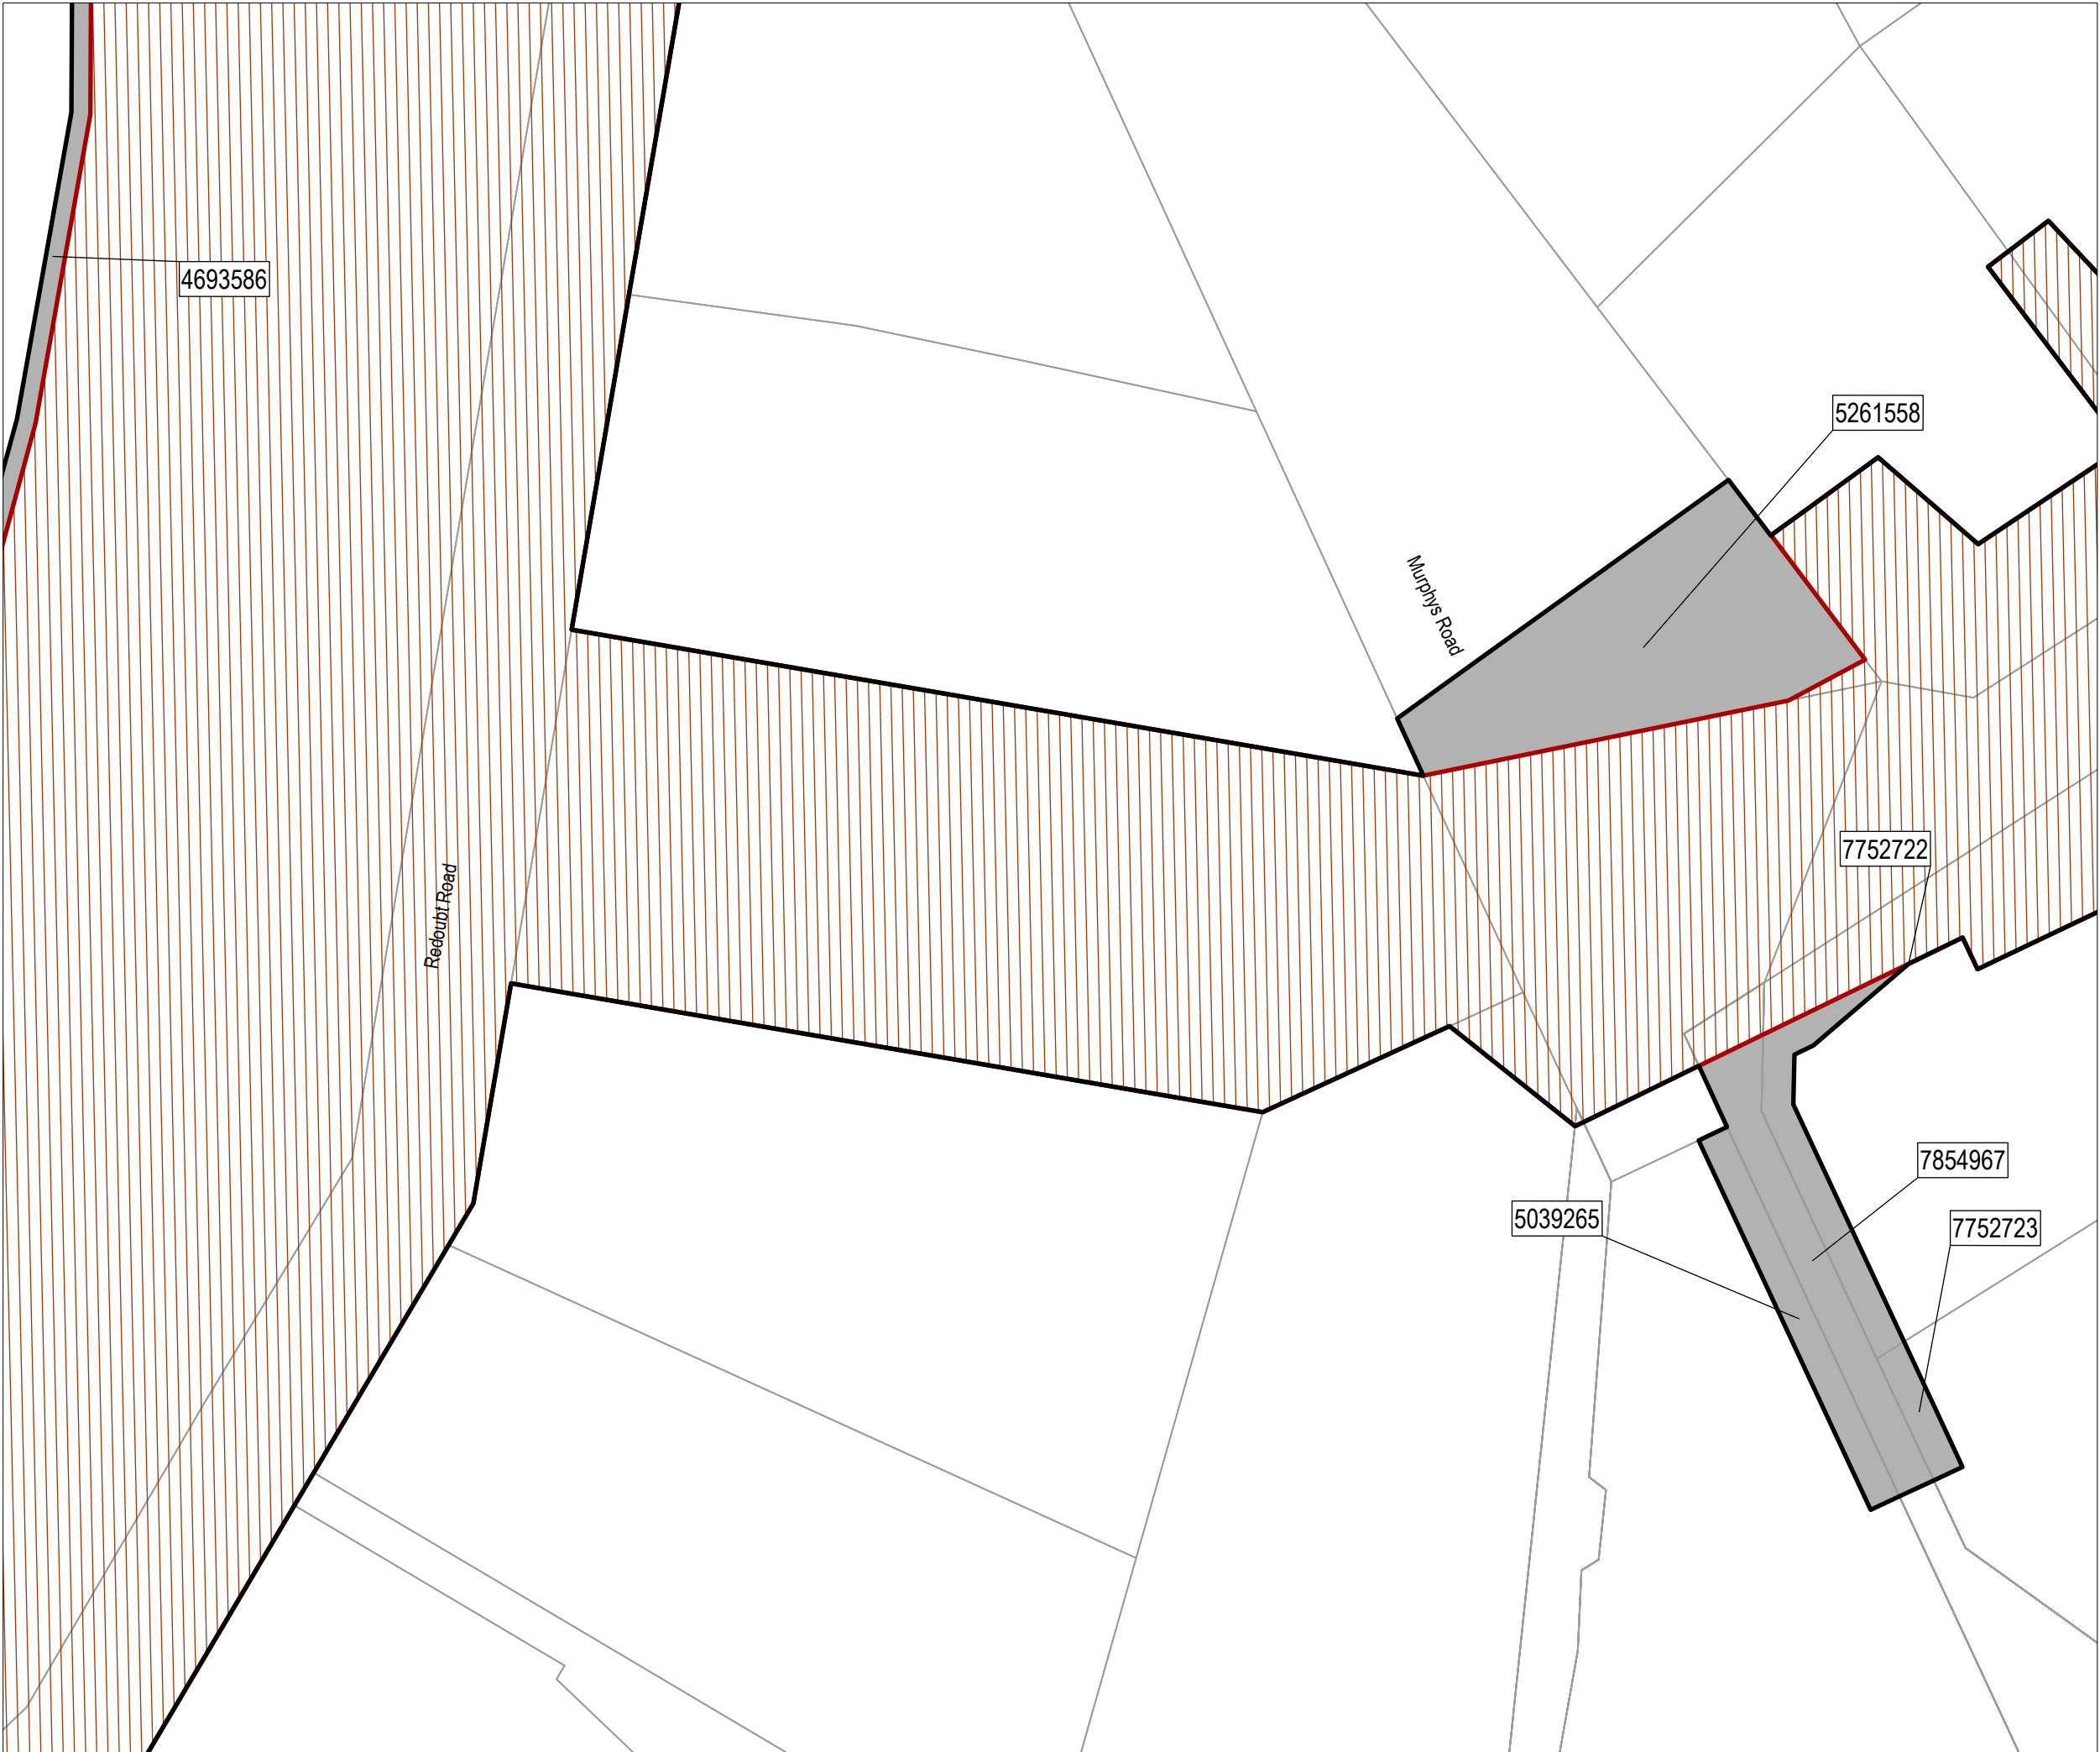

Mill Road
Stage 1

- Legend**
- Alteration to Designations
 - Parcel Boundary
 - Property ID
 - Designation (6786)

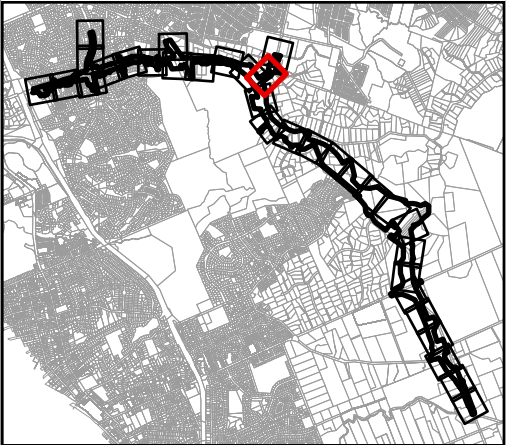


Map intended for distribution as a PDF document.
Scale may be incorrect when printed.

Contains information sourced from LINZ. Crown Copyright Reserved.

Unitary plan data sourced from Auckland Council published web services.
Legend information can be viewed on Auckland Council unitary plan viewer.

Linework shown on this plan is conceptual only.
Not to be used for construction.

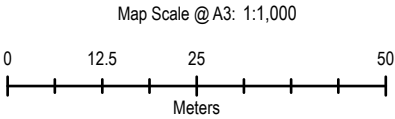

Revision	Author	Verified	Approved	Date
3	RR9	HB	CS	10/09/2026
2	RR9	HB	CS	15/12/2025
1	RR9	HB	CS	21/11/2025



Client:
New Zealand Transport Agency

Discipline:
GIS



Project:
Mill Road (Stage 1)


Drawing No:
GIS-3011550-1



Mill Road
Stage 1

Legend

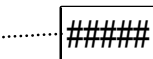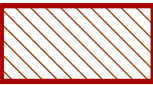-  Alteration to Designations
-  Parcel Boundary
-  Property ID
-  Designation (6786)

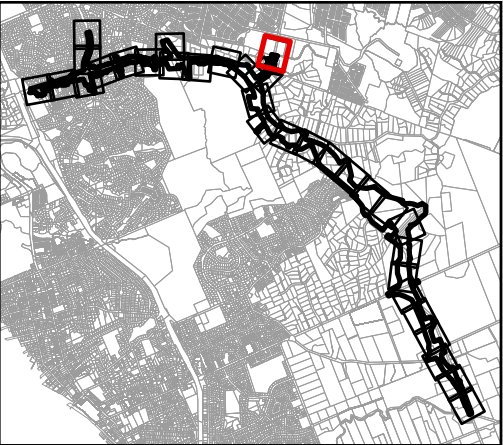


Map intended for distribution as a PDF document.
Scale may be incorrect when printed.

Contains information sourced from LINZ. Crown Copyright Reserved.

Unitary plan data sourced from Auckland Council published web services.
Legend information can be viewed on Auckland Council unitary plan viewer.

Linework shown on this plan is conceptual only.
Not to be used for construction.

Map Scale @ A3: 1:1,000

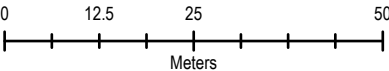

Revision	Author	Verified	Approved	Date
3	RR9	HB	CS	10/09/2026
2	RR9	HB	CS	15/12/2025
1	RR9	HB	CS	21/11/2025




Client:
New Zealand Transport Agency

Discipline:
GIS

Project:
Mill Road (Stage 1)



Drawing No:
GIS-3011550-1


Path: P:\381\3816029\1-WIP\WG-GIS\01-Map\3816029_Mill_Road_Stage1\Mill Road_Stage1_Working.aprx Name: Mill Road_Stage1_Working

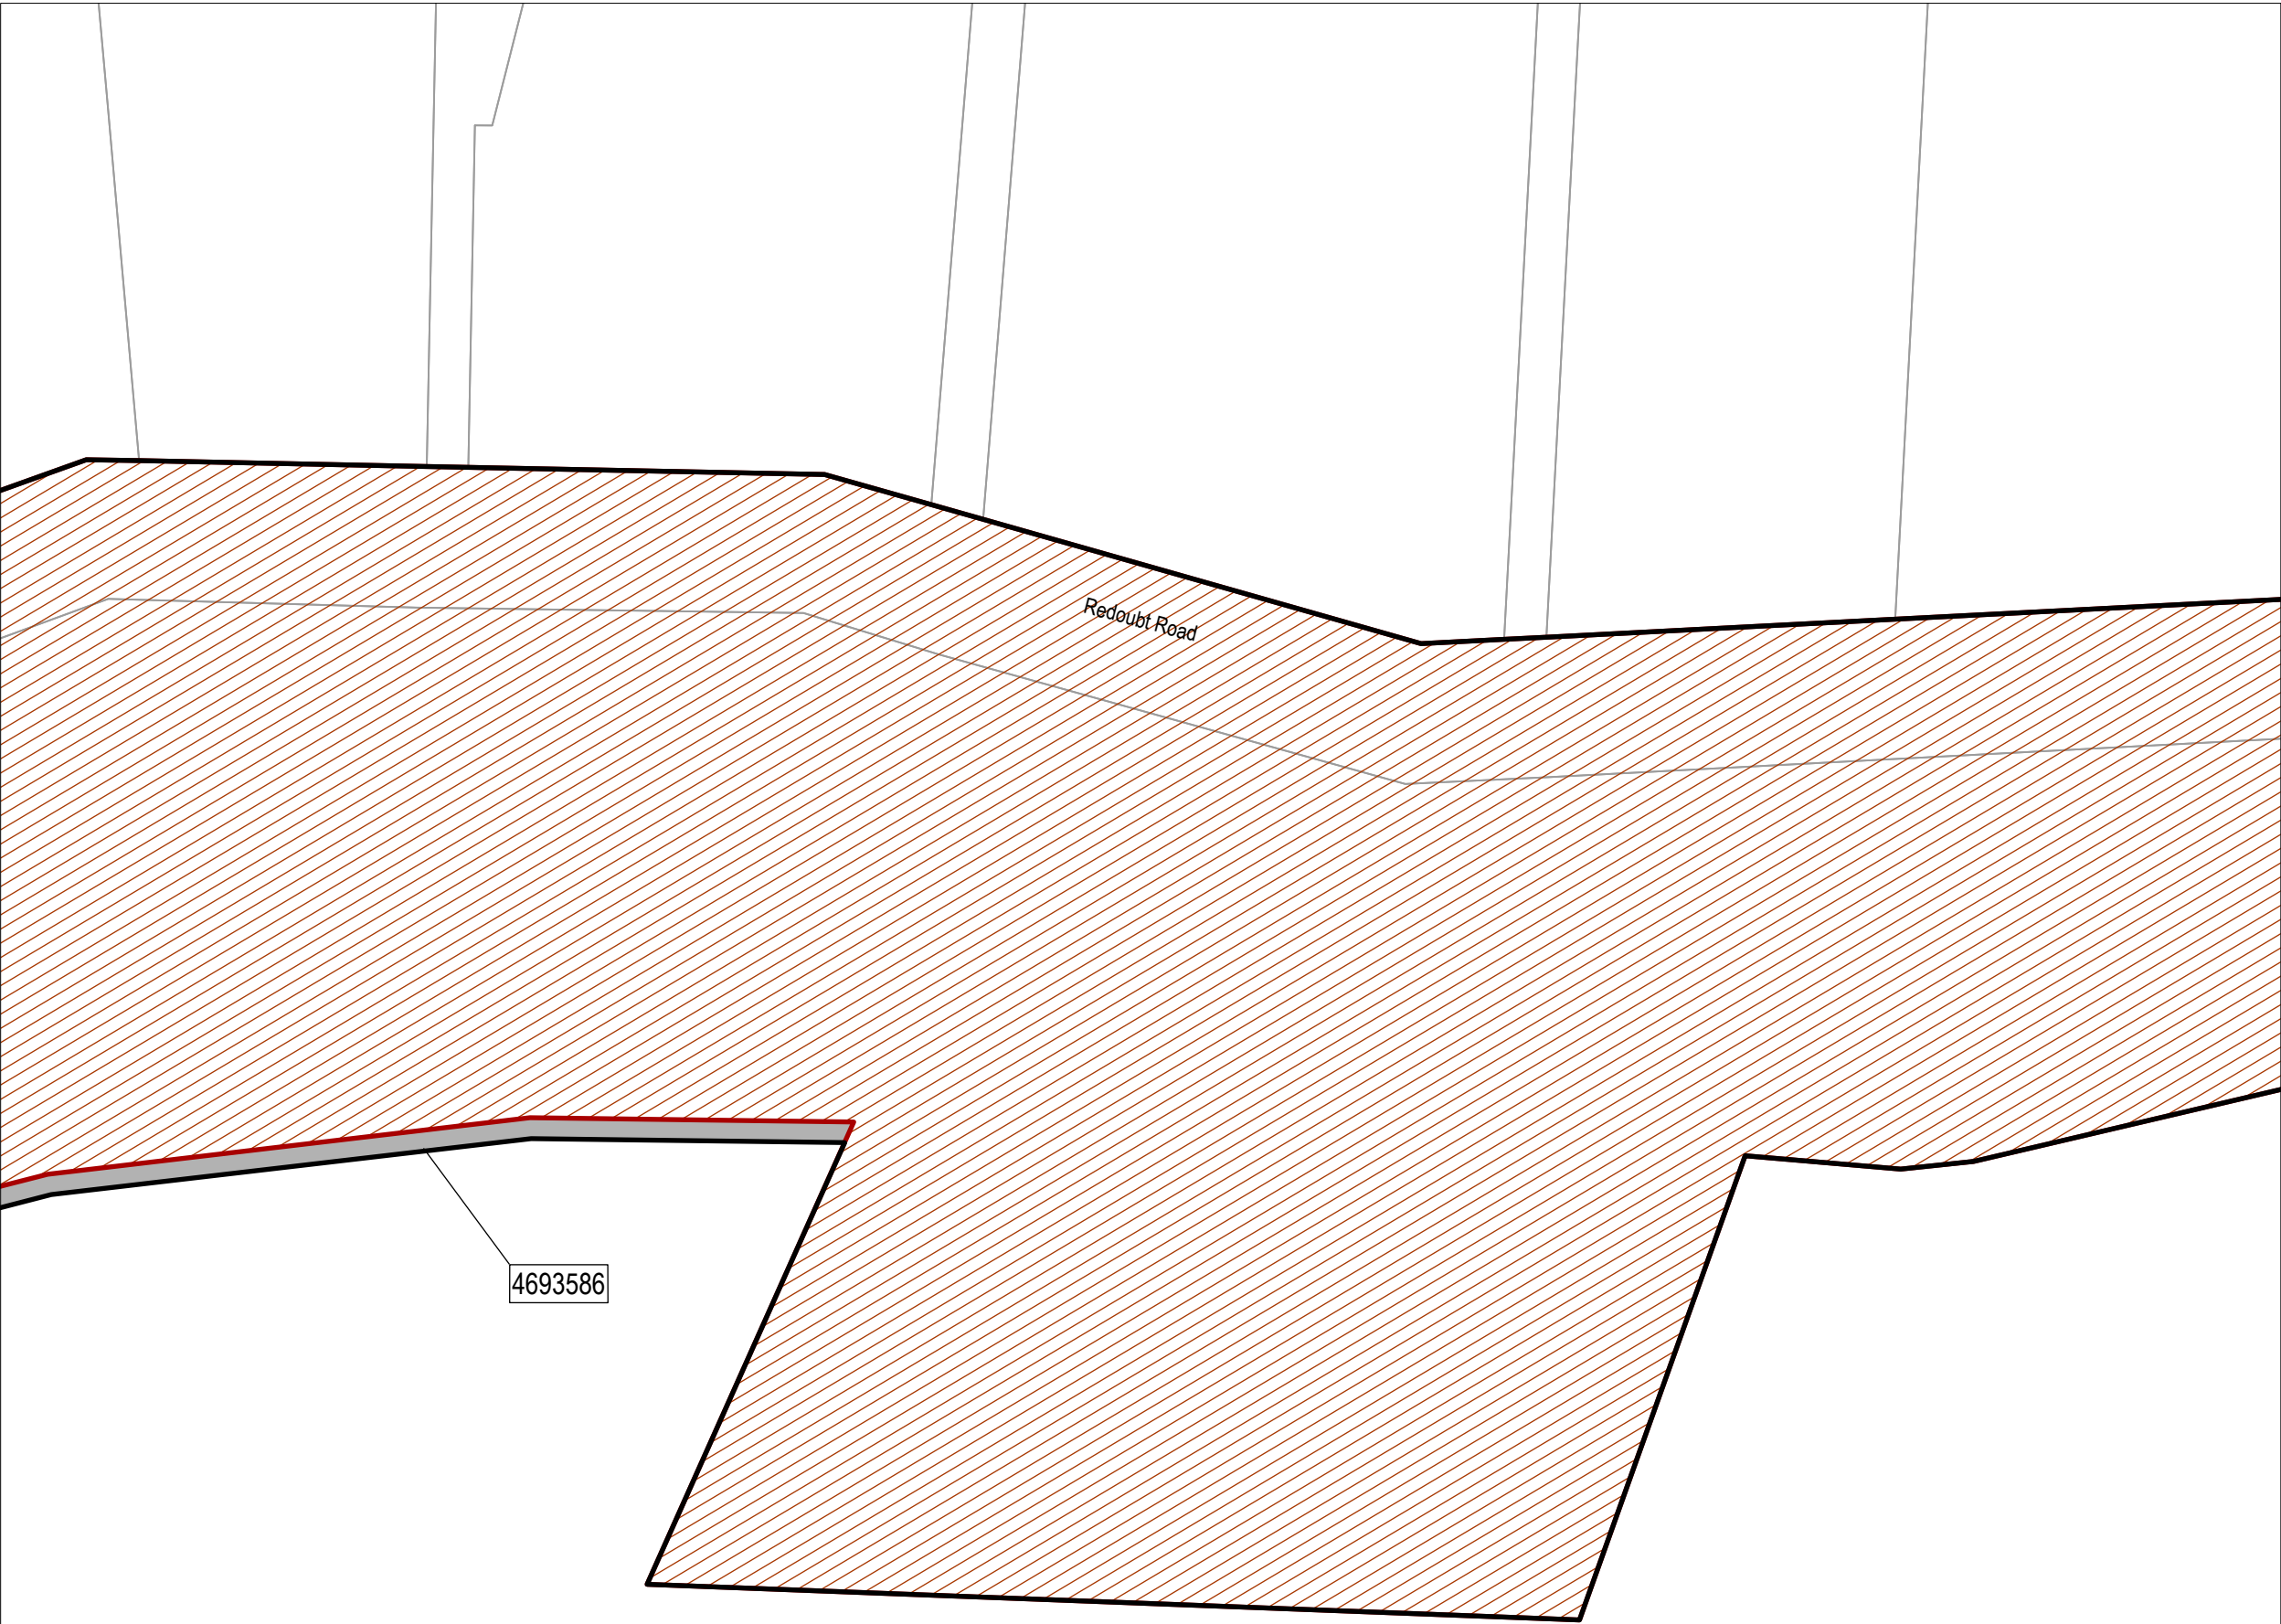

Mill Road
Stage 1

Legend

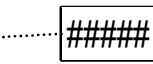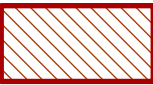-  Alteration to Designations
-  Parcel Boundary
-  Property ID
-  Designation (6786)

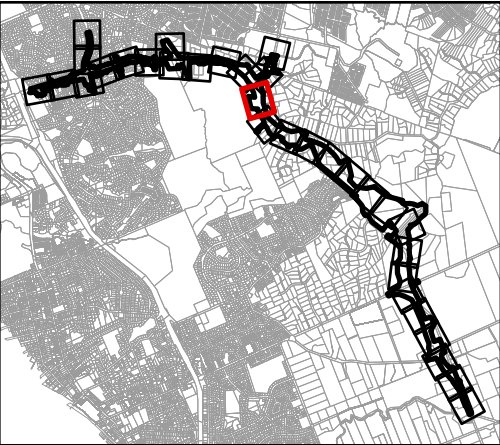


Map intended for distribution as a PDF document.
Scale may be incorrect when printed.

Contains information sourced from LINZ. Crown Copyright Reserved.

Unitary plan data sourced from Auckland Council published web services.
Legend information can be viewed on Auckland Council unitary plan viewer.

Linework shown on this plan is conceptual only.
Not to be used for construction.

Map Scale @ A3: 1:1,000

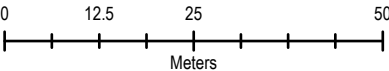

Revision	Author	Verified	Approved	Date
3	RR9	HB	CS	10/09/2026
2	RR9	HB	CS	15/12/2025
1	RR9	HB	CS	21/11/2025




Client:
New Zealand Transport Agency

Discipline:
GIS

Project:
Mill Road (Stage 1)



Drawing No:
GIS-3011550-1


Path: P:\381\3816029\1-WIP\WG-GIS\01-Map\3816029_Mill_Road_Stage1\Mill Road_Stage1_Working.aprx Name: Mill Road_Stage1_Working

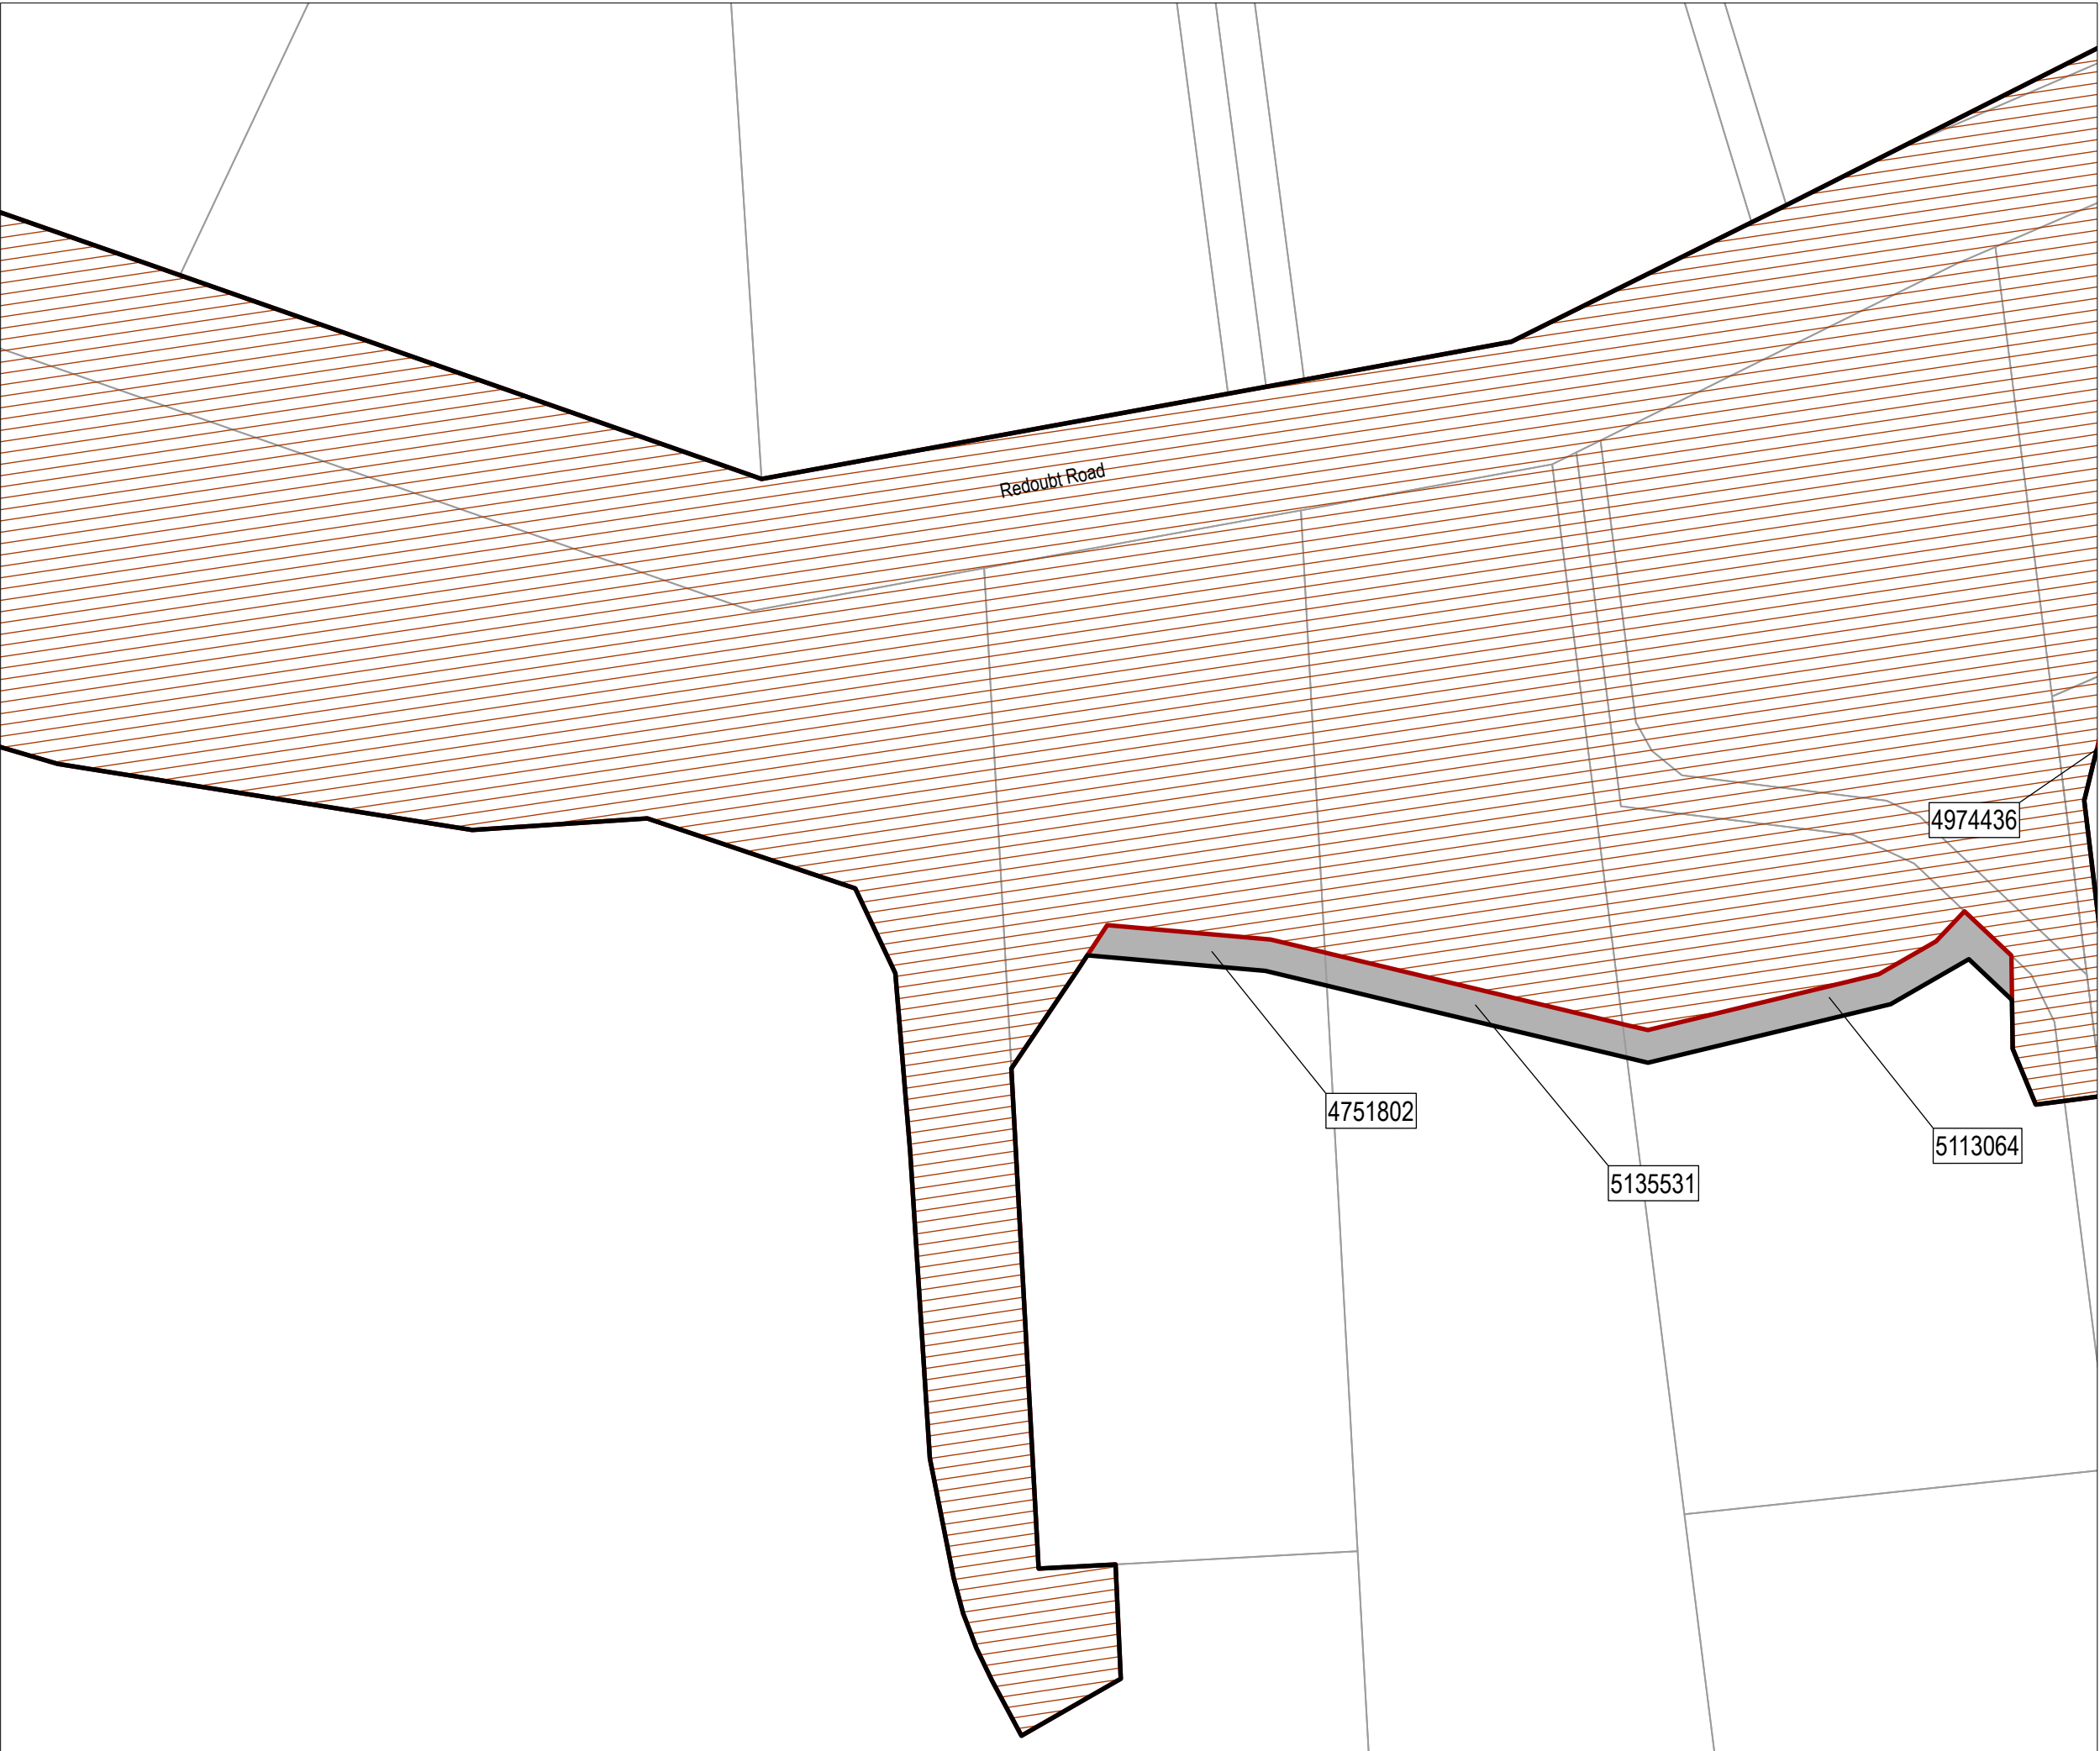

Mill Road
Stage 1

Legend

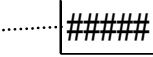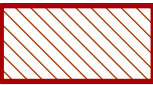-  Alteration to Designations
-  Parcel Boundary
-  Property ID
-  Designation (6786)

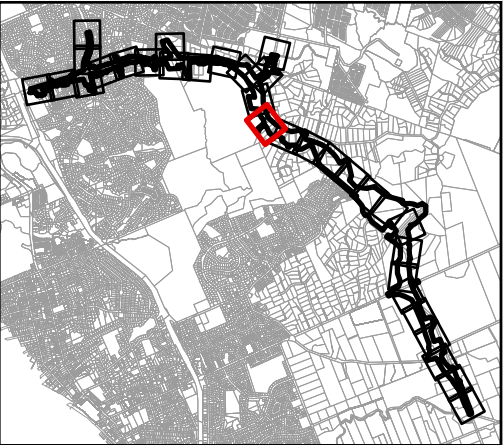


Map intended for distribution as a PDF document.
Scale may be incorrect when printed.

Contains information sourced from LINZ. Crown Copyright Reserved.

Unitary plan data sourced from Auckland Council published web services.
Legend information can be viewed on Auckland Council unitary plan viewer.

Linework shown on this plan is conceptual only.
Not to be used for construction.

Map Scale @ A3: 1:1,000

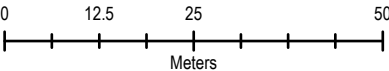

Revision	Author	Verified	Approved	Date
3	RR9	HB	CS	10/09/2026
2	RR9	HB	CS	15/12/2025
1	RR9	HB	CS	21/11/2025




Client:
New Zealand Transport Agency

Discipline:
GIS

Project:
Mill Road (Stage 1)



Drawing No:
GIS-3011550-1


Path: P:\38113816029\1-WIP\WG-GIS\01-Map\3816029_Mill_Road_Stage1\Mill Road_Stage1_Working.aprx Name: Mill Road_Stage1_Working

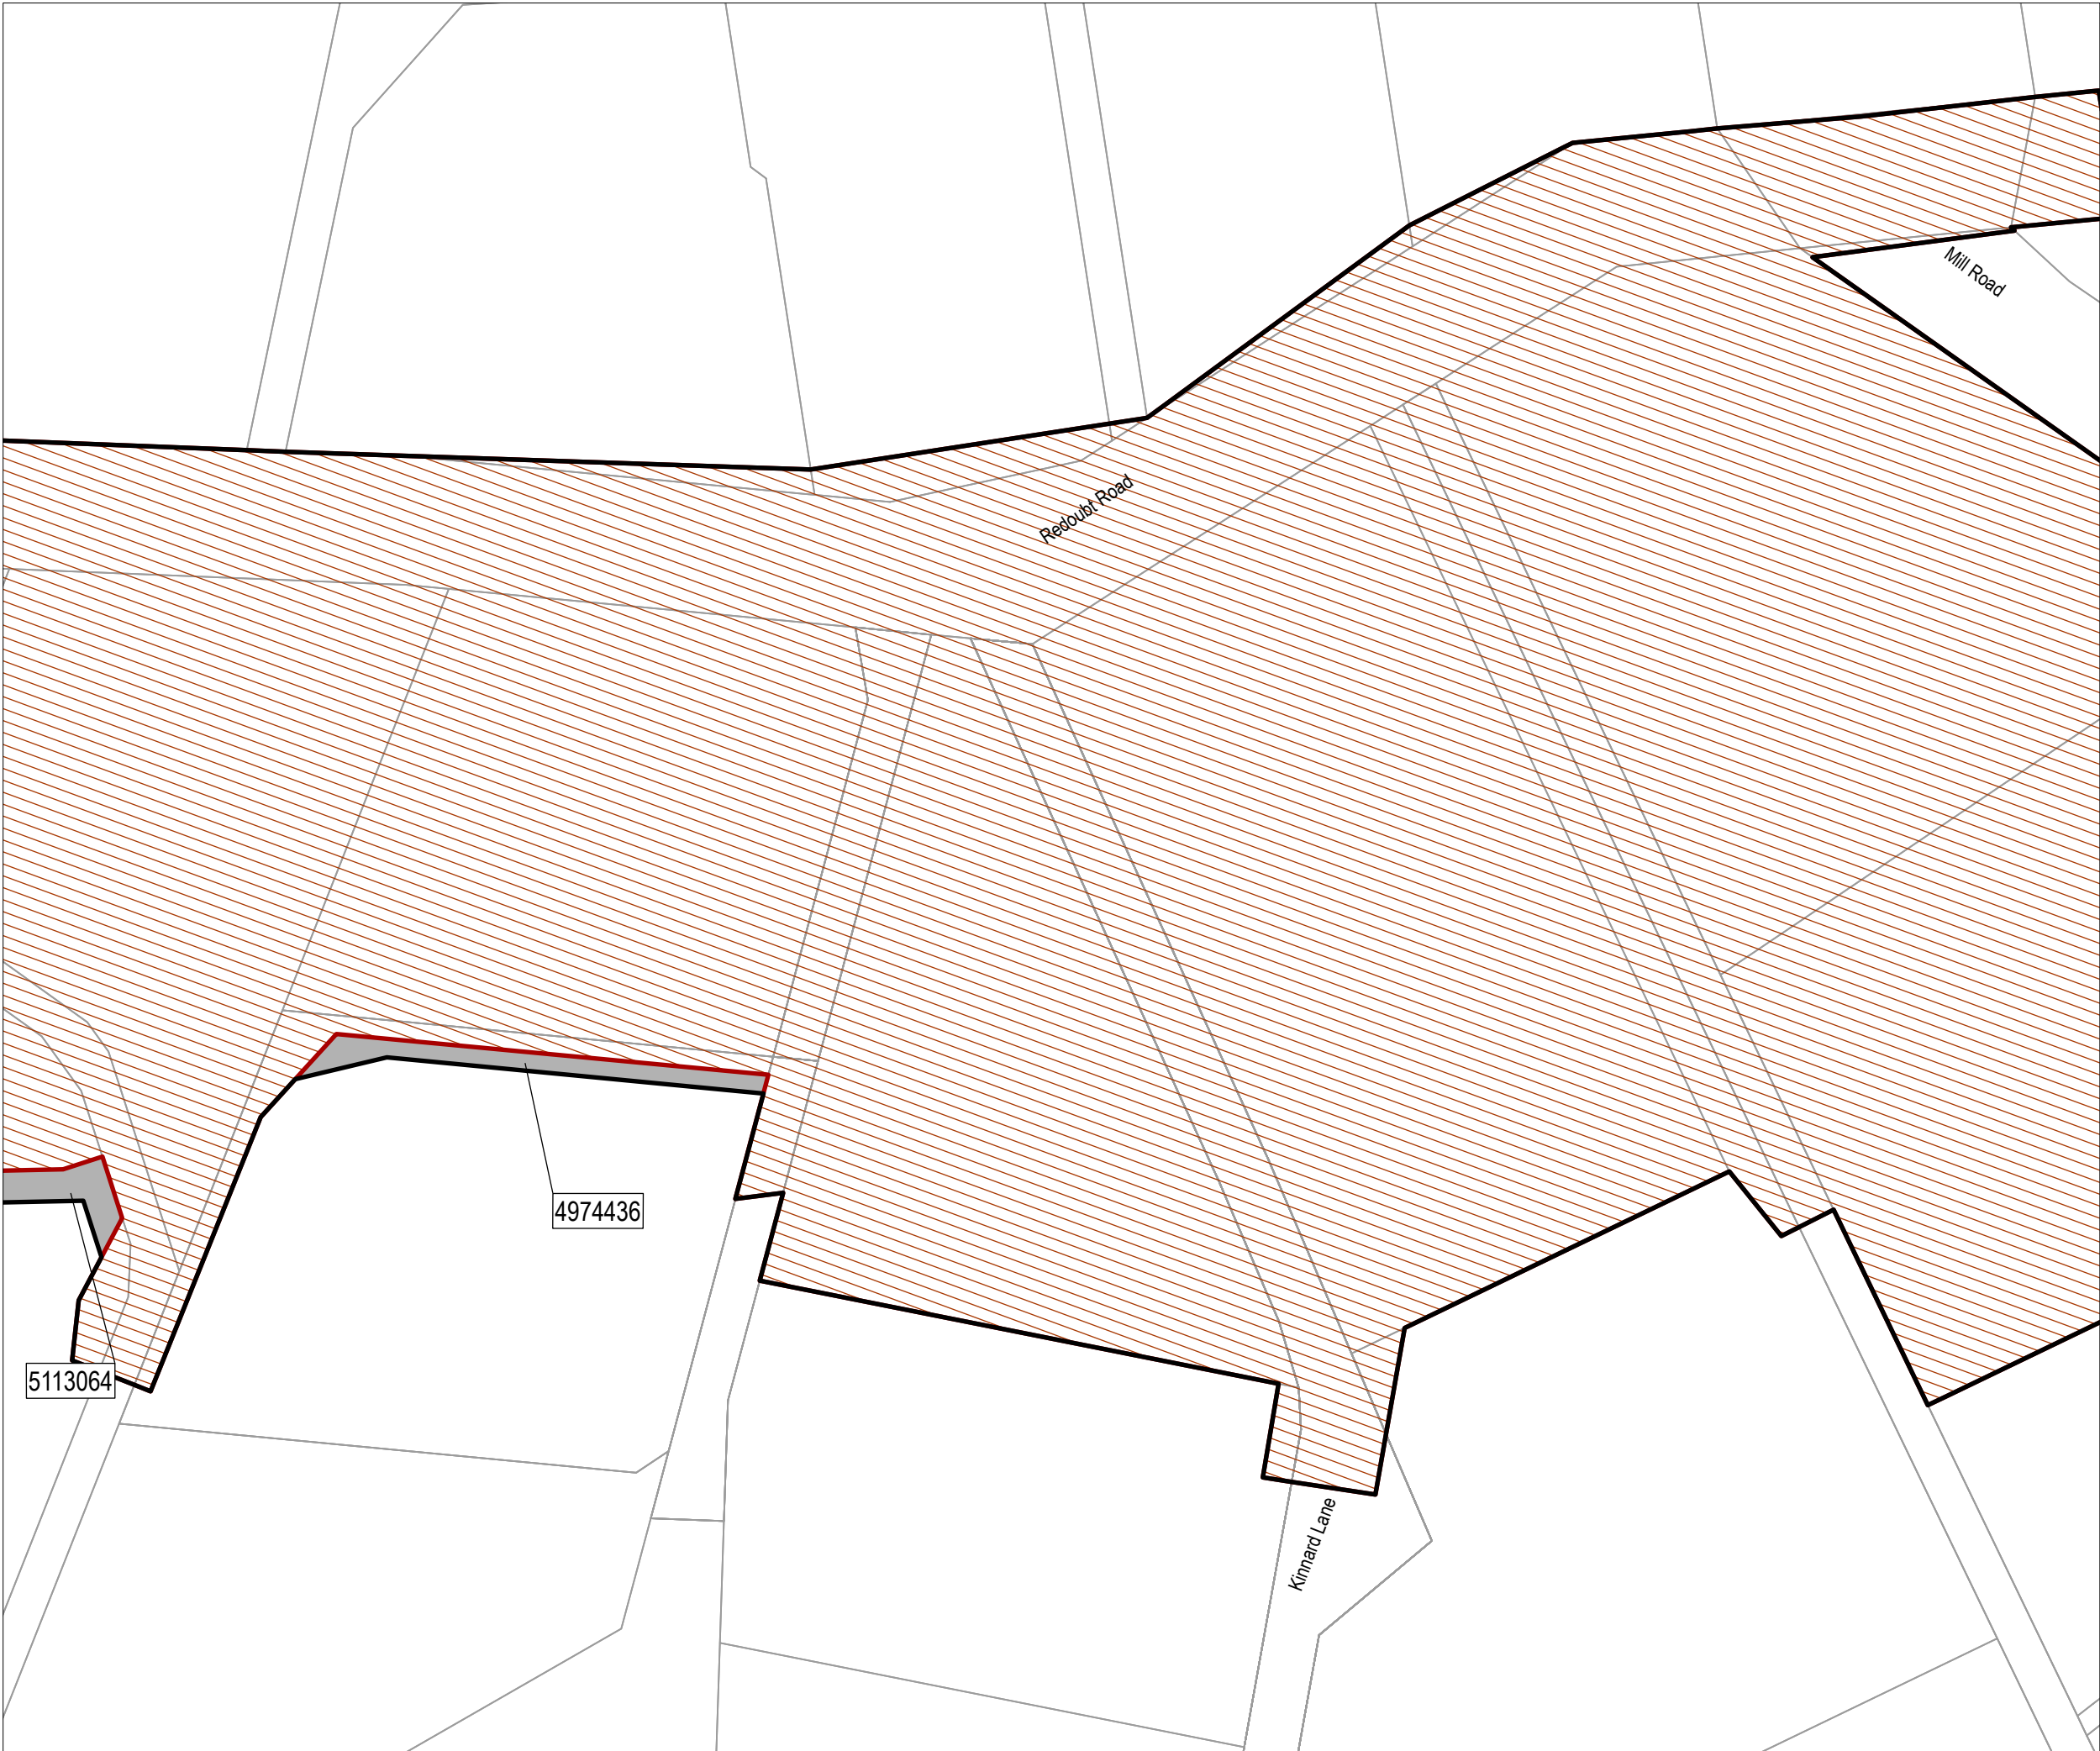

Mill Road
Stage 1

Legend

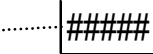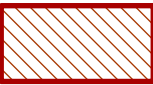-  Alteration to Designations
-  Parcel Boundary
-  Property ID
-  Designation (6786)

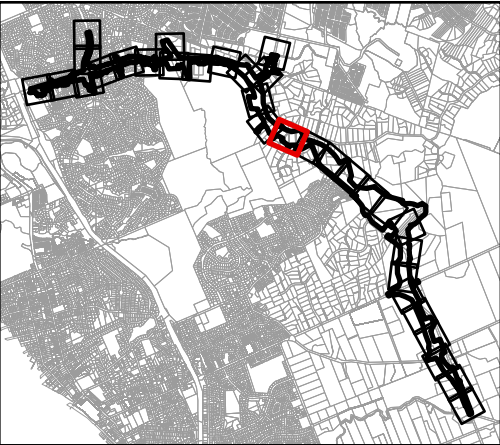


Map intended for distribution as a PDF document.
Scale may be incorrect when printed.

Contains information sourced from LINZ. Crown Copyright Reserved.

Unitary plan data sourced from Auckland Council published web services.
Legend information can be viewed on Auckland Council unitary plan viewer.

Linework shown on this plan is conceptual only.
Not to be used for construction.

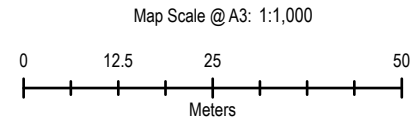

Revision	Author	Verified	Approved	Date
3	RR9	HB	CS	10/09/2026
2	RR9	HB	CS	15/12/2025
1	RR9	HB	CS	21/11/2025



Client:
New Zealand Transport Agency

Discipline:
GIS

Project:
Mill Road (Stage 1)



Drawing No:
GIS-3011550-1


Path: P:\381\3816029\1-WIP\WG-GIS\01-Map\3816029_Mill_Road_Stage1\Mill_Road_Stage1_Working.aprx Name: Mill Road_Stage1_Working



Mill Road
Stage 1

Legend

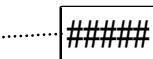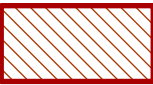-  Alteration to Designations
-  Parcel Boundary
-  Property ID
-  Designation (6786)

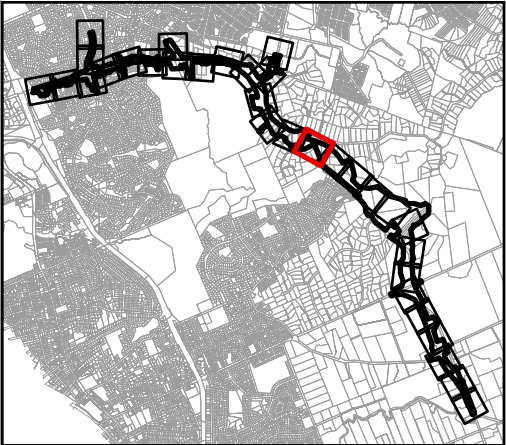


Map intended for distribution as a PDF document.
Scale may be incorrect when printed.

Contains information sourced from LINZ. Crown Copyright Reserved.

Unitary plan data sourced from Auckland Council published web services.
Legend information can be viewed on Auckland Council unitary plan viewer.

Linework shown on this plan is conceptual only.
Not to be used for construction.

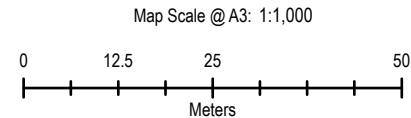


Revision	Author	Verified	Approved	Date	
3	RR9	HB	CS	10/09/2026	
2	RR9	HB	CS	15/12/2025	
1	RR9	HB	CS	21/11/2025	
Client: New Zealand Transport Agency					Discipline: GIS
Project: Mill Road (Stage 1)					Drawing No: GIS-3011550-1



Mill Road
Stage 1

Legend

- Alteration to Designations
- Parcel Boundary
- Property ID
- Designation (6786)

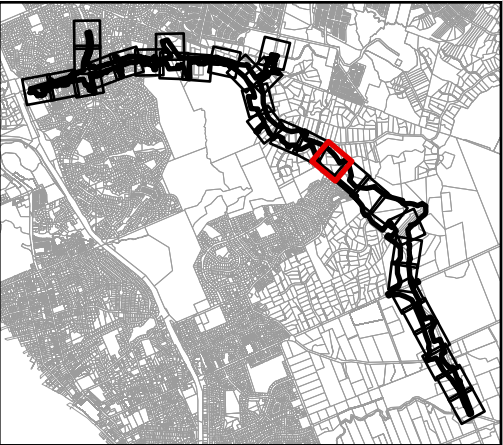


Map intended for distribution as a PDF document.
Scale may be incorrect when printed.

Contains information sourced from LINZ. Crown Copyright Reserved.

Unitary plan data sourced from Auckland Council published web services.
Legend information can be viewed on Auckland Council unitary plan viewer.

Linework shown on this plan is conceptual only.
Not to be used for construction.

Map Scale @ A3: 1:1,000

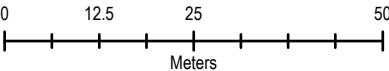

Revision	Author	Verified	Approved	Date
3	RR9	HB	CS	10/09/2026
2	RR9	HB	CS	15/12/2025
1	RR9	HB	CS	21/11/2025




Client:
New Zealand Transport Agency

Discipline:
GIS



Project:
Mill Road (Stage 1)


Drawing No:
GIS-3011550-1

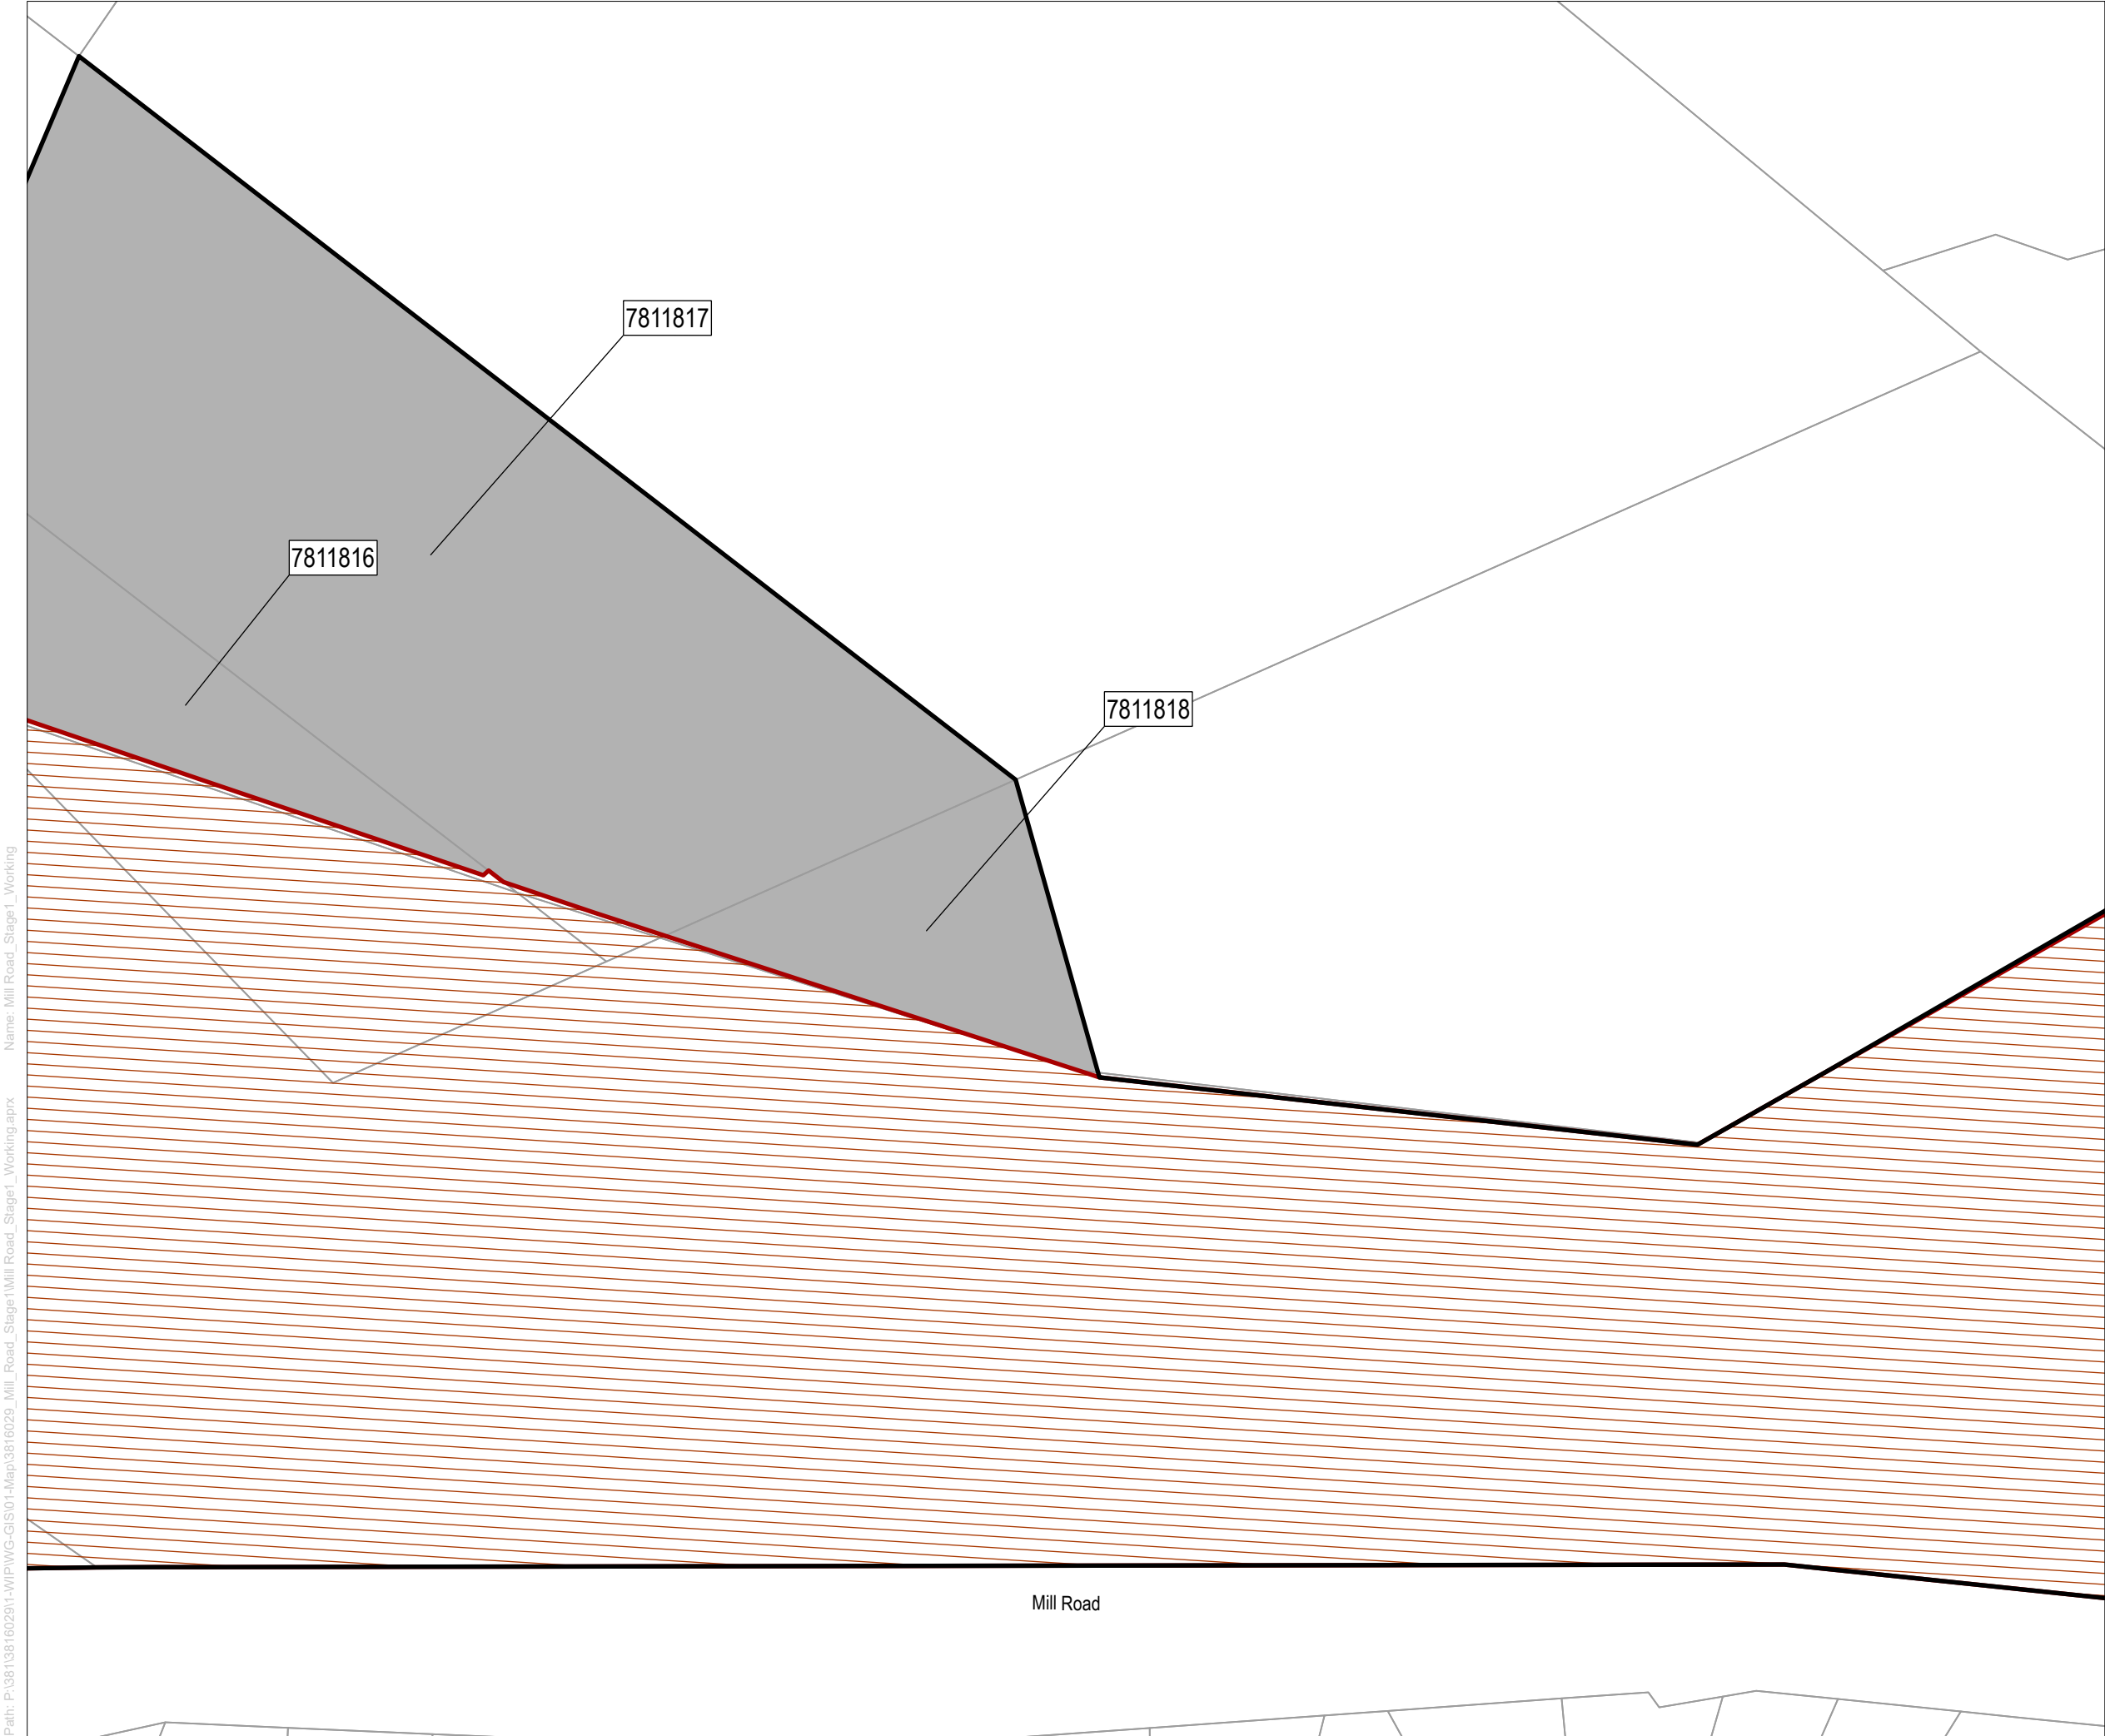

Mill Road
Stage 1

Legend

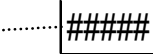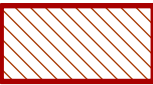-  Alteration to Designations
-  Parcel Boundary
-  Property ID
-  Designation (6786)

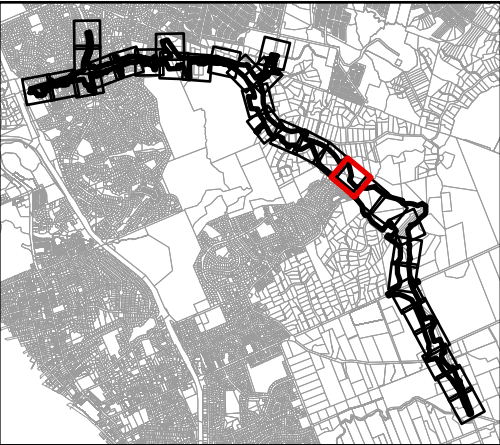


Map intended for distribution as a PDF document.
Scale may be incorrect when printed.

Contains information sourced from LINZ. Crown Copyright Reserved.

Unitary plan data sourced from Auckland Council published web services.
Legend information can be viewed on Auckland Council unitary plan viewer.

Linework shown on this plan is conceptual only.
Not to be used for construction.

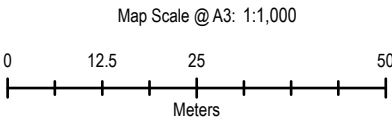

Revision	Author	Verified	Approved	Date
3	RR9	HB	CS	10/09/2026
2	RR9	HB	CS	15/12/2025
1	RR9	HB	CS	21/11/2025




Client:
New Zealand Transport Agency

Discipline:
GIS



Project:
Mill Road (Stage 1)


Drawing No:
GIS-3011550-1

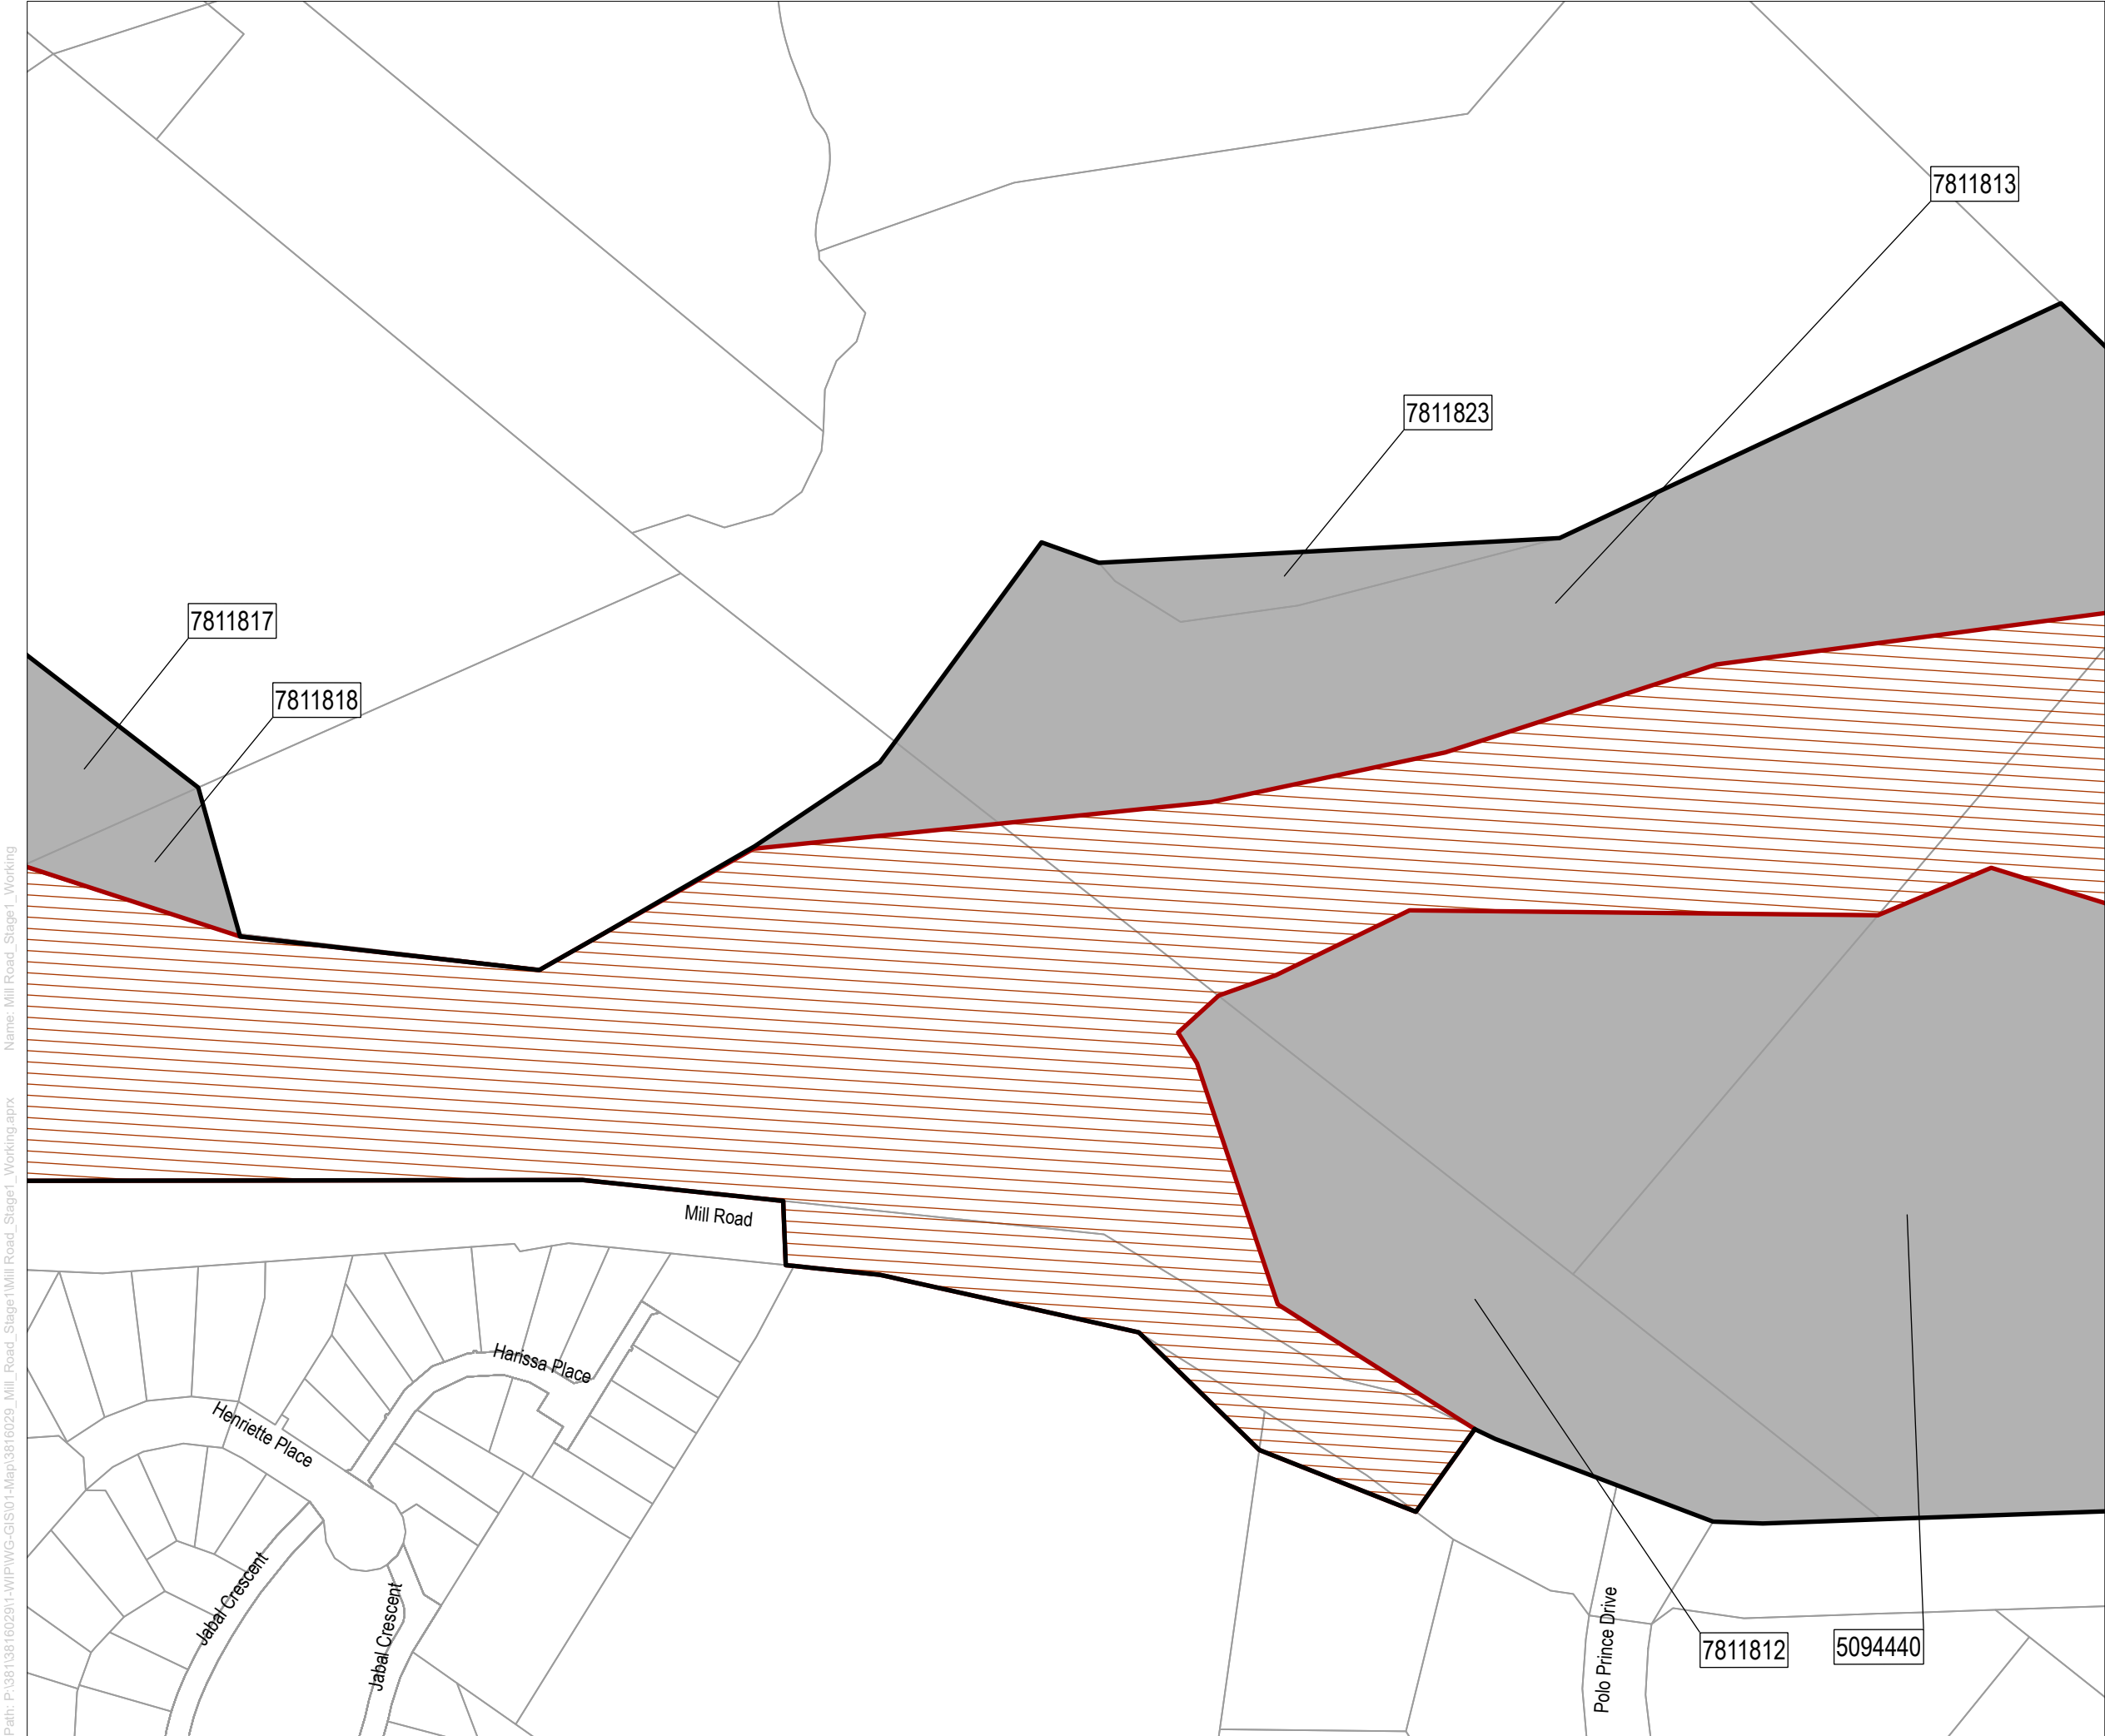

Mill Road
Stage 1

Legend

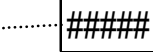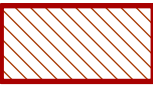-  Alteration to Designations
-  Parcel Boundary
-  Property ID
-  Designation (6786)

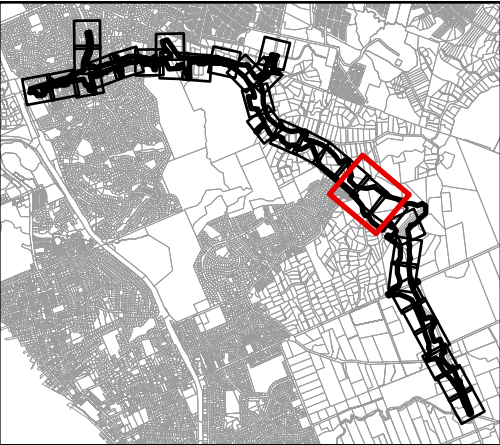


Map intended for distribution as a PDF document.
Scale may be incorrect when printed.

Contains information sourced from LINZ. Crown Copyright Reserved.

Unitary plan data sourced from Auckland Council published web services.
Legend information can be viewed on Auckland Council unitary plan viewer.

Linework shown on this plan is conceptual only.
Not to be used for construction.

Map Scale @ A3: 1:2,000

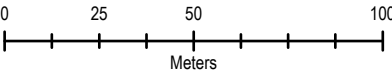

Revision	Author	Verified	Approved	Date
3	RR9	HB	CS	10/09/2026
2	RR9	HB	CS	15/12/2025
1	RR9	HB	CS	21/11/2025




Client:
New Zealand Transport Agency

Discipline:
GIS


Project:
Mill Road (Stage 1)

Drawing No:
GIS-3011550-1

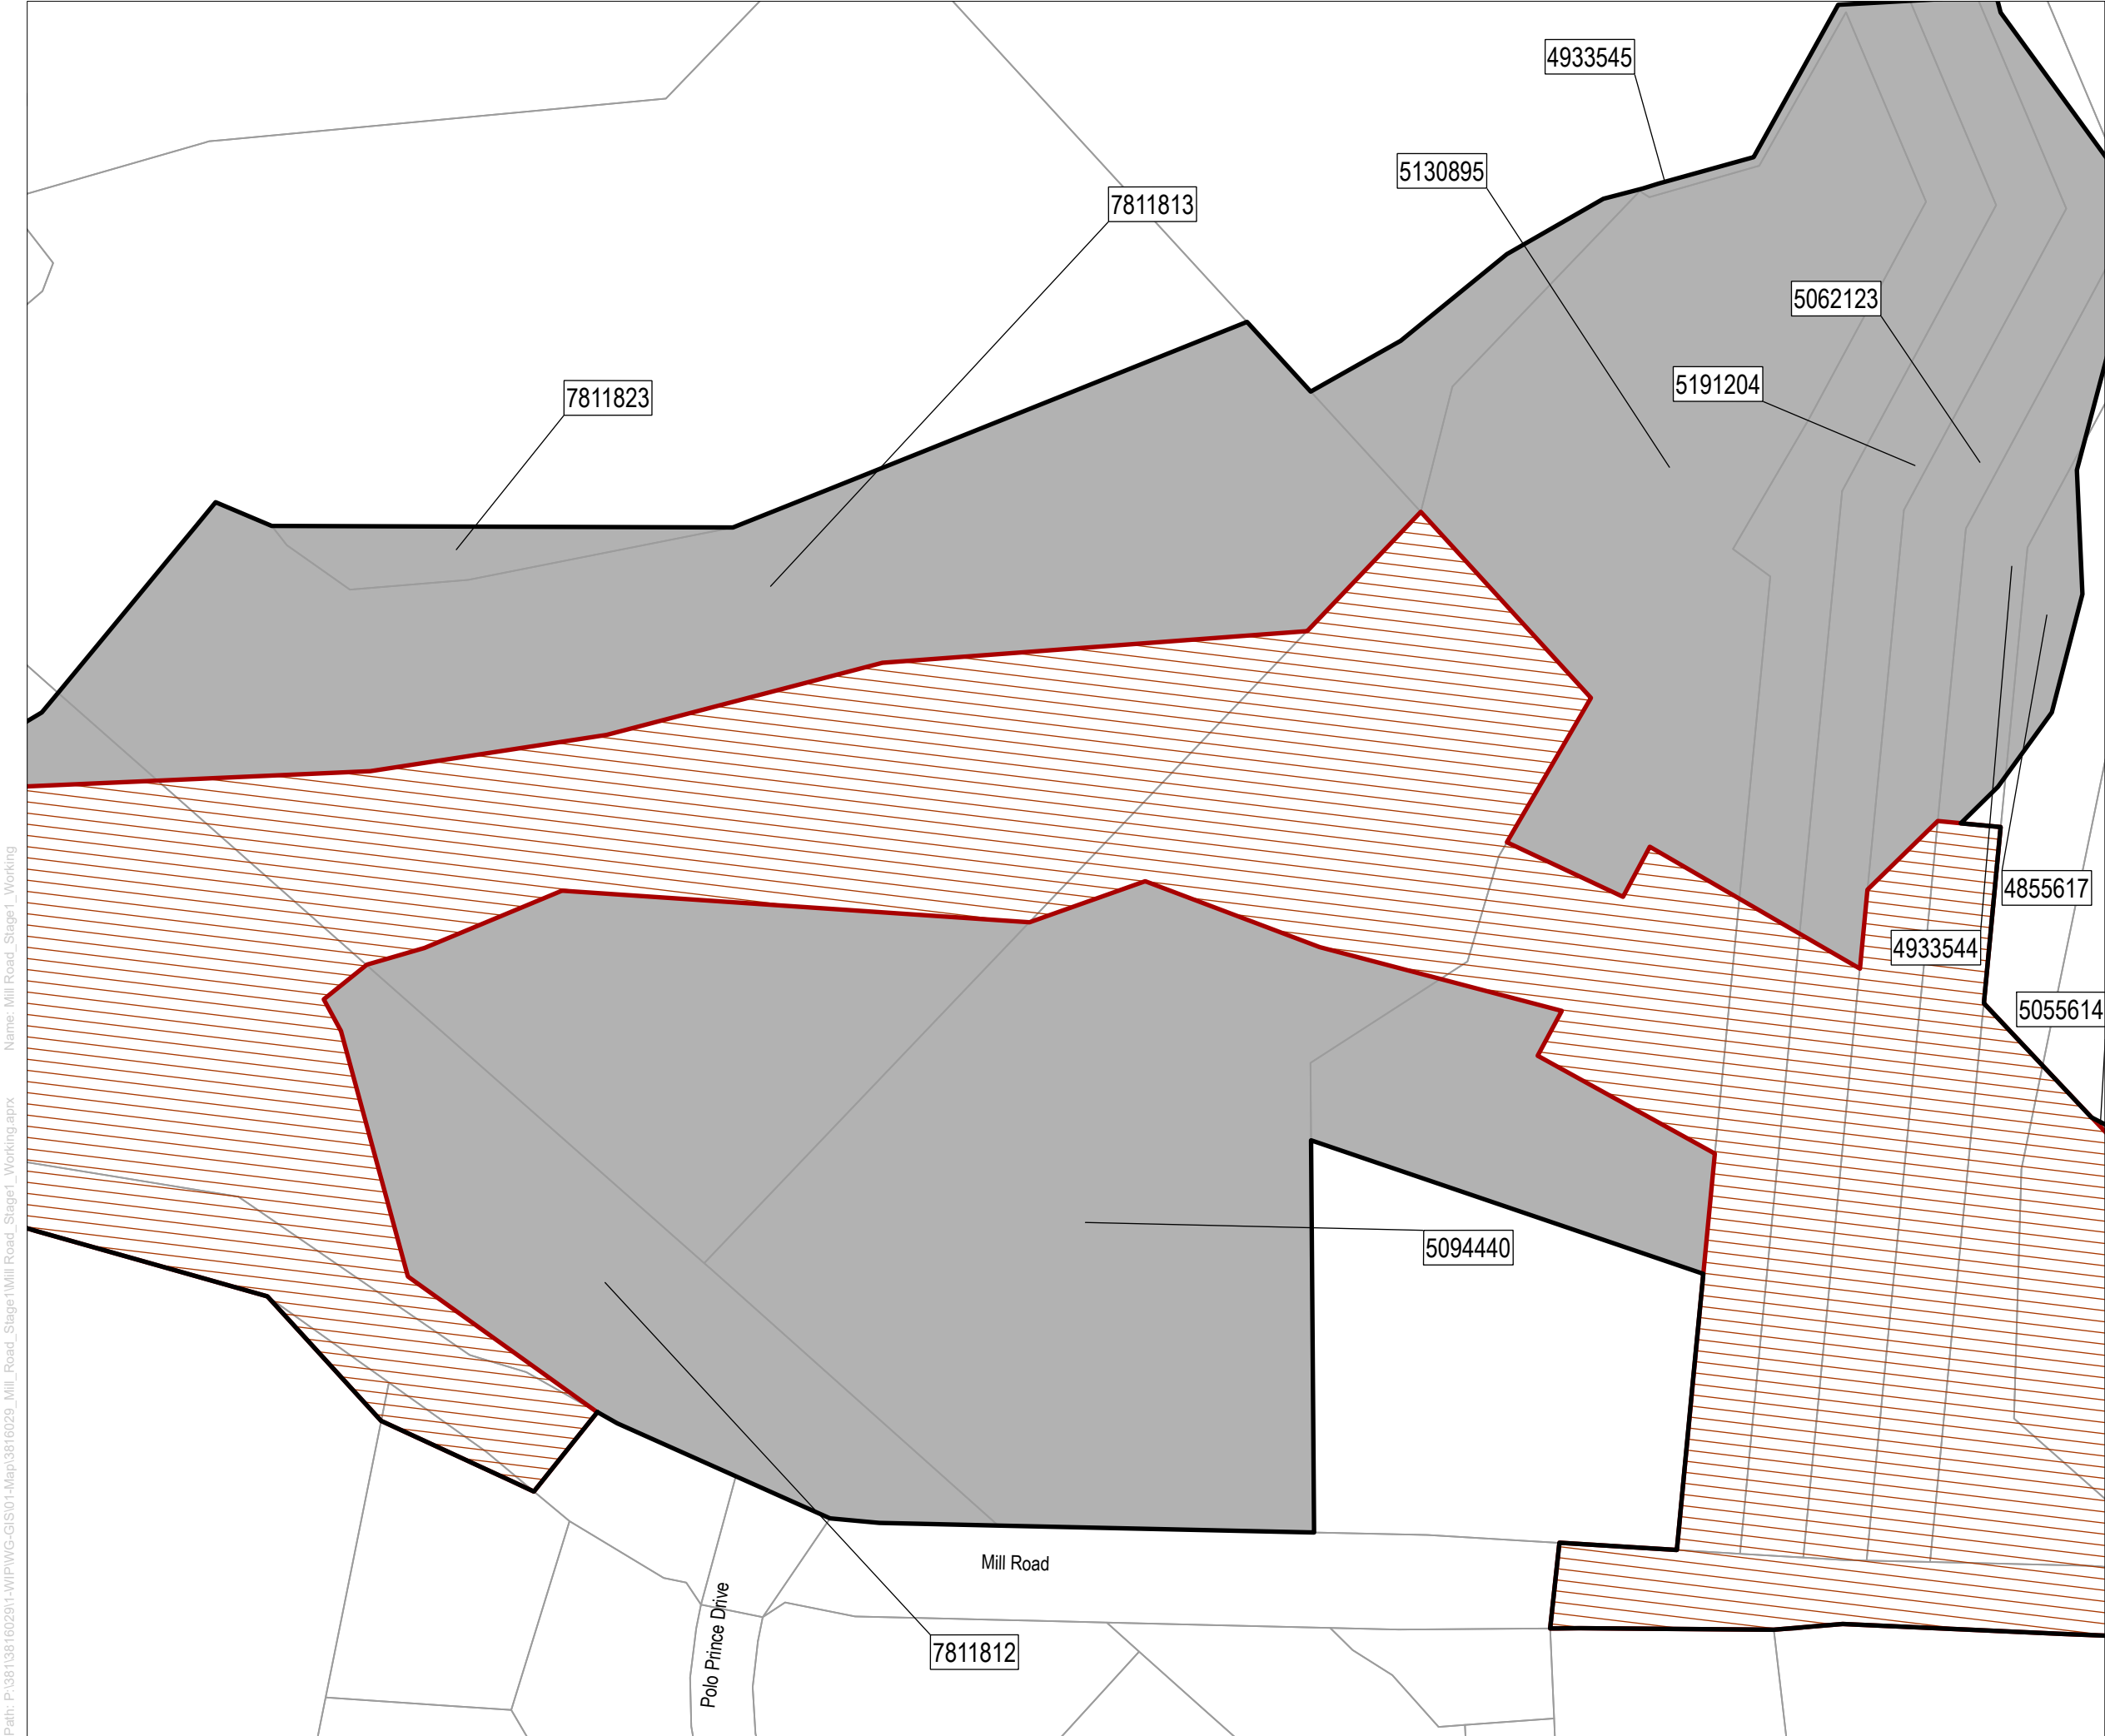

Mill Road
Stage 1

- Legend**
- Alteration to Designations
 - Parcel Boundary
 - Property ID
 - Designation (6786)

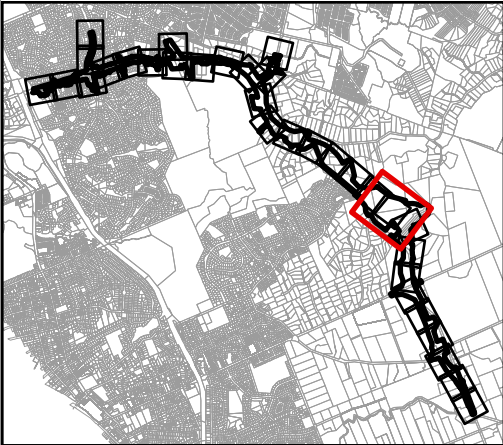


Map intended for distribution as a PDF document.
Scale may be incorrect when printed.

Contains information sourced from LINZ. Crown Copyright Reserved.

Unitary plan data sourced from Auckland Council published web services.
Legend information can be viewed on Auckland Council unitary plan viewer.

Linework shown on this plan is conceptual only.
Not to be used for construction.

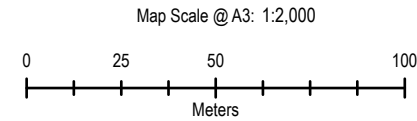

Revision	Author	Verified	Approved	Date
3	RR9	HB	CS	10/09/2026
2	RR9	HB	CS	15/12/2025
1	RR9	HB	CS	21/11/2025




Client:
New Zealand Transport Agency

Discipline:
GIS


Project:
Mill Road (Stage 1)

Drawing No:
GIS-3011550-1

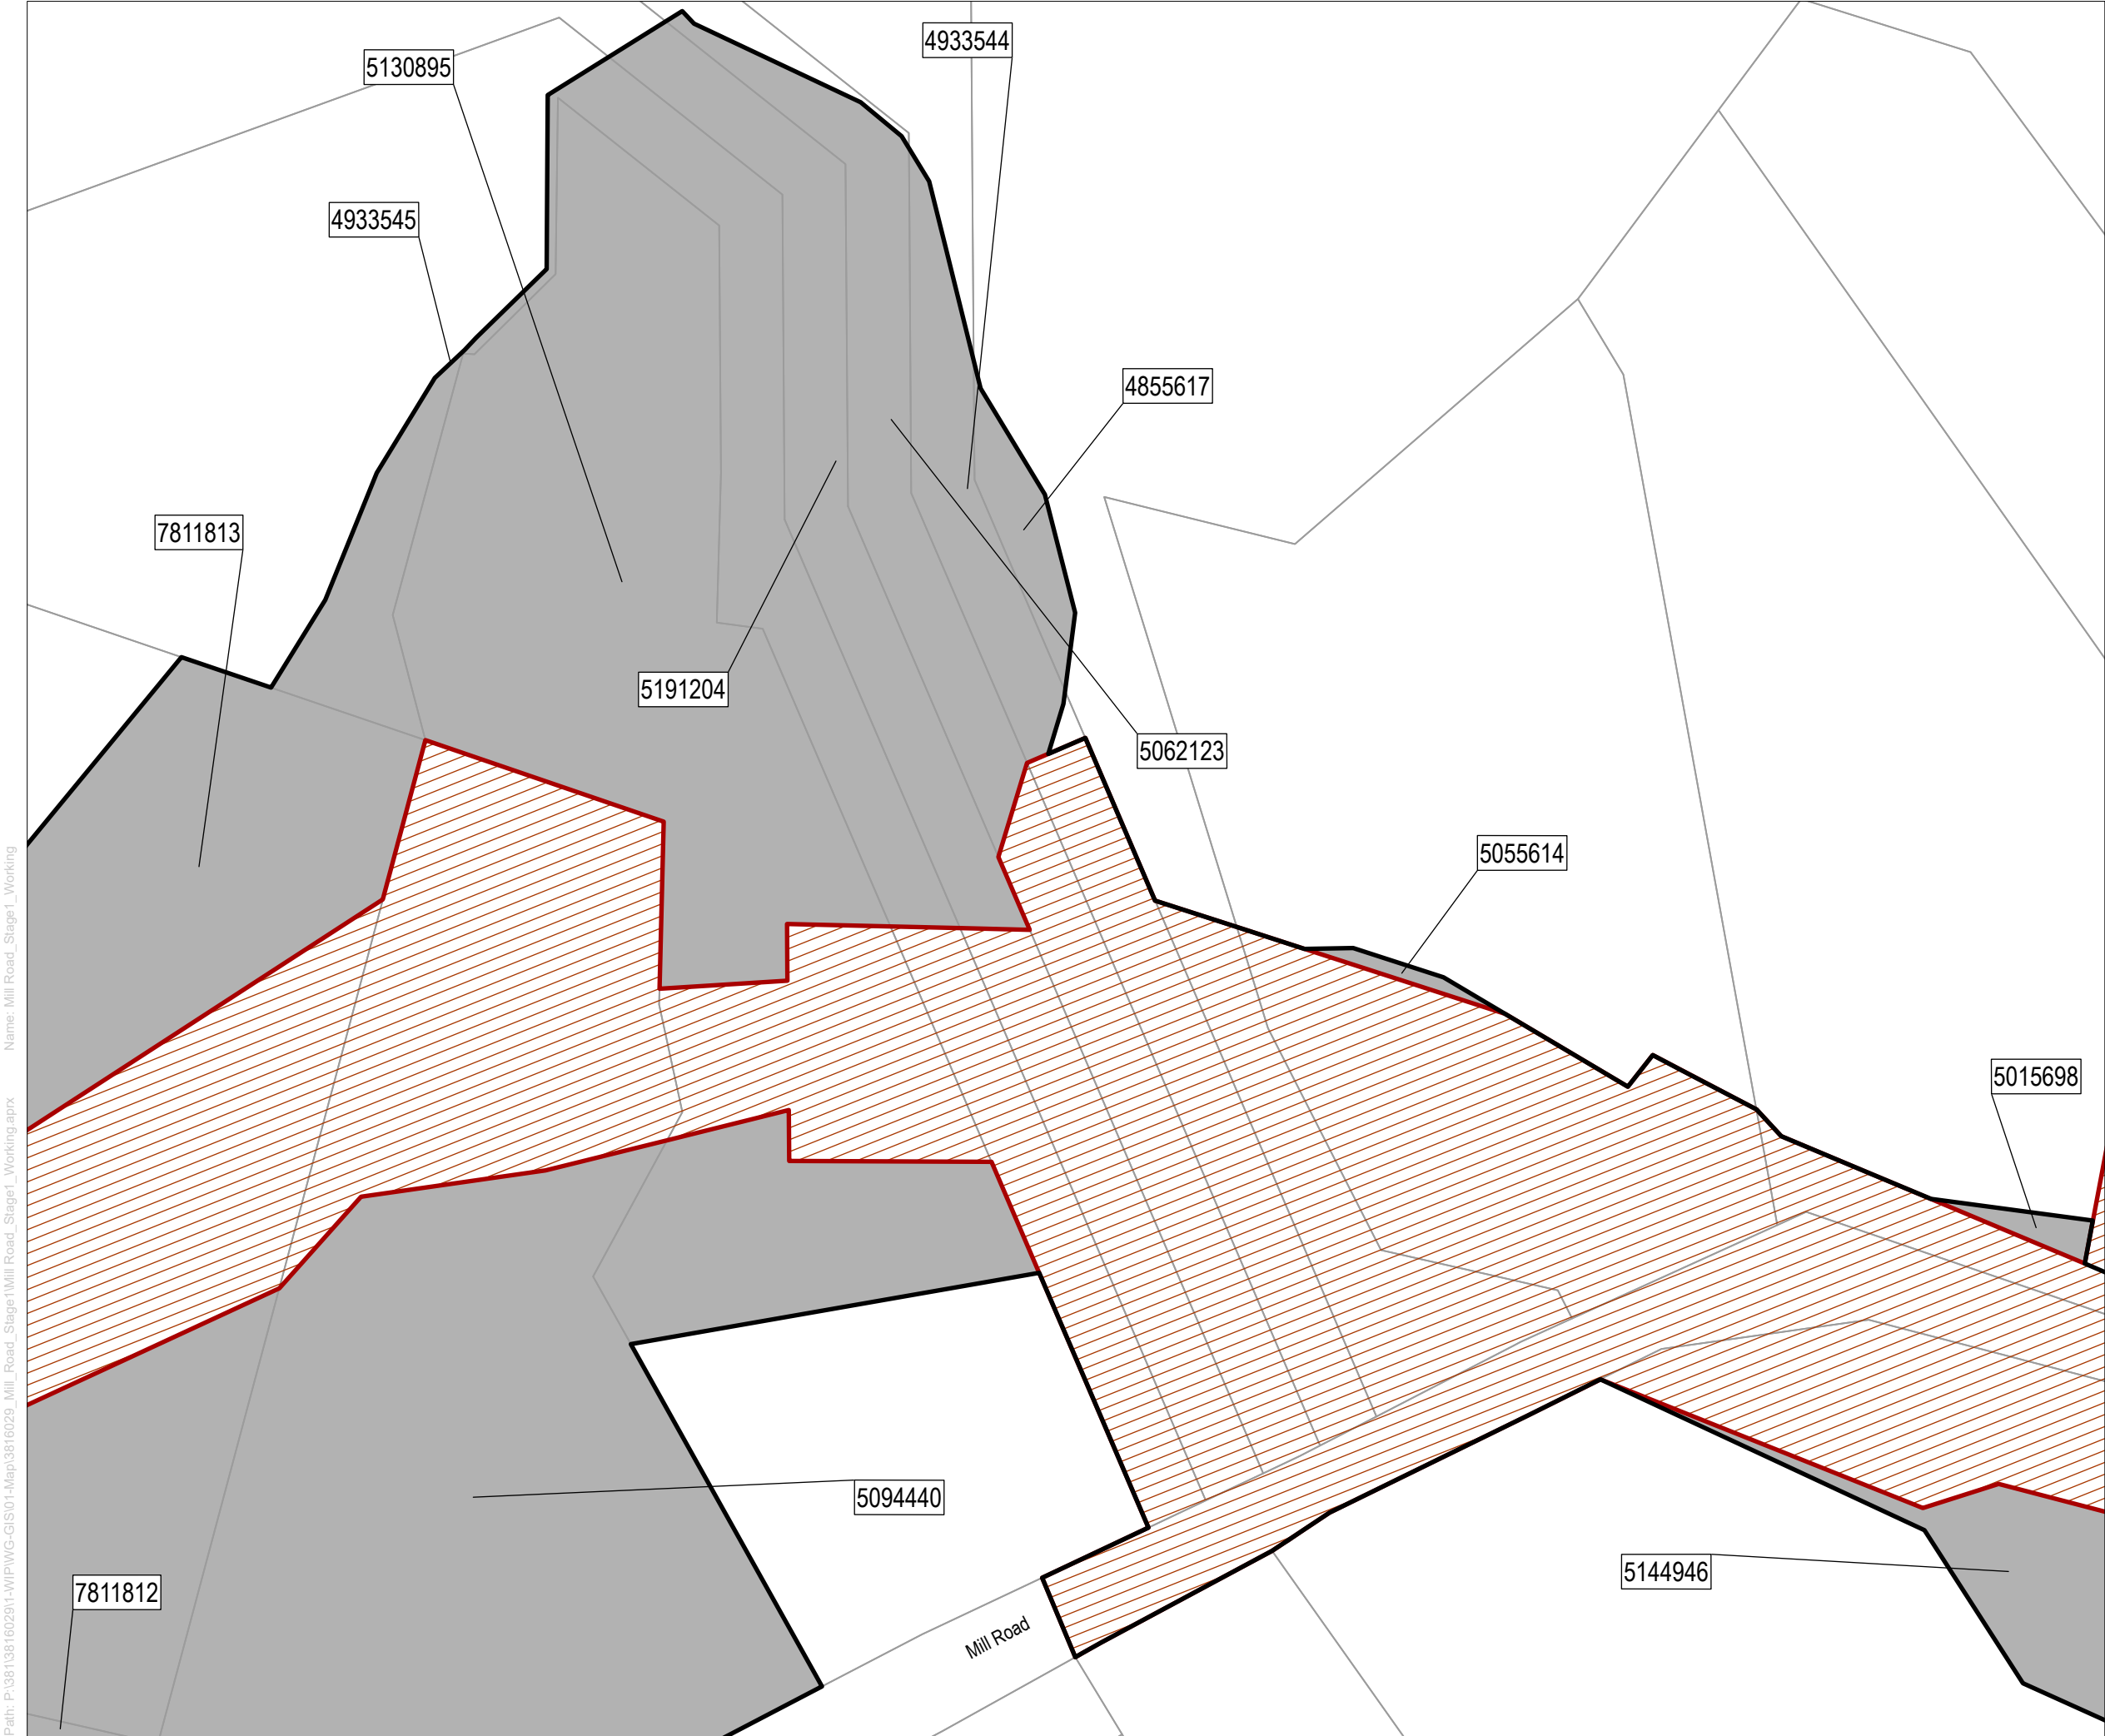

Mill Road
Stage 1

- Legend**
- Alteration to Designations
 - Parcel Boundary
 - Property ID
 - Designation (6786)

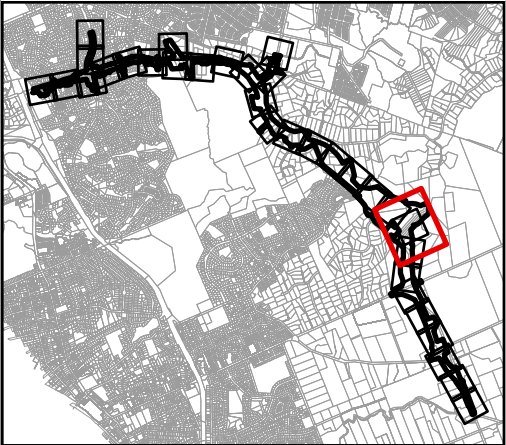


Map intended for distribution as a PDF document.
Scale may be incorrect when printed.

Contains information sourced from LINZ. Crown Copyright Reserved.

Unitary plan data sourced from Auckland Council published web services.
Legend information can be viewed on Auckland Council unitary plan viewer.

Linework shown on this plan is conceptual only.
Not to be used for construction.

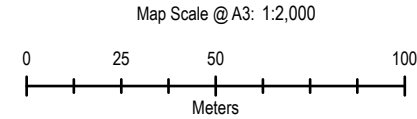

Revision	Author	Verified	Approved	Date
3	RR9	HB	CS	10/09/2026
2	RR9	HB	CS	15/12/2025
1	RR9	HB	CS	21/11/2025




Client:
New Zealand Transport Agency

Discipline:
GIS

Project:
Mill Road (Stage 1)



Drawing No:
GIS-3011550-1


Path: P:\381\3816029\1-WIP\WG-GIS\01-Map\3816029_Mill_Road_Stage1\Mill_Road_Stage1_Working.aprx Name: Mill Road_Stage1_Working

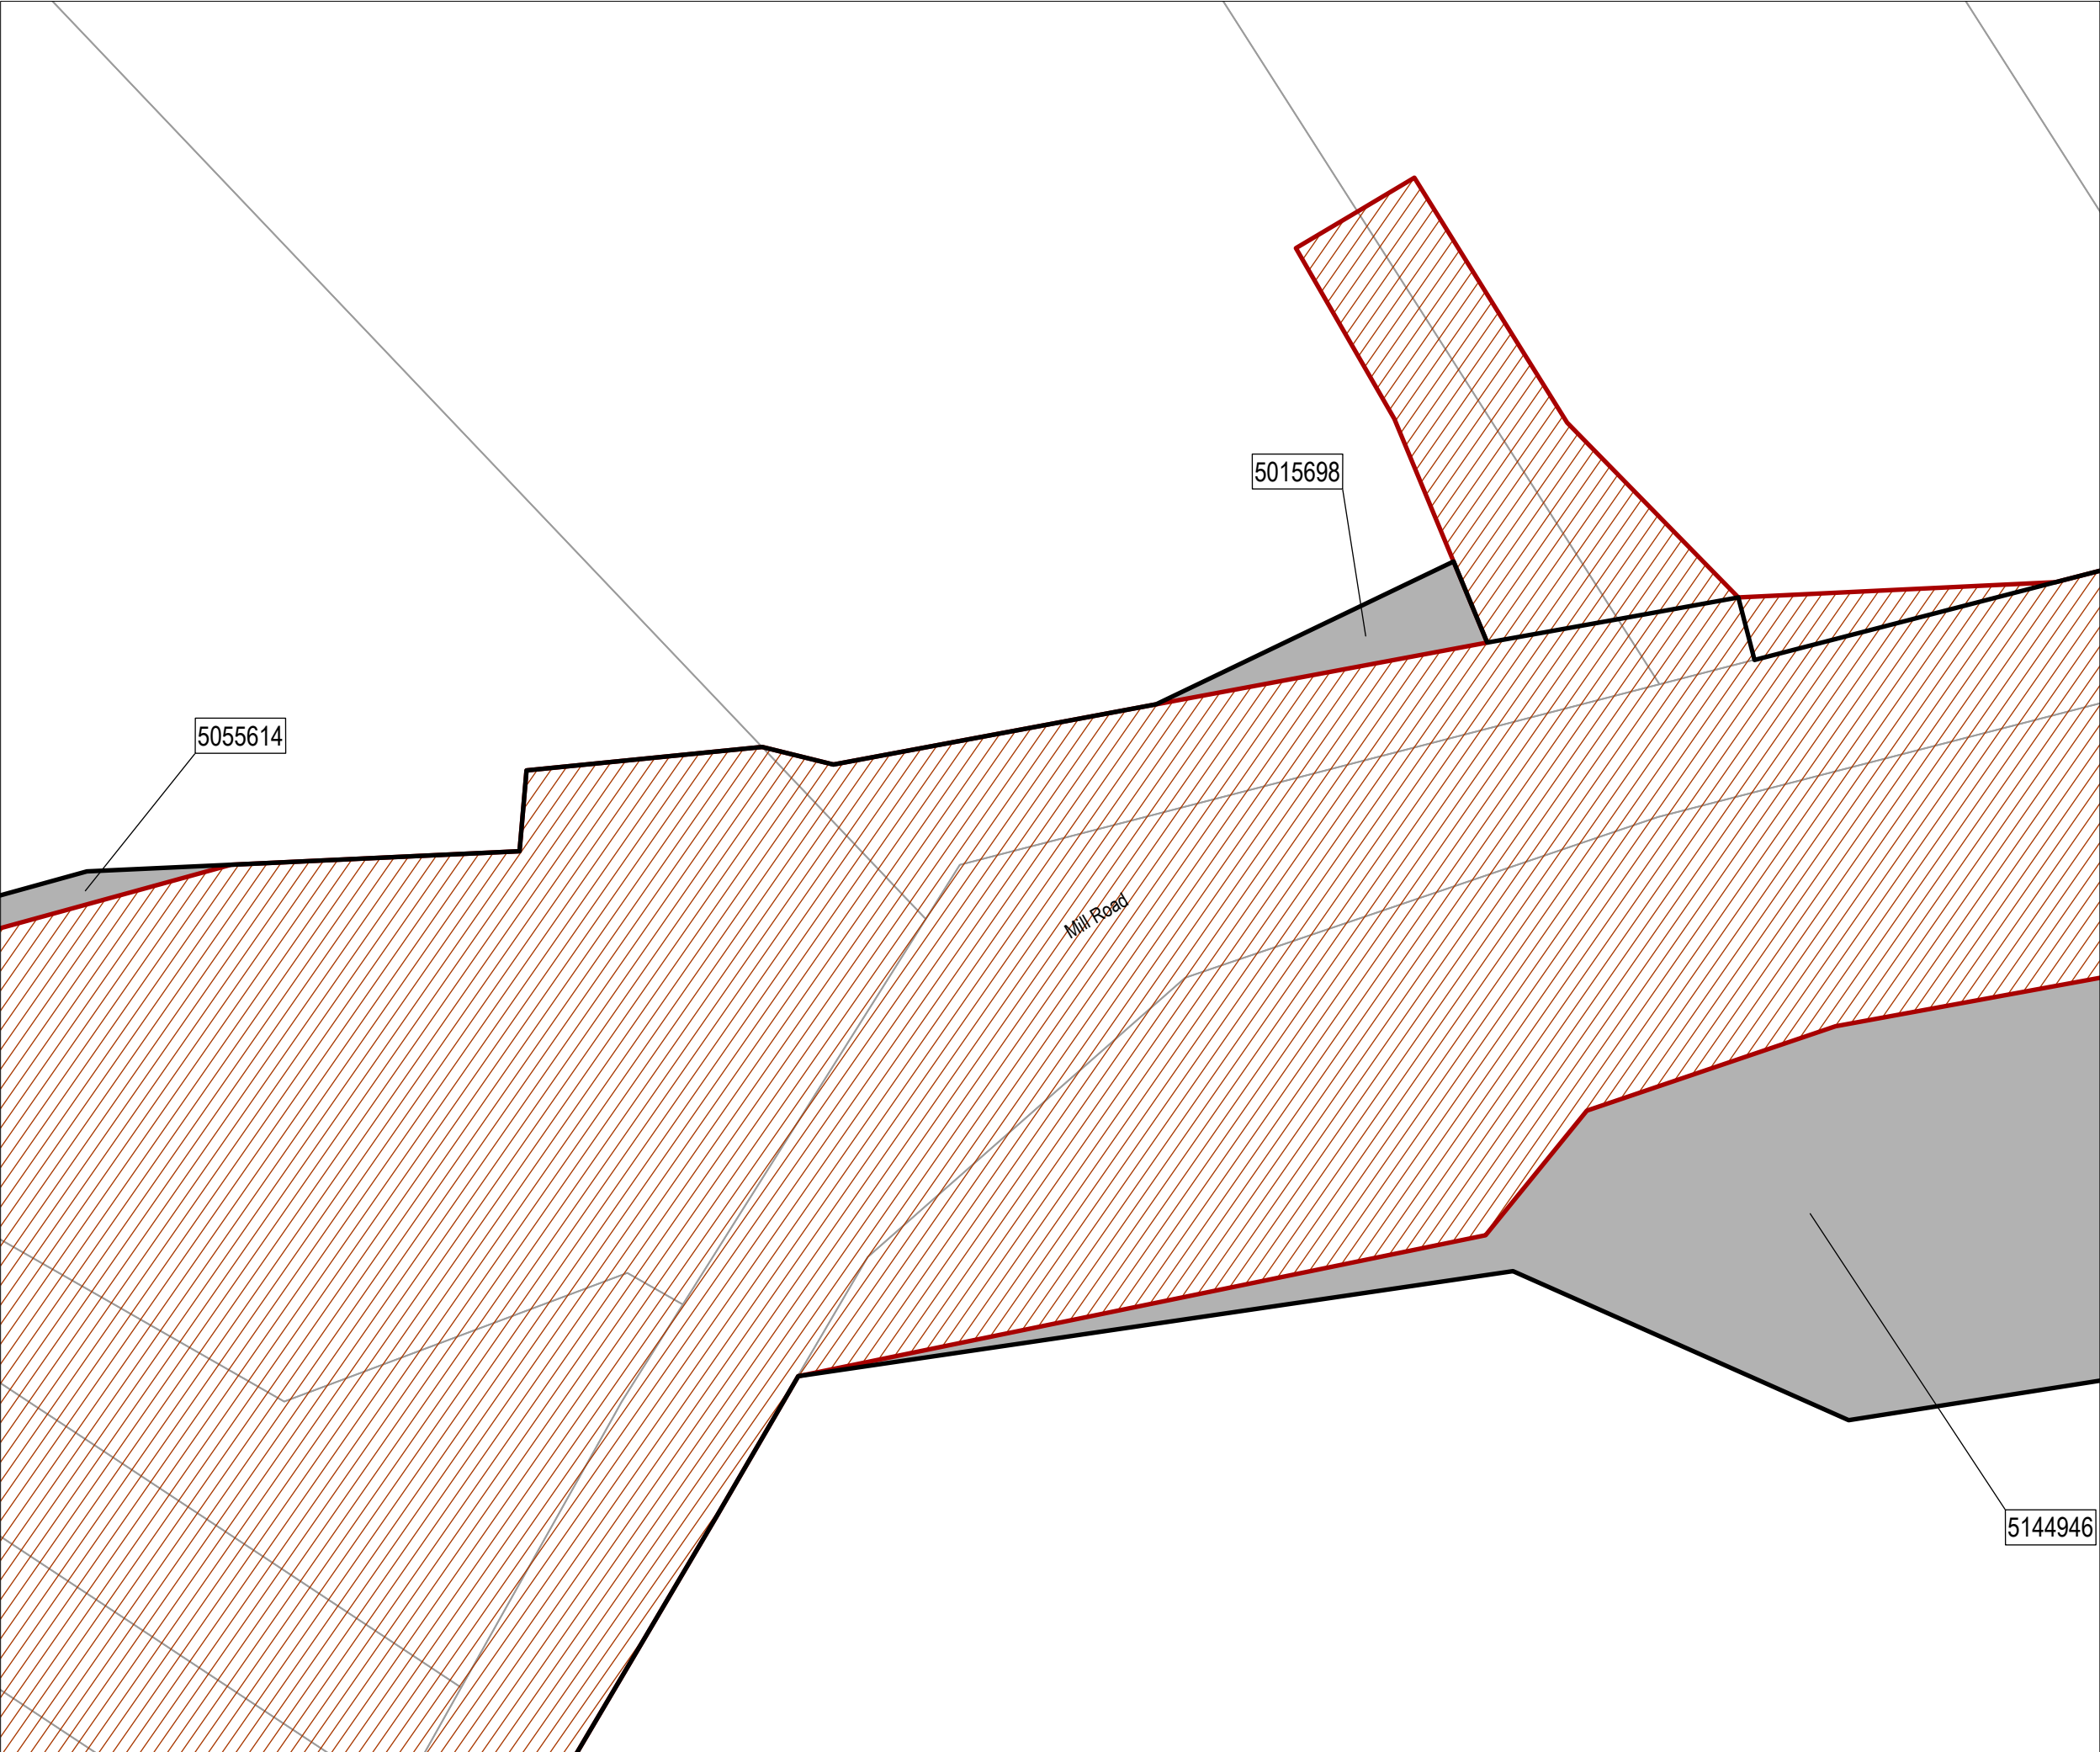

Mill Road
Stage 1

Legend

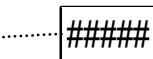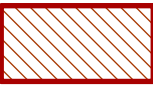-  Alteration to Designations
-  Parcel Boundary
-  Property ID
-  Designation (6786)

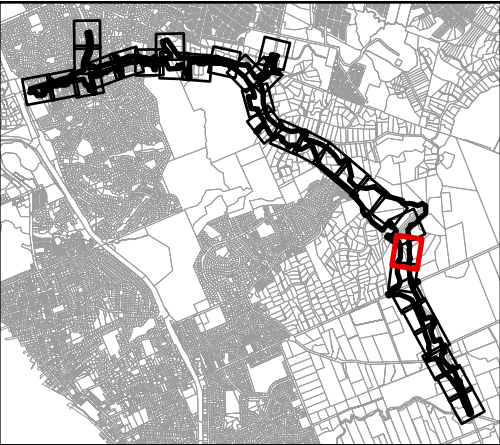


Map intended for distribution as a PDF document.
Scale may be incorrect when printed.

Contains information sourced from LINZ. Crown Copyright Reserved.

Unitary plan data sourced from Auckland Council published web services.
Legend information can be viewed on Auckland Council unitary plan viewer.

Linework shown on this plan is conceptual only.
Not to be used for construction.

Map Scale @ A3: 1:1,000

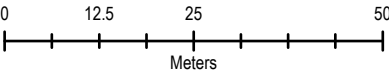

Revision	Author	Verified	Approved	Date
3	RR9	HB	CS	10/09/2026
2	RR9	HB	CS	15/12/2025
1	RR9	HB	CS	21/11/2025



Client:
New Zealand Transport Agency

Discipline:
GIS


Project:
Mill Road (Stage 1)


Drawing No:
GIS-3011550-1



**Mill Road
Stage 1**

Legend

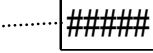-  Alteration to Designations
-  Parcel Boundary
-  Property ID
-  Designation (6786)

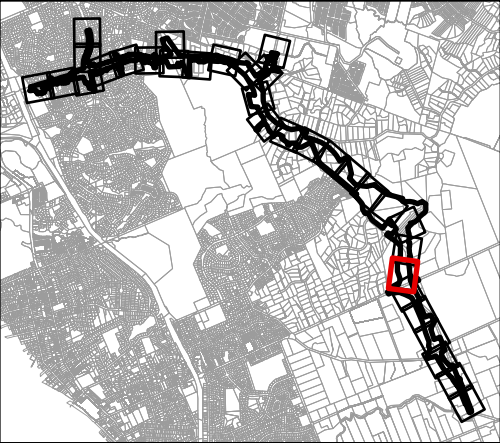


Map intended for distribution as a PDF document.
Scale may be incorrect when printed.

Contains information sourced from LINZ. Crown Copyright Reserved.

Unitary plan data sourced from Auckland Council published web services.
Legend information can be viewed on Auckland Council unitary plan viewer.

Linework shown on this plan is conceptual only.
Not to be used for construction.

Map Scale @ A3: 1:1,000

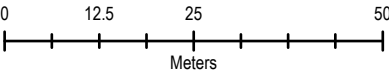

Revision	Author	Verified	Approved	Date
3	RR9	HB	CS	10/09/2026
2	RR9	HB	CS	15/12/2025
1	RR9	HB	CS	21/11/2025




Client:
New Zealand Transport Agency

Discipline:
GIS

Project:
Mill Road (Stage 1)


Drawing No:
GIS-3011550-1

Path: P:\381\3816029\1-WIP\WG-GIS\01-Map\3816029_Mill_Road_Stage1\Mill Road_Stage1_Working.aprx Name: Mill Road_Stage1_Working

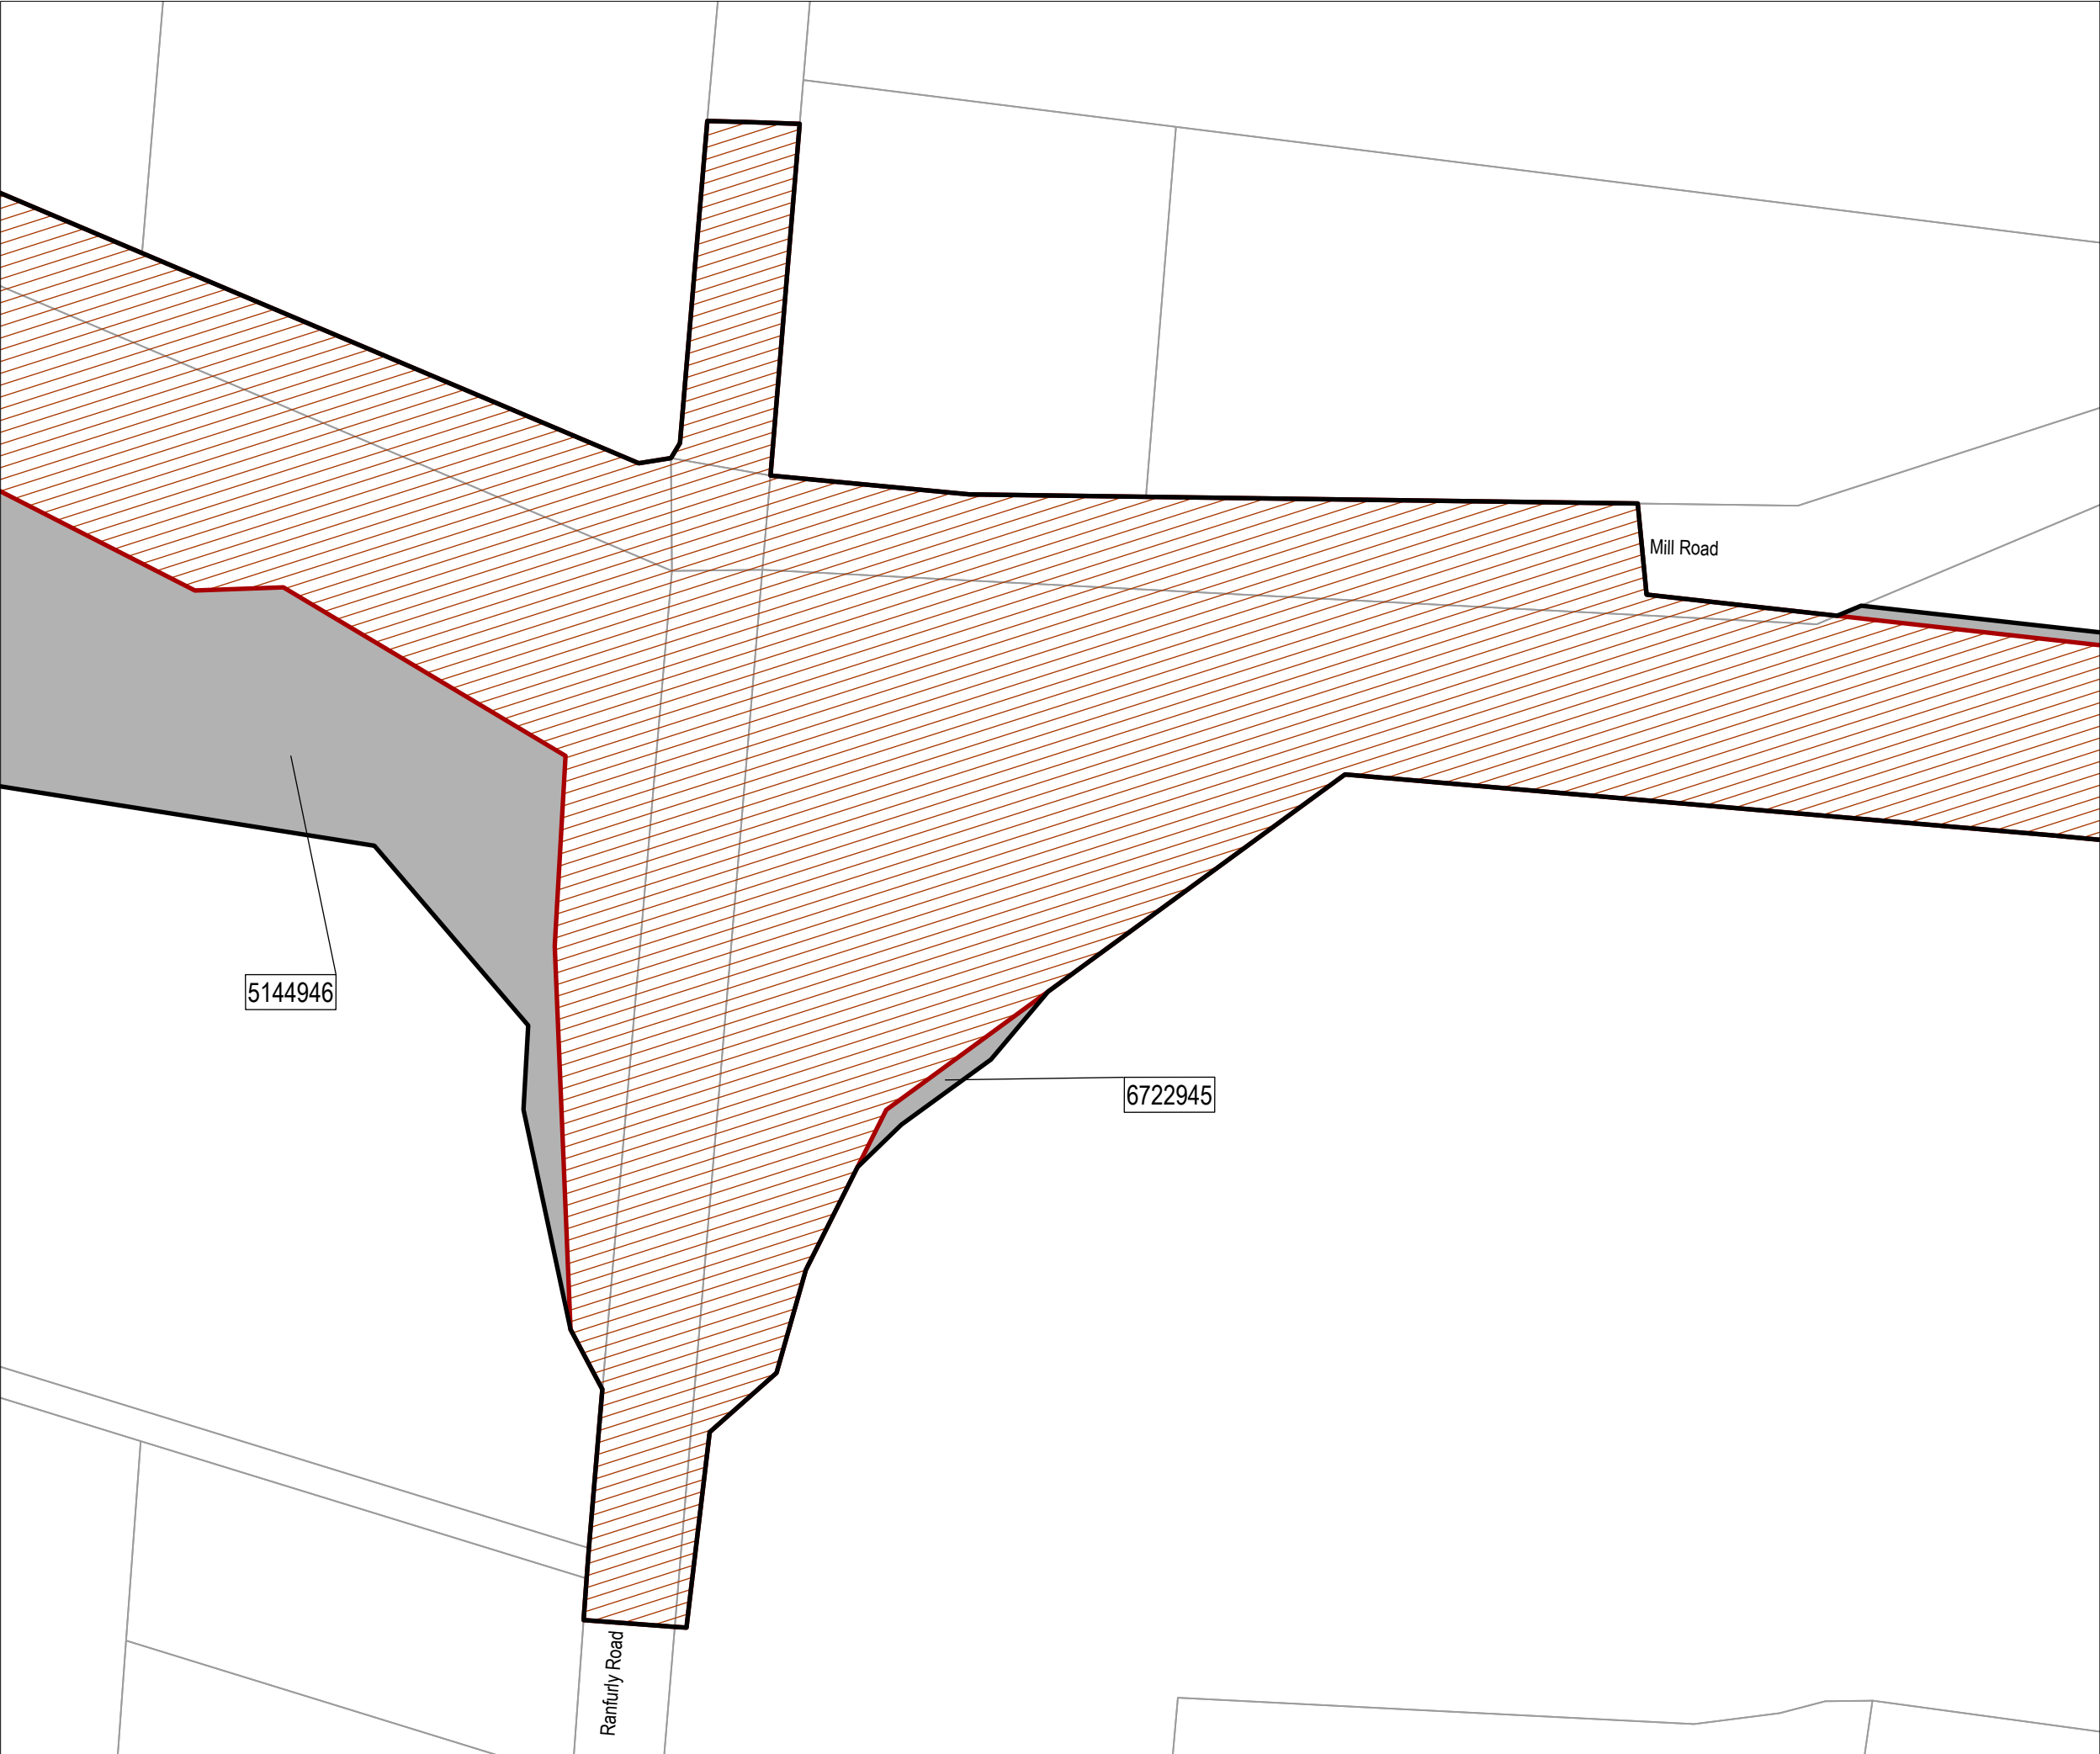

Mill Road
Stage 1

- Legend
- Alteration to Designations
 - Parcel Boundary
 - Property ID
 - Designation (6786)

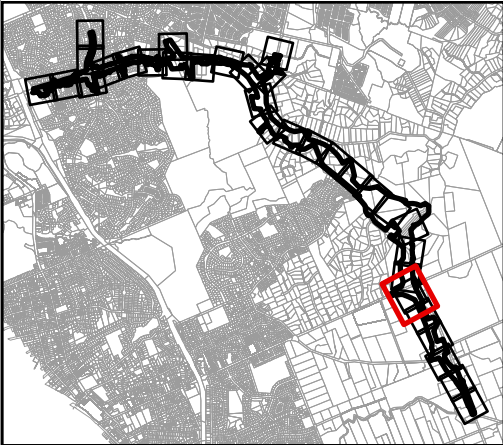


Map intended for distribution as a PDF document.
Scale may be incorrect when printed.

Contains information sourced from LINZ. Crown Copyright Reserved.

Unitary plan data sourced from Auckland Council published web services.
Legend information can be viewed on Auckland Council unitary plan viewer.

Linework shown on this plan is conceptual only.
Not to be used for construction.

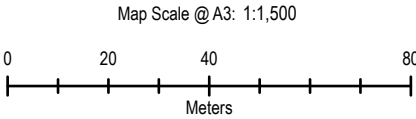

Revision	Author	Verified	Approved	Date
3	RR9	HB	CS	10/09/2026
2	RR9	HB	CS	15/12/2025
1	RR9	HB	CS	21/11/2025




Client:
New Zealand Transport Agency

Discipline:
GIS

Project:
Mill Road (Stage 1)

Drawing No:
GIS-3011550-1


Path: P:\381\3816029\1-WIP\WG-GIS\01-Map\3816029_Mill_Road_Stage1\Mill Road_Stage1_Working.aprx Name: Mill Road_Stage1_Working

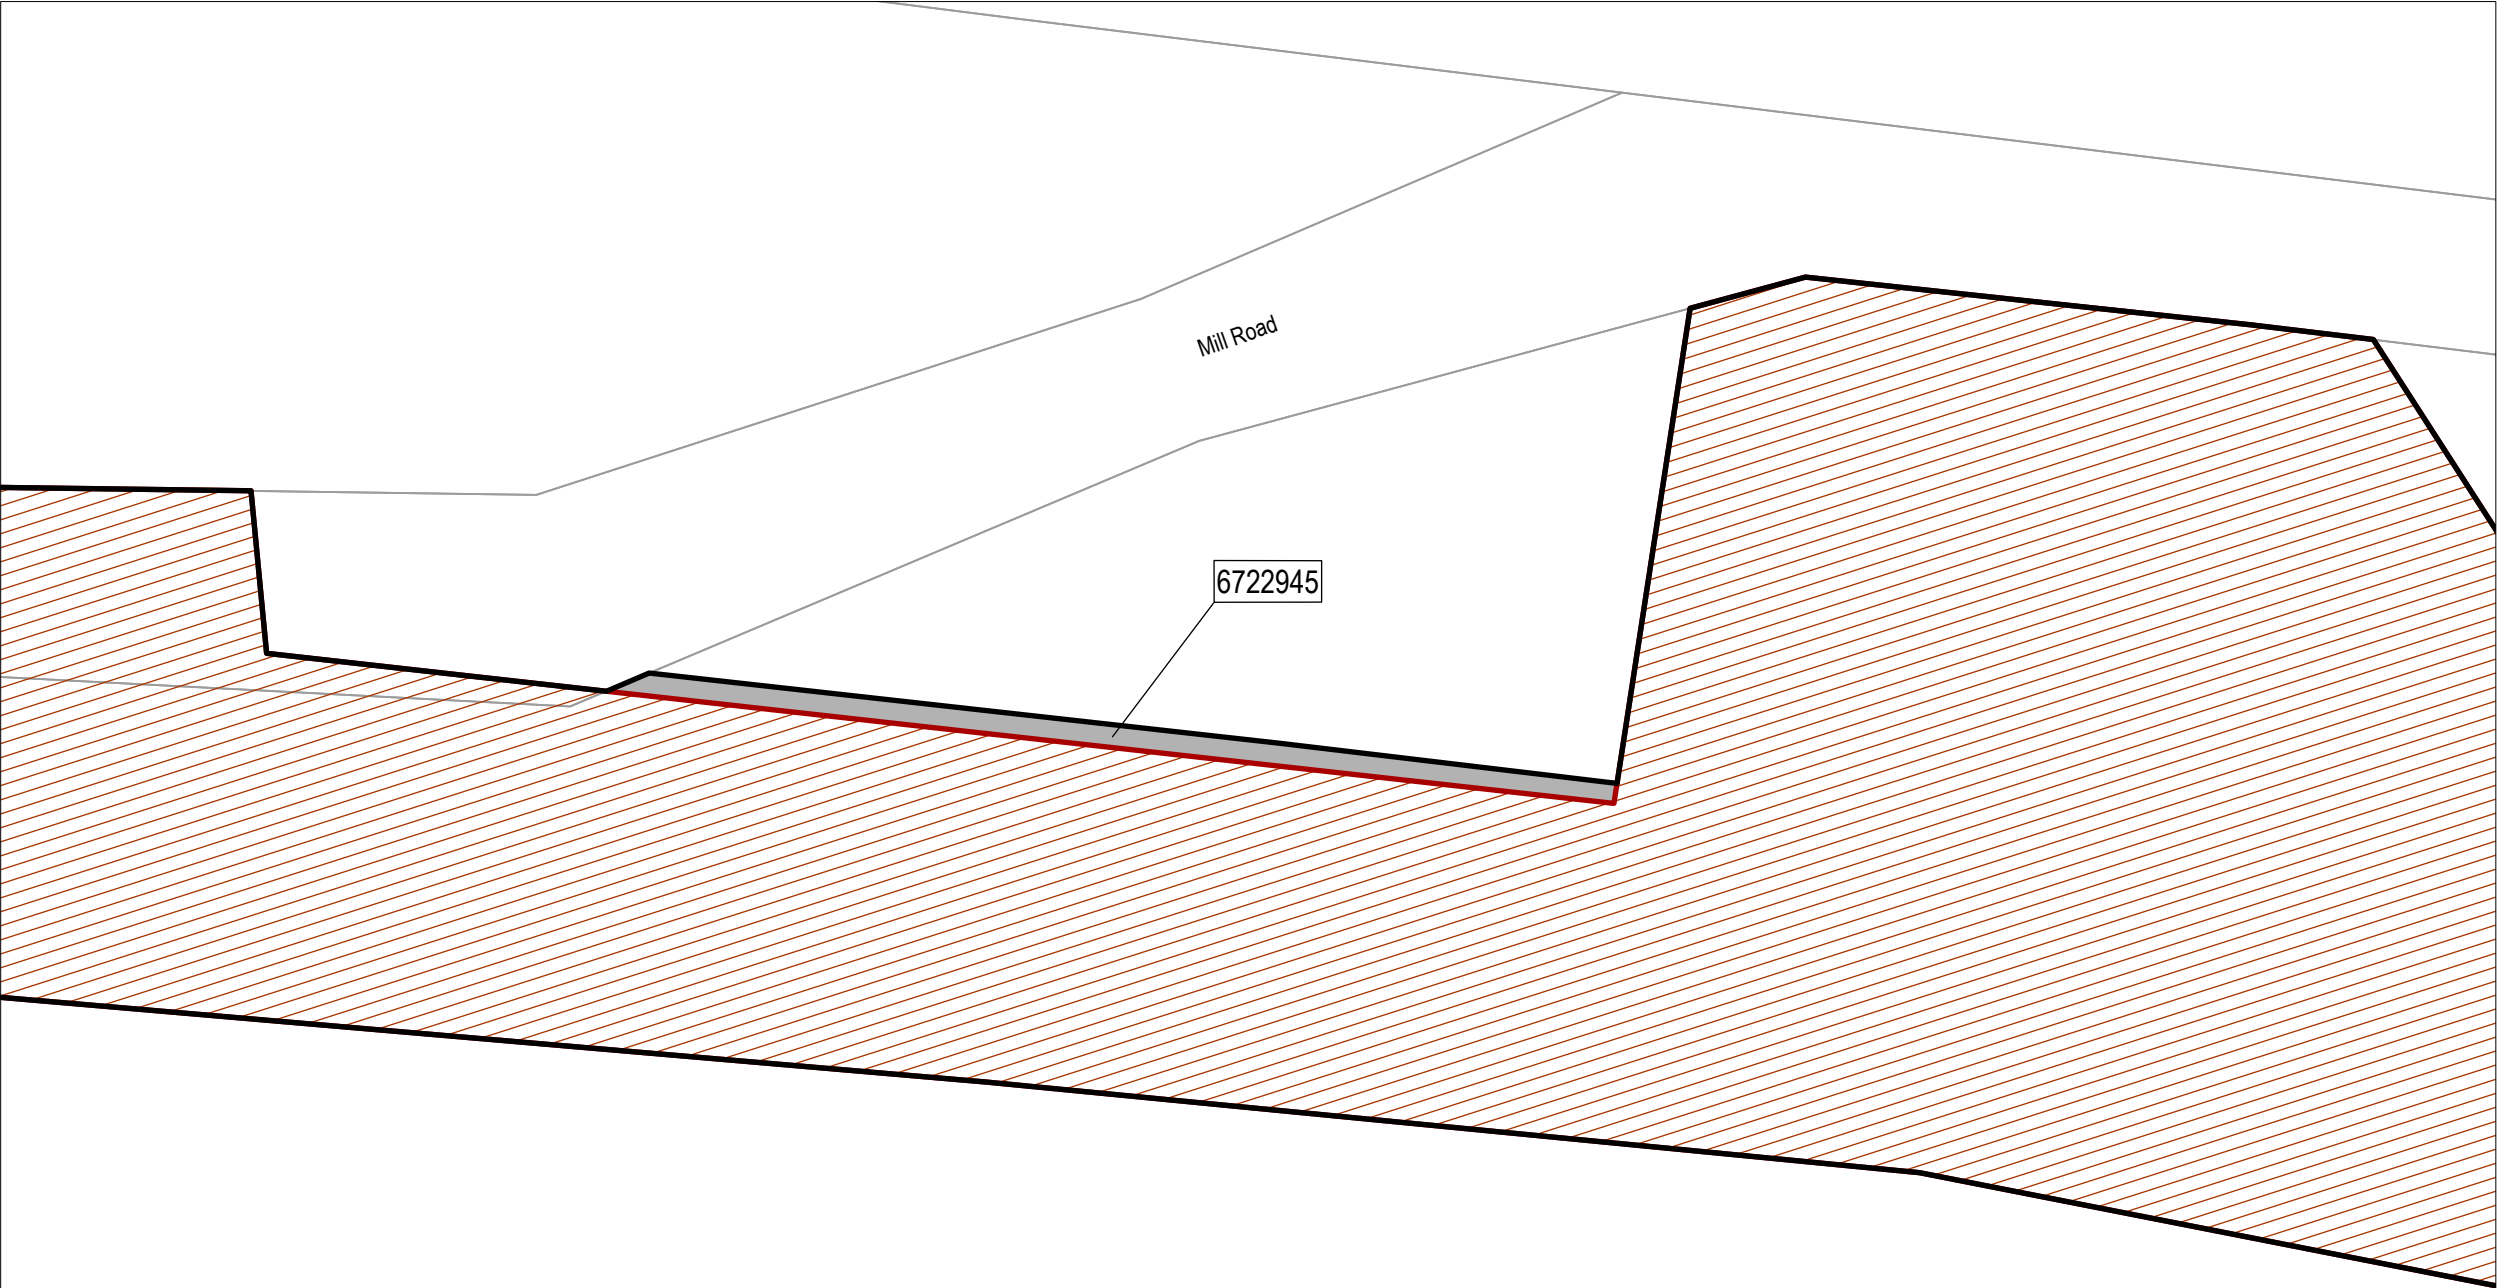

Mill Road
Stage 1

Legend

- Alteration to Designations
- Parcel Boundary
- Property ID
- Designation (6786)

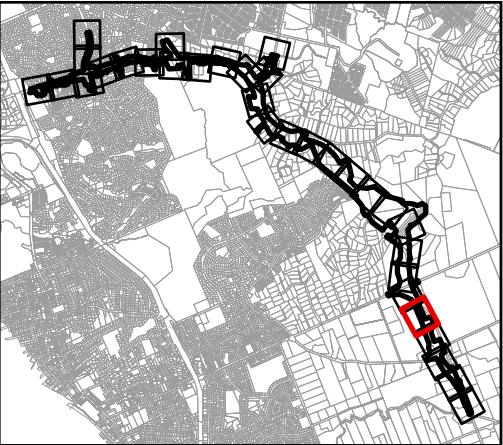


Map intended for distribution as a PDF document.
Scale may be incorrect when printed.

Contains information sourced from LINZ. Crown Copyright Reserved.

Unitary plan data sourced from Auckland Council published web services.
Legend information can be viewed on Auckland Council unitary plan viewer.

Linework shown on this plan is conceptual only.
Not to be used for construction.

Map Scale @ A3: 1:1,000

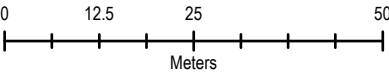

Revision	Author	Verified	Approved	Date
3	RR9	HB	CS	10/09/2026
2	RR9	HB	CS	15/12/2025
1	RR9	HB	CS	21/11/2025




Client:
New Zealand Transport Agency

Discipline:
GIS

Project:
Mill Road (Stage 1)



Drawing No:
GIS-3011550-1


Path: P:\381\3816029\1-WIP\WG-GIS\01-Map\3816029_Mill_Road_Stage1\Mill Road_Stage1_Working.aprx Name: Mill Road_Stage1_Working

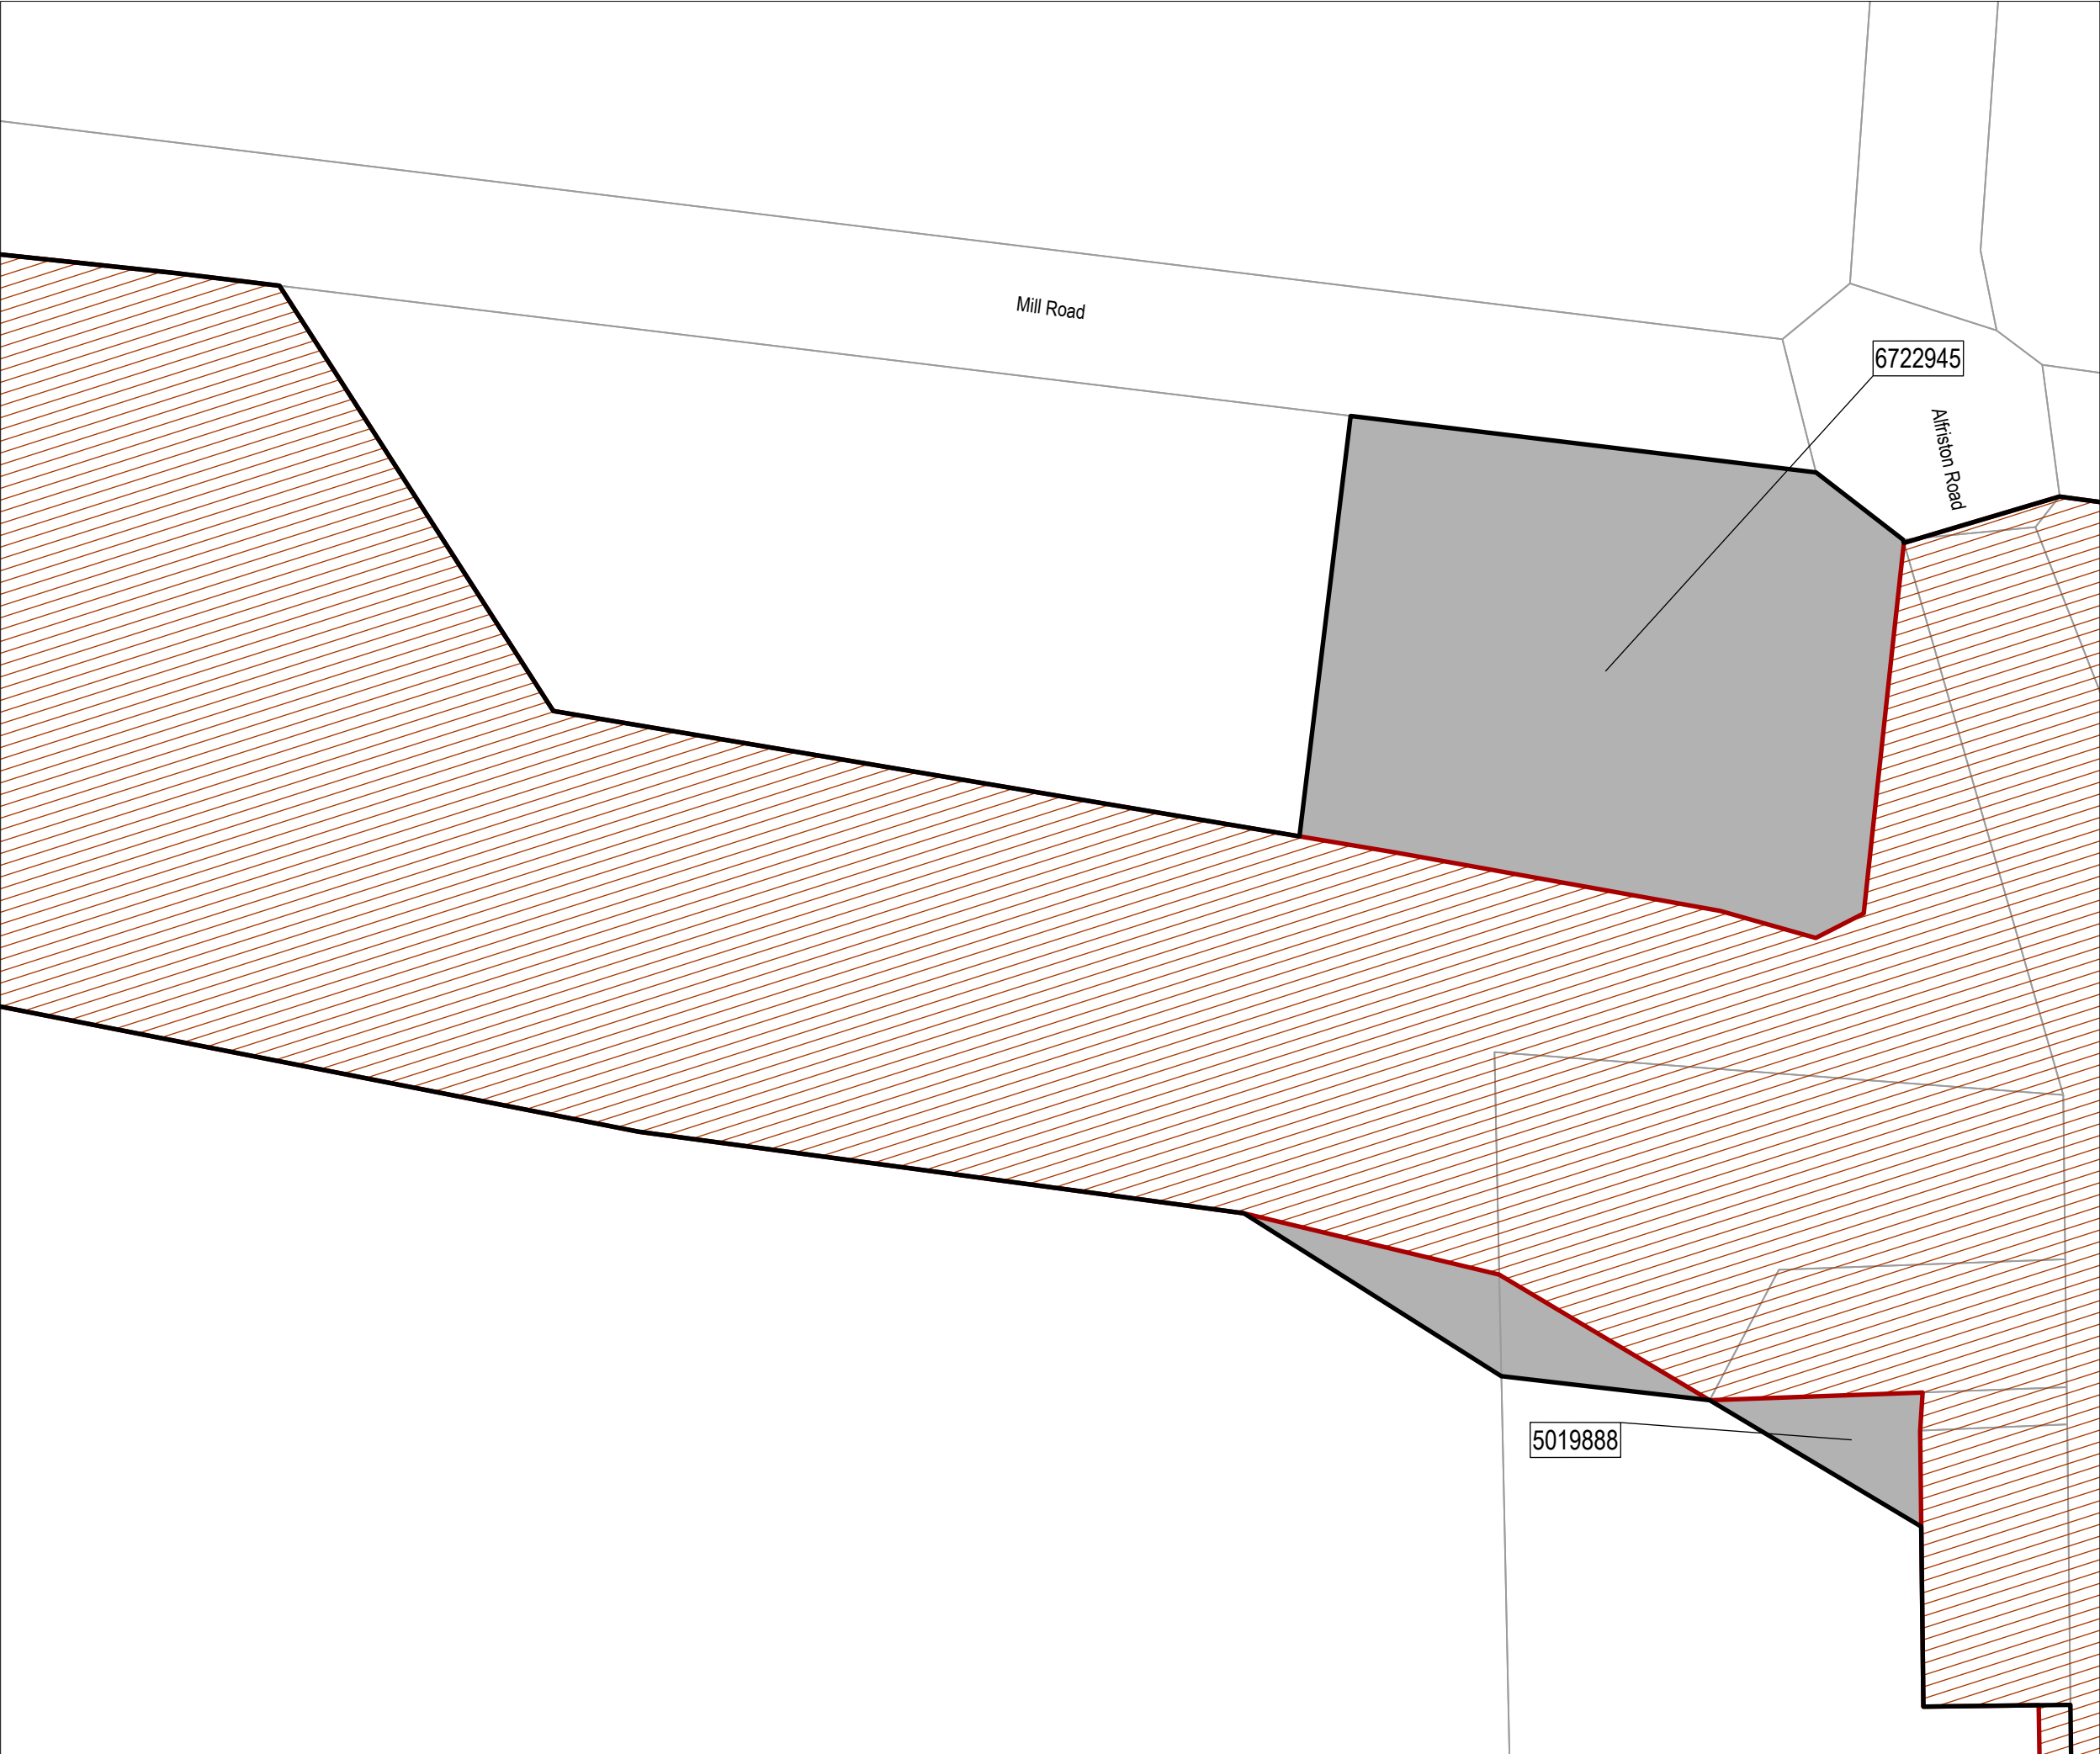

Mill Road
Stage 1

Legend

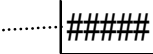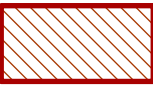-  Alteration to Designations
-  Parcel Boundary
-  Property ID
-  Designation (6786)

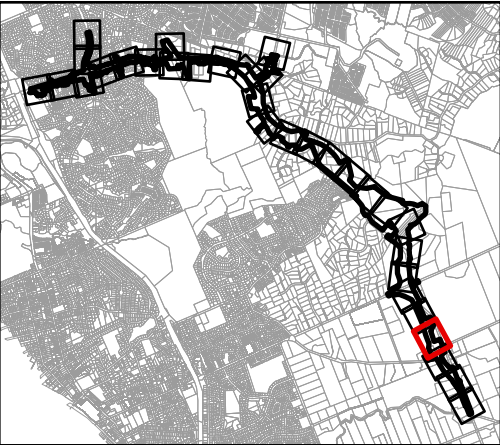


Map intended for distribution as a PDF document.
Scale may be incorrect when printed.

Contains information sourced from LINZ. Crown Copyright Reserved.

Unitary plan data sourced from Auckland Council published web services.
Legend information can be viewed on Auckland Council unitary plan viewer.

Linework shown on this plan is conceptual only.
Not to be used for construction.

Map Scale @ A3: 1:1,000

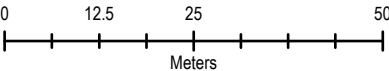

Revision	Author	Verified	Approved	Date
3	RR9	HB	CS	10/09/2026
2	RR9	HB	CS	15/12/2025
1	RR9	HB	CS	21/11/2025




Client:
New Zealand Transport Agency

Discipline:
GIS


Project:
Mill Road (Stage 1)

Drawing No:
GIS-3011550-1

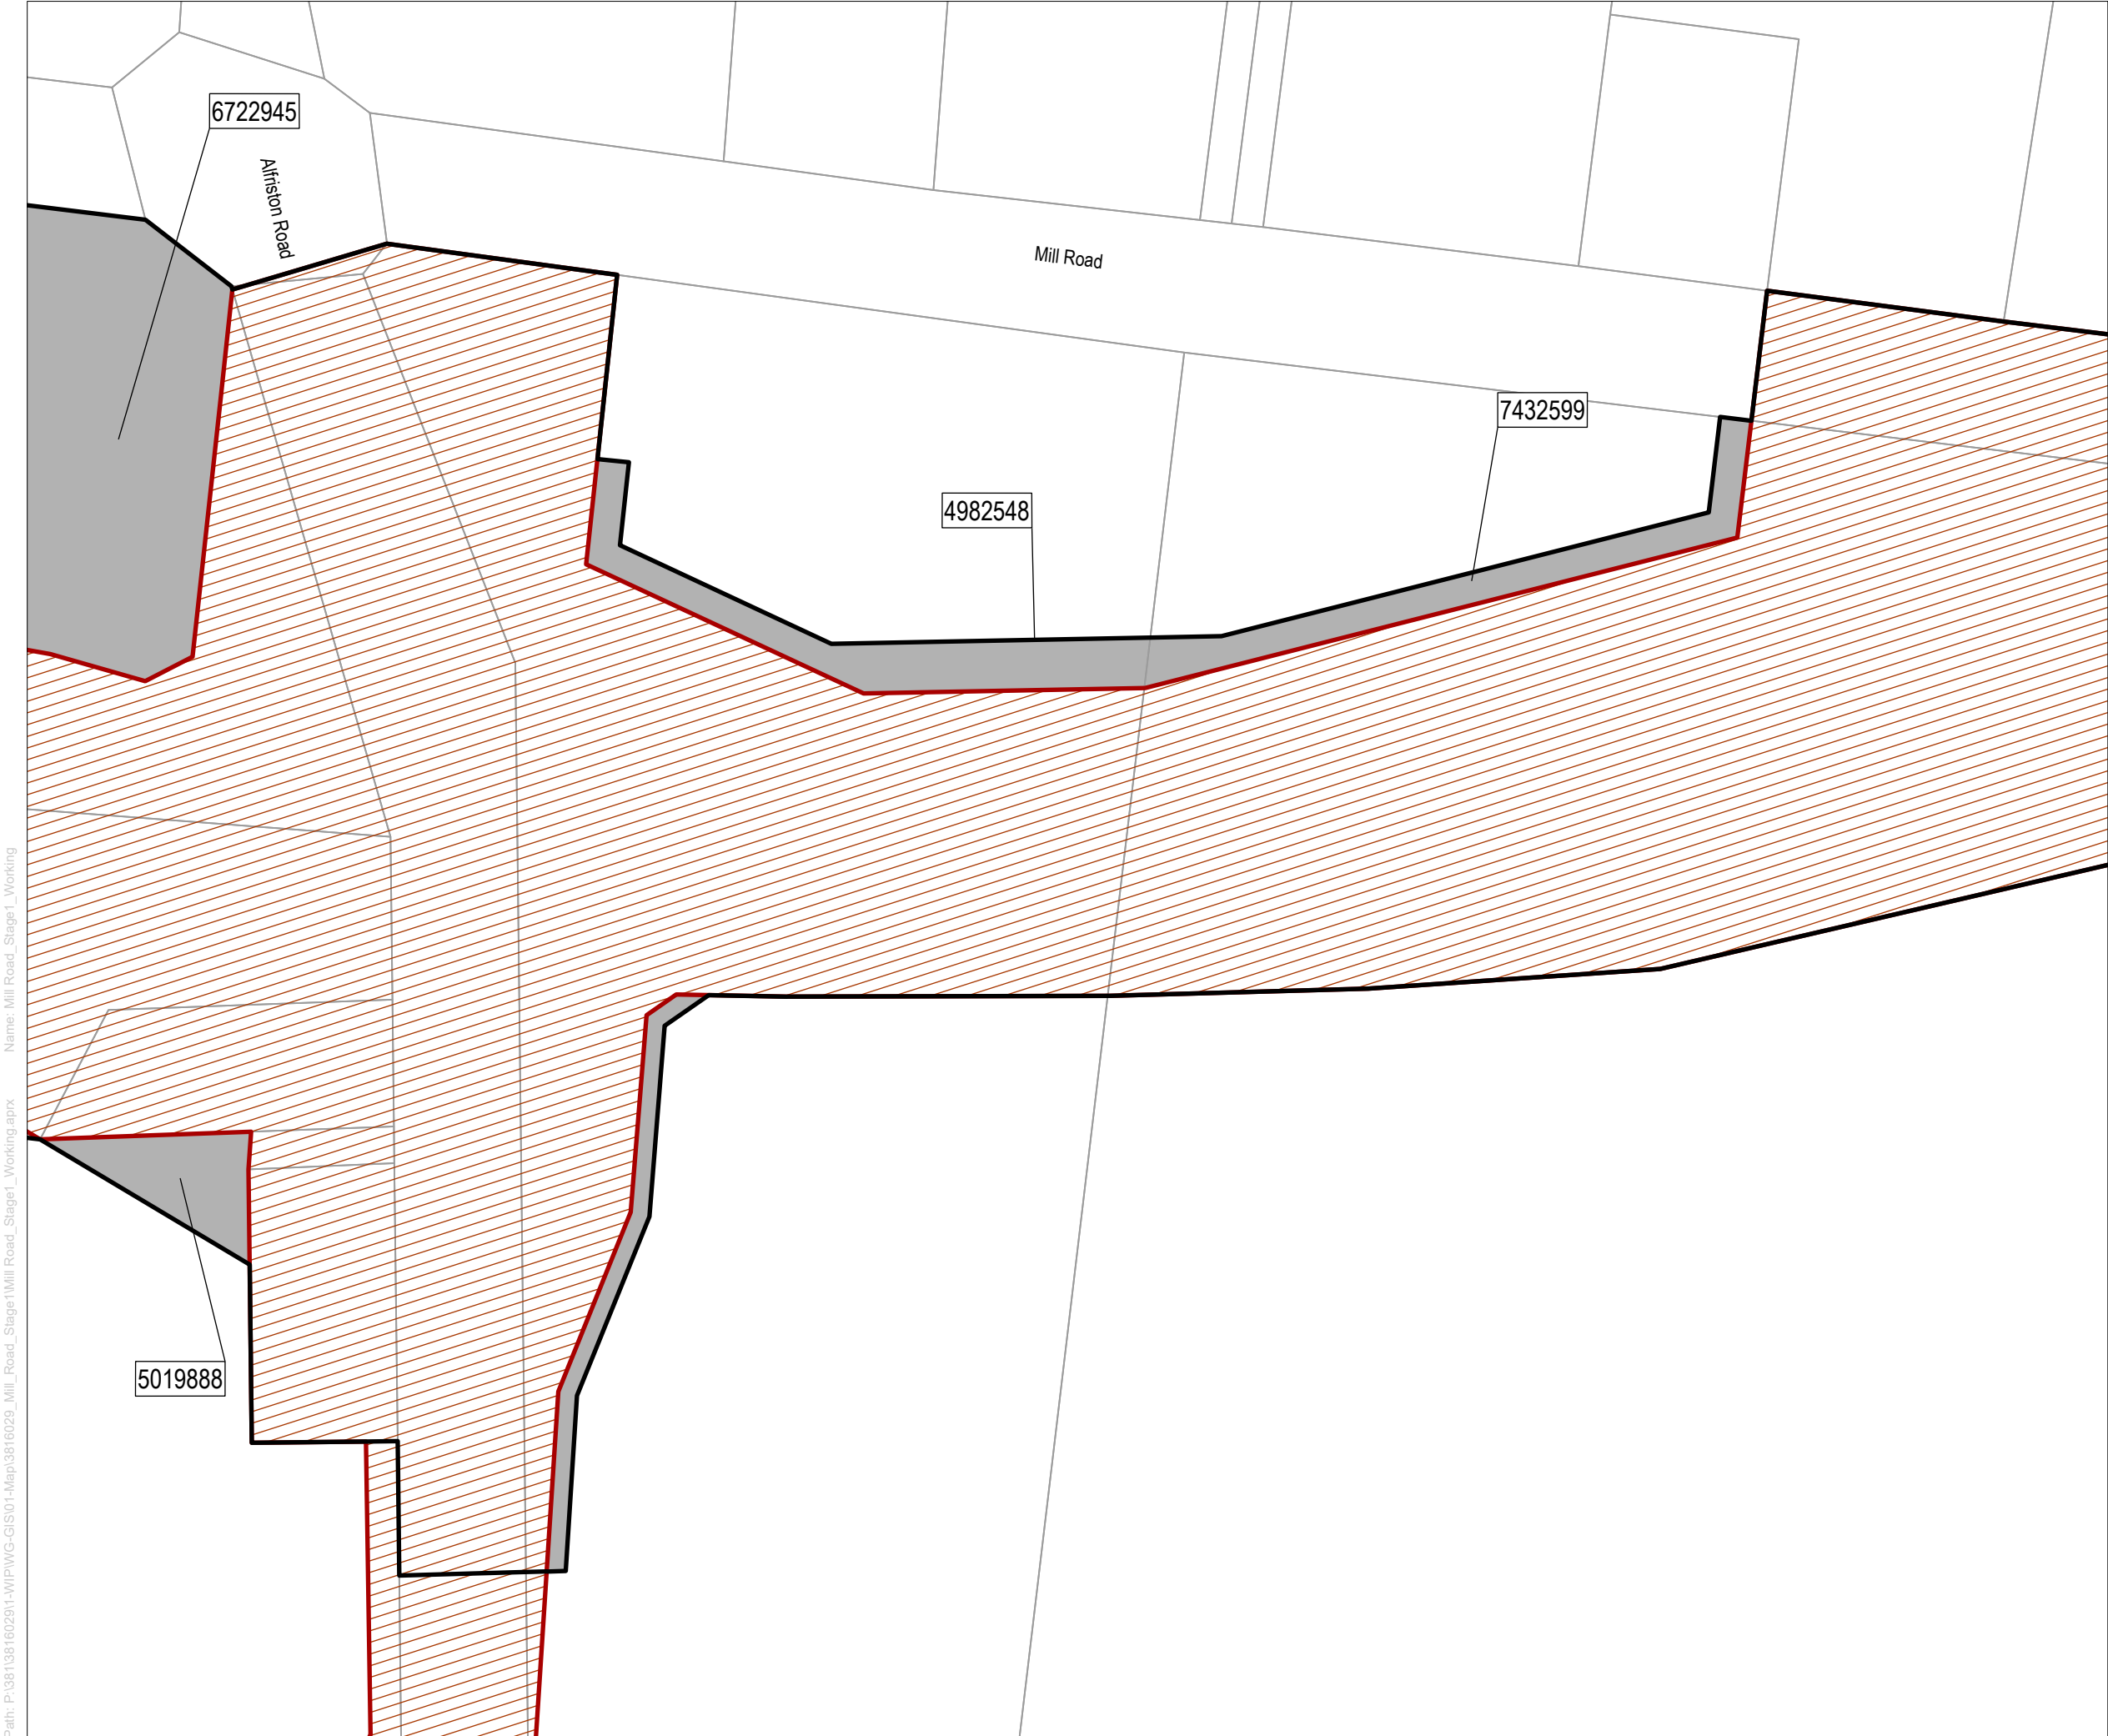

Mill Road
Stage 1

- Legend**
- Alteration to Designations
 - Parcel Boundary
 - Designation (6786)
 - Property ID

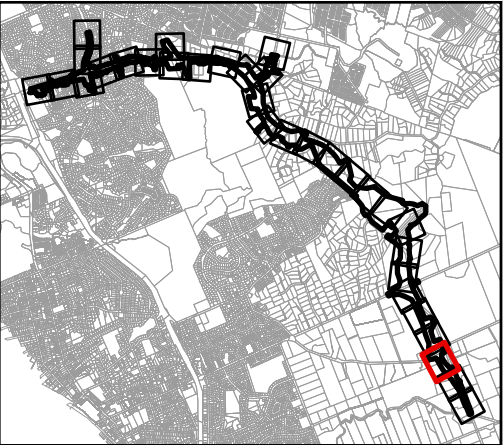


Map intended for distribution as a PDF document.
Scale may be incorrect when printed.

Contains information sourced from LINZ. Crown Copyright Reserved.

Unitary plan data sourced from Auckland Council published web services.
Legend information can be viewed on Auckland Council unitary plan viewer.

Linework shown on this plan is conceptual only.
Not to be used for construction.

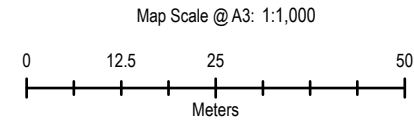

Revision	Author	Verified	Approved	Date
3	RR9	HB	CS	10/09/2026
2	RR9	HB	CS	15/12/2025
1	RR9	HB	CS	21/11/2025




Client:
New Zealand Transport Agency

Discipline:
GIS

Project:
Mill Road (Stage 1)


Drawing No:
GIS-3011550-1

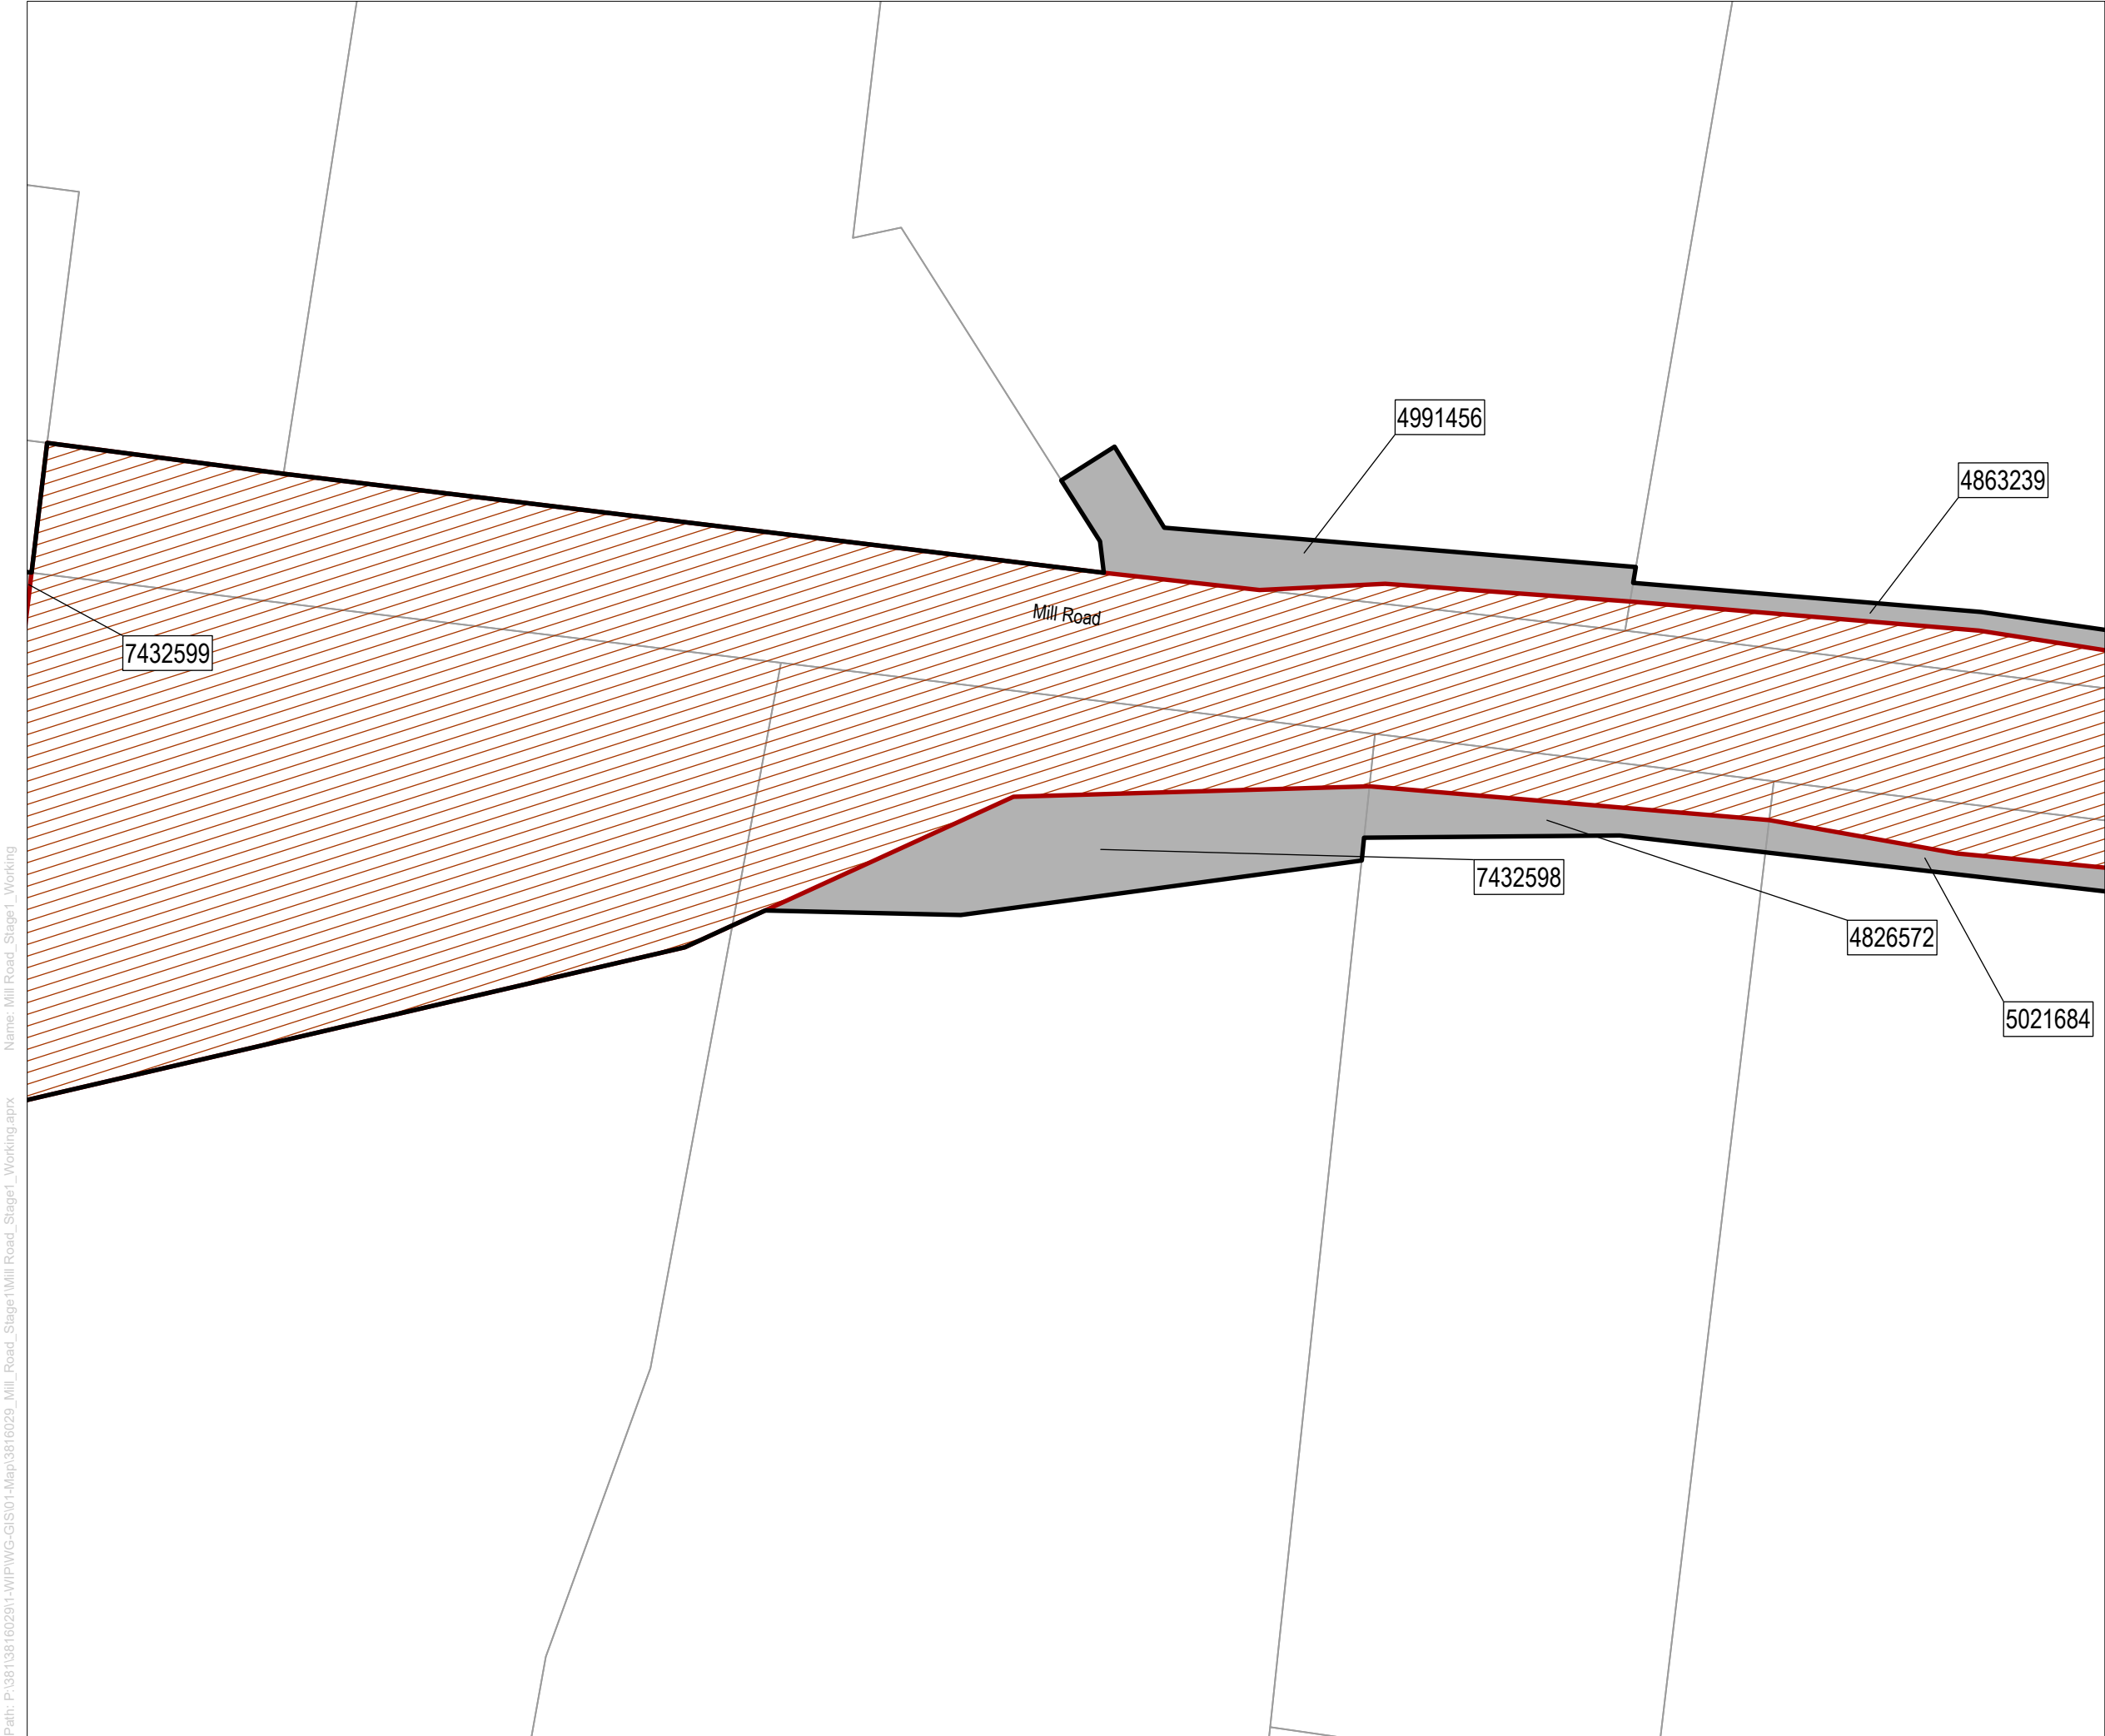

Mill Road
Stage 1

Legend

- Alteration to Designations
- Parcel Boundary
- Property ID
- Designation (6786)

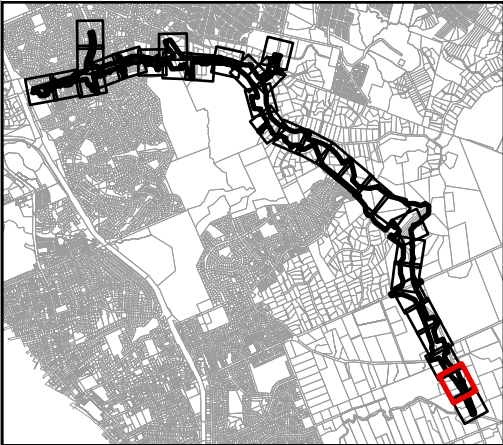


Map intended for distribution as a PDF document.
Scale may be incorrect when printed.

Contains information sourced from LINZ. Crown Copyright Reserved.

Unitary plan data sourced from Auckland Council published web services.
Legend information can be viewed on Auckland Council unitary plan viewer.

Linework shown on this plan is conceptual only.
Not to be used for construction.

Map Scale @ A3: 1:1,000

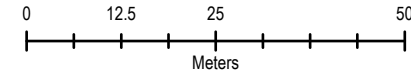

Revision	Author	Verified	Approved	Date
3	RR9	HB	CS	10/09/2026
2	RR9	HB	CS	15/12/2025
1	RR9	HB	CS	21/11/2025




Client:
New Zealand Transport Agency

Discipline:
GIS

Project:
Mill Road (Stage 1)


Drawing No:
GIS-3011550-1

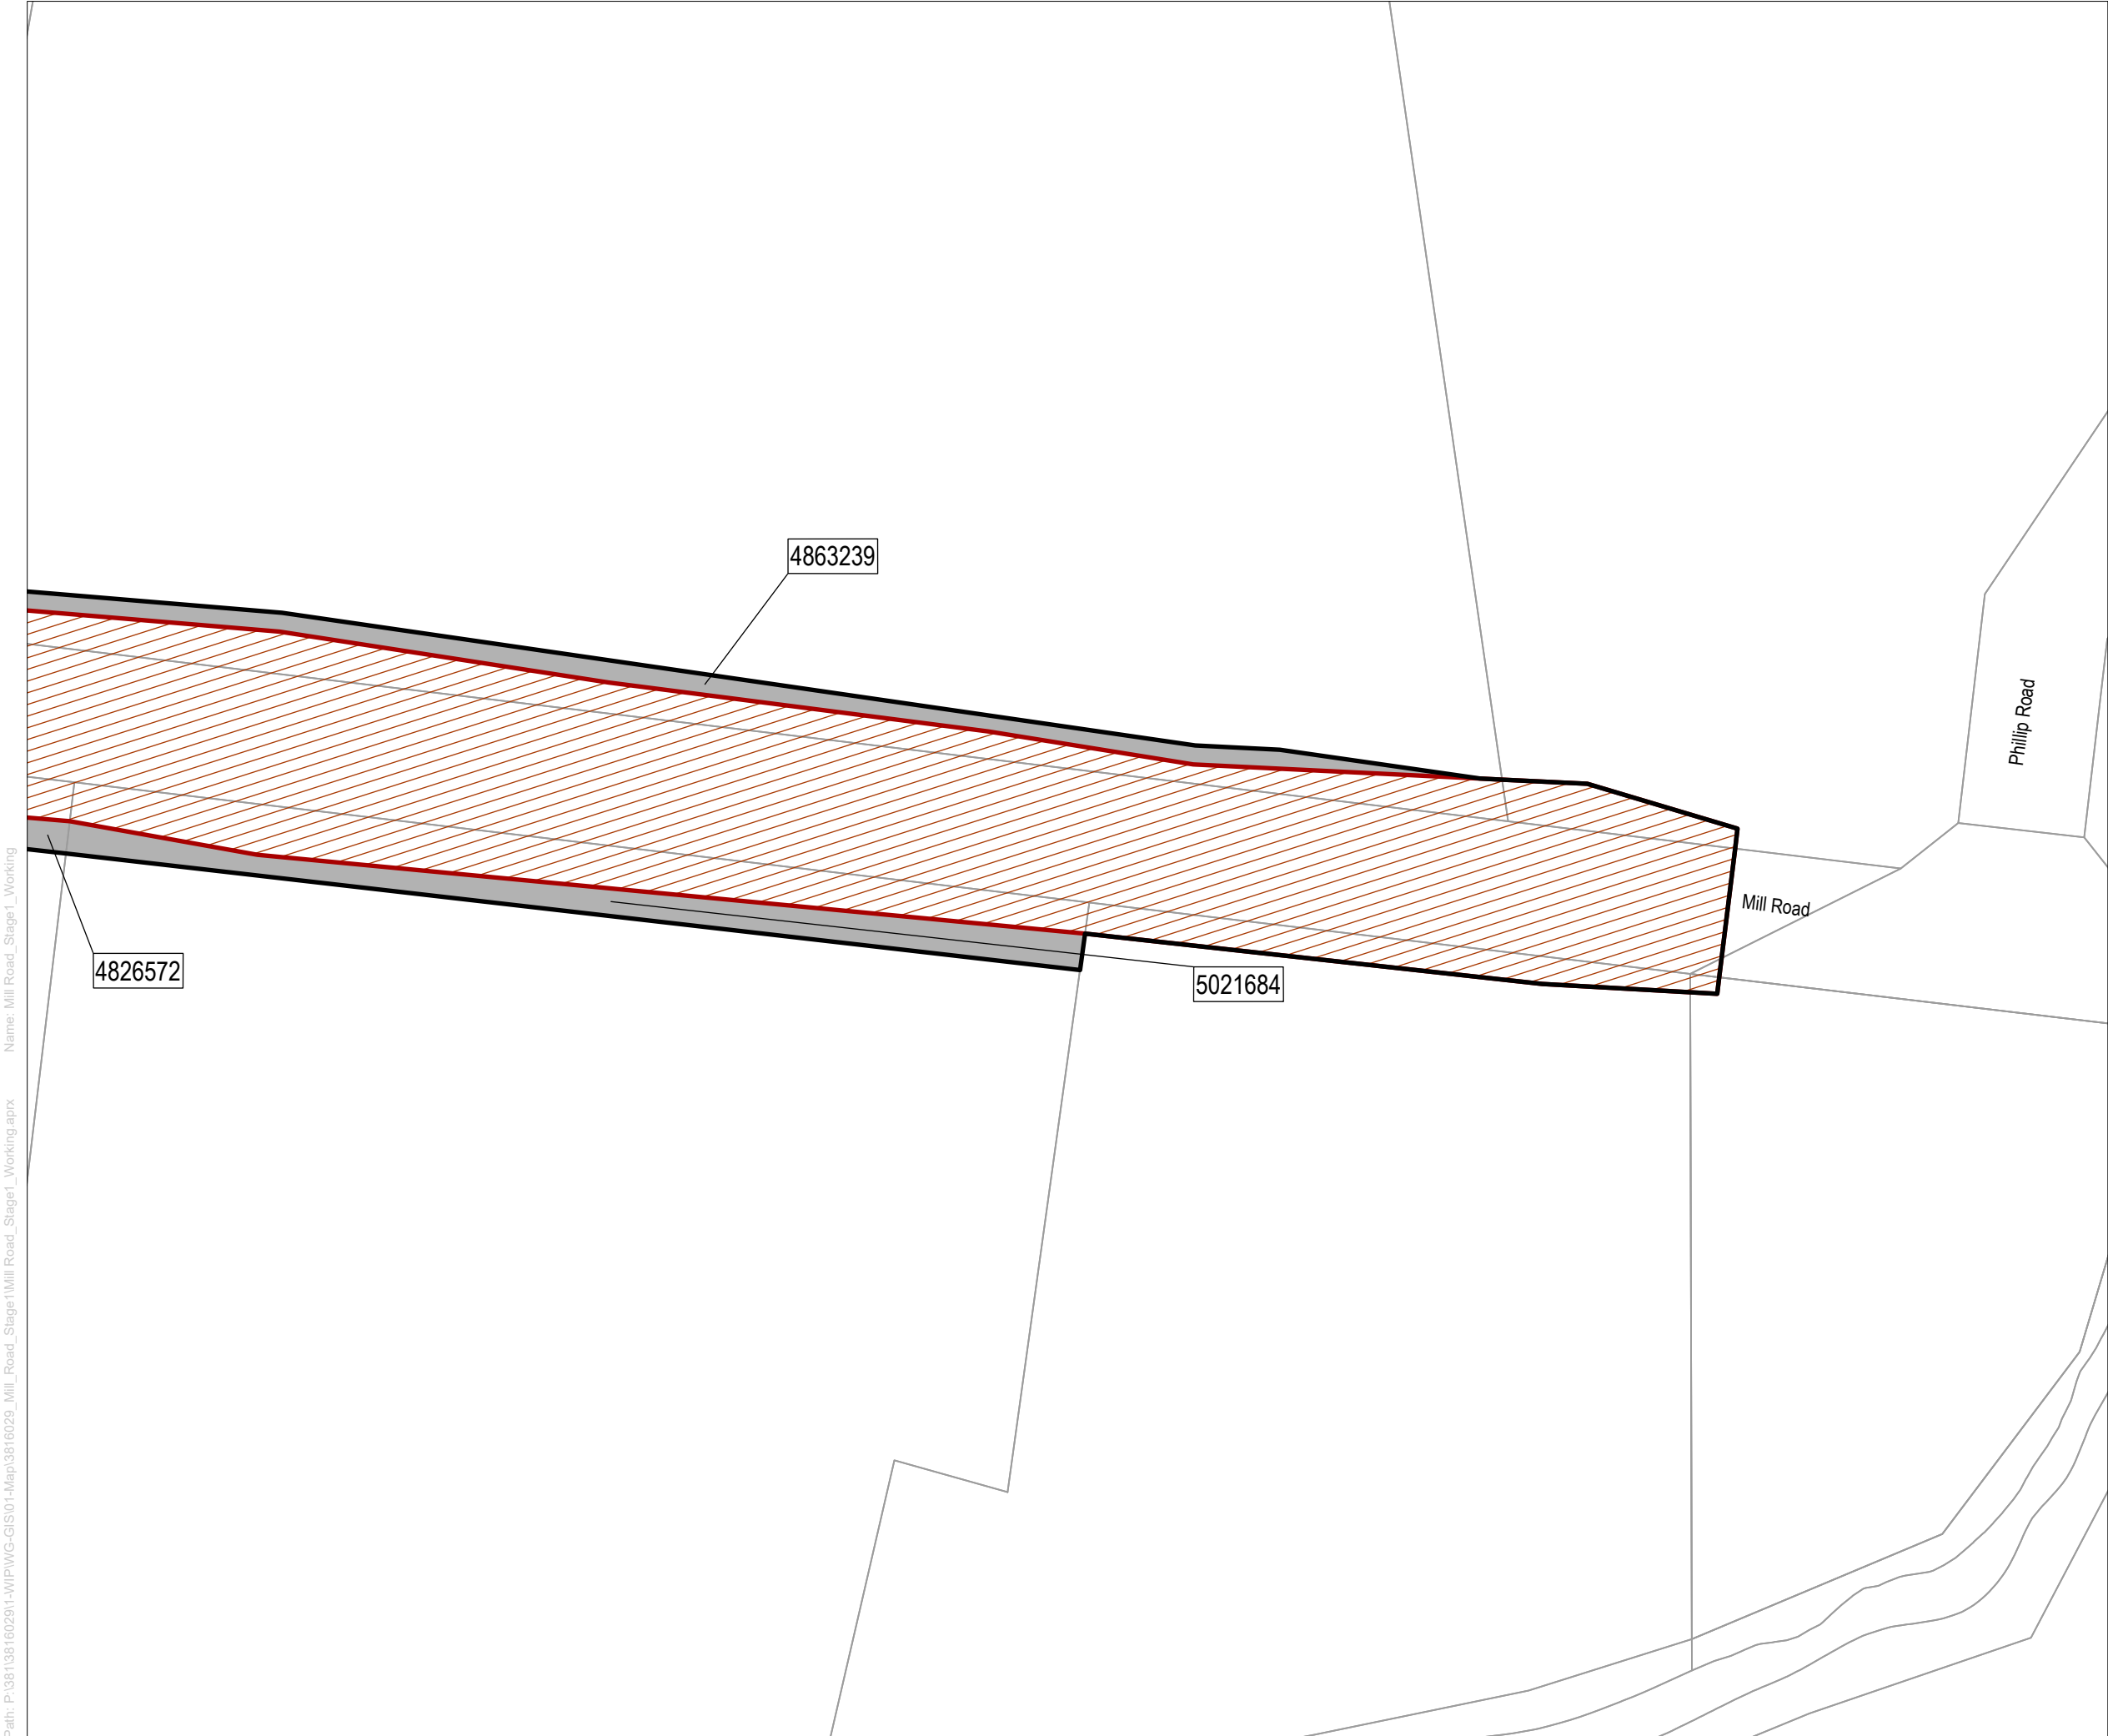

Mill Road
Stage 1

Legend

- Alteration to Designations
- Parcel Boundary
- Property ID
- Designation (6786)

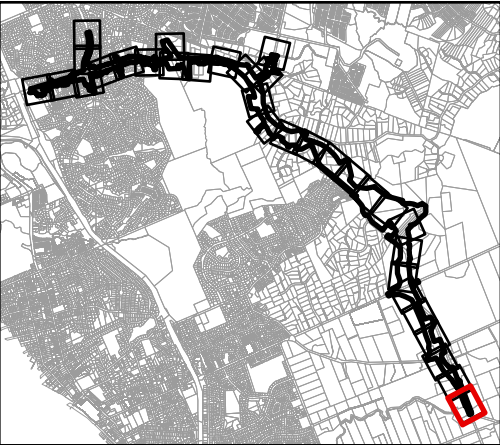


Map intended for distribution as a PDF document.
Scale may be incorrect when printed.

Contains information sourced from LINZ. Crown Copyright Reserved.

Unitary plan data sourced from Auckland Council published web services.
Legend information can be viewed on Auckland Council unitary plan viewer.

Linework shown on this plan is conceptual only.
Not to be used for construction.

Map Scale @ A3: 1:1,000

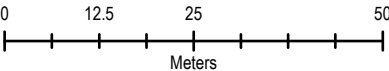

Revision	Author	Verified	Approved	Date
3	RR9	HB	CS	10/09/2026
2	RR9	HB	CS	15/12/2025
1	RR9	HB	CS	21/11/2025



Client:
New Zealand Transport Agency

Discipline:
GIS

Project:
Mill Road (Stage 1)

Drawing No:
GIS-3011550-1