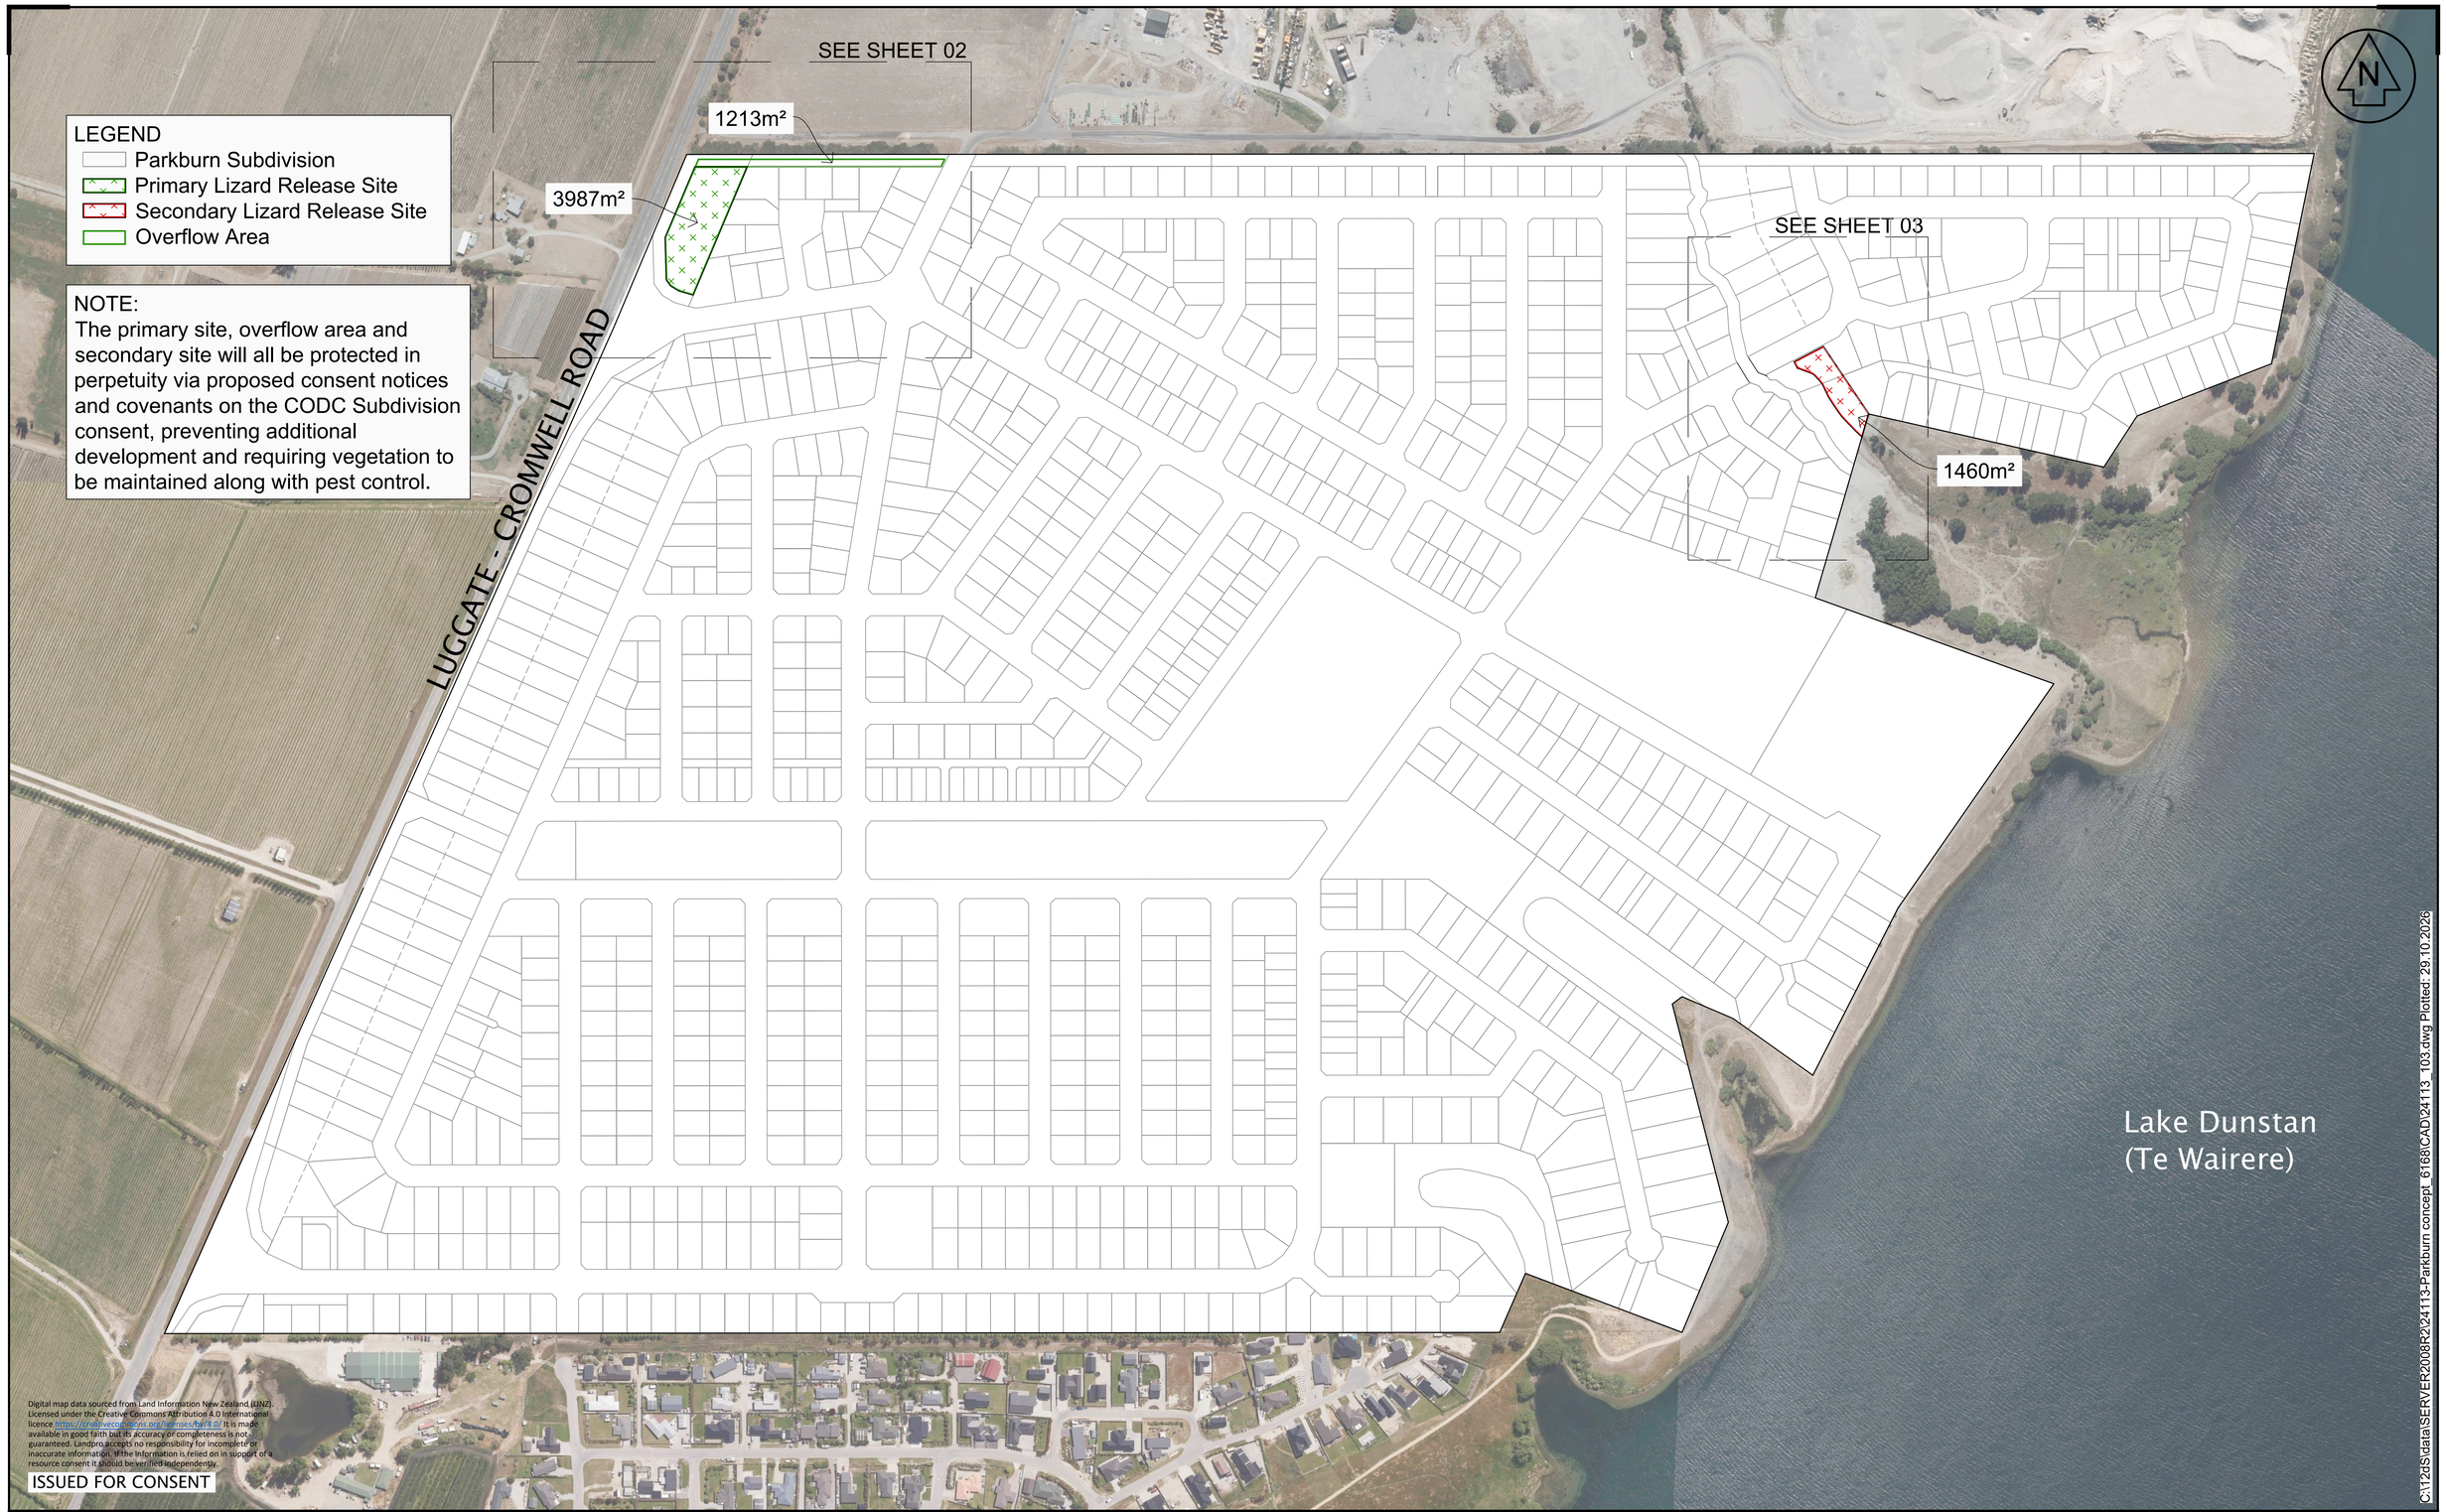


LEGEND
- Parkburn Subdivision
- Primary Lizard Release Site
- Secondary Lizard Release Site
- Overflow Area

NOTE:
The primary site, overflow area and secondary site will all be protected in perpetuity via proposed consent notices and covenants on the CODC Subdivision consent, preventing additional development and requiring vegetation to be maintained along with pest control.

Digital map data sourced from Land Information New Zealand (LINZ). Licensed under the Creative Commons Attribution 4.0 International licence https://creativecommons.org/licenses/by/4.0/ It is made available in good faith but its accuracy or completeness is not guaranteed. Landpro accepts no responsibility for incomplete or inaccurate information. If the information is relied on in support of a resource consent it should be verified independently.

ISSUED FOR CONSENT

C:\12dSdata\SERVER2008R2\24113-Parkburn concept_6168\CAD\24113_103.dwg Plotted: 29.10.2026

LANDPRO.

OFFICES IN CROMWELL, WANAKA AND NEW PLYMOUTH - www.landpro.co.nz

Client
FH LAND DEVELOPMENT LTD

NOTES
- All dimensions shown are in metres unless otherwise shown
- Copyright on this drawing is reserved
- Check any electronic data against the hardcopy plan to ensure it is the latest version
-If this plan is being used as part of sale and purchase agreement then it is done so on the basis that it is preliminary only, final dimensions and areas may vary on final survey

LIZARD RELOCATION PLAN - SHEET 1 OF 3
PARKBURN DEVELOPMENT PROJECT
922 LUGGATE - CROMWELL ROAD

Rev.	Date	Revision Details	By
A	18.09.26	Road Widths updated	SLM
B	20.10.26	Sheet 02 and 03 inset added	KA

Designed	Date	Job No.	Drawing No.
TJ	02.26	24113	103_01
Drawn	Date	Scale	
SLM	12.06.26	1:5000@ A3	
Checked	Date	Datum & Level	Rev.
NKA	12.06.26	LP 2000	B

LEGEND
Primary Lizard Release Site
Overflow Area

N

LUGGATE - CROMWELL ROAD

1213m²

6.0 m

3987m²

Digital map data sourced from Land Information New Zealand (LINZ). Licensed under the Creative Commons Attribution 4.0 International licence https://creativecommons.org/licenses/by/4.0/ It is made available in good faith but its accuracy or completeness is not guaranteed. Landpro accepts no responsibility for incomplete or inaccurate information. If the information is relied on in support of a resource consent it should be verified independently.

ISSUED FOR CONSENT

C:\12dSldata\SERVER2008R2\24113-Parkburn concept_6168\CAD\24113_103.dwg Plotted: 29.10.2026

LANDPRO.

OFFICES IN CROMWELL, WANAKA AND NEW PLYMOUTH - www.landpro.co.nz


Client
FH LAND DEVELOPMENT LTD


NOTES
- All dimensions shown are in metres unless otherwise shown
- Copyright on this drawing is reserved
- Check any electronic data against the hardcopy plan to ensure it is the latest version
-If this plan is being used as part of sale and purchase agreement then it is done so on the basis that it is preliminary only, final dimensions and areas may vary on final survey

LIZARD RELOCATION PLAN - SHEET 2 OF 3
PARKBURN DEVELOPMENT PROJECT
922 LUGGATE - CROMWELL ROAD

Rev.	Date	Revision Details	By


Designed: TJ	Date: 02.26	Job No.: 24113	Drawing No.: 103_02
Drawn: KA	Date: 20.10.26	Scale: 1:1000@ A3	
Checked: NKA	Date: 20.10.26	Datum & Level: LP 2000	Rev.: -

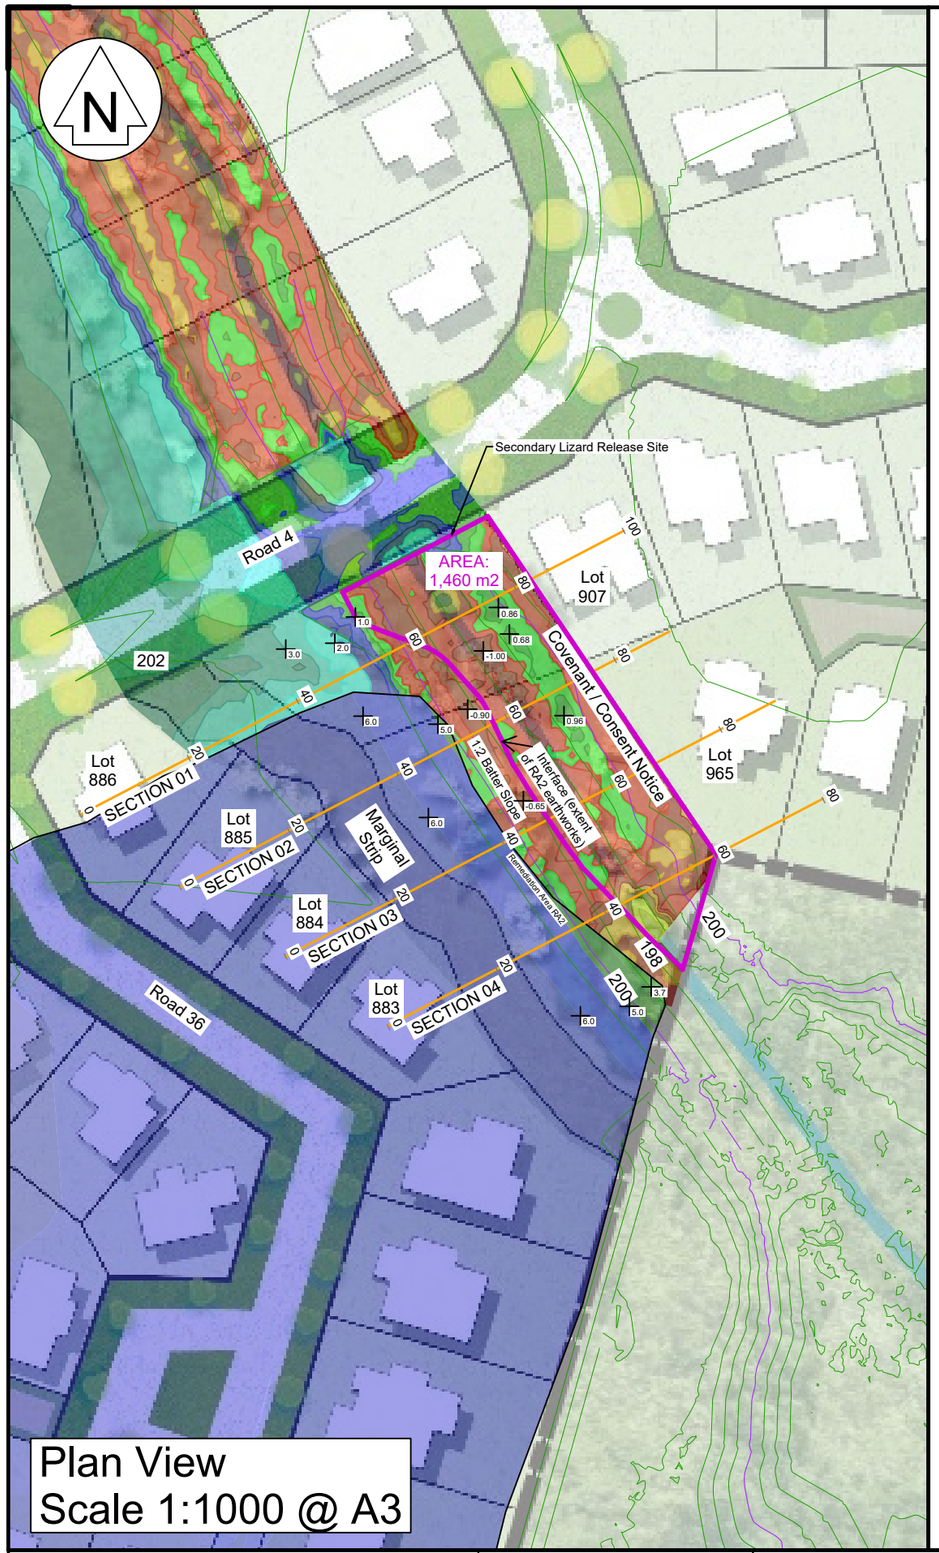

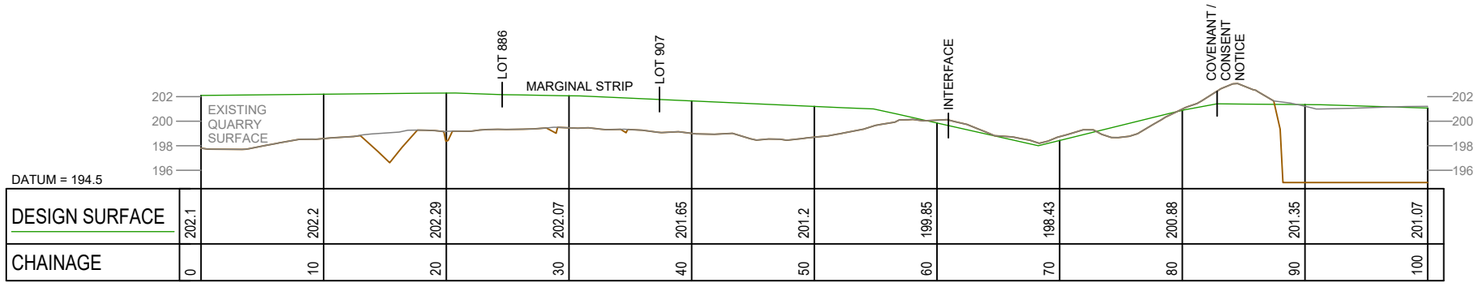


A3 SCALE: H 1:500, V 1:500

SECTION 01

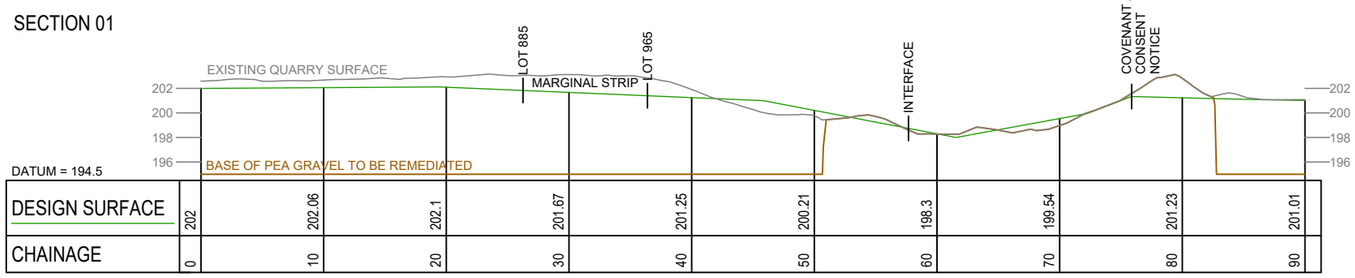


A3 SCALE: H 1:500, V 1:500

SECTION 02

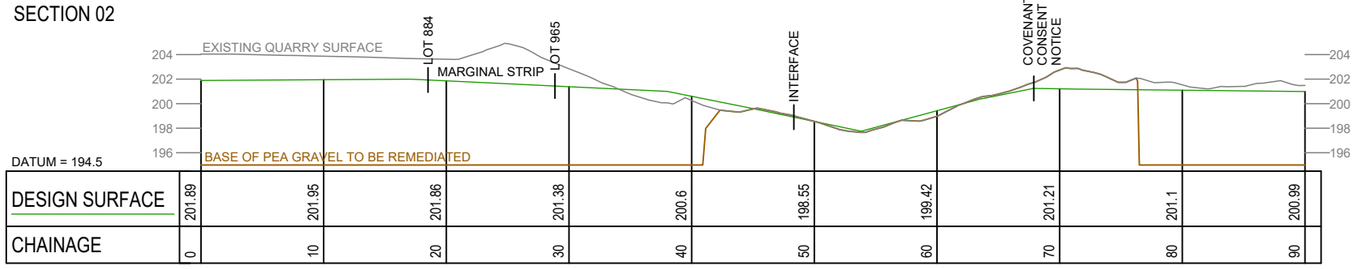

A3 SCALE: H 1:500, V 1:500

SECTION 03

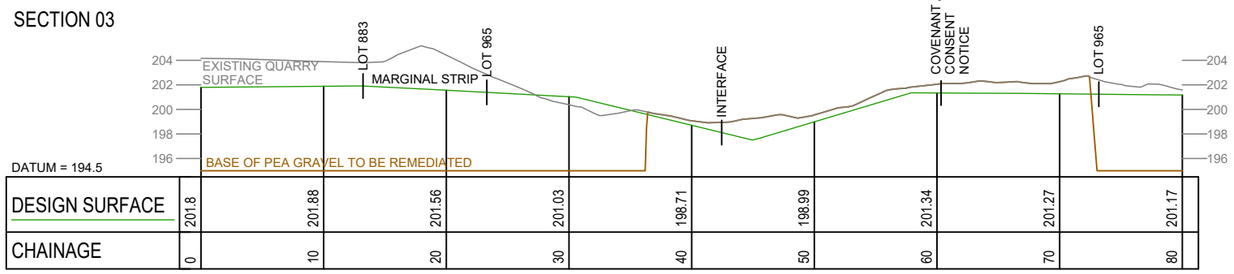

A3 SCALE: H 1:500, V 1:500

SECTION 04

Folder Location: c:\12d5\data\SERVER2008R2\24113-Parkburn concept_6168\12d\24113 Existing Ground.12dmodel Project: 24113 Plotted: 29 /10 /26 12:48

LANDPRO.
OFFICES IN CROMWELL, WANAKA, AND NEW PLYMOUTH - www.landpro.co.nz

Client
FH LAND DEVELOPMENT LTD

NOTES
- All dimensions shown are in metres unless otherwise shown
- Copyright on this drawing is reserved
- Check any electronic data against the hardcopy plan to ensure it is the latest version
-If this plan is being used as part of sale and purchase agreement then it is done so on the basis that it is preliminary only, final dimensions and areas may vary on final survey

LIZARD RELOCATION PLAN - SHEET 3 OF 3

PARKBURN DEVELOPMENT PROJECT

922 LUGGATE - CROMWELL ROAD

Rev.	Date	Revision Details	By

Designed: KA	Date: 10 2026	Job No.: 24113	Drawing No.: 103_03
Drawn: KA	Date: 10 2026	Scale: AS SHOWN	
Checked: NKA	Date: 10 2026	Datum & Level: LP2000 & NZVD16	Rev.: -