




- NOTES:
1. REFER TO DRAWING 0000 FOR NOTES.
 2. FINAL EARTHWORKS LEVELS TO BE CONFIRMED DURING DETAILED DESIGN, AND MAY BE AMENDED DURING CONSTRUCTION TO ALLOW FOR UNFORESEEN SITE CONDITIONS. EARTHWORKS TOLERANCE TO BE +/- 200mm
 3. FOR FURTHER INFORMATION ON RETAINING WALLS / BATTER SLOPES SEE THE RAINGARDEN DRAWINGS SERIES 3725-1-4300 & 3725-2-4300 AND CULVERT DRAWINGS SERIES 3725-1-4800.

LEGEND:	
STAGE 1A BOUNDARY	
STAGE 1B BOUNDARY	
STAGE 2A BOUNDARY	
STAGE 2B BOUNDARY	
STAGE 2C BOUNDARY	
STAGE 2D BOUNDARY	
EXTENT OF EARTHWORKS	
PROPOSED MAJOR CONTOUR	22.00
PROPOSED MINOR CONTOUR	
EXISTING CONTOUR	22.00
EXISTING STREAM	
10m RIPARIAN MARGIN	
COVENANT	
WETLAND	
NEW WETLAND	

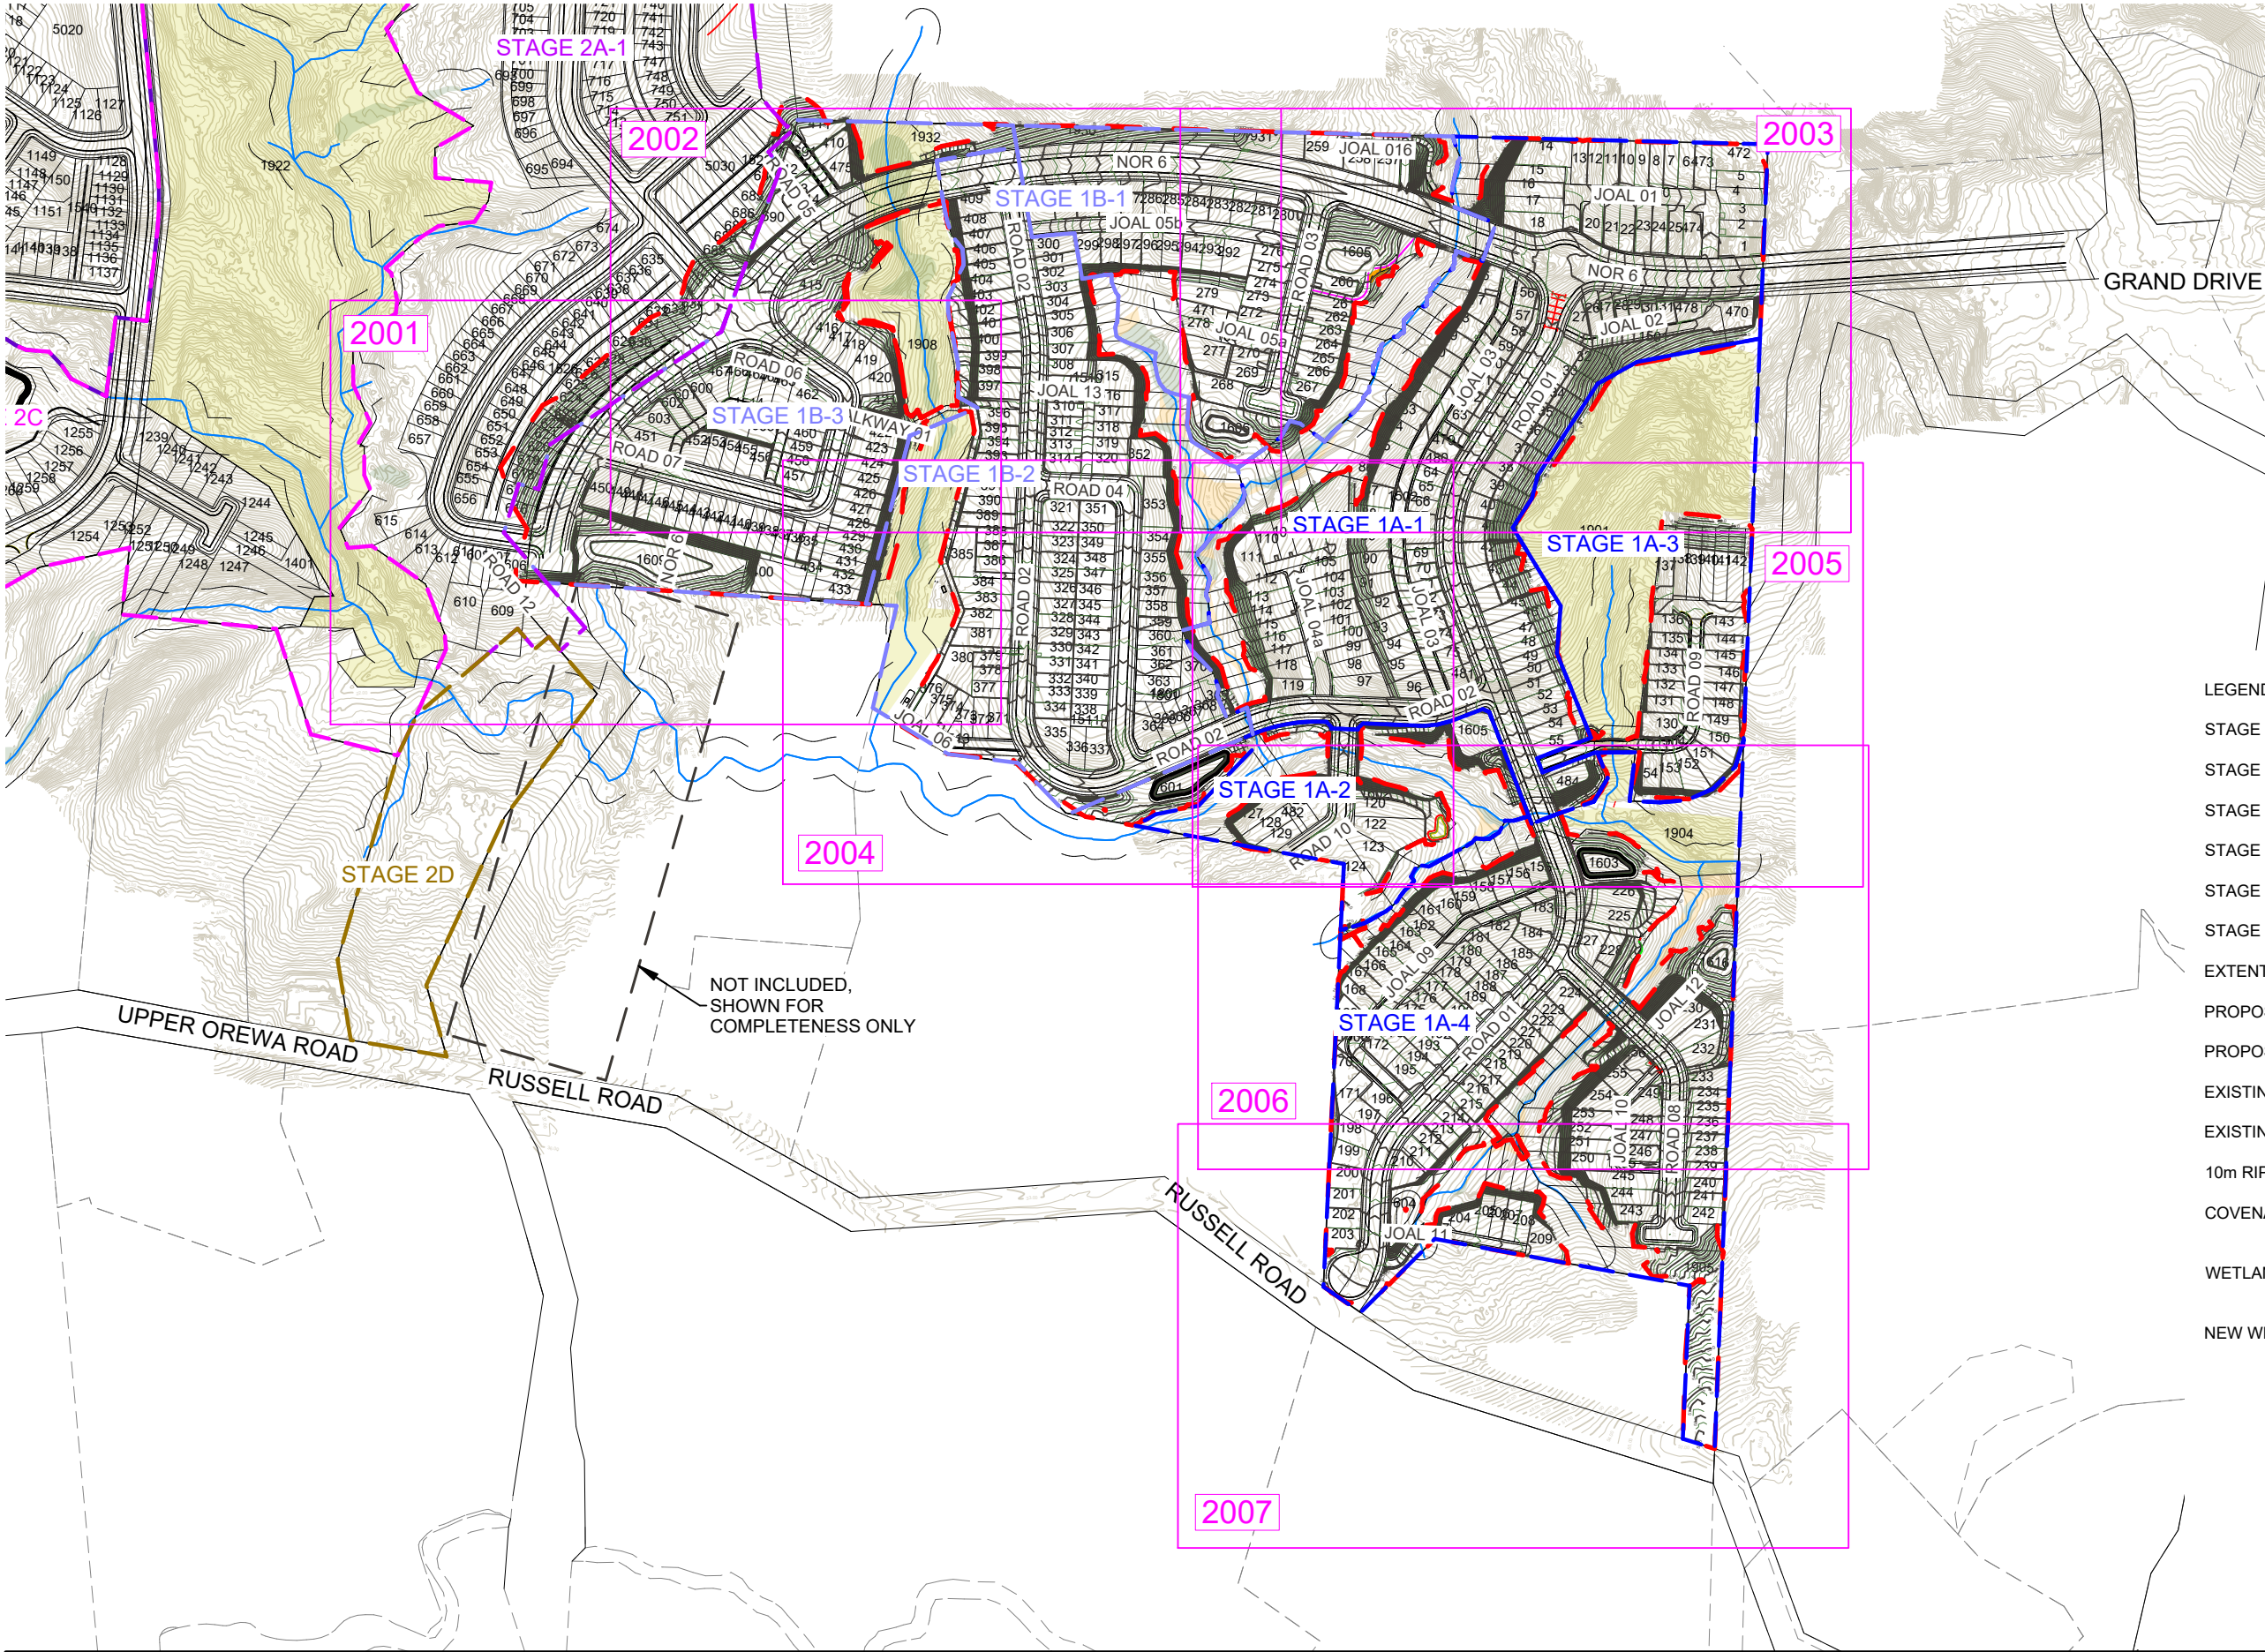


M	FOR RESOURCE CONSENT	PO	LV	JDK	21/05/2026		VINEWAY LIMITED	PROJECT: DELMORE STAGE 1 53A, 53B & 55 RUSSELL RD OREWA	TITLE: EARTHWORKS FINAL CONTOURS OVERALL	PURPOSE OF ISSUE: FOR RESOURCE CONSENT
L	FOR RESOURCE CONSENT	ZW	PO	JDK	12/12/2025					
K	FOR RESOURCE CONSENT	ZW			21/11/2025					
J	FOR RESOURCE CONSENT	SJO			2/7/2025					
I	FOR TENDER	MO	PO		15/05/2025					
H	FOR CONSENT	PO	JK		5/2/2025					
A	FIRST ISSUE									
REV		DESCRIPTION		DRN BY	CHK BY	APP BY	DATE			
PLOT DATE Mon May 25 09:00:36 2026										
WWW.MCKENZIEANDCO.CO.NZ										
THIS DRAWING IS SOLELY FOR USE BY THE CLIENT ON THIS PROJECT ONLY. NO LIABILITY IS ACCEPTED IN ITS USE BY ANY OTHER ENTITY OR FOR ANY OTHER PURPOSE										
c:\2d\5\data\mckfs01\3725 Delmore - 53A, 53B & 55 Russell Road, Orewa, Delmore_4684\06_Engineering Design\6.4_12d\Stage 1 Plotting Earthworks\2dmodel Stage 1 Plotting Earthwork										



NOTES:

1. REFER TO DRAWING 0000 FOR NOTES.
2. REFER TO DRAWING 2000 FOR LEGEND.
3. FINAL EARTHWORKS LEVELS TO BE CONFIRMED DURING DETAILED DESIGN, AND MAY BE AMENDED DURING CONSTRUCTION TO ALLOW FOR UNFORESEEN SITE CONDITIONS. EARTHWORKS TOLERANCE TO BE +/- 200mm
3. FOR FURTHER INFORMATION ON RETAINING WALLS / BATTER SLOPES SEE THE RAINGARDEN DRAWINGS SERIES 3725-1-4300 & 3725-2-4300 AND CULVERT DRAWINGS SERIES 3725-1-4800.

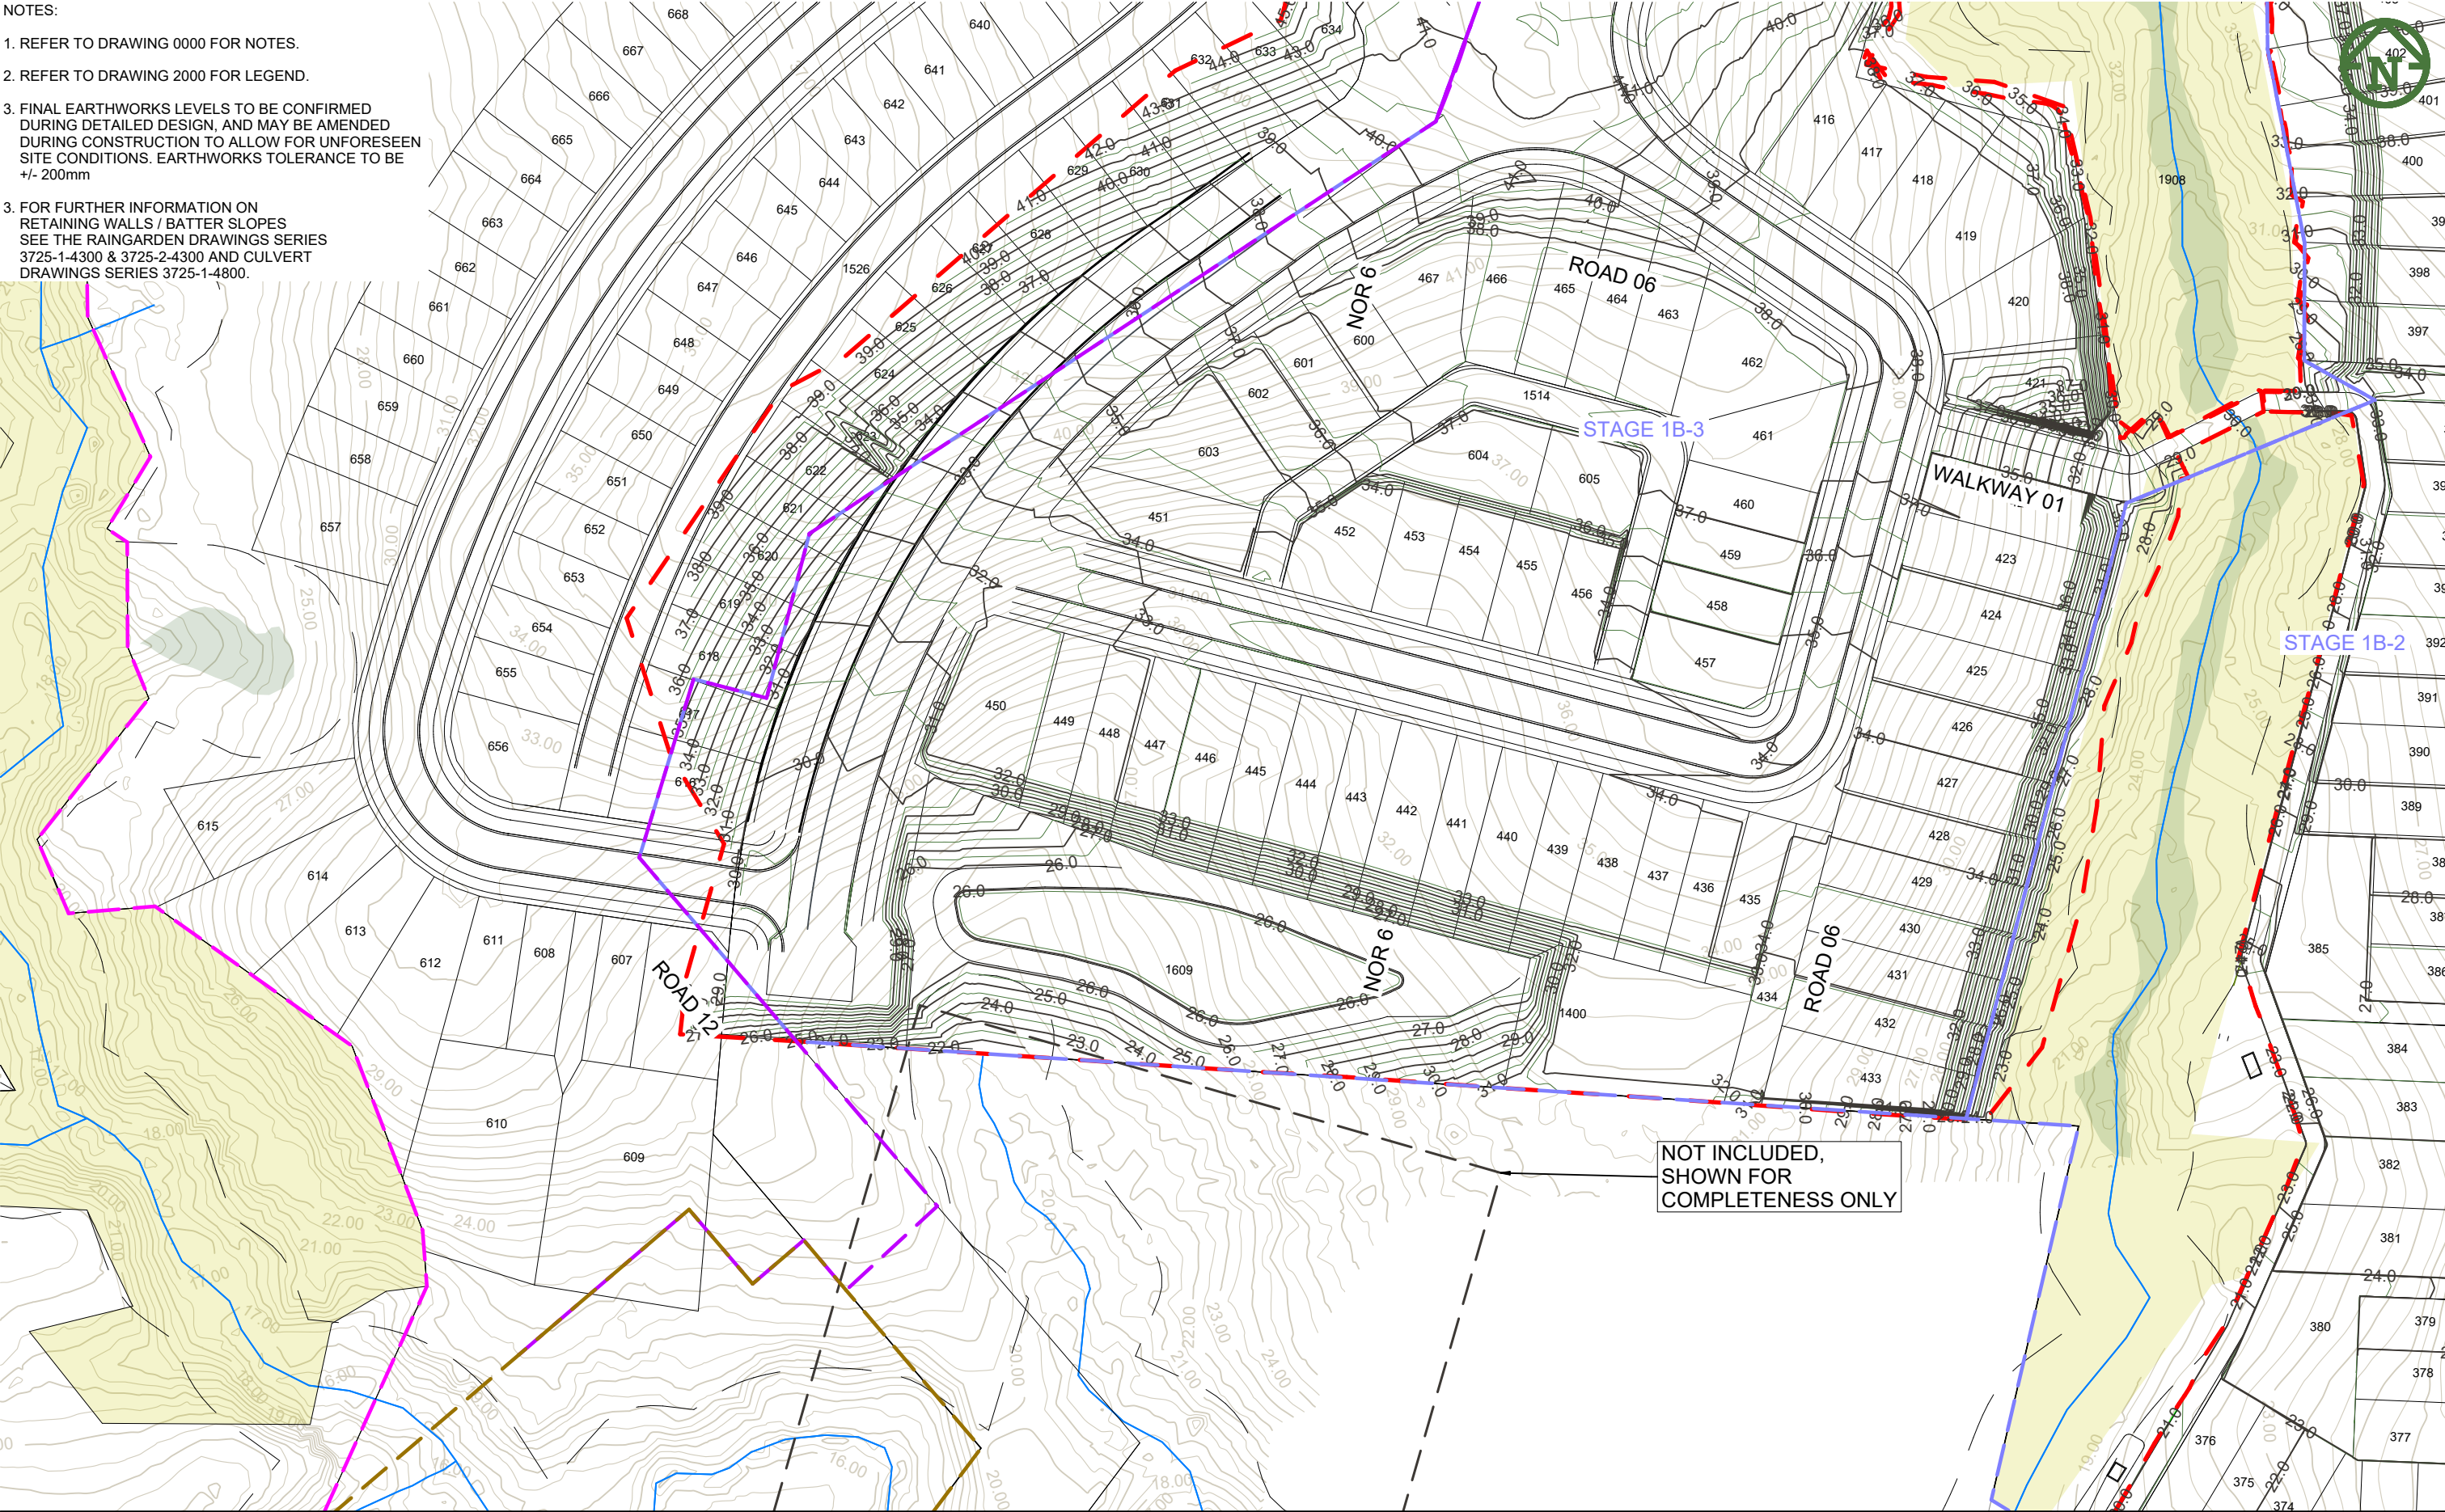

M	FOR RESOURCE CONSENT	PO	LV	JDK	21/05/2026
L	FOR RESOURCE CONSENT	ZW	PO	JDK	12/12/2025
K	FOR RESOURCE CONSENT	ZW			21/11/2025
J	FOR RESOURCE CONSENT	SJO			2/7/2025
I	FOR TENDER	MO	PO		15/05/2025
H	FOR CONSENT	PO	JK		5/2/2025
A	FIRST ISSUE				
REV	DESCRIPTION	DRN BY	CHK BY	APP BY	DATE



VINEWAY LIMITED

DELMORE
STAGE 1
53A, 53B & 55 RUSSELL RD
OREWA

EARTHWORKS
FINAL CONTOURS
SHEET 1 OF 7

PURPOSE OF ISSUE:
FOR RESOURCE CONSENT

SCALE:
1:1000 @ A3


DO NOT SCALE

DRAWING NO:
3725-1-2001

REV:
M

NOTES:

1. REFER TO DRAWING 0000 FOR NOTES.
2. REFER TO DRAWING 2000 FOR LEGEND.
3. FINAL EARTHWORKS LEVELS TO BE CONFIRMED DURING DETAILED DESIGN, AND MAY BE AMENDED DURING CONSTRUCTION TO ALLOW FOR UNFORESEEN SITE CONDITIONS. EARTHWORKS TOLERANCE TO BE +/- 200mm
4. FOR FURTHER INFORMATION ON RETAINING WALLS / BATTER SLOPES SEE THE RAINGARDEN DRAWINGS SERIES 3725-1-4300 & 3725-2-4300 AND CULVERT DRAWINGS SERIES 3725-1-4800.

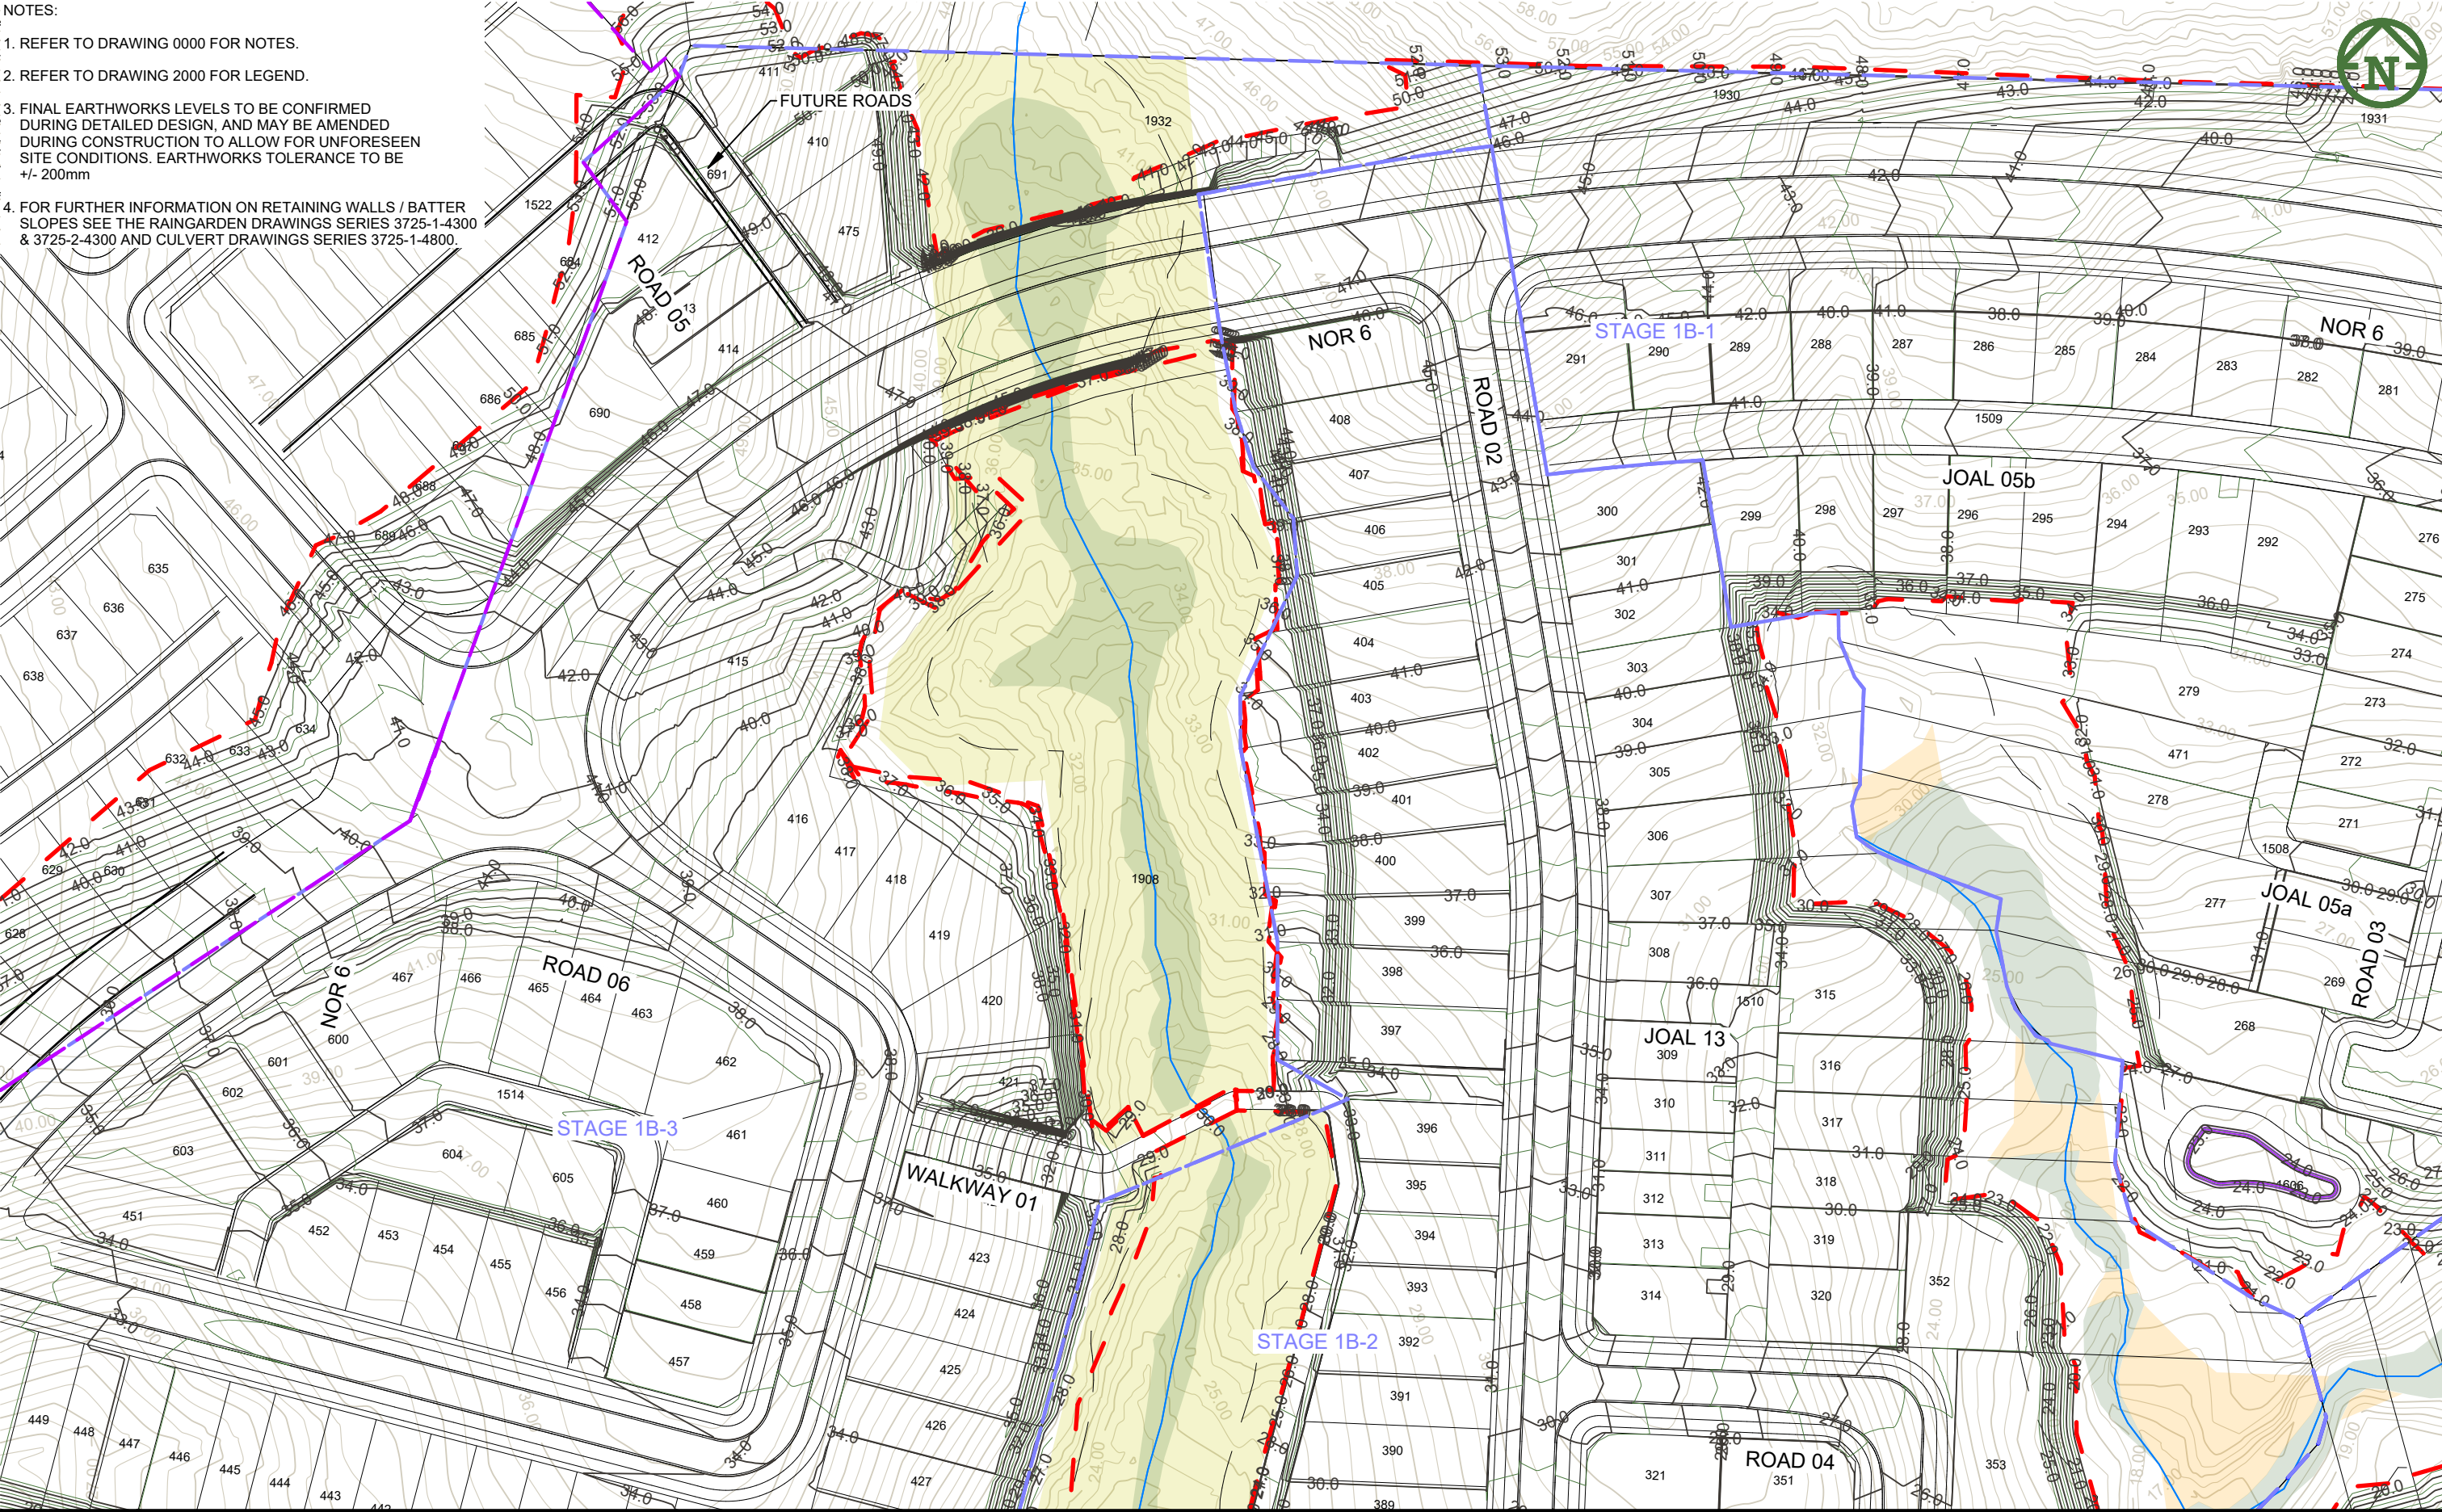

M	FOR RESOURCE CONSENT	PO	LV	JDK	21/05/2026
L	FOR RESOURCE CONSENT	ZW	PO	JDK	12/12/2025
K	FOR RESOURCE CONSENT	ZW			21/11/2025
J	FOR RESOURCE CONSENT	SJO			2/7/2025
I	FOR TENDER	MO	PO		15/05/2025
H	FOR CONSENT	PO	JK		5/2/2025
A	FIRST ISSUE				

REV	DESCRIPTION	DRN BY	CHK BY	APP BY	DATE
-----	-------------	--------	--------	--------	------



MCKENZIE & CO.

VINEWAY LIMITED

DELMORE
STAGE 1
53A, 53B & 55 RUSSELL RD
OREWA

EARTHWORKS
FINAL CONTOURS
SHEET 2 OF 7

PURPOSE OF ISSUE:
FOR RESOURCE CONSENT


SCALE:
1:1000 @ A3
DO NOT SCALE

DRAWING NO:
3725-1-2002

REV:
M



- NOTES:
1. REFER TO DRAWING 0000 FOR NOTES.
 2. REFER TO DRAWING 2000 FOR LEGEND.
 3. FINAL EARTHWORKS LEVELS TO BE CONFIRMED DURING DETAILED DESIGN, AND MAY BE AMENDED DURING CONSTRUCTION TO ALLOW FOR UNFORESEEN SITE CONDITIONS. EARTHWORKS TOLERANCE TO BE +/- 200mm
 4. FOR FURTHER INFORMATION ON RETAINING WALLS / BATTER SLOPES SEE THE RAINGARDEN DRAWINGS SERIES 3725-1-4300 & 3725-2-4300 AND CULVERT DRAWINGS SERIES 3725-1-4800.

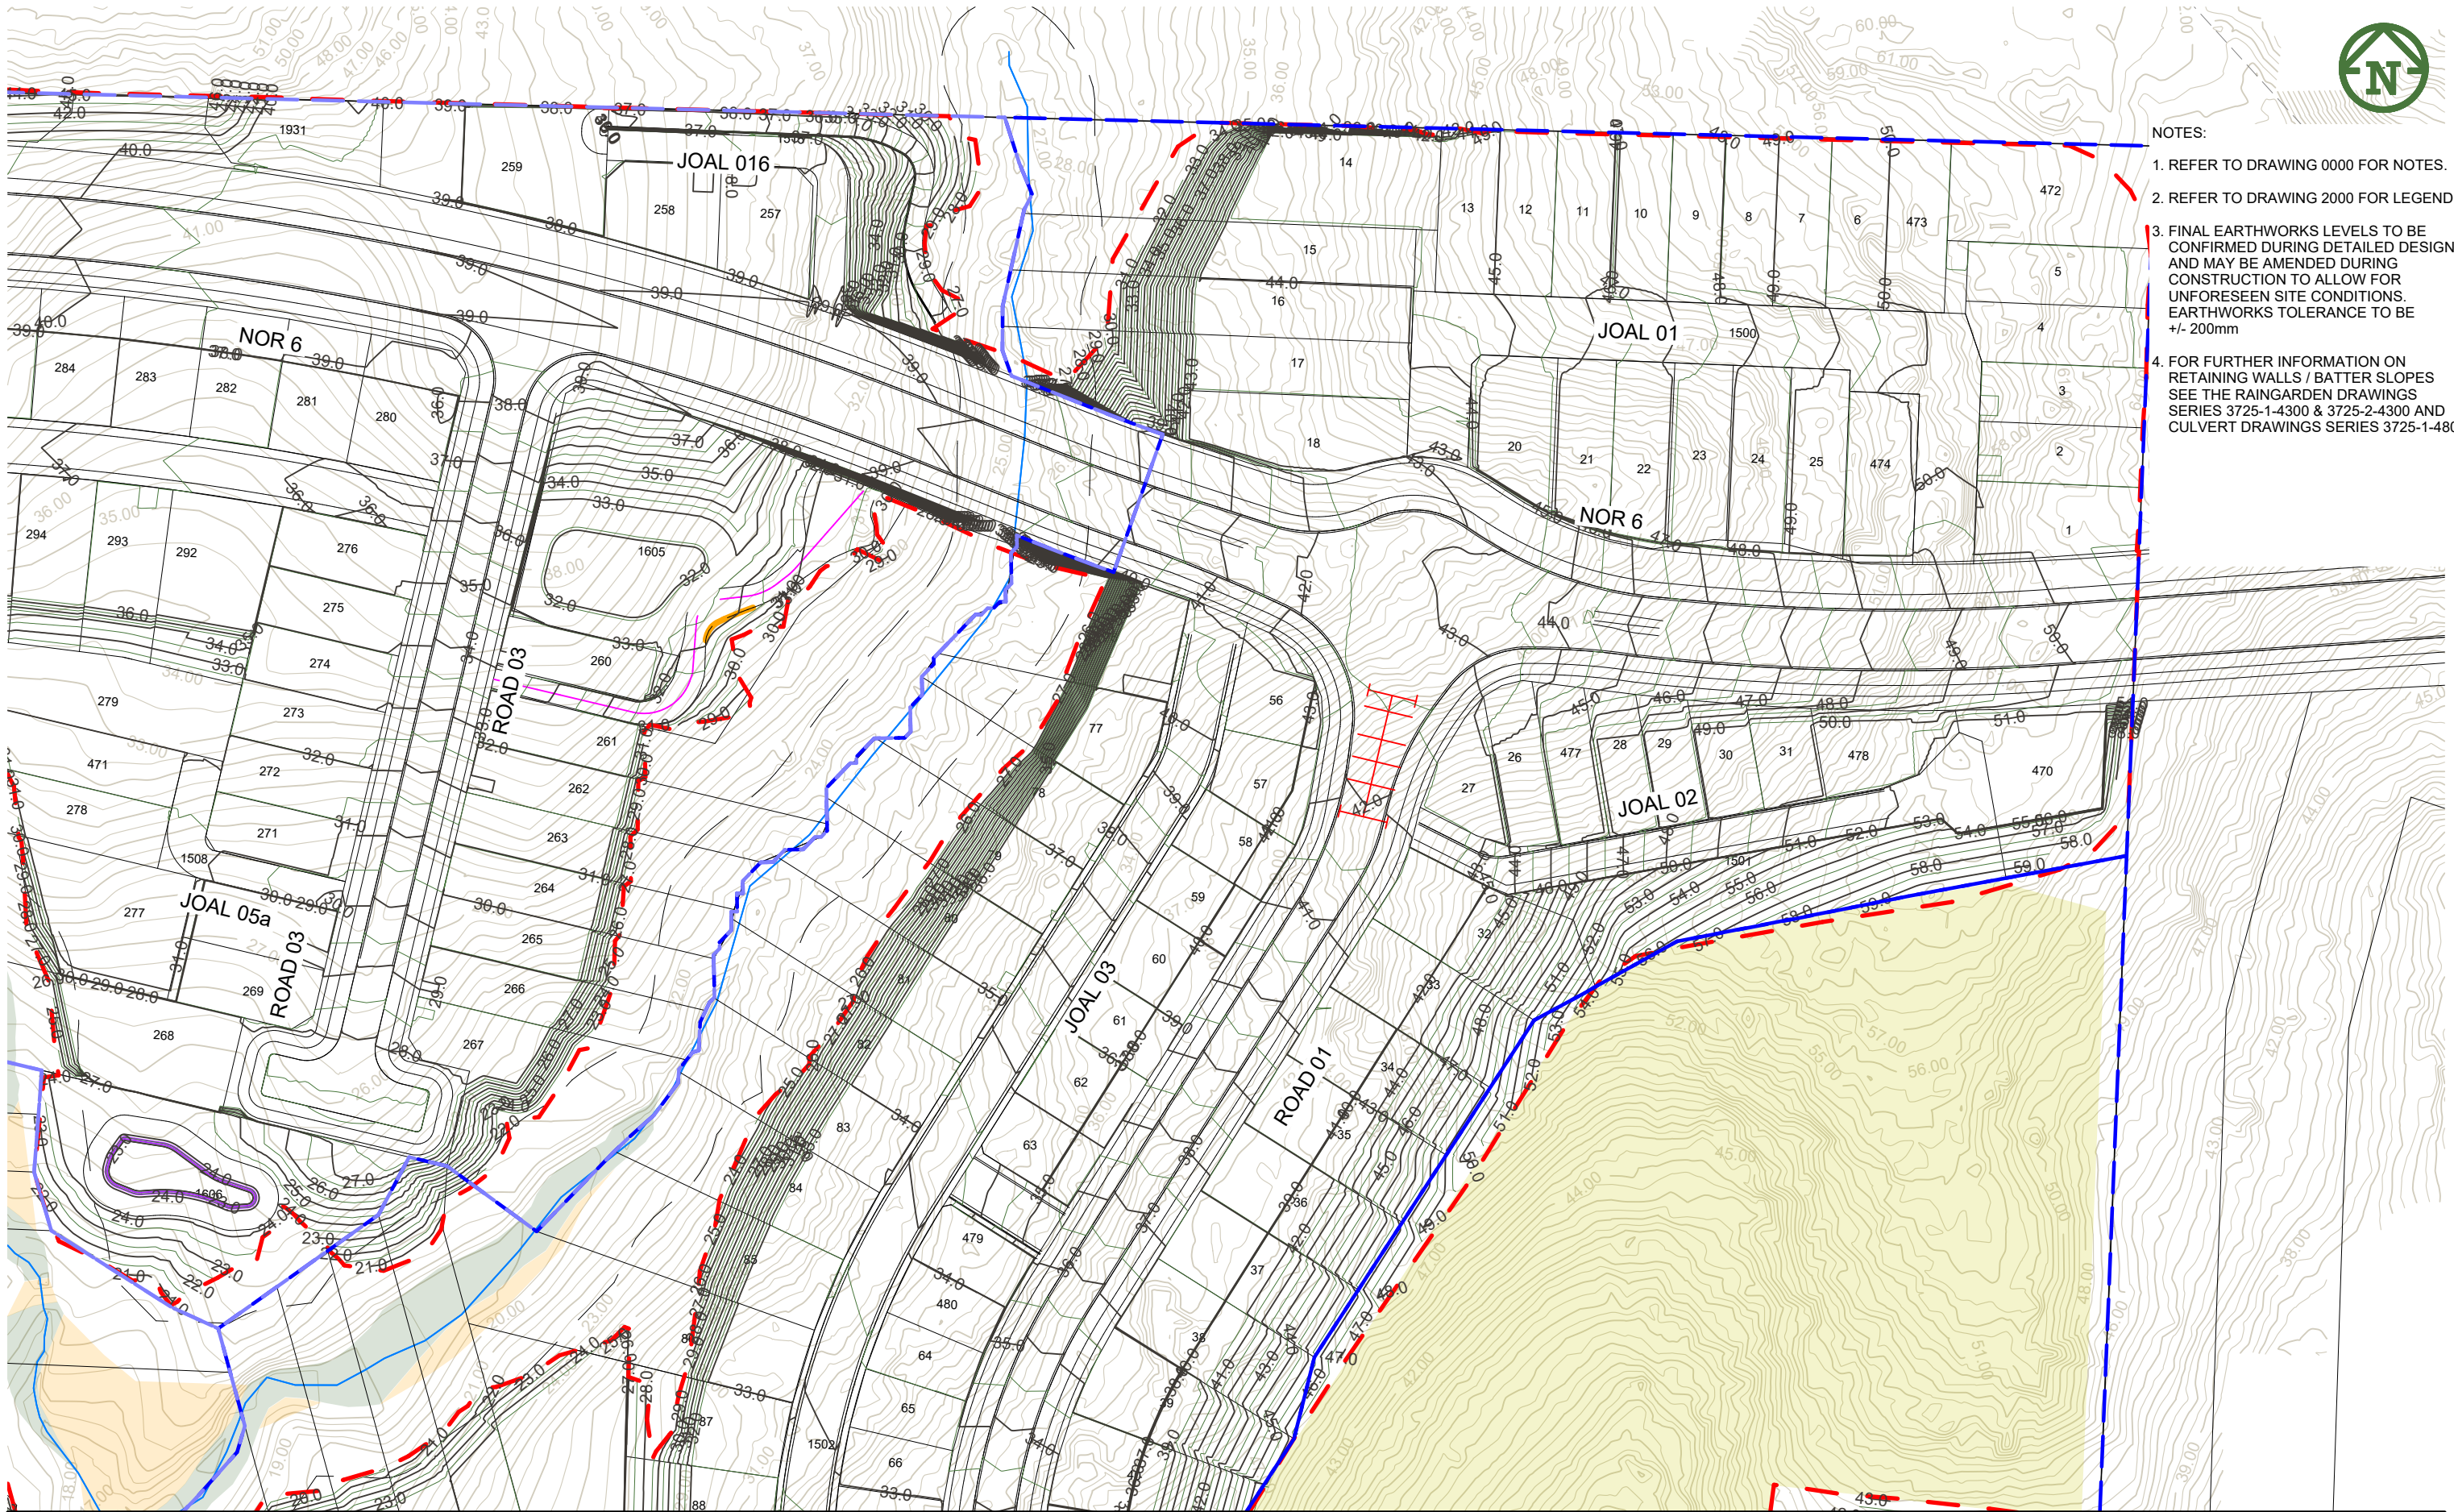

M	FOR RESOURCE CONSENT	PO	LV	JDK	21/05/2026
L	FOR RESOURCE CONSENT	ZW	PO	JDK	12/12/2025
K	FOR RESOURCE CONSENT	ZW			21/11/2025
J	FOR RESOURCE CONSENT	SJO			2/7/2025
I	FOR TENDER	MO	PO		15/05/2025
H	FOR CONSENT	PO	JK		5/2/2025
A	FIRST ISSUE				
REV	DESCRIPTION	DRN BY	CHK BY	APP BY	DATE



VINEWAY LIMITED

DELMORE
STAGE 1
53A, 53B & 55 RUSSELL RD
OREWA

EARTHWORKS
FINAL CONTOURS
SHEET 3 OF 7


PURPOSE OF ISSUE:
FOR RESOURCE CONSENT

SCALE:
1:1000 @ A3

DO NOT SCALE

DRAWING NO:
3725-1-2003

REV:
M

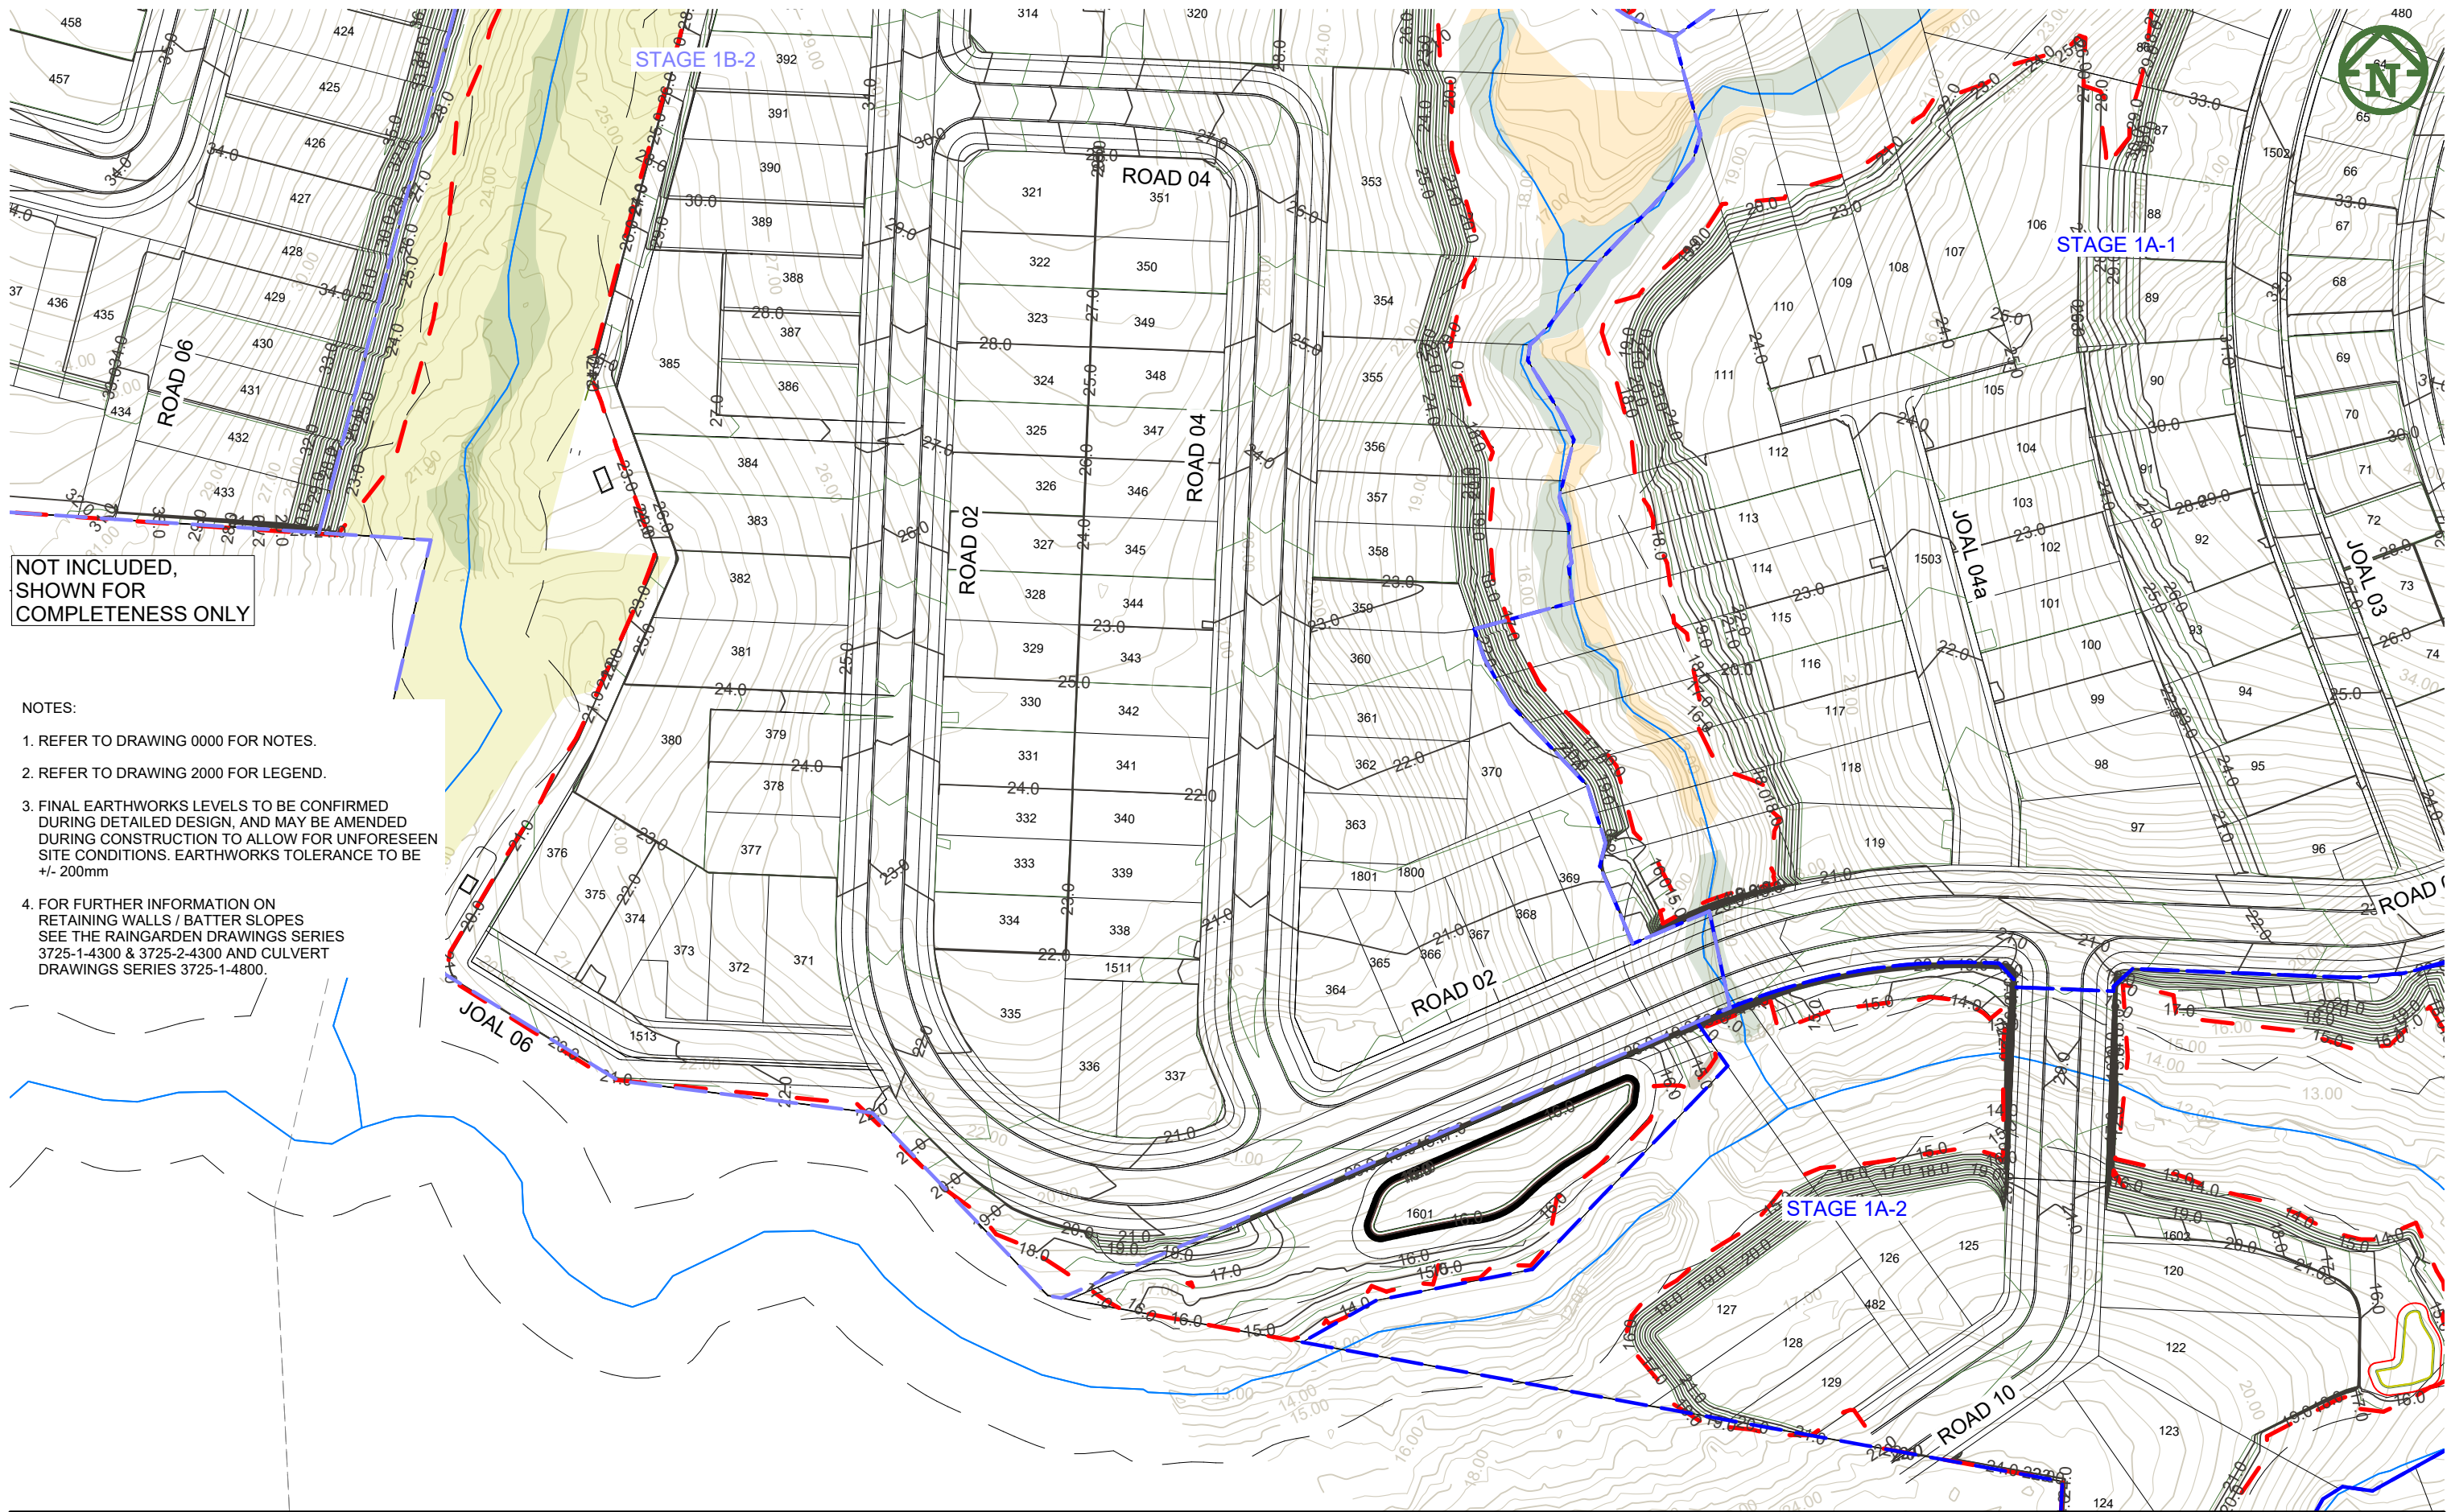

- NOTES:
1. REFER TO DRAWING 0000 FOR NOTES.
 2. REFER TO DRAWING 2000 FOR LEGEND.
 3. FINAL EARTHWORKS LEVELS TO BE CONFIRMED DURING DETAILED DESIGN, AND MAY BE AMENDED DURING CONSTRUCTION TO ALLOW FOR UNFORESEEN SITE CONDITIONS. EARTHWORKS TOLERANCE TO BE +/- 200mm
 4. FOR FURTHER INFORMATION ON RETAINING WALLS / BATTER SLOPES SEE THE RAINGARDEN DRAWINGS SERIES 3725-1-4300 & 3725-2-4300 AND CULVERT DRAWINGS SERIES 3725-1-4800.

M	FOR RESOURCE CONSENT	PO	LV	JDK	21/05/2026
L	FOR RESOURCE CONSENT	ZW	PO	JDK	12/12/2025
K	FOR RESOURCE CONSENT	ZW			21/11/2025
J	FOR RESOURCE CONSENT	SJO			2/7/2025
I	FOR TENDER	MO	PO		15/05/2025
H	FOR CONSENT	PO	JK		5/2/2025
A	FIRST ISSUE				
REV	DESCRIPTION	DRN BY	CHK BY	APP BY	DATE



VINEWAY LIMITED


DELMORE
STAGE 1
53A, 53B & 55 RUSSELL RD
OREWA

EARTHWORKS
FINAL CONTOURS
SHEET 4 OF 7

PURPOSE OF ISSUE:
FOR RESOURCE CONSENT
SCALE:
1:1000 @ A3
DO NOT SCALE
DRAWING NO:
3725-1-2004
REV:
M



- NOTES:
1. REFER TO DRAWING 0000 FOR NOTES.
 2. REFER TO DRAWING 2000 FOR LEGEND.
 3. FINAL EARTHWORKS LEVELS TO BE CONFIRMED DURING DETAILED DESIGN, AND MAY BE AMENDED DURING CONSTRUCTION TO ALLOW FOR UNFORESEEN SITE CONDITIONS. EARTHWORKS TOLERANCE TO BE +/- 200mm
 4. FOR FURTHER INFORMATION ON RETAINING WALLS / BATTER SLOPES SEE THE RAINGARDEN DRAWINGS SERIES 3725-1-4300 & 3725-2-4300 AND CULVERT DRAWINGS SERIES 3725-1-4800.

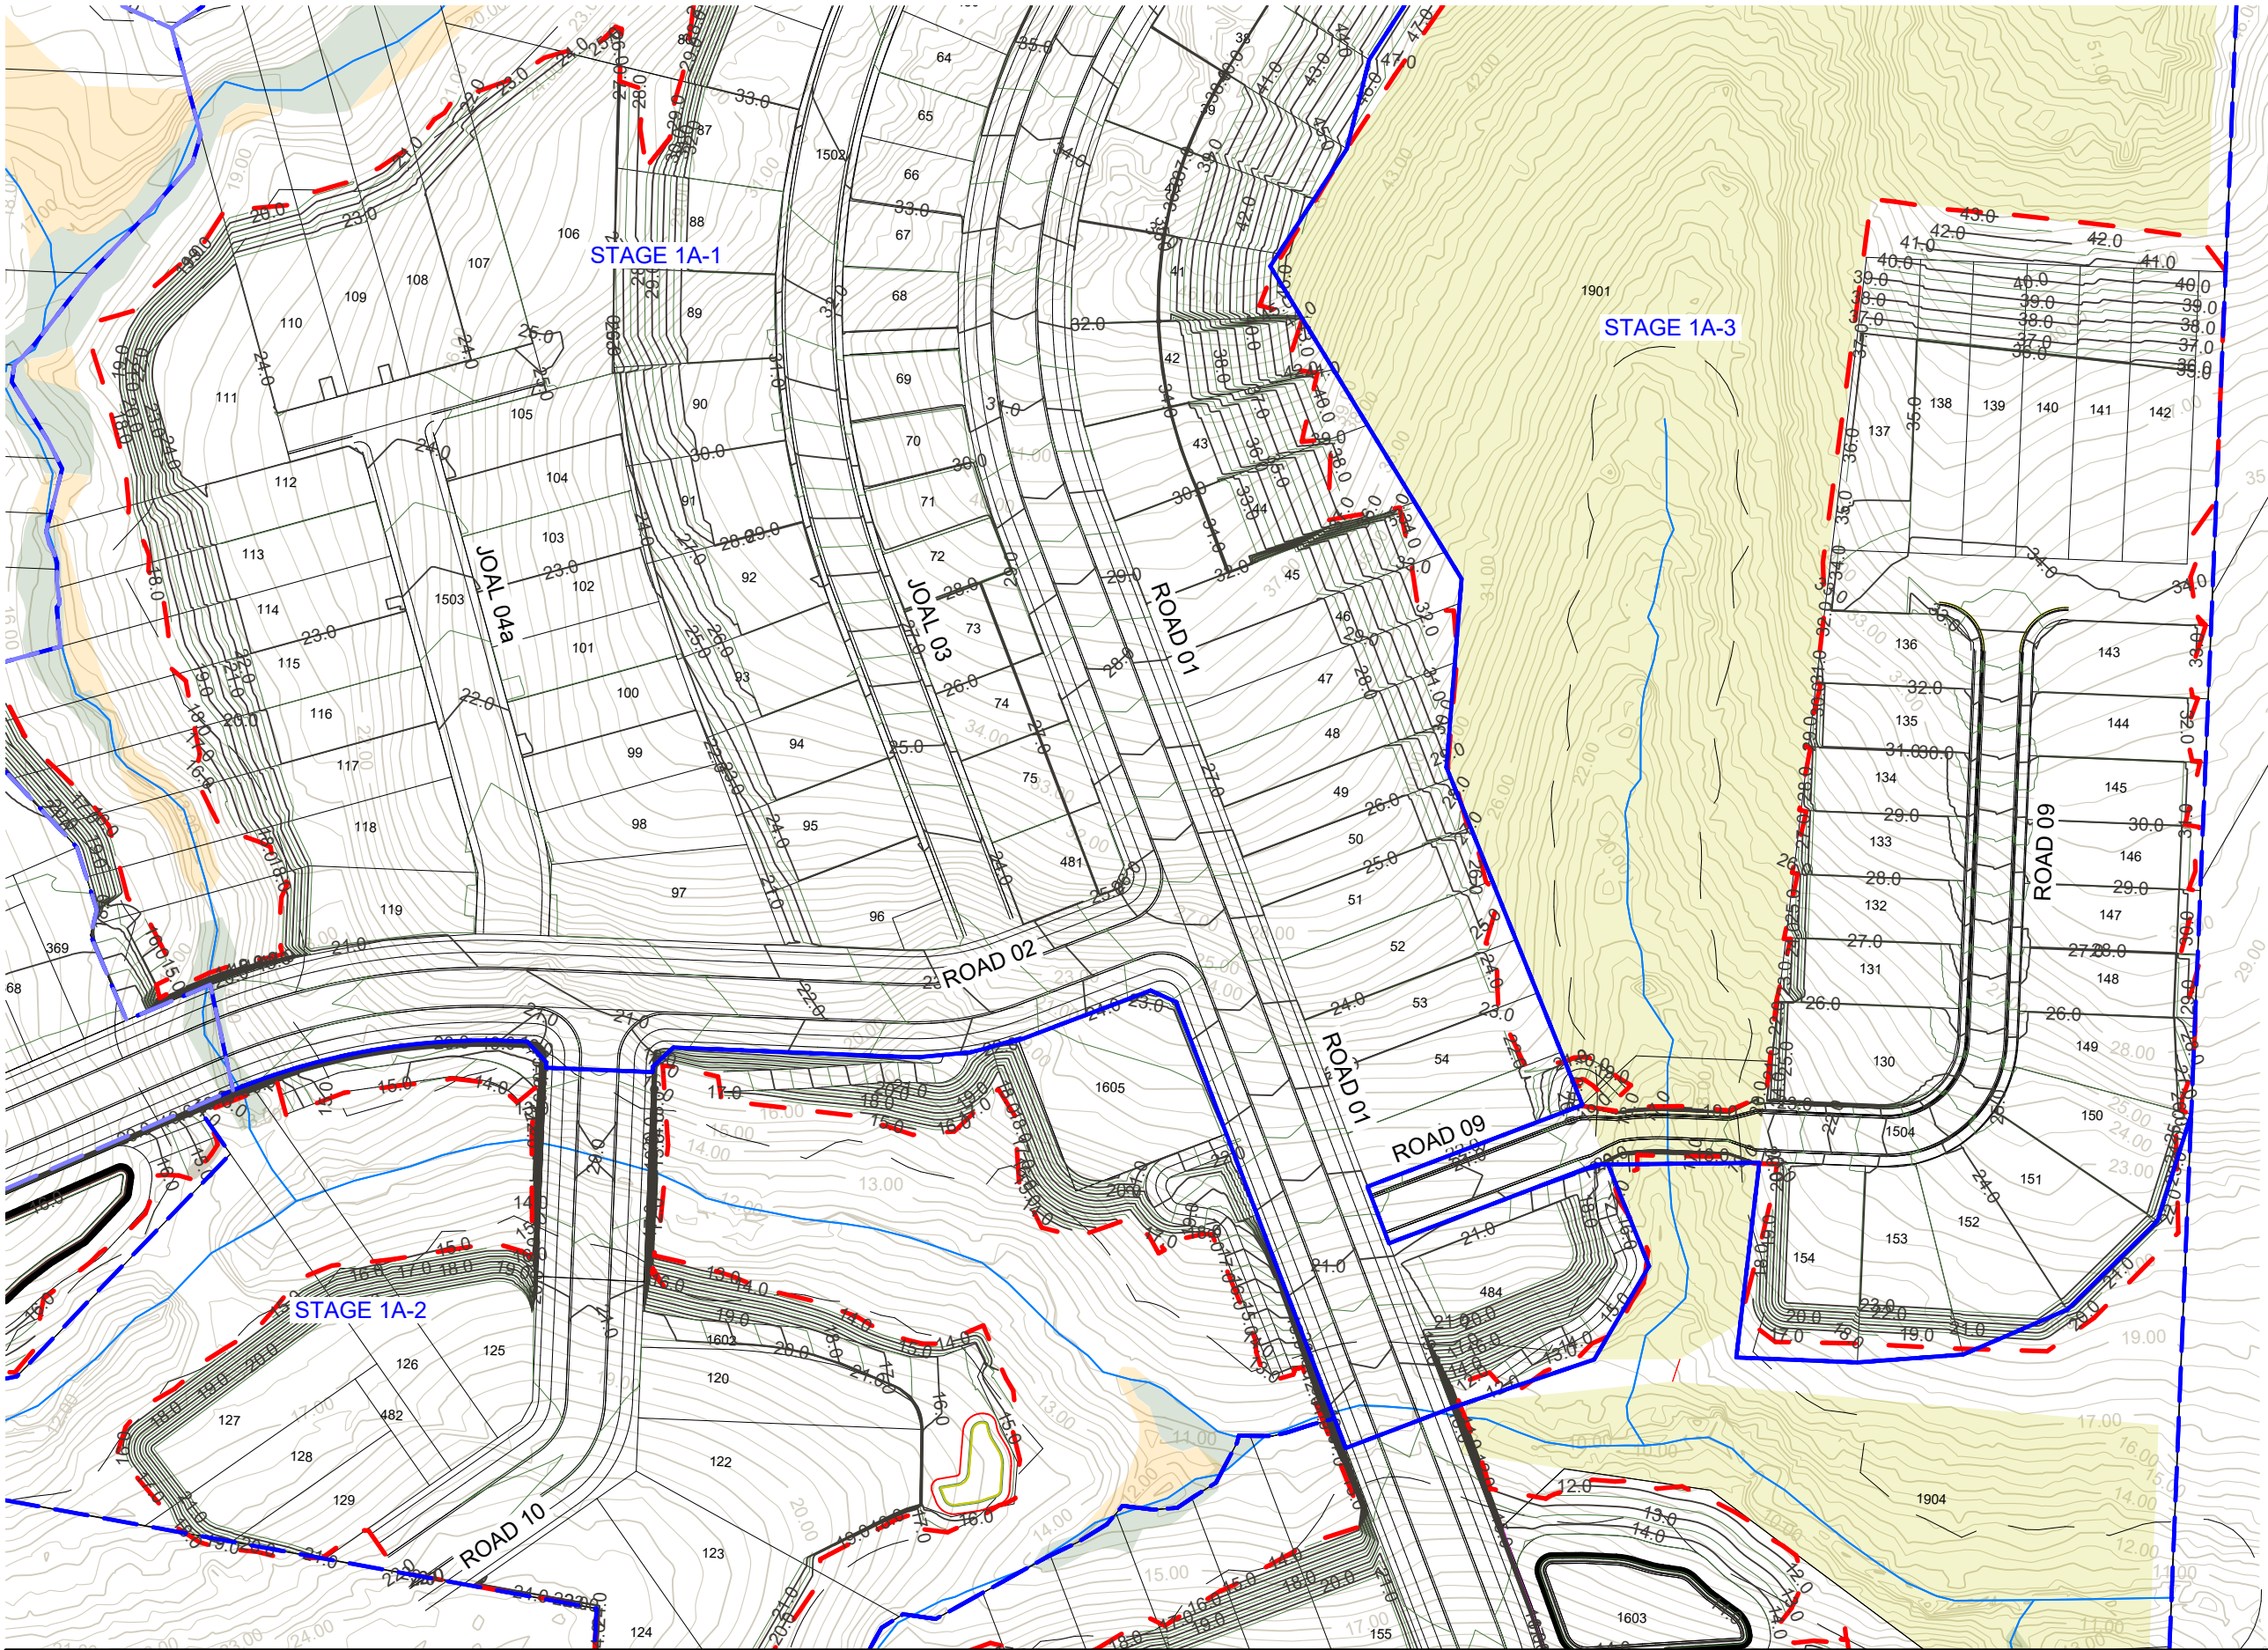

M	FOR RESOURCE CONSENT	PO	LV	JDK	21/05/2026
L	FOR RESOURCE CONSENT	ZW	PO	JDK	12/12/2025
K	FOR RESOURCE CONSENT	ZW			21/11/2025
J	FOR RESOURCE CONSENT	SJO			2/7/2025
I	FOR TENDER	MO	PO		15/05/2025
H	FOR CONSENT	PO	JK		5/2/2025
A	FIRST ISSUE				
REV	DESCRIPTION	DRN BY	CHK BY	APP BY	DATE



VINEWAY LIMITED


DELMORE
STAGE 1
53A, 53B & 55 RUSSELL RD
OREWA

EARTHWORKS
FINAL CONTOURS
SHEET 5 OF 7

PURPOSE OF ISSUE:
FOR RESOURCE CONSENT

SCALE:
1:1000 @ A3
DO NOT SCALE
DRAWING NO:
3725-1-2005

REV:
M

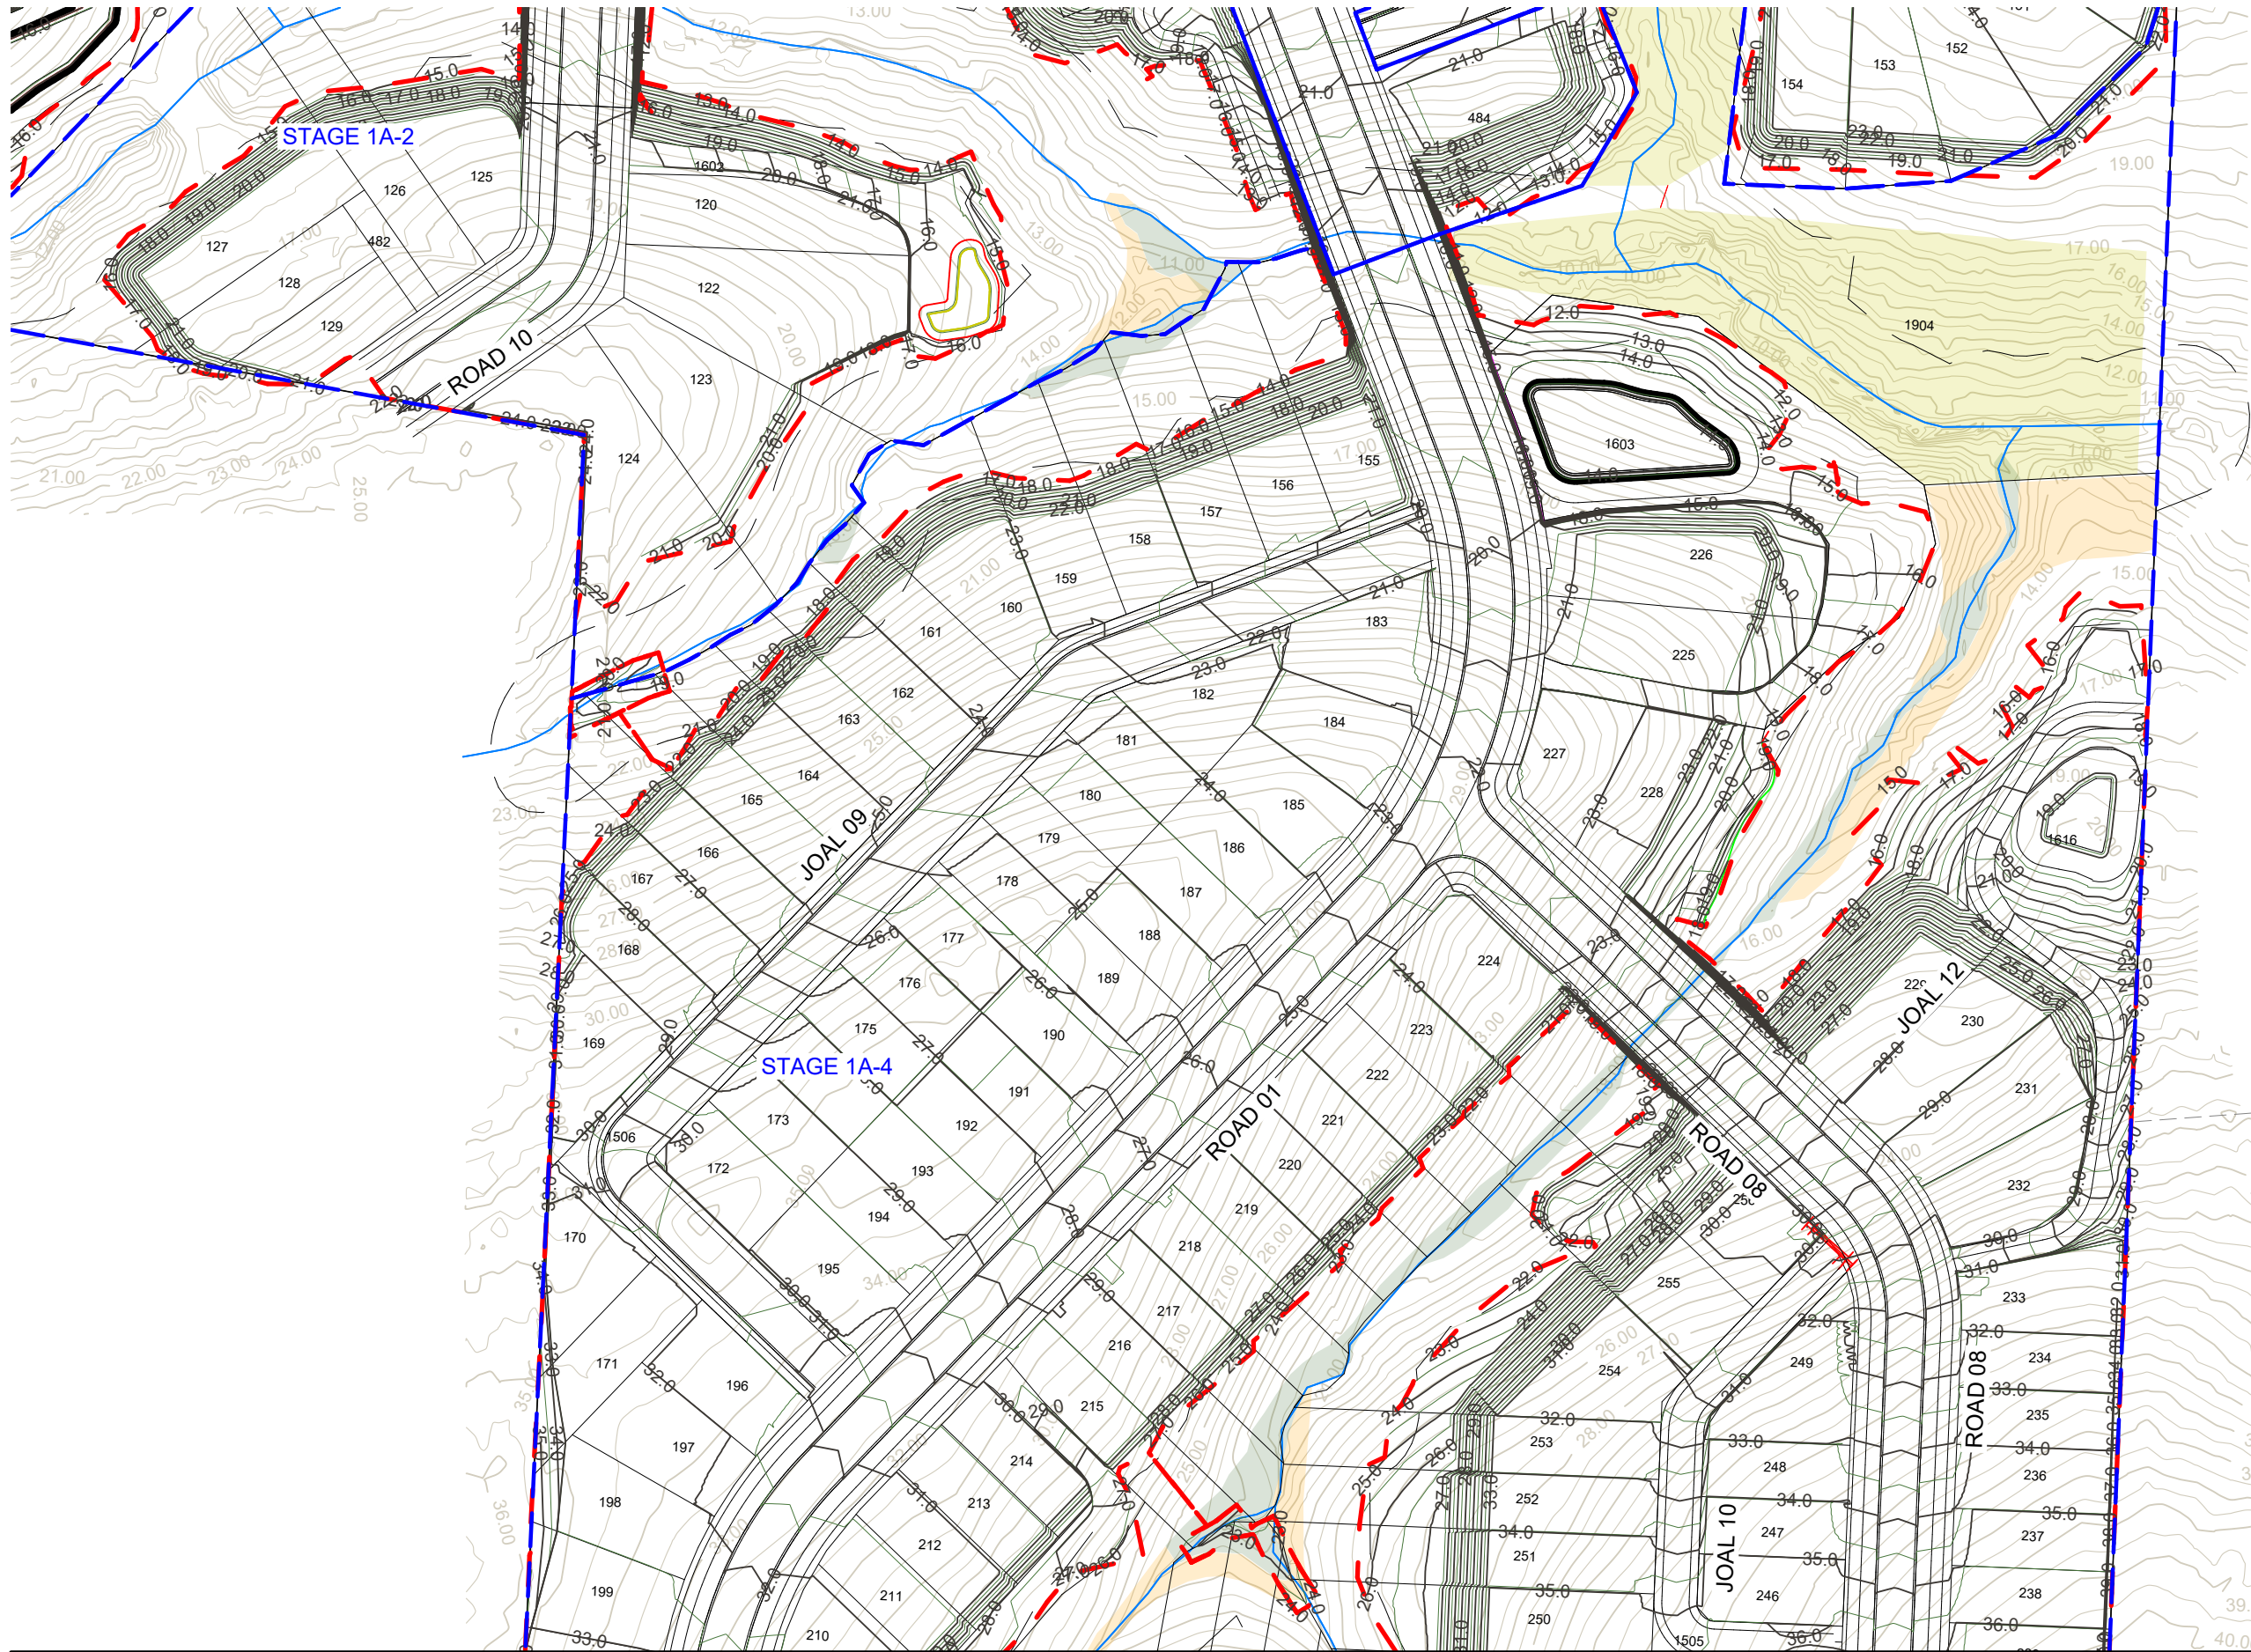


4. FOR FURTHER INFORMATION ON
RETAINING WALLS / BATTER SLOPES
SEE THE RAINGARDEN DRAWINGS SERIES
3725-1-4300 & 3725-2-4300 AND CULVERT
DRAWINGS SERIES 3725-1-4800.


CLIENT:	PROJECT:	TITLE:	PURPOSE OF ISSUE:
VINEWAY LIMITED	DELMORE STAGE 1 53A, 53B & 55 RUSSELL RD OREWA	EARTHWORKS FINAL CONTOURS SHEET 6 OF 7	FOR RESOURCE CONSENT
			SCALE: 1:1000 @ A3
			DO NOT SCALE
			DRAWING NO: 3725-1-2006
			REV: M



- NOTES:
1. REFER TO DRAWING 0000 FOR NOTES.
 2. REFER TO DRAWING 2000 FOR LEGEND.
 3. FINAL EARTHWORKS LEVELS TO BE CONFIRMED DURING DETAILED DESIGN, AND MAY BE AMENDED DURING CONSTRUCTION TO ALLOW FOR UNFORESEEN SITE CONDITIONS. EARTHWORKS TOLERANCE TO BE +/- 200mm
 4. FOR FURTHER INFORMATION ON RETAINING WALLS / BATTER SLOPES SEE THE RAINGARDEN DRAWINGS SERIES 3725-1-4300 & 3725-2-4300 AND CULVERT DRAWINGS SERIES 3725-1-4800.

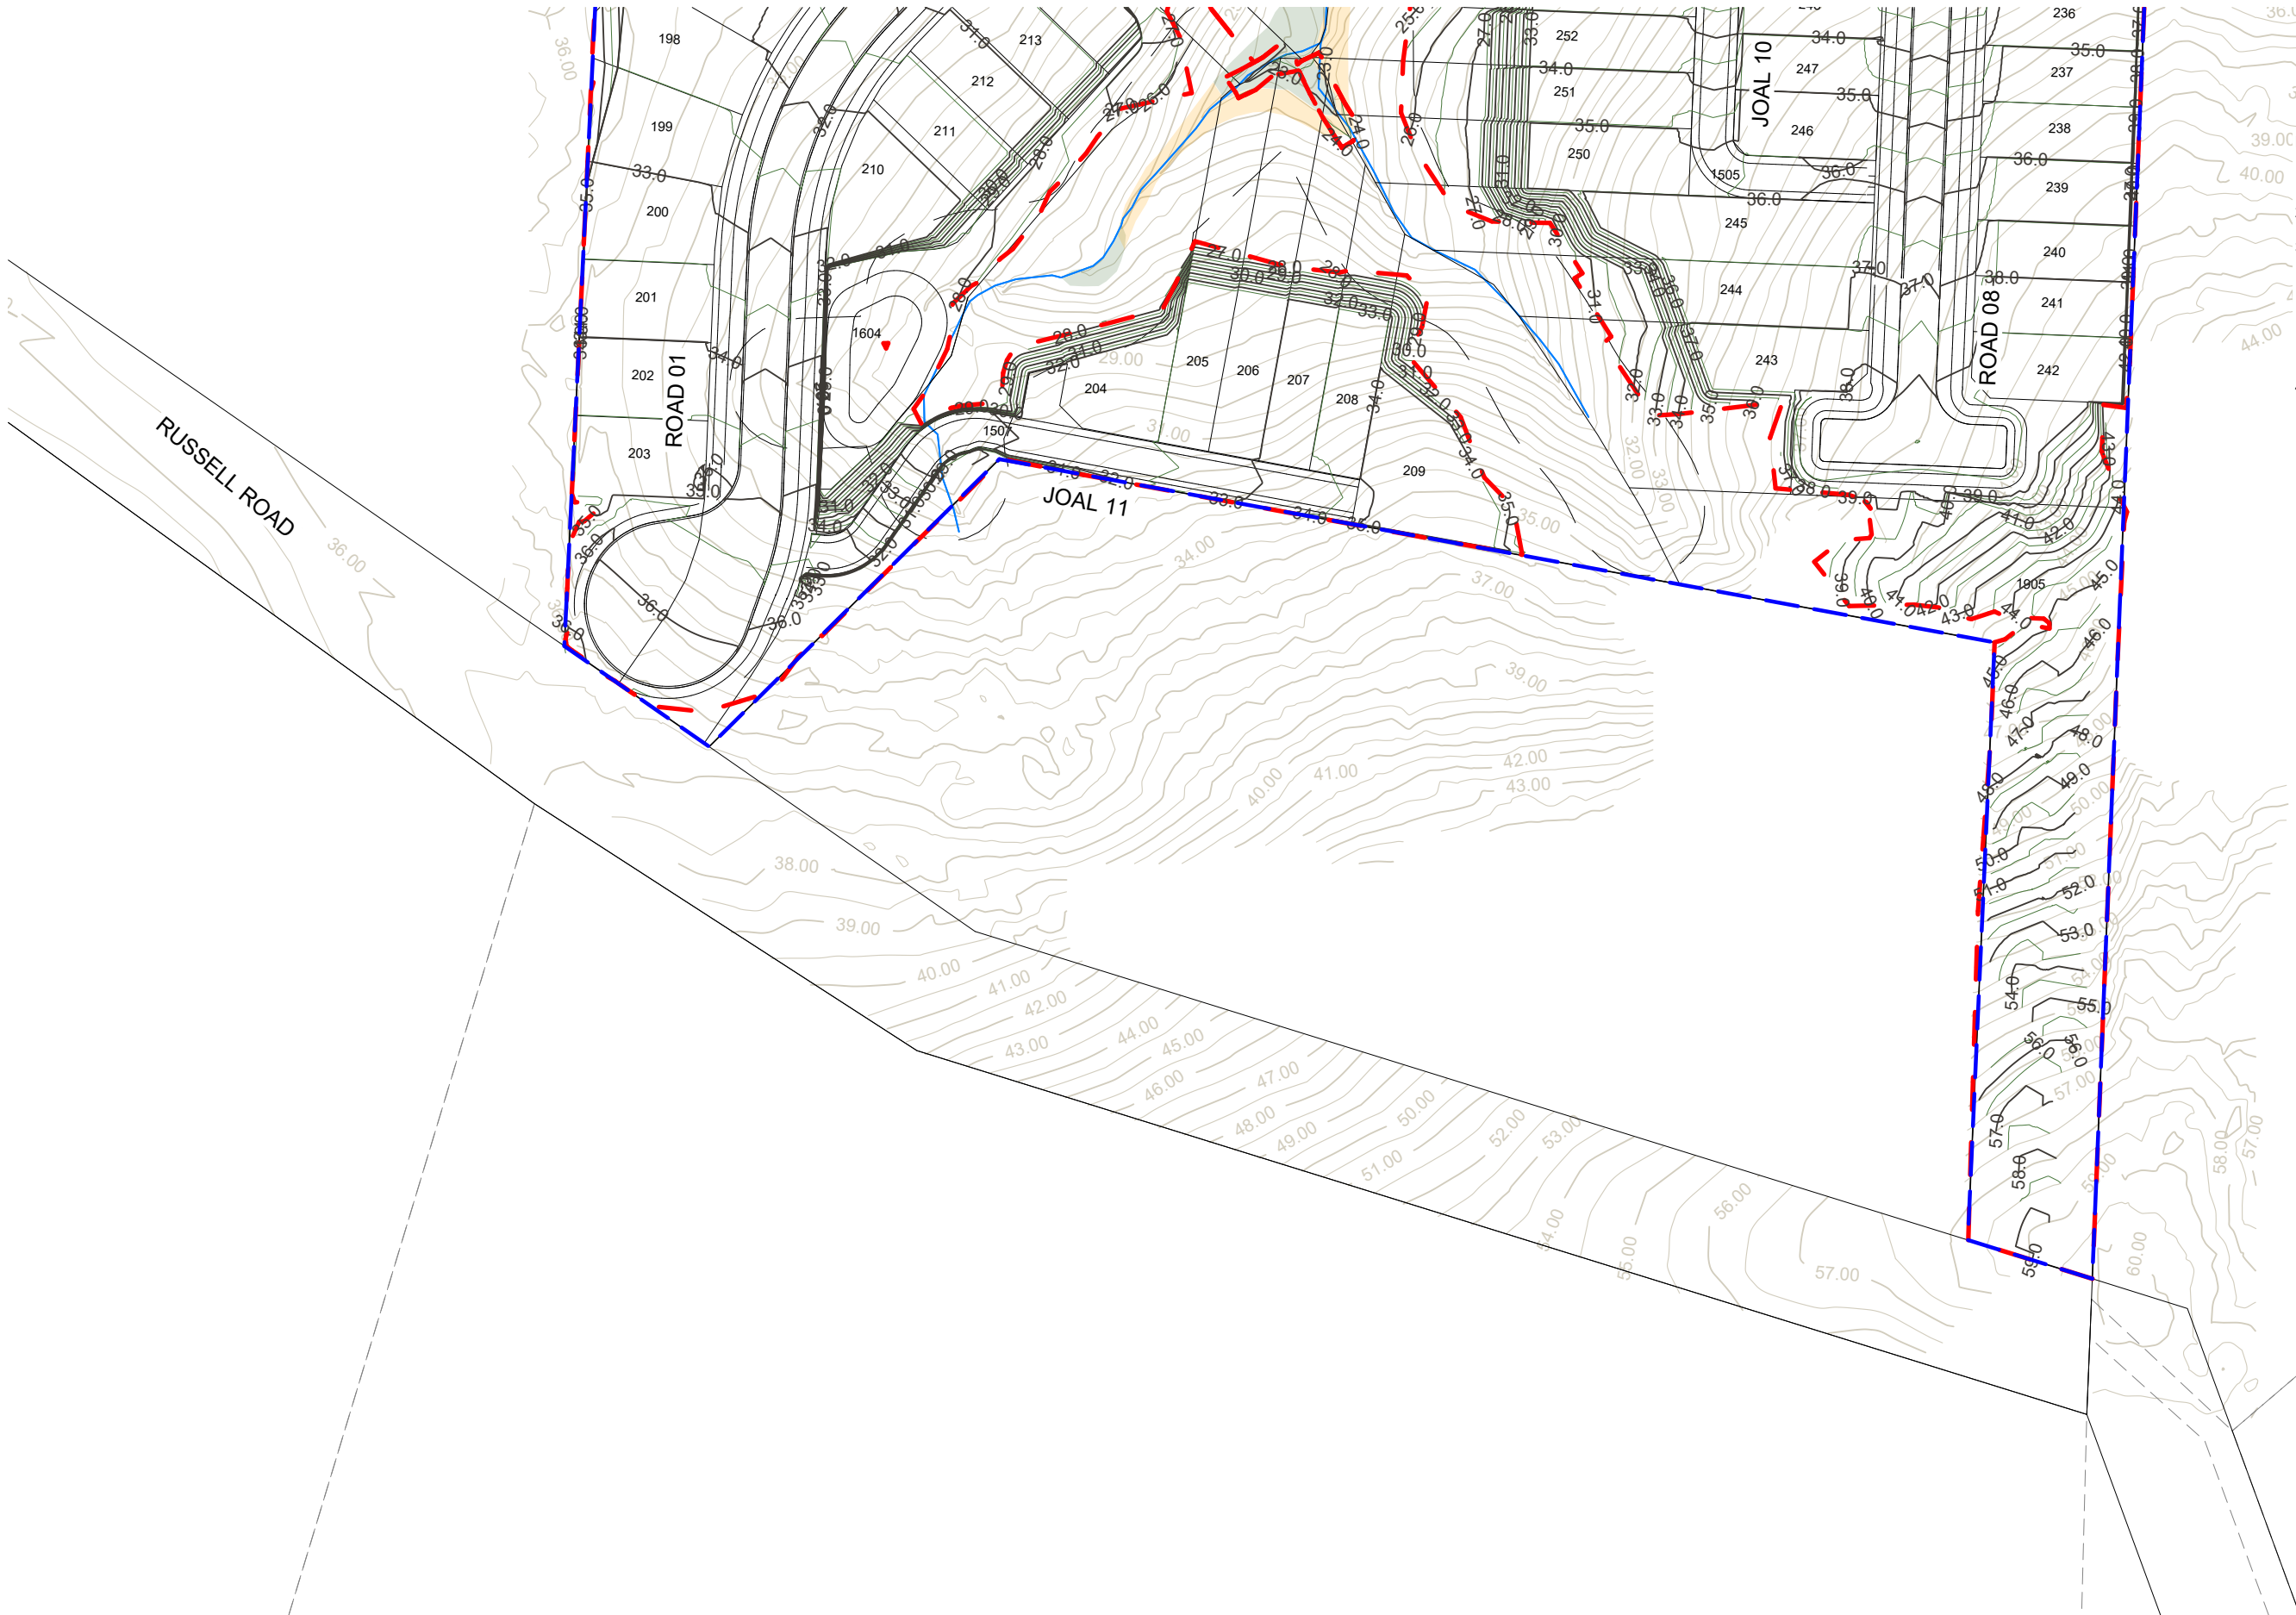

M	FOR RESOURCE CONSENT	PO	LV	JDK	21/05/2026		CLIENT:	PROJECT:	TITLE:	PURPOSE OF ISSUE:
L	FOR RESOURCE CONSENT	ZW	PO	JDK	12/12/2025					
K	FOR RESOURCE CONSENT	ZW			21/11/2025					
J	FOR RESOURCE CONSENT	SJO			2/7/2025					
I	FOR TENDER	MO	PO		15/05/2025					
H	FOR CONSENT	PO	JK		5/2/2025					
A	FIRST ISSUE									
REV	DESCRIPTION	DRN BY	CHK BY	APP BY	DATE					
PLOT DATE Mon May 25 09:01:32 2026										
WWW.MCKENZIEANDCO.CO.NZ										
THIS DRAWING IS SOLELY FOR USE BY THE CLIENT ON THIS PROJECT ONLY. NO LIABILITY IS ACCEPTED IN ITS USE BY ANY OTHER ENTITY OR FOR ANY OTHER PURPOSE										
c:\12\ds\data\1\CKFS01\3725 Delmore - 53A, 53B & 55 Russell Road, Orewa, Delmore_4684\06_Engineering Design\6.4_12d\Stage 1 Plotting Earthworks\12dmodel Stage 1 Plotting Earthwork										

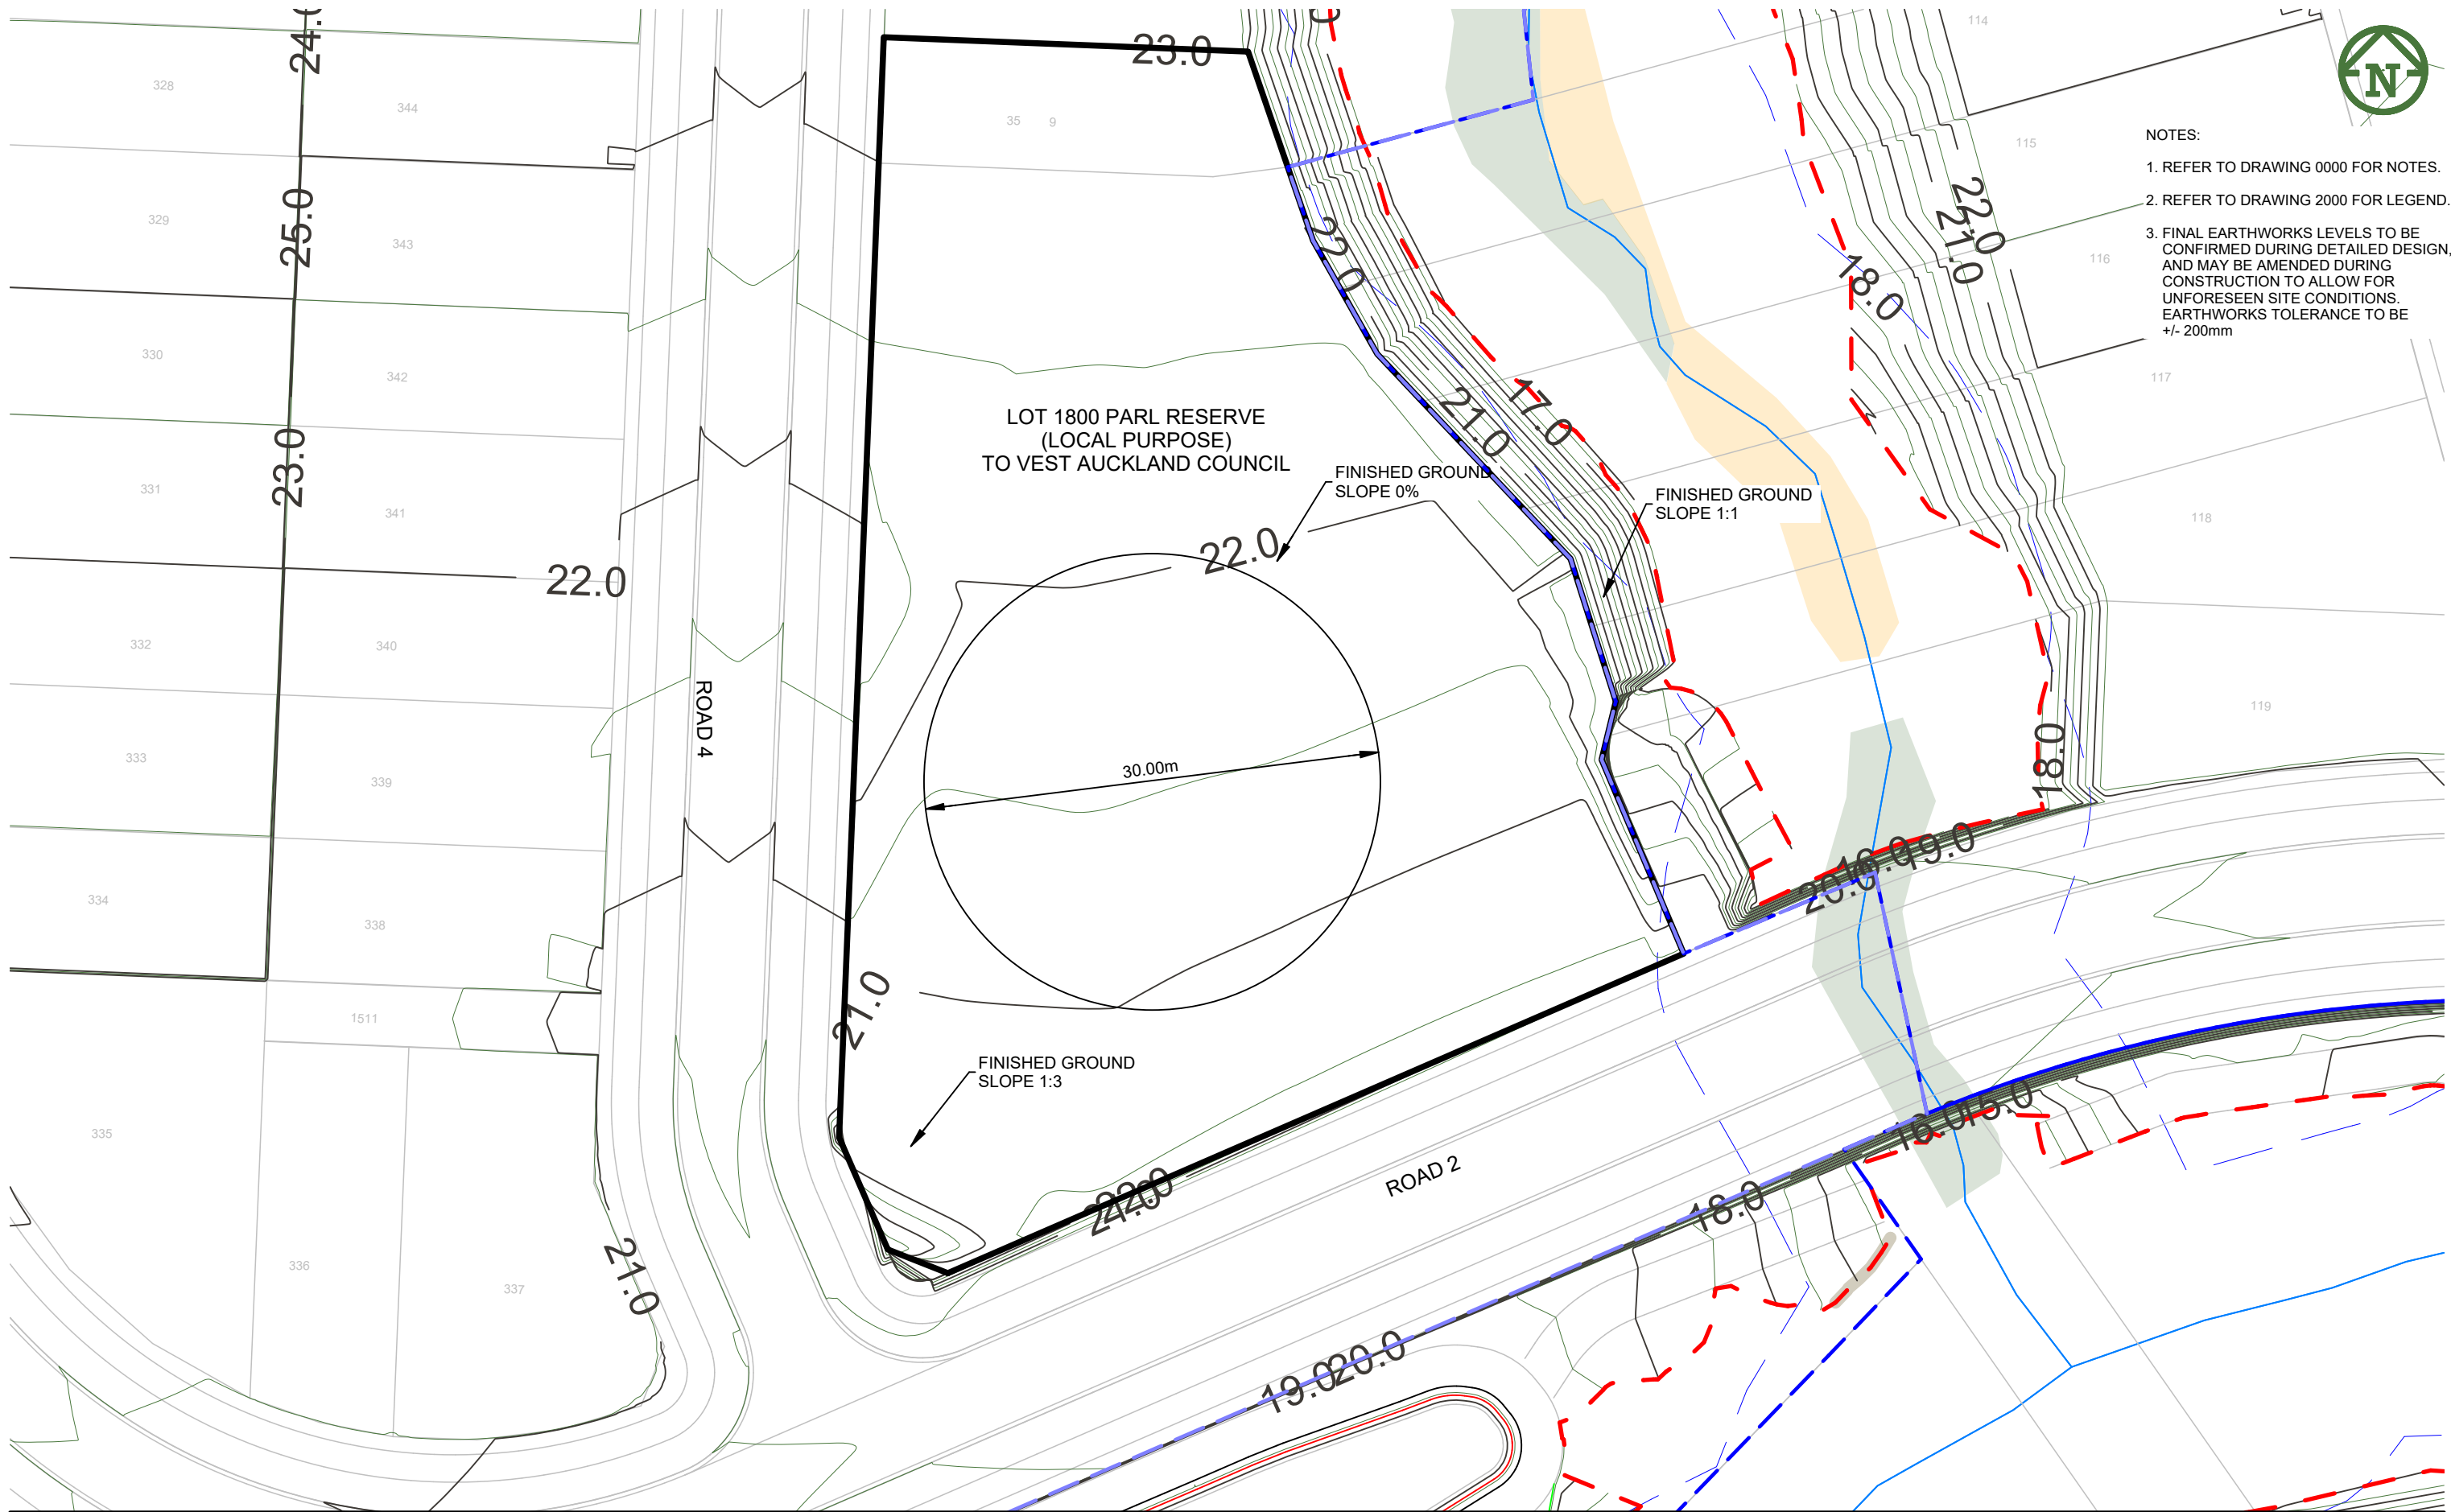

- NOTES:
1. REFER TO DRAWING 0000 FOR NOTES.
 2. REFER TO DRAWING 2000 FOR LEGEND.
 3. FINAL EARTHWORKS LEVELS TO BE CONFIRMED DURING DETAILED DESIGN, AND MAY BE AMENDED DURING CONSTRUCTION TO ALLOW FOR UNFORESEEN SITE CONDITIONS. EARTHWORKS TOLERANCE TO BE +/- 200mm

CLIENT: PROJECT: TITLE: PURPOSE OF ISSUE:

VINEWAY LIMITED

DELMORE
STAGE 1
53A, 53B & 55 RUSSELL RD
OREWA

EARTHWORKS
PARK RESERVE
FINAL CONTOURS

FOR RESOURCE CONSENT

SCALE:
1:400 @ A3
DO NOT SCALE

DRAWING NO:
3725-1-2008

REV:
B



B	FOR CONSENT	ZW	PO	JK	3/12/2025
A	FIRST ISSUE	MO	JK		19/06/2025
REV	DESCRIPTION	DRN BY	CHK BY	APP BY	DATE