


NOTES:

1. REFER TO DRAWING 0000 FOR NOTES.
2. REFER TO DRAWING 2100 FOR LEGEND.
3. FINAL EARTHWORKS LEVELS TO BE CONFIRMED DURING DETAILED DESIGN, AND MAY BE AMENDED DURING CONSTRUCTION TO ALLOW FOR UNFORESEEN SITE CONDITIONS. EARTHWORKS TOLERANCE TO BE +/- 200mm

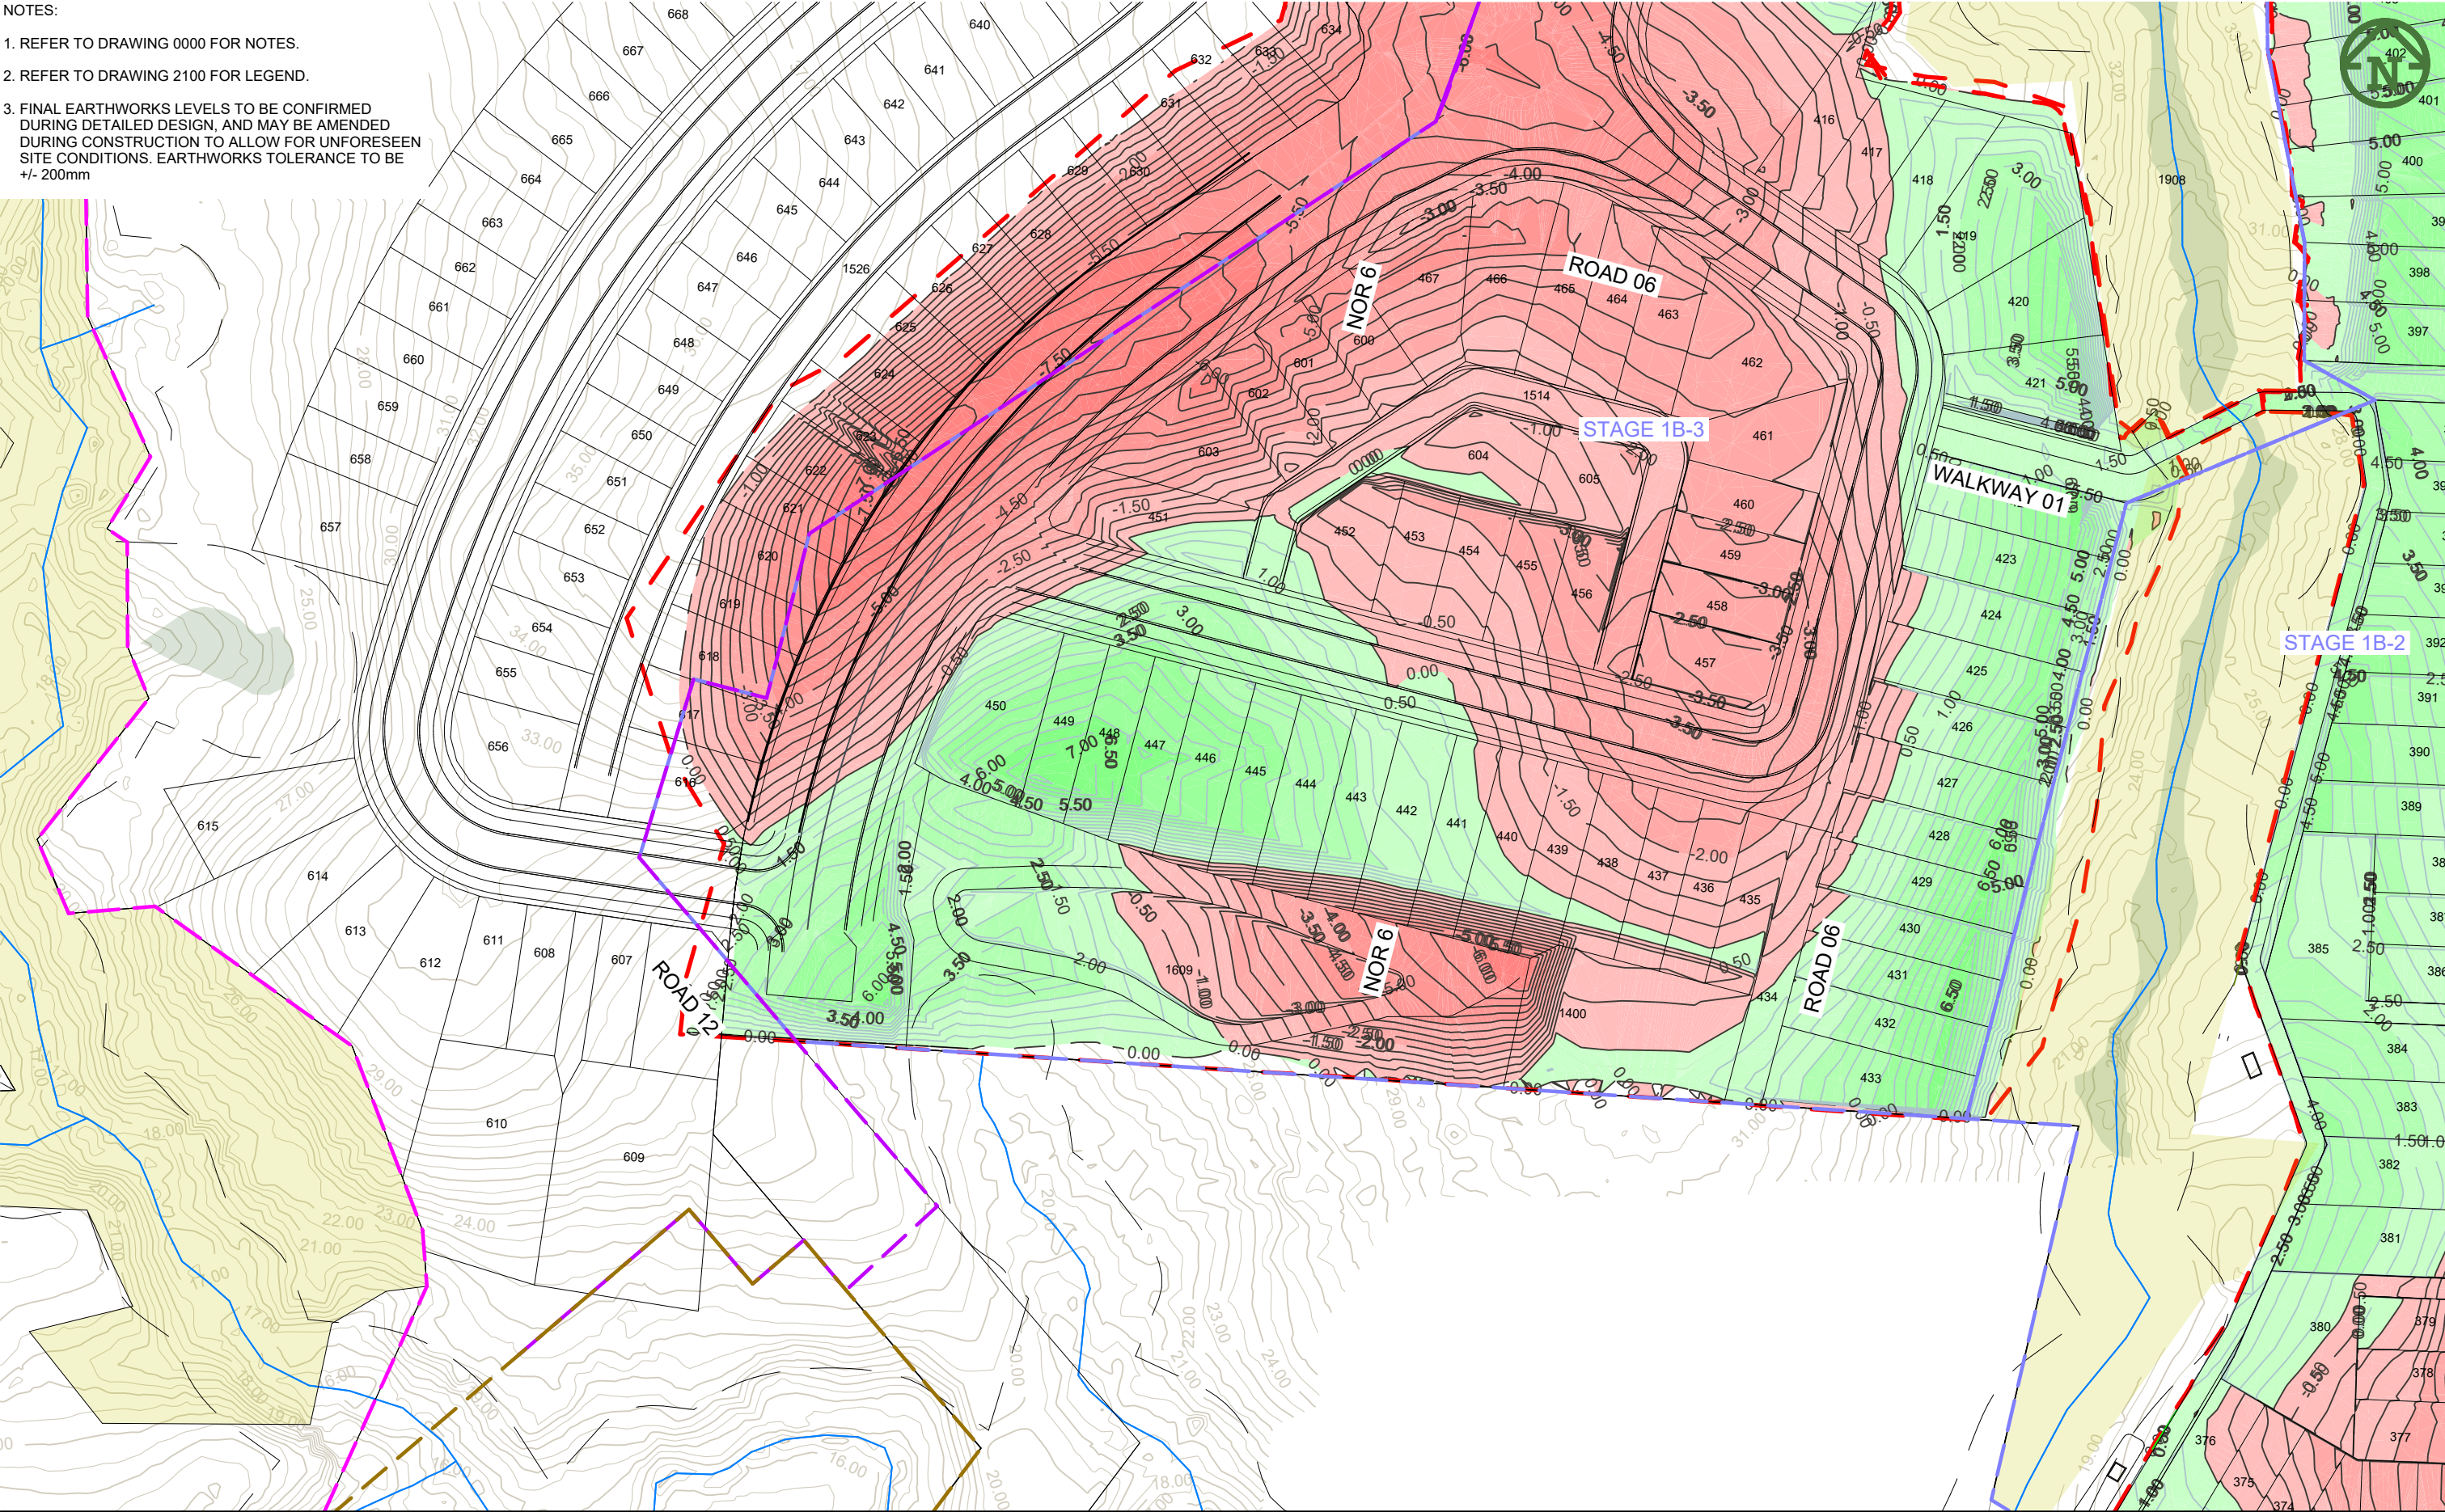

M	FOR RESOURCE CONSENT	PO	LV	JDK	21/05/2026
L	FOR RESOURCE CONSENT	ZW	PO	JDK	12/12/2025
K	FOR RESOURCE CONSENT	ZW			21/11/2025
J	FOR RESOURCE CONSENT	SJO			2/7/2025
I	FOR TENDER	MO	PO		15/05/2025
H	FOR CONSENT	PO	JK		5/2/2025
A	FIRST ISSUE				

REV	DESCRIPTION	DRN BY	CHK BY	APP BY	DATE
-----	-------------	--------	--------	--------	------



VINEWAY LIMITED

DELMORE
STAGE 1
53A, 53B & 55 RUSSELL RD
OREWA

EARTHWORKS
CUT/FILL CONTOURS
SHEET 1 OF 7

FOR RESOURCE CONSENT

SCALE:
1:1000 @ A3

DO NOT SCALE


DRAWING NO:

3725-1-2101

REV:

M

1. REFER TO DRAWING 0000 FOR NOTES.
2. REFER TO DRAWING 2100 FOR LEGEND.
3. FINAL EARTHWORKS LEVELS TO BE CONFIRMED DURING DETAILED DESIGN, AND MAY BE AMENDED DURING CONSTRUCTION TO ALLOW FOR UNFORESEEN SITE CONDITIONS. EARTHWORKS TOLERANCE TO BE +/- 200mm

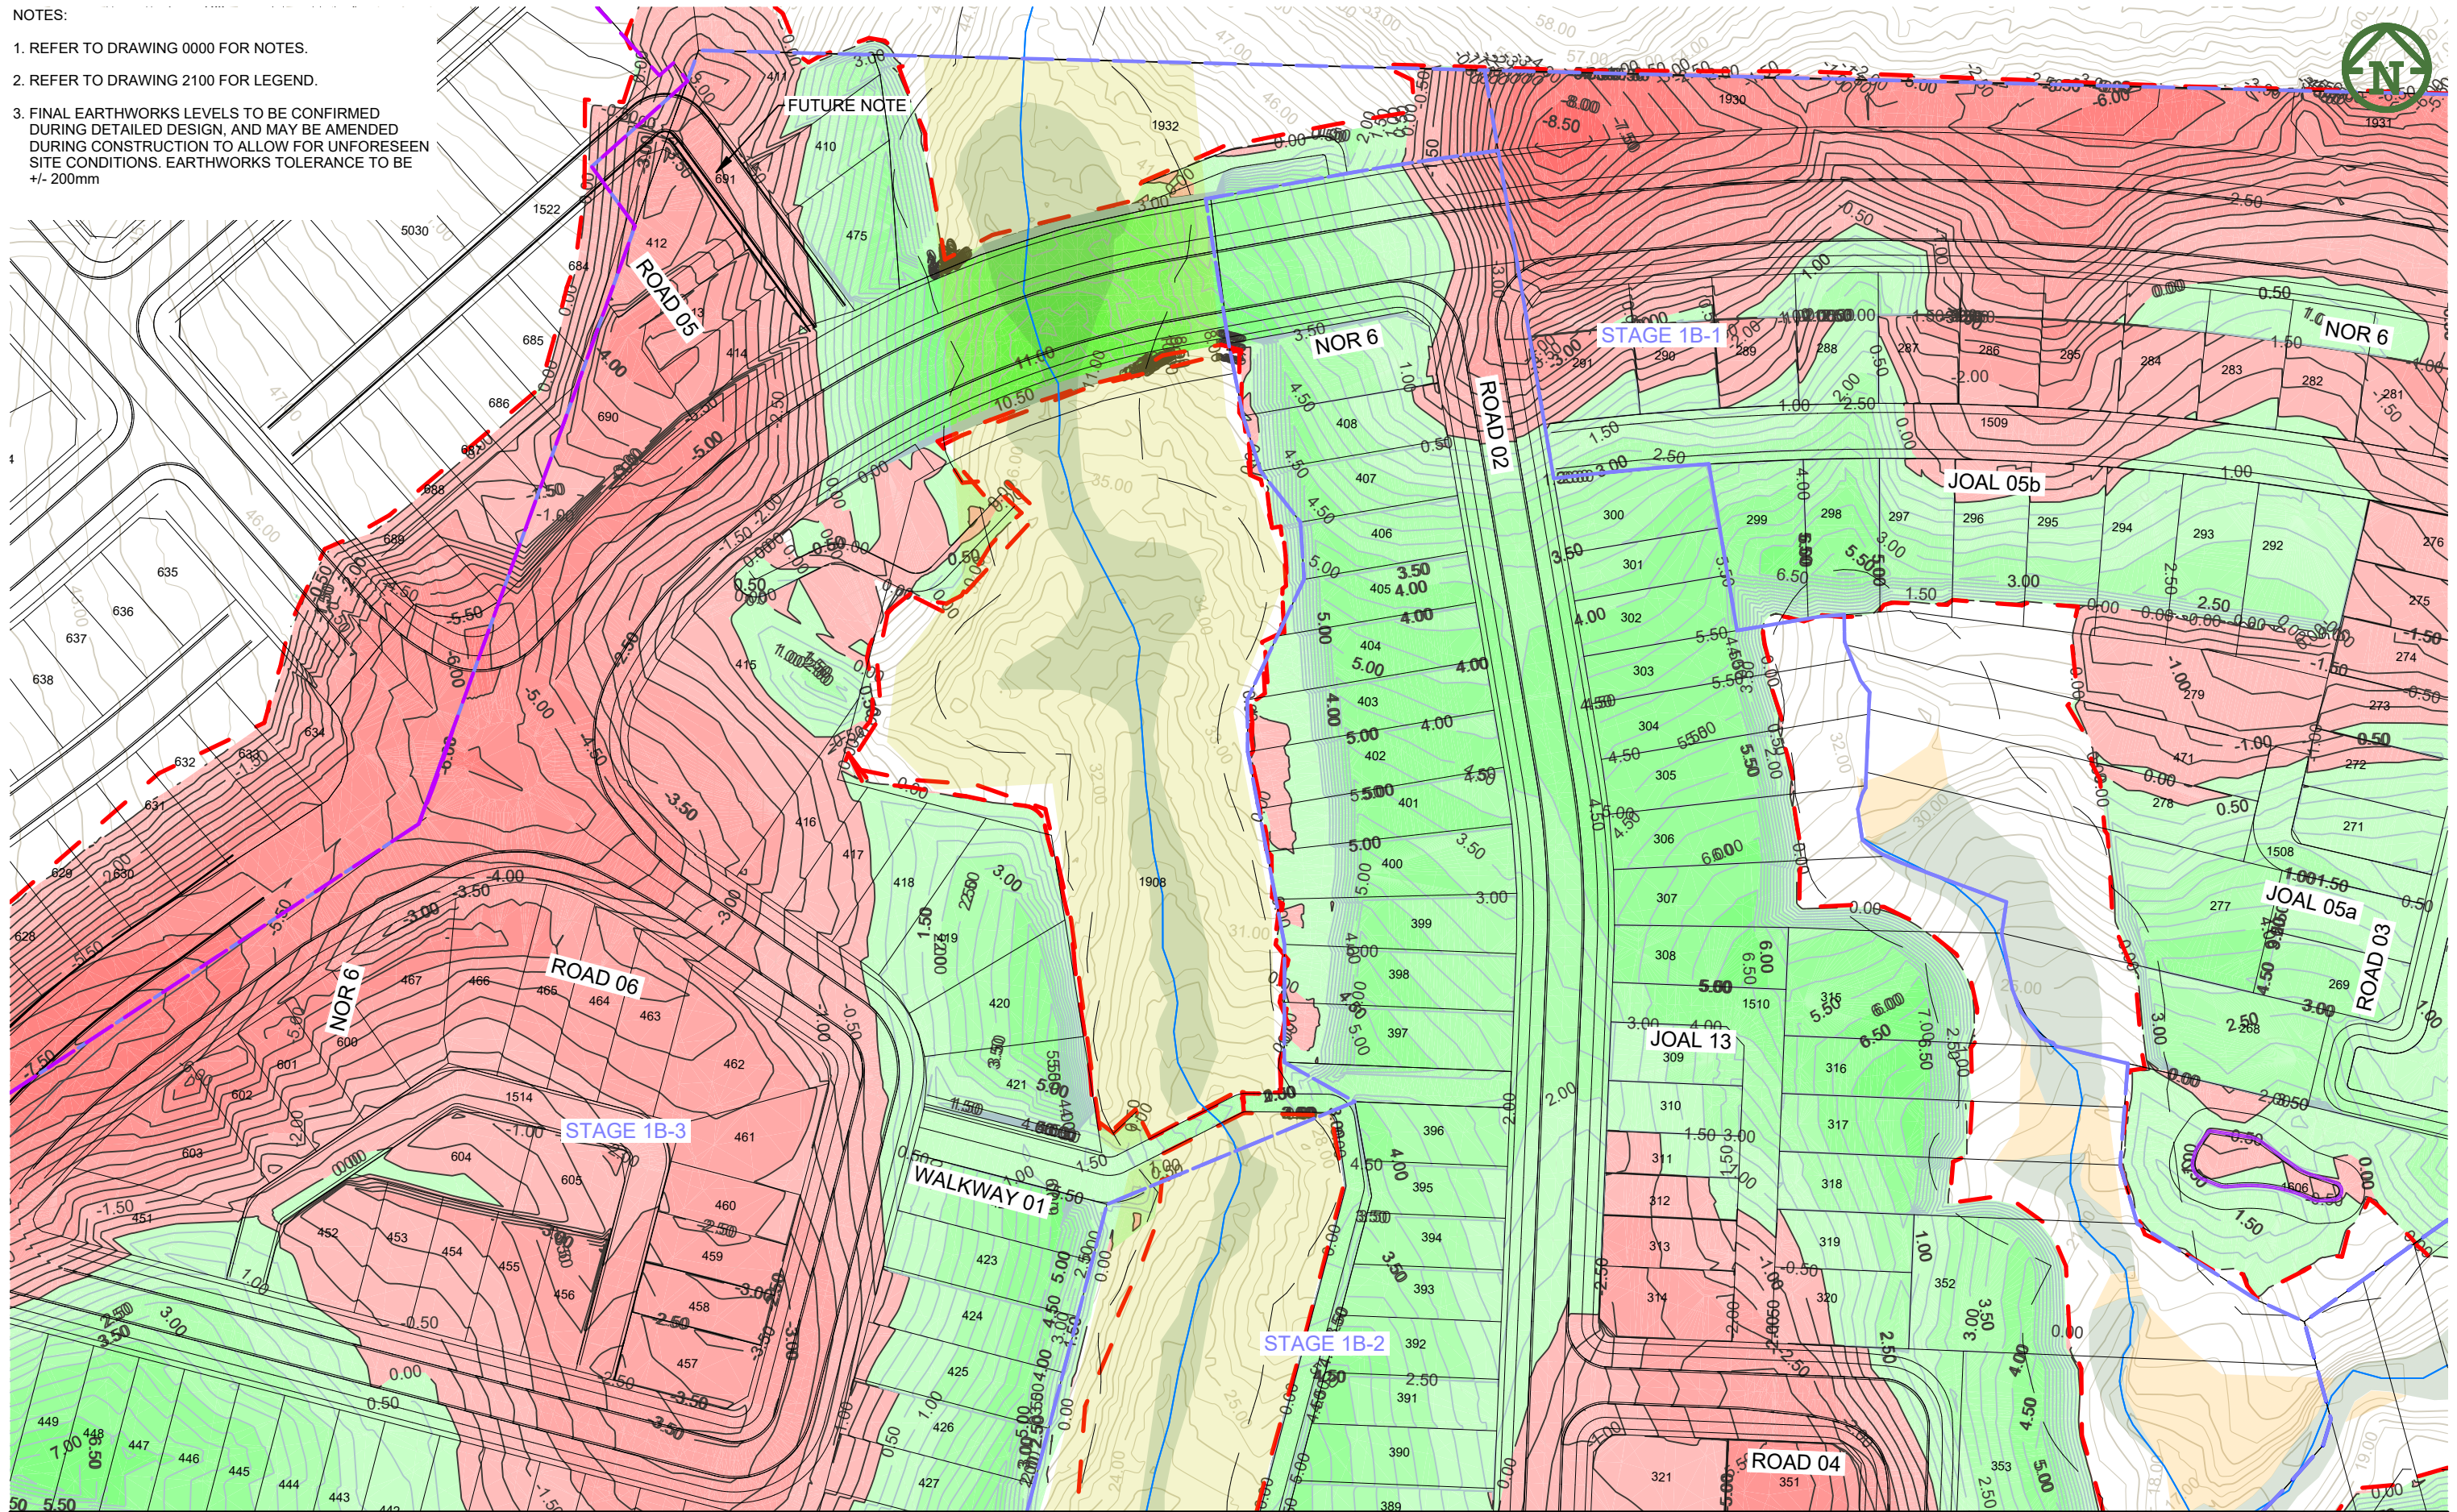

M	FOR RESOURCE CONSENT	PO	LV	JDK	21/05/2026
L	FOR RESOURCE CONSENT	ZW	PO	JDK	12/12/2025
K	FOR RESOURCE CONSENT	ZW			21/11/2025
J	FOR RESOURCE CONSENT	SJO			2/7/2025
I	FOR TENDER	MO	PO		15/05/2025
H	FOR CONSENT	PO	JK		5/2/2025
A	FIRST ISSUE				


DELMORE
STAGE 1
53A, 53B & 55 RUSSELL RD
OREWA

FOR RESOURCE CONSENT

SCALE:
1:1000 @ A3
DO NOT SCALE

DRAWING NO:
3725-1-2102

M

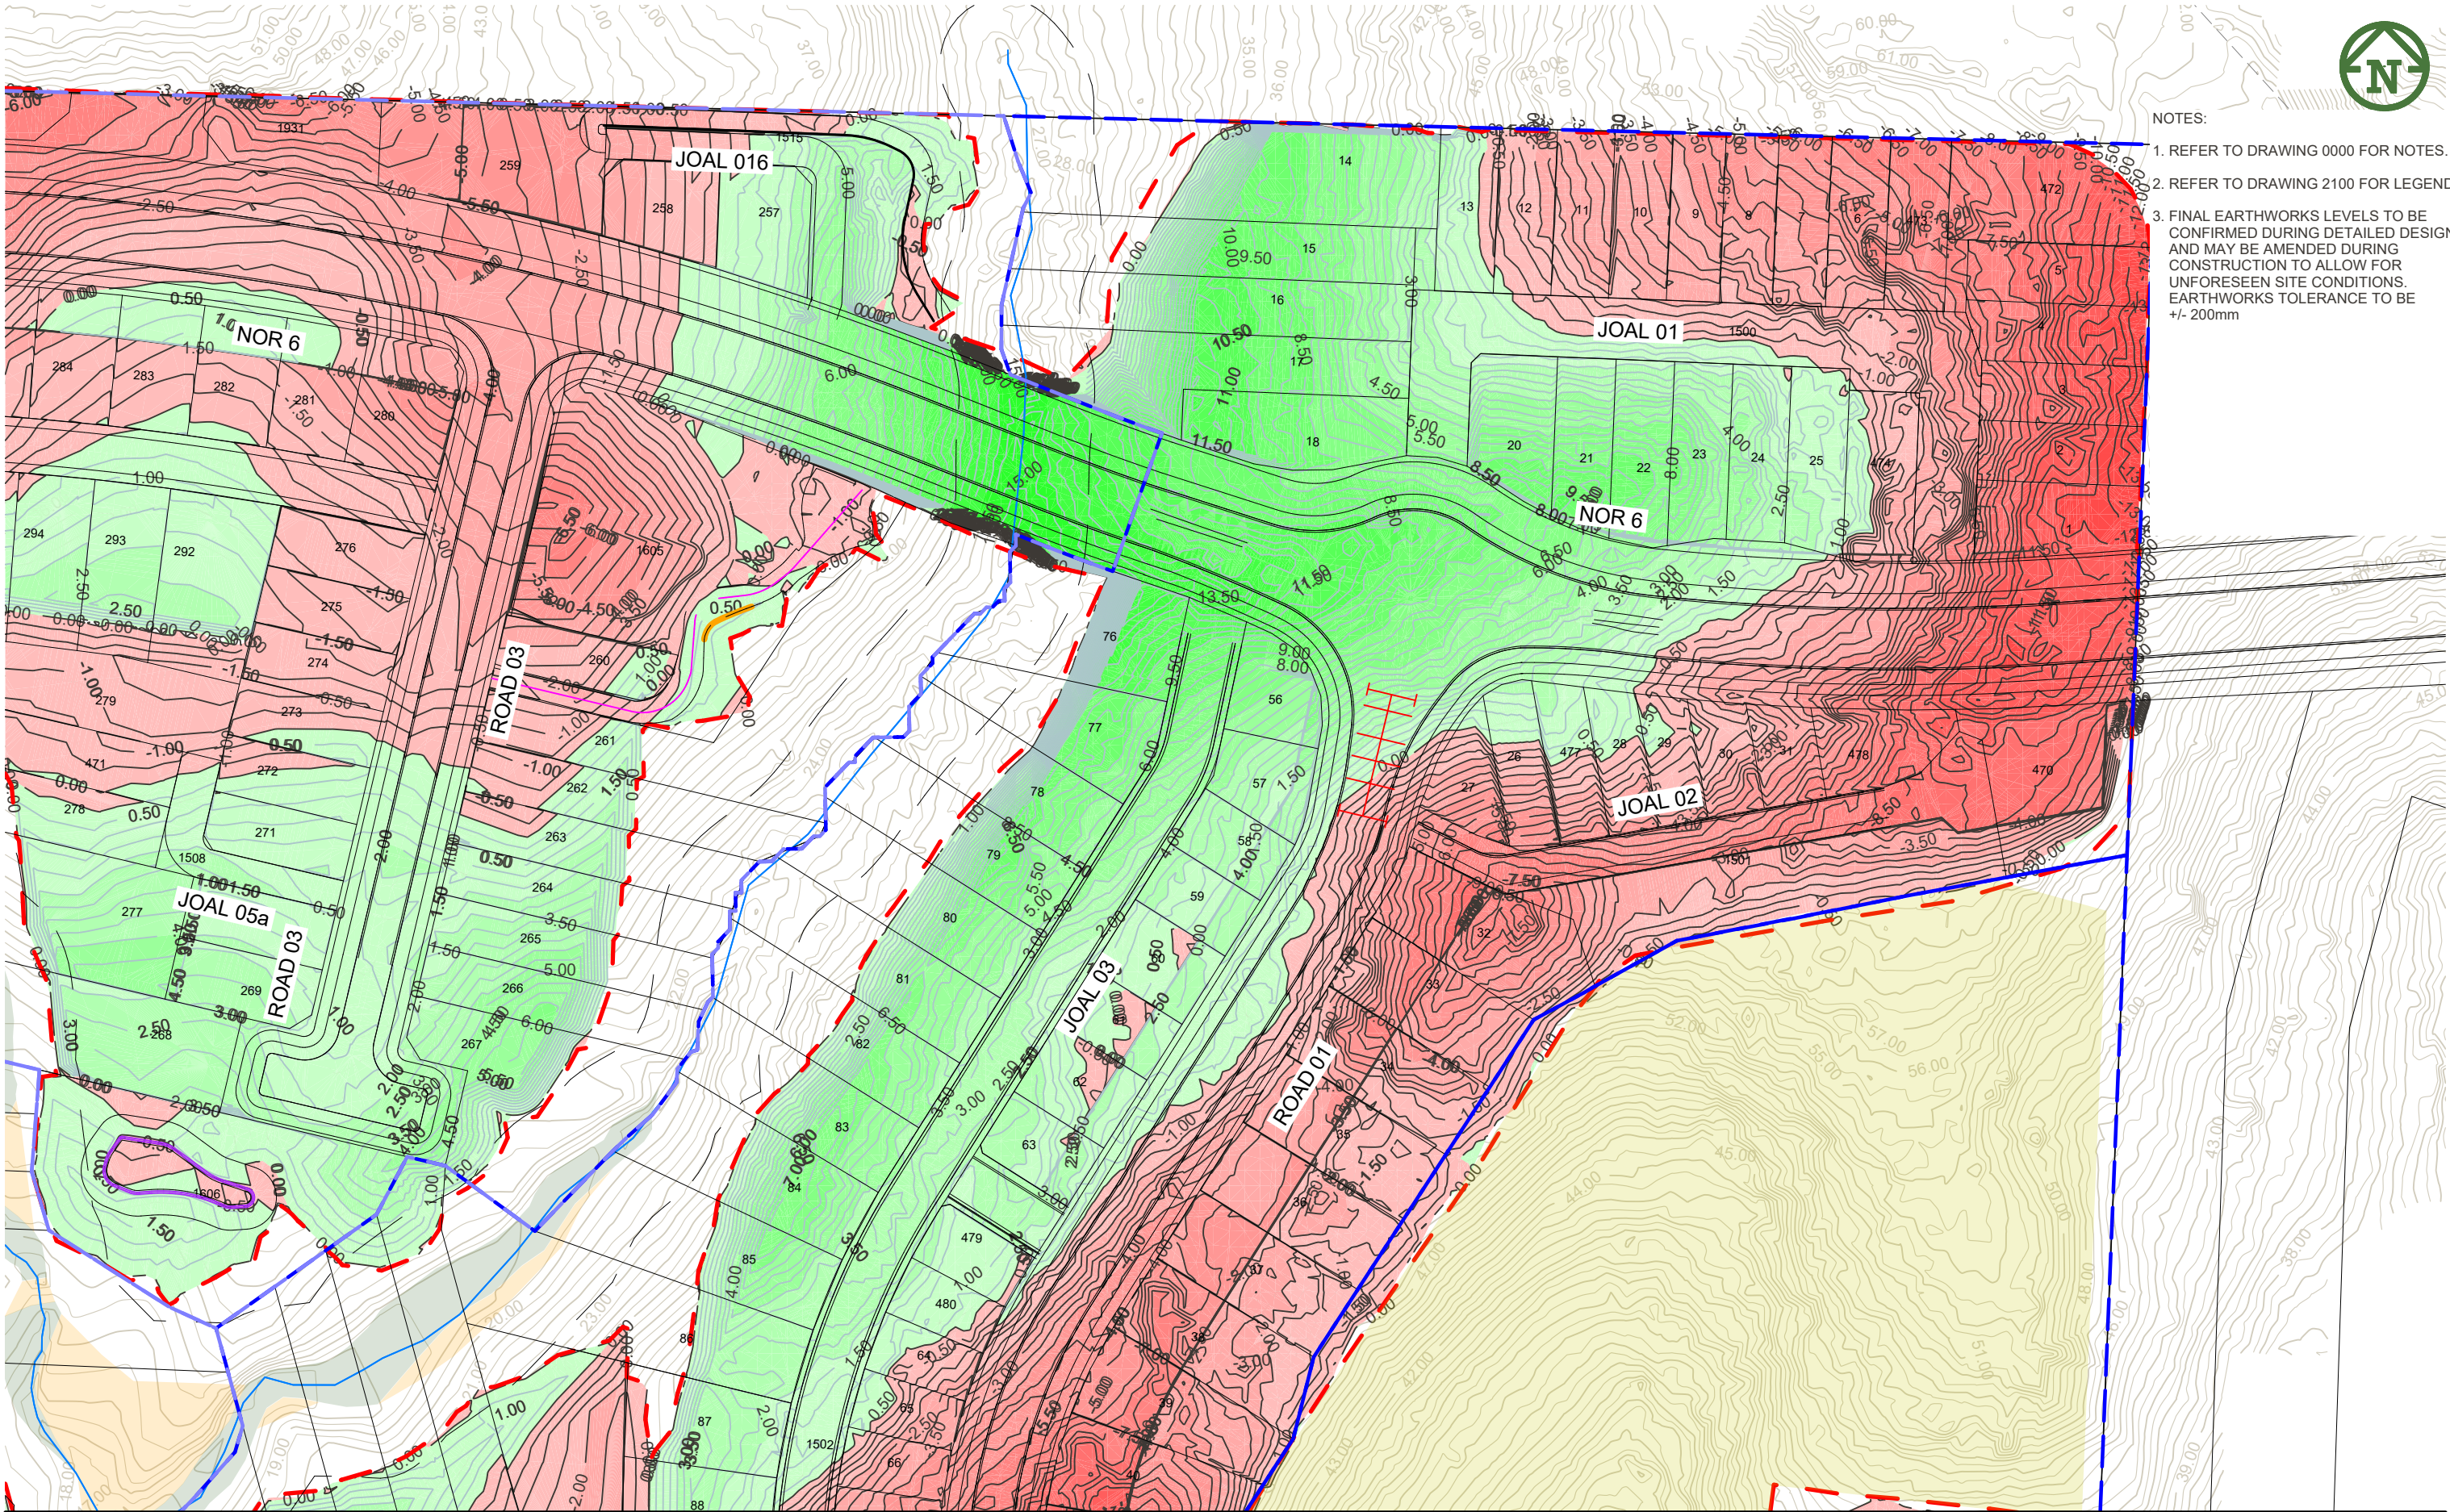

- NOTES:
1. REFER TO DRAWING 0000 FOR NOTES.
 2. REFER TO DRAWING 2100 FOR LEGEND.
 3. FINAL EARTHWORKS LEVELS TO BE CONFIRMED DURING DETAILED DESIGN, AND MAY BE AMENDED DURING CONSTRUCTION TO ALLOW FOR UNFORESEEN SITE CONDITIONS. EARTHWORKS TOLERANCE TO BE +/- 200mm

M	FOR RESOURCE CONSENT	PO	LV	JDK	21/05/2026
L	FOR RESOURCE CONSENT	ZW	PO	JDK	12/12/2025
K	FOR RESOURCE CONSENT	ZW			21/11/2025
J	FOR RESOURCE CONSENT	SJO			2/7/2025
I	FOR TENDER	MO	PO		15/05/2025
H	FOR CONSENT	PO	JK		5/2/2025
A	FIRST ISSUE				
REV	DESCRIPTION	DRN BY	CHK BY	APP BY	DATE




VINEWAY LIMITED

DELMORE
STAGE 1
53A, 53B & 55 RUSSELL RD
OREWA

EARTHWORKS
CUT/FILL CONTOURS
SHEET 3 OF 7

PURPOSE OF ISSUE:
FOR RESOURCE CONSENT
SCALE:
1:1000 @ A3
DO NOT SCALE
DRAWING NO:
3725-1-2103
REV:
M

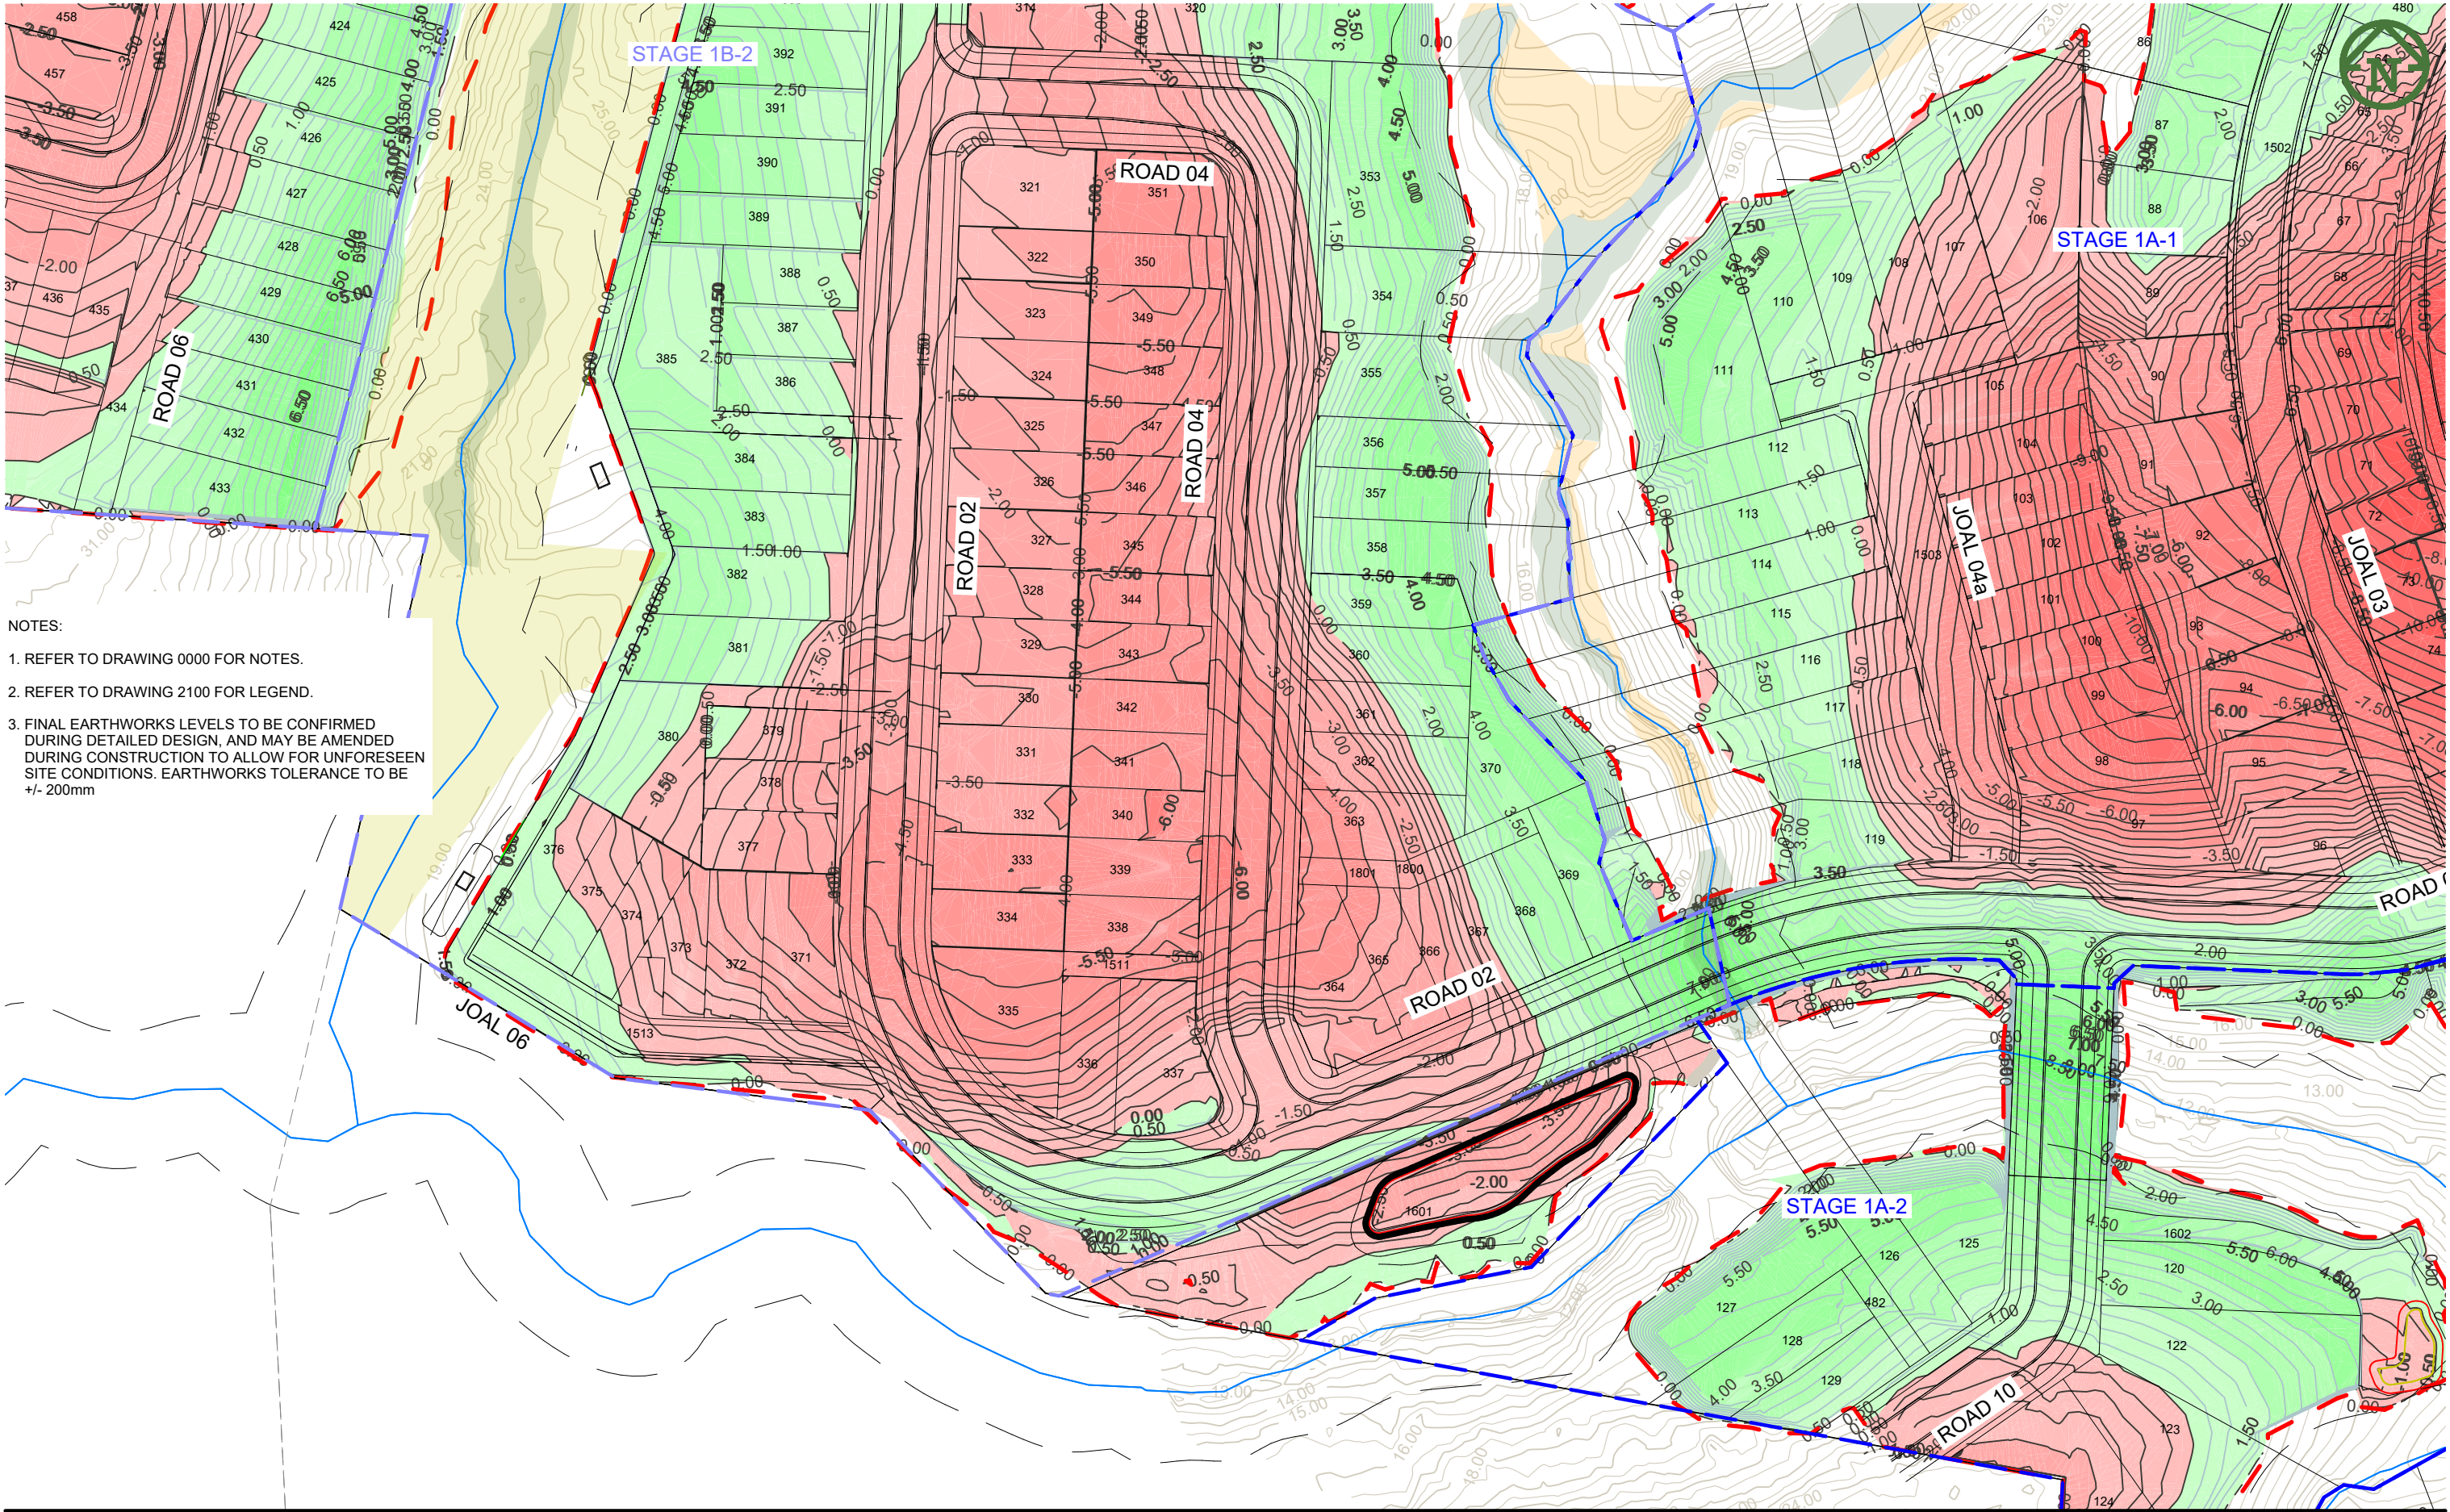

NOTES:

1. REFER TO DRAWING 0000 FOR NOTES.
2. REFER TO DRAWING 2100 FOR LEGEND.
3. FINAL EARTHWORKS LEVELS TO BE CONFIRMED DURING DETAILED DESIGN, AND MAY BE AMENDED DURING CONSTRUCTION TO ALLOW FOR UNFORESEEN SITE CONDITIONS. EARTHWORKS TOLERANCE TO BE +/- 200mm


M	FOR RESOURCE CONSENT	PO	LV	JDK	21/05/2026
L	FOR RESOURCE CONSENT	ZW	PO	JDK	12/12/2025
K	FOR RESOURCE CONSENT	ZW			21/11/2025
J	FOR RESOURCE CONSENT	SJO			2/7/2025
I	FOR TENDER	MO	PO		15/05/2025
H	FOR CONSENT	PO	JK		5/2/2025
A	FIRST ISSUE				
REV	DESCRIPTION	DRN BY	CHK BY	APP BY	DATE



CLIENT:	PROJECT:	TITLE:	PURPOSE OF ISSUE:
VINEWAY LIMITED	DELMORE STAGE 1	EARTHWORKS CUT/FILL CONTOURS	FOR RESOURCE CONSENT
	53A, 53B & 55 RUSSELL RD	SHEET 4 OF 7	SCALE:
	OREWA		1:1000 @ A3
			DO NOT SCALE
			DRAWING NO:
			3725-1-2104
			REV:
			M



- NOTES:
1. REFER TO DRAWING 0000 FOR NOTES.
 2. REFER TO DRAWING 2100 FOR LEGEND.
 3. FINAL EARTHWORKS LEVELS TO BE CONFIRMED DURING DETAILED DESIGN, AND MAY BE AMENDED DURING CONSTRUCTION TO ALLOW FOR UNFORESEEN SITE CONDITIONS. EARTHWORKS TOLERANCE TO BE +/- 200mm

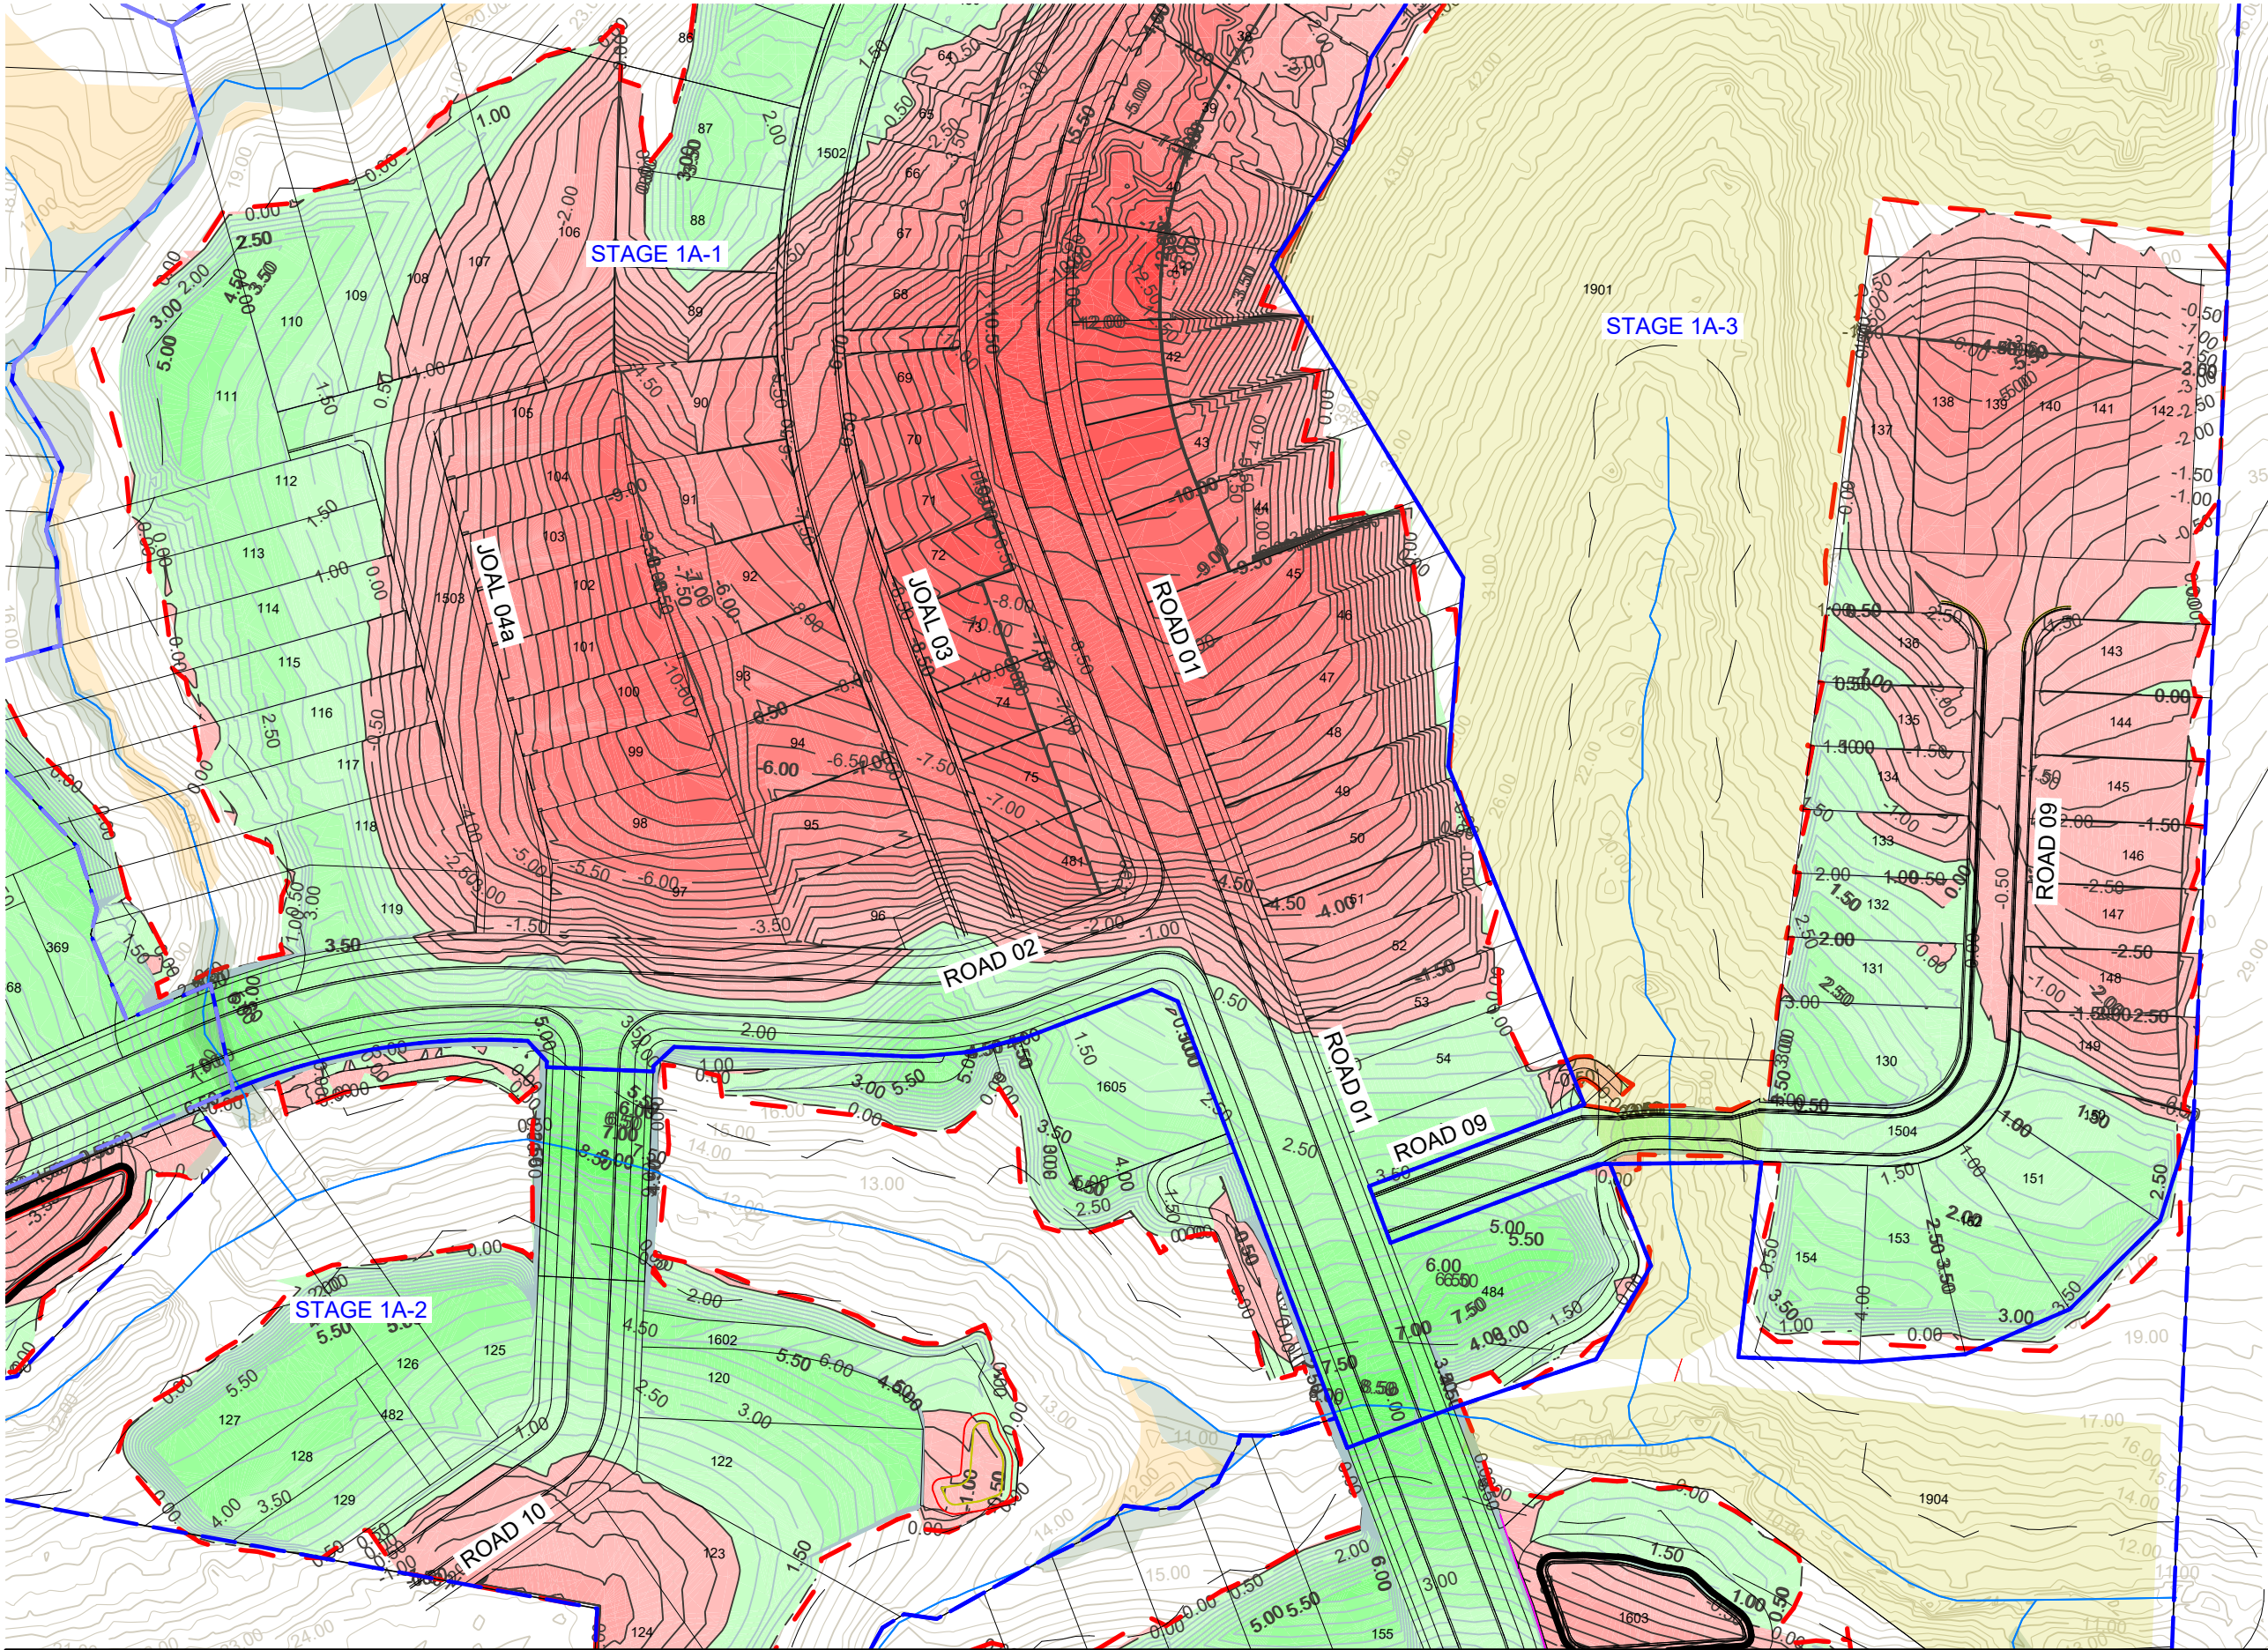

M	FOR RESOURCE CONSENT	PO	LV	JDK	21/05/2026
L	FOR RESOURCE CONSENT	ZW	PO	JDK	12/12/2025
K	FOR RESOURCE CONSENT	ZW			21/11/2025
J	FOR RESOURCE CONSENT	SJO			2/7/2025
I	FOR TENDER	MO	PO		15/05/2025
H	FOR CONSENT	PO	JK		5/2/2025
A	FIRST ISSUE				
REV	DESCRIPTION	DRN BY	CHK BY	APP BY	DATE



VINEWAY LIMITED


DELMORE
STAGE 1
53A, 53B & 55 RUSSELL RD
OREWA

EARTHWORKS
CUT/FILL CONTOURS
SHEET 5 OF 7

PURPOSE OF ISSUE:
FOR RESOURCE CONSENT

SCALE:
1:1000 @ A3
DO NOT SCALE

DRAWING NO: **3725-1-2105** REV: **M**

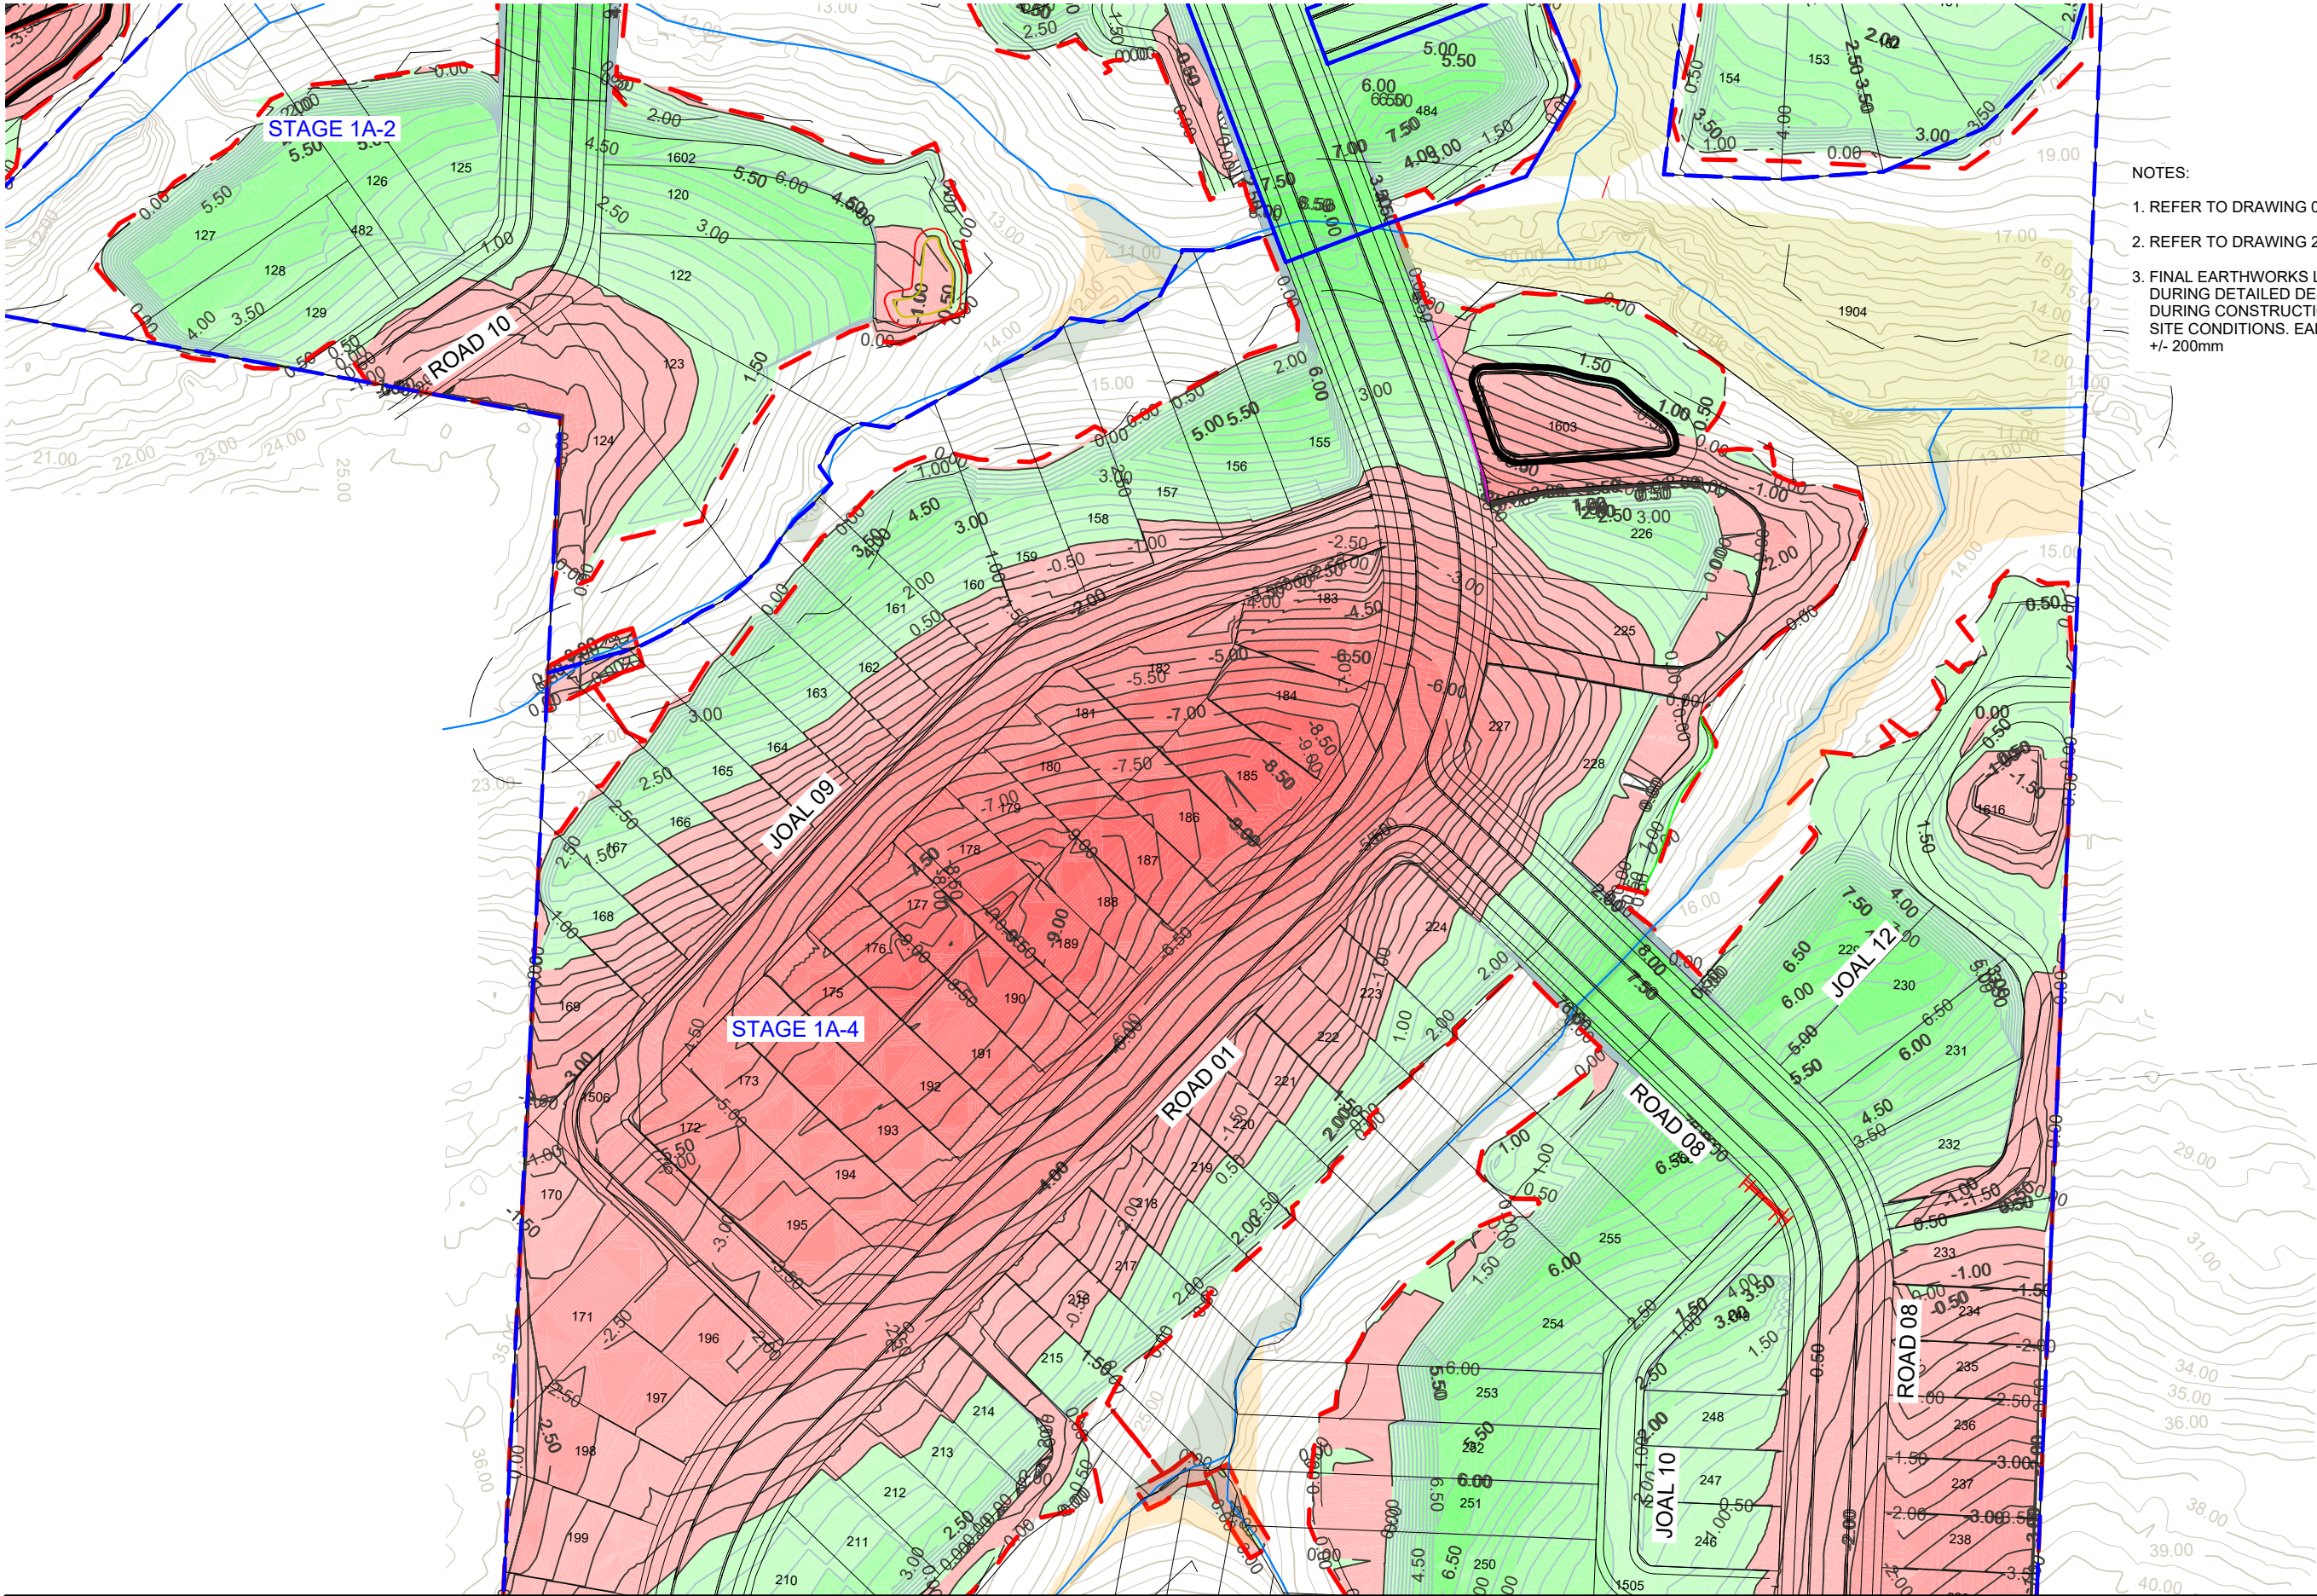

- NOTES:
1. REFER TO DRAWING 0000 FOR NOTES.
 2. REFER TO DRAWING 2100 FOR LEGEND.
 3. FINAL EARTHWORKS LEVELS TO BE CONFIRMED DURING DETAILED DESIGN, AND MAY BE AMENDED DURING CONSTRUCTION TO ALLOW FOR UNFORESEEN SITE CONDITIONS. EARTHWORKS TOLERANCE TO BE +/- 200mm

M	FOR RESOURCE CONSENT	PO	LV	JDK	21/05/2026
L	FOR RESOURCE CONSENT	ZW	PO	JDK	12/12/2025
K	FOR RESOURCE CONSENT	ZW			21/11/2025
J	FOR RESOURCE CONSENT	SJO			2/7/2025
I	FOR TENDER	MO	PO		15/05/2025
H	FOR CONSENT	PO	JK		5/2/2025
A	FIRST ISSUE				
REV	DESCRIPTION	DRN BY	CHK BY	APP BY	DATE




CLIENT:	PROJECT:	TITLE:	PURPOSE OF ISSUE:
VINEWAY LIMITED	DELMORE STAGE 1 53A, 53B & 55 RUSSELL RD OREWA	EARTHWORKS CUT/FILL CONTOURS SHEET 6 OF 7	FOR RESOURCE CONSENT
			SCALE: 1:1000 @ A3 DO NOT SCALE
			DRAWING NO: 3725-1-2106
			REV: M



NOTES:

1. REFER TO DRAWING 0000 FOR NOTES.
2. REFER TO DRAWING 2100 FOR LEGEND.
3. FINAL EARTHWORKS LEVELS TO BE CONFIRMED DURING DETAILED DESIGN, AND MAY BE AMENDED DURING CONSTRUCTION TO ALLOW FOR UNFORESEEN SITE CONDITIONS. EARTHWORKS TOLERANCE TO BE +/- 200mm

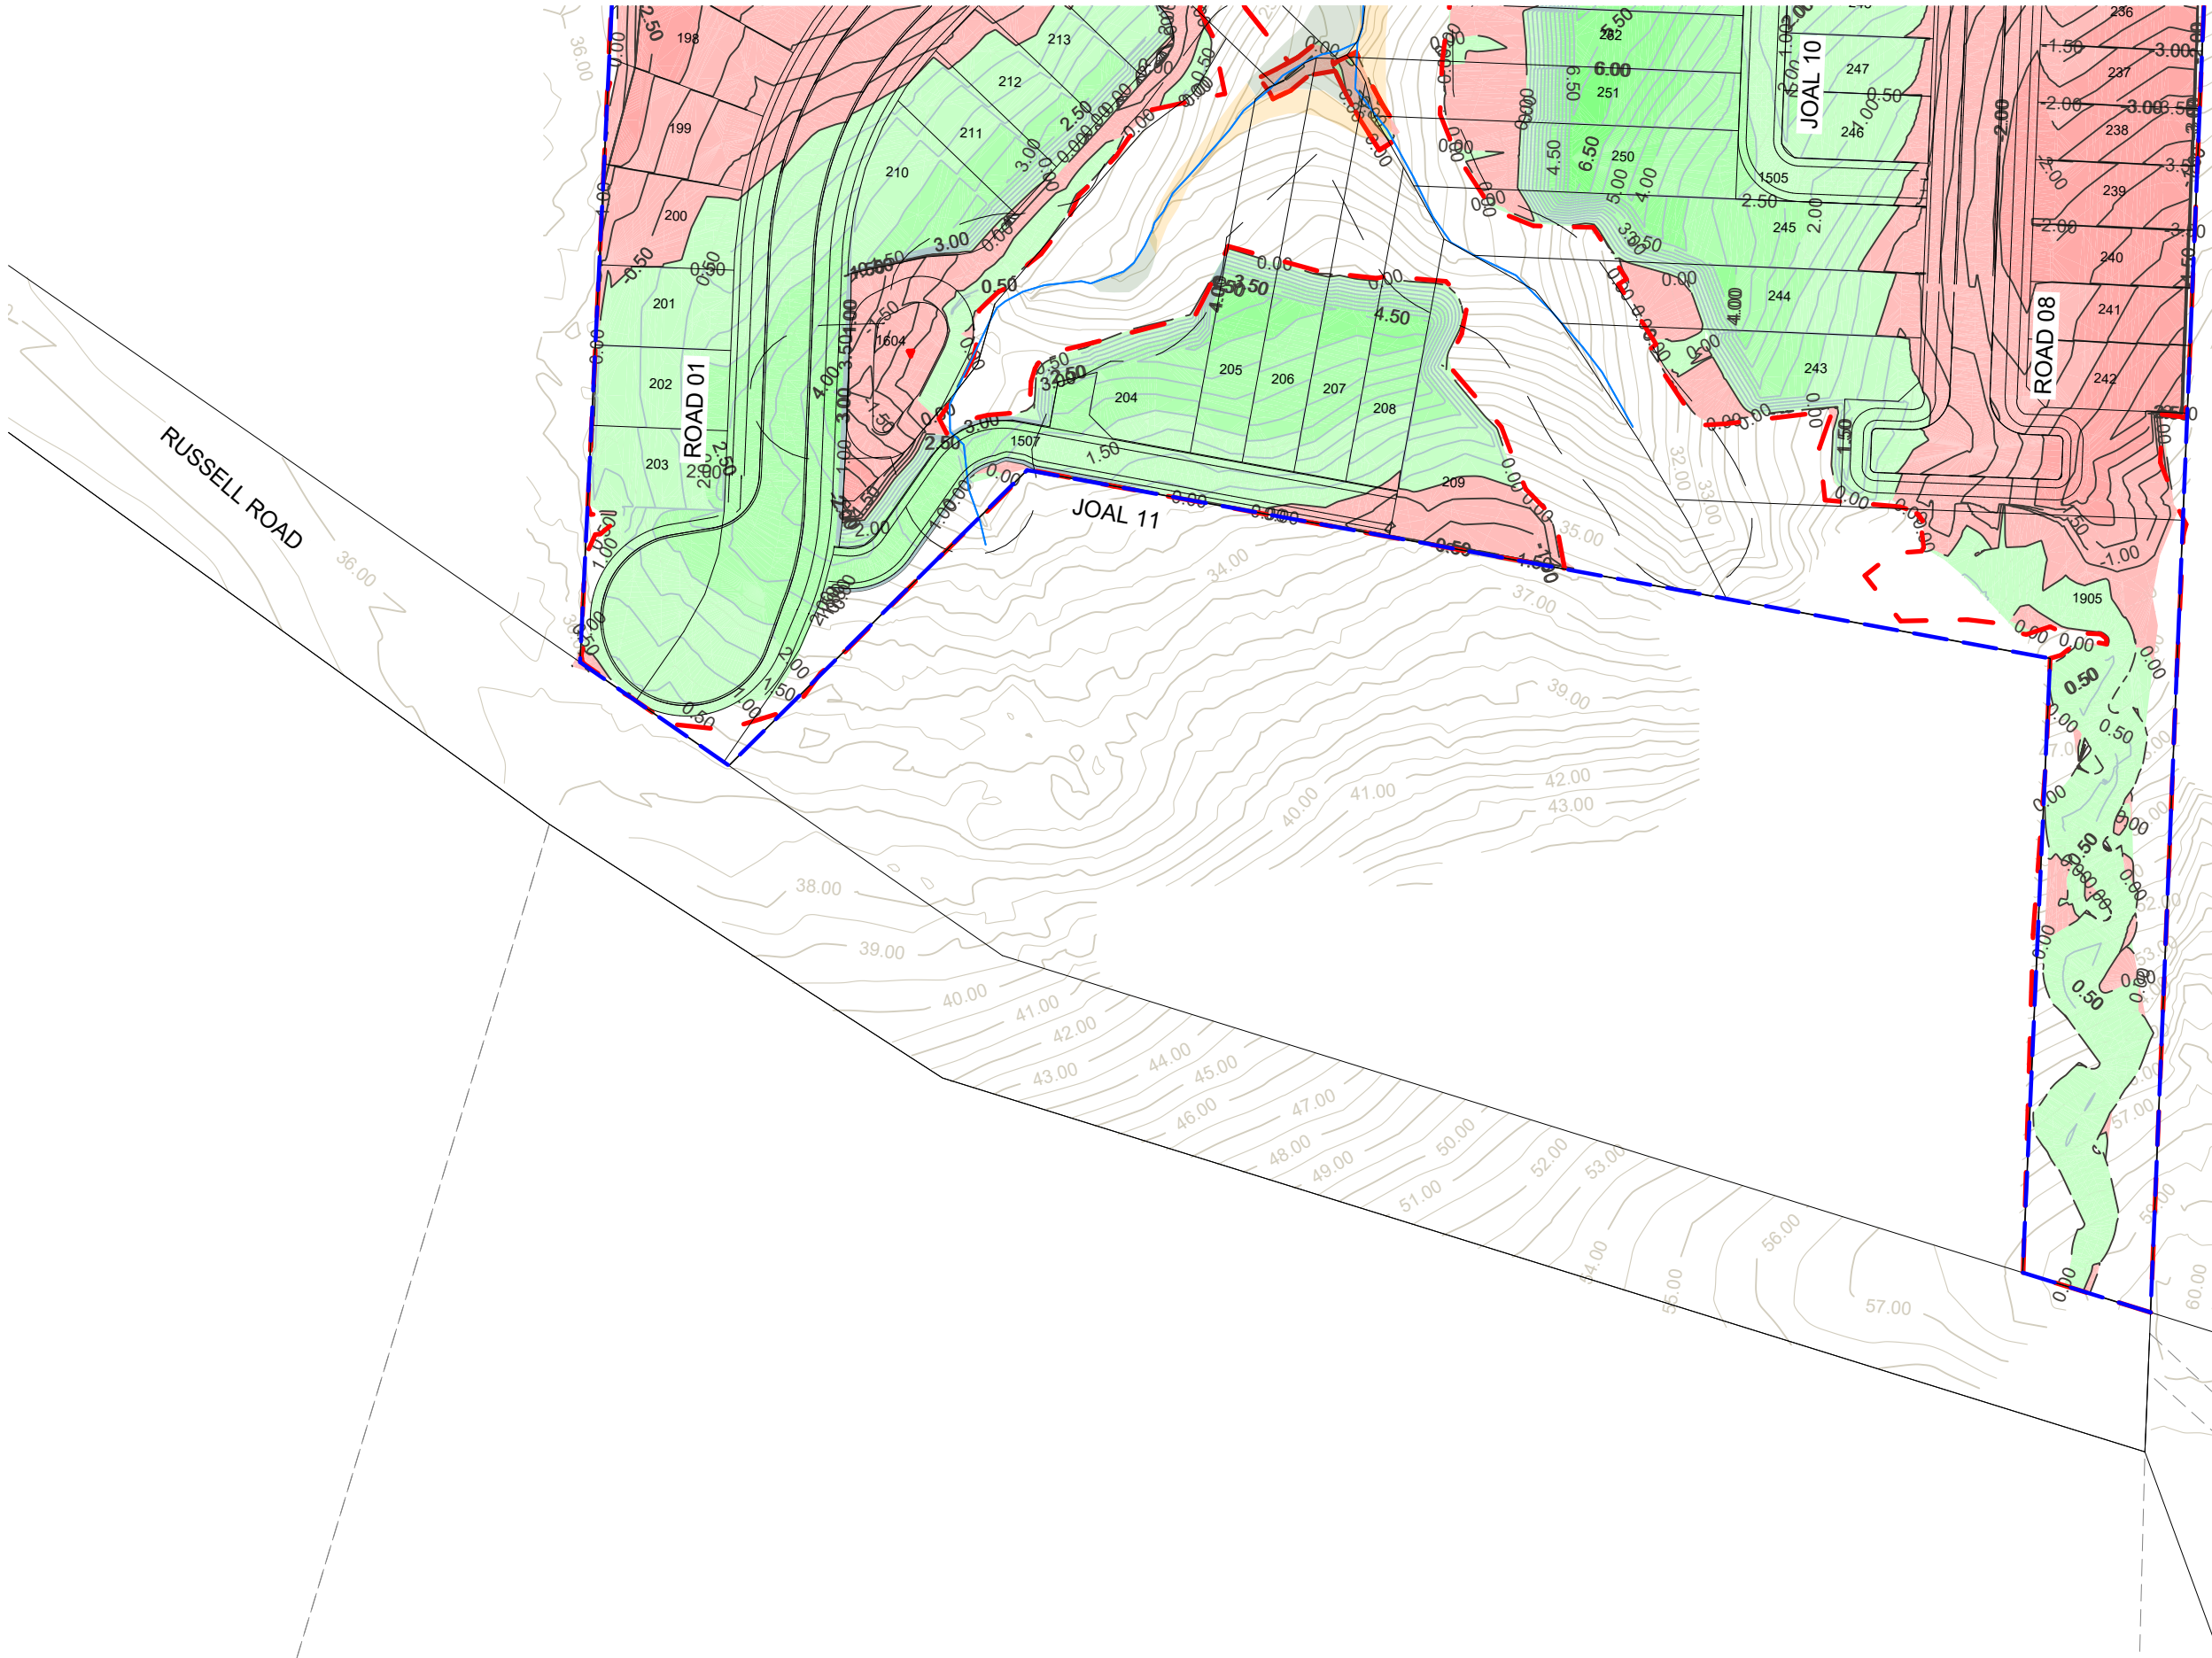

M	FOR RESOURCE CONSENT	PO	LV	JDK	21/05/2026
L	FOR RESOURCE CONSENT	ZW	PO	JDK	12/12/2025
K	FOR RESOURCE CONSENT	ZW			21/11/2025
J	FOR RESOURCE CONSENT	SJO			2/7/2025
I	FOR TENDER	MO	PO		15/05/2025
H	FOR CONSENT	PO	JK		5/2/2025
A	FIRST ISSUE				
REV	DESCRIPTION	DRN BY	CHK BY	APP BY	DATE

PLOT DATE Mon May 25 09:03:17 2026

WWW.MCKENZIEANDCO.CO.NZ

THIS DRAWING IS SOLELY FOR USE BY THE CLIENT ON THIS PROJECT ONLY. NO LIABILITY IS ACCEPTED IN ITS USE BY ANY OTHER ENTITY OR FOR ANY OTHER PURPOSE



MCKENZIE & CO.

CLIENT:

VINEWAY LIMITED

PROJECT:

DELMORE
STAGE 1
53A, 53B & 55 RUSSELL RD
OREWA

TITLE:

EARTHWORKS
CUT/FILL CONTOURS
SHEET 7 OF 7

PURPOSE OF ISSUE:

FOR RESOURCE CONSENT

SCALE:

1:1000 @ A3

DO NOT SCALE

DRAWING NO:

3725-1-2107

REV:

M

c:\12d5\data\MCKF501\3725 Delmore - 53A, 53B & 55 Russell Road, Orewa, Delmore_4684\06_Engineering Design\6.4.12d\Stage 1 Plotting Earthworks\2dmodel Stage 1 Plotting Earthworks