

LEGEND

	Legal site boundary (approx. 506.85ha)		Watercourses external to site		Existing 11kv powerline (4m offset from centre of line)
	10m Boundary setback (perimeter track to be included in setback where necessary)		Intermittent stream		Existing 220kv National Grid line
	1m contour		Permanent stream		12m National Grid setback
	Existing non-residential building		Stream riparian setback - 5m		Existing access
	Existing residential dwelling		Stream riparian setback - 10m		Potential access
	Existing building to be removed		Stream riparian setback - 20m		District plan designation
	Land owner retention areas		Natural inland wetlands		Site flood risk constraints area - 0.5% AEP (HIGH)
	Existing vegetation		Existing farm dams		Identified HAIL locations
	Existing vegetation to be retained		Natural inland wetland setback - 10m		Potential solar development area
	Existing native vegetation - must be retained				
	Existing vegetation to be removed				
	Anticipated proposed native revegetation				
	Anticipated proposed native specimen tree				
	Anticipated proposed exotic specimen tree				

FINAL

Copyright: This document and the copyright in this document remains the property of SLR Consulting NZ. The contents of this document may not be reproduced either in whole or in part by any means without prior consent of SLR Consulting NZ.




RANGITIKEI SOLAR FARM

MASTER LEGEND

SLR Project No:	Site Address:	Client:
810.032031.00001	Calico Line, Colemans Road, Tutaenui Road, Marton	FRV

Date:
11/05/2026

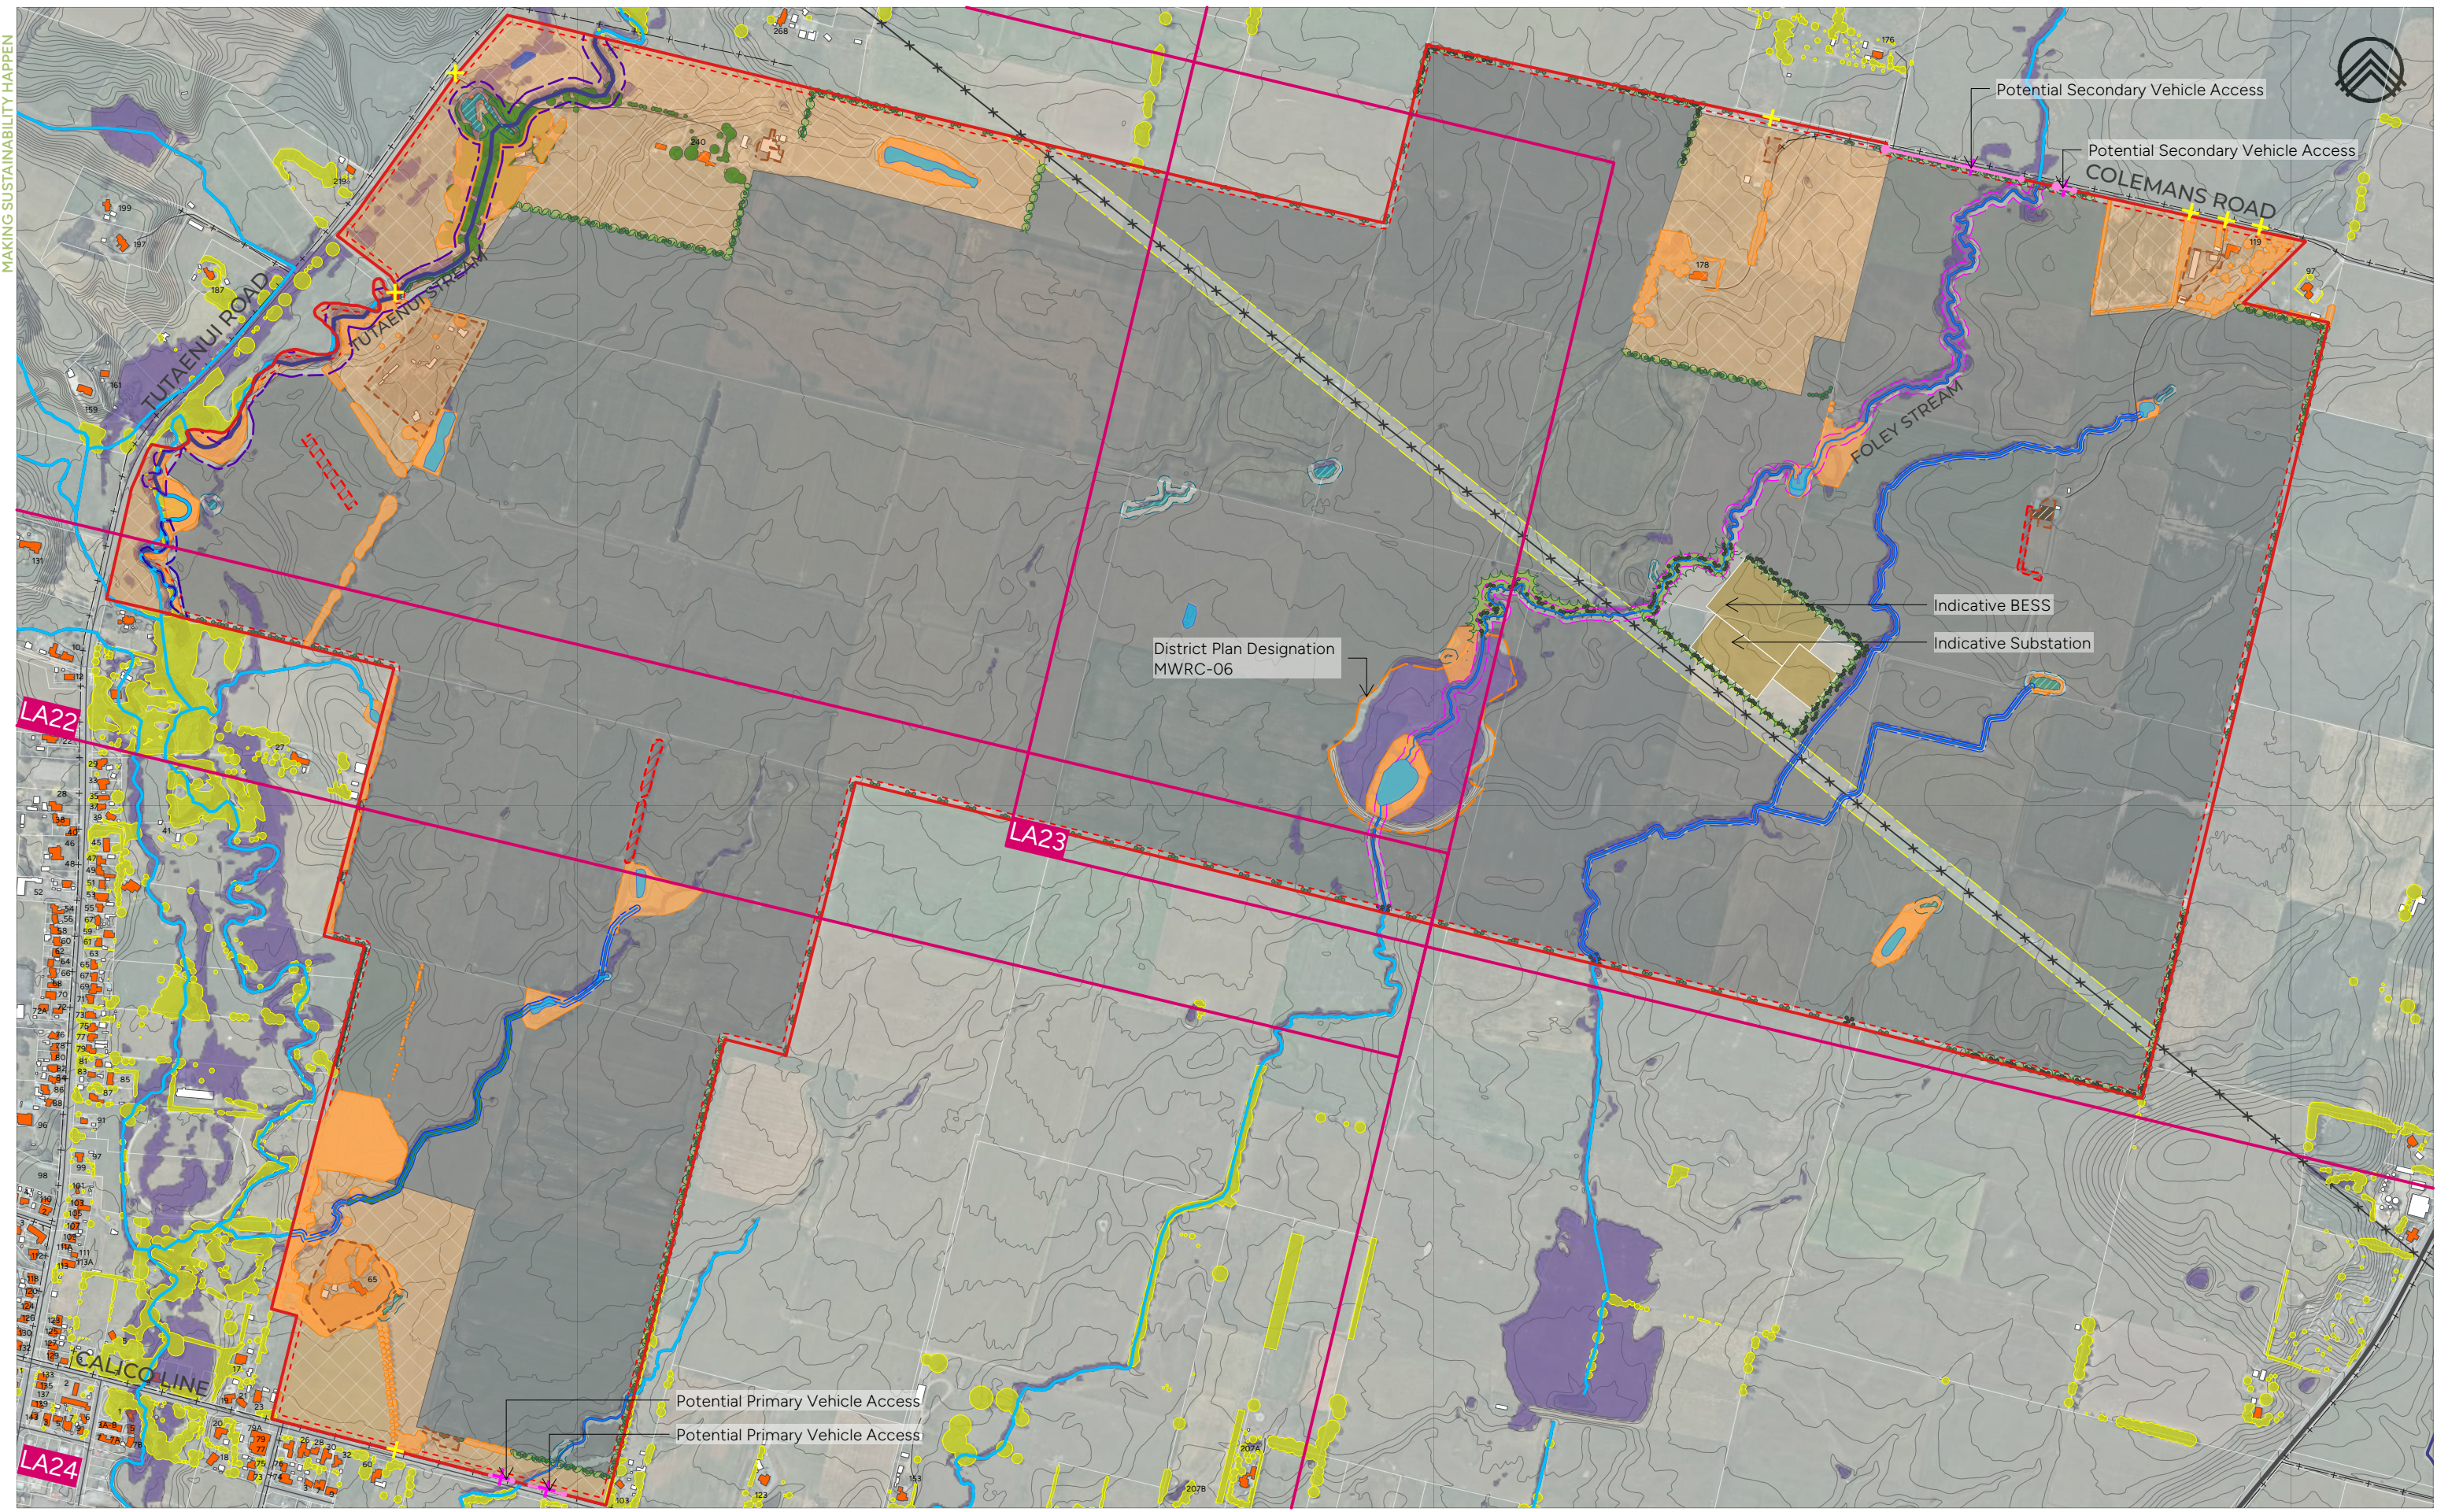

FINAL


Copyright: This document and the copyright in this document remains the property of SLR Consulting NZ. The contents of this document may not be reproduced either in whole or in part by any means without prior consent of SLR Consulting NZ.




RANGITIKEI SOLAR FARM
INDICATIVE LAYOUT PLAN

SLR Project No: 810.032031.00001 Site Address: Calico Line, Coleman's Road, Tutaenui Road, Marton Client: FRV

Date: 11/05/2026
A3 Scale: 1:10,000

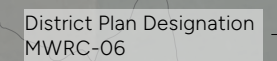

LA22

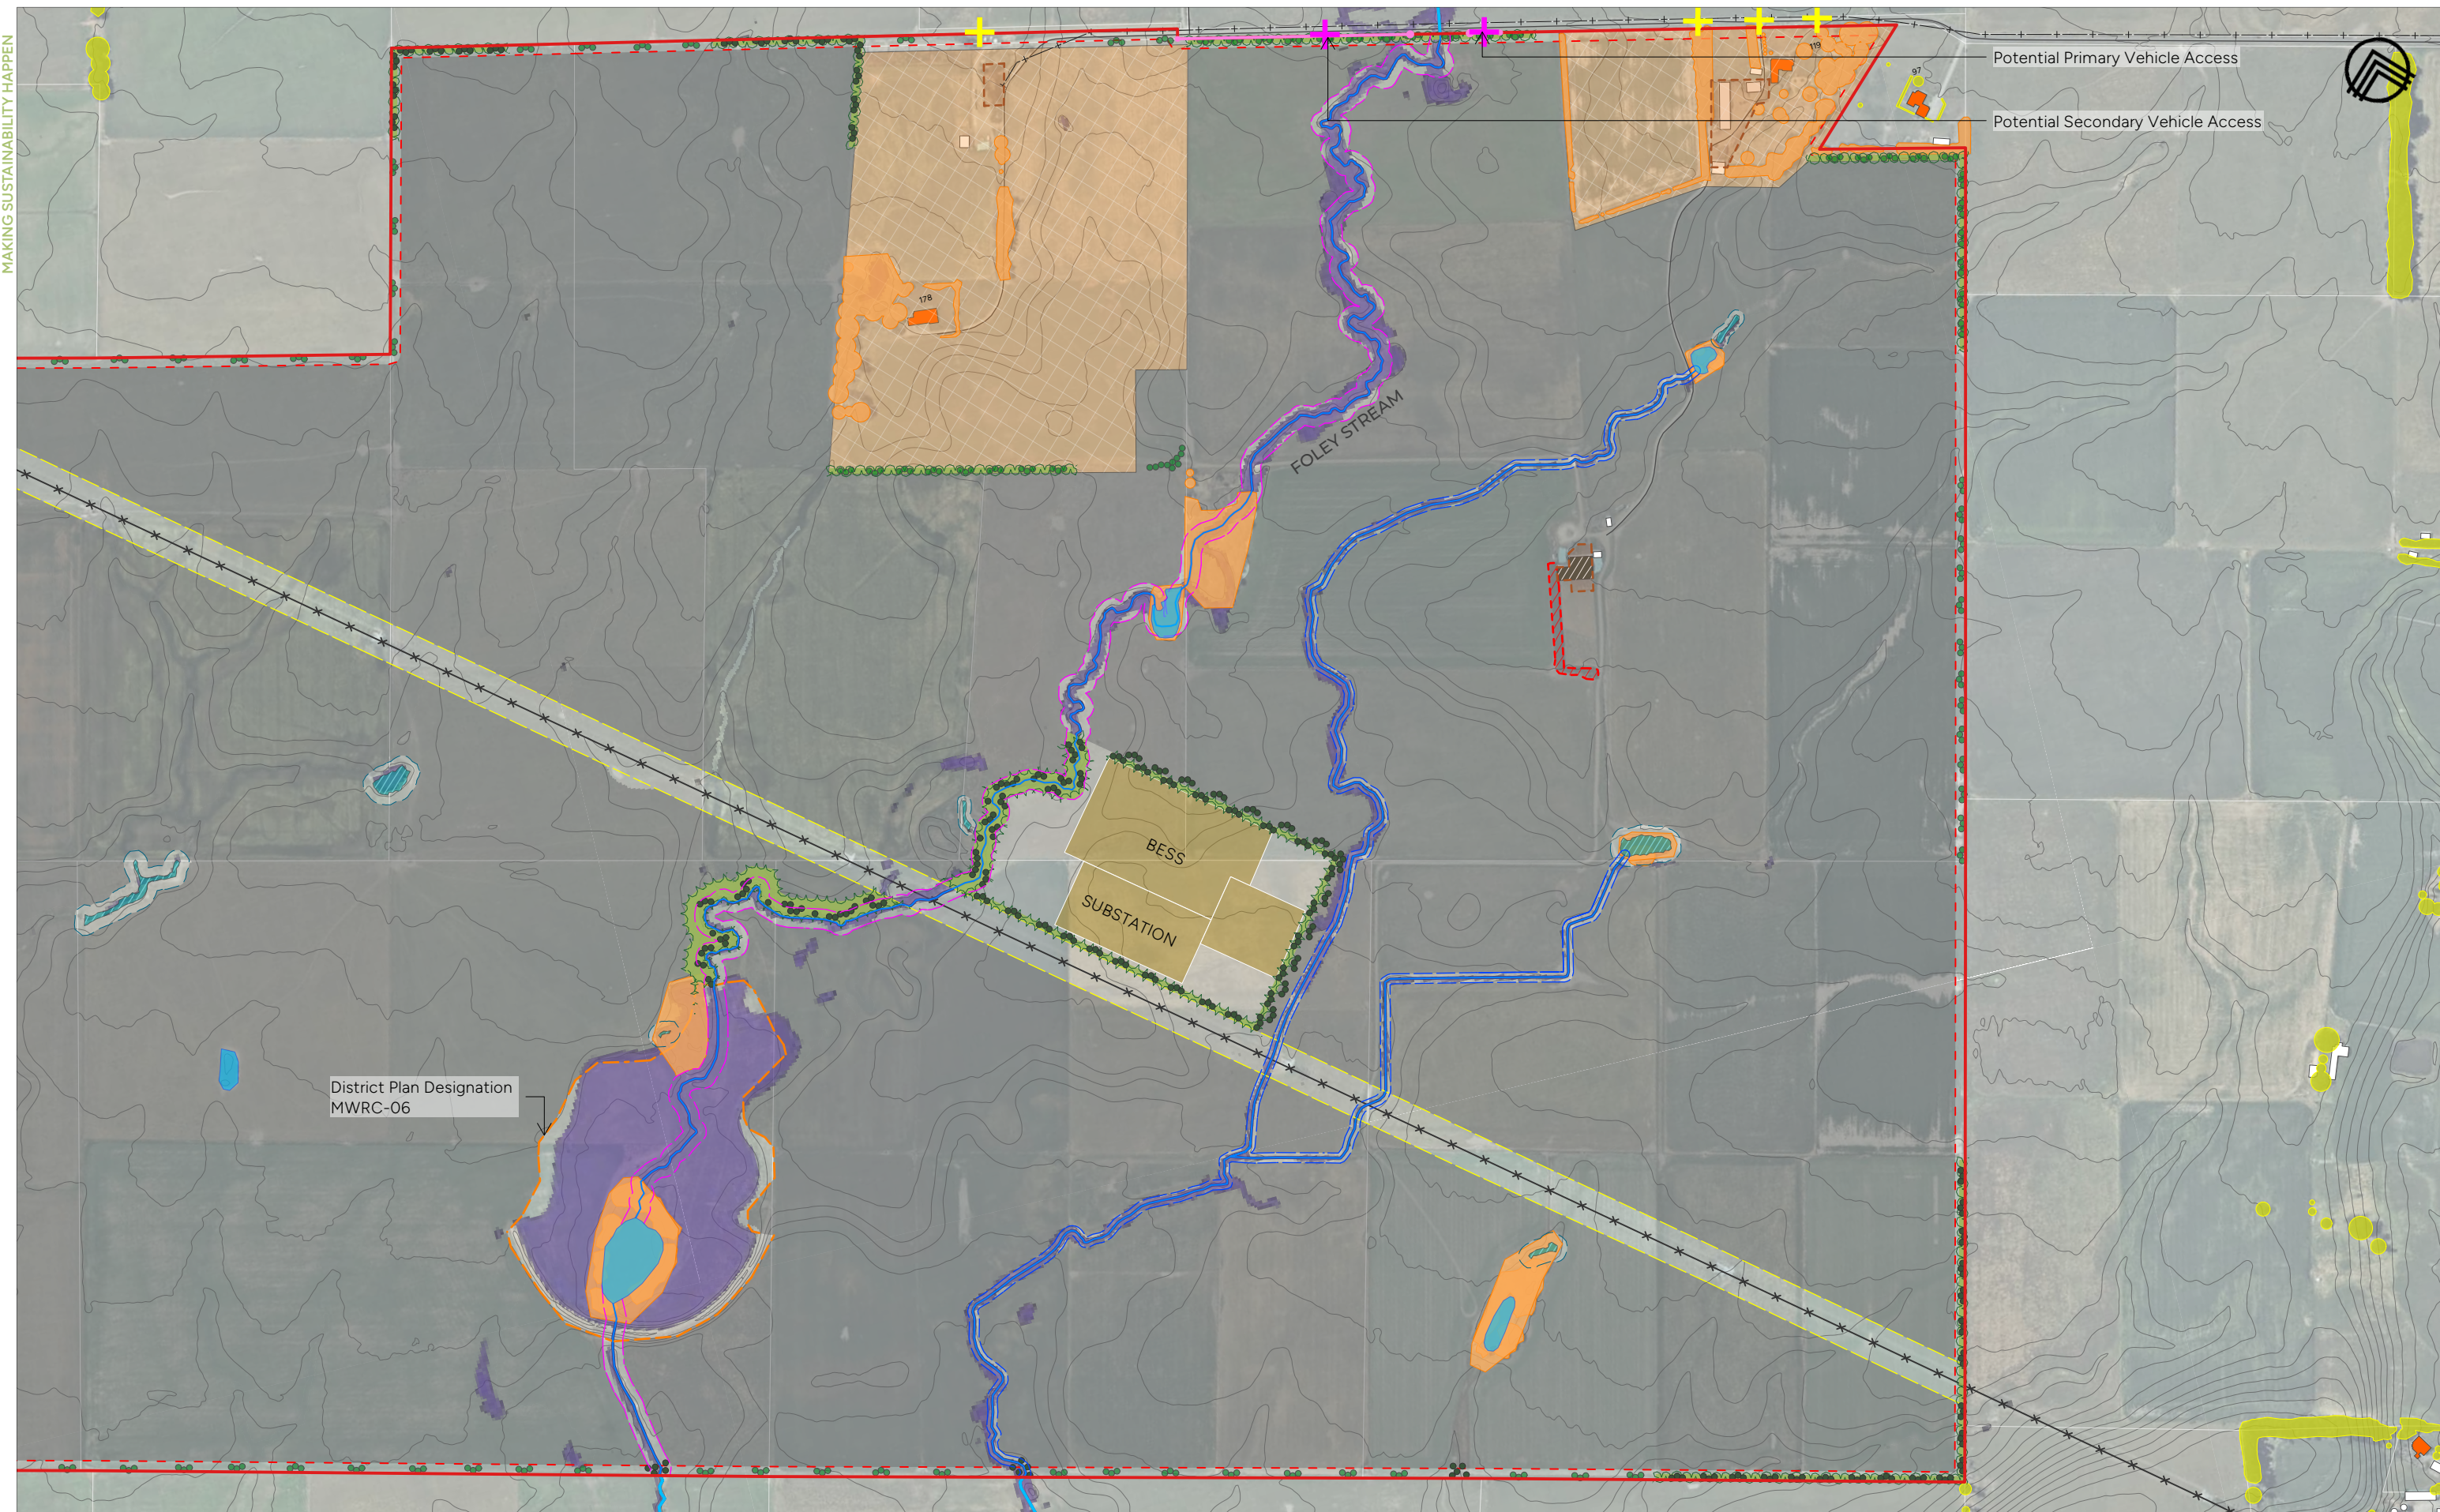

FINAL

Copyright: This document and the copyright in this document remains the property of SLR Consulting NZ. The contents of this document may not be reproduced either in whole or in part by any means without prior consent of SLR Consulting NZ.




RANGITIKEI SOLAR FARM
INDICATIVE LAYOUT - INSET 2

SLR Project No: 810.032031.00001 Site Address: Calico Line, Colemans Road, Tutaenui Road, Marton Client: FRV

Date: 11/05/2026
A3 Scale: 1:6,000

LA23

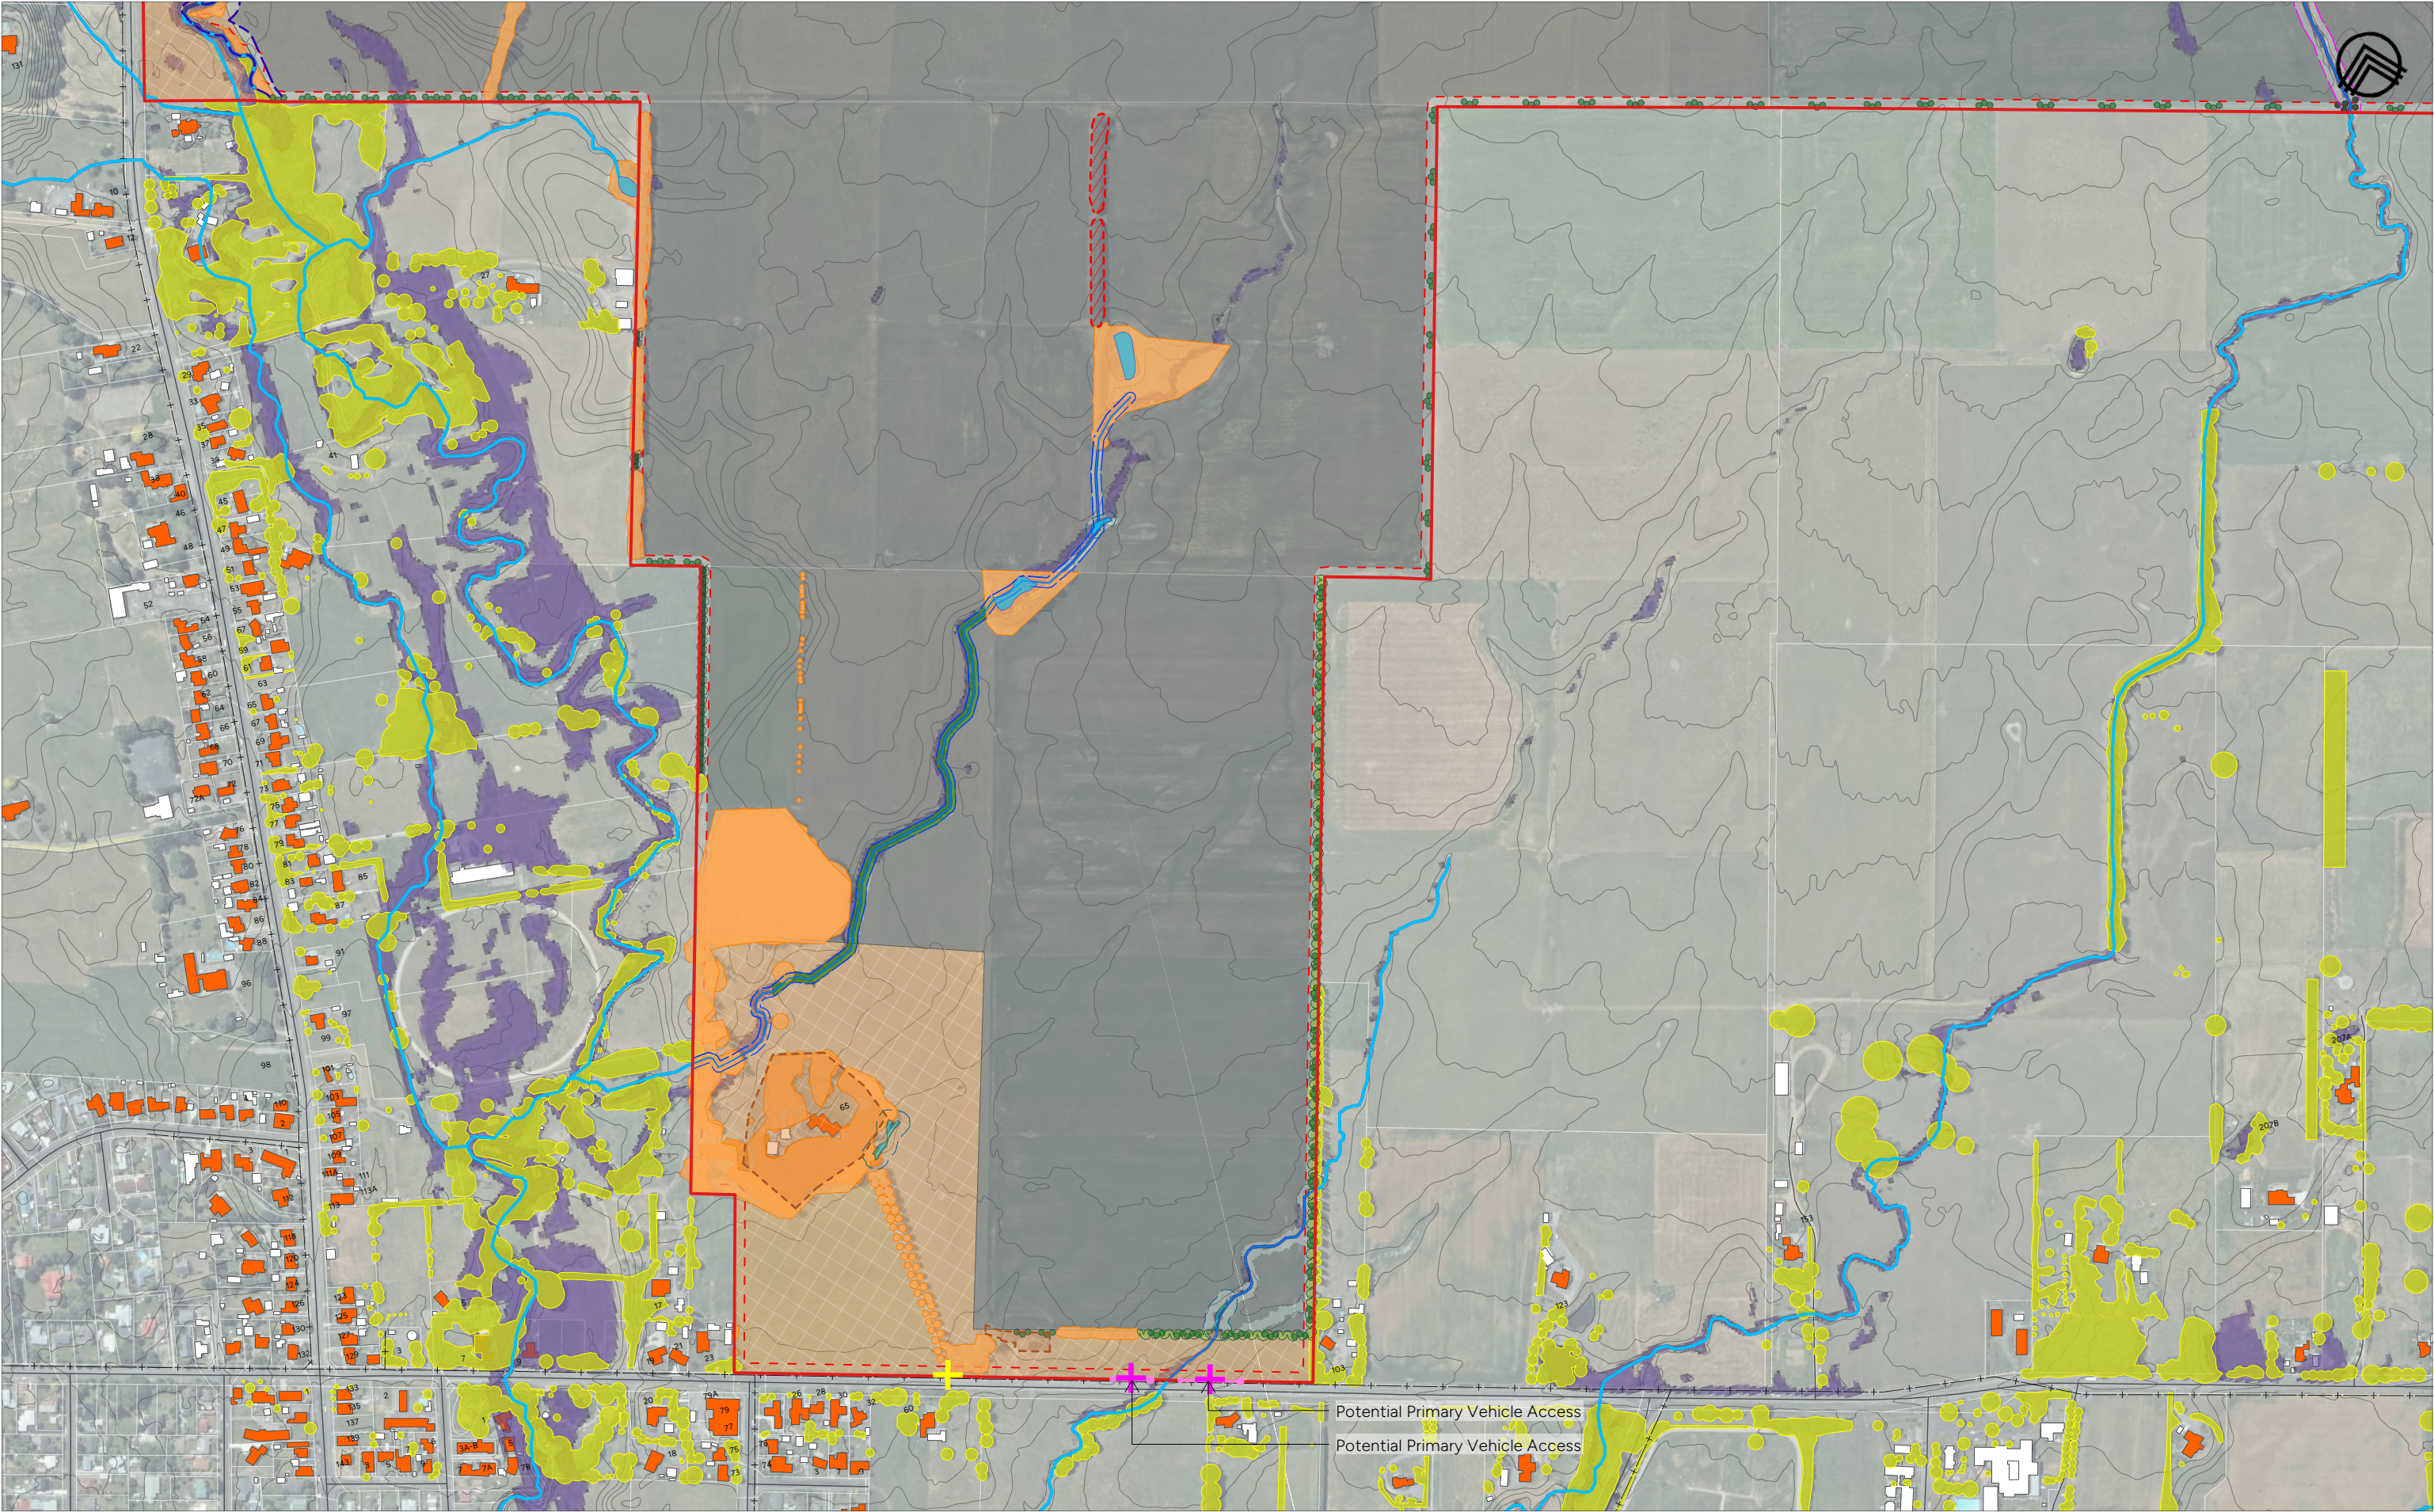

FINAL

Copyright: This document and the copyright in this document remains the property of SLR Consulting NZ. The contents of this document may not be reproduced either in whole or in part by any means without prior consent of SLR Consulting NZ.



RANGITIKEI SOLAR FARM
INDICATIVE LAYOUT - INSET 3

SLR Project No: 810.032031.00001 Site Address: Calico Line, Colemans Road, Tutaenui Road, Marton Client: FRV

Date: 11/05/2026
A3 Scale: 1:6,000

LA24