APPENDIX G (PLANS): SUBSTANTIVE APPLICATION APPENDIX L6C

DRAFT

© Glasson Huxtable Ltd



1:25,000

0 200 400 600 800 1000 1500 2000M

GLASSON HUXTABLE
LANDSCAPE ARCHITECTS

BARRYTOWN PRIVATE DWELLING PROPERTY PARCELS

BARRYTOWN SHEET LAYOUT

PROJECT NUMBER	REVISION	SCALE:	DESIGN: GHLA	APPVD: MH
2410	A	1 :25000 @ A3	DRAWN: MH	DATE: 09/02/26

© Glasson Huxtable Ltd



GLASSON HUXTABLE
LANDSCAPE ARCHITECTS

BARRYTOWN PRIVATE DWELLING PROPERTY PARCELS

BARRYTOWN VIEWPOINT
SHEET 2

PROJECT NUMBER	REVISION	SCALE:		DESIGN: GHLA	APPVD: MH
2410	A	1 :5000 @ A3	1 :2500 @ A1	DRAWN: MH	DATE: 09/02/26

© Glasson Huxtable Ltd



GLASSON HUXTABLE LANDSCAPE ARCHITECTS

BARRYTOWN PRIVATE DWELLING PROPERTY PARCELS

BARRYTOWN VIEWPOINT SHEET 3

PROJECT NUMBER	REVISION	SCALE:		DESIGN: GHLA	APPVD: MH
2410	A	1 :5000 @ A3	1 :2500 @ A1	DRAWN: MH	DATE: 09/02/26

© Glasson Huxtable Ltd



GLASSON HUXTABLE
LANDSCAPE ARCHITECTS

BARRYTOWN PRIVATE DWELLING PROPERTY PARCELS

BARRYTOWN VIEWPOINT
SHEET 6

PROJECT NUMBER	REVISION	SCALE:		DESIGN: GHLA	APPVD: MH
2410	A	1 :5000 @ A3	1 :2500 @ A1	DRAWN: MH	DATE: 09/02/26

© Glasson Huxtable Ltd




GLASSON HUXTABLE
LANDSCAPE ARCHITECTS

BARRYTOWN PRIVATE DWELLING PROPERTY PARCELS

BARRYTOWN VIEWPOINT
SHEET 7

PROJECT NUMBER	REVISION	SCALE:		DESIGN: GHLA	APPVD: MH
2410	A	1 :5000 @ A3	1 :2500 @ A1	DRAWN: MH	DATE: 09/02/26

© Glasson Huxtable Ltd

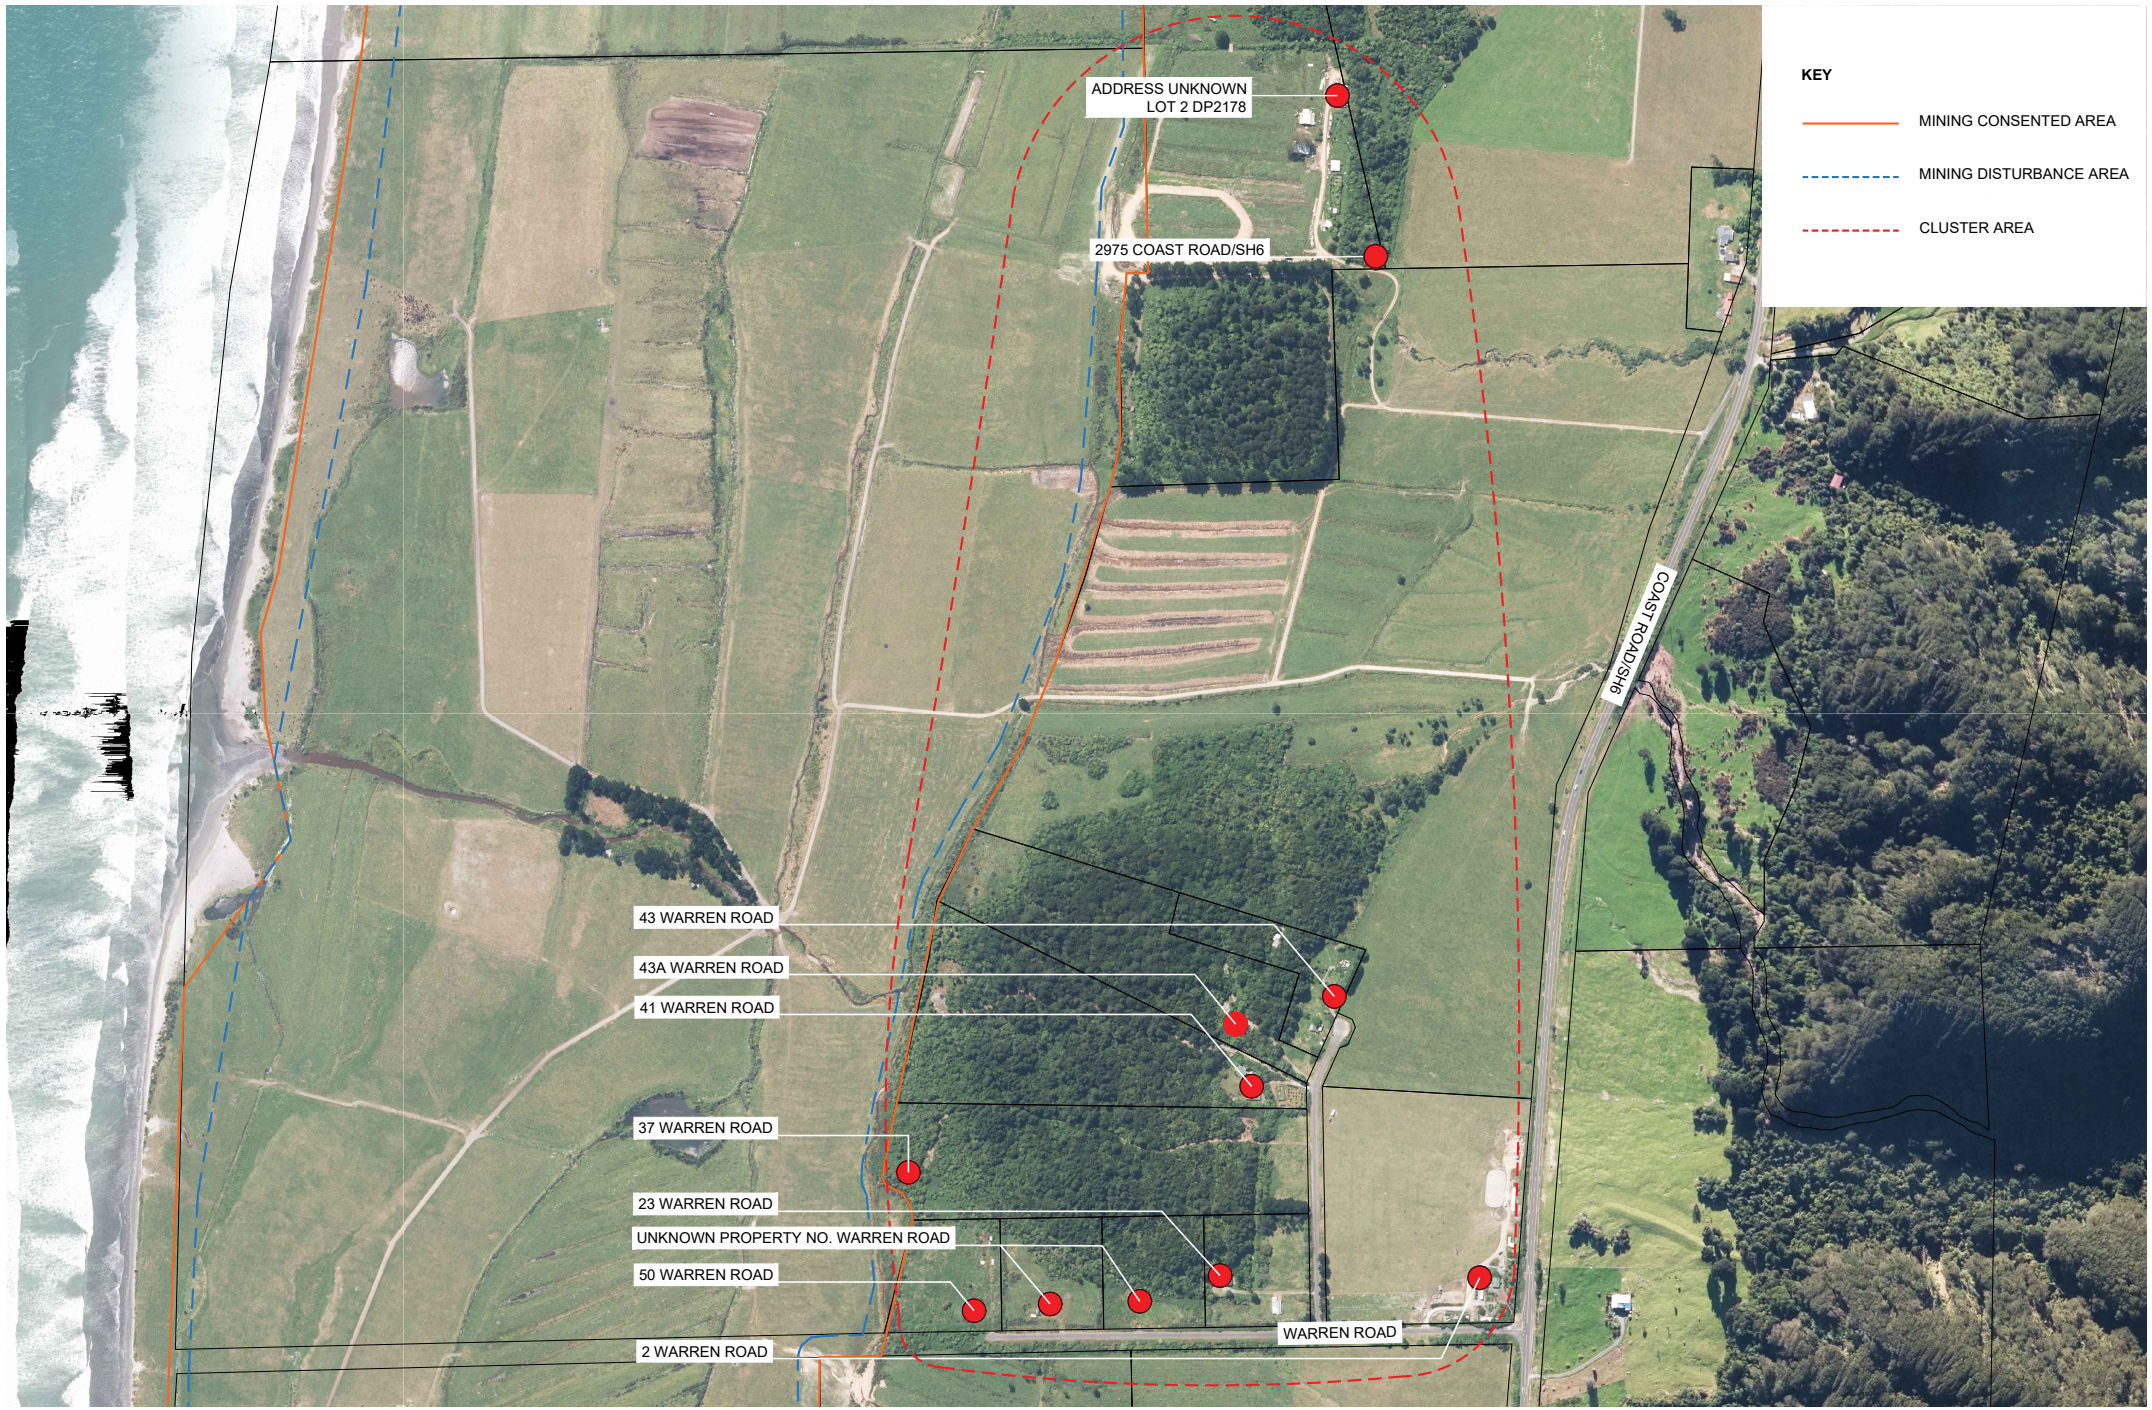

GLASSON HUXTABLE
LANDSCAPE ARCHITECTS

BARRYTOWN PRIVATE DWELLING PROPERTY PARCELS

BARRYTOWN VIEWPOINT
SHEET 8

PROJECT NUMBER
2410


REVISION
A

SCALE:
1 :5000 @ A3 1 :2500 @ A1

DESIGN: GHLA
DRAWN: MH

APPVD: MH
DATE: 09/02/26

© Glasson Huxtable Ltd

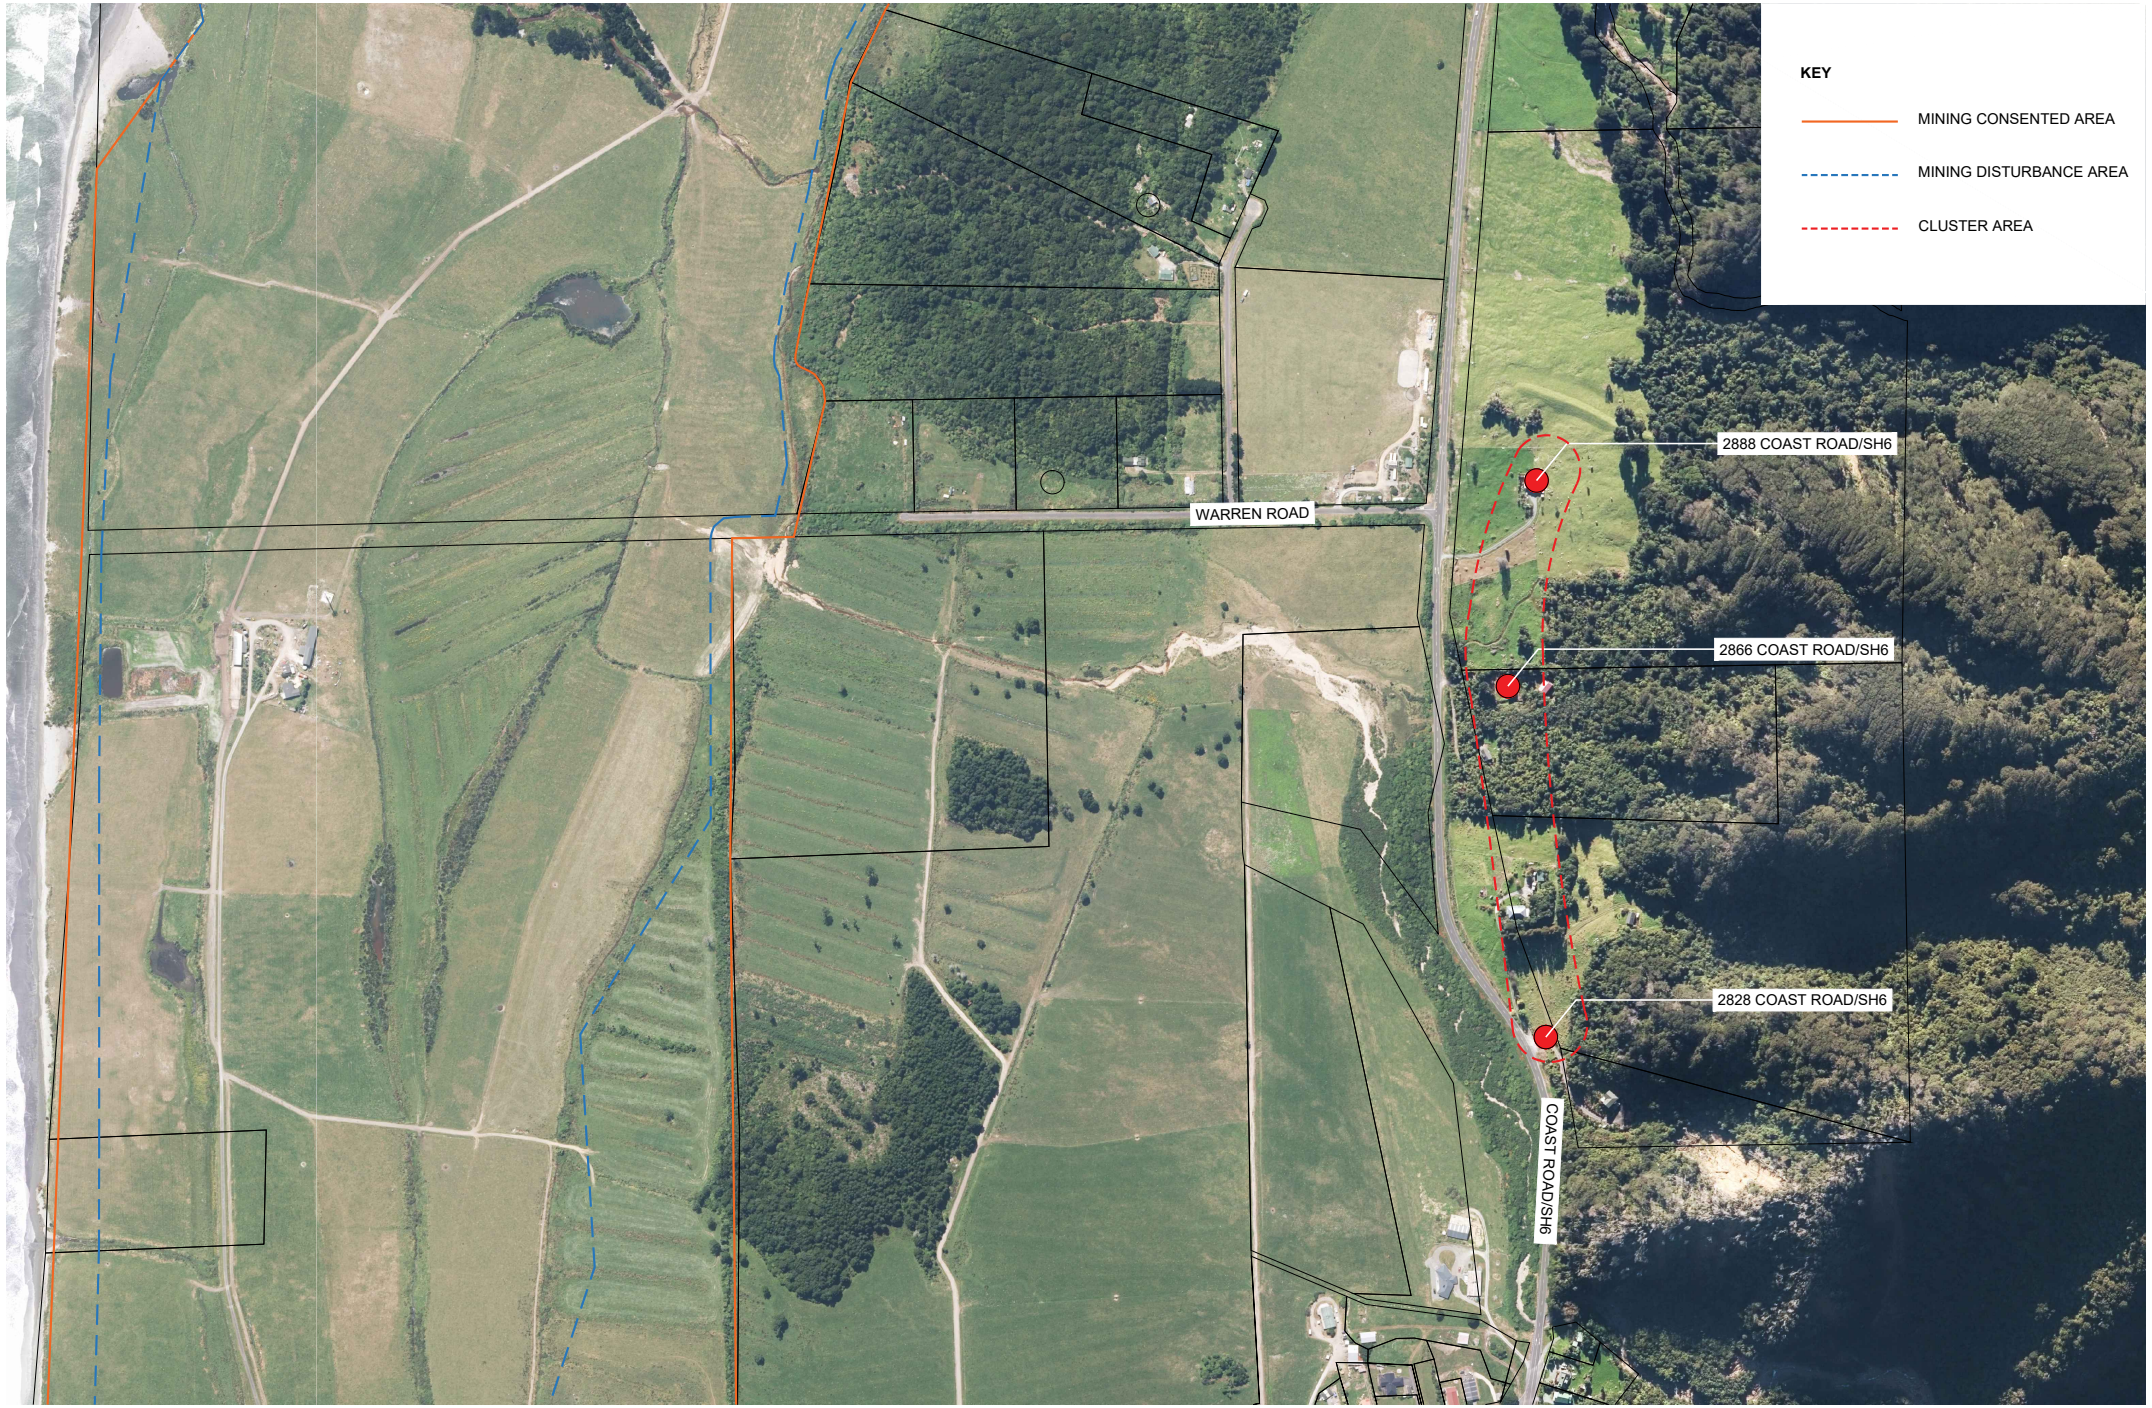

GLASSON HUXTABLE
LANDSCAPE ARCHITECTS

BARRYTOWN PRIVATE DWELLING PROPERTY PARCELS

BARRYTOWN VIEWPOINT
SHEET 9

PROJECT NUMBER	REVISION	SCALE:		DESIGN: GHLA	APPVD: MH
2410	A	1 :5000 @ A3	1 :2500 @ A1	DRAWN: MH	DATE: 09/02/26

© Glasson Huxtable Ltd




GLASSON HUXTABLE
LANDSCAPE ARCHITECTS

BARRYTOWN PRIVATE DWELLING PROPERTY PARCELS

BARRYTOWN VIEWPOINT
SHEET 10

PROJECT NUMBER	REVISION	SCALE:		DESIGN: GHLA	APPVD: MH
2410	A	1 :5000 @ A3	1 :2500 @ A1	DRAWN: MH	DATE: 09/02/26

© Glasson Huxtable Ltd

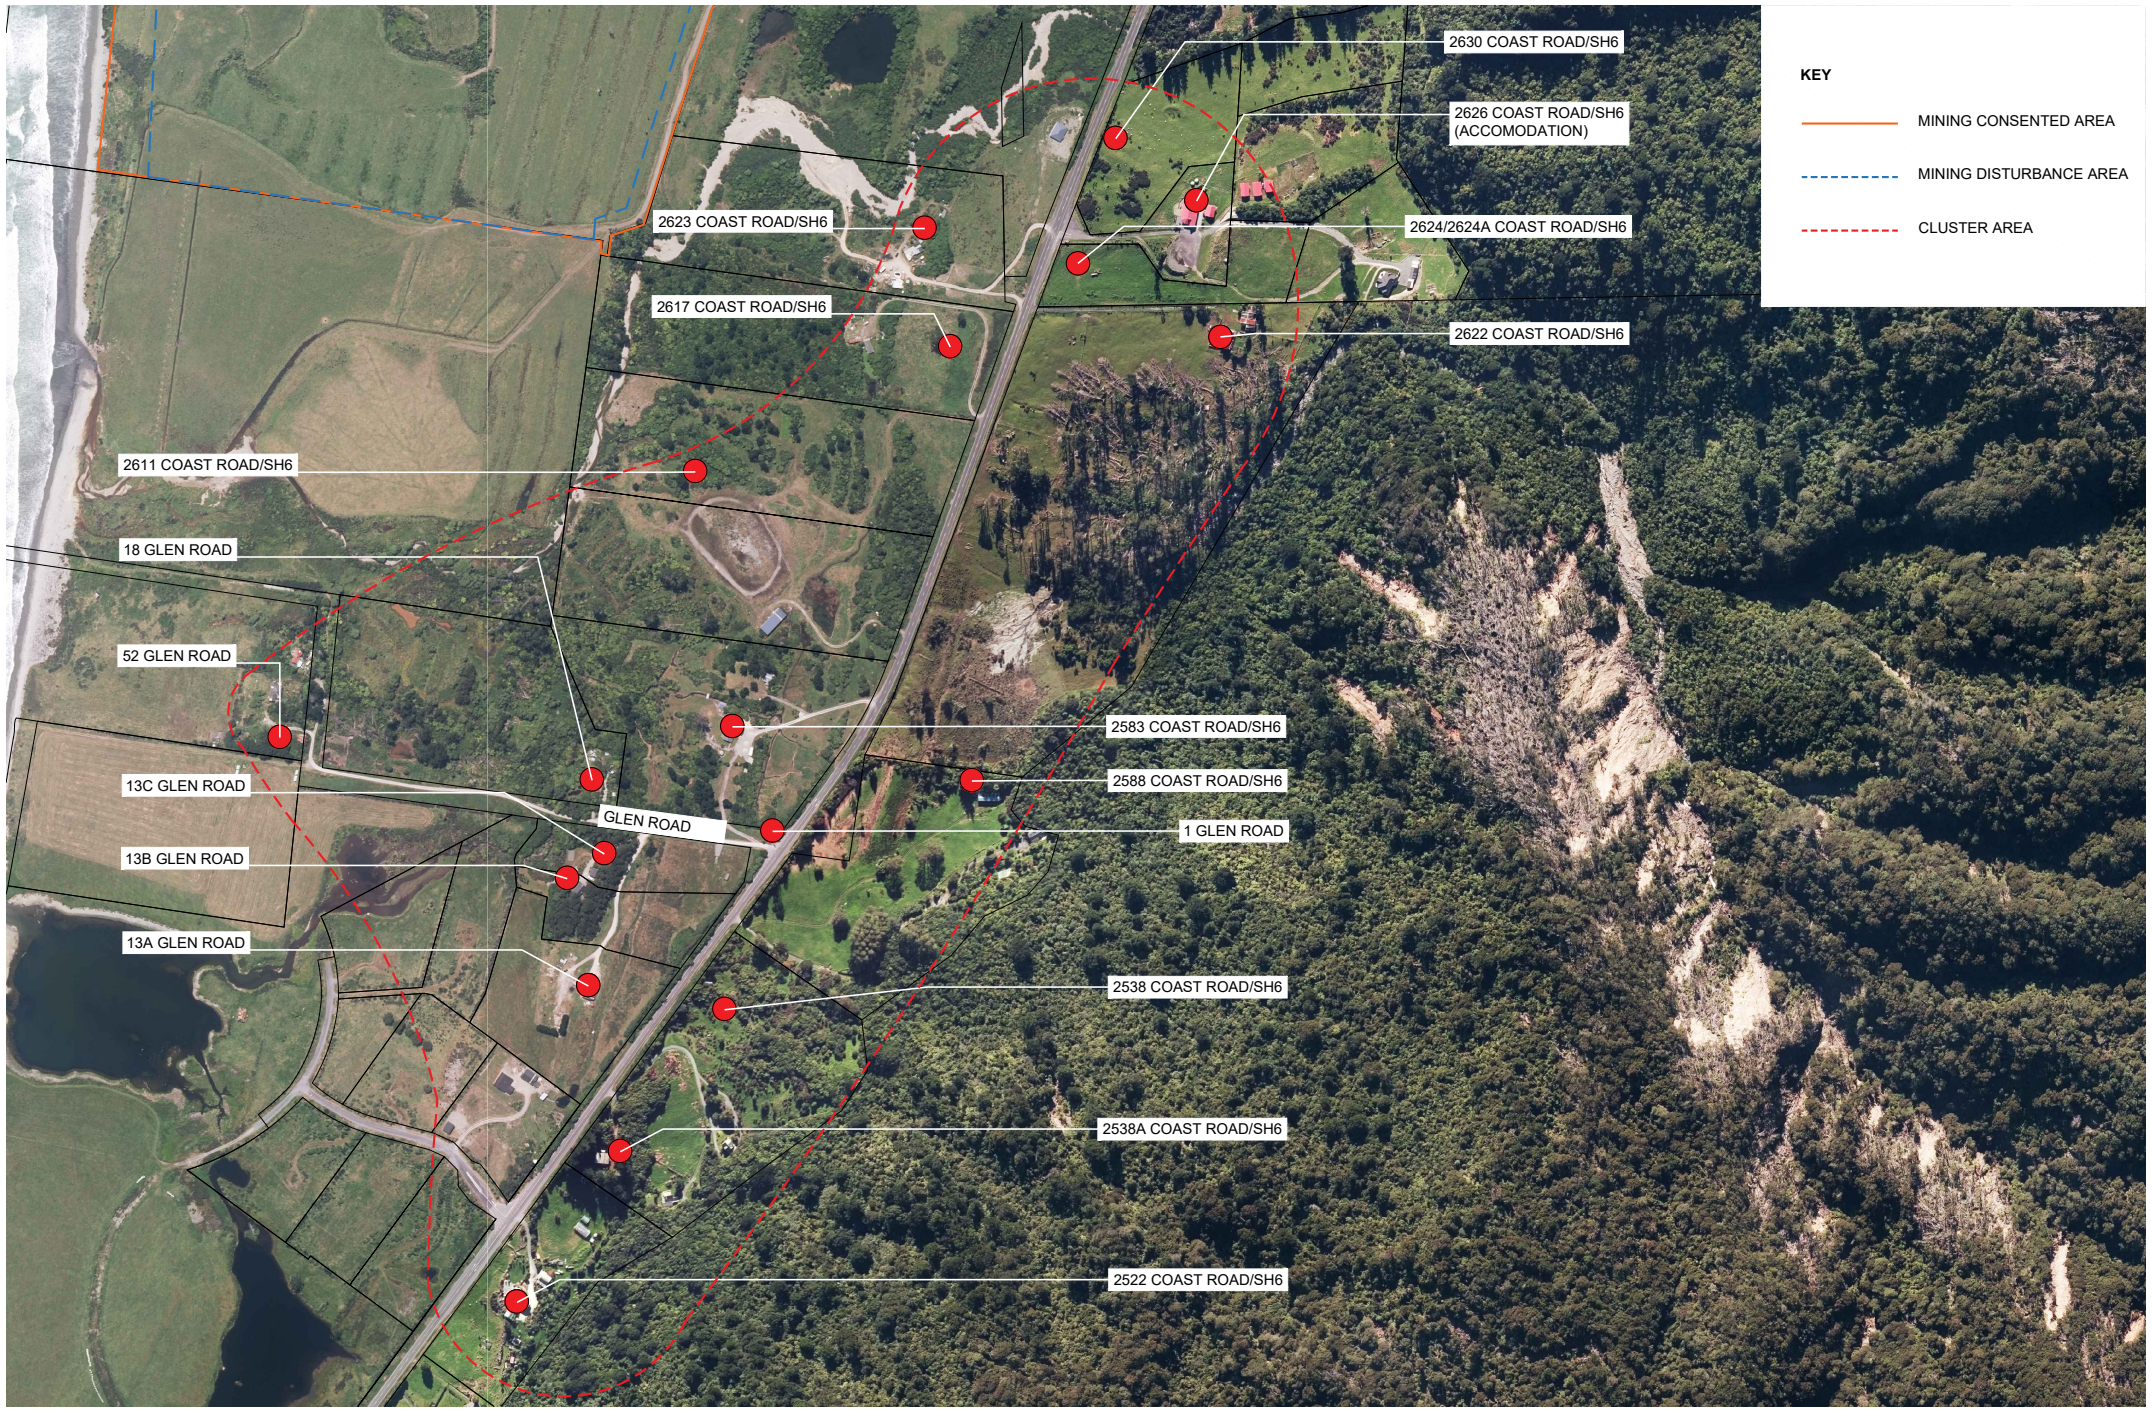

GLASSON HUXTABLE
LANDSCAPE ARCHITECTS

BARRYTOWN PRIVATE DWELLING PROPERTY PARCELS

BARRYTOWN VIEWPOINT
SHEET 7

PROJECT NUMBER	REVISION	SCALE:		DESIGN: GHLA	APPVD: MH
2410	A	1 :5000 @ A3	1 :2500 @ A1	DRAWN: MH	DATE: 09/02/26