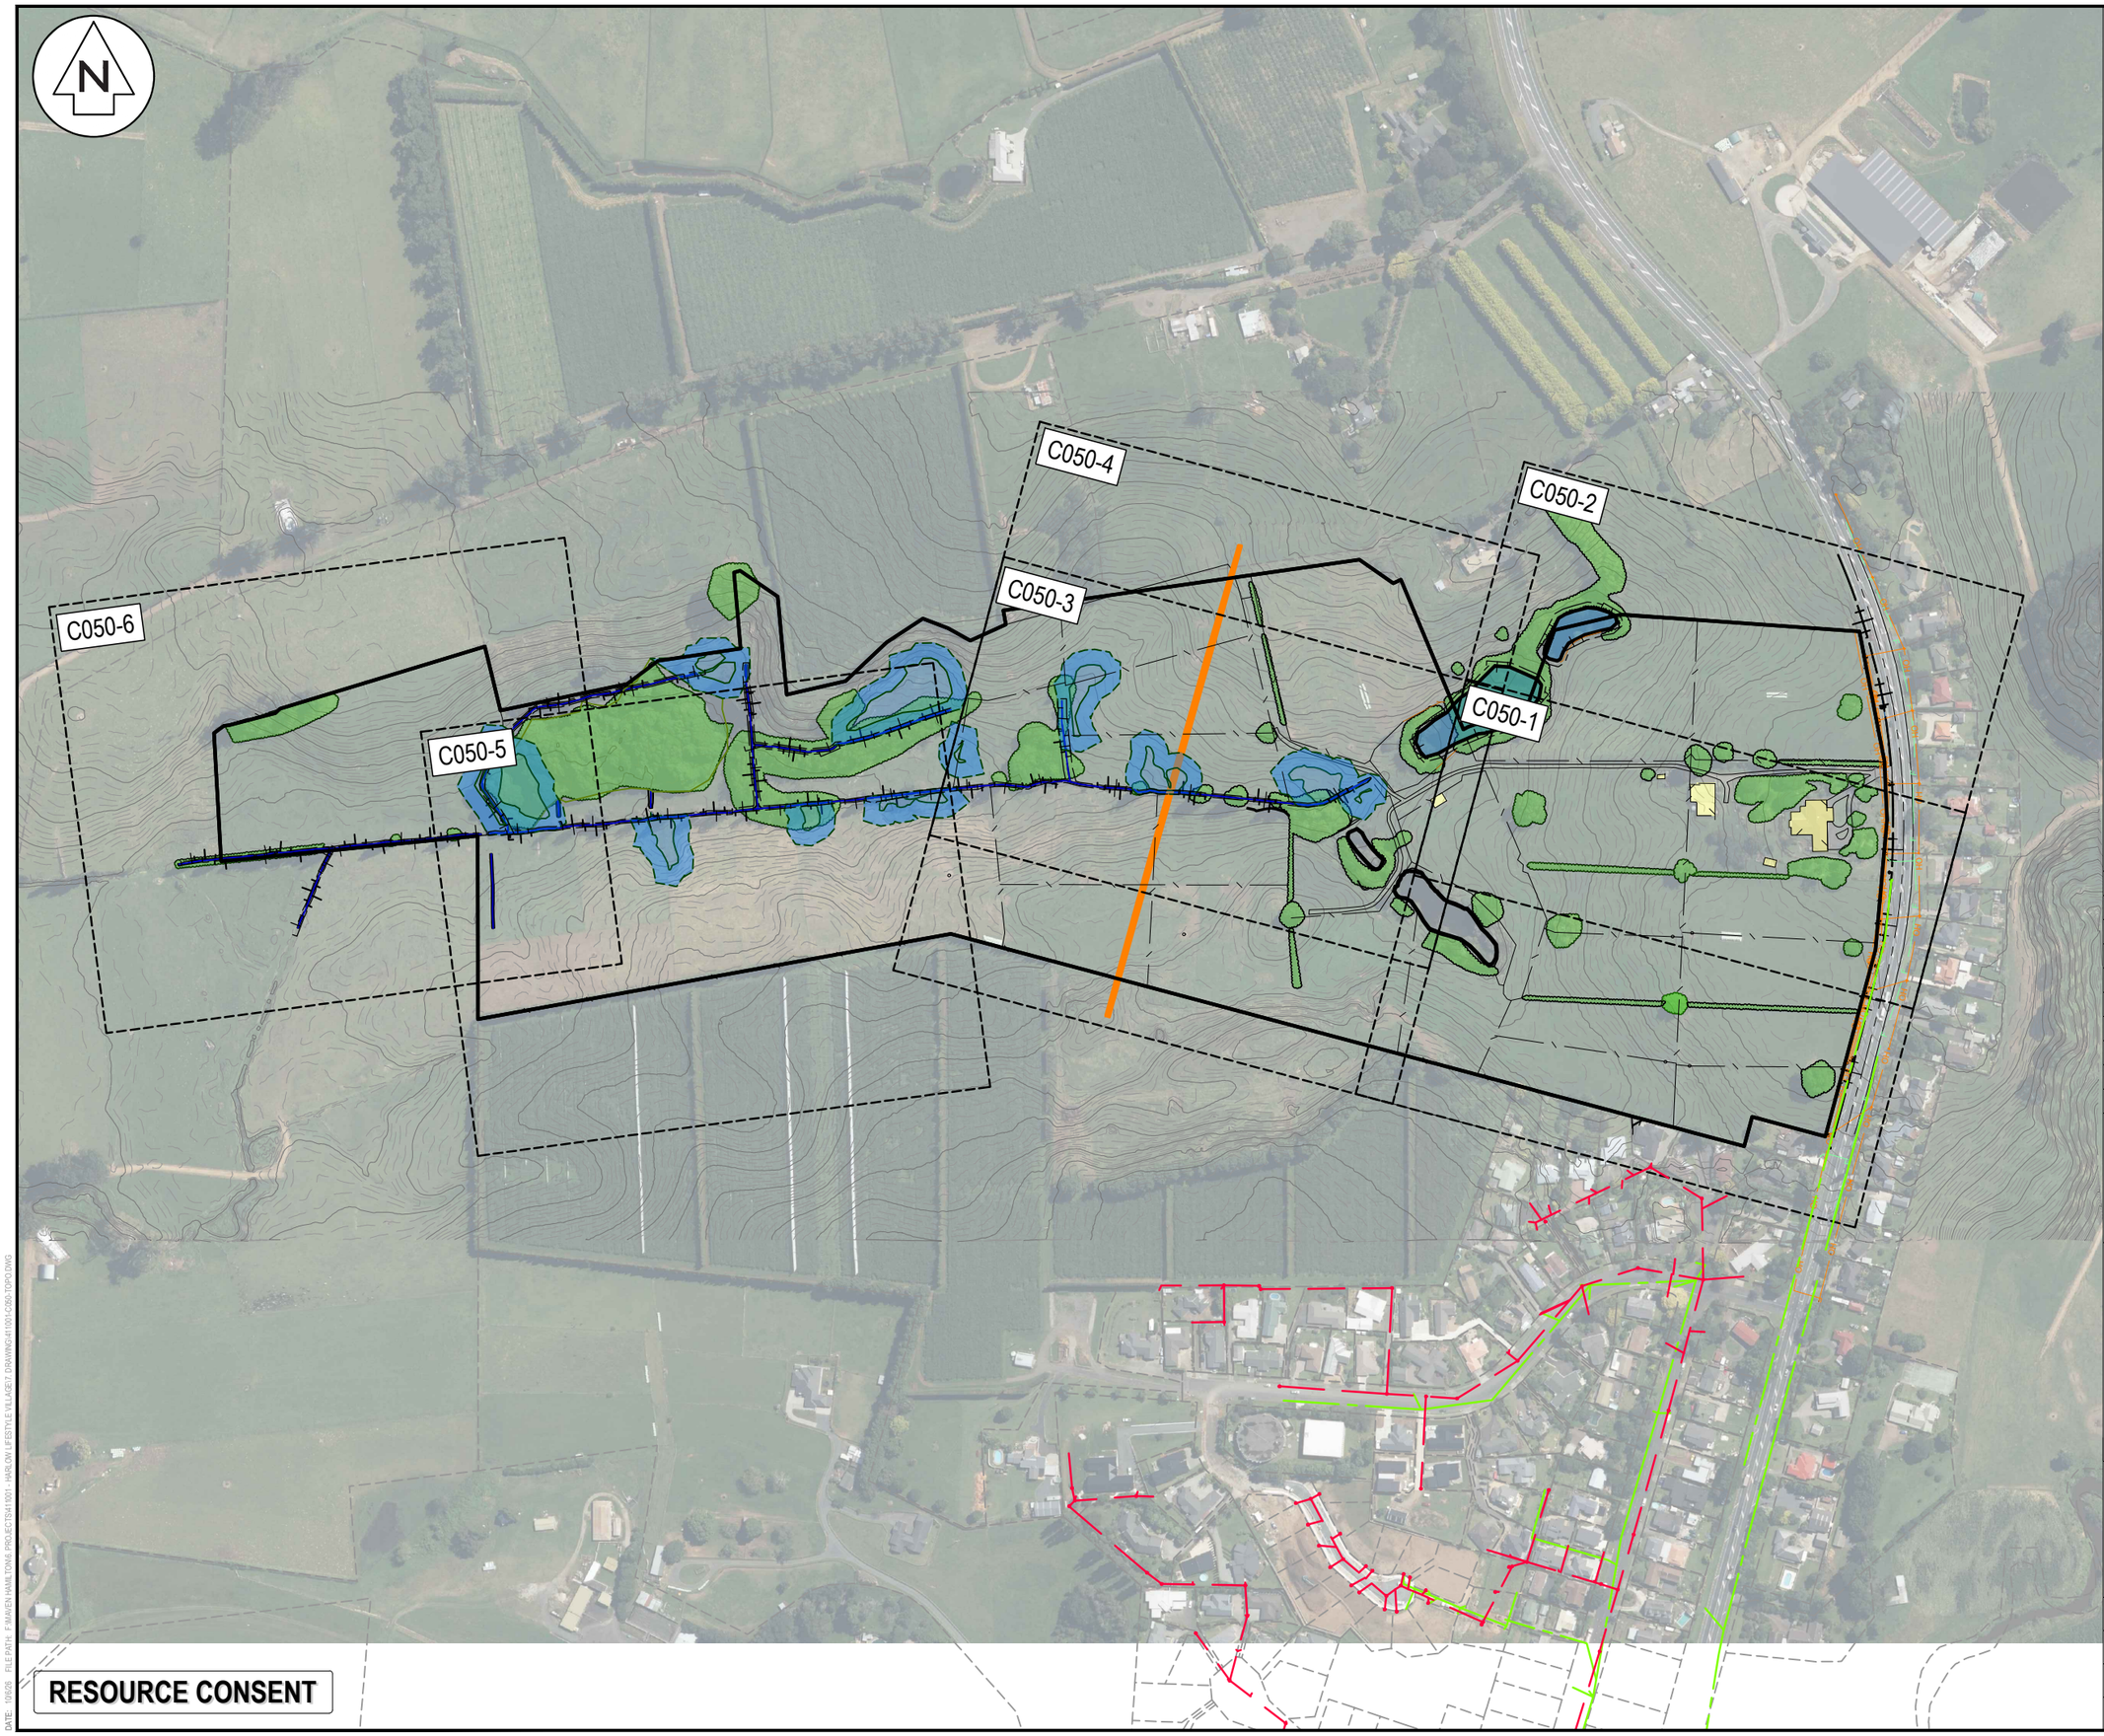


NOTES

1. ALL WORKS TO BE IN ACCORDANCE WITH WAIKATO REGIONAL COUNCIL STANDARDS, GUIDELINES, AND TECHNICAL SPECIFICATIONS.
2. EXISTING SERVICES LOCATIONS ARE APPROXIMATE AND IT IS THE CONTRACTORS RESPONSIBILITY TO LOCATE ALL SERVICES THAT MAY BE AFFECTED BY THEIR OPERATIONS.
3. THE CONTRACTOR SHALL COMPLY WITH ALL RELEVANT HEALTH AND SAFETY REQUIREMENTS.
4. THE CONTRACTOR SHALL OBTAIN ALL NECESSARY APPROVAL FROM UTILITY OPERATORS BEFORE COMMENCING WORK UNDER OR NEAR THEIR SERVICES.
5. CO-ORDINATES ARE IN TERMS OF NZ GEODETIC DATUM MT EDEN 2000.
6. LEVELS ARE IN TERMS OF NZ VERTICAL DATUM 2016.
7. BUILDINGS ON SITE ARE TO BE REMOVED BY OTHERS PRIOR TO COMMENCEMENT OF EARTHWORKS.
8. EXISTING VEGETATION WITHIN EARTHWORKS BOUNDARY TO BE REMOVED UNLESS OTHERWISE SPECIFIED.
9. ALL EXISTING FARMING EQUIPMENT, SERVICING LINES, TROUGHS, FENCING, AND RELEVANT INFRASTRUCTURE WITHIN THE EXTENT OF WORKS TO BE REMOVED UNLESS OTHERWISE SPECIFIED.

LEGEND

- EX BDY
- EX EASEMENT
- EX TITLE BDY (RT)
- EX MAJOR CONTOUR (2.5m)
- EX MINOR CONTOUR (0.5m)
- EX WASTEWATER
- EX STORMWATER
- EX WATER MAIN (W)
- EX GAS (GAS)
- EX POWER (P)
- EX OVERHEAD POWER (OH)
- EX TELECOM (T)
- EX TOP OF BANK
- EX FENCE
- EX BUILDING
- EX VEGETATION/ TREES
- EX WETLAND +10m BUFFER

Rev	Description	By	Date
A	RESOURCE CONSENT	AJP	10/2026

	By	Date
Survey	MAVEN	01/2026
Design	SM	03/2026
Drawn	NDL	03/2026
Checked	DJM	04/2026

Maven Waikato
07 242 0601
info@maven.co.nz
www.maven.co.nz
19 Kaimiro Street, Pukete
Hamilton 3200
New Zealand

Project

HARLOW LIFESTYLE VILLAGE FOR HARLOW LIFESTYLE LTD

Title

EXISITNG TOPOGRAPICAL PLAN

Project no.	411001		
Scale	1:4000 @ A3		
Cad file	411001-C050-TOPO.DWG		
Drawing no.	C050	Rev	A

DATE: 09/05 FILEPATH: P:\MAVEN HAMILTON\6 PROJECTS\411001 - HARLOW LIFESTYLE VILLAGE\7 DRAWING\411001-C050-TOPO.DWG

EXISTING ARTIFICIAL FARM POND TO REMAIN

EXISTING BUILDINGS TO BE REMOVED BY OTHERS

SEE NOTE 8

EXISTING ARTIFICIAL FARM POND TO BE REMOVED - REFER TO GEOTECHNICAL REPORT FOR MORE DETAILS

RESOURCE CONSENT

DATE: 10/6/26 FILE PATH: P:\MAVEN HAMILTON\6_PROJECTS\411001 HARLOW LIFESTYLE VILLAGE\7 DRAWING\411001-C050-TOPO.DWG

NOTES

1. ALL WORKS TO BE IN ACCORDANCE WITH WAIKATO REGIONAL COUNCIL STANDARDS, GUIDELINES, AND TECHNICAL SPECIFICATIONS.
2. EXISTING SERVICES LOCATIONS ARE APPROXIMATE AND IT IS THE CONTRACTORS RESPONSIBILITY TO LOCATE ALL SERVICES THAT MAY BE AFFECTED BY THEIR OPERATIONS.
3. THE CONTRACTOR SHALL COMPLY WITH ALL RELEVANT HEALTH AND SAFETY REQUIREMENTS.
4. THE CONTRACTOR SHALL OBTAIN ALL NECESSARY APPROVAL FROM UTILITY OPERATORS BEFORE COMMENCING WORK UNDER OR NEAR THEIR SERVICES.
5. CO-ORDINATES ARE IN TERMS OF NZ GEODETIC DATUM MT EDEN 2000.
6. LEVELS ARE IN TERMS OF NZ VERTICAL DATUM 2016.
7. BUILDINGS ON SITE ARE TO BE REMOVED BY OTHERS PRIOR TO COMMENCEMENT OF EARTHWORKS.
8. EXISTING VEGETATION WITHIN EARTHWORKS BOUNDARY TO BE REMOVED UNLESS OTHERWISE SPECIFIED.
9. ALL EXISTING FARMING EQUIPMENT, SERVICING LINES, TROUGHS, FENCING, AND RELEVANT INFRASTRUCTURE WITHIN THE EXTENT OF WORKS TO BE REMOVED UNLESS OTHERWISE SPECIFIED.

LEGEND

- EX BDY
- EX EASEMENT
- EX TITLE BDY
- EX MAJOR CONTOUR (2.5m)
- EX MINOR CONTOUR (0.5m)
- EX WASTEWATER
- EX STORMWATER
- EX WATER MAIN
- EX GAS
- EX POWER
- EX OVERHEAD POWER
- EX TELECOM
- EX TOP OF BANK
- EX FENCE
- EX BUILDING
- EX VEGETATION/ TREES
- EX WETLAND +10m BUFFER

Rev	Description	By	Date
A	RESOURCE CONSENT	AJP	10/2026

	By	Date
Survey	MAVEN	01/2026
Design	SM	03/2026
Drawn	NDL	03/2026
Checked	DJM	04/2026

Maven Waikato
07 242 0601
info@maven.co.nz
www.maven.co.nz
19 Kaimiro Street, Pukete
Hamilton 3200
New Zealand

Project

HARLOW LIFESTYLE VILLAGE FOR HARLOW LIFESTYLE LTD

Title

EXISITNG TOPOGRAPICAL PLAN

Project no.	411001
Scale	1:1000 @ A3
Cad file	411001-C050-TOPO.DWG
Drawing no.	C050-1 Rev A



NOTES

1. ALL WORKS TO BE IN ACCORDANCE WITH WAIKATO REGIONAL COUNCIL STANDARDS, GUIDELINES, AND TECHNICAL SPECIFICATIONS.
2. EXISTING SERVICES LOCATIONS ARE APPROXIMATE AND IT IS THE CONTRACTORS RESPONSIBILITY TO LOCATE ALL SERVICES THAT MAY BE AFFECTED BY THEIR OPERATIONS.
3. THE CONTRACTOR SHALL COMPLY WITH ALL RELEVANT HEALTH AND SAFETY REQUIREMENTS.
4. THE CONTRACTOR SHALL OBTAIN ALL NECESSARY APPROVAL FROM UTILITY OPERATORS BEFORE COMMENCING WORK UNDER OR NEAR THEIR SERVICES.
5. CO-ORDINATES ARE IN TERMS OF NZ GEODETIC DATUM MT EDEN 2000.
6. LEVELS ARE IN TERMS OF NZ VERTICAL DATUM 2016.
7. BUILDINGS ON SITE ARE TO BE REMOVED BY OTHERS PRIOR TO COMMENCEMENT OF EARTHWORKS.
8. EXISTING VEGETATION WITHIN EARTHWORKS BOUNDARY TO BE REMOVED UNLESS OTHERWISE SPECIFIED.
9. ALL EXISTING FARMING EQUIPMENT, SERVICING LINES, TROUGHS, FENCING, AND RELEVANT INFRASTRUCTURE WITHIN THE EXTENT OF WORKS TO BE REMOVED UNLESS OTHERWISE SPECIFIED.

LEGEND

- EX BDY
- EX EASEMENT
- EX TITLE BDY
- EX MAJOR CONTOUR (2.5m)
- EX MINOR CONTOUR (0.5m)
- EX WASTEWATER
- EX STORMWATER
- EX WATER MAIN
- EX GAS
- EX POWER
- EX OVERHEAD POWER
- EX TELECOM
- EX TOP OF BANK
- EX FENCE
- EX BUILDING
- EX VEGETATION/ TREES
- EX WETLAND +10m BUFFER

Rev	Description	By	Date
A	RESOURCE CONSENT	AJP	10/2026

	By	Date
Survey	MAVEN	01/2026
Design	SM	03/2026
Drawn	NDL	03/2026
Checked	DJM	04/2026

Maven Waikato
07 242 0601
info@maven.co.nz
www.maven.co.nz
19 Kaimiro Street, Pukete
Hamilton 3200
New Zealand

Project


HARLOW LIFESTYLE VILLAGE FOR HARLOW LIFESTYLE LTD

Title

EXISITNG TOPOGRAPICAL PLAN

Project no.	411001
Scale	1:1000 @A3
Cad file	411001-C050-TOPO.DWG
Drawing no.	C050-2 Rev A

DATE: 08/05 FILE PATH: P:\MAVEN HAMILTON\6_PROJECTS\411001 - HARLOW LIFESTYLE VILLAGE\7_DRAWING\411001-C050-TOPO.DWG

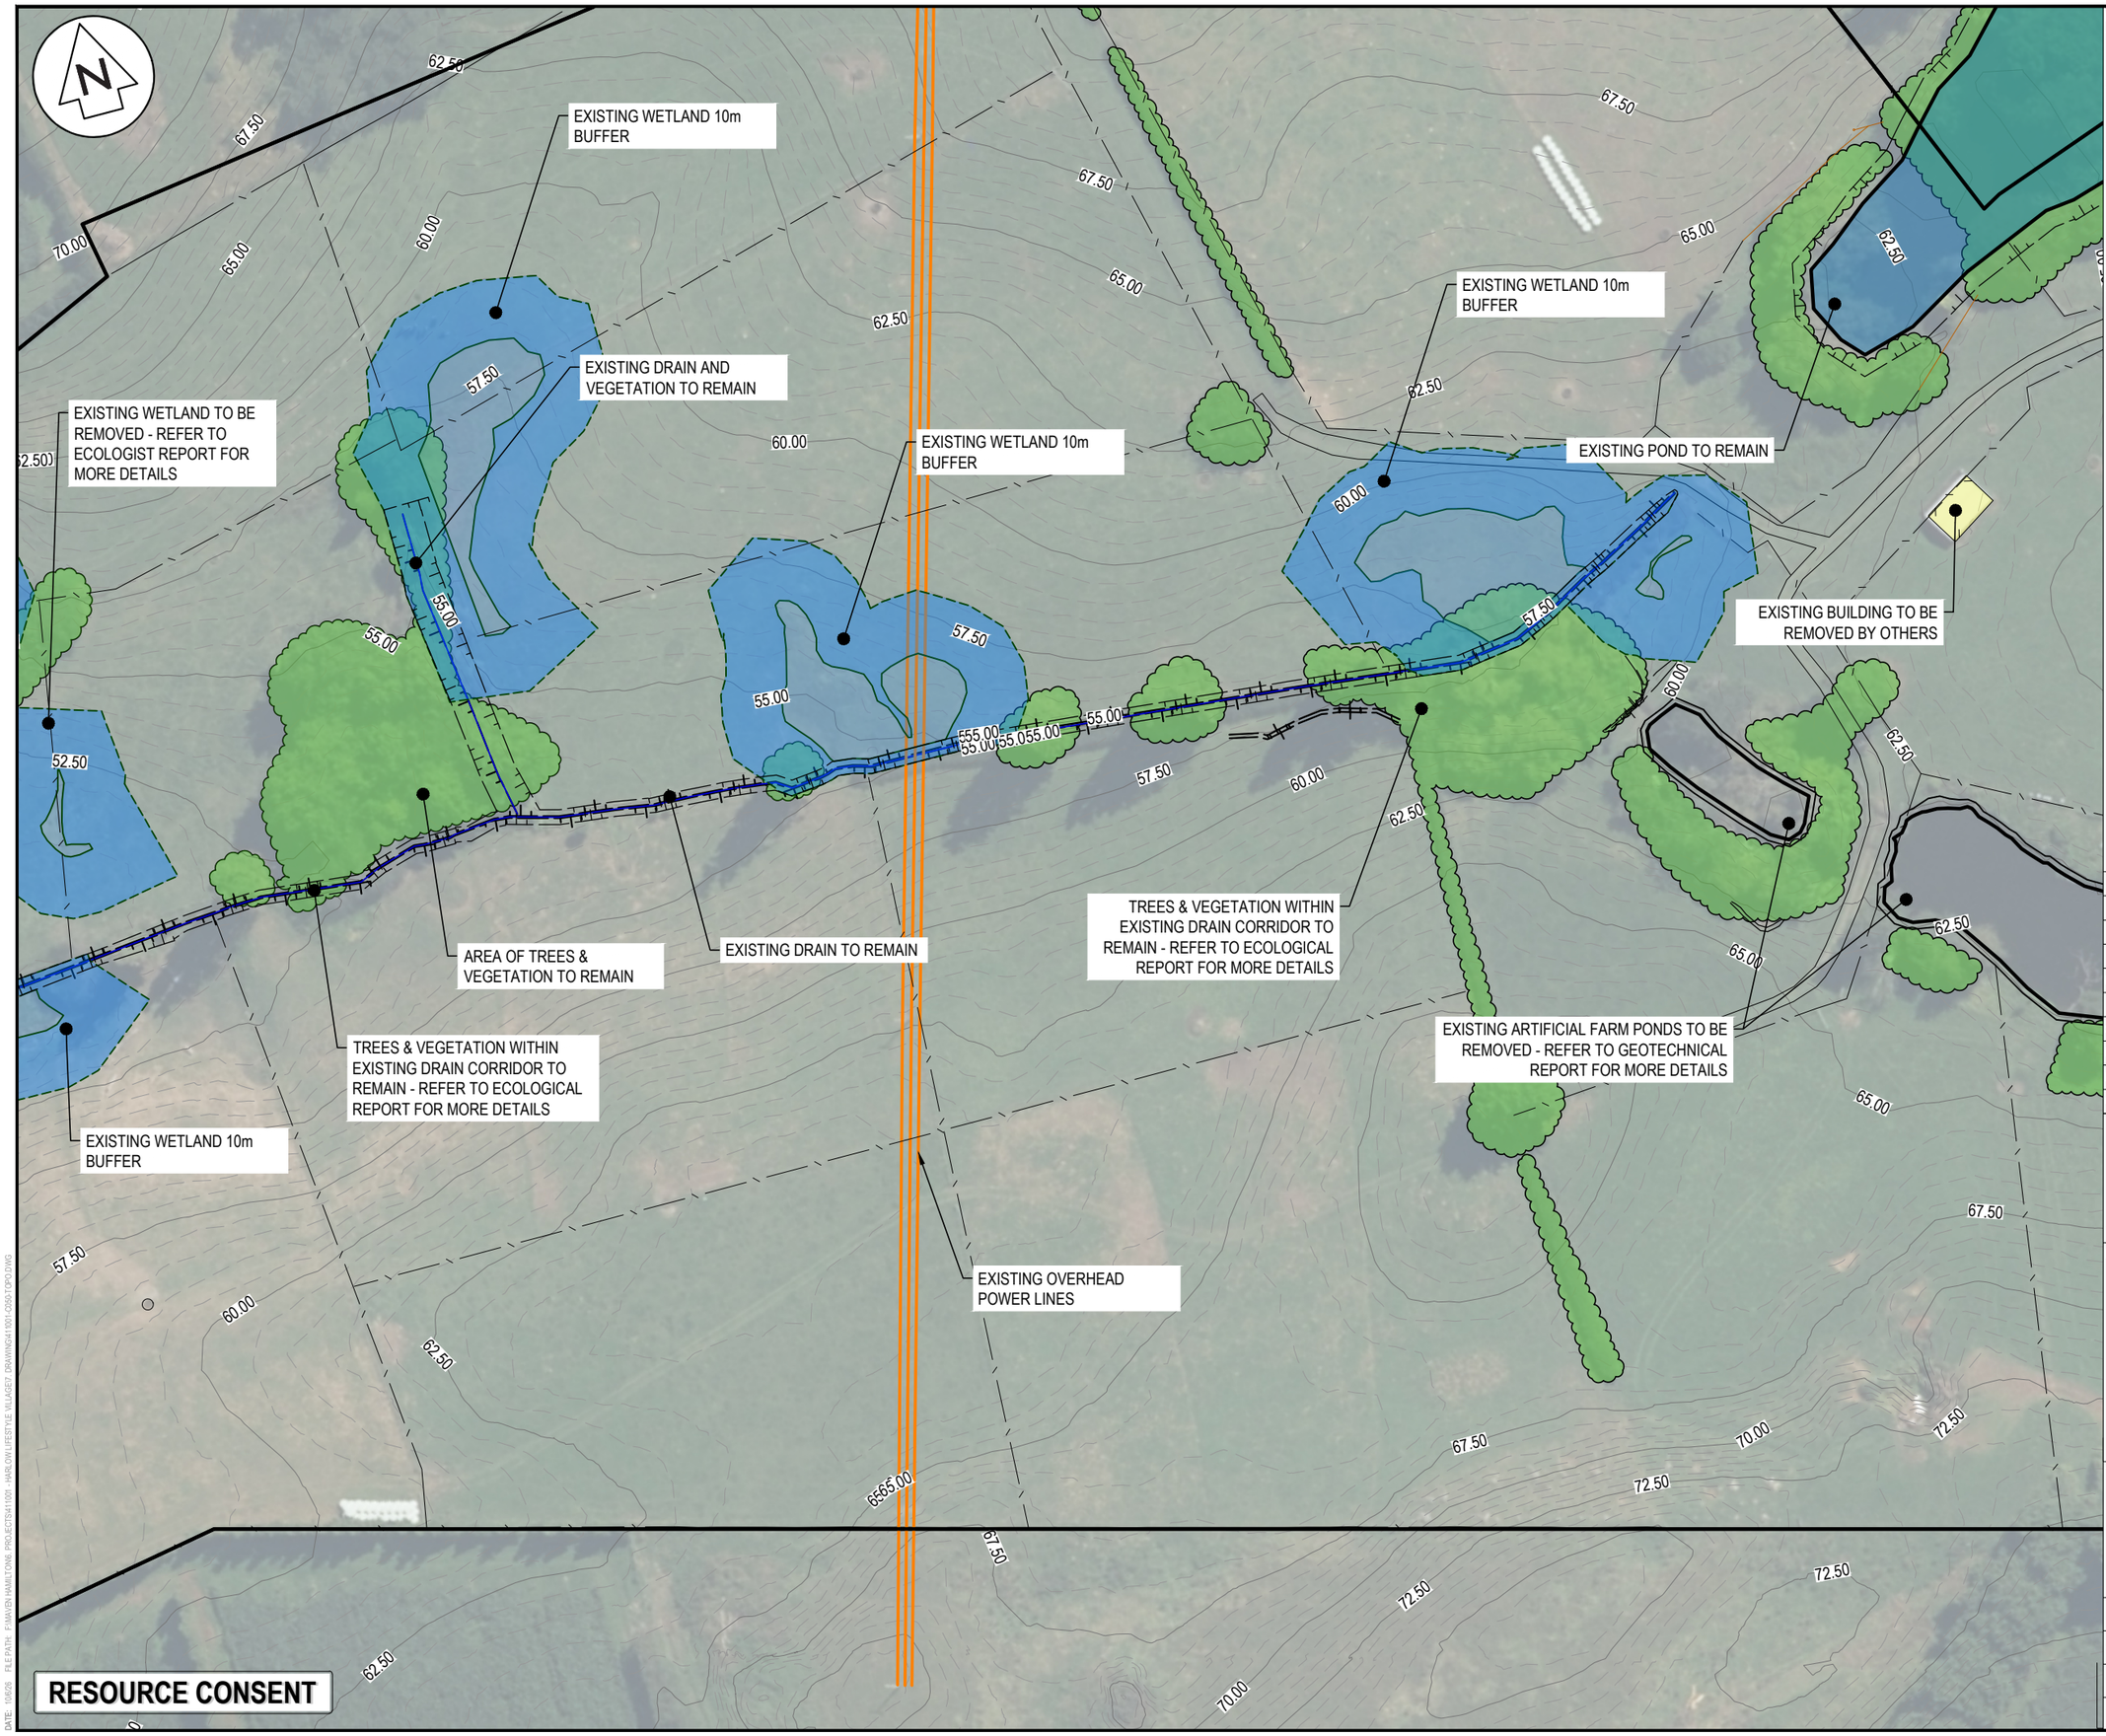

NOTES

1. ALL WORKS TO BE IN ACCORDANCE WITH WAIKATO REGIONAL COUNCIL STANDARDS, GUIDELINES, AND TECHNICAL SPECIFICATIONS.
2. EXISTING SERVICES LOCATIONS ARE APPROXIMATE AND IT IS THE CONTRACTORS RESPONSIBILITY TO LOCATE ALL SERVICES THAT MAY BE AFFECTED BY THEIR OPERATIONS.
3. THE CONTRACTOR SHALL COMPLY WITH ALL RELEVANT HEALTH AND SAFETY REQUIREMENTS.
4. THE CONTRACTOR SHALL OBTAIN ALL NECESSARY APPROVAL FROM UTILITY OPERATORS BEFORE COMMENCING WORK UNDER OR NEAR THEIR SERVICES.
5. CO-ORDINATES ARE IN TERMS OF NZ GEODETIC DATUM MT EDEN 2000.
6. LEVELS ARE IN TERMS OF NZ VERTICAL DATUM 2016.
7. BUILDINGS ON SITE ARE TO BE REMOVED BY OTHERS PRIOR TO COMMENCEMENT OF EARTHWORKS.
8. EXISTING VEGETATION WITHIN EARTHWORKS BOUNDARY TO BE REMOVED UNLESS OTHERWISE SPECIFIED.
9. ALL EXISTING FARMING EQUIPMENT, SERVICING LINES, TROUGHS, FENCING, AND RELEVANT INFRASTRUCTURE WITHIN THE EXTENT OF WORKS TO BE REMOVED UNLESS OTHERWISE SPECIFIED.

LEGEND

- EX BDY
- EX EASEMENT
- EX TITLE BDY
- EX MAJOR CONTOUR (2.5m)
- EX MINOR CONTOUR (0.5m)
- EX WASTEWATER
- EX STORMWATER
- EX WATER MAIN
- EX GAS
- EX POWER
- EX OVERHEAD POWER
- EX TELECOM
- EX TOP OF BANK
- EX FENCE
- EX BUILDING
- EX VEGETATION/ TREES
- EX WETLAND +10m BUFFER

Rev	Description	By	Date
A	RESOURCE CONSENT	AJP	10/2026

	By	Date
Survey	MAVEN	01/2026
Design	SM	03/2026
Drawn	NDL	03/2026
Checked	DJM	04/2026

Maven Waikato
07 242 0601
info@maven.co.nz
www.maven.co.nz
19 Kaimiro Street, Pukete
Hamilton 3200
New Zealand

Project


HARLOW LIFESTYLE VILLAGE FOR HARLOW LIFESTYLE LTD

Title

EXISITNG TOPOGRAPICAL PLAN

Project no.	411001		
Scale	1:1000 @ A3		
Cad file	411001-C050-TOPO.DWG		
Drawing no.	C050-3	Rev	A

DATE: 10/26 FILE PATH: F:\MAVEN HAMILTON\0 PROJECTS\411001 HARLOW LIFESTYLE VILLAGE\7 DRAWINGS\411001-C050-TOPO.DWG

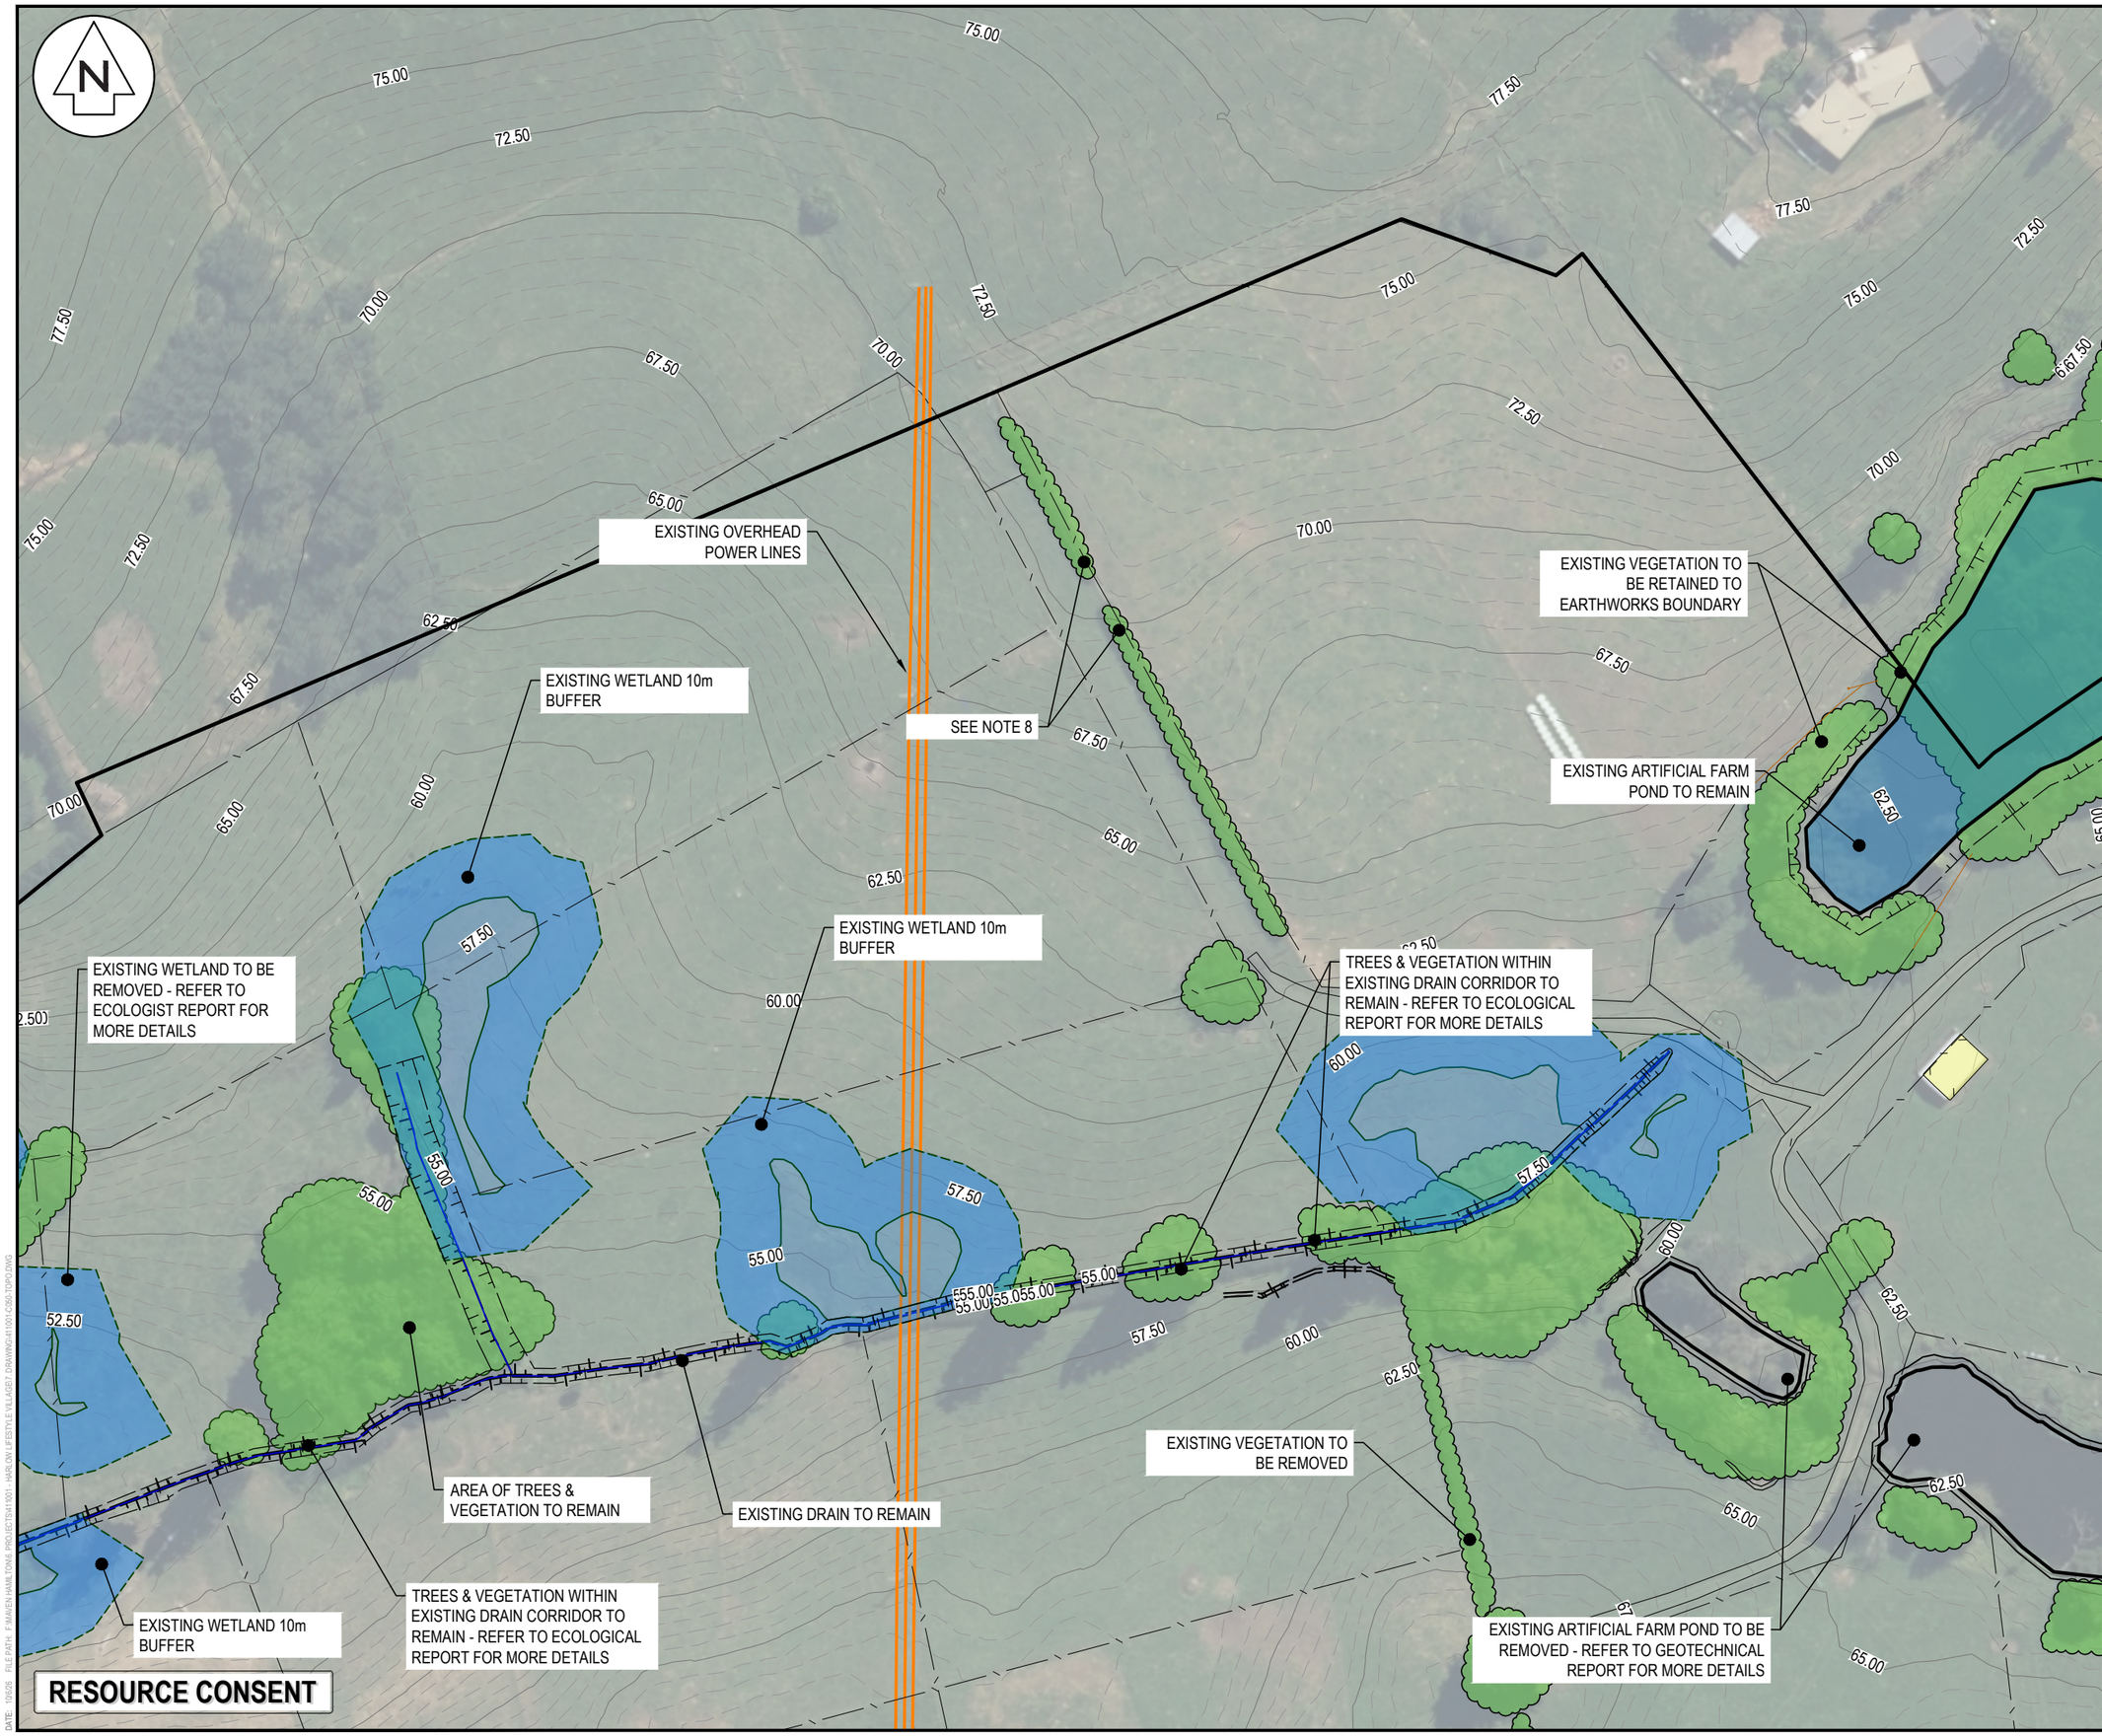

NOTES

1. ALL WORKS TO BE IN ACCORDANCE WITH WAIKATO REGIONAL COUNCIL STANDARDS, GUIDELINES, AND TECHNICAL SPECIFICATIONS.
2. EXISTING SERVICES LOCATIONS ARE APPROXIMATE AND IT IS THE CONTRACTORS RESPONSIBILITY TO LOCATE ALL SERVICES THAT MAY BE AFFECTED BY THEIR OPERATIONS.
3. THE CONTRACTOR SHALL COMPLY WITH ALL RELEVANT HEALTH AND SAFETY REQUIREMENTS.
4. THE CONTRACTOR SHALL OBTAIN ALL NECESSARY APPROVAL FROM UTILITY OPERATORS BEFORE COMMENCING WORK UNDER OR NEAR THEIR SERVICES.
5. CO-ORDINATES ARE IN TERMS OF NZ GEODETIC DATUM MT EDEN 2000.
6. LEVELS ARE IN TERMS OF NZ VERTICAL DATUM 2016.
7. BUILDINGS ON SITE ARE TO BE REMOVED BY OTHERS PRIOR TO COMMENCEMENT OF EARTHWORKS.
8. EXISTING VEGETATION WITHIN EARTHWORKS BOUNDARY TO BE REMOVED UNLESS OTHERWISE SPECIFIED.
9. ALL EXISTING FARMING EQUIPMENT, SERVICING LINES, TROUGHS, FENCING, AND RELEVANT INFRASTRUCTURE WITHIN THE EXTENT OF WORKS TO BE REMOVED UNLESS OTHERWISE SPECIFIED.

LEGEND

- EX BDY
- EX EASEMENT
- EX TITLE BDY
- EX MAJOR CONTOUR (2.5m)
- EX MINOR CONTOUR (0.5m)
- EX WASTEWATER
- EX STORMWATER
- EX WATER MAIN
- EX GAS
- EX POWER
- EX OVERHEAD POWER
- EX TELECOM
- EX TOP OF BANK
- EX FENCE
- EX BUILDING
- EX VEGETATION/ TREES
- EX WETLAND +10m BUFFER

Rev	Description	By	Date
A	RESOURCE CONSENT	AJP	10/2026

	By	Date
Survey	MAVEN	01/2026
Design	SM	03/2026
Drawn	NDL	03/2026
Checked	DJM	04/2026

Maven Waikato
07 242 0601
info@maven.co.nz
www.maven.co.nz
19 Kaimiro Street, Pukete
Hamilton 3200
New Zealand

Project


HARLOW LIFESTYLE VILLAGE FOR HARLOW LIFESTYLE LTD

Title

EXISITNG TOPOGRAPICAL PLAN

Project no.	411001
Scale	1:1000 @ A3
Cad file	411001-C050-TOPO.DWG
Drawing no.	C050-4
Rev	A

DATE: 02/26 FILE PATH: F:\MAVEN HAMILTON\PROJECTS\411001 - HARLOW LIFESTYLE VILLAGE\7 DRAWING\411001-C050-TOPO.DWG

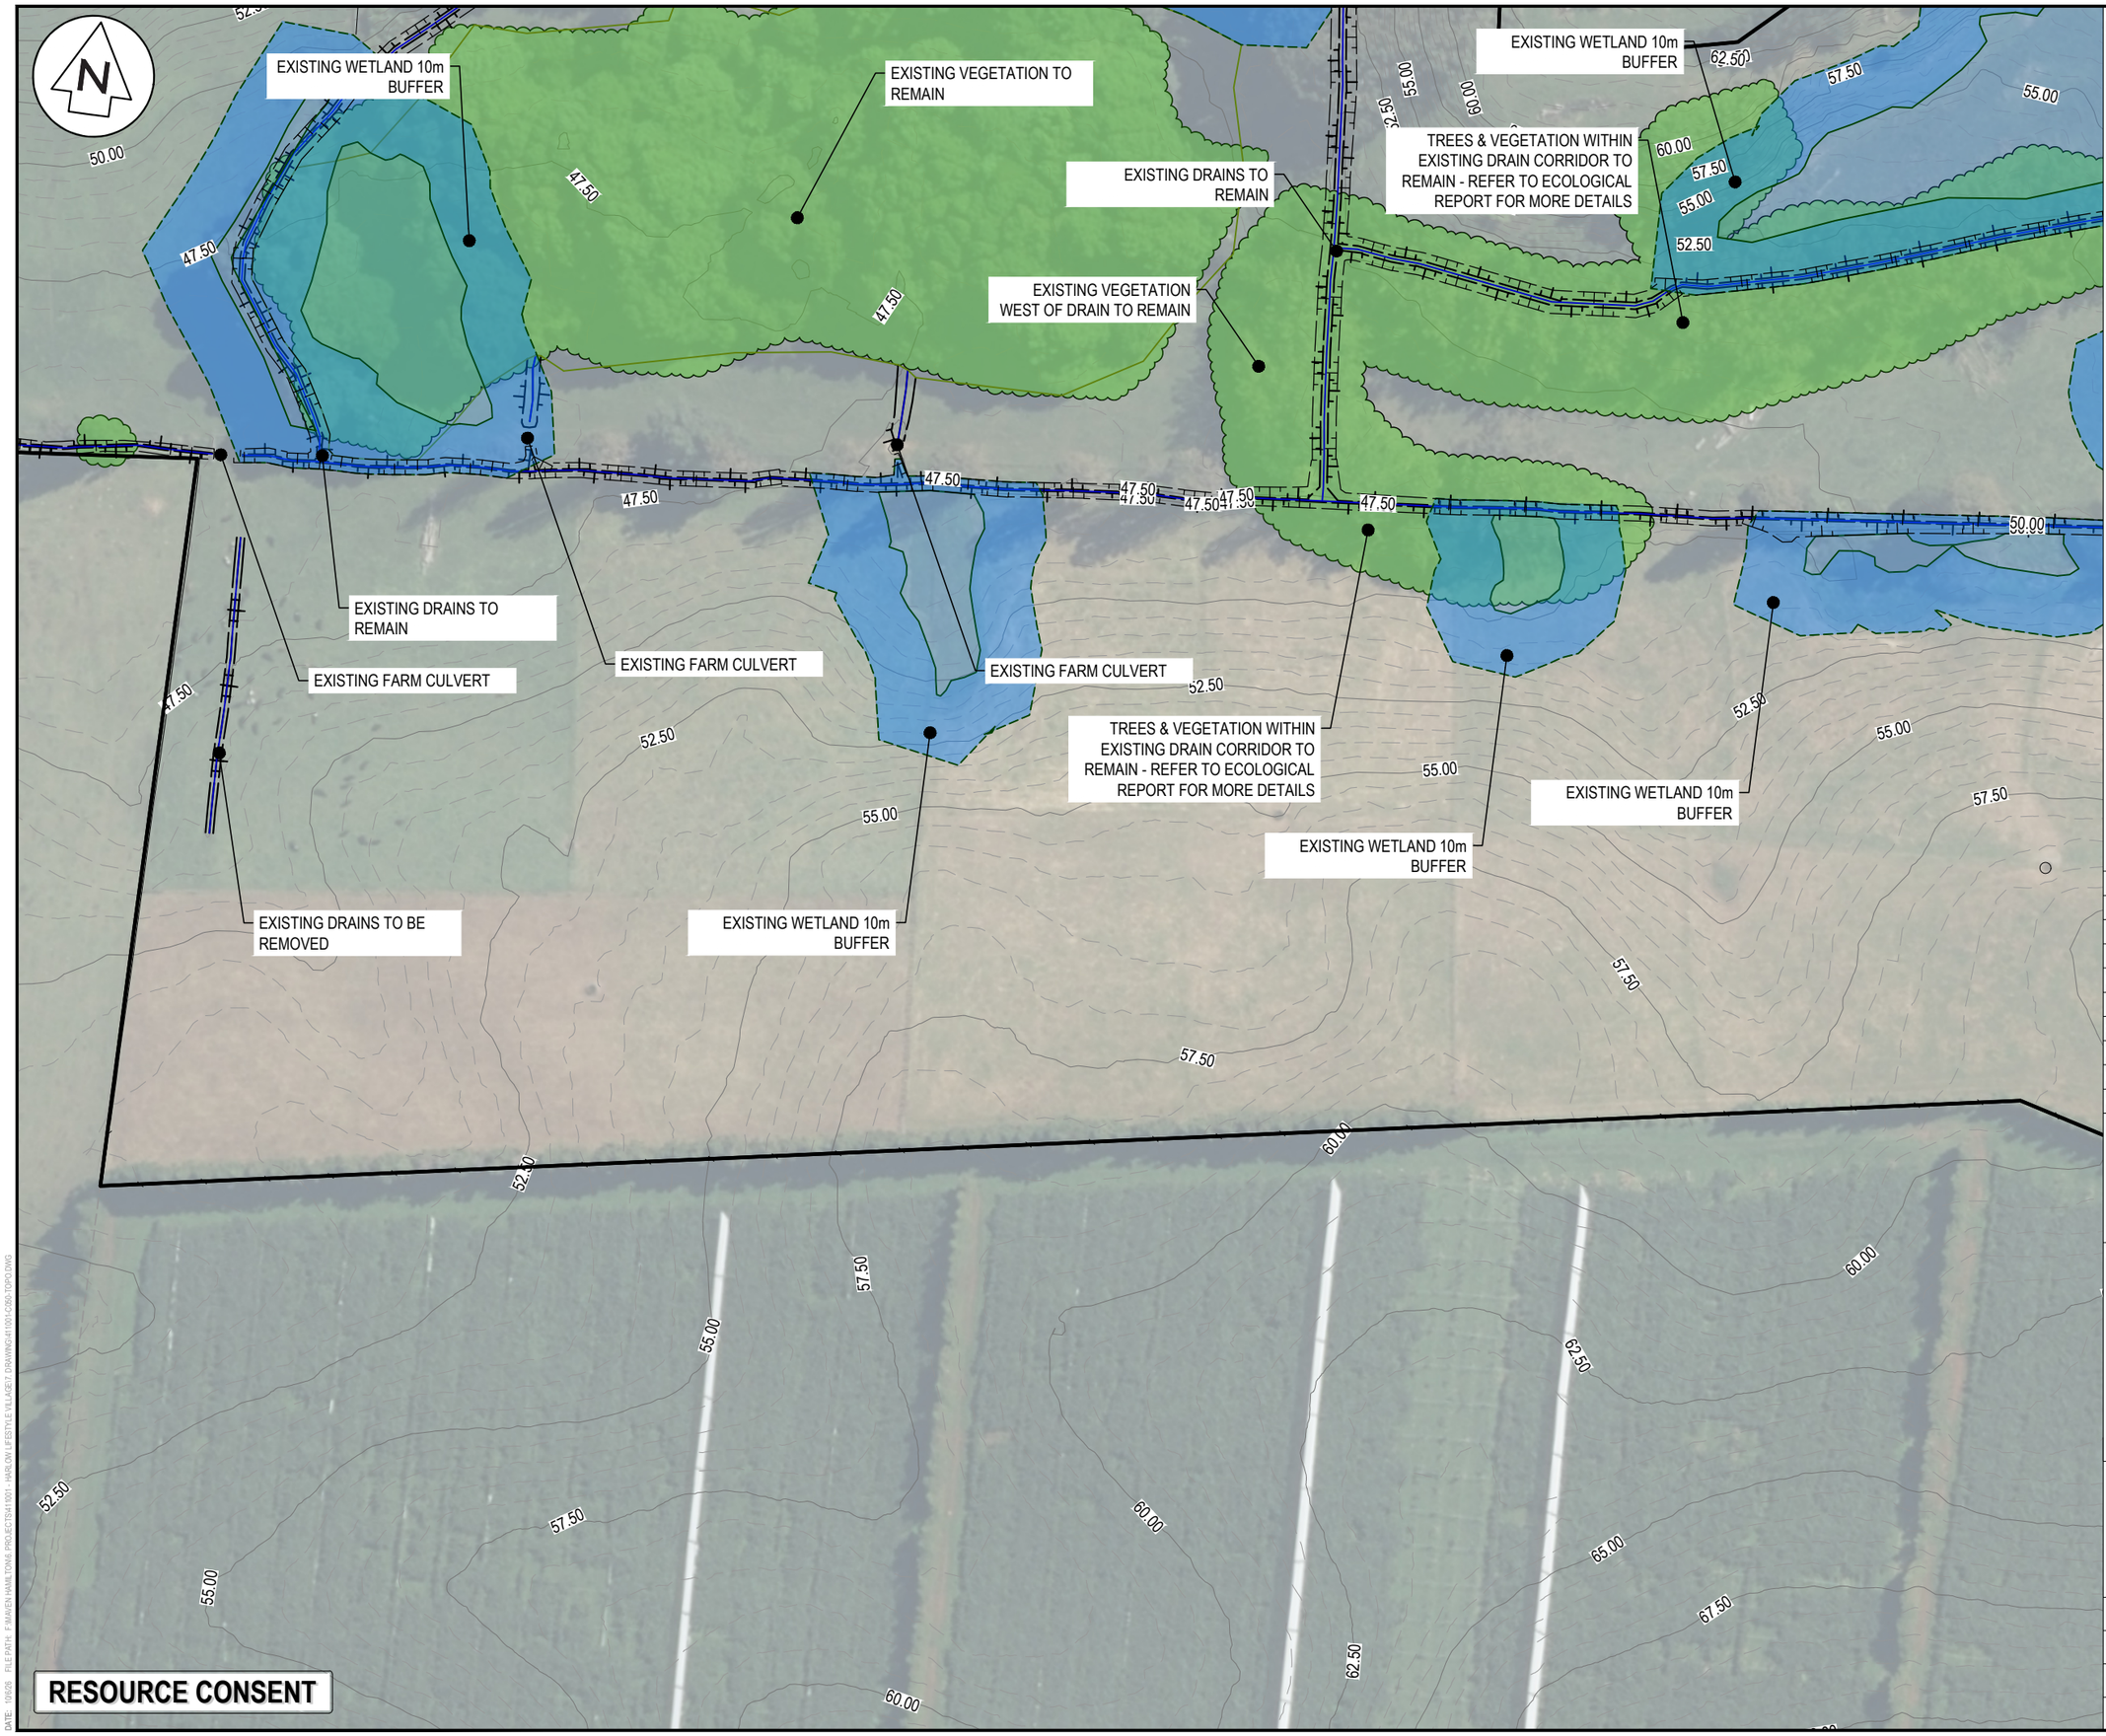

NOTES

1. ALL WORKS TO BE IN ACCORDANCE WITH WAIKATO REGIONAL COUNCIL STANDARDS, GUIDELINES, AND TECHNICAL SPECIFICATIONS.
2. EXISTING SERVICES LOCATIONS ARE APPROXIMATE AND IT IS THE CONTRACTORS RESPONSIBILITY TO LOCATE ALL SERVICES THAT MAY BE AFFECTED BY THEIR OPERATIONS.
3. THE CONTRACTOR SHALL COMPLY WITH ALL RELEVANT HEALTH AND SAFETY REQUIREMENTS.
4. THE CONTRACTOR SHALL OBTAIN ALL NECESSARY APPROVAL FROM UTILITY OPERATORS BEFORE COMMENCING WORK UNDER OR NEAR THEIR SERVICES.
5. CO-ORDINATES ARE IN TERMS OF NZ GEODETIC DATUM MT EDEN 2000.
6. LEVELS ARE IN TERMS OF NZ VERTICAL DATUM 2016.
7. BUILDINGS ON SITE ARE TO BE REMOVED BY OTHERS PRIOR TO COMMENCEMENT OF EARTHWORKS.
8. EXISTING VEGETATION WITHIN EARTHWORKS BOUNDARY TO BE REMOVED UNLESS OTHERWISE SPECIFIED.
9. ALL EXISTING FARMING EQUIPMENT, SERVICING LINES, TROUGHS, FENCING, AND RELEVANT INFRASTRUCTURE WITHIN THE EXTENT OF WORKS TO BE REMOVED UNLESS OTHERWISE SPECIFIED.

LEGEND

- EX BDY
- EX EASEMENT
- EX TITLE BDY (RT)
- EX MAJOR CONTOUR (2.5m)
- EX MINOR CONTOUR (0.5m)
- EX WASTEWATER
- EX STORMWATER
- EX WATER MAIN (W)
- EX GAS (GAS)
- EX POWER (P)
- EX OVERHEAD POWER (OH)
- EX TELECOM (T)
- EX TOP OF BANK
- EX FENCE
- EX BUILDING
- EX VEGETATION/ TREES
- EX WETLAND +10m BUFFER

Rev	Description	By	Date
A	RESOURCE CONSENT	AJP	10/2026

	By	Date
Survey	MAVEN	01/2026
Design	SM	03/2026
Drawn	NDL	03/2026
Checked	DJM	04/2026

Maven Waikato
07 242 0601
info@maven.co.nz
www.maven.co.nz
19 Kaimiro Street, Pukete
Hamilton 3200
New Zealand

Project


HARLOW LIFESTYLE VILLAGE FOR HARLOW LIFESTYLE LTD

Title

EXISITNG TOPOGRAPICAL PLAN

Project no.	411001		
Scale	1:1000 @ A3		
Cad file	411001-C050-TOPO.DWG		
Drawing no.	C050-5	Rev	A

DATE: 10/026 FILE PATH: F:\MAVEN HAMILTON\6 PROJECTS\411001 - HARLOW LIFESTYLE VILLAGE\7 DRAWINGS\411001-C050-TOPO.DWG

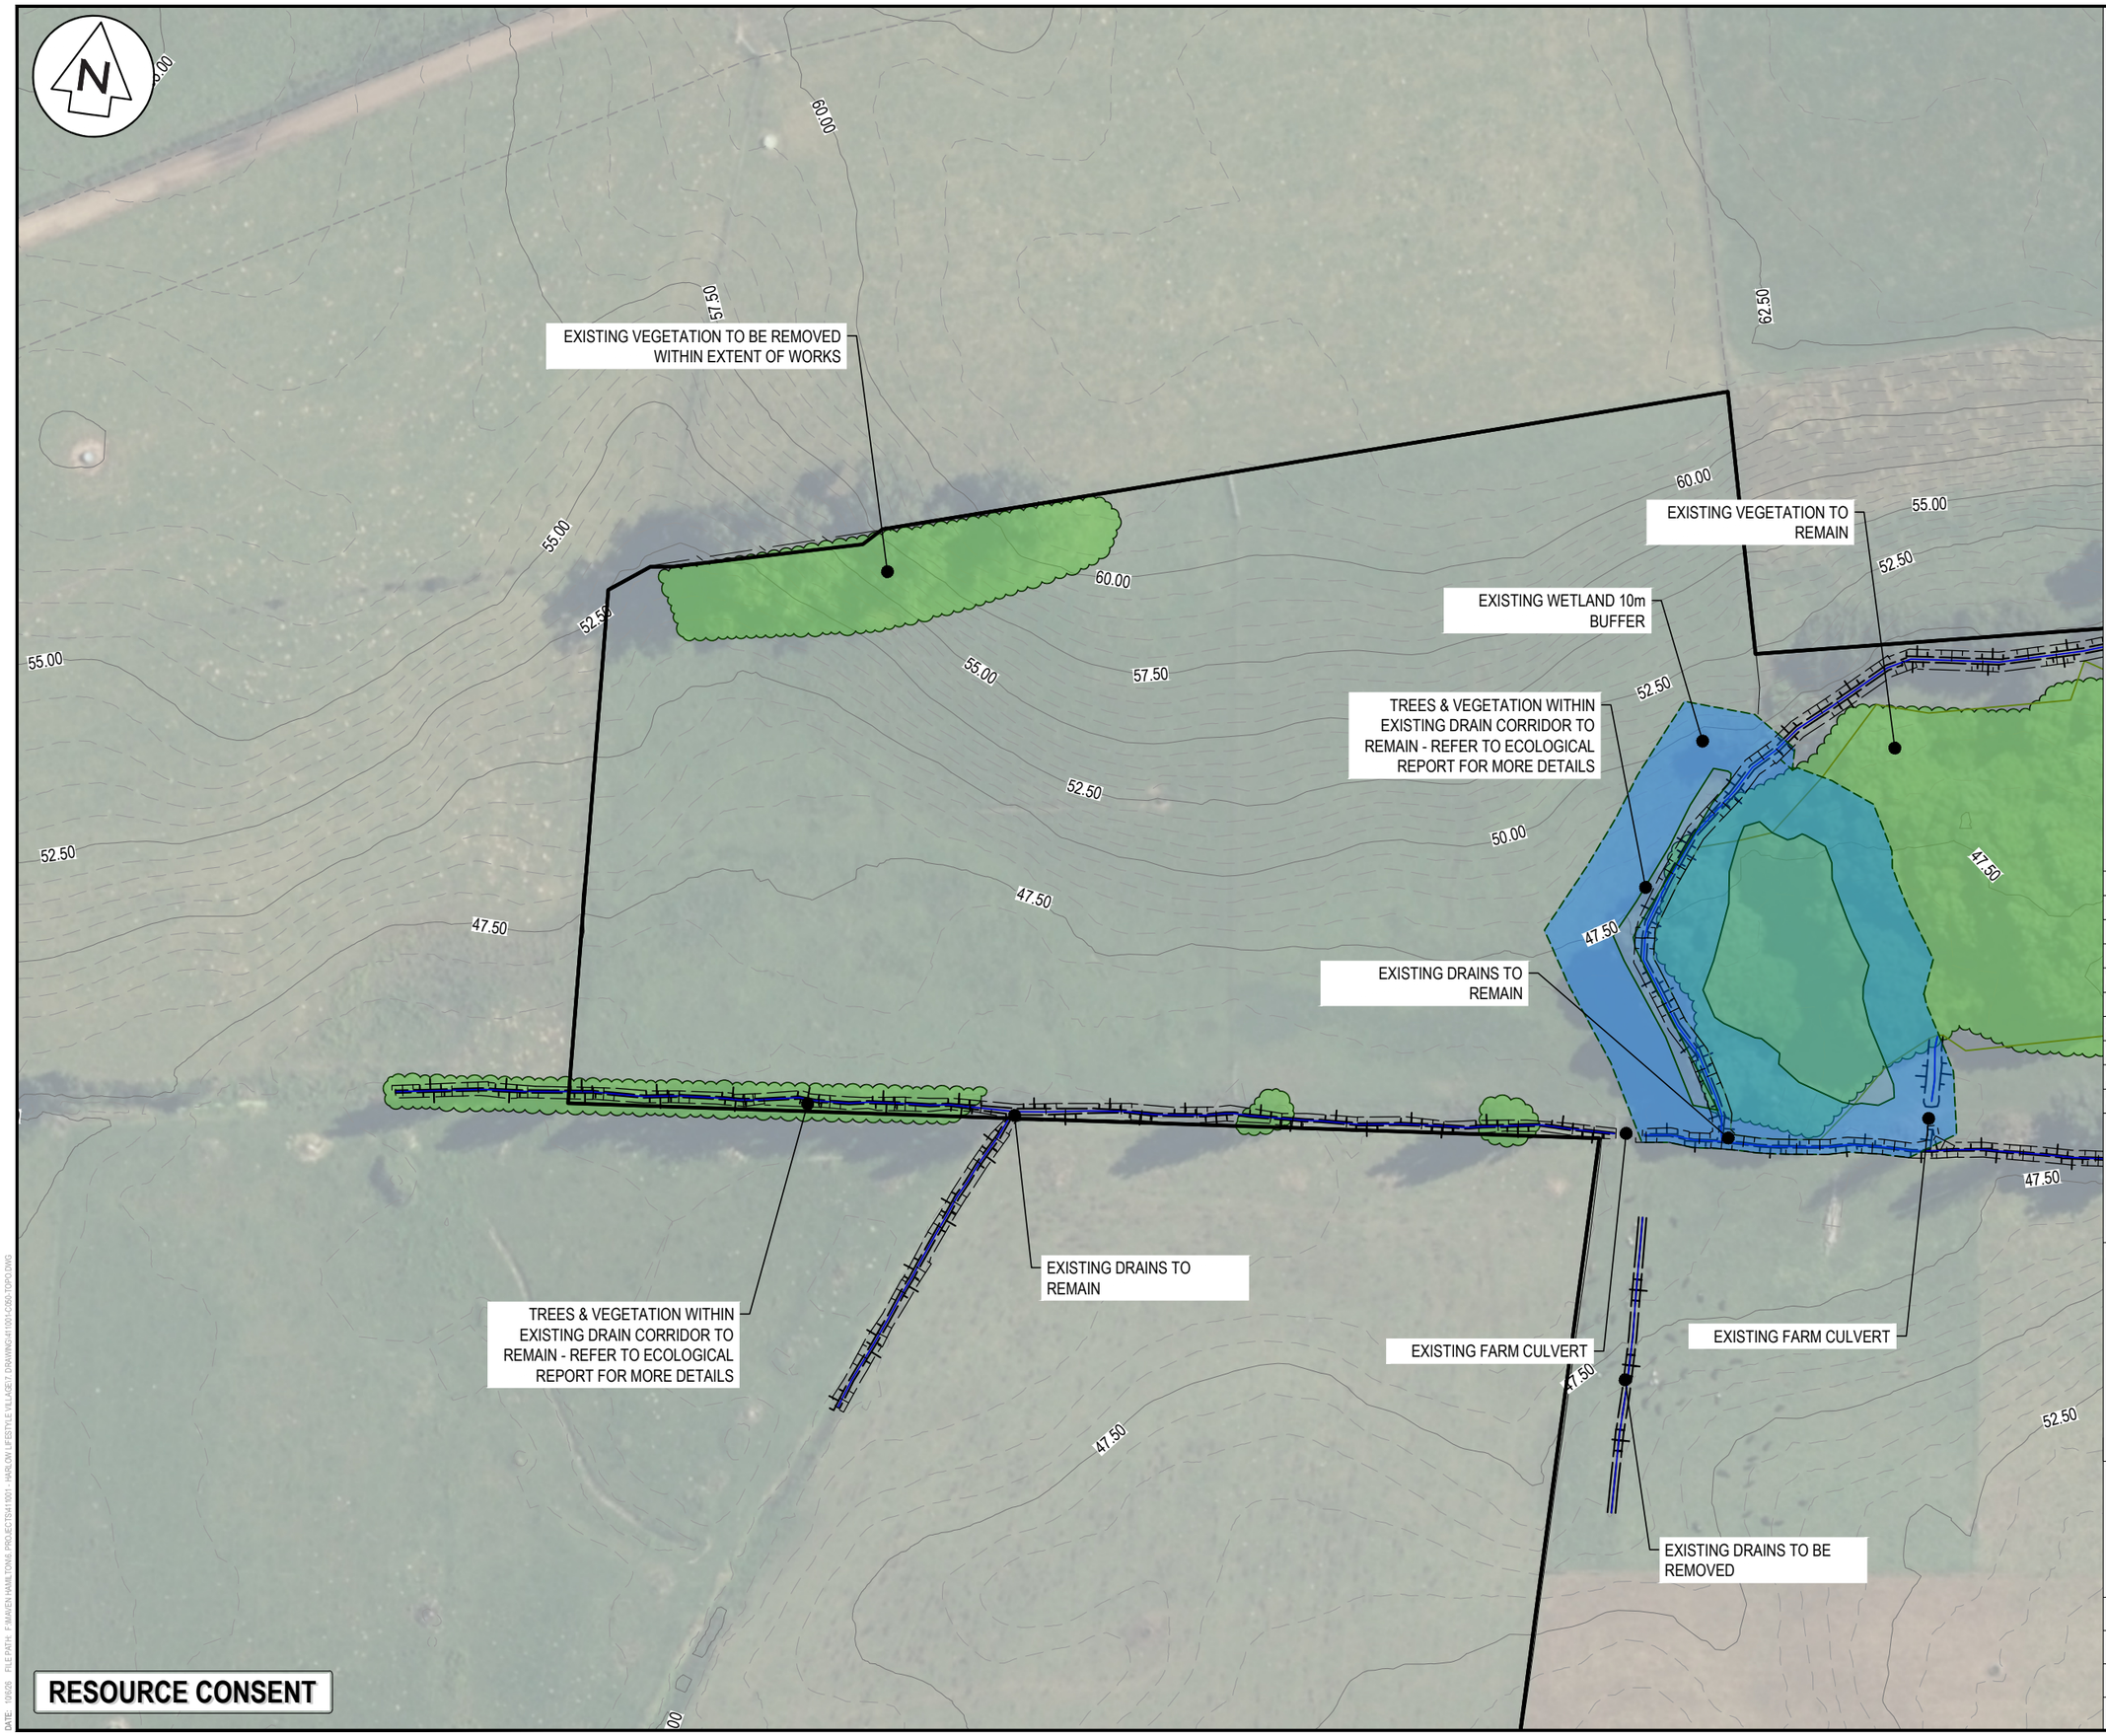

NOTES

1. ALL WORKS TO BE IN ACCORDANCE WITH WAIKATO REGIONAL COUNCIL STANDARDS, GUIDELINES, AND TECHNICAL SPECIFICATIONS.
2. EXISTING SERVICES LOCATIONS ARE APPROXIMATE AND IT IS THE CONTRACTORS RESPONSIBILITY TO LOCATE ALL SERVICES THAT MAY BE AFFECTED BY THEIR OPERATIONS.
3. THE CONTRACTOR SHALL COMPLY WITH ALL RELEVANT HEALTH AND SAFETY REQUIREMENTS.
4. THE CONTRACTOR SHALL OBTAIN ALL NECESSARY APPROVAL FROM UTILITY OPERATORS BEFORE COMMENCING WORK UNDER OR NEAR THEIR SERVICES.
5. CO-ORDINATES ARE IN TERMS OF NZ GEODETIC DATUM MT EDEN 2000.
6. LEVELS ARE IN TERMS OF NZ VERTICAL DATUM 2016.
7. BUILDINGS ON SITE ARE TO BE REMOVED BY OTHERS PRIOR TO COMMENCEMENT OF EARTHWORKS.
8. EXISTING VEGETATION WITHIN EARTHWORKS BOUNDARY TO BE REMOVED UNLESS OTHERWISE SPECIFIED.
9. ALL EXISTING FARMING EQUIPMENT, SERVICING LINES, TROUGHS, FENCING, AND RELEVANT INFRASTRUCTURE WITHIN THE EXTENT OF WORKS TO BE REMOVED UNLESS OTHERWISE SPECIFIED.

LEGEND

- EX BDY
- EX EASEMENT
- EX TITLE BDY
- EX MAJOR CONTOUR (2.5m)
- EX MINOR CONTOUR (0.5m)
- EX WASTEWATER
- EX STORMWATER
- EX WATER MAIN
- EX GAS
- EX POWER
- EX OVERHEAD POWER
- EX TELECOM
- EX TOP OF BANK
- EX FENCE
- EX BUILDING
- EX VEGETATION/ TREES
- EX WETLAND +10m BUFFER

Rev	Description	By	Date
A	RESOURCE CONSENT	AJP	10/2026

	By	Date
Survey	MAVEN	01/2026
Design	SM	03/2026
Drawn	NDL	03/2026
Checked	DJM	04/2026

Maven Waikato
07 242 0601
info@maven.co.nz
www.maven.co.nz
19 Kaimiro Street, Pukete
Hamilton 3200
New Zealand

Project

HARLOW LIFESTYLE VILLAGE FOR HARLOW LIFESTYLE LTD

Title

EXISITNG TOPOGRAPICAL PLAN

Project no.	411001
Scale	1:1000 @ A3
Cad file	411001-C050-TOPO.DWG
Drawing no.	C050-6 Rev A

DATE: 10/026 FILEPATH: P:\MAVEN HAMILTON\6 PROJECTS\411001 - HARLOW LIFESTYLE VILLAGE\7 DRAWING\411001-C050-TOPO.DWG