

Lot 8

edge of flood zone

raised flat terrace

Lot 9
Total Floor
Area 149m²

Outdoor area
90m²

Outdoor area
100m²

Lot 10
Total Floor
Area 149m²

raised flat terrace

edge of flood zone

reserve

Wet
land

washing line

Lot 12

boundary

1000

boundary

1000

1000

water tank

water tank

raided foot path

boundary

boundary

raided foot path

Lot 11

Sheet

Lot 9 & 10 Plan

Project

Cannon Point West Block
Totara Park
Upper Hutt

aymac
architecture
limited

5/88 Oriental Parade
Oriental Bay
Wellington
Phone s 9(2)(a)
Email s 9(2)(a)

Date 09/05/2026
Designed Aymac
Drawn Aymac
Checked Aymac
Scale 1 : 100
Revision

Project Number 2409
Sheet Number A115

1

Lot 9 - 10 Plan

1 : 100




Sheet	
Lot 11 & 12 Lower	
Project	
Cannon Point West Block Totara Park Upper Hutt	
aymac architecture limited	
5/88 Oriental Parade Oriental Bay Wellington Phone s 9(2)(a) Email s 9(2)(a)	
Date	09/05/2026
Designed	Designer
Drawn	Author
Checked	Checker
Scale	As indicated
Revision	
Project Number	Sheet Number
2409	A116



1 : 100

Sheet	
Lot 13 & 14 Lower	
Project	
Cannon Point West Block Totara Park Upper Hutt	
	
5/88 Oriental Parade Oriental Bay Wellington Phone: s 9(2)(a) [REDACTED] Email: s 9(2)(a) [REDACTED]	
Date	: 09/05/2026
Designed	Aymac
Drawn	Aymac
Checked	Aymac
Scale	As indicated
Revision	
Project Number	Sheet Number
2409	A117

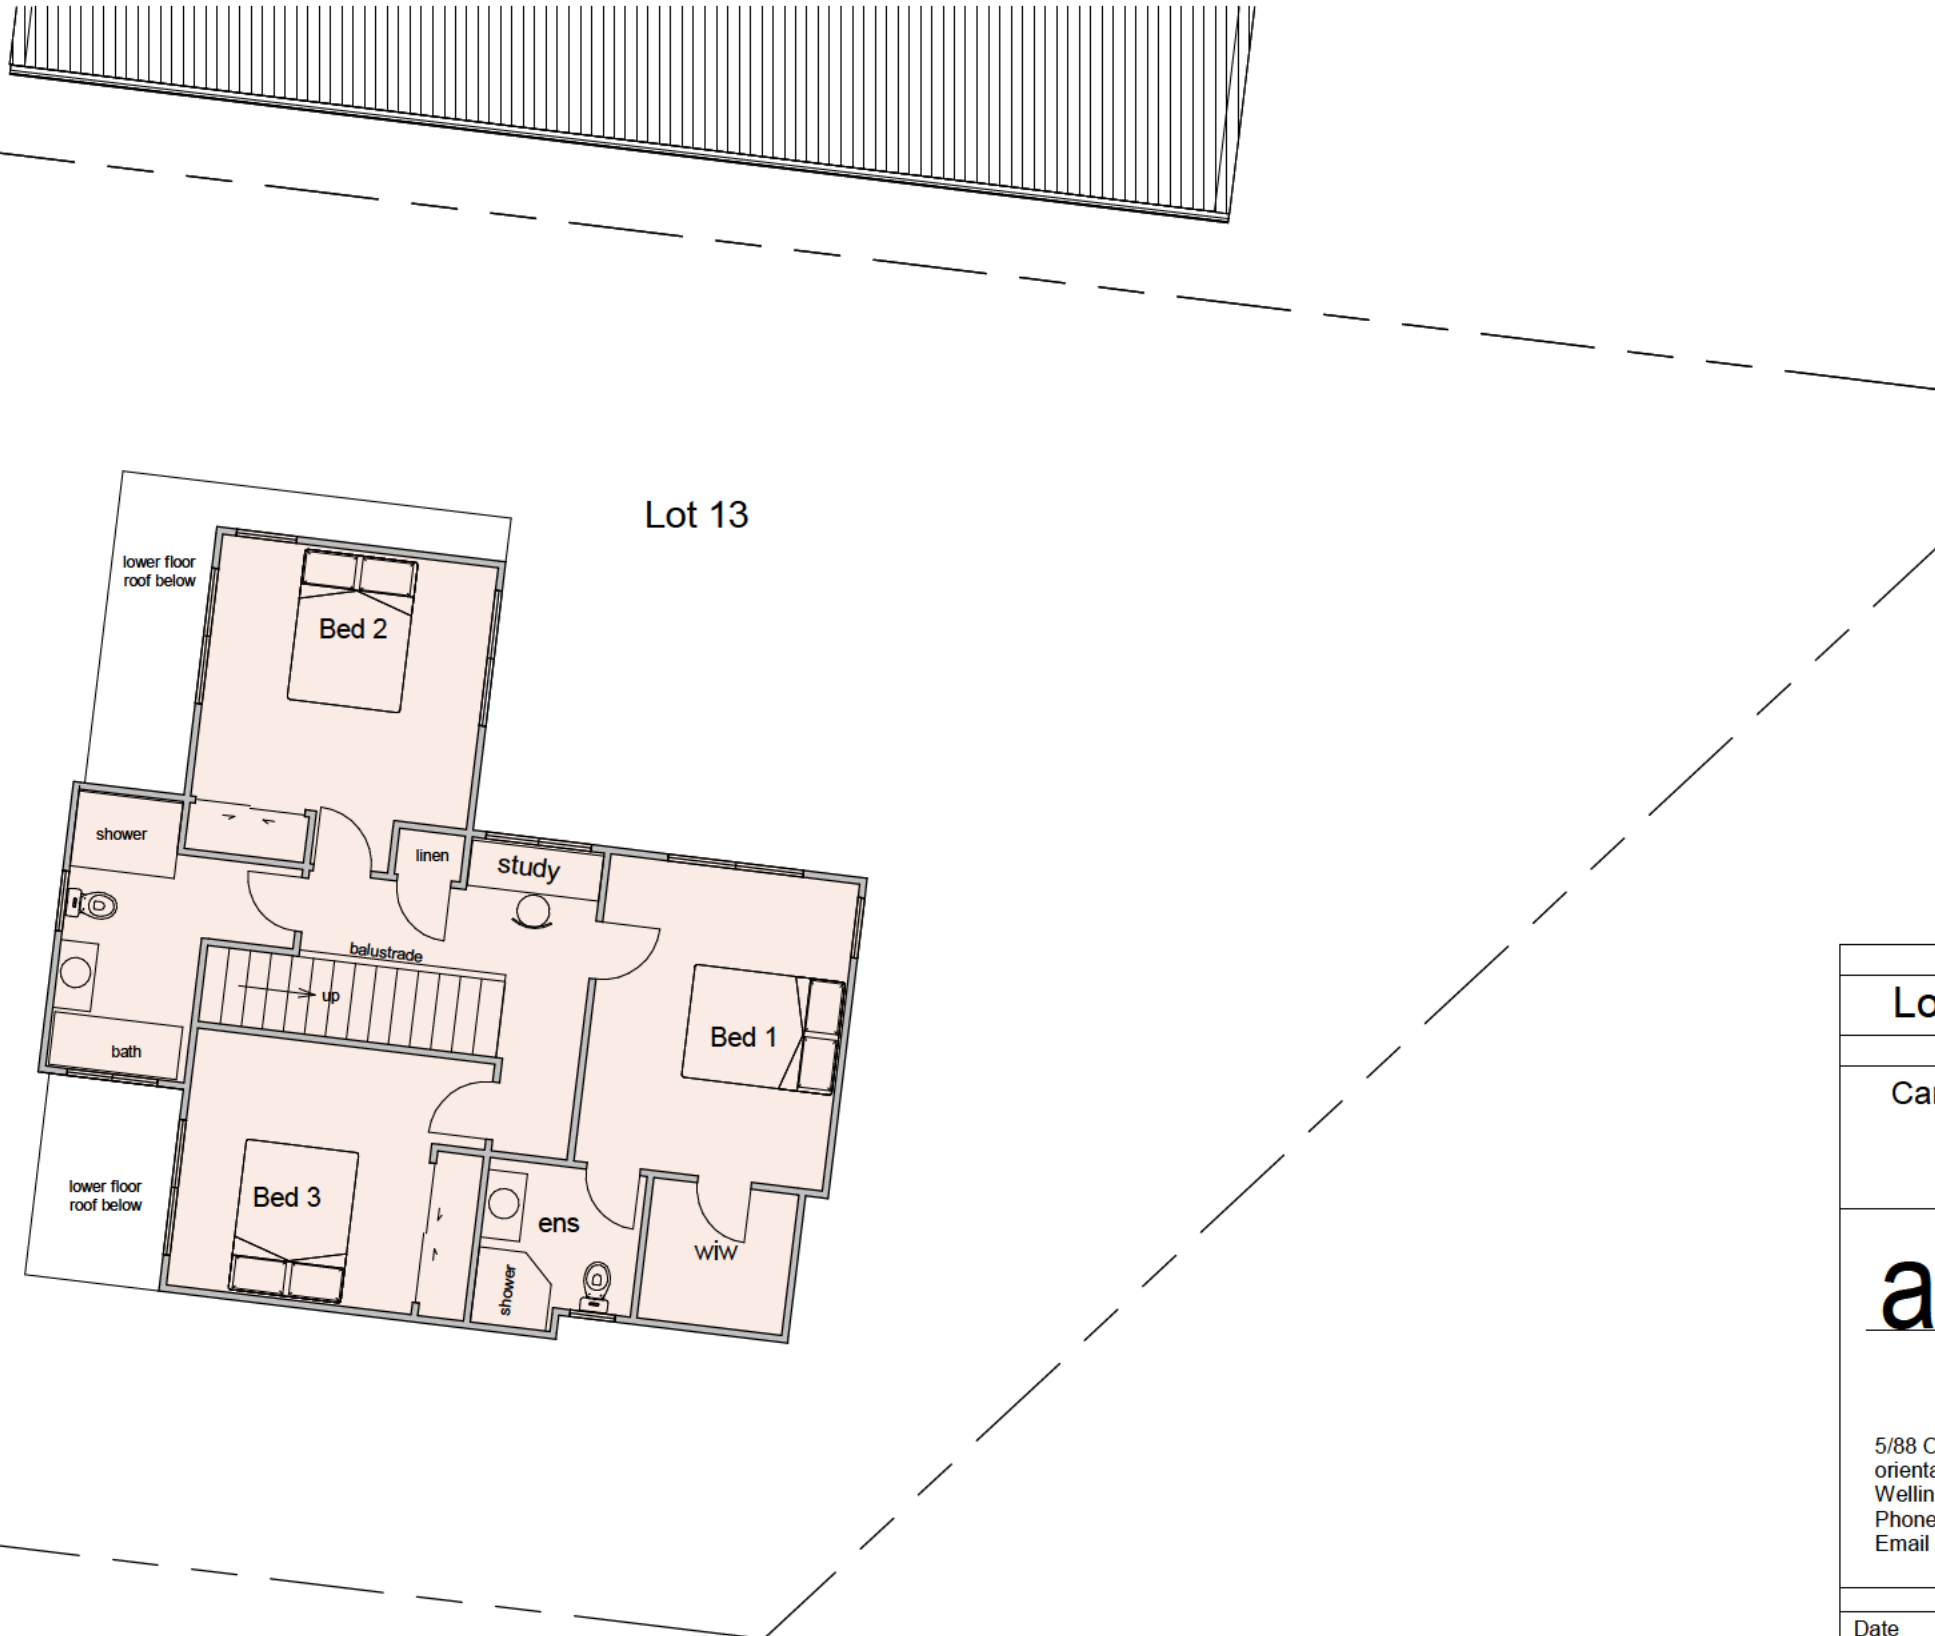

Sheet	
Lot 13 - Upper	
Project	
Cannon Point West Block	
Totara Park Upper Hutt	
aymac architecture limited	
5/88 Oriental Parade oriental Bay Wellington	
Phone	s 9(2)(a)
Email	s 9(2)(a)
Date	09/05/2026
Designed	Aymac
Drawn	Aymac
Checked	Aymac
Scale	1 : 100
Revision	:
Project Number	Sheet Number
2409	A118



Sheet	
Lot 15 - 16 Plan	
Project	
Cannon Point West Block Totara Park Upper Hutt	
aymac architecture limited	
5/88 Oriental Parade Oriental Bay Wellington Phone s 9(2)(a) Email s 9(2)(a)	
Date	09/05/2026
Designed	Aymac
Drawn	Aymac
Checked	Aymac
Scale	As indicated
Revision	
Project Number	Sheet Number
2409	A119



1 Lot 17 - Lower

1 : 100



2 Lot 17 - Upper

1 : 100

Sheet	
Lot 17 - 19 Plans	
Project	
Cannon Point West Block Totara Park Upper Hutt	
aymac architecture limited	
5/88 Oriental Parade Oriental Bay Wellington Phone s 9(2)(a) Email s 9(2)(a)	
Date	09/05/2026
Designed	Aymac
Drawn	Aymac
Checked	Aymac
Scale	As indicated
Revision	
Project Number	Sheet Number
2409	A120




Sheet	
Lot 20 - 22 Lower	
Project	
Cannon Point West Block Totara Park Upper Hutt	
aymac architecture limited	
5/88 Oriental Parade Oriental Bay Wellington Phone s 9(2)(a) Email s 9(2)(a)	
Date	09/05/2026
Designed	Aymac
Drawn	Aymac
Checked	Aymac
Scale	As indicated
Revision	
Project Number	Sheet Number
2409	A121



Sheet	
Lot 20 - 22 Upper	
Project	
Cannon Point West Block Totara Park Upper Hutt	
aymac architecture limited	
5/88 Oriental Parade Oriental Bay Wellington Phone s 9(2)(a) Email s 9(2)(a)	
Date	: 09/05/2026
Designed	Aymac
Drawn	Aymac
Checked	Aymac
Scale	1 : 100
Revision	
Project Number	Sheet Number
2409	A122



Sheet	
Lot 23 - 26 Lower	
Project	
Cannon Point West Block Totara Park Upper Hutt	
aymac architecture limited	
5/88 Oriental Parade Oriental Bay Wellington Phone s 9(2)(a) Email s 9(2)(a)	
Date	09/05/2026
Designed	Aymac
Drawn	Aymac
Checked	Aymac
Scale	1 : 100
Revision	
Project Number	2409
Sheet Number	A123

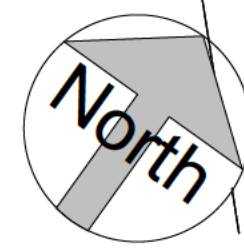


Lot 26



Lot 25



Lot 24

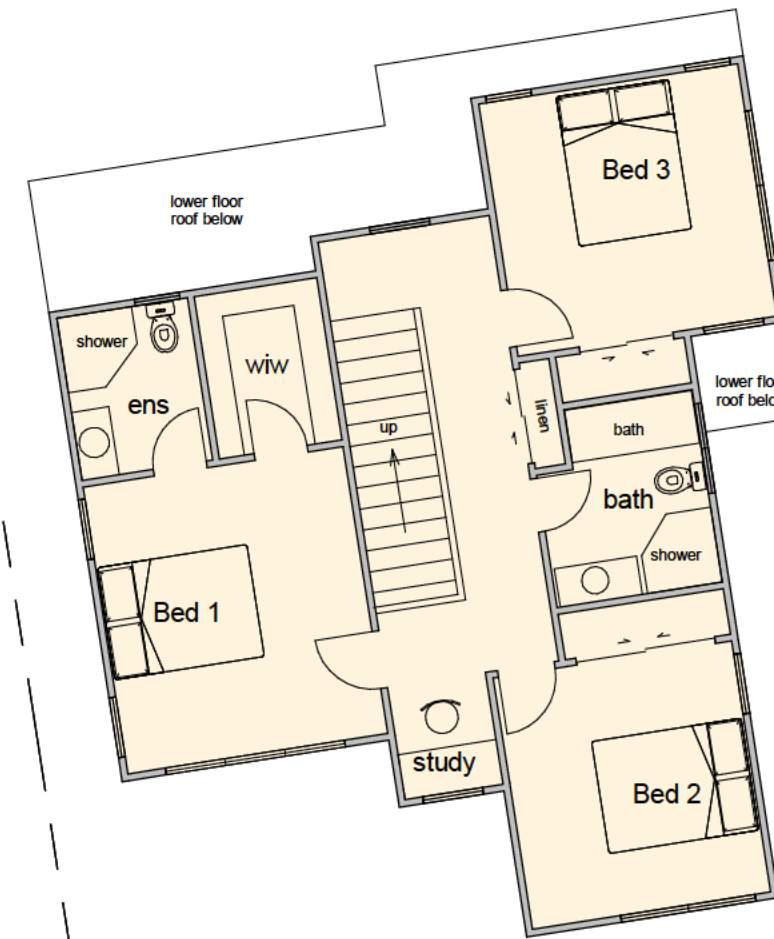

Lot 23




1

Lot 23 - 26 Upper

1 : 100



Sheet	
Lot 23 - 26 Upper	
Project	
Cannon Point West Block Totara Park Upper Hutt	
aymac architecture limited	
5/88 Oriental Parade Oriental Bay Wellington Phone s 9(2)(a) Email s 9(2)(a)	
Date	09/05/2026
Designed	Aymac
Drawn	Aymac
Checked	Aymac
Scale	As indicated
Revision	
Project Number	Sheet Number
2409	A124

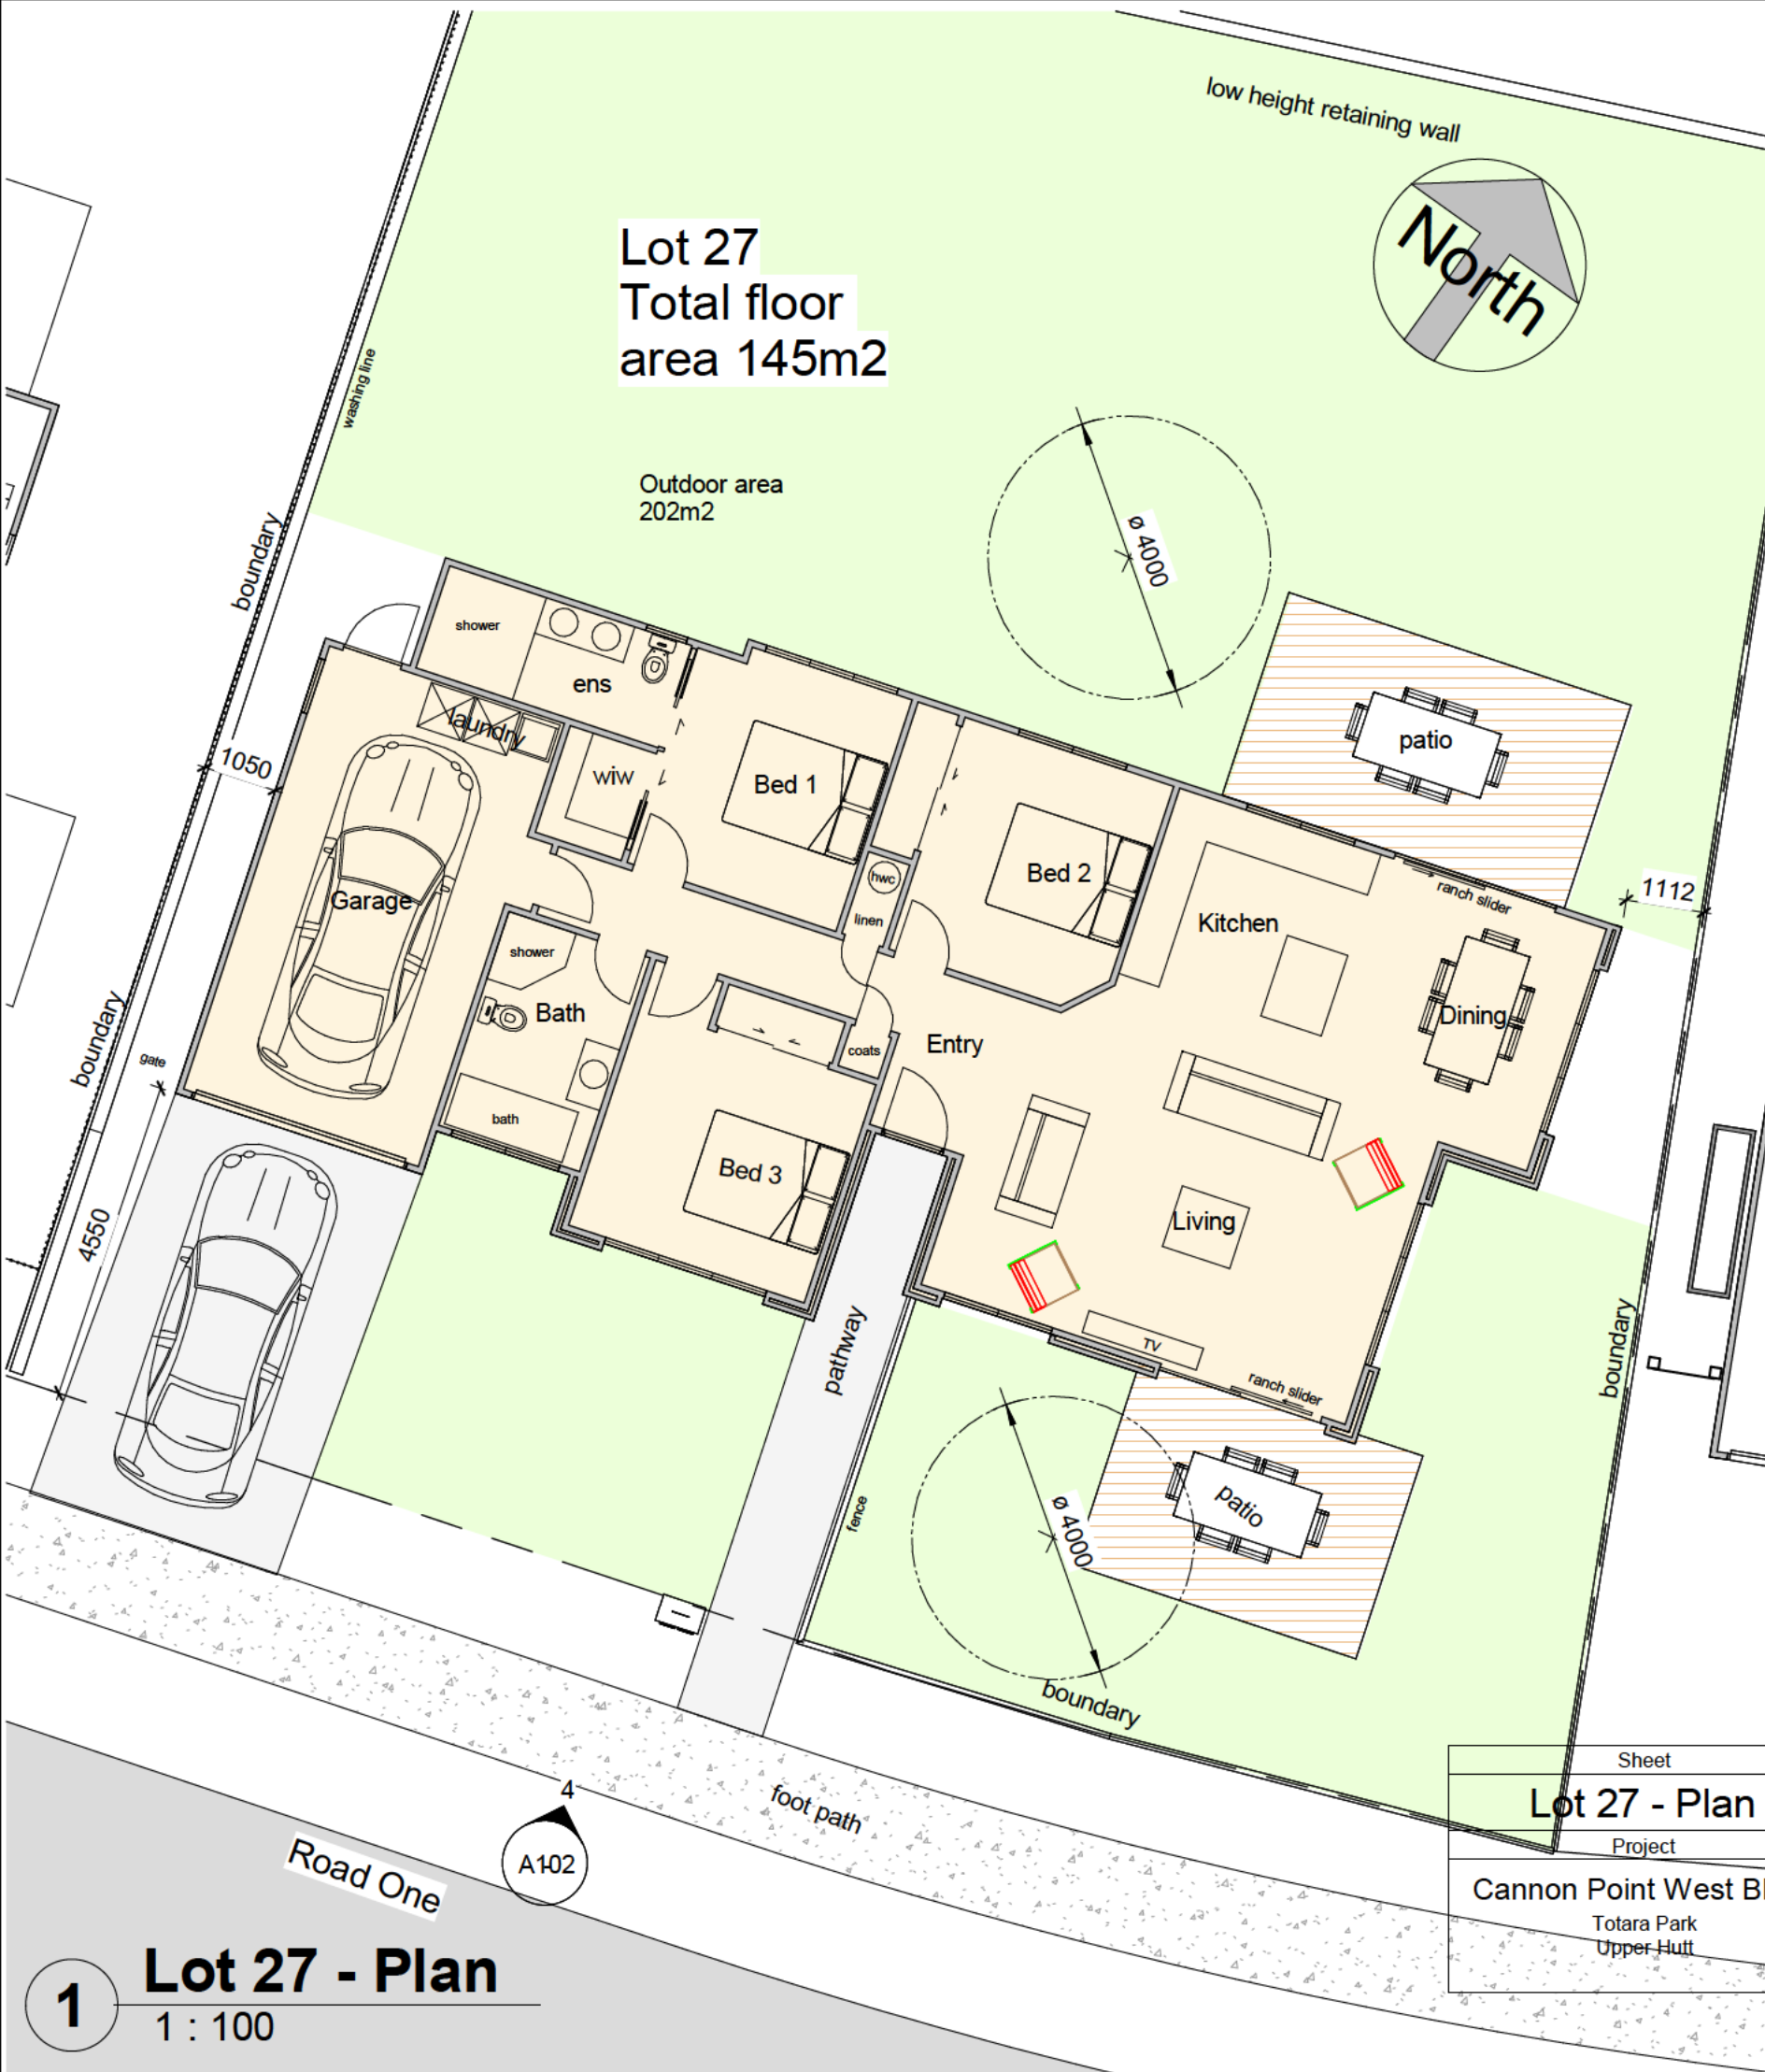

aymac
architecture
limited

5/88 Oriental Parade
Oriental Bay
Wellington
Phone s 9(2)(a)
Email s 9(2)(a)

Date	09/05/2026
Designed	Aymac
Drawn	Aymac
Checked	Aymac
Scale	As indicated
Revision	

Project Number	Sheet Number
2409	A125



1 Lot 28 - 30 Lower
1 : 100



Sheet	
Lot 28 - 30 Lower	
Project	
Cannon Point West Block Totara Park Upper Hutt	
aymac architecture limited	
5/88 Oriental Parade Oriental Bay Wellington Phone s 9(2)(a) Email s 9(2)(a)	
Date	09/05/2026
Designed	Aymac
Drawn	Aymac
Checked	Aymac
Scale	As indicated
Revision	
Project Number	Sheet Number
2409	A126


1 **Lot 28 - 30 Upper**
1 : 100



Sheet	
Lot 28 - 30 Upper	
Project	
Cannon Point West Block Totara Park Upper Hutt	
aymac architecture limited	
5/88 Oriental Parade Oriental Bay Wellington Phone s 9(2)(a) Email s 9(2)(a)	
Date	: 09/05/2026
Designed	Aymac
Drawn	Aymac
Checked	Aymac
Scale	1 : 100
Revision	
Project Number	Sheet Number
2409	A127



Sheet	
Lot 31 - 33 Lower	
Project	
Cannon Point West Block Totara Park Upper Hutt	
aymac architecture limited	
5/88 Oriental Parade Oriental Bay Wellington Phone s 9(2)(a) Email s 9(2)(a)	
Date	09/05/2026
Designed	Aymac
Drawn	Aymac
Checked	Aymac
Scale	As indicated
Revision	
Project Number	Sheet Number
2409	A128




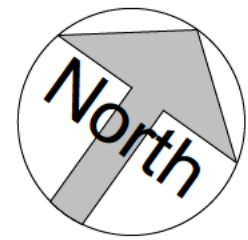


Lot 33

Lot 32

Lot 31

1 Lot 31 - 33 Upper
1 : 100

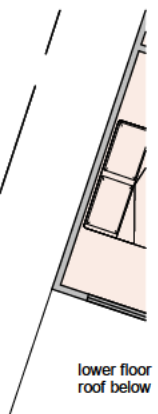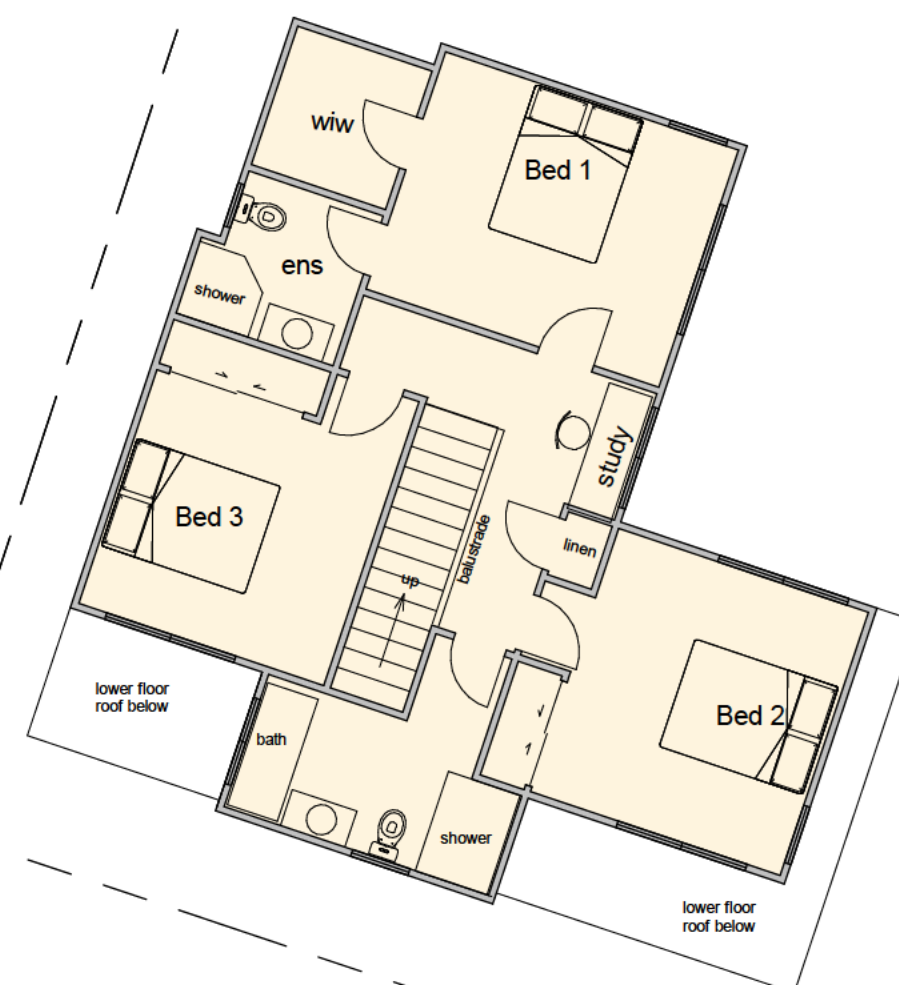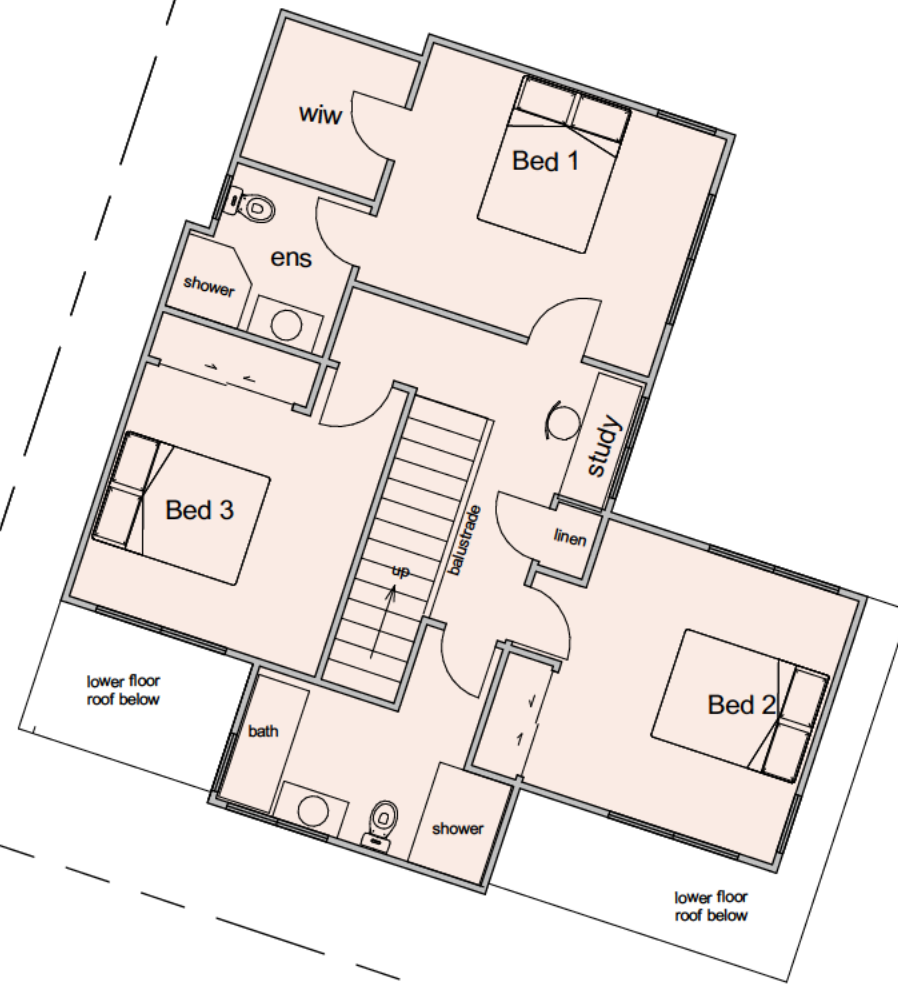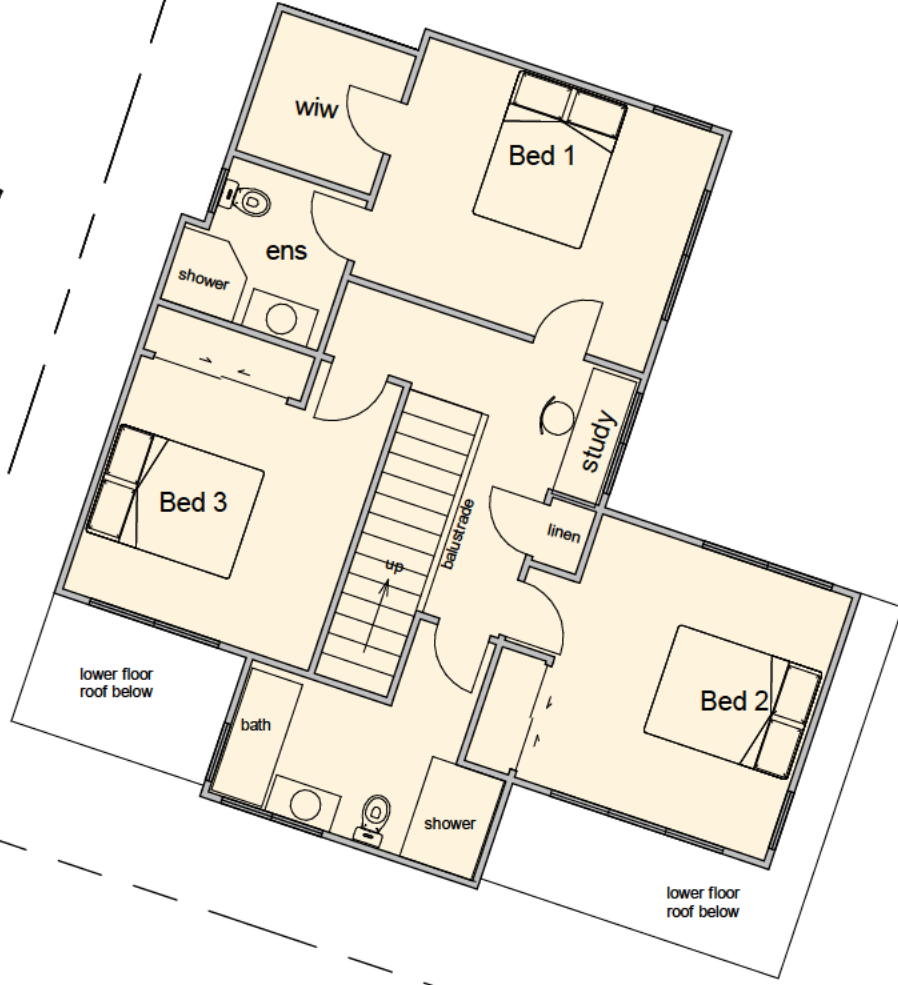

Sheet	
Lot 31 - 33 Upper	
Project	
Cannon Point West Block Totara Park Upper Hutt	
aymac architecture limited	
5/88 Oriental Parade Oriental Bay Wellington Phone s 9(2)(a) Email s 9(2)(a)	
Date	: 09/05/2026
Designed	Aymac
Drawn	Aymac
Checked	Aymac
Scale	1 : 100
Revision	
Project Number	Sheet Number
2409	A129