


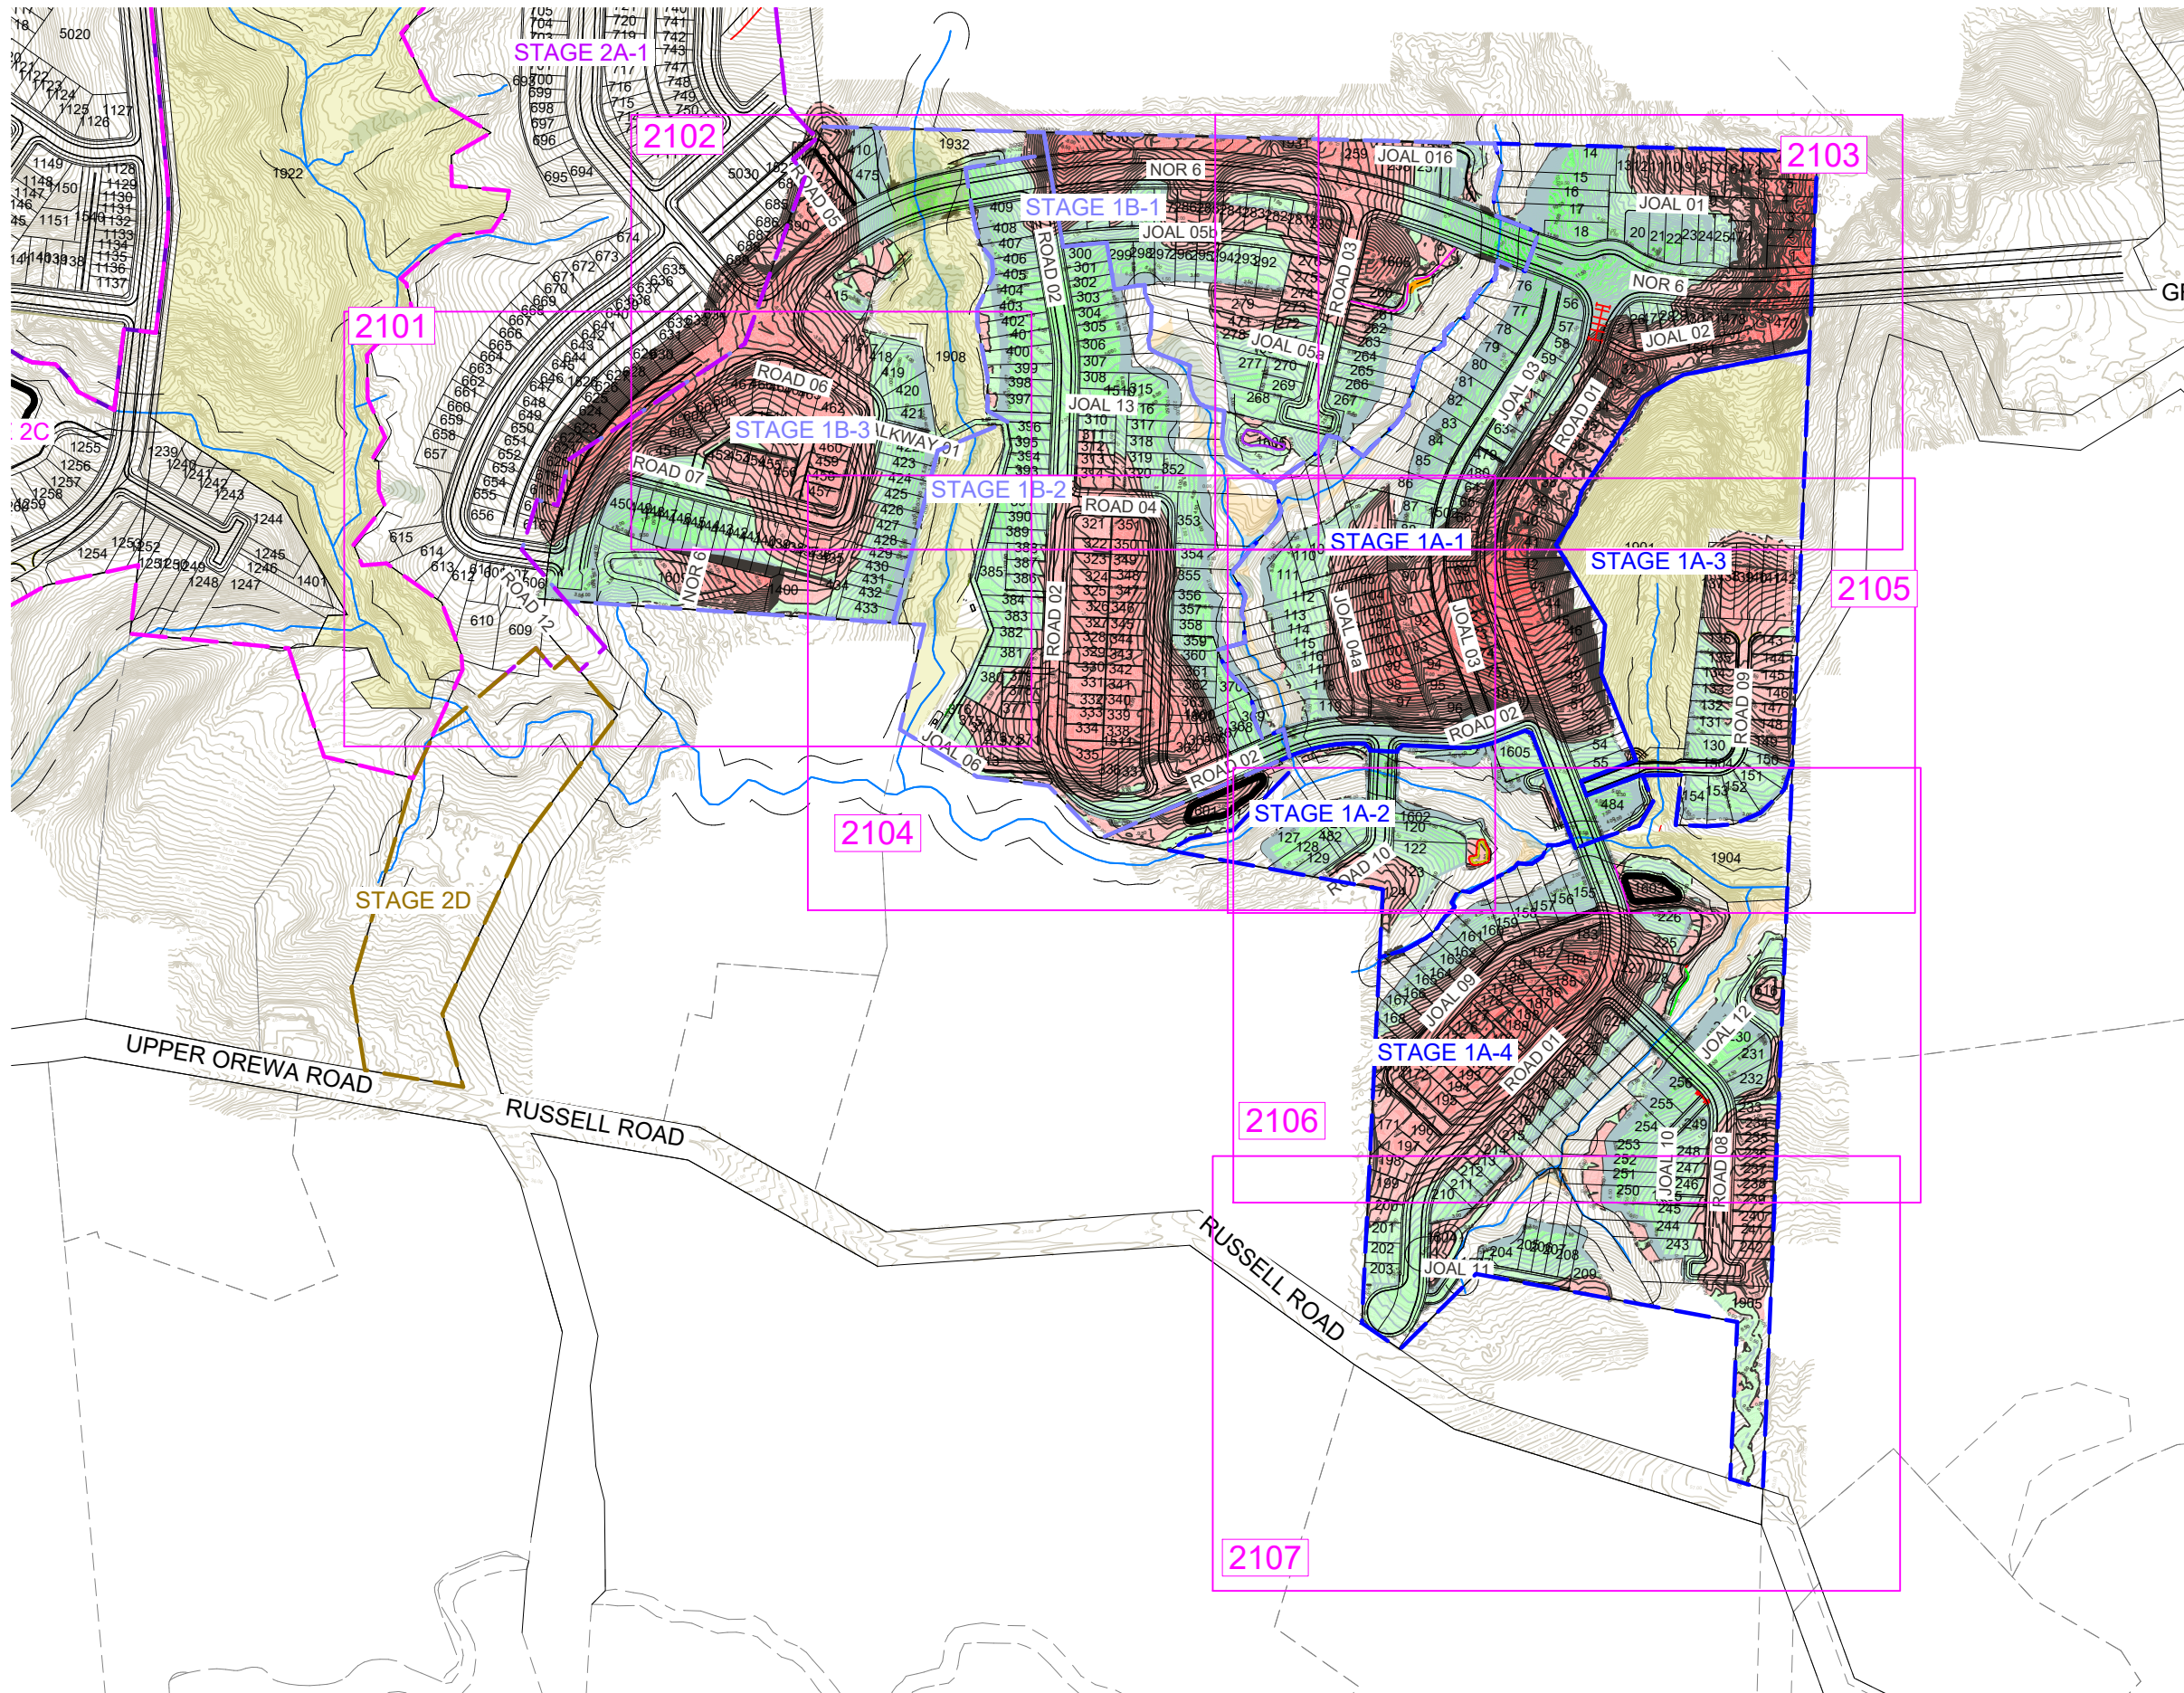

- NOTES:
1. REFER TO DRAWING 0000 FOR NOTES.
2. CUT/FILL VOLUMES SHOW DIFFERENCE BETWEEN EXISTING SURFACE AND FINISHED DESIGN SURFACE.
3. FURTHER REFINEMENT REQUIRED TO ALLOW FOR TOPSOIL, TOPSOIL STRIPPING, PAVEMENTS, RETAINING WALL, DRAINAGE SPOIL, ETC.
4. ALL VOLUMES SOLID MEASURE. A COMPACTION FACTION TO BE APPLIED TO THE CUT VOLUME.
5. BULK VOLUMES - PRELIMINARY ONLY FOR SCALE.
CUT 377,000 m³
FILL 351,000 m³
EARTHWORKS AREA: 24ha
6. FINAL EARTHWORKS LEVELS TO BE CONFIRMED DURING DETAILED DESIGN, AND MAY BE AMENDED DURING CONSTRUCTION TO ALLOW FOR UNFORESEEN SITE CONDITIONS. EARTHWORKS TOLERANCE TO BE +/- 200mm

- LEGEND:
- STAGE 1A BOUNDARY ————
- STAGE 1B BOUNDARY ————
- STAGE 2A BOUNDARY ————
- STAGE 2B BOUNDARY ————
- STAGE 2C BOUNDARY ————
- STAGE 2D BOUNDARY ————
- EXTENT OF EARTHWORKS ————
- PROPOSED FILL (MAJOR CONTOUR) ———— 1:0
- PROPOSED CUT (MAJOR CONTOUR) ———— -1:0
- CUT/FILL (ZERO CONTOUR) ————
- PROPOSED CUT ————
- PROPOSED FILL ————
- EXISTING STREAM ————
- 20m RIPARIAN MARGIN ————
- COVENANT ————
- WETLAND ————
- NEW WETLAND ————

M	FOR RESOURCE CONSENT	PO	LV	JDK	21/05/2026	CLIENT:	VINEWAY LIMITED	PROJECT:	DELMORE STAGE 1	TITLE:	EARTHWORKS CUT/FILL CONTOURS OVERALL	PURPOSE OF ISSUE:	FOR RESOURCE CONSENT
L	FOR RESOURCE CONSENT	ZW	PO	JDK	12/12/2025				53A, 53B & 55 RUSSELL RD			SCALE:	1:4000 @A3
K	FOR RESOURCE CONSENT	ZW			21/11/2025				OREWA			DO NOT SCALE	
J	FOR RESOURCE CONSENT	SJO			2/7/2025							DRAWING NO:	3725-1-2100
I	FOR TENDER	MO	PO		15/05/2025							REV:	M
H	FOR CONSENT	PO	JK		5/2/2025								
A	FIRST ISSUE												
REV	DESCRIPTION	DRN BY	CHK BY	APP BY	DATE								