




- NOTES:
1. REFER TO DRAWING 0000 FOR NOTES.
 2. ALL FENCING TO BE REMOVED.



CLIENT: VINEWAY LIMITED PROJECT: DELMORE STAGE 2A & B TITLE: EARTHWORKS CLEARING PLAN OVERALL PURPOSE OF ISSUE: RESOURCE CONSENT

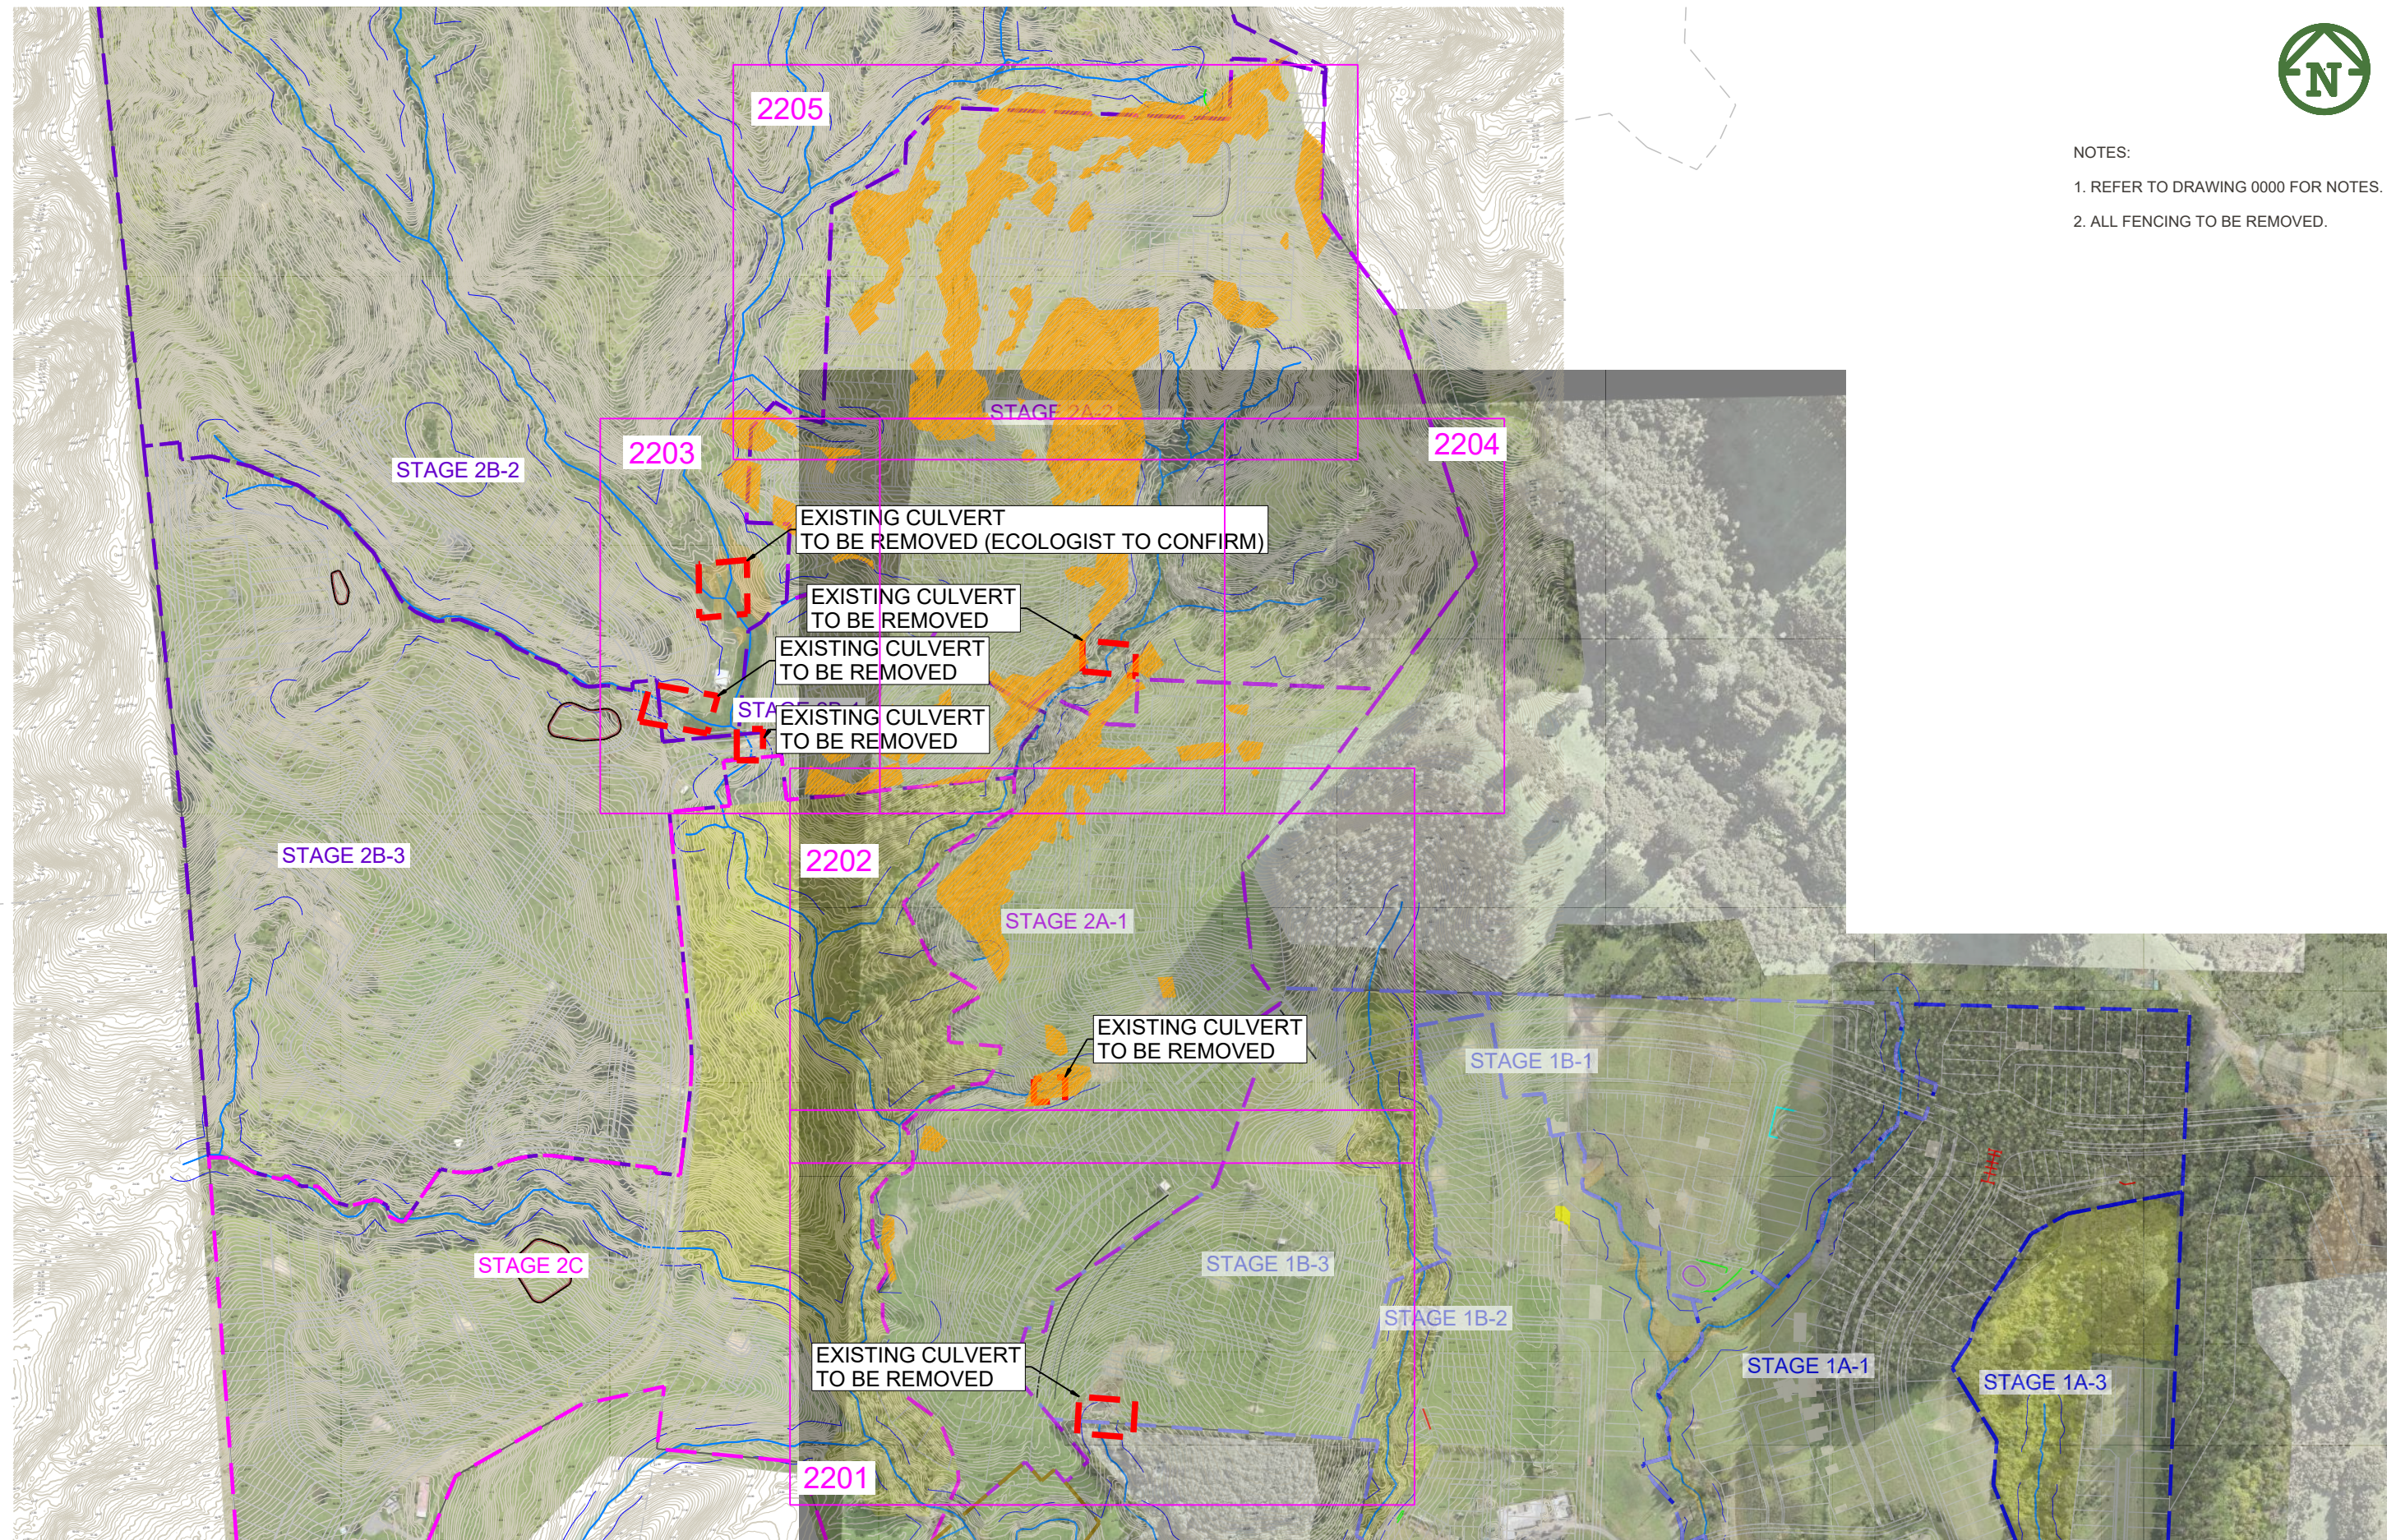

130 & 132 UPPER OREWA ROAD
OREWA

F	FOR CONSENT	JK	JK	JK	18/12/2025
A	FIRST ISSUE				
REV	DESCRIPTION	DRN BY	CHK BY	APP BY	DATE

SCALE: 1:4000 @A3
DO NOT SCALE
DRAWING NO: 3725-2AB-2200 REV: F