

PLAN VIEW

SCALE 1:2000

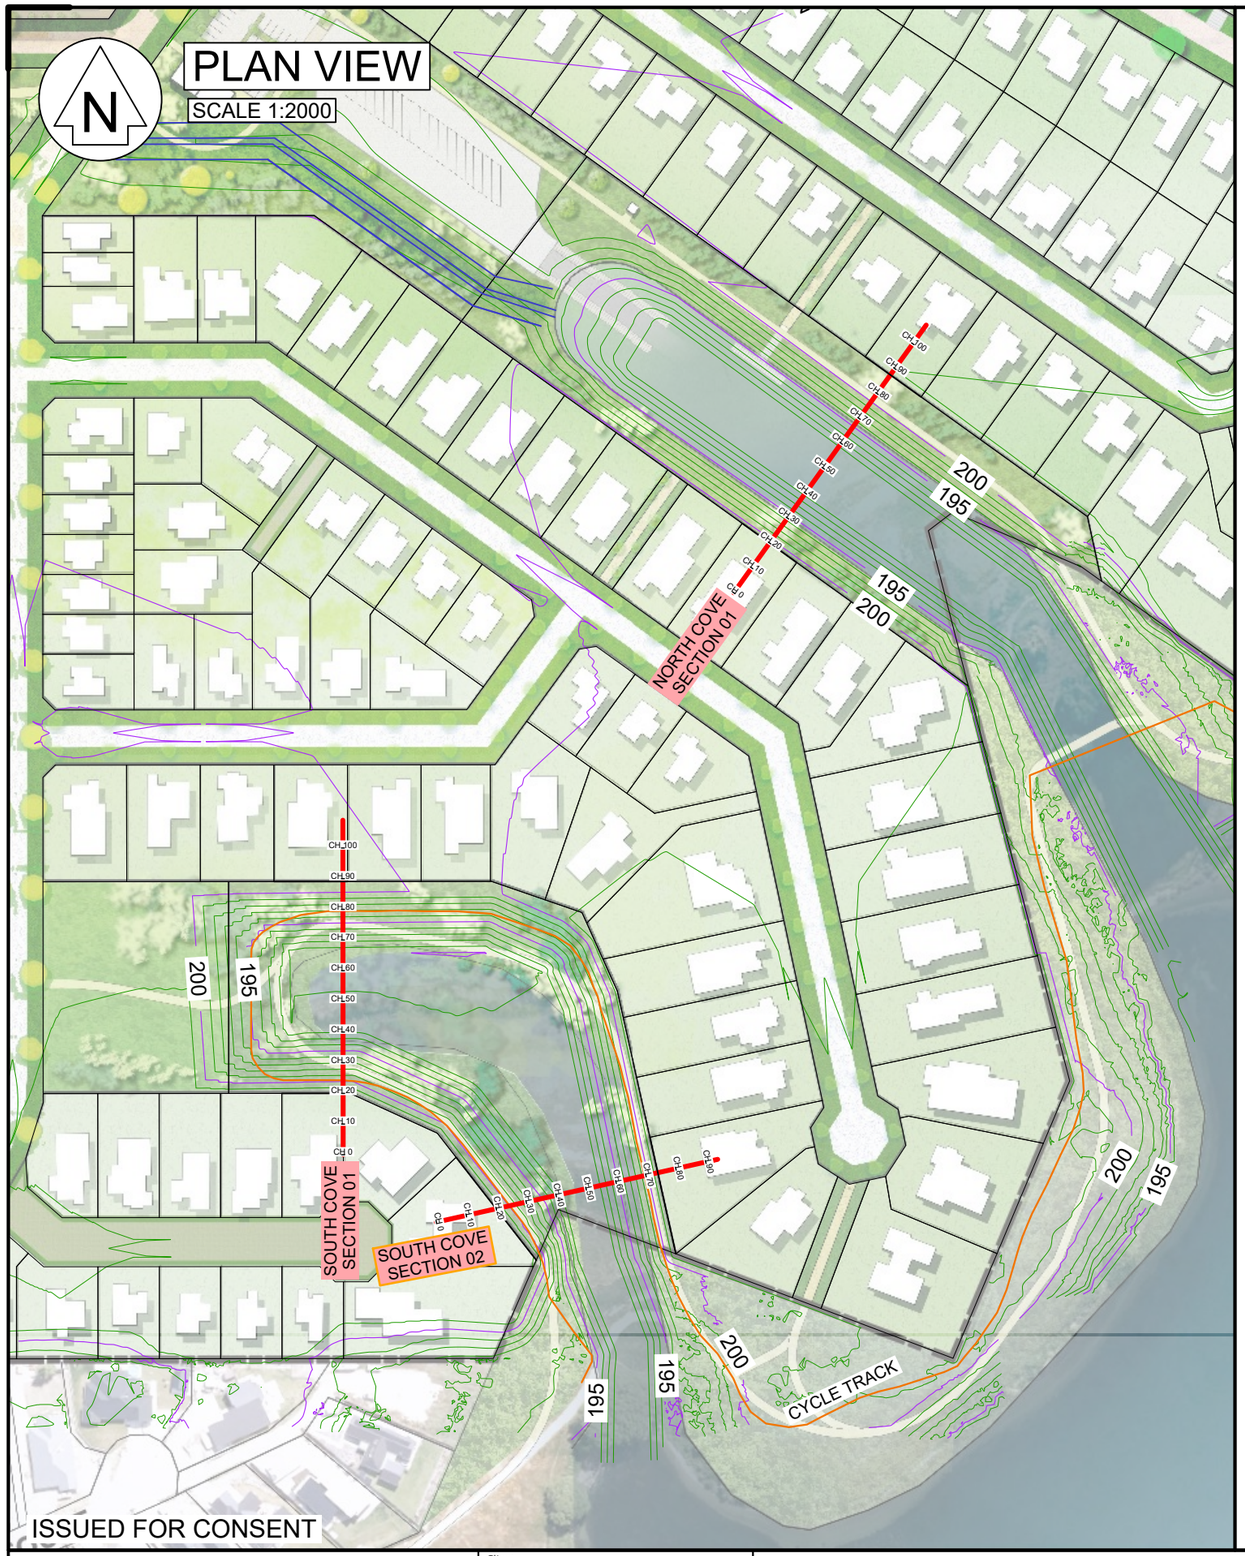

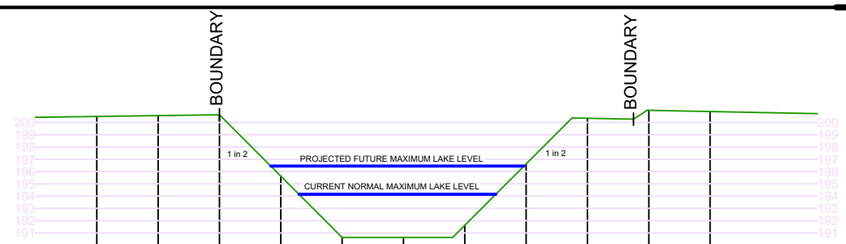


DATUM = 185.00

CHAINAGE	0	10	20	30	40	50	60	70	80	90	100
DESIGN SURFACE	200.49	200.56	200.63	195.63	190.63	190.63	191.62	196.62	200.35	200.99	200.89

A3 SCALE: H 1:1000, V 1:500

CROSS SECTION NORTH COVE 01

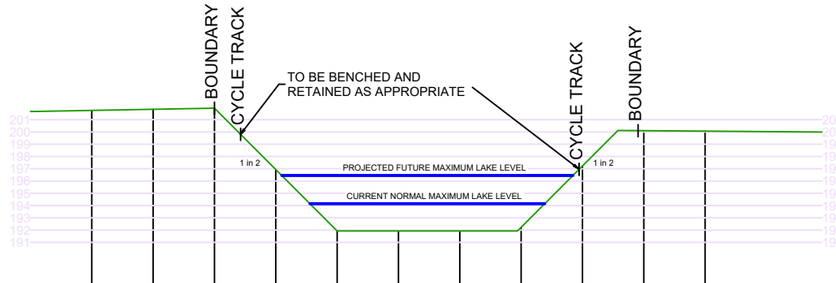


DATUM = 185.00

CHAINAGE	0	10	20	30	40	50	60	70	80	90	100
DESIGN SURFACE	201.75	201.84	201.94	196.93	191.93	191.93	191.93	192.23	197.23	200.1	200.06

A3 SCALE: H 1:1000, V 1:500

CROSS SECTION SOUTH COVE 01

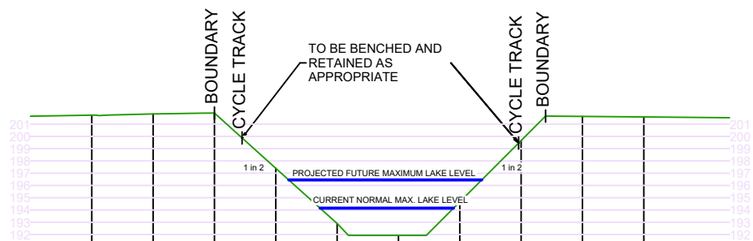

DATUM = 185.00

CHAINAGE	0	10	20	30	40	50	60	70	80	90
DESIGN SURFACE	201.73	201.83	201.9	197.4	192.9	191.93	194.66	199.66	201.63	201.58

A3 SCALE: H 1:1000, V 1:500

CROSS SECTION SOUTH COVE 02

Folder Location: c:\12d5\data\SERVER2008R2\24113-Parkburn concept_6168\12d\24113 Existing Ground.12dmodel Project: 24113 Plotted: 28 /10 /26 14:31

LANDPRO.
OFFICES IN CROMWELL, WANAKA, AND NEW PLYMOUTH - www.landpro.co.nz

Client: FH LAND DEVELOPMENT LTD

NOTES
- All dimensions shown are in metres unless otherwise shown
- Copyright on this drawing is reserved
- Check any electronic data against the hardcopy plan to ensure it is the latest version
-If this plan is being used as part of sale and purchase agreement then it is done so on the basis that it is preliminary only, final dimensions and areas may vary on final survey

CROSS SECTION OF NAVIGABLE COVE

PARKBURN DEVELOPMENT PROJECT

922 LUGGATE - CROMWELL ROAD

Rev.	Date	Revision Details	By
A	10 2026	Benching and retianing note added	KA

Designed: KA	Date: 04 2026	Job No.: 24113	Drawing No.: 117_01
Drawn: KA	Date: 05 2026	Scale: AS SHOWN	
Checked: NKA	Date: 06 2026	Datum & Level: LP2000 & NZVD16	Rev.: A