
Appendix 6a – Care Home Floor Plan


02
SK.02
Carehome wing 1 25 bed
Carehome wing 2 25 bed
Carehome wing 3 25 bed
Dementia wing 4 25 bed
Lounge
Dining
Lounge
Dining
Lounge
Lounge
nurse station
nurse station
k.servery
k.servery
k.servery
k.servery
med
med
entry
entry
sluice
sluice
sluice
sluice
shower
shower
shower
shower
w.chair
w.chair
w.chair
w.chair
hoist
hoist
hoist
hoist
acc. wc
acc. wc
str
clr.
clr.
clr.
clr.
sitting area
sitting area
sitting area
sitting area
DB8 comms
Entry
store
linen
Amenity
Reception
Library
str
comms
DH water store
Kitchen
frz
chill
SVR
dry
office
Out
In
Laundry
waiting area
comms
Meeting
F.M Office
Beauty
wc
acc. wc
DB2
clr.
store
Whanau room
Activities
N.M Office
MSB
linen
acc. wc / shr
wc
str
lockers
Staffroom
Porte-cochere / Drop-off
01
SK.02
03
SK.02
04
SK.02
100 BED 4 X WING CARE HOME
Area over slab:
4,002 m²

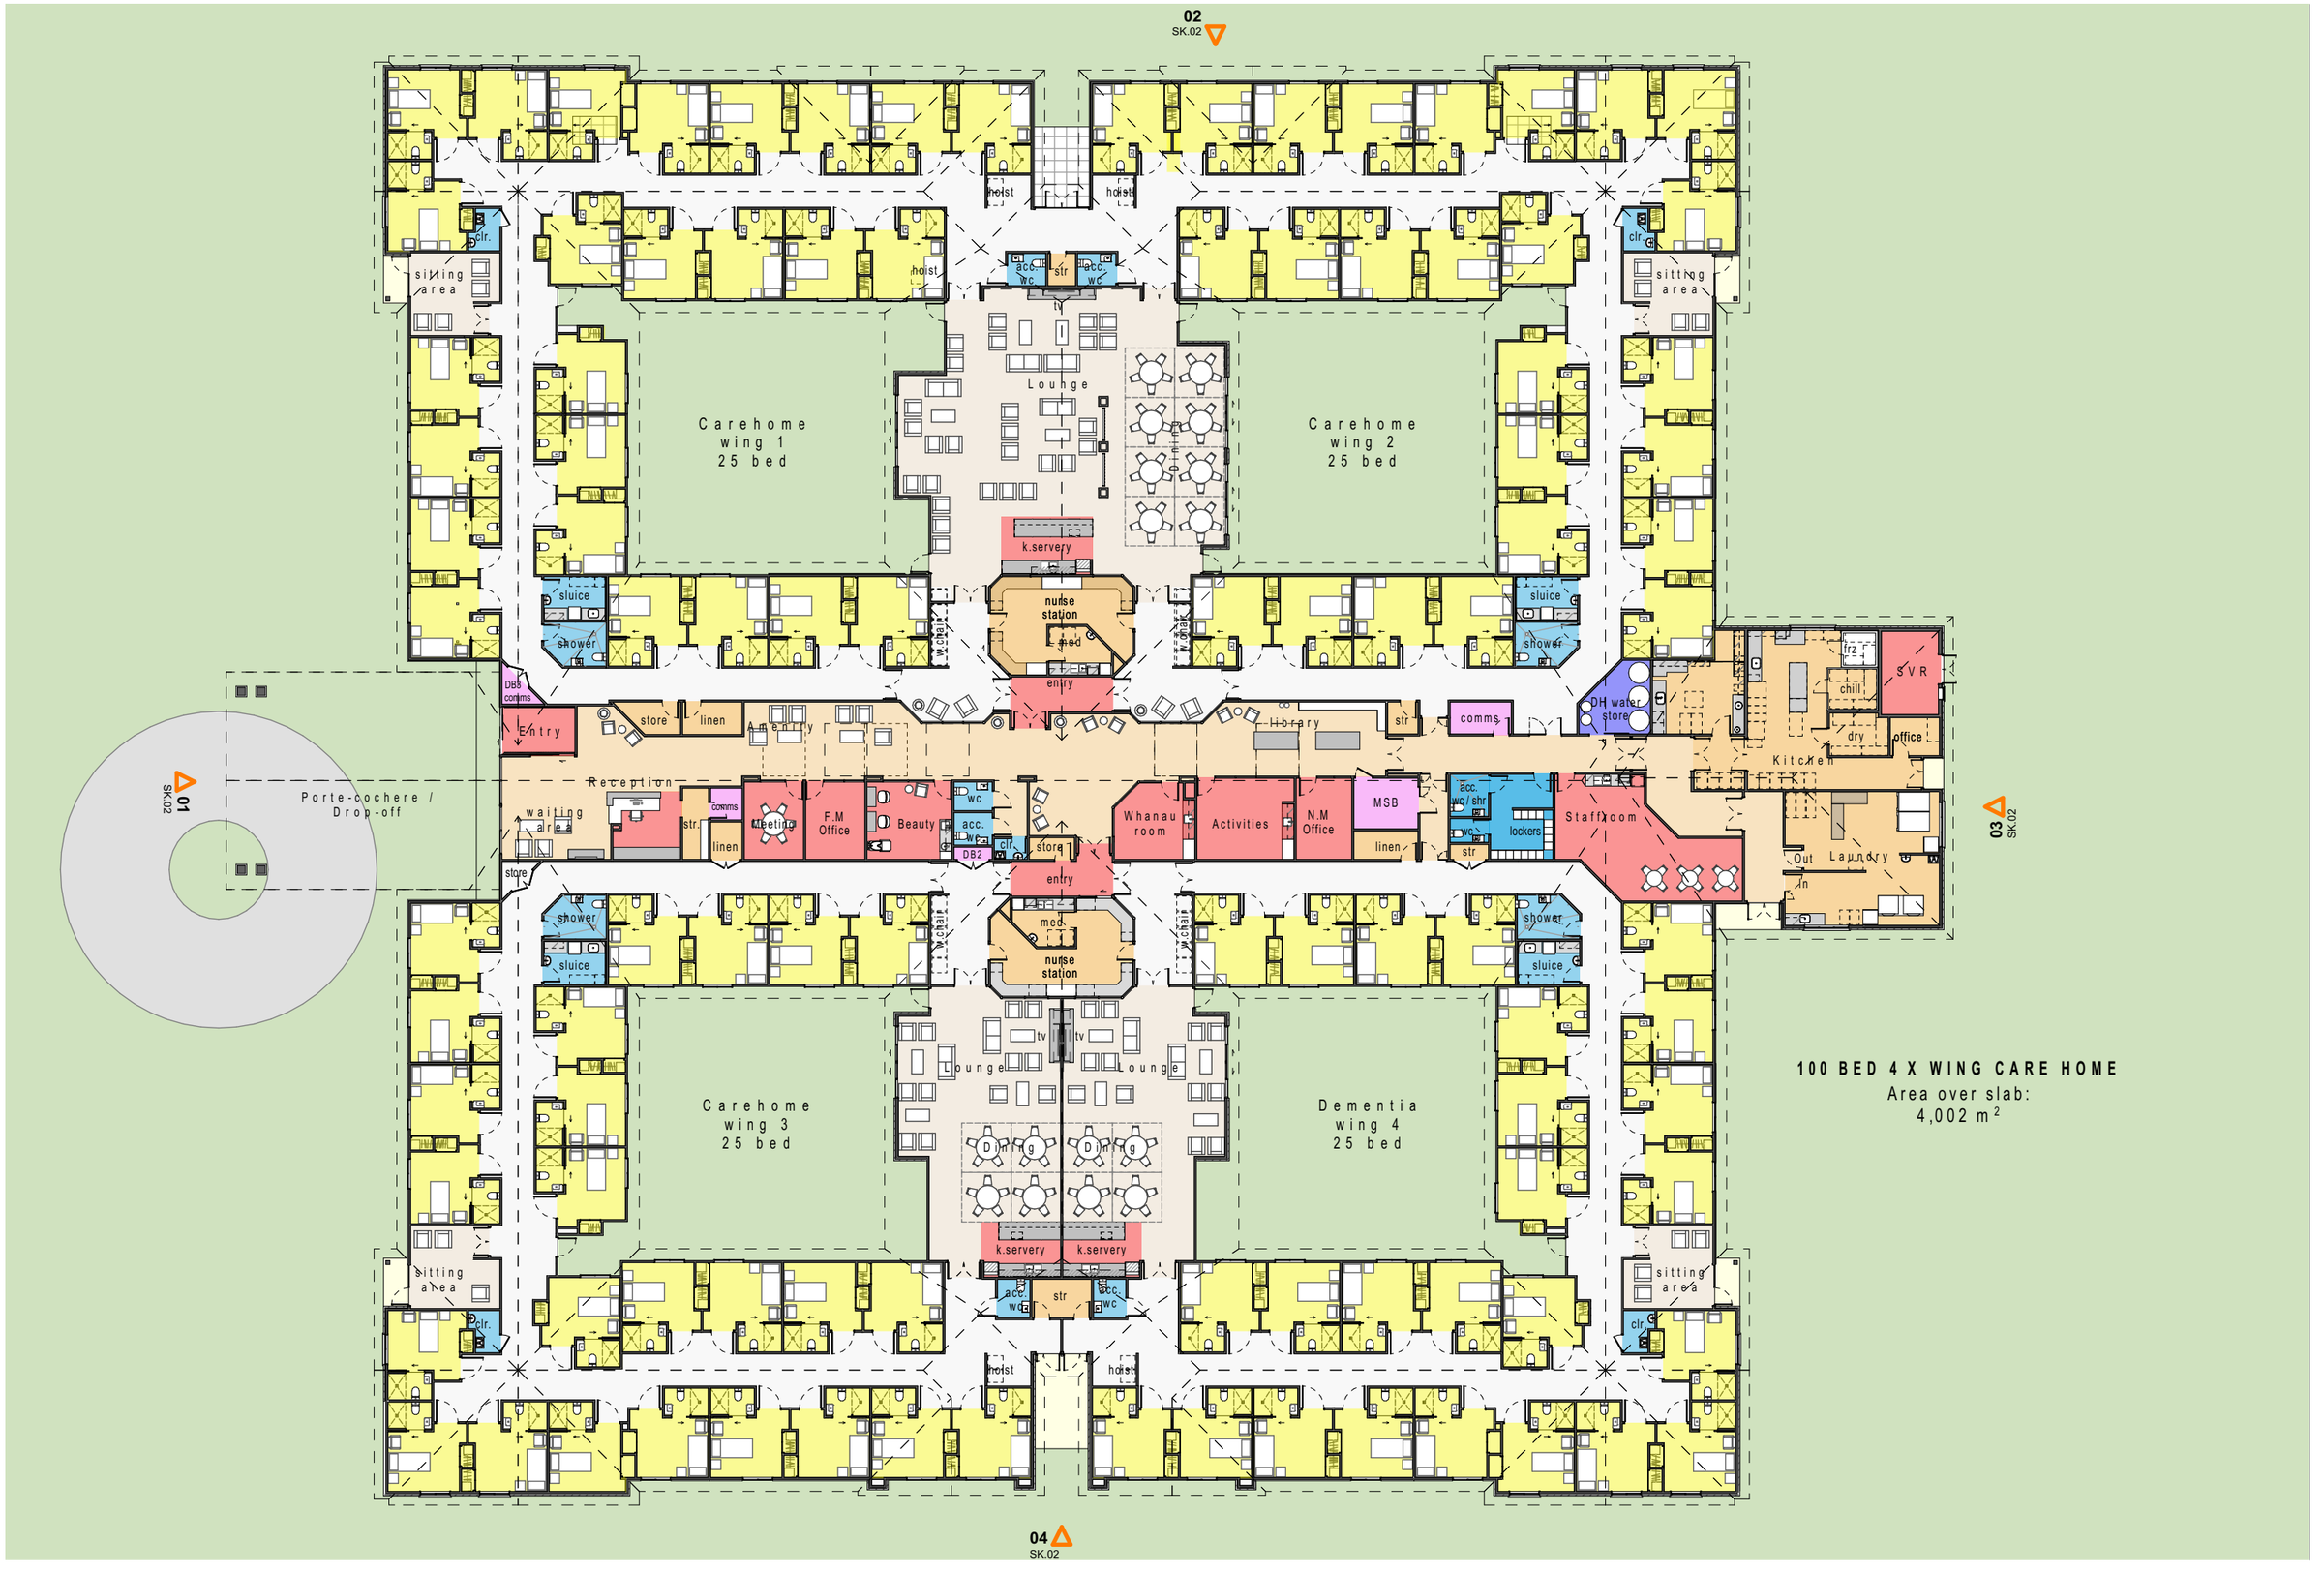

01 elevation 01
scale 1:300 @ A3



02 elevation 02
scale 1:300 @ A3



03 elevation 03
scale 1:300 @ A3



04 elevation 04
scale 1:300 @ A3

Roofing

Trapezoidale longrun roofing
Coloursteel dark grey

Cladding 1

AAC panel cladding system, with plaster finish
Light grey / white.

Cladding 2

70 series brick veneer
Light grey / white.

Cladding 3

Horizontal fibre cement weatherboard cladding
Medium warm tones.

Cladding 4

Vertical fibre cement weatherboard cladding
Dark grey tones.