




- NOTES:
1. REFER TO DRAWING 0000 FOR NOTES.
 2. ALL FENCING TO BE REMOVED.



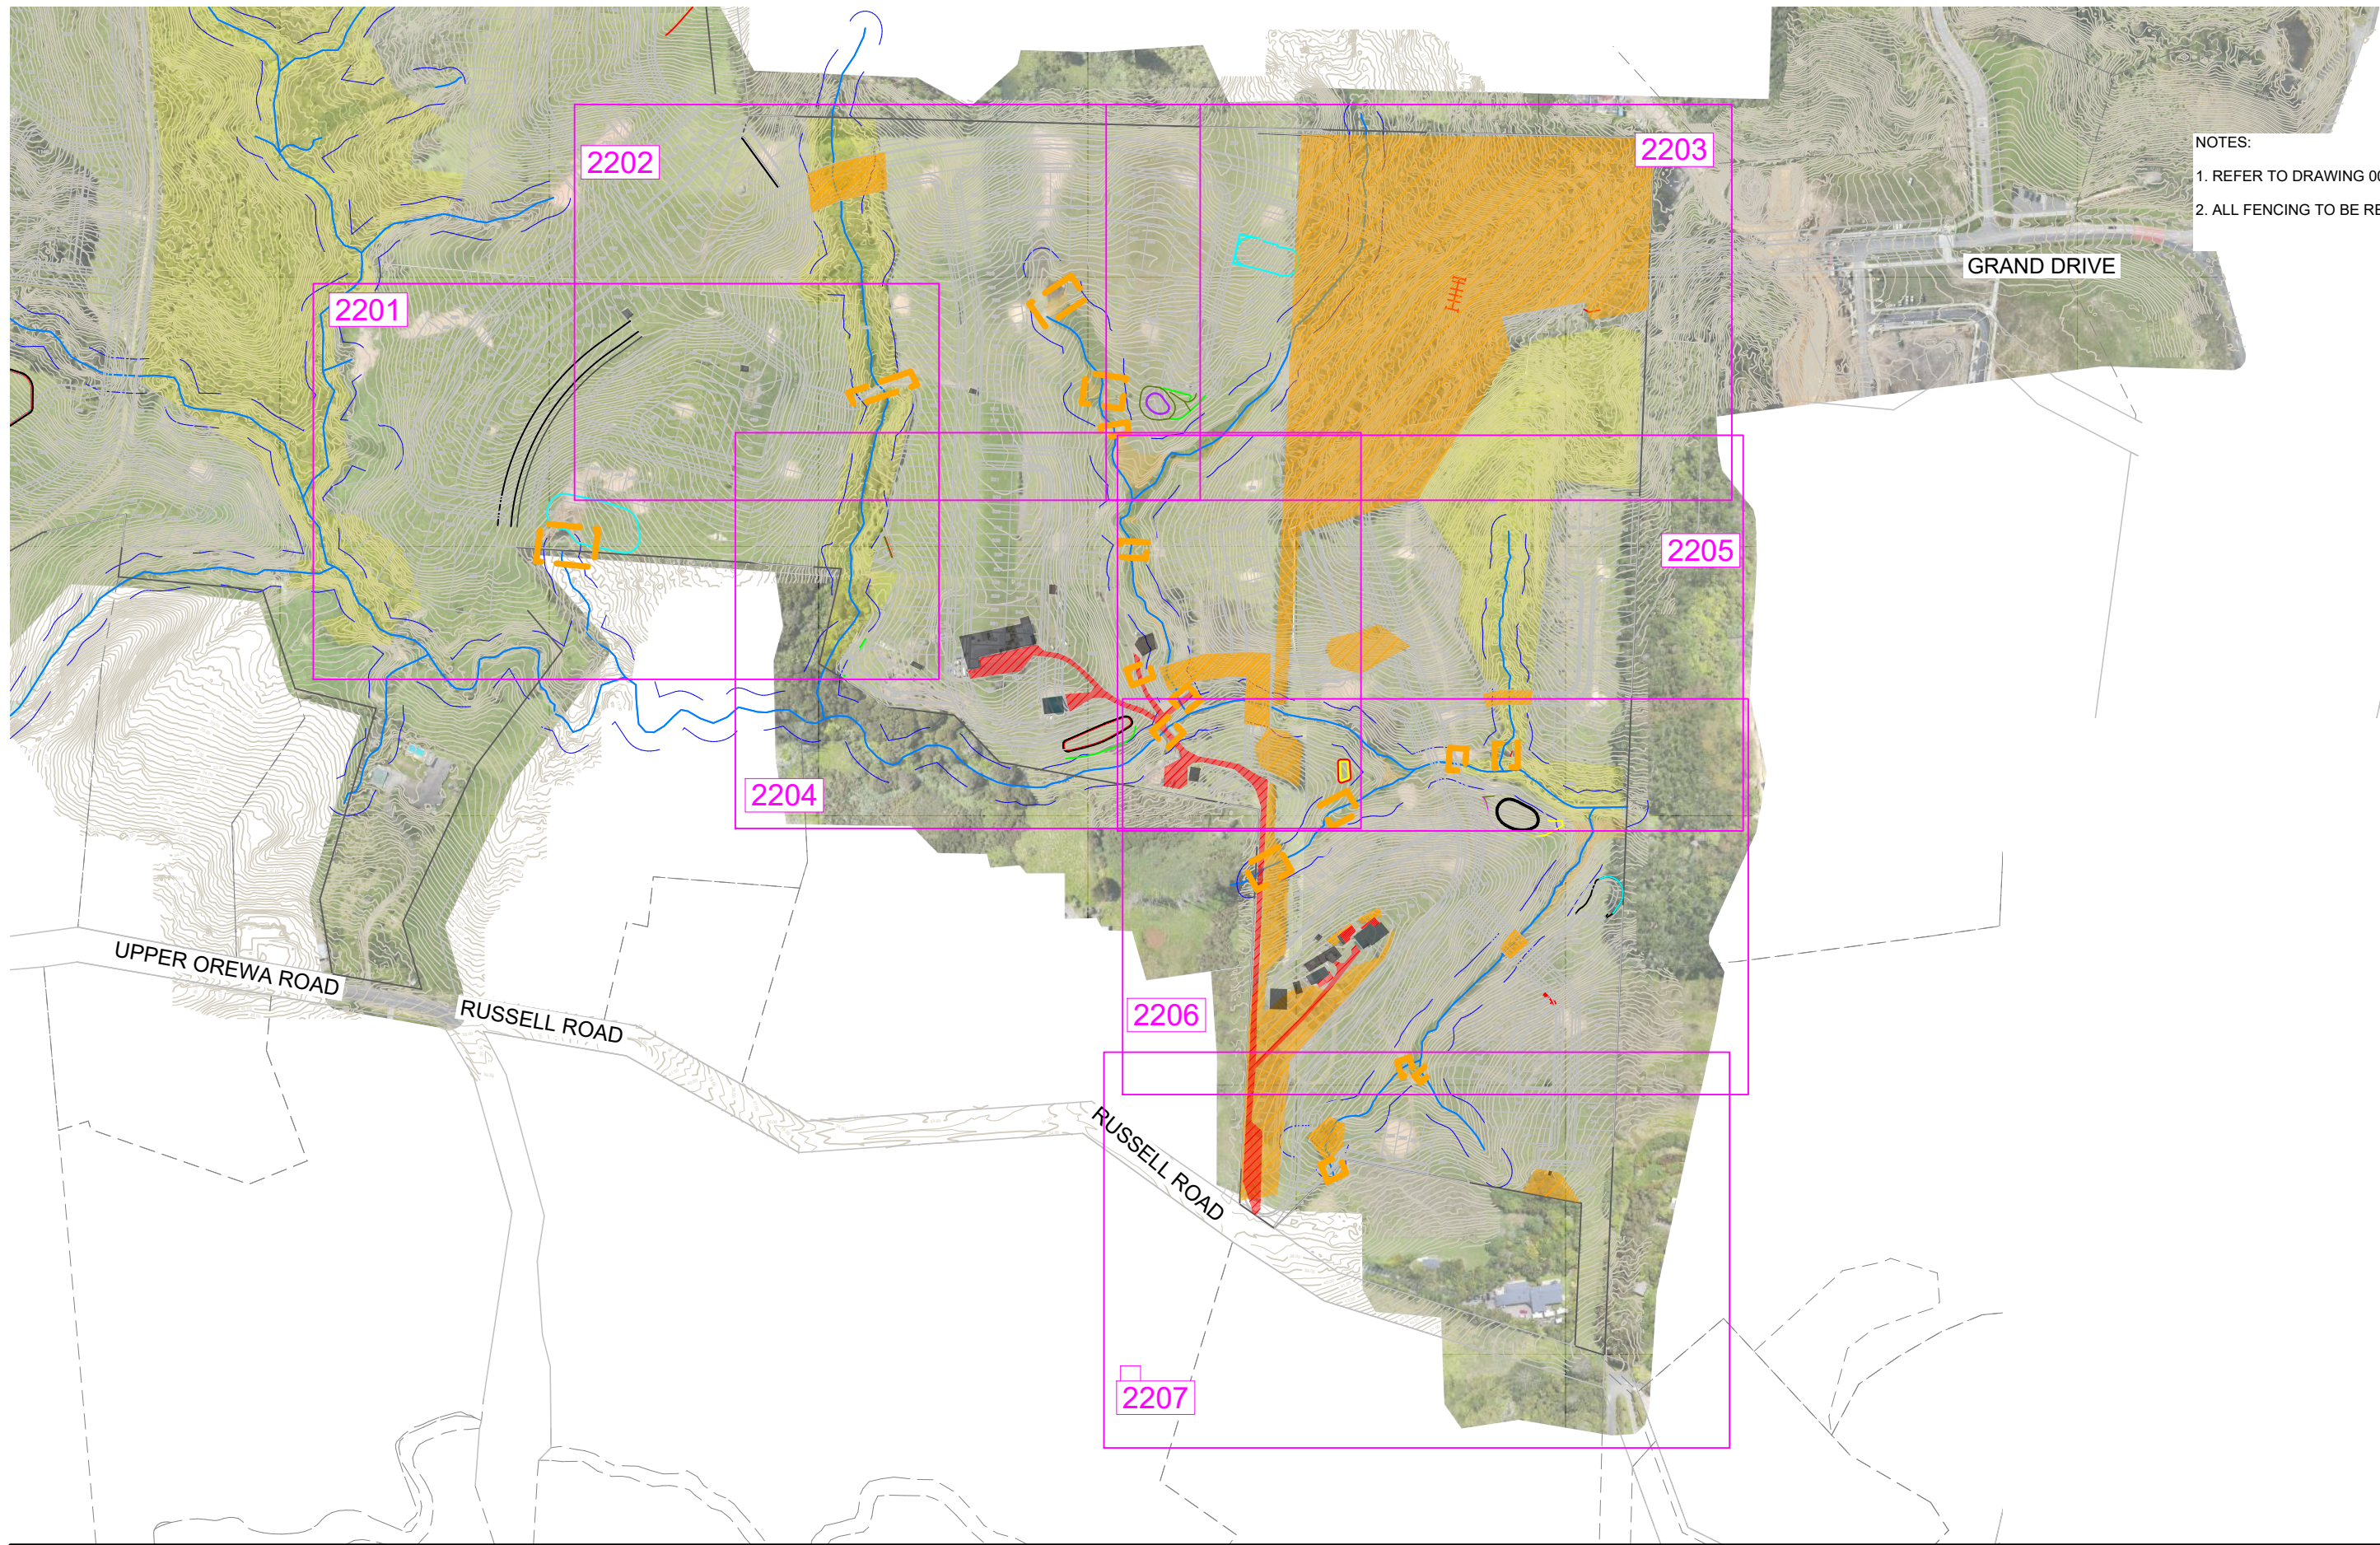

CLIENT: PROJECT: TITLE: PURPOSE OF ISSUE:

VINEWAY LIMITED DELMORE STAGE 1 EARTHWORKS FOR RESOURCE CONSENT

53A, 53B & 55 RUSSELL RD SHEET 1 OF 7

OREWA DO NOT SCALE

DRAWING NO: REV: H

3725-1-2201


H FOR CONSENT JK LV 19/12/2025

A FIRST ISSUE


REV DESCRIPTION DRN BY CHK BY APP BY DATE

- NOTES:
- 1. REFER TO DRAWING 0000 FOR NOTES.
 - 2. ALL FENCING TO BE REMOVED.




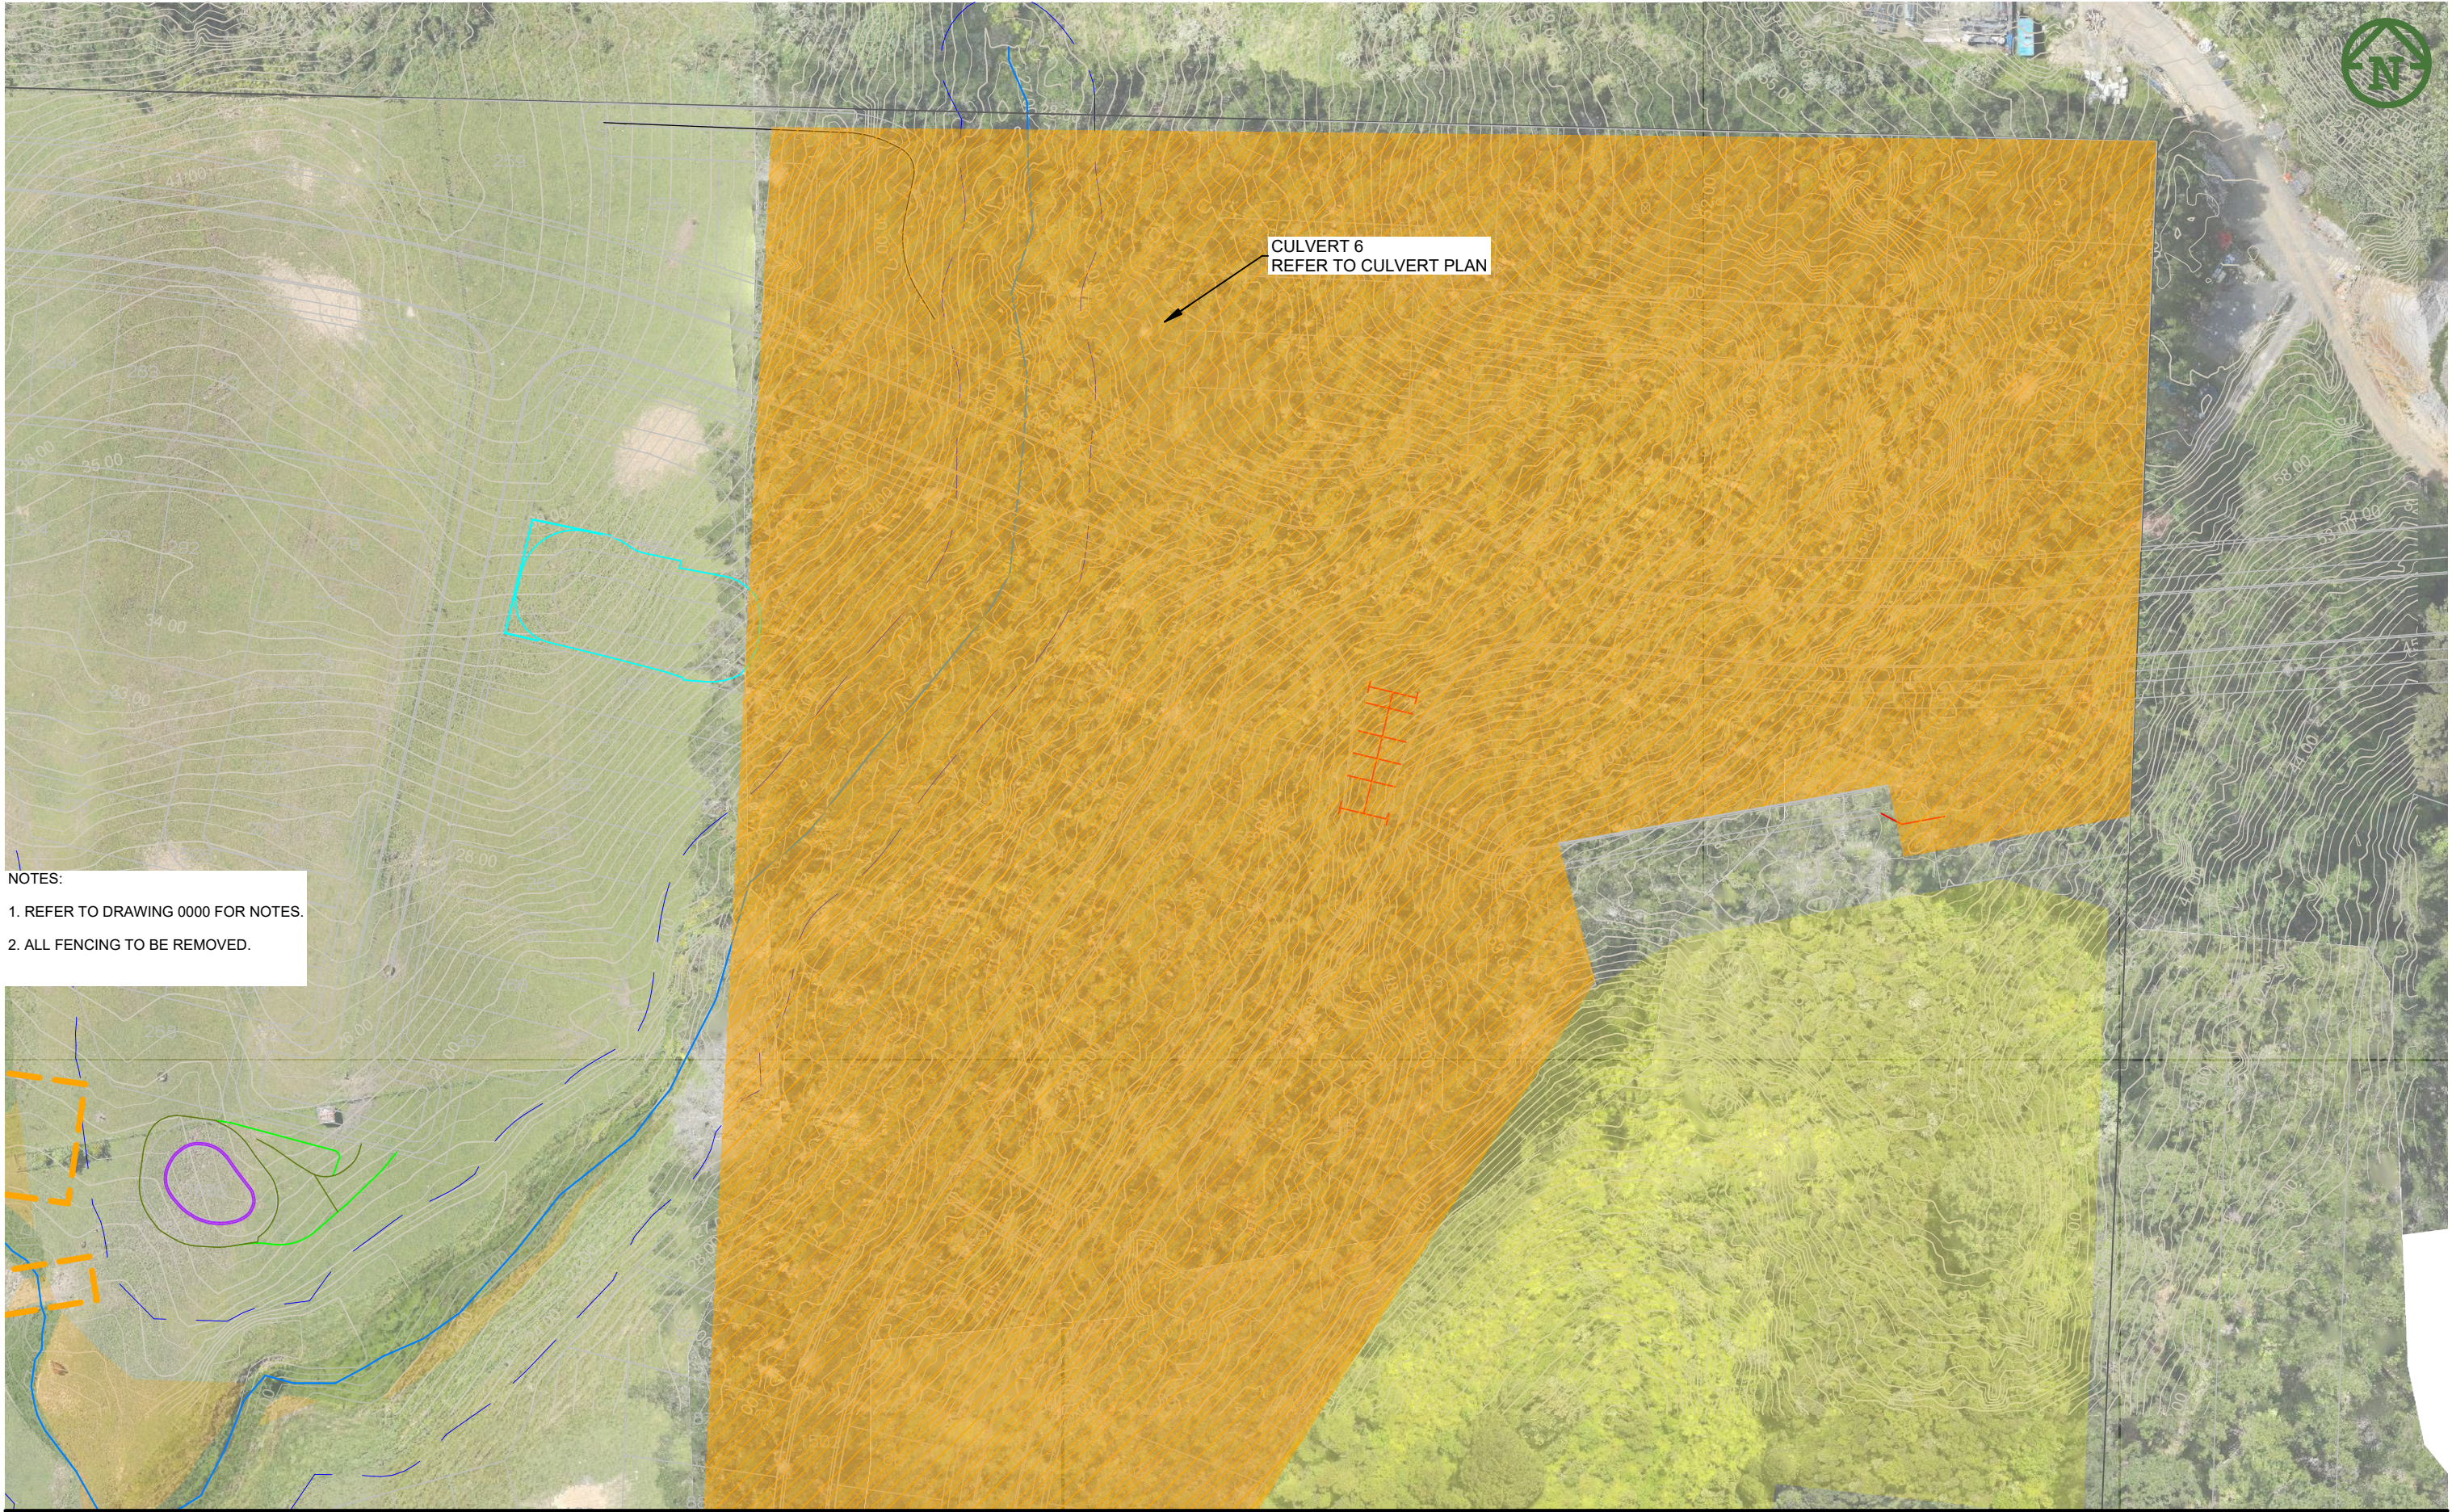

NOTES:
1. REFER TO DRAWING 0000 FOR NOTES.
2. ALL FENCING TO BE REMOVED.

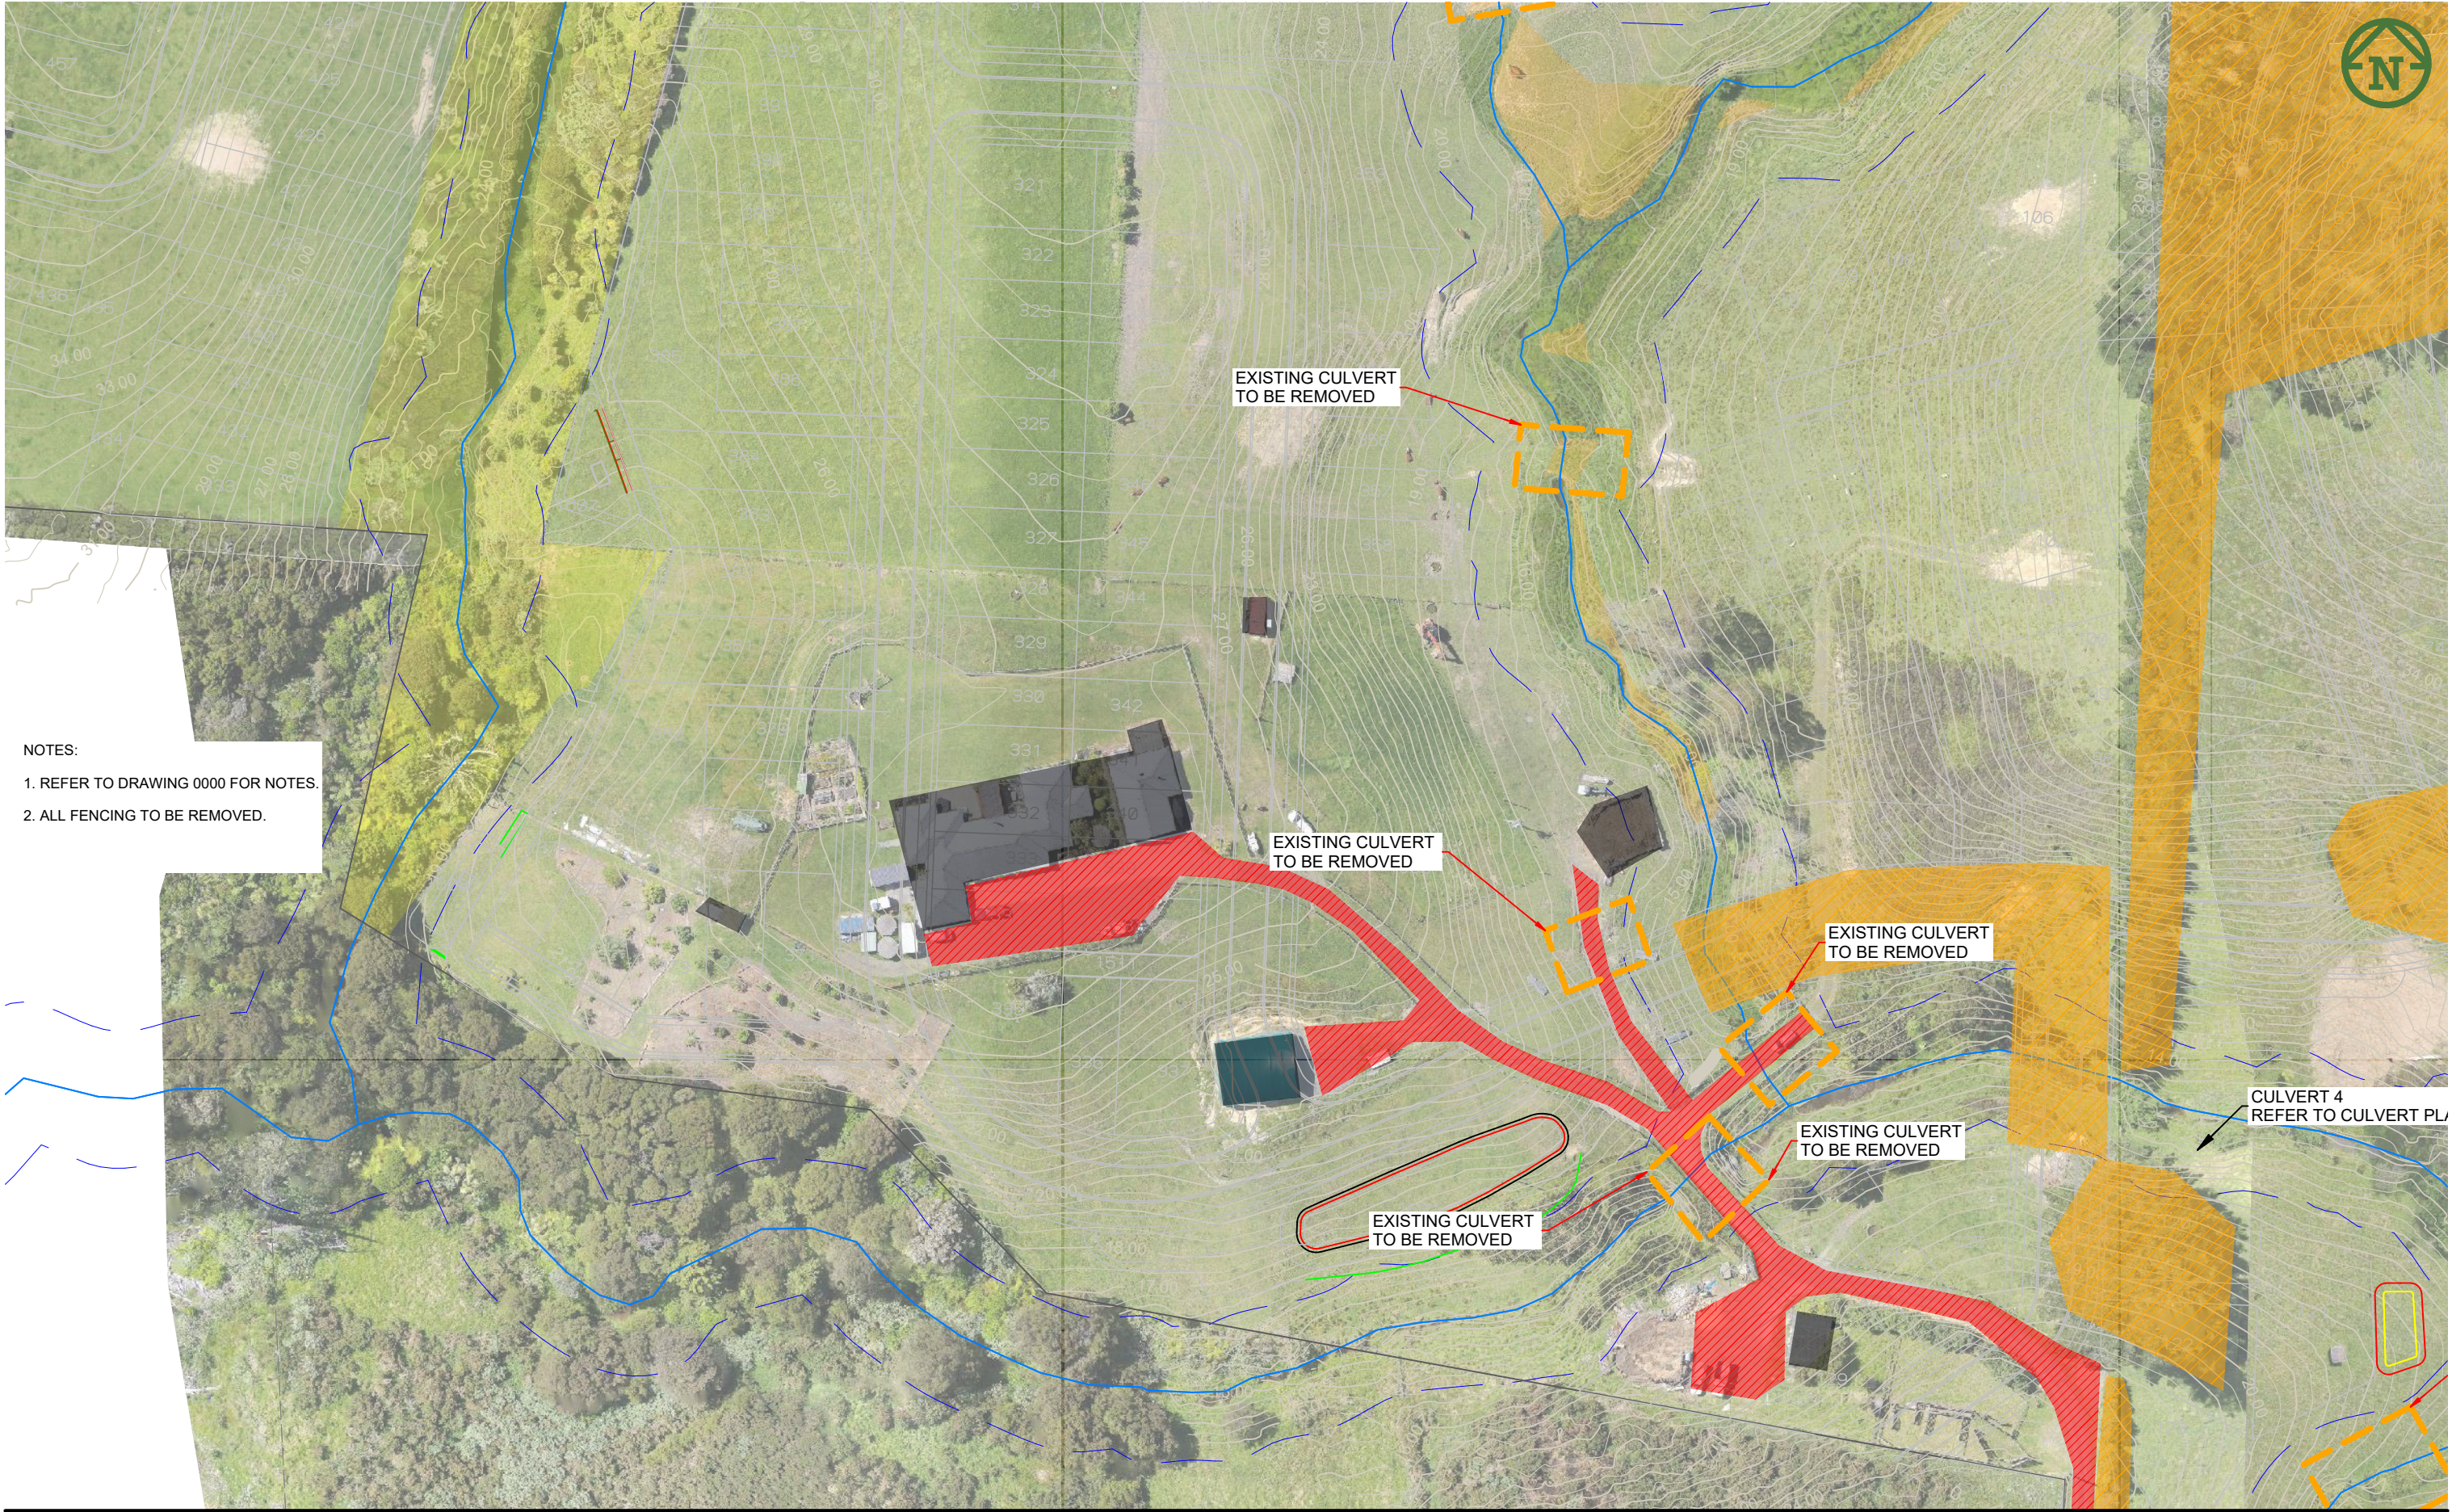

NOTES:
1. REFER TO DRAWING 0000 FOR NOTES.
2. ALL FENCING TO BE REMOVED.

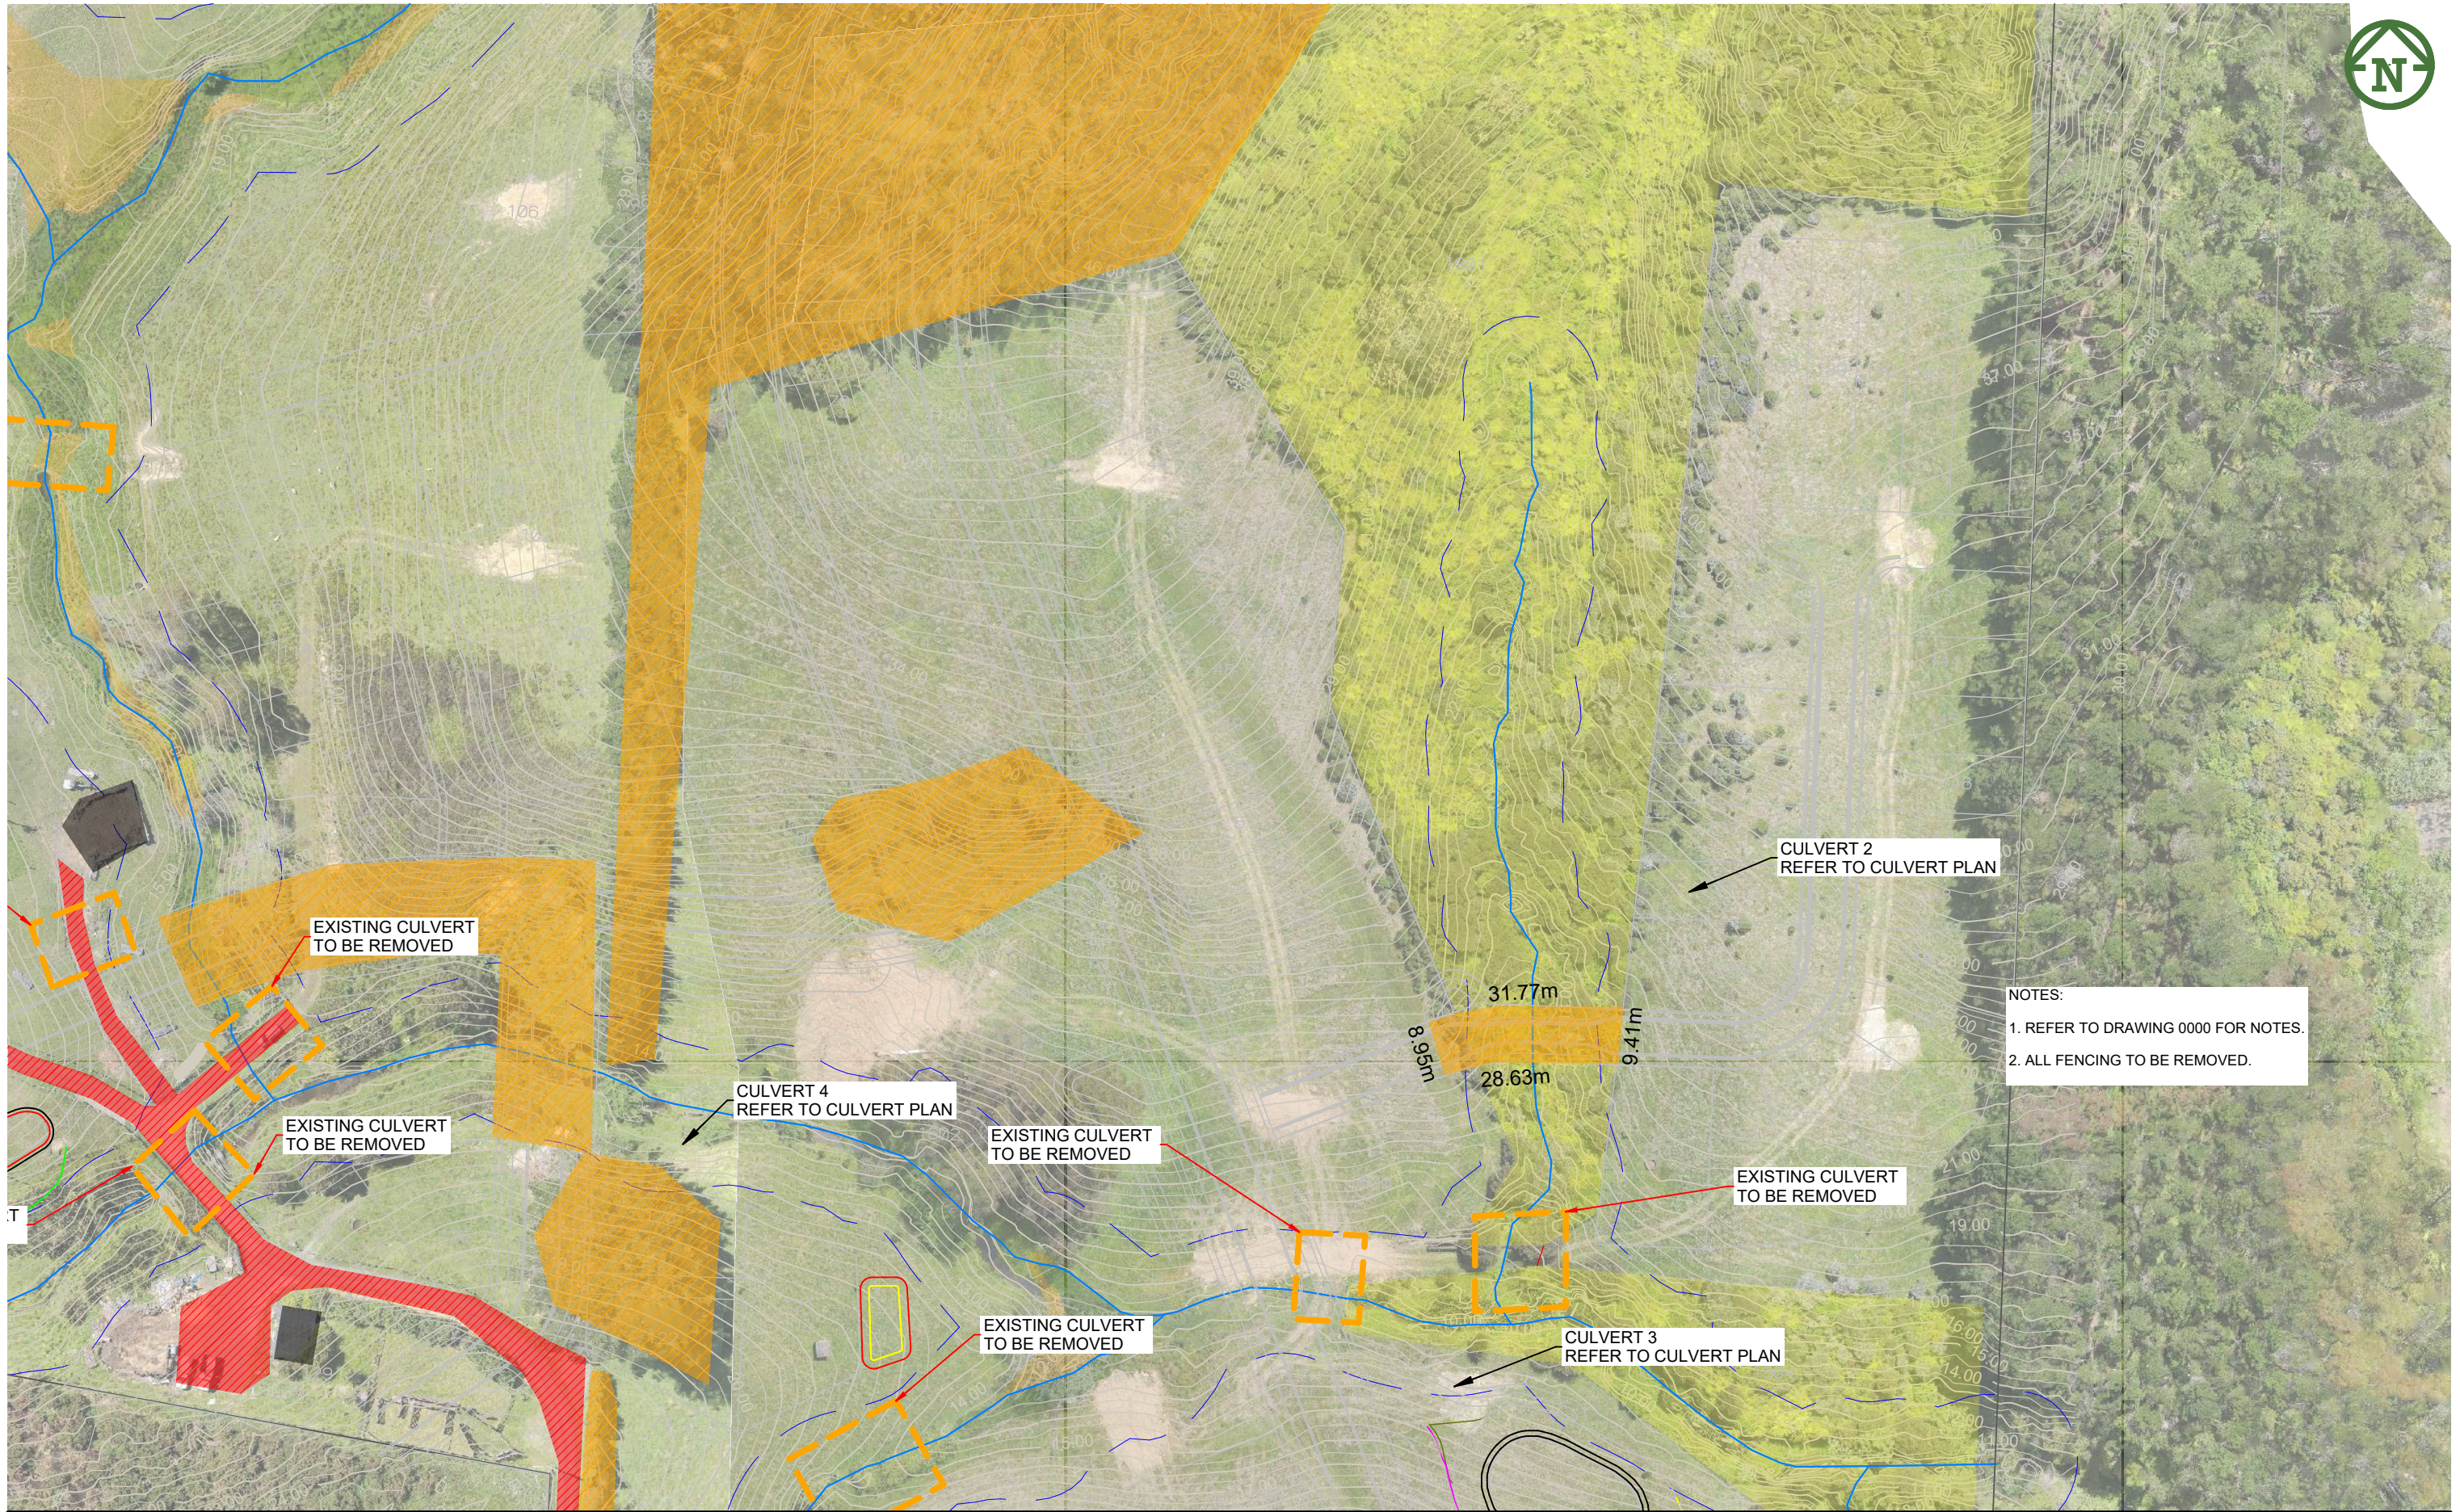

NOTES:
1. REFER TO DRAWING 0000 FOR NOTES.
2. ALL FENCING TO BE REMOVED.

CLIENT:

PROJECT:

TITLE:

PURPOSE OF ISSUE:

VINEWAY LIMITED

DELMORE

EARTHWORKS

FOR RESOURCE CONSENT

STAGE 1

CLEARING PLAN

SCALE:
1:1000 @ A3

53A, 53B & 55 RUSSELL RD

SHEET 5 OF 7

DO NOT SCALE

OREWA

DRAWING NO:

REV:

3725-1-2205

H



MCKENZIE & CO.


H FOR CONSENT JK LV 23/12/2025

A FIRST ISSUE

REV	DESCRIPTION	DRN BY	CHK BY	APP BY	DATE
-----	-------------	--------	--------	--------	------

PLOT DATE Thu Dec 18 10:35:51 2025 WWW.MCKENZIEANDCO.CO.NZ THIS DRAWING IS SOLELY FOR USE BY THE CLIENT ON THIS PROJECT ONLY. NO LIABILITY IS ACCEPTED IN ITS USE BY ANY OTHER ENTITY OR FOR ANY OTHER PURPOSE

c:\12d5\data\MCKF501\3725 Delmore - 53A, 53B & 55 Russell Road, Orewa, Delmore_4684\06_Engineering Design\6.4.12d\Stage 1 Plotting Earthworks\12dmodel Stage 1 Plotting Earthworks

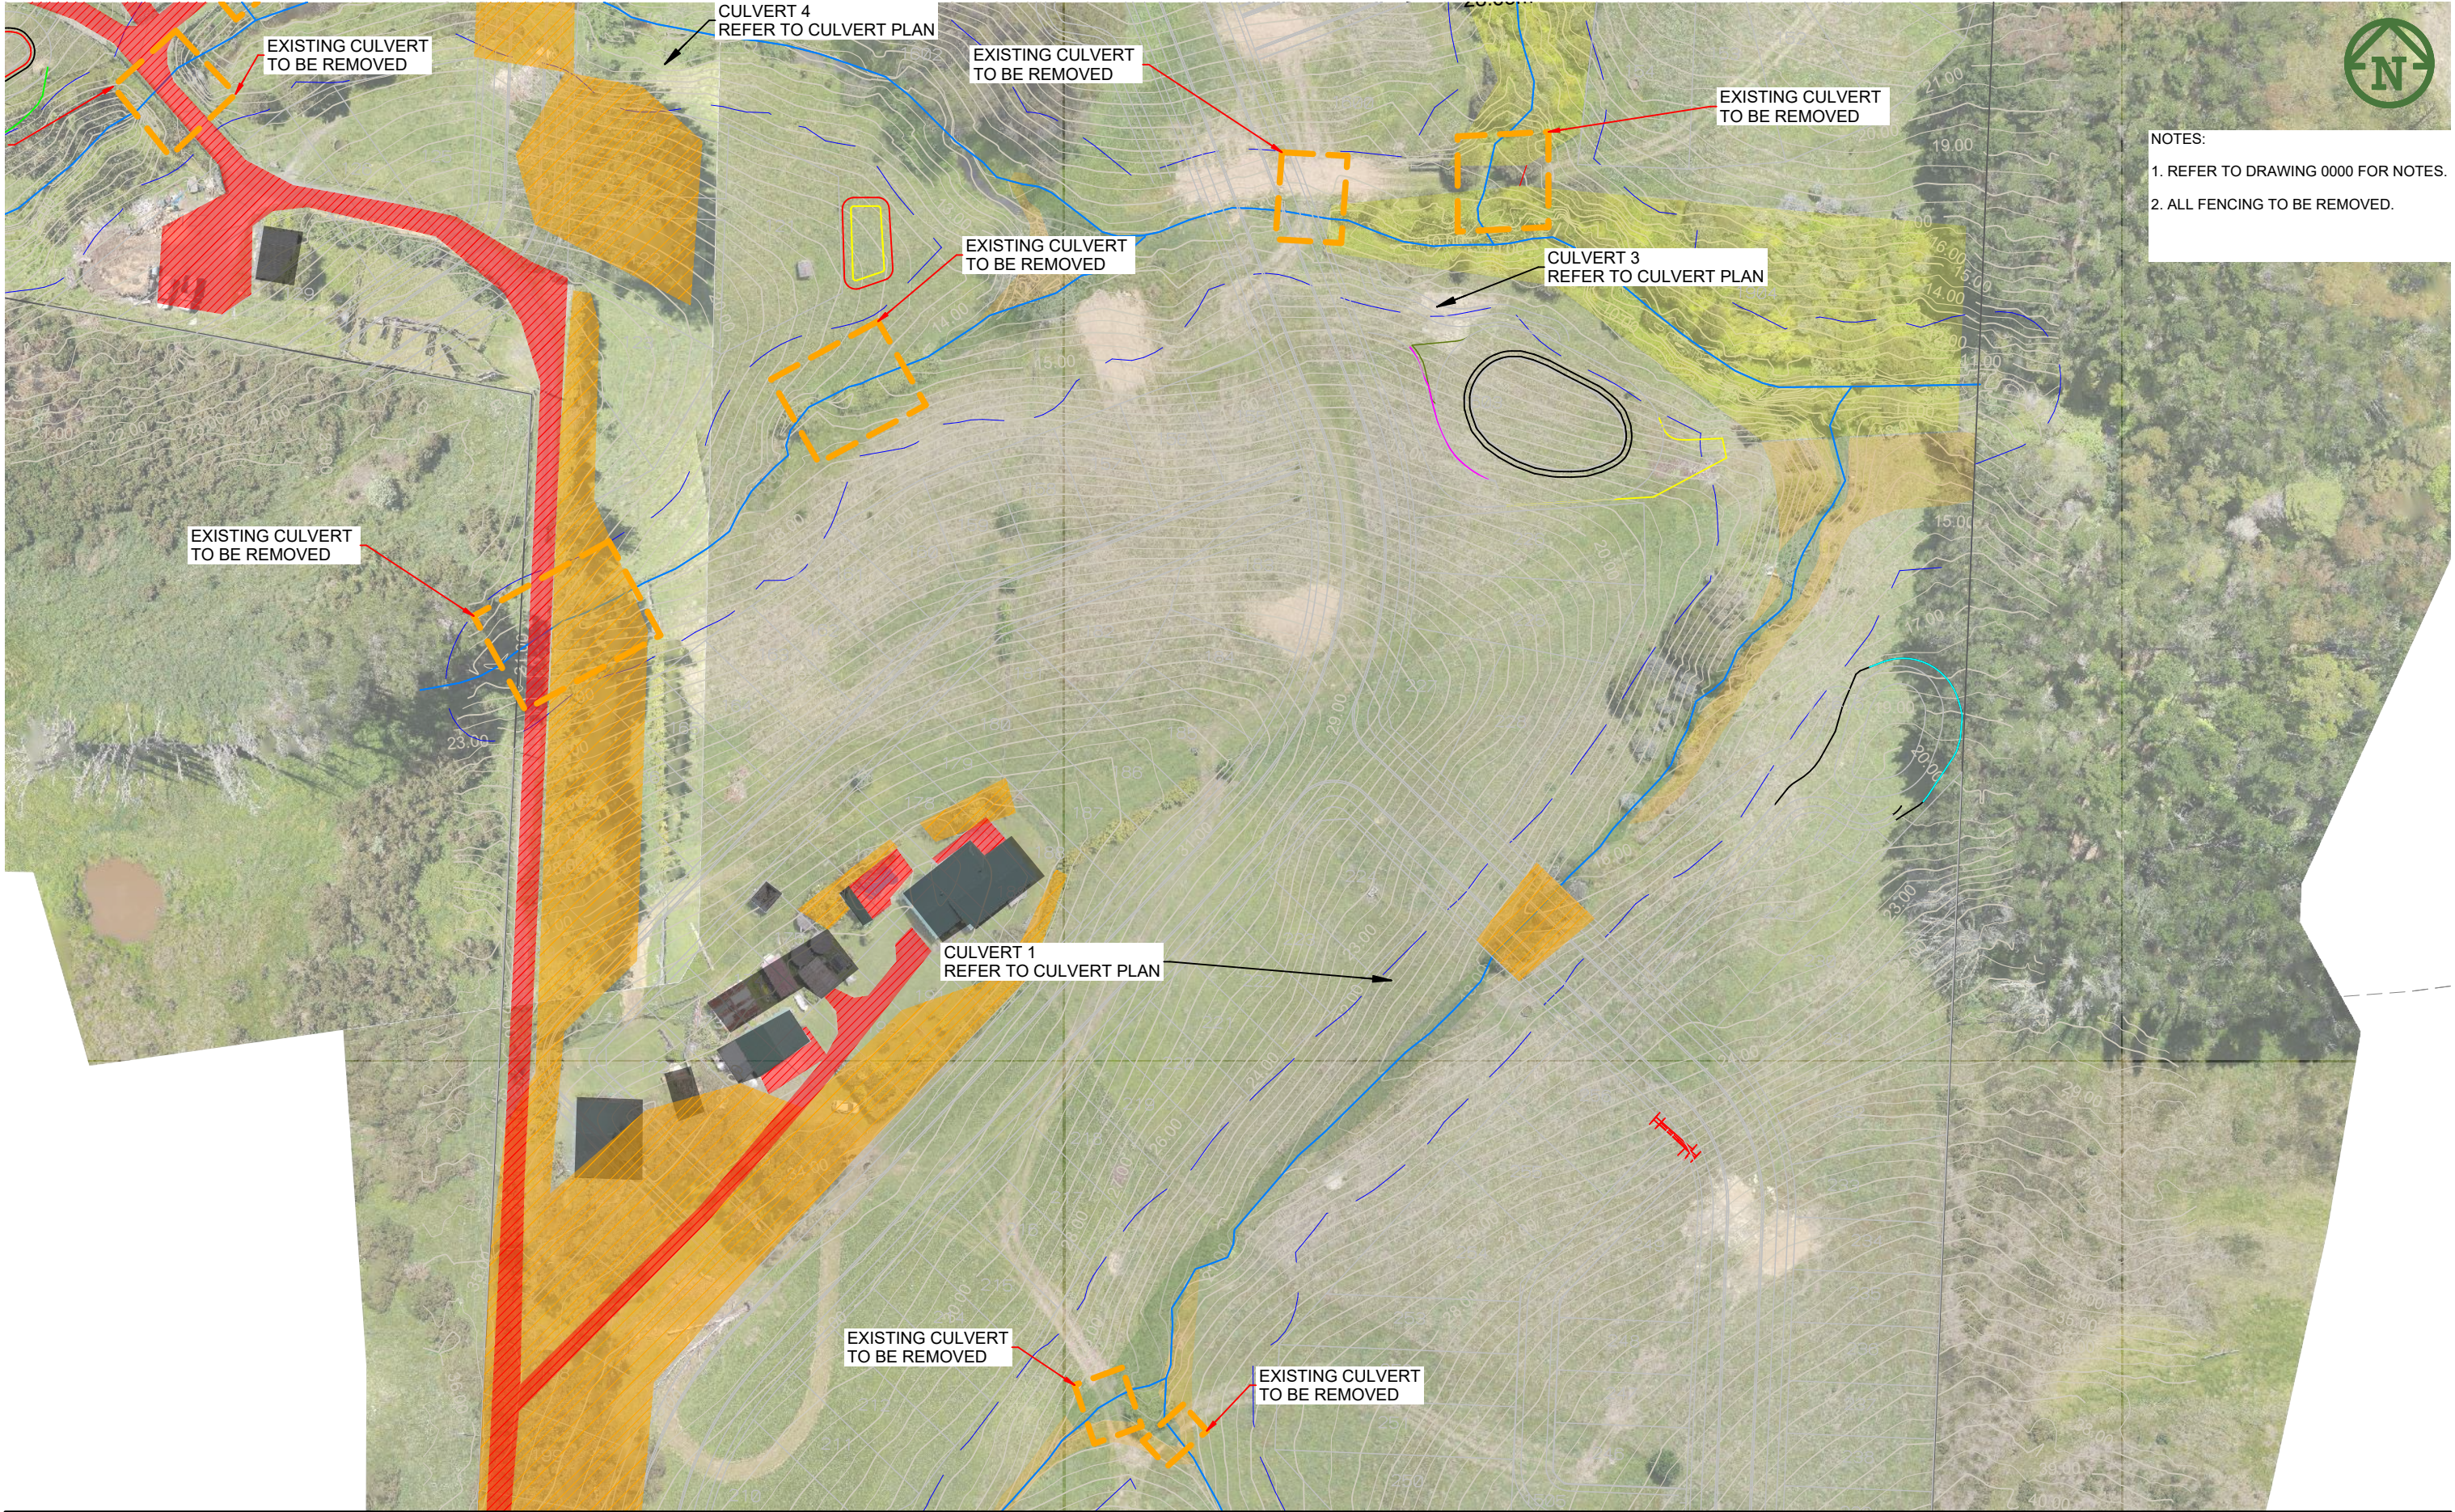

NOTES:
1. REFER TO DRAWING 0000 FOR NOTES.
2. ALL FENCING TO BE REMOVED.

