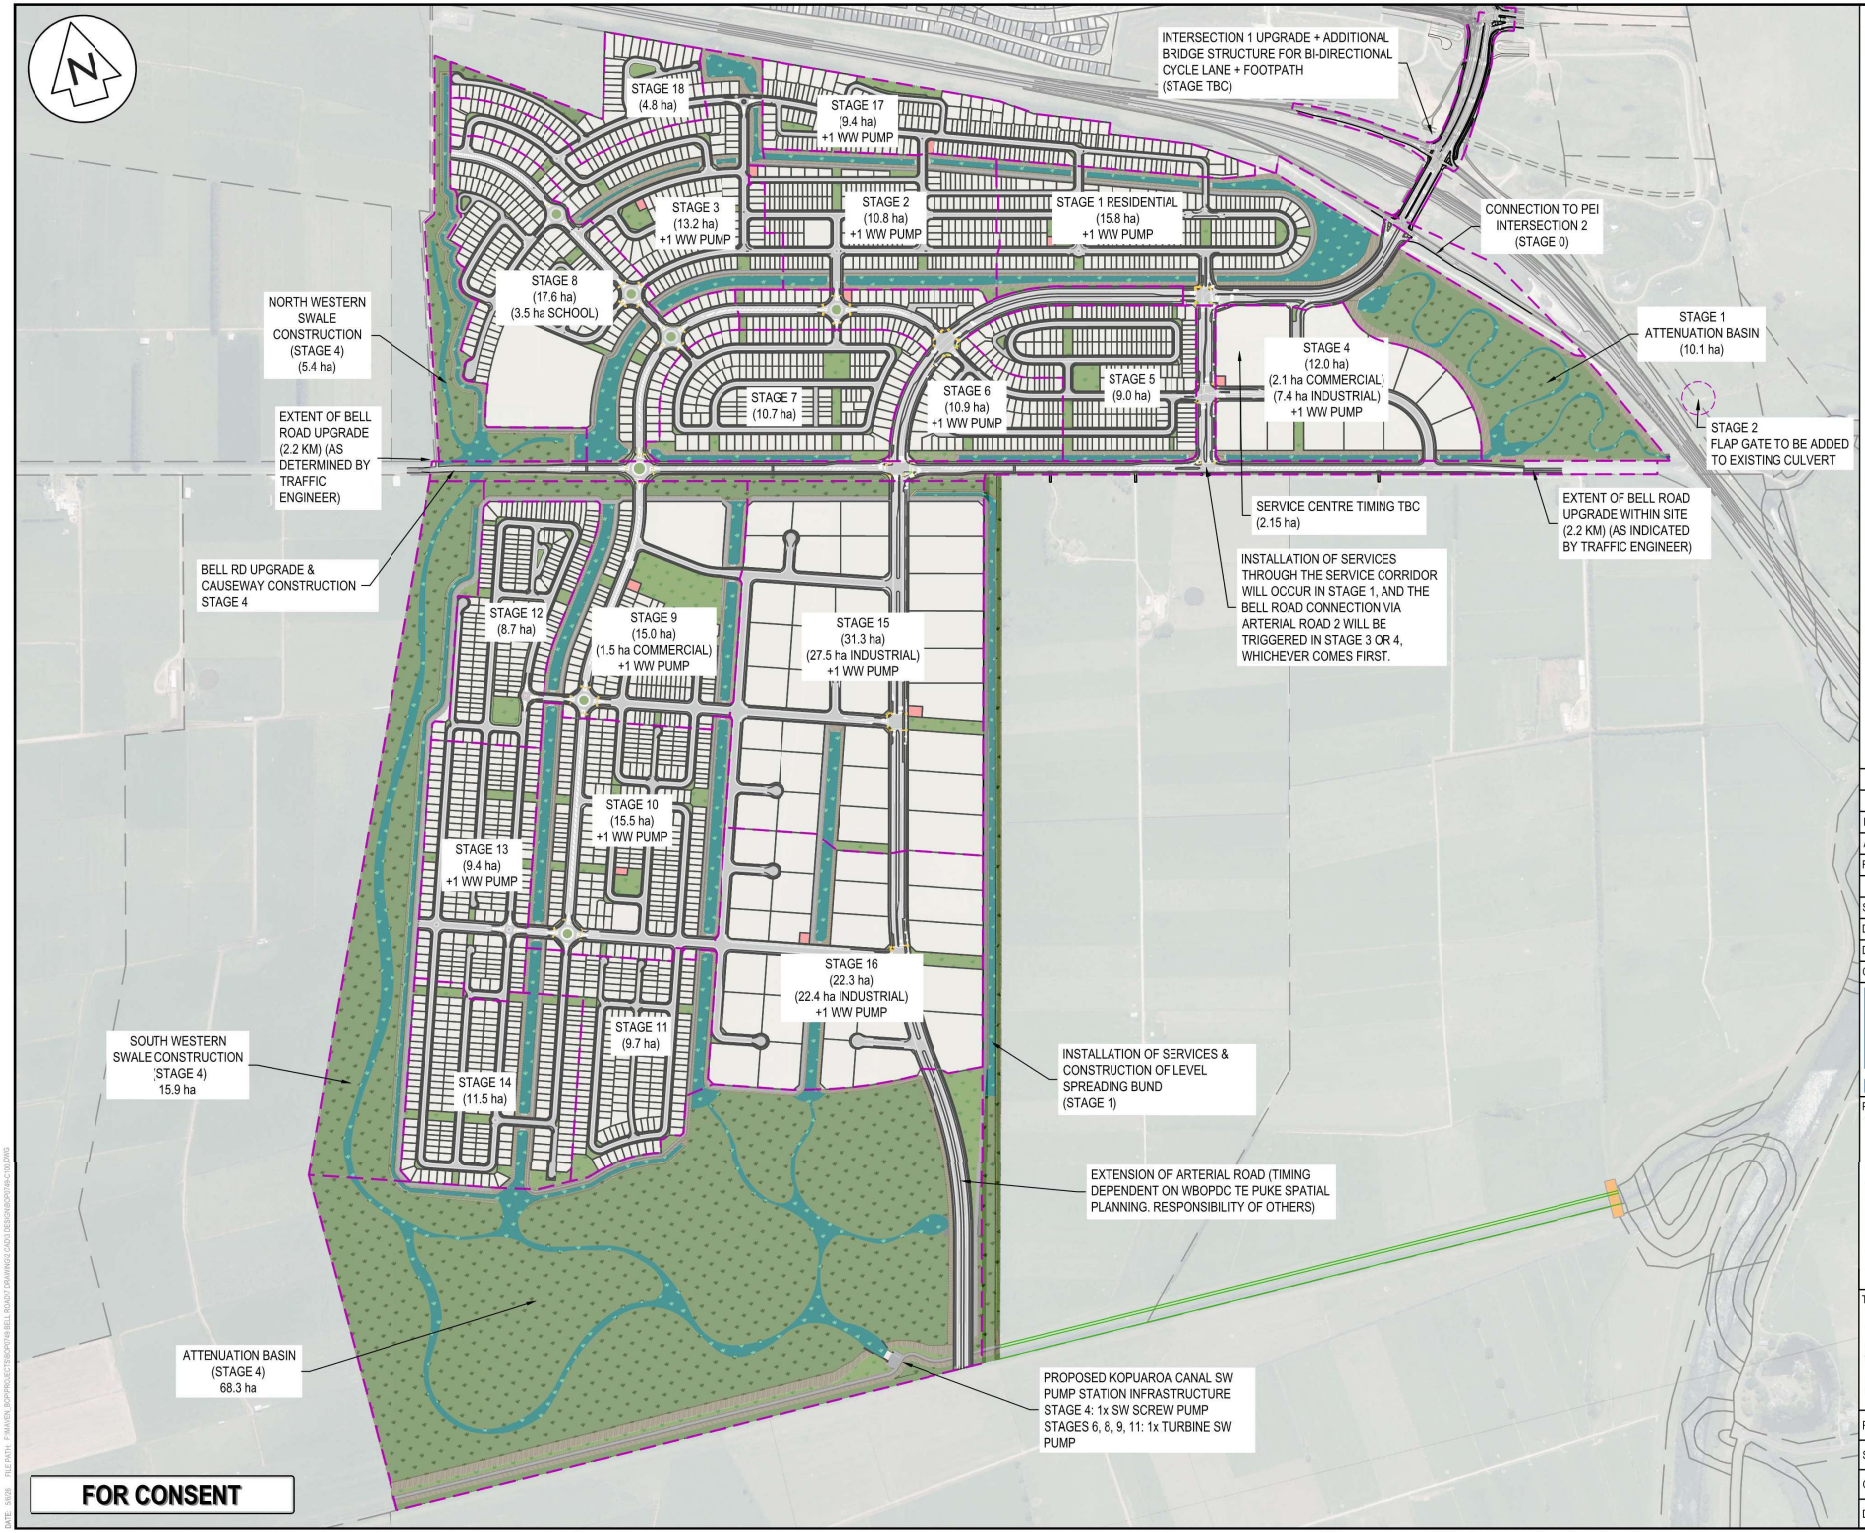

LEGEND

EXBDY

STAGE BOUNDARIES

Rev	Description	By	Date
B	FOR CONSENT	UDP	04/26
A	FOR DISCUSSION	AJS	12/25

	By	Date
Survey	MAVEN	05/25
Design	AJS/MB	12/25
Drawn	AJS/MB	12/25
Checked	MK	12/25

Maven Bay of Plenty
bopinfo@maven.co.nz
www.maven.co.nz
116 Cameron Street, Tauranga
New Zealand

Project

WAIRAKEI SOUTH FTA090 DEVELOPMENT BELL ROAD, PAPAMOA FOR BELL ROAD LIMITED PARTNERSHIP

Title

PROPOSED STAGING OVERVIEW PLAN

Project no.	BOP0749
Scale	1:10000 @ A3
Cad file	BOP0749-C100.DWG
Drawing no.	C100-0
Rev	B

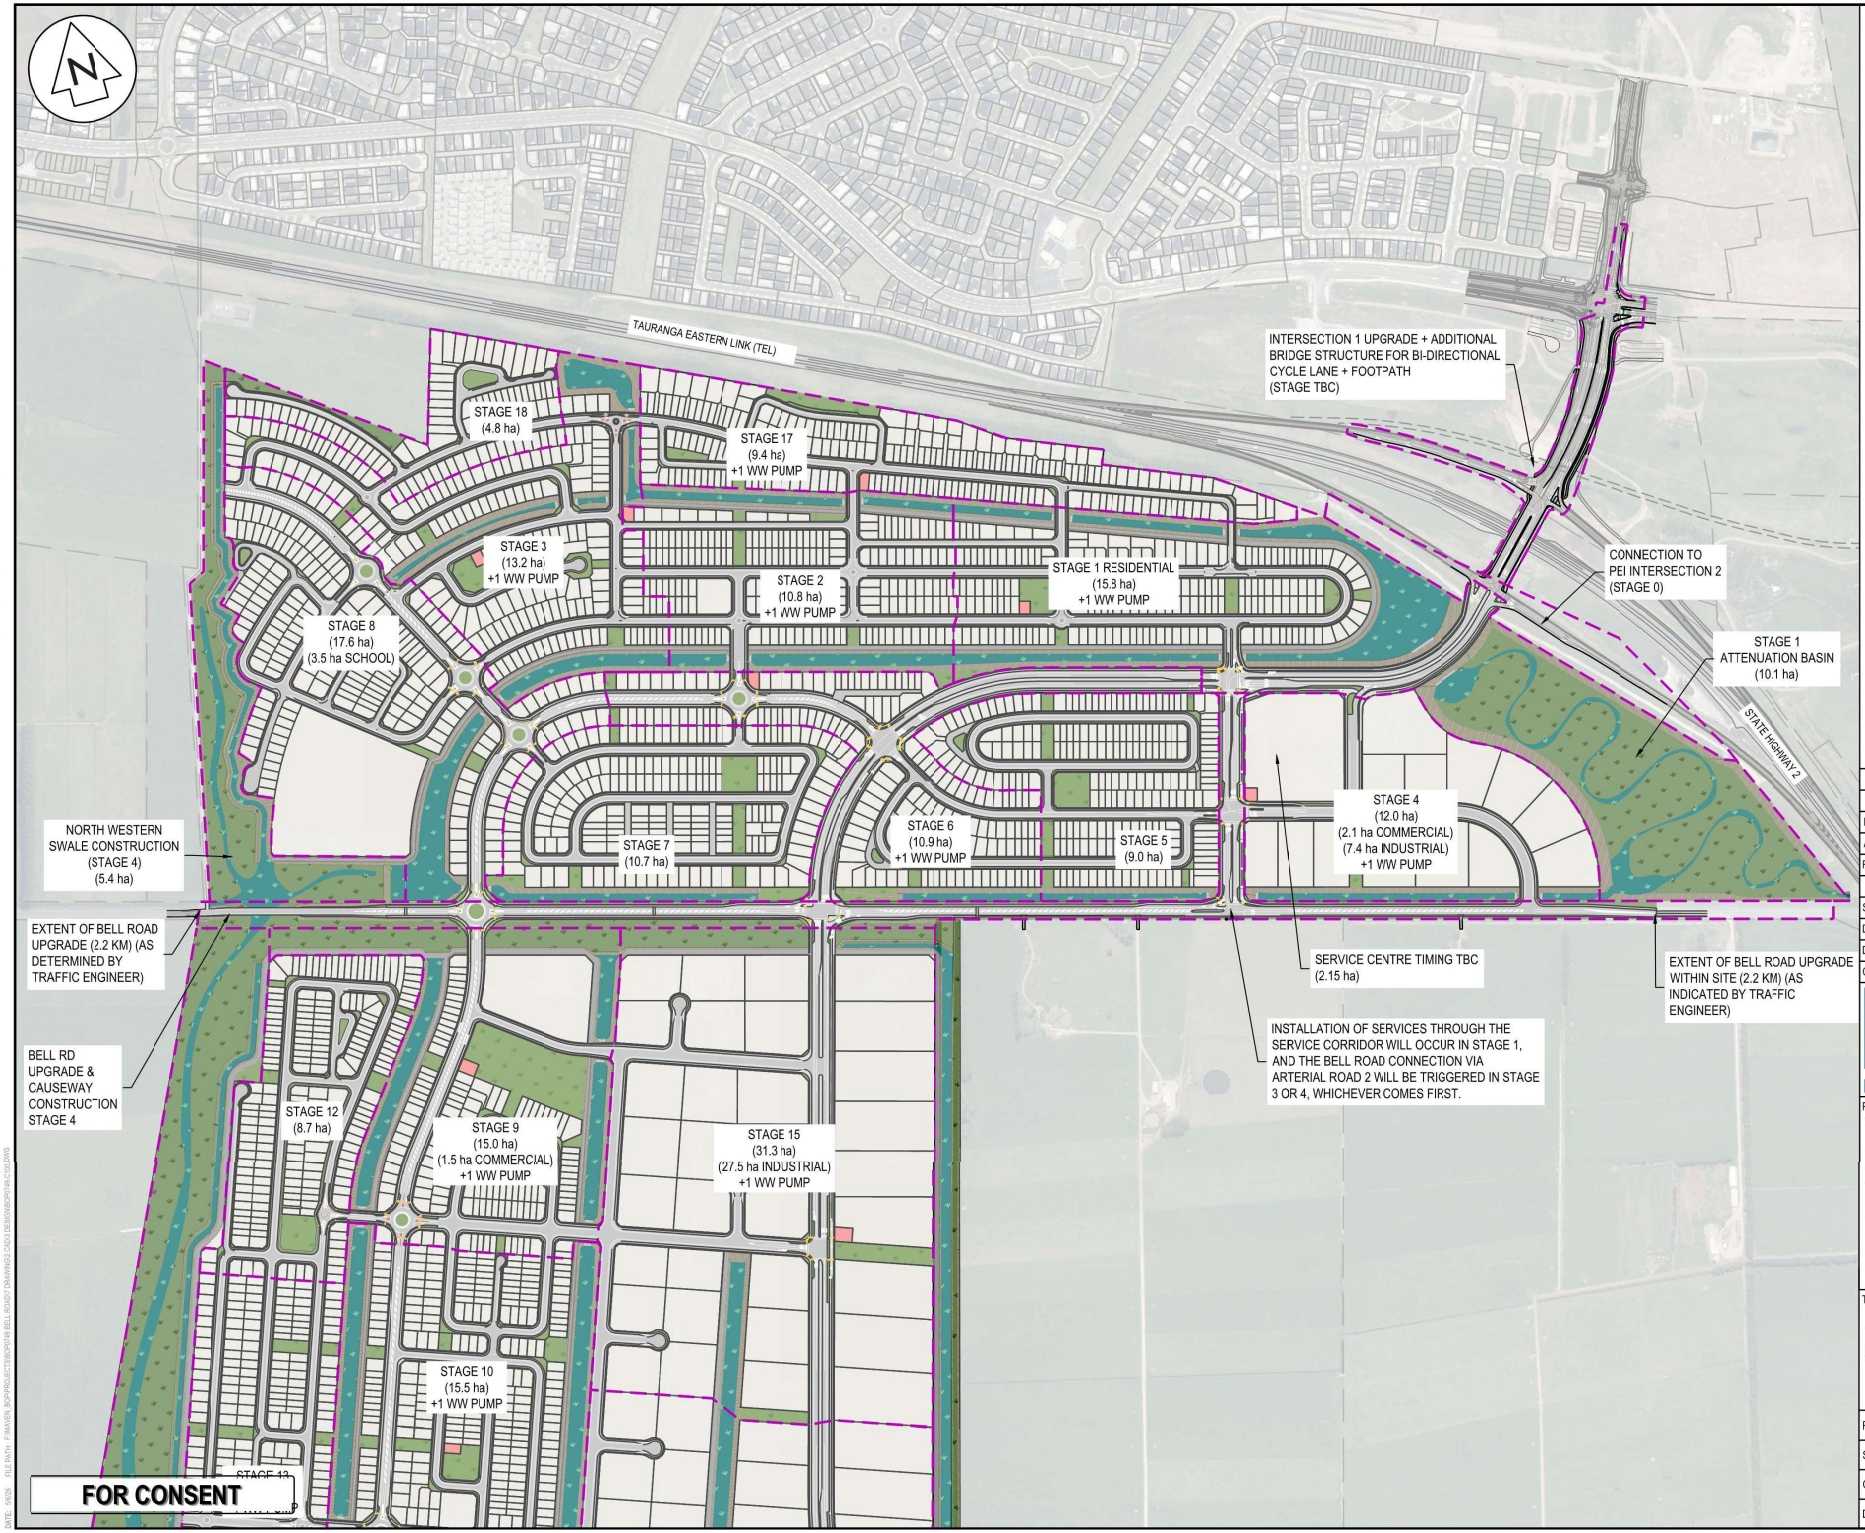

LEGEND

EXBDY

STAGE BOUNDARIES

Rev	Description	By	Date
B	FOR CONSENT	UDP	04/26
A	DRAFT	AJS	12/25

	By	Date
Survey	MAVEN	05/25
Design	AJS/MB	12/25
Drawn	AJS	12/25
Checked	MK	12/25

Maven Bay of Plenty
bopinfo@maven.co.nz
www.maven.co.nz
116 Cameron Street, Tauranga
New Zealand

Project

WAIRAKEI SOUTH FTA090 DEVELOPMENT BELL ROAD, PAPAMOA FOR BELL ROAD LIMITED PARTNERSHIP

Title

PROPOSED STAGING PLAN 1

Project no.	BOP0749		
Scale	1:7500 @ A3		
Cad file	BOP0749-C100.DWG		
Drawing no.	C100-1	Rev	B

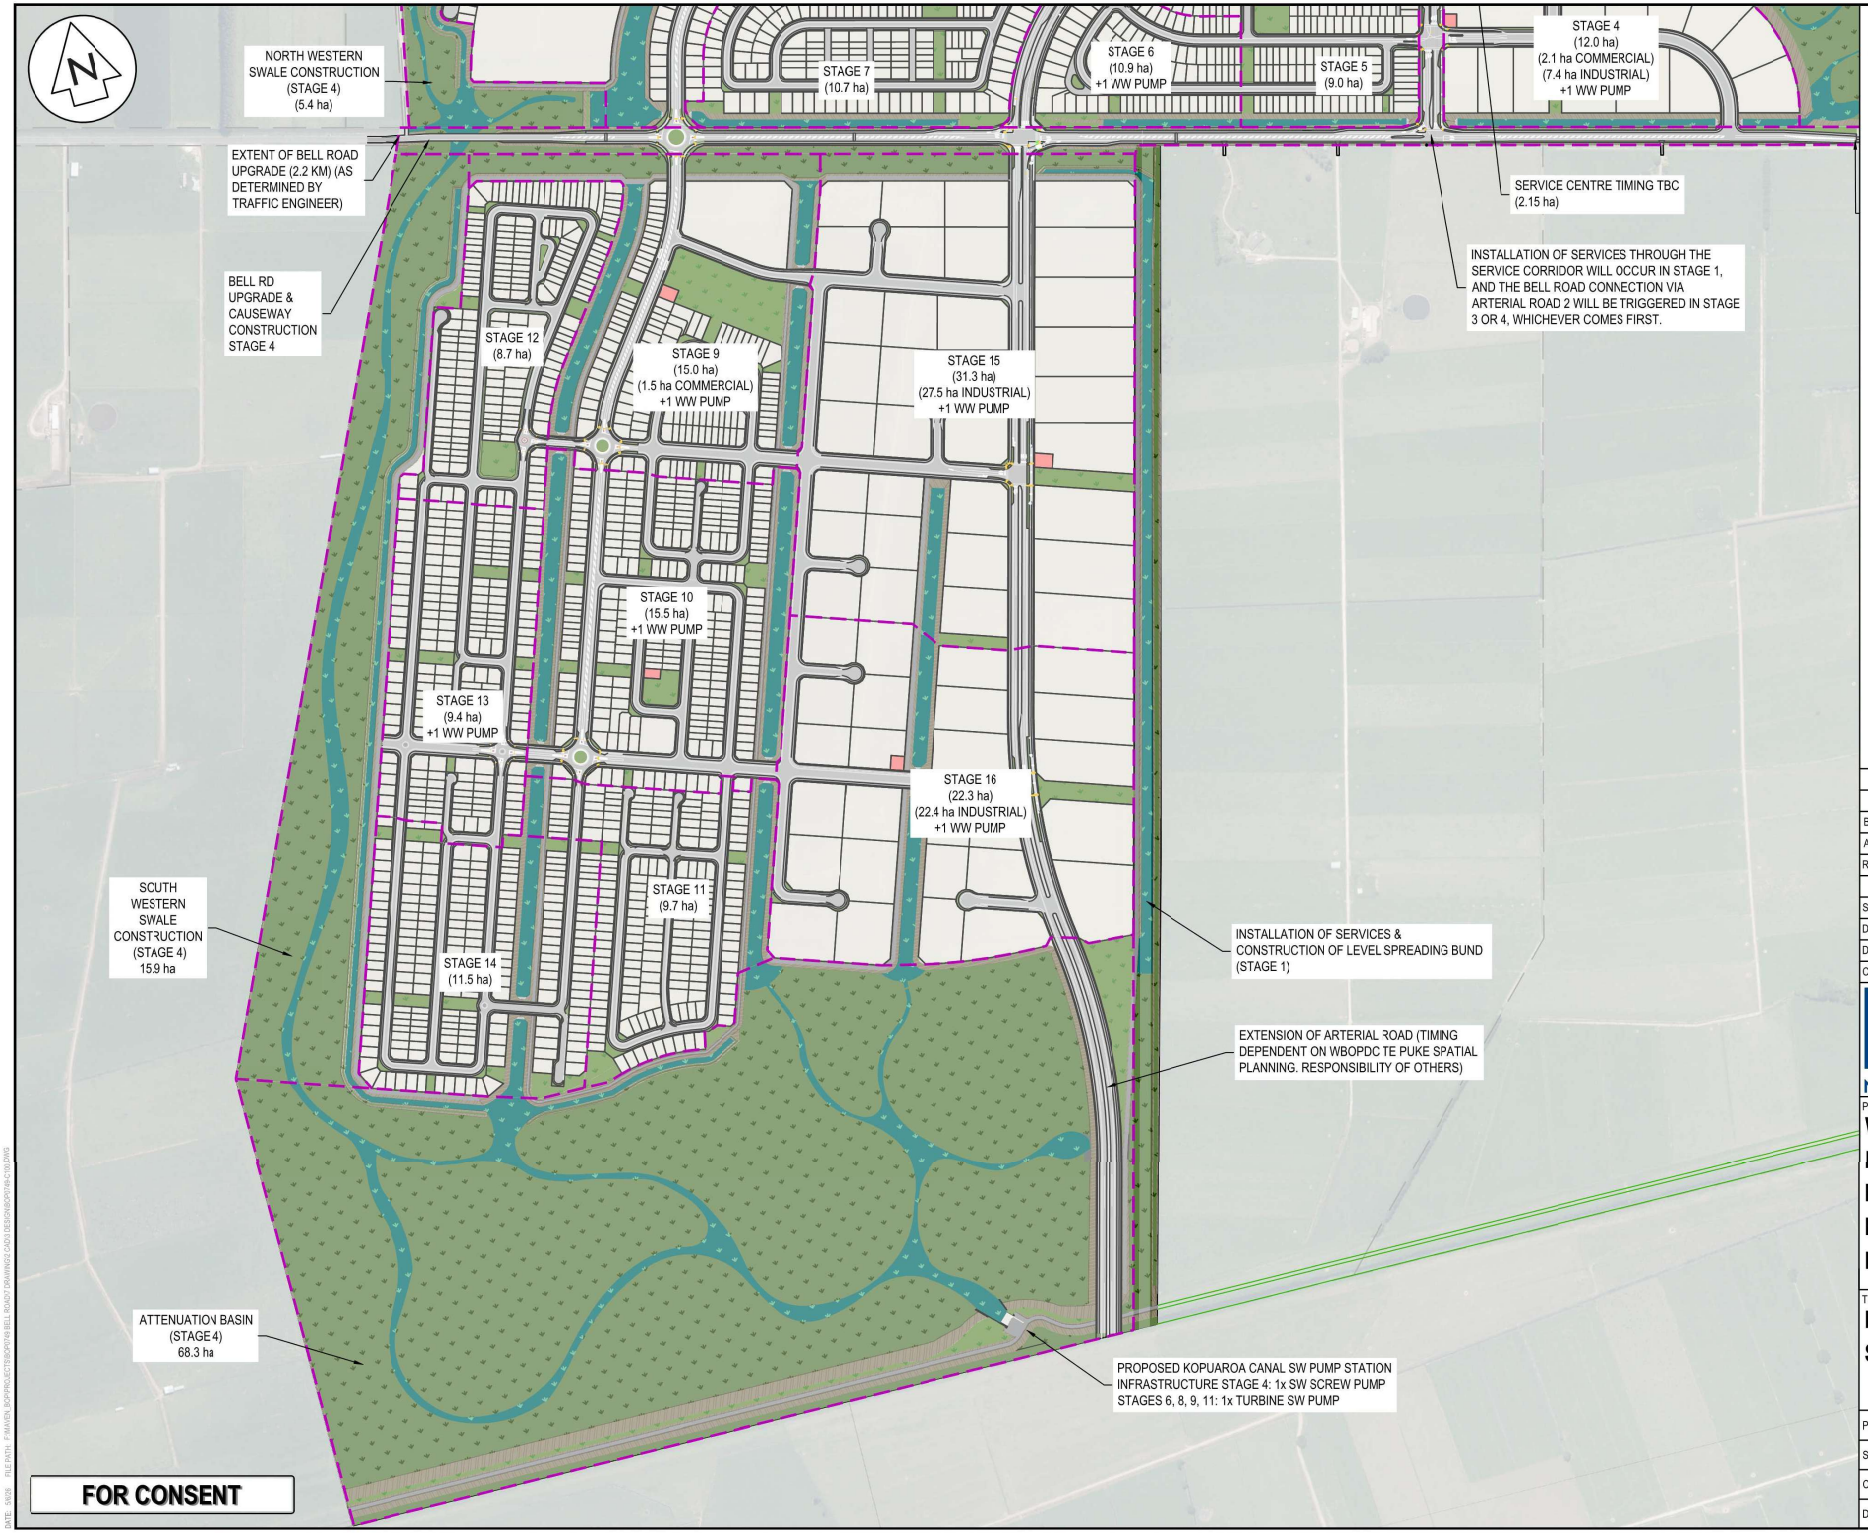

LEGEND

EXBDY

STAGE BOUNDARIES

Rev	Description	By	Date
B	FOR CONSENT	UDP	04/26
A	DRAFT	AJS	12/25

	By	Date
Survey	MAVEN	05/25
Design	AJS/MB	12/25
Drawn	AJS	12/25
Checked	MK	12/25

Maven Bay of Plenty
bopinfo@maven.co.nz
www.maven.co.nz
116 Cameron Street, Tauranga
New Zealand

Project

WAIRAKEI SOUTH FTA090 DEVELOPMENT BELL ROAD, PAPAMOA FOR BELL ROAD LIMITED PARTNERSHIP

Title

PROPOSED STAGING PLAN 2

Project no.	BOP0749
Scale	1:7500 @ A3
Cad file	BOP0749-C100.DWG
Drawing no.	C100-2
Rev	B