
SUBJECT TO RESOURCE CONSENT

NOTE:
All new buildings within 80m of SH6 edge of seal are required to comply with noise insulation conditions.

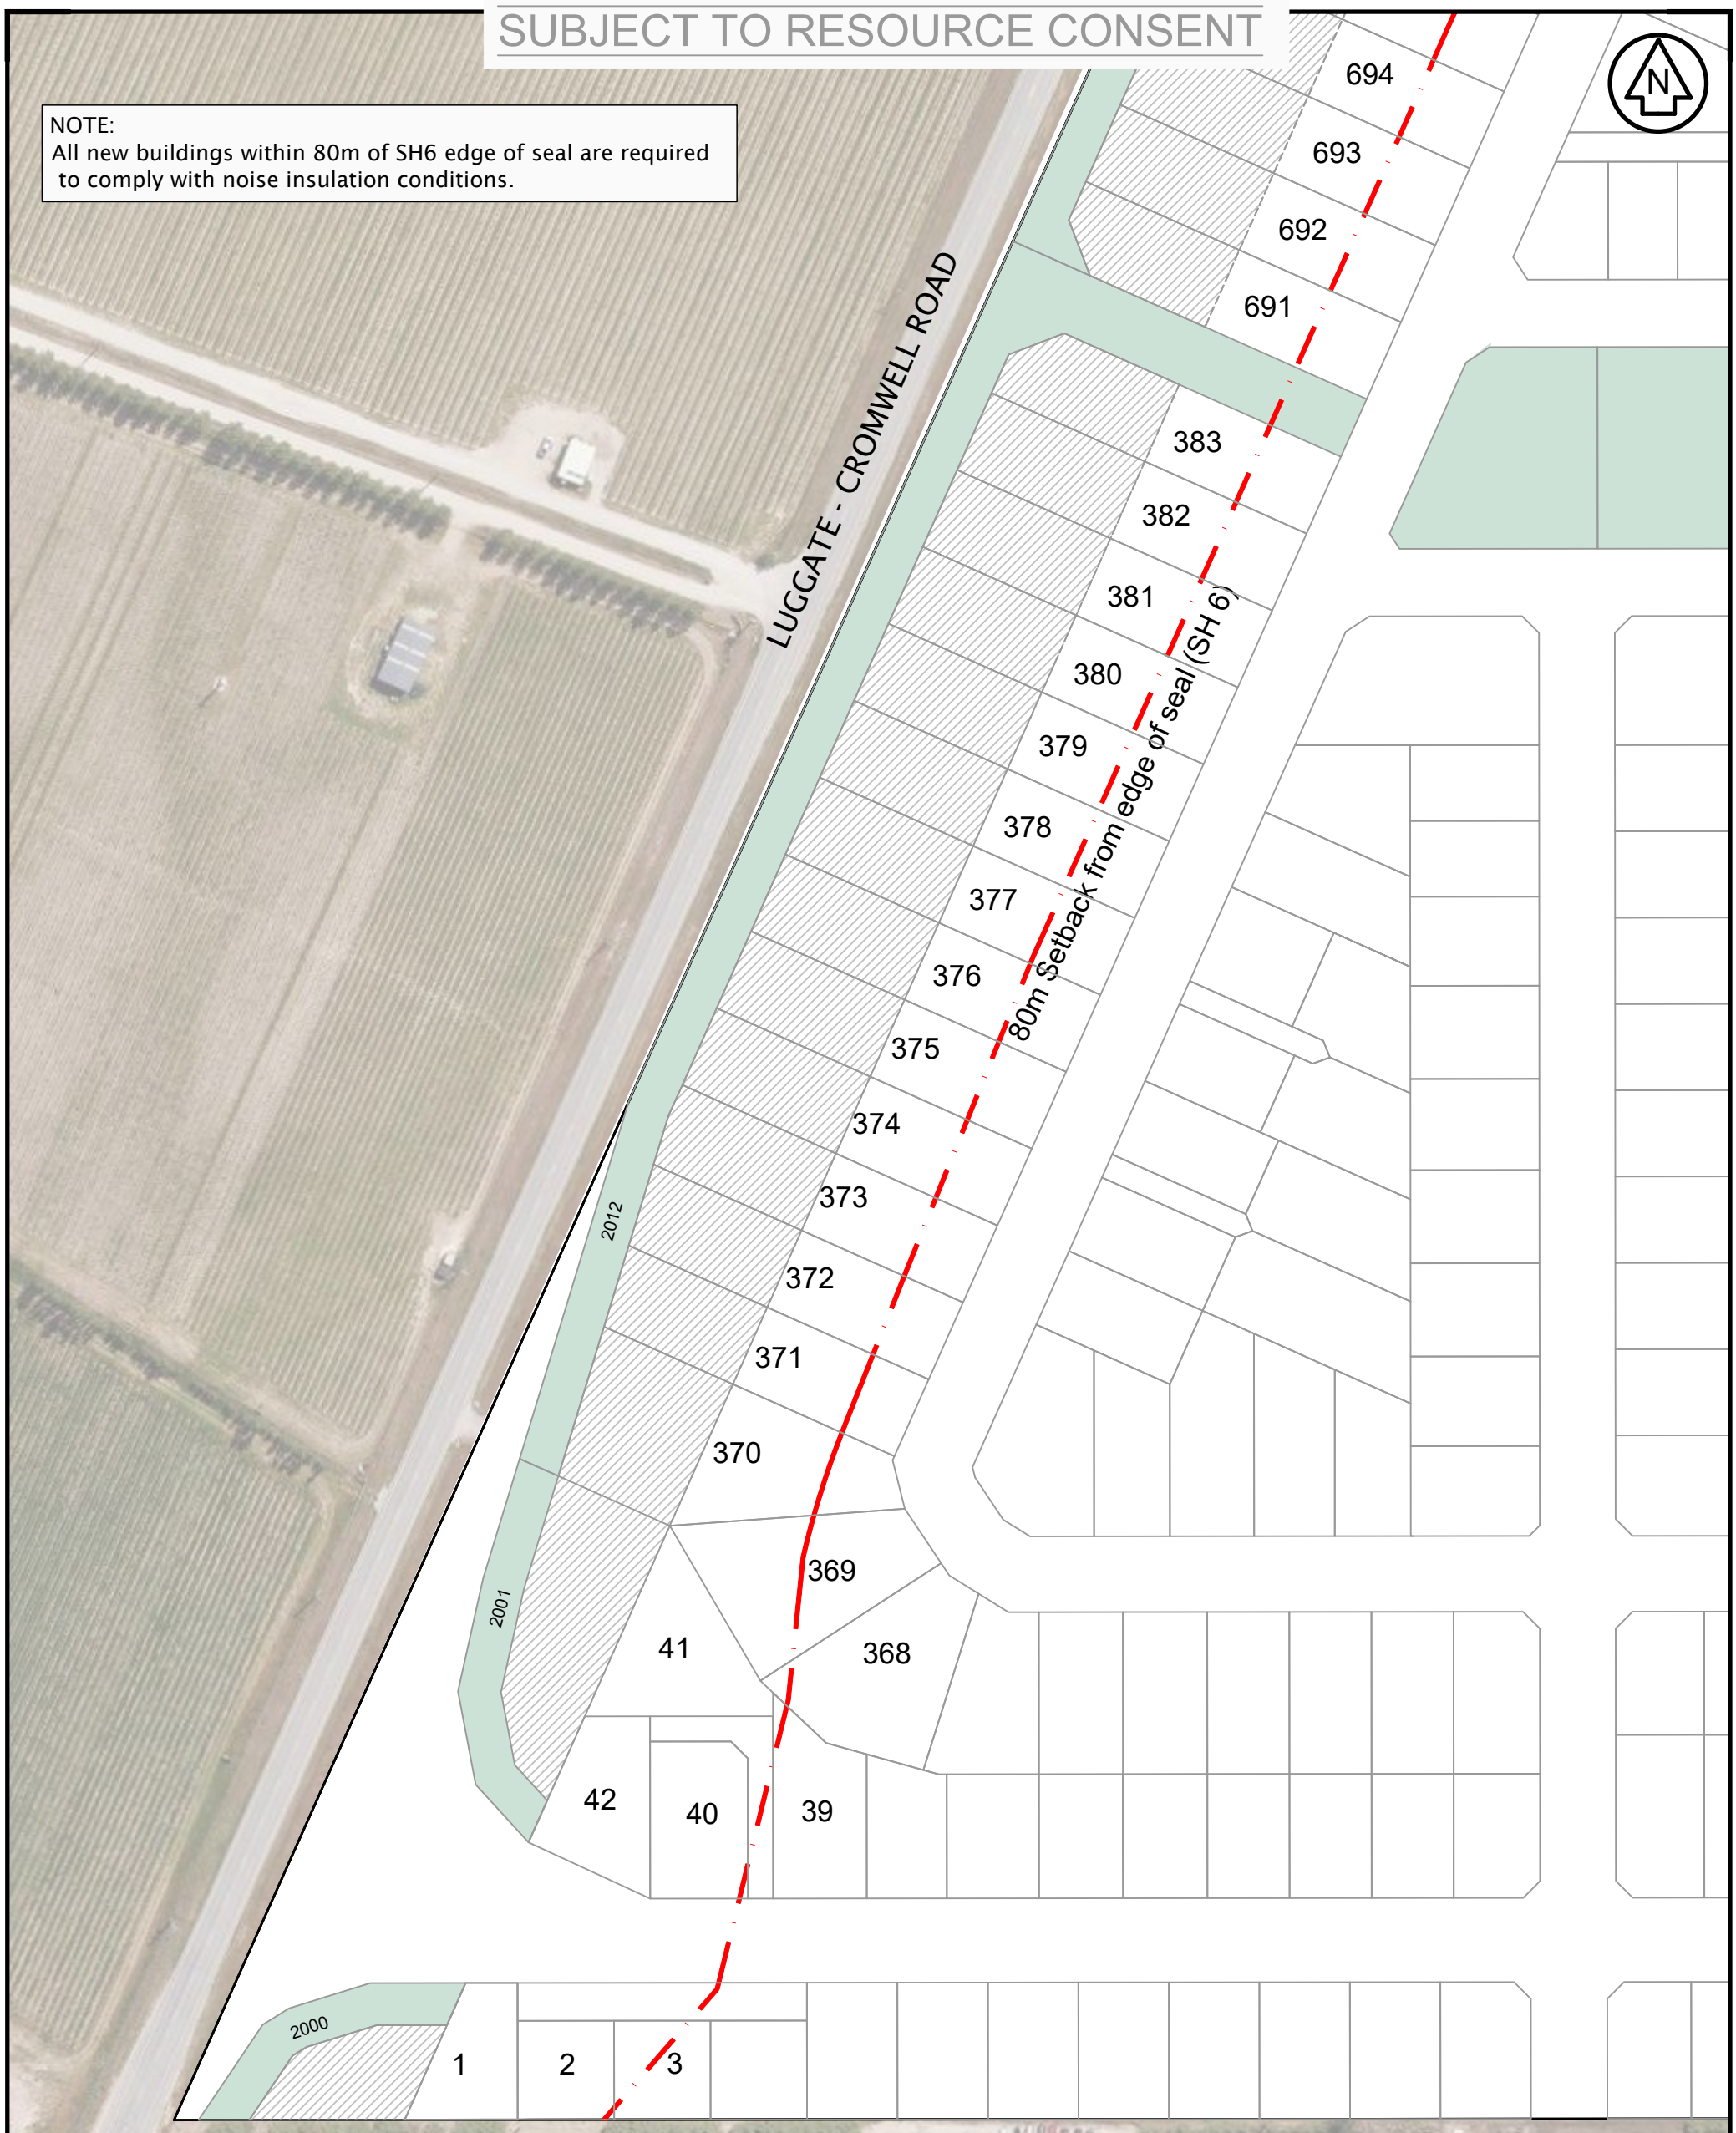

Digital map data sourced from Land Information New Zealand (LINZ). Licensed under the Creative Commons Attribution 4.0 International licence https://creativecommons.org/licenses/by/4.0/ It is made available in good faith but its accuracy or completeness is not guaranteed. Landpro accepts no responsibility for incomplete or inaccurate information. If the information is relied on in support of a resource consent it should be verified independently.

ISSUED FOR CONSENT

Rev.	Date	Revision Details	By
A	23.10.26	Lot numbers updated	SLM

Designed TJ	Date 02.26	Job No. 24113	Drawing No. 118_01
Drawn SLM	Date 24.07.26	Scale 1:1000 @ A3	
Checked NKA	Date 24.07.26	Datum & Level LP 2000	Rev. A

LANDPRO.

OFFICES IN CROMWELL, WANAKA AND NEW PLYMOUTH - www.landpro.co.nz

Client
FH LAND DEVELOPMENT LTD


NOTES
- All dimensions shown are in metres unless otherwise shown
- Copyright on this drawing is reserved
- Check any electronic data against the hardcopy plan to ensure it is the latest version
-If this plan is being used as part of sale and purchase agreement then it is done so on the basis that it is preliminary only, final dimensions and areas may vary on final survey

80M SETBACK FROM SH6 - SHEET 1 OF 2
PARKBURN QUARRY DEVELOPMENT
922 LUGGATE - CROMWELL ROAD

C:\12dSdata\SERVER2008R2\24113-Parkburn concept_6168\CAD\24113_118.dwg Plotted: 28.10.2026

SUBJECT TO RESOURCE CONSENT

NOTE:
All new buildings within 80m of SH6 edge of seal are required to comply with noise insulation conditions.

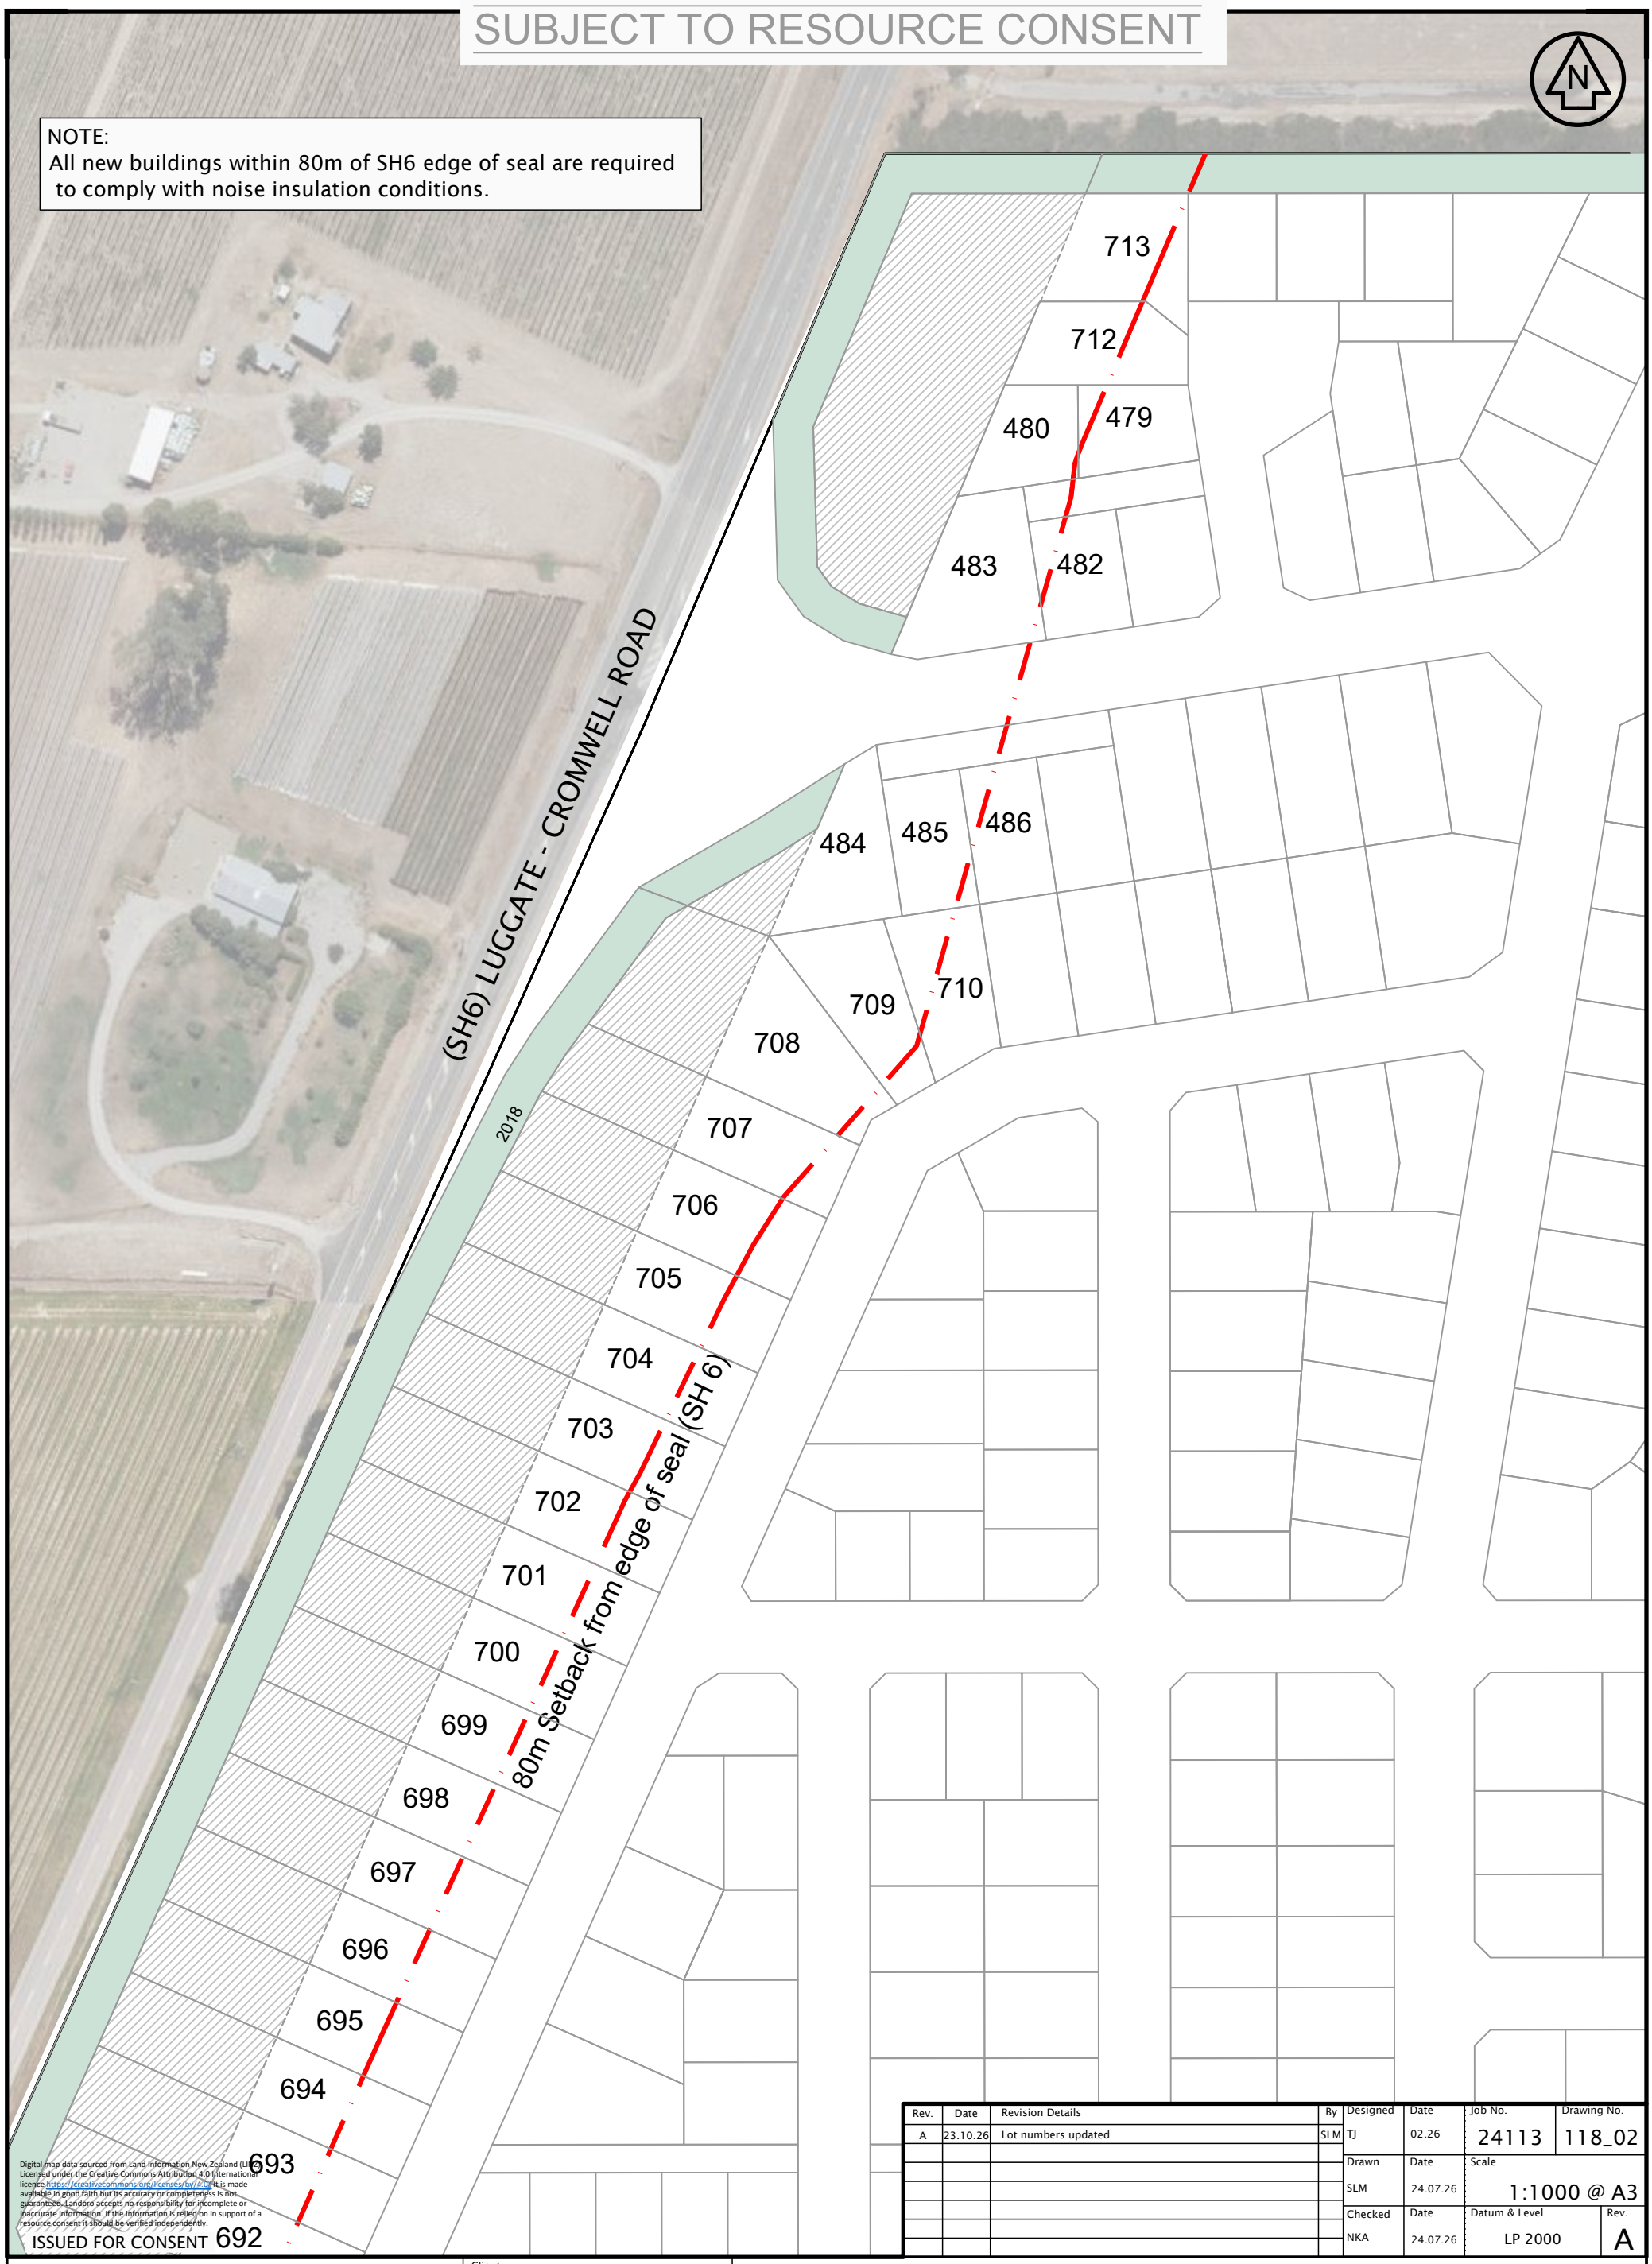

Digital map data sourced from Land Information New Zealand (LINZ). Licensed under the Creative Commons Attribution 4.0 International licence https://creativecommons.org/licenses/by/4.0/. It is made available in good faith but its accuracy or completeness is not guaranteed. Landpro accepts no responsibility for incomplete or inaccurate information. If the information is relied on in support of a resource consent it should be verified independently.

ISSUED FOR CONSENT

Rev.	Date	Revision Details	By
A	23.10.26	Lot numbers updated	SLM

Designed	Date	Job No.	Drawing No.
TJ	02.26	24113	118_02
Drawn	Date	Scale	
SLM	24.07.26	1:1000 @ A3	
Checked	Date	Datum & Level	Rev.
NKA	24.07.26	LP 2000	A

LANDPRO.
OFFICES IN CROMWELL, WANAKA AND NEW PLYMOUTH - www.landpro.co.nz

Client
FH LAND DEVELOPMENT LTD

NOTES
- All dimensions shown are in metres unless otherwise shown
- Copyright on this drawing is reserved
- Check any electronic data against the hardcopy plan to ensure it is the latest version
-If this plan is being used as part of sale and purchase agreement then it is done so on the basis that it is preliminary only, final dimensions and areas may vary on final survey

80M SETBACK FROM SH6 - SHEET 2 OF 2
PARKBURN QUARRY DEVELOPMENT
922 LUGGATE - CROMWELL ROAD

C:\12dS\data\SERVER2008R2\24113-Parkburn concept_6168\CAD\24113_118.dwg Plotted: 28.10.2026