

NOTES:

1. ALL WORKS TO BE IN ACCORDANCE WITH WAIKATO REGIONAL INFRASTRUCTURE TECHNICAL SPECIFICATIONS.
2. IT IS THE CONTRACTORS RESPONSIBILITY TO LOCATE ALL SERVICES THAT MAY BE AFFECTED BY THEIR OPERATIONS.
3. THE CONTRACTOR SHALL COMPLY WITH ALL RELEVANT HEALTH AND SAFETY REQUIREMENTS.
4. THE CONTRACTOR SHALL OBTAIN ALL NECESSARY APPROVAL FROM UTILITY OPERATORS BEFORE COMMENCING WORK UNDER OR NEAR THEIR SERVICES.
5. SEDIMENT CONTROL SHALL BE INSTALLED AND OPERATIONAL BEFORE EARTHWORKS START ONSITE IN ACCORDANCE WITH COUNCIL STANDARDS.
6. CONTRACTOR SHALL PROVIDE ASBUILT OF WORKING SEDIMENT CONTROL DEVICES AND CONFIRMATION OF POND/DECENT VOLUMES TO ENGINEER.

LEGEND

- PR BDY
- EX BDY
- EX EASEMENT
- EX BANK TOP
- EX FARM POND
- PR WALL TIMBER
- PR MAJOR CONTOUR (5m)
- PR MINOR CONTOUR (1m)
- PR KEYSTONE WALL
- PR MSE WALL
- PR STEEL BEAM WALL
- PR WALL PROFILE
- PR WALL FACE PROFILE
- PR SUBSOIL DRAINAGE
- PR ENHANCED POND
- PR RESIDENTIAL UNITS
- PR VEHICLE CROSSING
- PR ROAD

Rev	Description	By	Date
A	DRAFT	GH	10/2026

	By	Date
Survey	MAVEN	
Design	SM	06/2026
Drawn	MR	10/2026
Checked		

Maven Waikato
07 242 0601
info@maven.co.nz
www.maven.co.nz
19 Kaimiro Street, Pukete
Hamilton 3200
New Zealand

Project
HARLOW LIFESTYLE VILLAGE FOR HARRLOW LIFESTYLE LTD

Title
RETAINING WALL SUBSOIL DRAINAGE OVERVIEW PLAN

Project no.	411001
Scale	1:1000 @ A3
Cad file	411001-C260-RETAINING DRAINAGE.DWG
Drawing no.	C260 Rev A

DRAFT FOR REVIEW

DATE: 10/2026 FILEPATH: P:\MAVEN HAMILTON\PROJECTS\411001 - HARLOW LIFESTYLE VILLAGE\7. DRAWING\411001-C260-RETAINING DRAINAGE.DWG



NOTES:

1. ALL WORKS TO BE IN ACCORDANCE WITH WAIKATO REGIONAL INFRASTRUCTURE TECHNICAL SPECIFICATIONS.
2. IT IS THE CONTRACTORS RESPONSIBILITY TO LOCATE ALL SERVICES THAT MAY BE AFFECTED BY THEIR OPERATIONS.
3. THE CONTRACTOR SHALL COMPLY WITH ALL RELEVANT HEALTH AND SAFETY REQUIREMENTS.
4. THE CONTRACTOR SHALL OBTAIN ALL NECESSARY APPROVAL FROM UTILITY OPERATORS BEFORE COMMENCING WORK UNDER OR NEAR THEIR SERVICES.
5. SEDIMENT CONTROL SHALL BE INSTALLED AND OPERATIONAL BEFORE EARTHWORKS START ONSITE IN ACCORDANCE WITH COUNCIL STANDARDS.
6. CONTRACTOR SHALL PROVIDE ASBUILT OF WORKING SEDIMENT CONTROL DEVICES AND CONFIRMATION OF POND/DECENT VOLUMES TO ENGINEER.

LEGEND

- PR BDY
- EX BDY
- EX EASEMENT
- EX BANK TOP
- EX FARM POND
- PR WALL TIMBER
- PR MAJOR CONTOUR (5m)
- PR MINOR CONTOUR (1m)
- PR KEYSTONE WALL
- PR MSE WALL
- PR STEEL BEAM WALL
- PR WALL PROFILE
- PR WALL FACE PROFILE
- PR SUBSOIL DRAINAGE
- PR ENHANCED POND
- PR RESIDENTIAL UNITS
- PR VEHICLE CROSSING
- PR ROAD

Rev	Description	By	Date
A	DRAFT	GH	10/2026

	By	Date
Survey	MAVEN	
Design	SM	06/2026
Drawn	MR	10/2026
Checked		

Maven Waikato
07 242 0601
info@maven.co.nz
www.maven.co.nz
19 Kaimiro Street, Pukete
Hamilton 3200
New Zealand

Project
HARLOW LIFESTYLE VILLAGE FOR HARRLOW LIFESTYLE LTD

Title
RETAINING WALL SUBSOIL DRAINAGE PLAN 1 OF 6

Project no.	411001		
Scale	1:1000 @ A3		
Cad file	411001-C260-RETAINING DRAINAGE.DWG		
Drawing no.	C260-1	Rev	A

DRAFT FOR REVIEW

DATE: 6/2026 FILEPATH: F:\MAVEN\HAMILTON_PROJECTS\411001 HARLOW LIFESTYLE VILLAGE\1 DRAWING\411001-C260-RETAINING DRAINAGE.DWG

SUBSOIL TO PASS THROUGH END-START SECTION BETWEEN RETAINING WALLS, IF NOT POSSIBLE, SLEEVE TO BE FITTED TO NORTHEASTERN RETAINING WALL TO ALLOW FLOW TO PR STORMWATER NETWORK

SUBSOIL Y-JUNCTION TO CONVERGE FLOWS PRIOR TO MANHOLE OUTLET

Ø 1050 MANHOLE RECOMMENDED TO CONNECT SUBSOILS TO PR MAINS

Ø 1050 MANHOLE RECOMMENDED TO CONNECT SUBSOILS TO PR MAINS

SUBSOIL SADDLE CONNECTION TO PR STORMWATER PIPE

ROOF DOWN PIPE CONNECTION ONLY

SUBSOIL Y-JUNCTION TO CONVERGE FLOWS PRIOR TO MANHOLE OUTLET

PROPOSED WETLAND

SUBSOIL Y-JUNCTION TO CONVERGE FLOWS PRIOR TO MANHOLE OUTLET

Ø 1050 MANHOLE RECOMMENDED TO CONNECT SUBSOILS TO PR MAINS

SUBSOIL TO CONNECT TO KERBING SUBSOILS IF MORE FEASIBLE ON SITE

BLOCK E
RL 71.55m

BLOCK D
RL 72.10m

BLOCK A

CARE BUILDING BY OTHERS
FFL = 78.90m

C0511 RL 68.35m
C0111 RL 68.50m
C0112 RL 68.50m
C0211 RL 68.95m
C0212
C0311 RL 68.50m
C0312
C0411 RL 68.45m
C0412

A1 RL 76.15m
A2 RL 77.30m
A3 RL 78.80m
A4 RL 78.80m
A5 RL 80.50m
A6 RL 80.30m
A7 RL 79.70m
A8 RL 79.30m
A9 RL 77.80m
A10 RL 75.75m
A11 RL 74.75m
A12 RL 77.95m
A15 RL 78.30m
A16 RL 77.60m
A40 RL 73.80m
D1 RL 70.90m
D2 RL 71.50m
D3 RL 72.45m

DRAFT FOR REVIEW

NOTES:

1. ALL WORKS TO BE IN ACCORDANCE WITH WAIKATO REGIONAL INFRASTRUCTURE TECHNICAL SPECIFICATIONS.
2. IT IS THE CONTRACTORS RESPONSIBILITY TO LOCATE ALL SERVICES THAT MAY BE AFFECTED BY THEIR OPERATIONS.
3. THE CONTRACTOR SHALL COMPLY WITH ALL RELEVANT HEALTH AND SAFETY REQUIREMENTS.
4. THE CONTRACTOR SHALL OBTAIN ALL NECESSARY APPROVAL FROM UTILITY OPERATORS BEFORE COMMENCING WORK UNDER OR NEAR THEIR SERVICES.
5. SEDIMENT CONTROL SHALL BE INSTALLED AND OPERATIONAL BEFORE EARTHWORKS START ONSITE IN ACCORDANCE WITH COUNCIL STANDARDS.
6. CONTRACTOR SHALL PROVIDE ASBUILT OF WORKING SEDIMENT CONTROL DEVICES AND CONFIRMATION OF POND/DECENT VOLUMES TO ENGINEER.

LEGEND

- PR BDY
- EX BDY
- EX EASEMENT
- EX BANK TOP
- EX FARM POND
- PR WALL TIMBER
- PR MAJOR CONTOUR (5m)
- PR MINOR CONTOUR (1m)
- PR KEYSTONE WALL
- PR MSE WALL
- PR STEEL BEAM WALL
- PR WALL PROFILE
- PR WALL FACE PROFILE
- PR SUBSOIL DRAINAGE
- PR ENHANCED POND
- PR RESIDENTIAL UNITS
- PR VEHICLE CROSSING
- PR ROAD

Rev	Description	By	Date
A	DRAFT	GH	10/2026

	By	Date
Survey	MAVEN	
Design	SM	06/2026
Drawn	MR	10/2026
Checked		


Maven Waikato
07 242 0601
info@maven.co.nz
www.maven.co.nz
19 Kaimiro Street, Pukete
Hamilton 3200
New Zealand

Project
HARLOW LIFESTYLE VILLAGE FOR HARRLOW LIFESTYLE LTD

Title
RETAINING WALL SUBSOIL DRAINAGE PLAN 2 OF 6

Project no.	411001		
Scale	1:1000 @ A3		
Cad file	411001-C260-RETAINING DRAINAGE.DWG		
Drawing no.	C260-2	Rev	A

DATE: 6/23/26 FILEPATH: T:\MAVEN\HAMILTON_PROJECTS\411001_HARLOW LIFESTYLE VILLAGE\1 DRAWINGS\411001-C260-RETAINING DRAINAGE.DWG

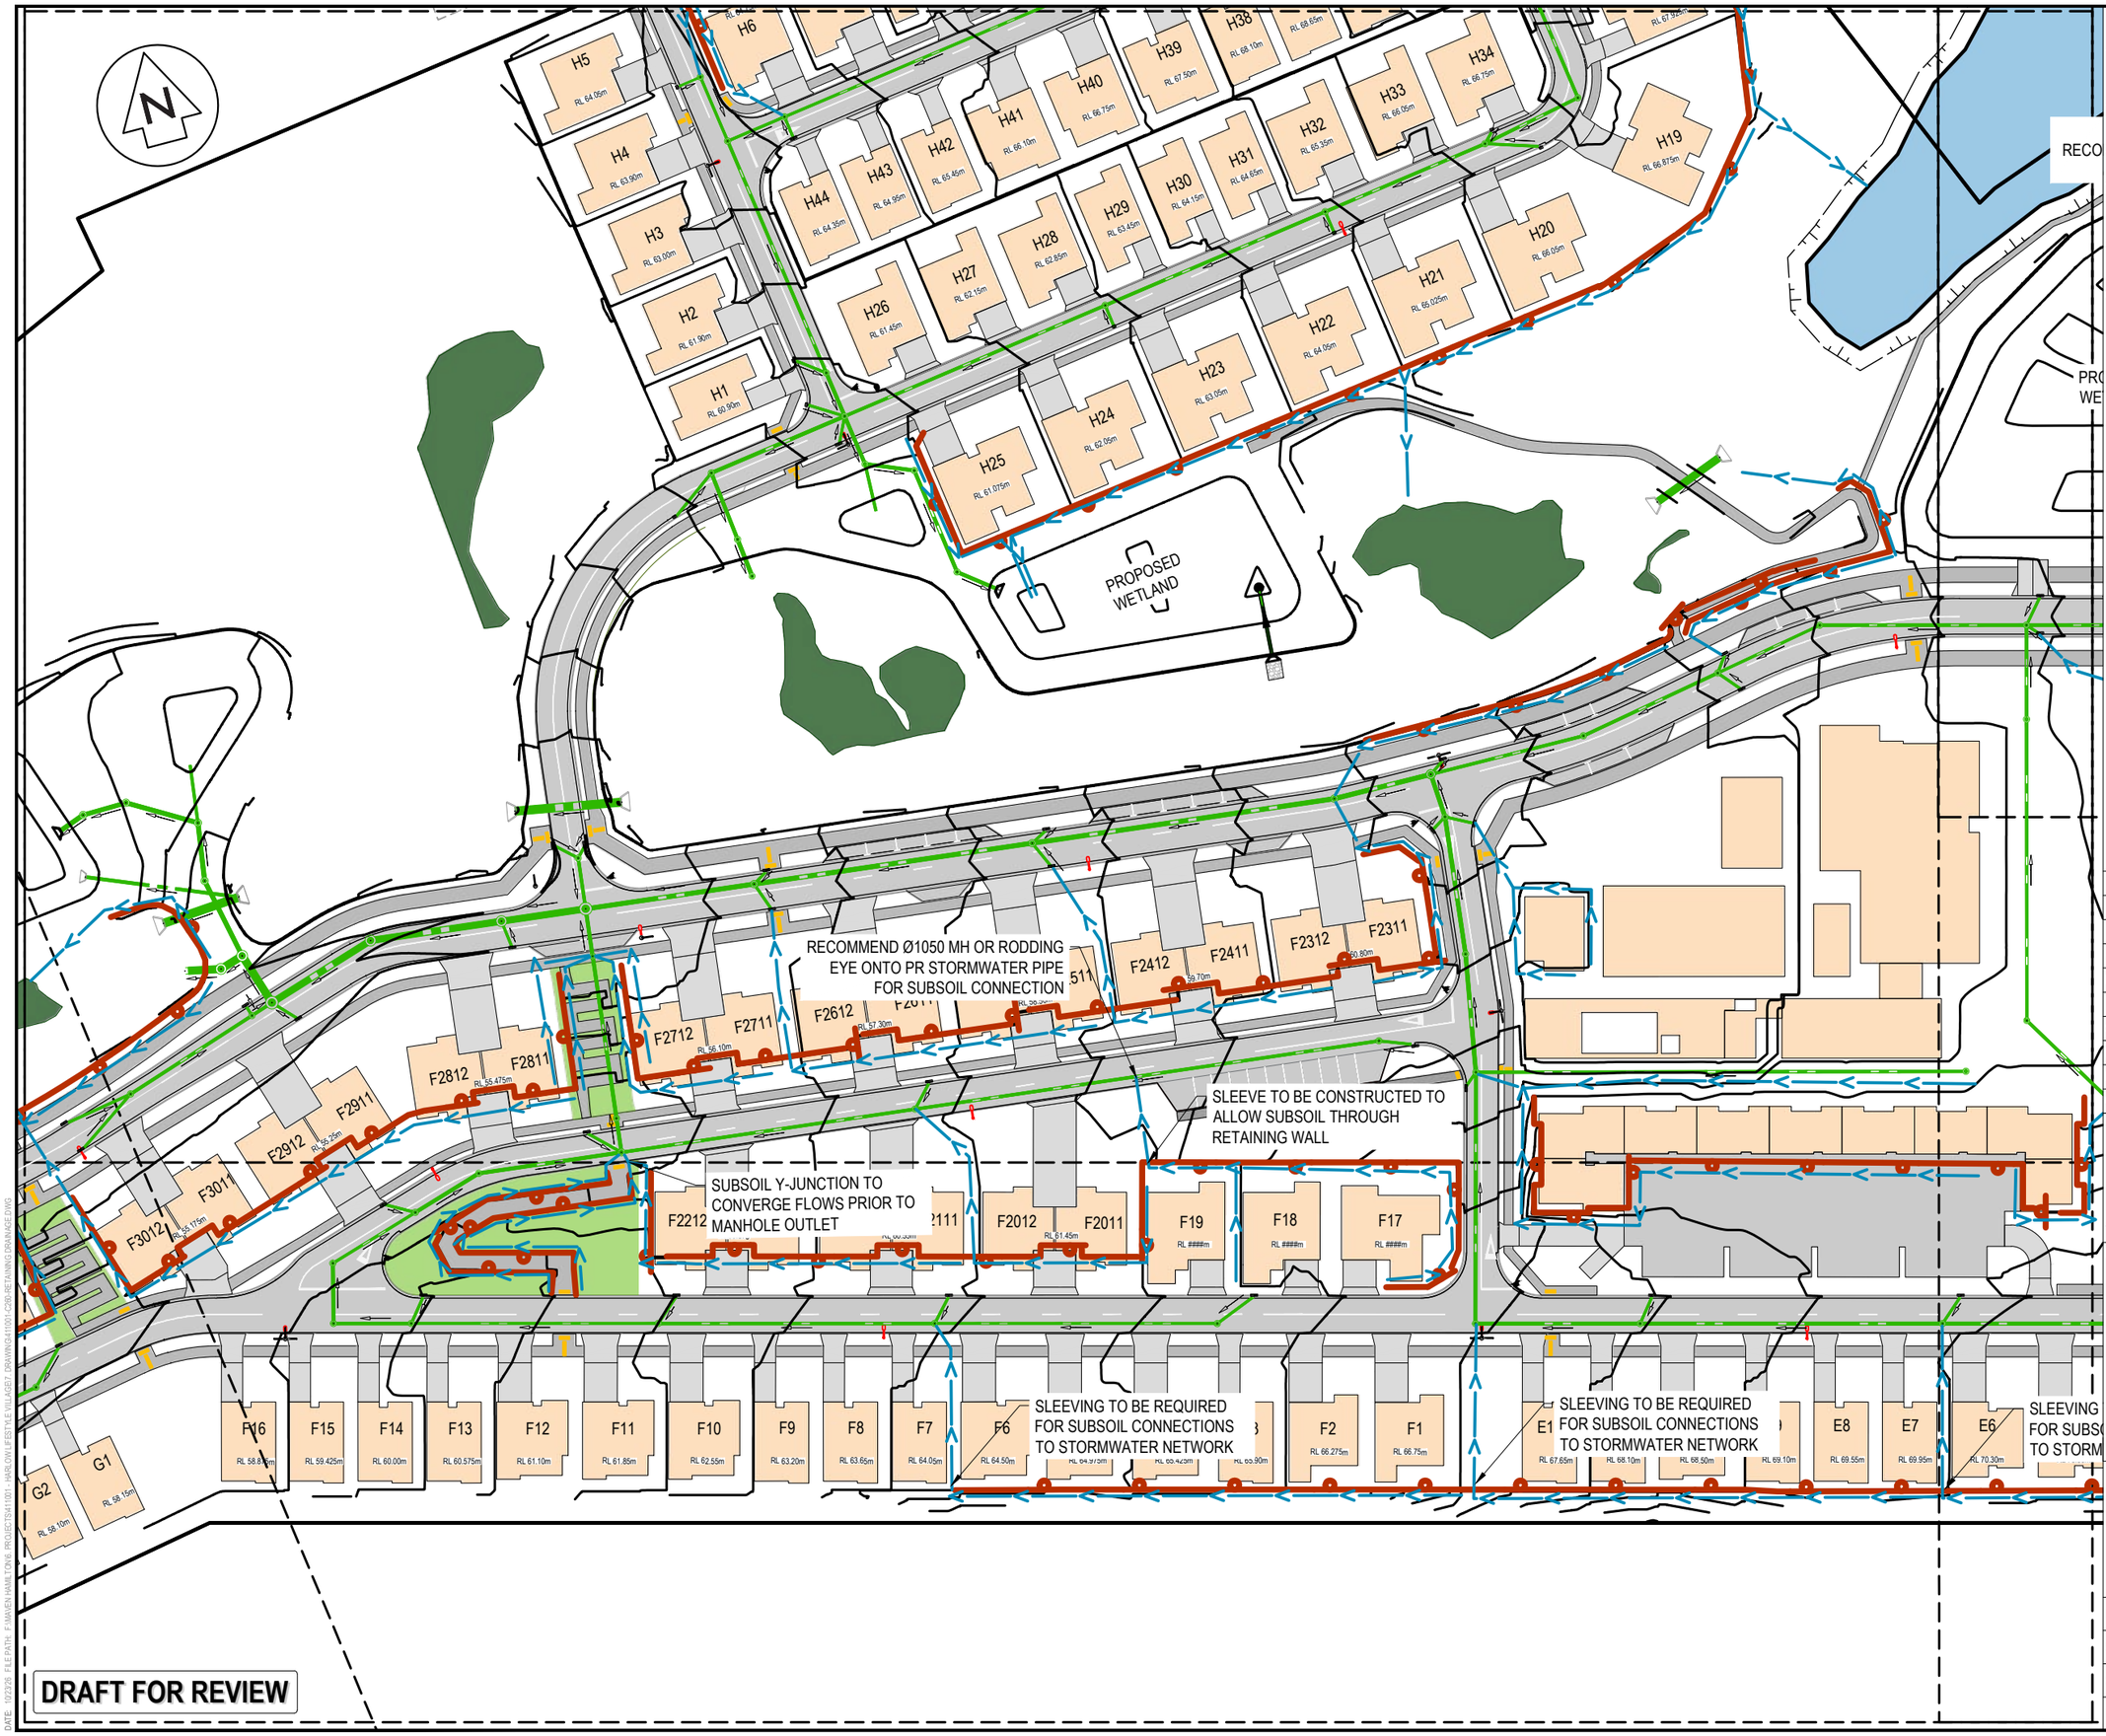

NOTES:

1. ALL WORKS TO BE IN ACCORDANCE WITH WAIKATO REGIONAL INFRASTRUCTURE TECHNICAL SPECIFICATIONS.
2. IT IS THE CONTRACTORS RESPONSIBILITY TO LOCATE ALL SERVICES THAT MAY BE AFFECTED BY THEIR OPERATIONS.
3. THE CONTRACTOR SHALL COMPLY WITH ALL RELEVANT HEALTH AND SAFETY REQUIREMENTS.
4. THE CONTRACTOR SHALL OBTAIN ALL NECESSARY APPROVAL FROM UTILITY OPERATORS BEFORE COMMENCING WORK UNDER OR NEAR THEIR SERVICES.
5. SEDIMENT CONTROL SHALL BE INSTALLED AND OPERATIONAL BEFORE EARTHWORKS START ONSITE IN ACCORDANCE WITH COUNCIL STANDARDS.
6. CONTRACTOR SHALL PROVIDE ASBUILT OF WORKING SEDIMENT CONTROL DEVICES AND CONFIRMATION OF POND/DECENT VOLUMES TO ENGINEER.

LEGEND

- PR BDY
- EX BDY
- EX EASEMENT
- EX BANK TOP
- EX FARM POND
- PR WALL TIMBER
- PR MAJOR CONTOUR (5m)
- PR MINOR CONTOUR (1m)
- PR KEYSTONE WALL
- PR MSE WALL
- PR STEEL BEAM WALL
- PR WALL PROFILE
- PR WALL FACE PROFILE
- PR SUBSOIL DRAINAGE
- PR ENHANCED POND
- PR RESIDENTIAL UNITS
- PR VEHICLE CROSSING
- PR ROAD

Rev	Description	By	Date
A	DRAFT	GH	10/2026

	By	Date
Survey	MAVEN	
Design	SM	06/2026
Drawn	MR	10/2026
Checked		

Maven Waikato
07 242 0601
info@maven.co.nz
www.maven.co.nz
19 Kaimiro Street, Pukete
Hamilton 3200
New Zealand

Project

HARLOW LIFESTYLE VILLAGE FOR HARRLOW LIFESTYLE LTD

Title

RETAINING WALL SUBSOIL DRAINAGE PLAN 3 OF 6

Project no.	411001
Scale	1:1000 @ A3
Cad file	411001-C260-RETAINING DRAINAGE.DWG
Drawing no.	C260-3 Rev A

DRAFT FOR REVIEW

DATE 02/26 FILEPATH P:\MAVEN HAMILTON\6 PROJECTS\411001 - HARLOW LIFESTYLE VILLAGE\7 DRAWING\411001-C260-RETAINING DRAINAGE.DWG

SLEEVE TO BE CONSTRUCTED TO ALLOW SUBSOIL THROUGH RETAINING WALL

NOTE: EXTEND SUBSOIL DRAIN 1.0m PAST RETAINING WALL TRANSITION POINTS

PROPOSED WETLAND

RECOMMEND Ø1050 MH OR RODDING EYE ONTO PR STORMWATER PIPE FOR SUBSOIL CONNECTION

SLEEVE TO BE CONSTRUCTED TO ALLOW SUBSOIL THROUGH RETAINING WALL

DRAFT FOR REVIEW

NOTES:

1. ALL WORKS TO BE IN ACCORDANCE WITH WAIKATO REGIONAL INFRASTRUCTURE TECHNICAL SPECIFICATIONS.
2. IT IS THE CONTRACTORS RESPONSIBILITY TO LOCATE ALL SERVICES THAT MAY BE AFFECTED BY THEIR OPERATIONS.
3. THE CONTRACTOR SHALL COMPLY WITH ALL RELEVANT HEALTH AND SAFETY REQUIREMENTS.
4. THE CONTRACTOR SHALL OBTAIN ALL NECESSARY APPROVAL FROM UTILITY OPERATORS BEFORE COMMENCING WORK UNDER OR NEAR THEIR SERVICES.
5. SEDIMENT CONTROL SHALL BE INSTALLED AND OPERATIONAL BEFORE EARTHWORKS START ONSITE IN ACCORDANCE WITH COUNCIL STANDARDS.
6. CONTRACTOR SHALL PROVIDE ASBUILT OF WORKING SEDIMENT CONTROL DEVICES AND CONFIRMATION OF POND/DECENT VOLUMES TO ENGINEER.

LEGEND

- PR BDY
- EX BDY
- EX EASEMENT
- EX BANK TOP
- EX FARM POND
- PR WALL TIMBER
- PR MAJOR CONTOUR (5m)
- PR MINOR CONTOUR (1m)
- PR KEYSTONE WALL
- PR MSE WALL
- PR STEEL BEAM WALL
- PR WALL PROFILE
- PR WALL FACE PROFILE
- PR SUBSOIL DRAINAGE
- PR ENHANCED POND
- PR RESIDENTIAL UNITS
- PR VEHICLE CROSSING
- PR ROAD

Rev	Description	By	Date
A	DRAFT	GH	10/2026

	By	Date
Survey	MAVEN	
Design	SM	06/2026
Drawn	MR	10/2026
Checked		

Maven Waikato
07 242 0601
info@maven.co.nz
www.maven.co.nz
19 Kaimiro Street, Pukete
Hamilton 3200
New Zealand

Project
HARLOW LIFESTYLE VILLAGE FOR HARRLOW LIFESTYLE LTD

Title
RETAINING WALL SUBSOIL DRAINAGE PLAN 4 OF 6

Project no.	411001		
Scale	1:1000 @ A3		
Cad file	411001-C260-RETAINING DRAINAGE.DWG		
Drawing no.	C260-4	Rev	A

DATE: 10/2026 FILEPATH: F:\MAVEN HAMILTON\6 PROJECTS\411001 - HARLOW LIFESTYLE VILLAGE\7 DRAWINGS\411001-C260-RETAINING DRAINAGE.DWG



NOTES:

1. ALL WORKS TO BE IN ACCORDANCE WITH WAIKATO REGIONAL INFRASTRUCTURE TECHNICAL SPECIFICATIONS.
2. IT IS THE CONTRACTORS RESPONSIBILITY TO LOCATE ALL SERVICES THAT MAY BE AFFECTED BY THEIR OPERATIONS.
3. THE CONTRACTOR SHALL COMPLY WITH ALL RELEVANT HEALTH AND SAFETY REQUIREMENTS.
4. THE CONTRACTOR SHALL OBTAIN ALL NECESSARY APPROVAL FROM UTILITY OPERATORS BEFORE COMMENCING WORK UNDER OR NEAR THEIR SERVICES.
5. SEDIMENT CONTROL SHALL BE INSTALLED AND OPERATIONAL BEFORE EARTHWORKS START ONSITE IN ACCORDANCE WITH COUNCIL STANDARDS.
6. CONTRACTOR SHALL PROVIDE ASBUILT OF WORKING SEDIMENT CONTROL DEVICES AND CONFIRMATION OF POND/DECENT VOLUMES TO ENGINEER.

LEGEND

- PR BDY
- EX BDY
- EX EASEMENT
- EX BANK TOP
- EX FARM POND
- PR WALL TIMBER
- PR MAJOR CONTOUR (5m)
- PR MINOR CONTOUR (1m)
- PR KEYSTONE WALL
- PR MSE WALL
- PR STEEL BEAM WALL
- PR WALL PROFILE
- PR WALL FACE PROFILE
- PR SUBSOIL DRAINAGE
- PR ENHANCED POND
- PR RESIDENTIAL UNITS
- PR VEHICLE CROSSING
- PR ROAD

Rev	Description	By	Date
A	DRAFT	GH	10/2026

	By	Date
Survey	MAVEN	
Design	SM	06/2026
Drawn	MR	10/2026
Checked		

Maven Waikato
07 242 0601
info@maven.co.nz
www.maven.co.nz
19 Kaimiro Street, Pukete
Hamilton 3200
New Zealand

Project

HARLOW LIFESTYLE VILLAGE FOR HARRLOW LIFESTYLE LTD

Title

RETAINING WALL SUBSOIL DRAINAGE PLAN 5 OF 6

Project no.	411001
Scale	1:1000 @A3
Cad file	411001-C260-RETAINING DRAINAGE.DWG
Drawing no.	C260-5 Rev A

DRAFT FOR REVIEW

DATE: 02/26 FILEPATH: F:\MAVEN HAMILTON_PROJECTS\411001 - HARLOW LIFESTYLE VILLAGE\7 DRAWING\411001-C260-RETAINING DRAINAGE.DWG



NOTES:

1. ALL WORKS TO BE IN ACCORDANCE WITH WAIKATO REGIONAL INFRASTRUCTURE TECHNICAL SPECIFICATIONS.
2. IT IS THE CONTRACTORS RESPONSIBILITY TO LOCATE ALL SERVICES THAT MAY BE AFFECTED BY THEIR OPERATIONS.
3. THE CONTRACTOR SHALL COMPLY WITH ALL RELEVANT HEALTH AND SAFETY REQUIREMENTS.
4. THE CONTRACTOR SHALL OBTAIN ALL NECESSARY APPROVAL FROM UTILITY OPERATORS BEFORE COMMENCING WORK UNDER OR NEAR THEIR SERVICES.
5. SEDIMENT CONTROL SHALL BE INSTALLED AND OPERATIONAL BEFORE EARTHWORKS START ONSITE IN ACCORDANCE WITH COUNCIL STANDARDS.
6. CONTRACTOR SHALL PROVIDE ASBUILT OF WORKING SEDIMENT CONTROL DEVICES AND CONFIRMATION OF POND/DECENT VOLUMES TO ENGINEER.

LEGEND

- PR BDY
- EX BDY
- EX EASEMENT
- EX BANK TOP
- EX FARM POND
- PR WALL TIMBER
- PR MAJOR CONTOUR (5m)
- PR MINOR CONTOUR (1m)
- PR KEYSTONE WALL
- PR MSE WALL
- PR STEEL BEAM WALL
- PR WALL PROFILE
- PR WALL FACE PROFILE
- PR SUBSOIL DRAINAGE
- PR ENHANCED POND
- PR RESIDENTIAL UNITS
- PR VEHICLE CROSSING
- PR ROAD

Rev	Description	By	Date
A	DRAFT	GH	10/2026

	By	Date
Survey	MAVEN	
Design	SM	06/2026
Drawn	MR	10/2026
Checked		

Maven Waikato
07 242 0601
info@maven.co.nz
www.maven.co.nz
19 Kaimiro Street, Pukete
Hamilton 3200
New Zealand

Project
HARLOW LIFESTYLE VILLAGE FOR HARRLOW LIFESTYLE LTD

Title
RETAINING WALL SUBSOIL DRAINAGE PLAN 6 OF 6

Project no.	411001
Scale	1:1000 @ A3
Cad file	411001-C260-RETAINING DRAINAGE.DWG
Drawing no.	C260-6 Rev A

DRAFT FOR REVIEW

DATE: 07/25/26 FILE PATH: P:\MAVEN HAMILTON\PROJECTS\411001 - HARLOW LIFESTYLE VILLAGE\DRAWING\411001-C260-RETAINING DRAINAGE.DWG