



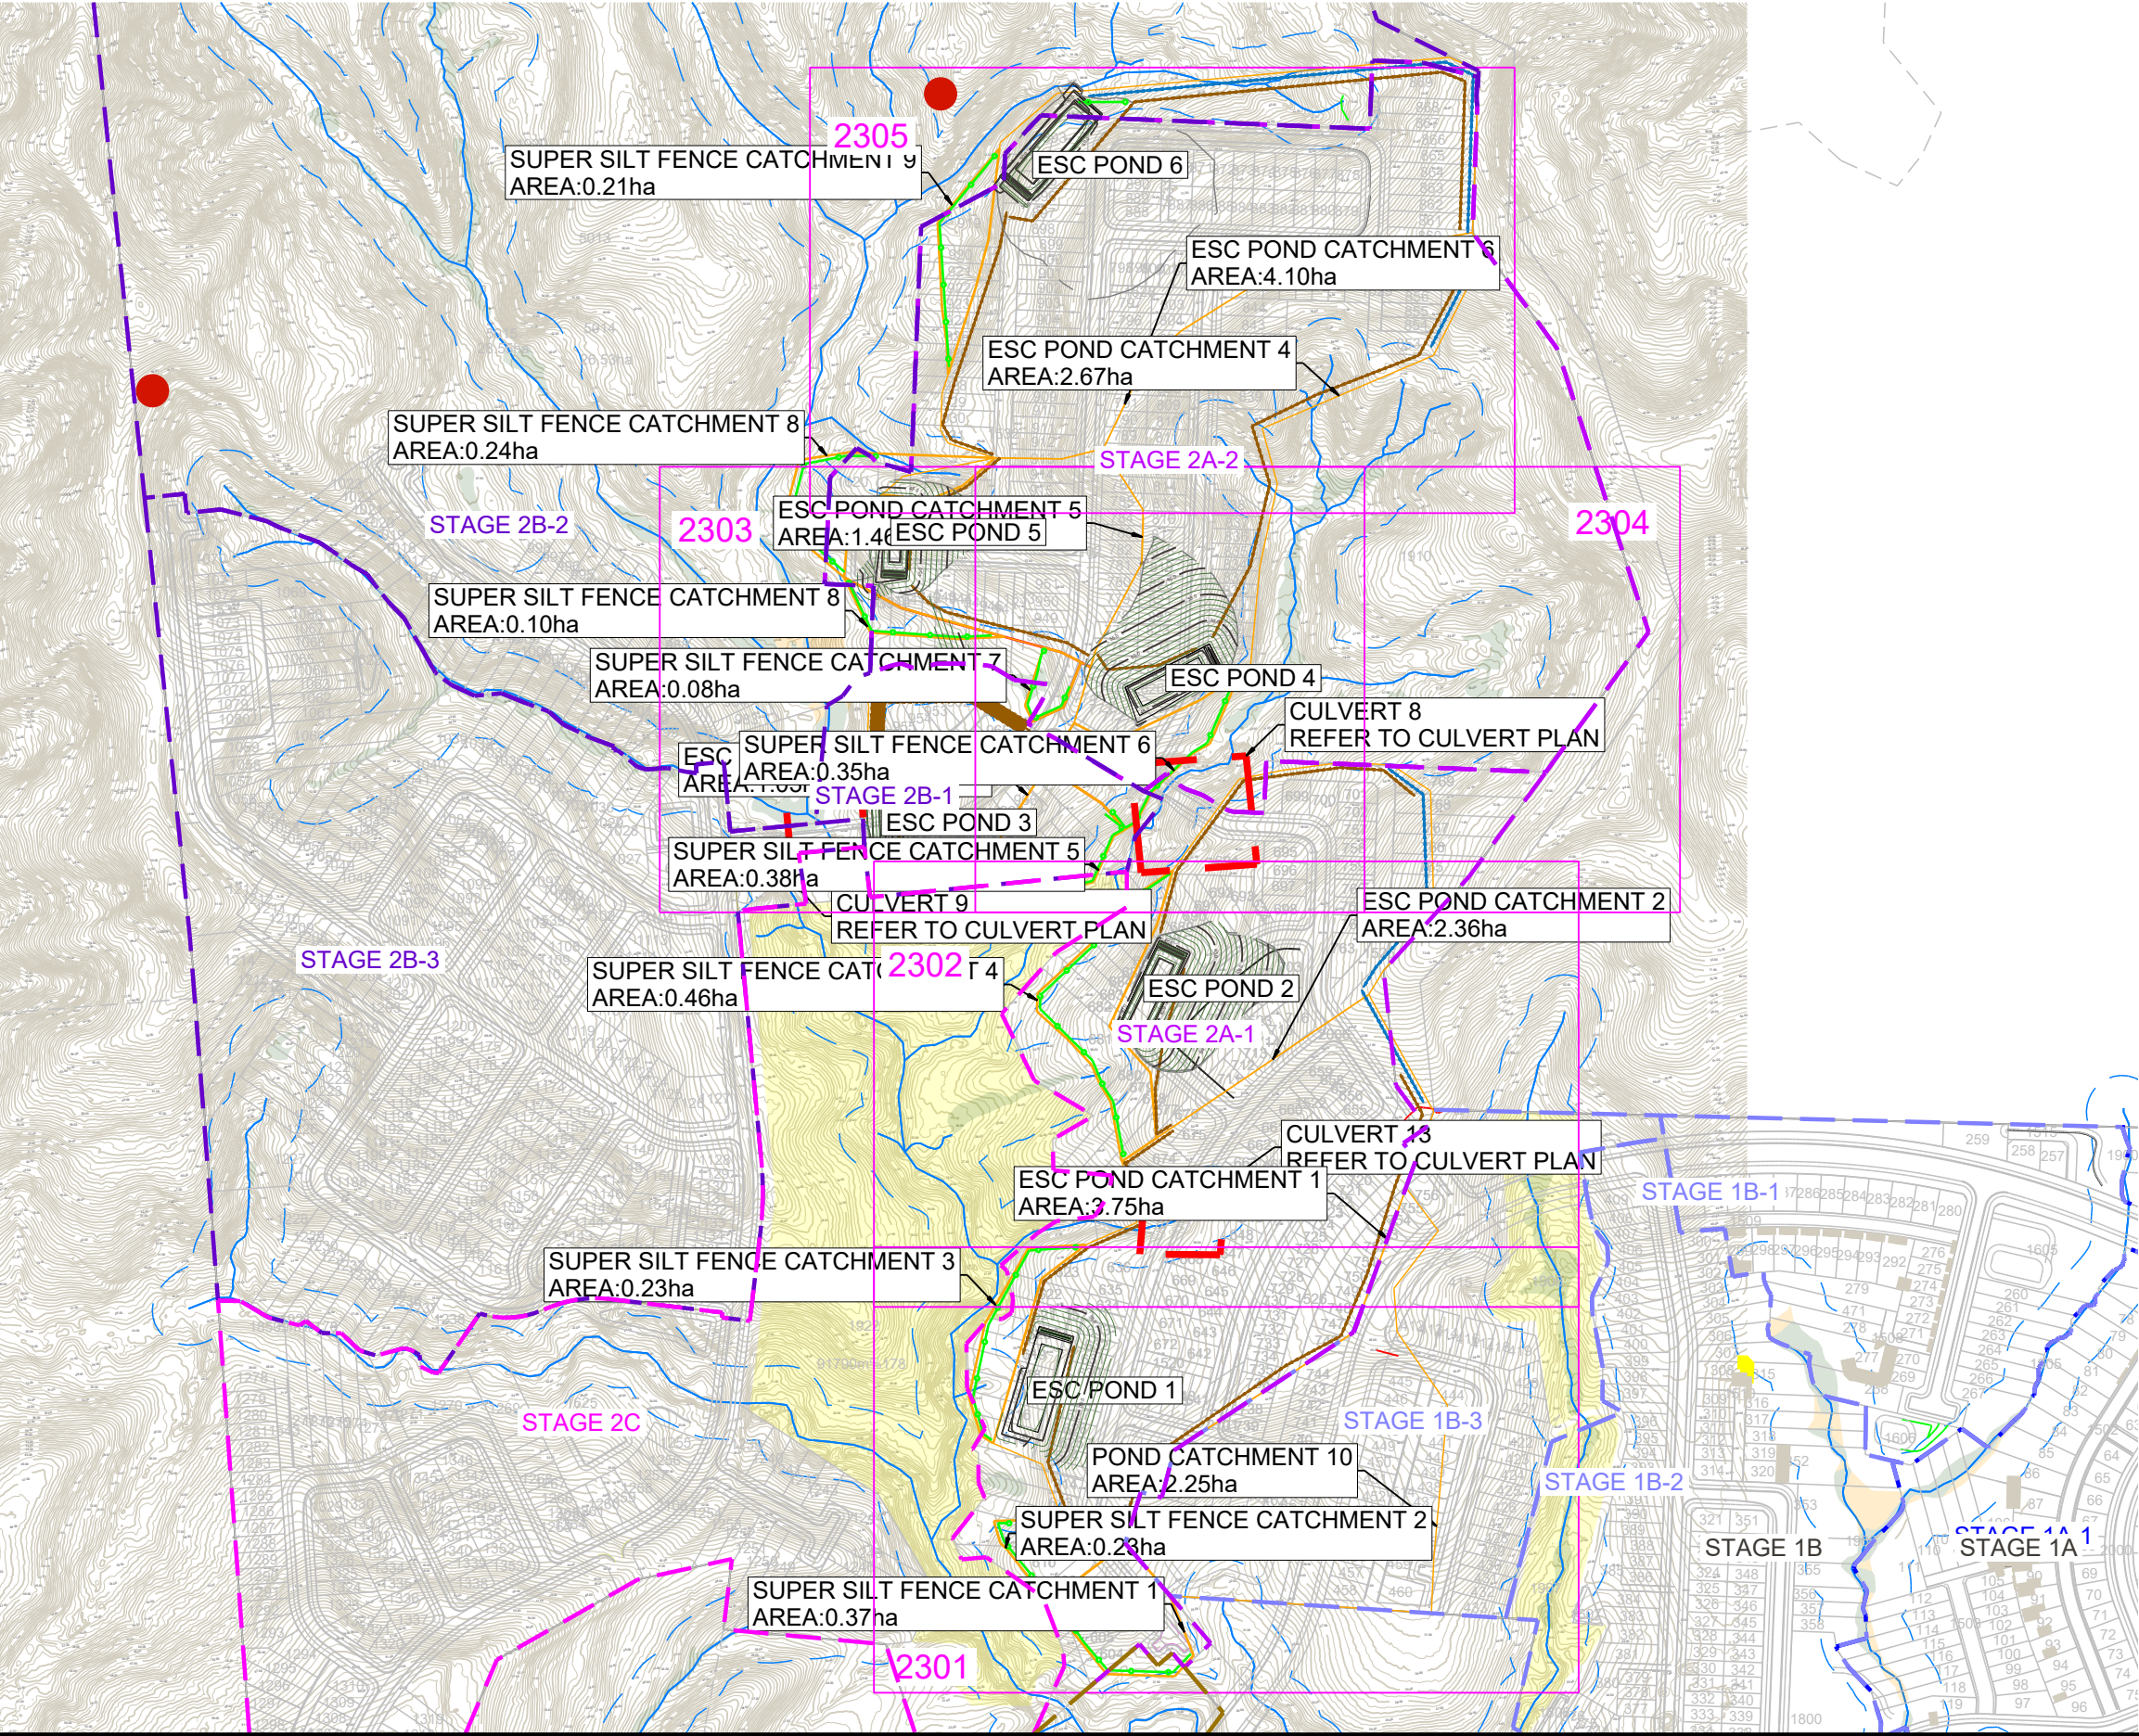

NOTES:
1. REFER TO DRAWING 0000 FOR NOTES.

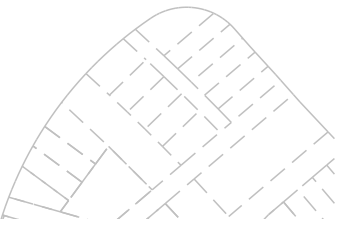

E	FOR CONSENT	NC	JK	11/02/2024
D	FOR CONSENT	NC	JK	4/02/2025
C	FOR CONSENT	NC	JK	31/01/2025
B	UPDATED CONTOURS	TDW	JK	16/01/2025
A	FIRST ISSUE			

PLOT DATE Wed Jul 2 12:09:10 2025

WWW.MCKENZIEANDCO.CO.NZ

THIS DRAWING IS SOLELY FOR USE BY THE CLIENT ON THIS PROJECT ONLY. NO LIABILITY IS ACCEPTED IN ITS USE BY ANY OTHER ENTITY OR FOR ANY OTHER PURPOSE



MCKENZIE & CO.

VINEWAY LIMITED

DELMORE
STAGE 2A1, 2A2, 2B1, & 2D
130 & 132 UPPER OREWA ROAD
OREWA

EARTHWORKS
EROSION & SEDIMENT CONTROL
OVERALL

PURPOSE OF ISSUE:
RESOURCE CONSENT

SCALE:
1:4000 @A3
DO NOT SCALE

DRAWING NO:
3725-2AB-2300

REV:
E

c:\12d5\data\MCKFS01\3725-2 Delmore Stage 2_5201\06000. Engineering Design\6400. 12d\Stage 2AB Plotting\12dmodel Stage 2AB Plotting