



LEGEND

- EXTENTS OF MILLDALE STAGES
14-17 DEVELOPMENT AREA
- EXTENTS OF ECOLOGICAL
RESTORATION AREA
- EXISTING BOUNDARIES
- PROPOSED BOUNDARIES
- DESIGN CONTOURS (1.0m INTERVAL)

55.0
- RETAINING WALL HEIGHT UNDER 1.0m
- RETAINING WALL HEIGHT 1.01m-1.5m
- RETAINING WALL HEIGHT 1.51m-2.0m
- RETAINING WALL HEIGHT 2.01m-2.5m
- RETAINING WALL HEIGHT 2.51m-3.0m
- RETAINING WALL HEIGHT OVER 3.0m
- PROPOSED RE SLOPES (1-IN-2 GRADE)

NOTES:

1. EXISTING BOUNDARIES SHOWN INCLUDES FUTURE BOUNDARIES CONSENTED UNDER BUN60446761 AND BUN60430899. THESE BOUNDARIES ARE SUBJECT TO FINAL SURVEY APPROVAL.
2. POOL STYLE FENCING OF 1.2m HEIGHT WILL BE INSTALLED ATOP EACH PERMANENT PROPOSED RETAINING WALL UNLESS OTHERWISE STATED

REVISION DETAILS		BY	DATE
1	ISSUED FOR CONSENT	SK	AUG 2026

SURVEYED	WOODS	WAINUI ROAD MILLDALE AUCKLAND
DESIGNED	WOODS	
DRAWN	DH	
CHECKED	SK	
APPROVED	JW	
		WOODS.CO.NZ



N

Connecting Lives

MILLDALE
STAGES 14-17
FAST-TRACK

PHASE 1: RETAINING WALL
LAYOUT OVERALL PLAN

STATUS	ISSUED FOR CONSENT	REV
SCALE	1:8000 @ A3	1
COUNCIL	AUCKLAND COUNCIL	
DWG NO	P25-609-01-1300-EW	

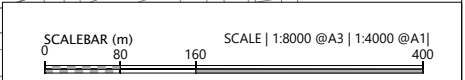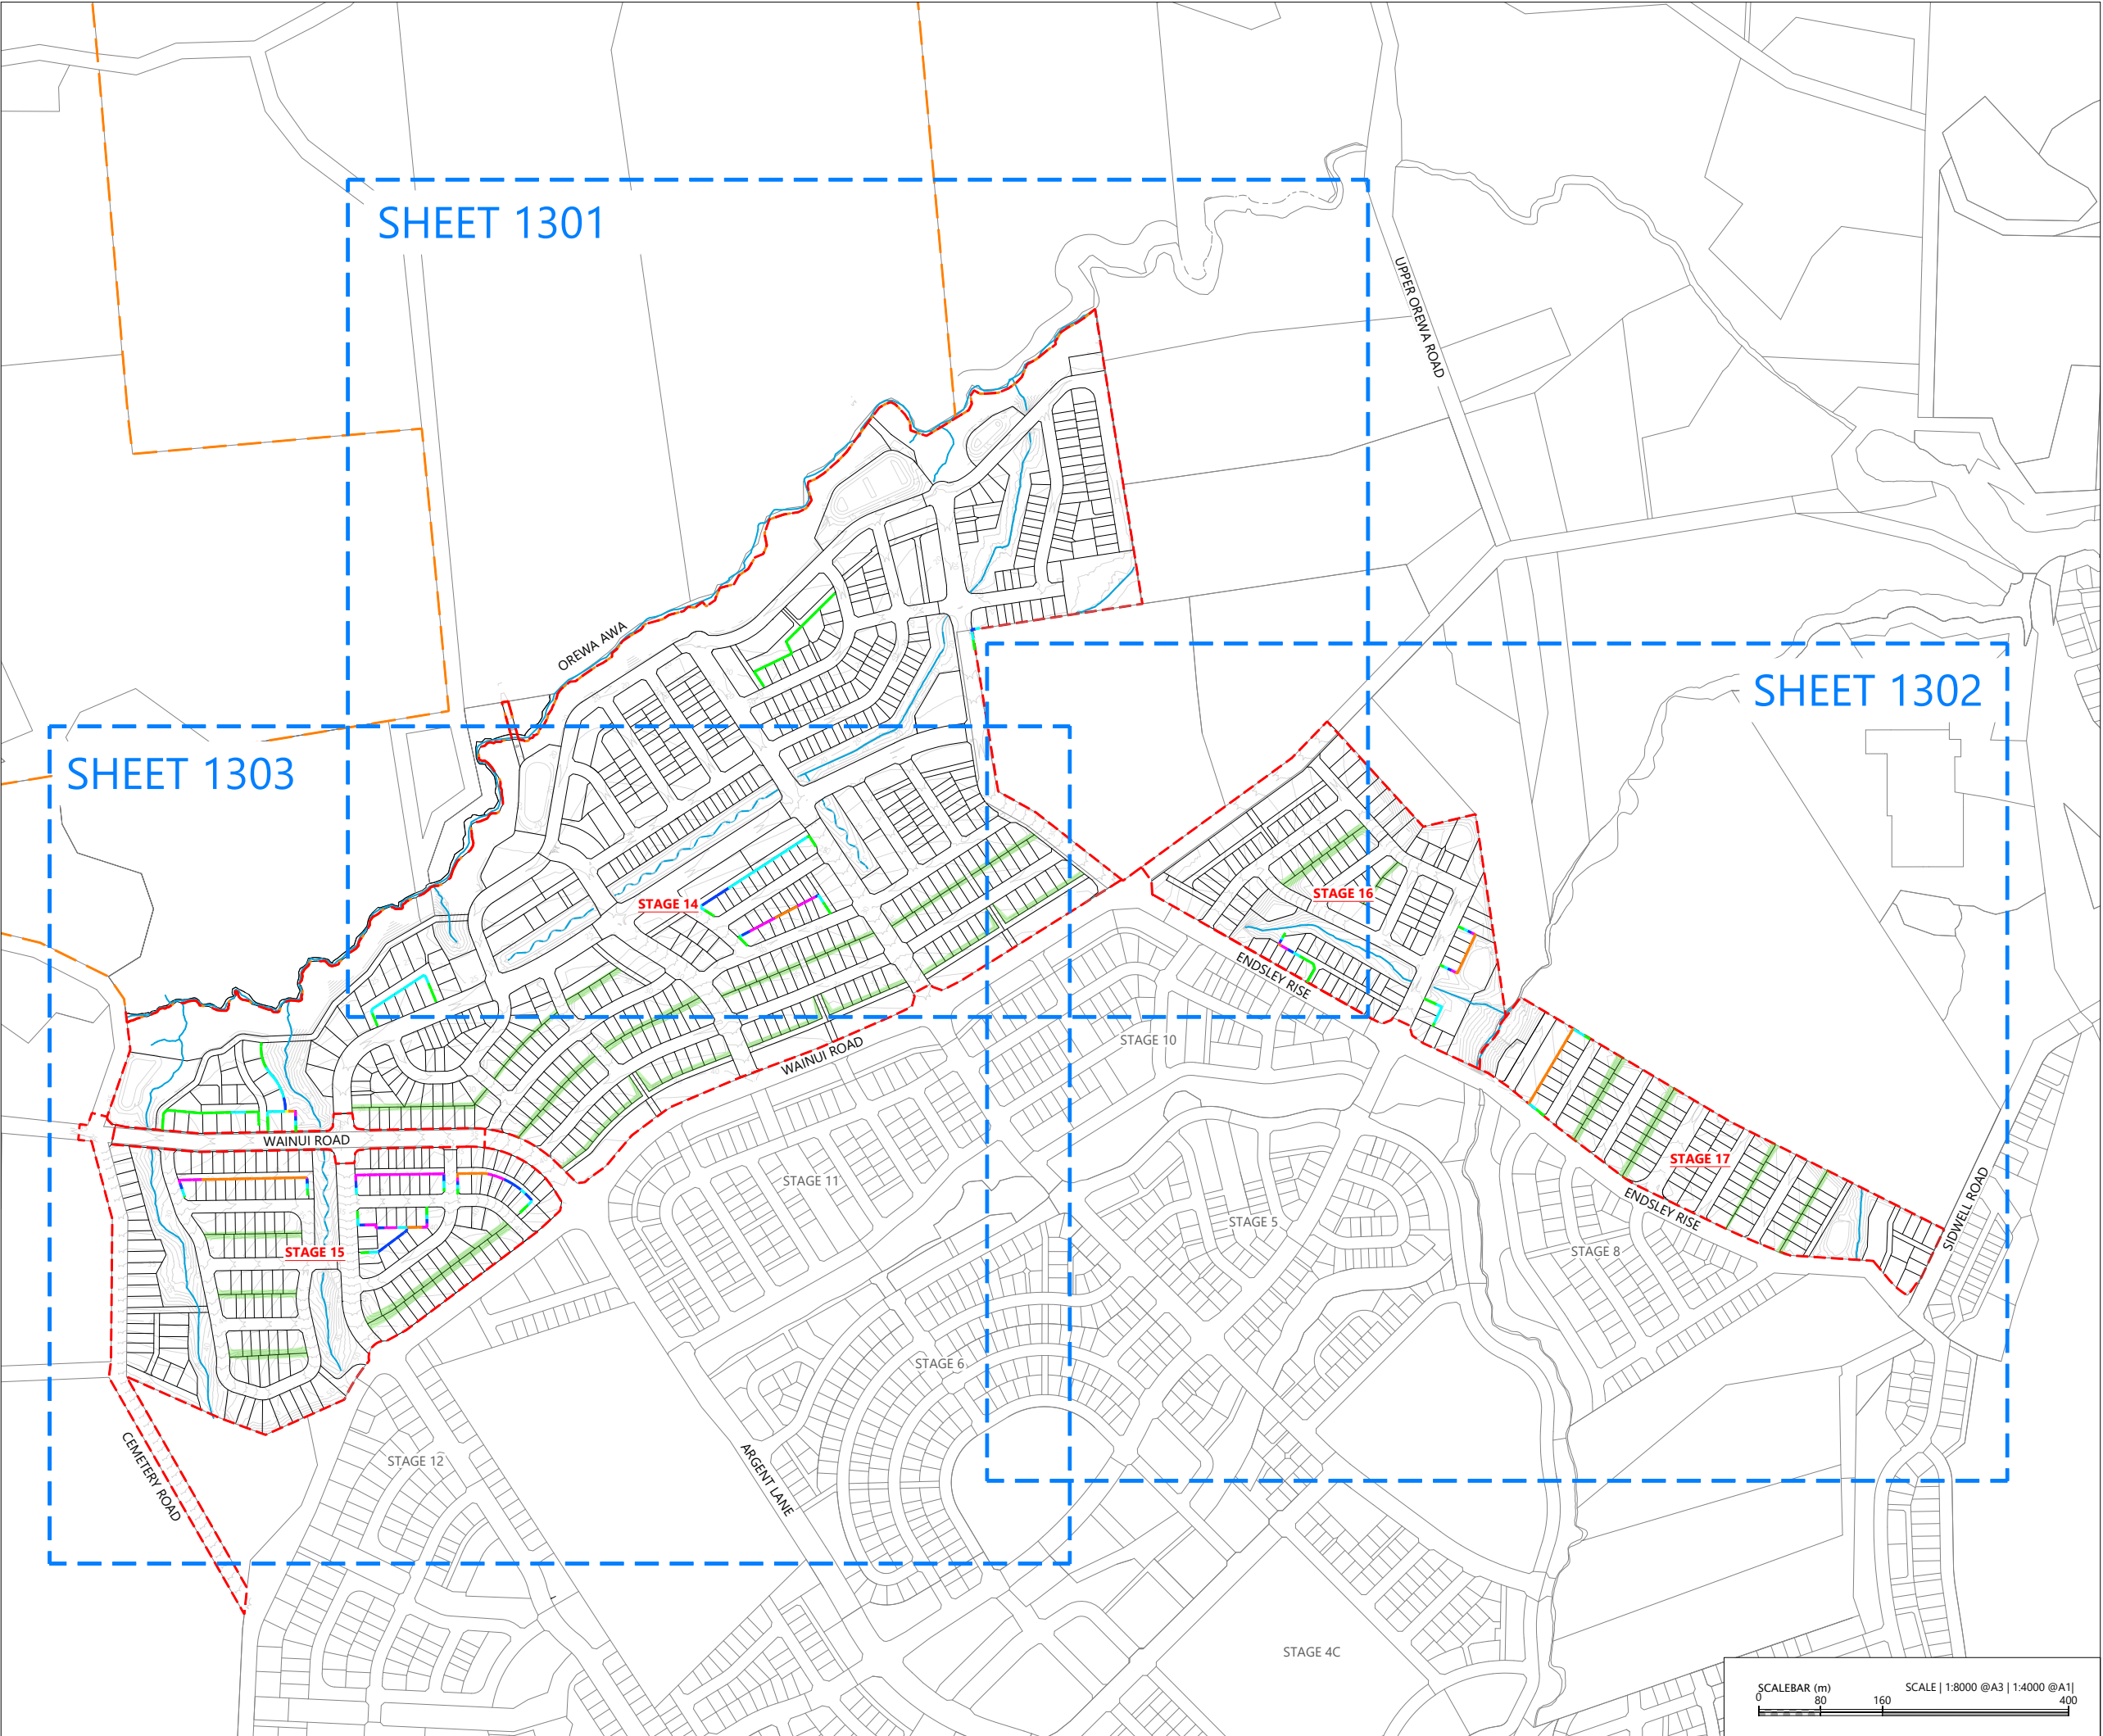

File: C:\1205\DATA\WP-AKL-APP-02\P25-609 - MILLDALE NORTH FAST-TRACK APPLICATION_23695\02 DRAWINGS\01 ENG\01 PHASE 1 - DEVELOPMENT AREA\P25-609-01-1300-EW-RETAINING WALL LAYOUT PLAN.DWG

LEGEND

EXTENTS OF MILLDALE STAGES 14-17 DEVELOPMENT AREA	
EXTENTS OF ECOLOGICAL RESTORATION AREA	
EXISTING BOUNDARIES	
PROPOSED BOUNDARIES	
DESIGN CONTOURS (1.0m INTERVAL)	55.0
RETAINING WALL HEIGHT UNDER 1.0m	
RETAINING WALL HEIGHT 1.01m-1.5m	
RETAINING WALL HEIGHT 1.51m-2.0m	
RETAINING WALL HEIGHT 2.01m-2.5m	
RETAINING WALL HEIGHT 2.51m-3.0m	
RETAINING WALL HEIGHT OVER 3.0m	
PROPOSED RE SLOPES (1-IN-2 GRADE)	

NOTES:

1.

EXISTING BOUNDARIES SHOWN INCLUDES FUTURE BOUNDARIES CONSENTED UNDER BUN60446761 AND BUN60430899. THESE BOUNDARIES ARE SUBJECT TO FINAL SURVEY APPROVAL.
2.

POOL STYLE FENCING OF 1.2m HEIGHT WILL BE INSTALLED ATOP EACH PERMANENT PROPOSED RETAINING WALL UNLESS OTHERWISE STATED

REVISION DETAILS		BY	DATE
1	ISSUED FOR CONSENT	SK	AUG 2026

SURVEYED	WOODS	WAINUI ROAD MILLDALE AUCKLAND
DESIGNED	WOODS	
DRAWN	DH	
CHECKED	SK	
APPROVED	JW	
		WOODS.CO.NZ

N




MILLDALE
Connecting Lives & Land

MILLDALE
STAGES 14-17
FAST-TRACK

PHASE 1: RETAINING
WALL LAYOUT PLAN
SHEET 1

STATUS	ISSUED FOR CONSENT	REV
SCALE	1:4000 @ A3	1
COUNCIL	AUCKLAND COUNCIL	
DWG NO	P25-609-01-1301-EW	

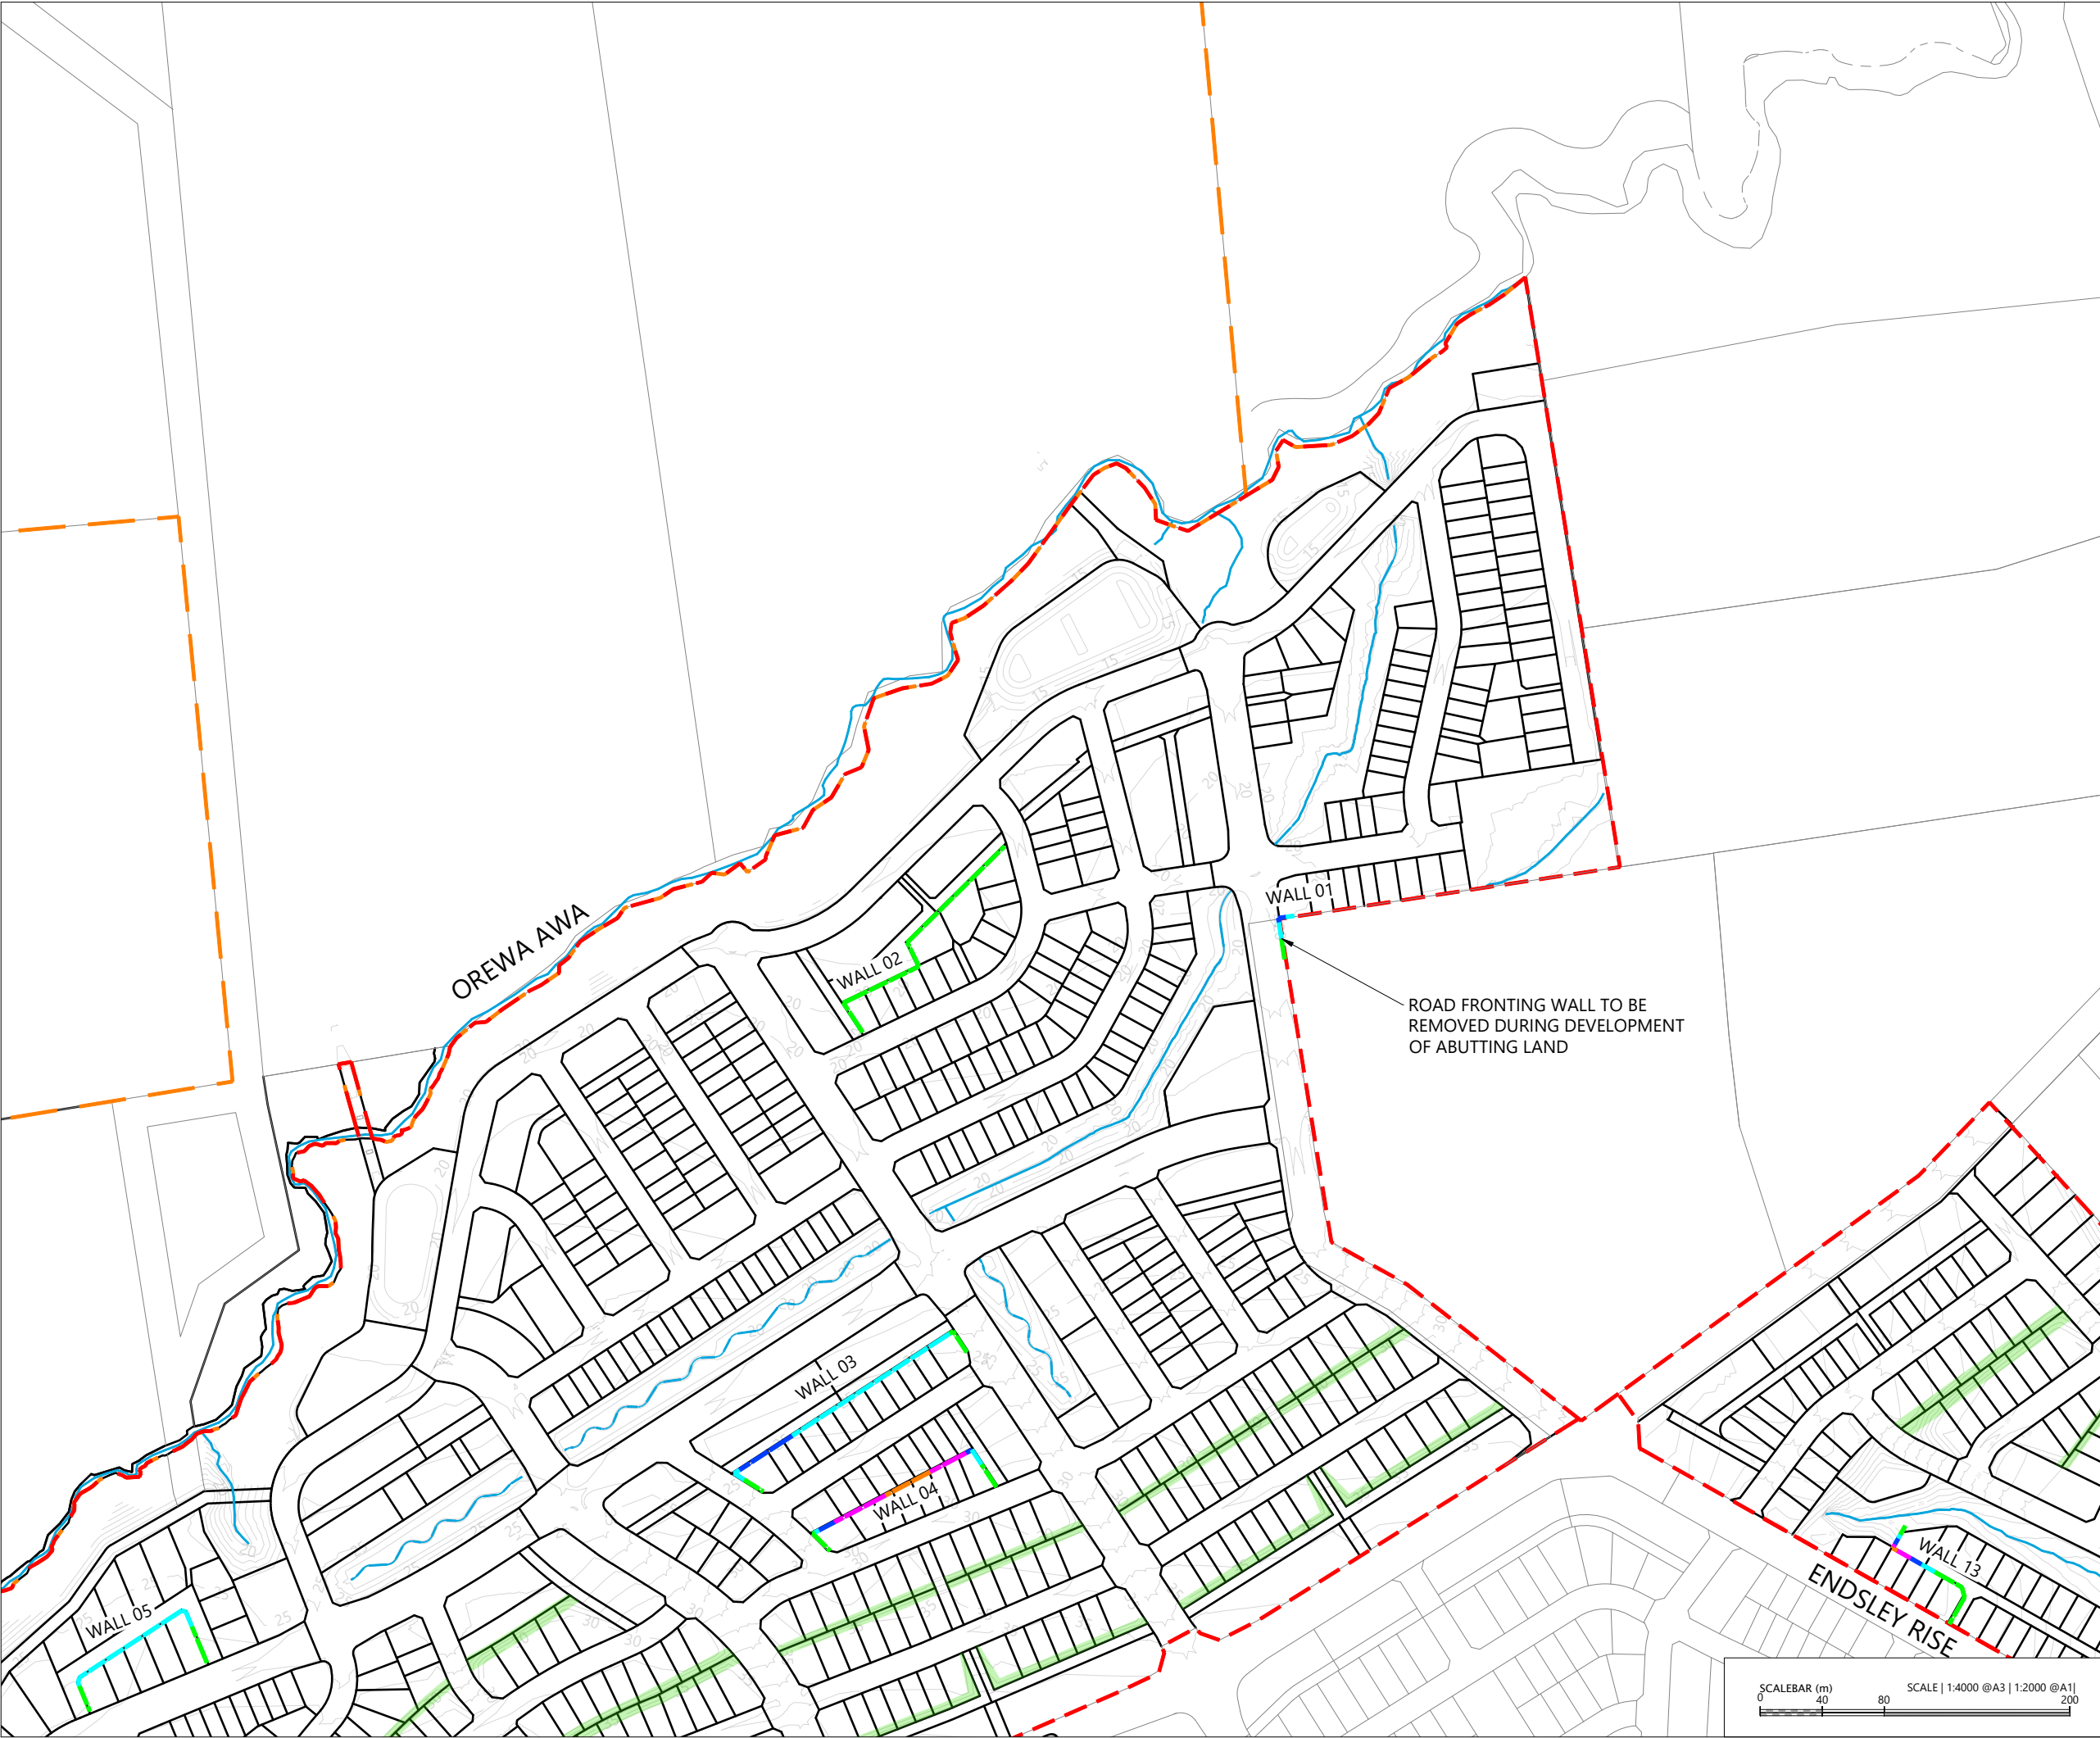

LEGEND

- EXTENTS OF MILLDALE STAGES
14-17 DEVELOPMENT AREA


- EXTENTS OF ECOLOGICAL
RESTORATION AREA


- EXISTING BOUNDARIES


- PROPOSED BOUNDARIES


- DESIGN CONTOURS (1.0m INTERVAL)


- RETAINING WALL HEIGHT UNDER 1.0m


- RETAINING WALL HEIGHT 1.01m-1.5m



- RETAINING WALL HEIGHT 1.51m-2.0m


- RETAINING WALL HEIGHT 2.01m-2.5m


- RETAINING WALL HEIGHT 2.51m-3.0m


- RETAINING WALL HEIGHT OVER 3.0m


- PROPOSED RE SLOPES (1-IN-2 GRADE)

 

NOTES:

1. EXISTING BOUNDARIES SHOWN INCLUDES FUTURE BOUNDARIES CONSENTED UNDER BUN60446761 AND BUN60430899. THESE BOUNDARIES ARE SUBJECT TO FINAL SURVEY APPROVAL.
2. POOL STYLE FENCING OF 1.2m HEIGHT WILL BE INSTALLED ATOP EACH PERMANENT PROPOSED RETAINING WALL UNLESS OTHERWISE STATED

REVISION DETAILS		BY	DATE
1	ISSUED FOR CONSENT	SK	AUG 2026

SURVEYED	WOODS	WAINUI ROAD MILLDALE AUCKLAND
DESIGNED	WOODS	
DRAWN	DH	
CHECKED	SK	
APPROVED	JW	
		WOODS.CO.NZ



N




MILLDALE
Connecting Lifespaces

MILLDALE
STAGES 14-17
FAST-TRACK



PHASE 1: RETAINING
WALL LAYOUT PLAN
SHEET 2

STATUS	ISSUED FOR CONSENT	REV
SCALE	1:4000 @ A3	1
COUNCIL	AUCKLAND COUNCIL	
DWG NO	P25-609-01-1302-EW	

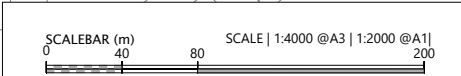

File: C:\1205\DATA\WP-AKL-APP-02\P25-609 - MILLDALE NORTH FAST-TRACK APPLICATION_23695\02 DRAWINGS\01 ENG\01 PHASE 1 - DEVELOPMENT AREA\P25-609-01-1300-EW-RETAINING WALL LAYOUT PLAN.DWG

LEGEND

  EXTENTS OF MILLDALE STAGES 14-17 DEVELOPMENT AREA	
EXTENTS OF ECOLOGICAL RESTORATION AREA	
EXISTING BOUNDARIES	
PROPOSED BOUNDARIES	
DESIGN CONTOURS (1.0m INTERVAL)	
RETAINING WALL HEIGHT UNDER 1.0m	
RETAINING WALL HEIGHT 1.01m-1.5m	
RETAINING WALL HEIGHT 1.51m-2.0m	
RETAINING WALL HEIGHT 2.01m-2.5m	
RETAINING WALL HEIGHT 2.51m-3.0m	
RETAINING WALL HEIGHT OVER 3.0m	
PROPOSED RE SLOPES (1-IN-2 GRADE)	

NOTES:

- EXISTING BOUNDARIES SHOWN INCLUDES FUTURE BOUNDARIES CONSENTED UNDER BUN60446761 AND BUN60430899. THESE BOUNDARIES ARE SUBJECT TO FINAL SURVEY APPROVAL.
- POOL STYLE FENCING OF 1.2m HEIGHT WILL BE INSTALLED ATOP EACH PERMANENT PROPOSED RETAINING WALL UNLESS OTHERWISE STATED

REVISION DETAILS	BY	DATE
1 ISSUED FOR CONSENT	SK	AUG 2026

SURVEYED	WOODS	WAINUI ROAD MILLDALE AUCKLAND
DESIGNED	WOODS	
DRAWN	DH	
CHECKED	SK	
APPROVED	JW	
		WOODS.CO.NZ



N




MILLDALE
Connecting Lifespaces

MILLDALE
STAGES 14-17
FAST-TRACK


PHASE 1: RETAINING
WALL LAYOUT PLAN
SHEET 3

STATUS	ISSUED FOR CONSENT	REV
SCALE	1:4000 @ A3	1
COUNCIL	AUCKLAND COUNCIL	
DWG NO	P25-609-01-1303-EW	

File: C:\125\DATA\WP-AKL-APP-02\P25-609 - MILLDALE NORTH FAST-TRACK APPLICATION_22695\02 DRAWINGS\01 ENG\01 PHASE 1 - DEVELOPMENT AREA\P25-609-01-1303-EW-RETAINING WALL LAYOUT PLAN.DWG

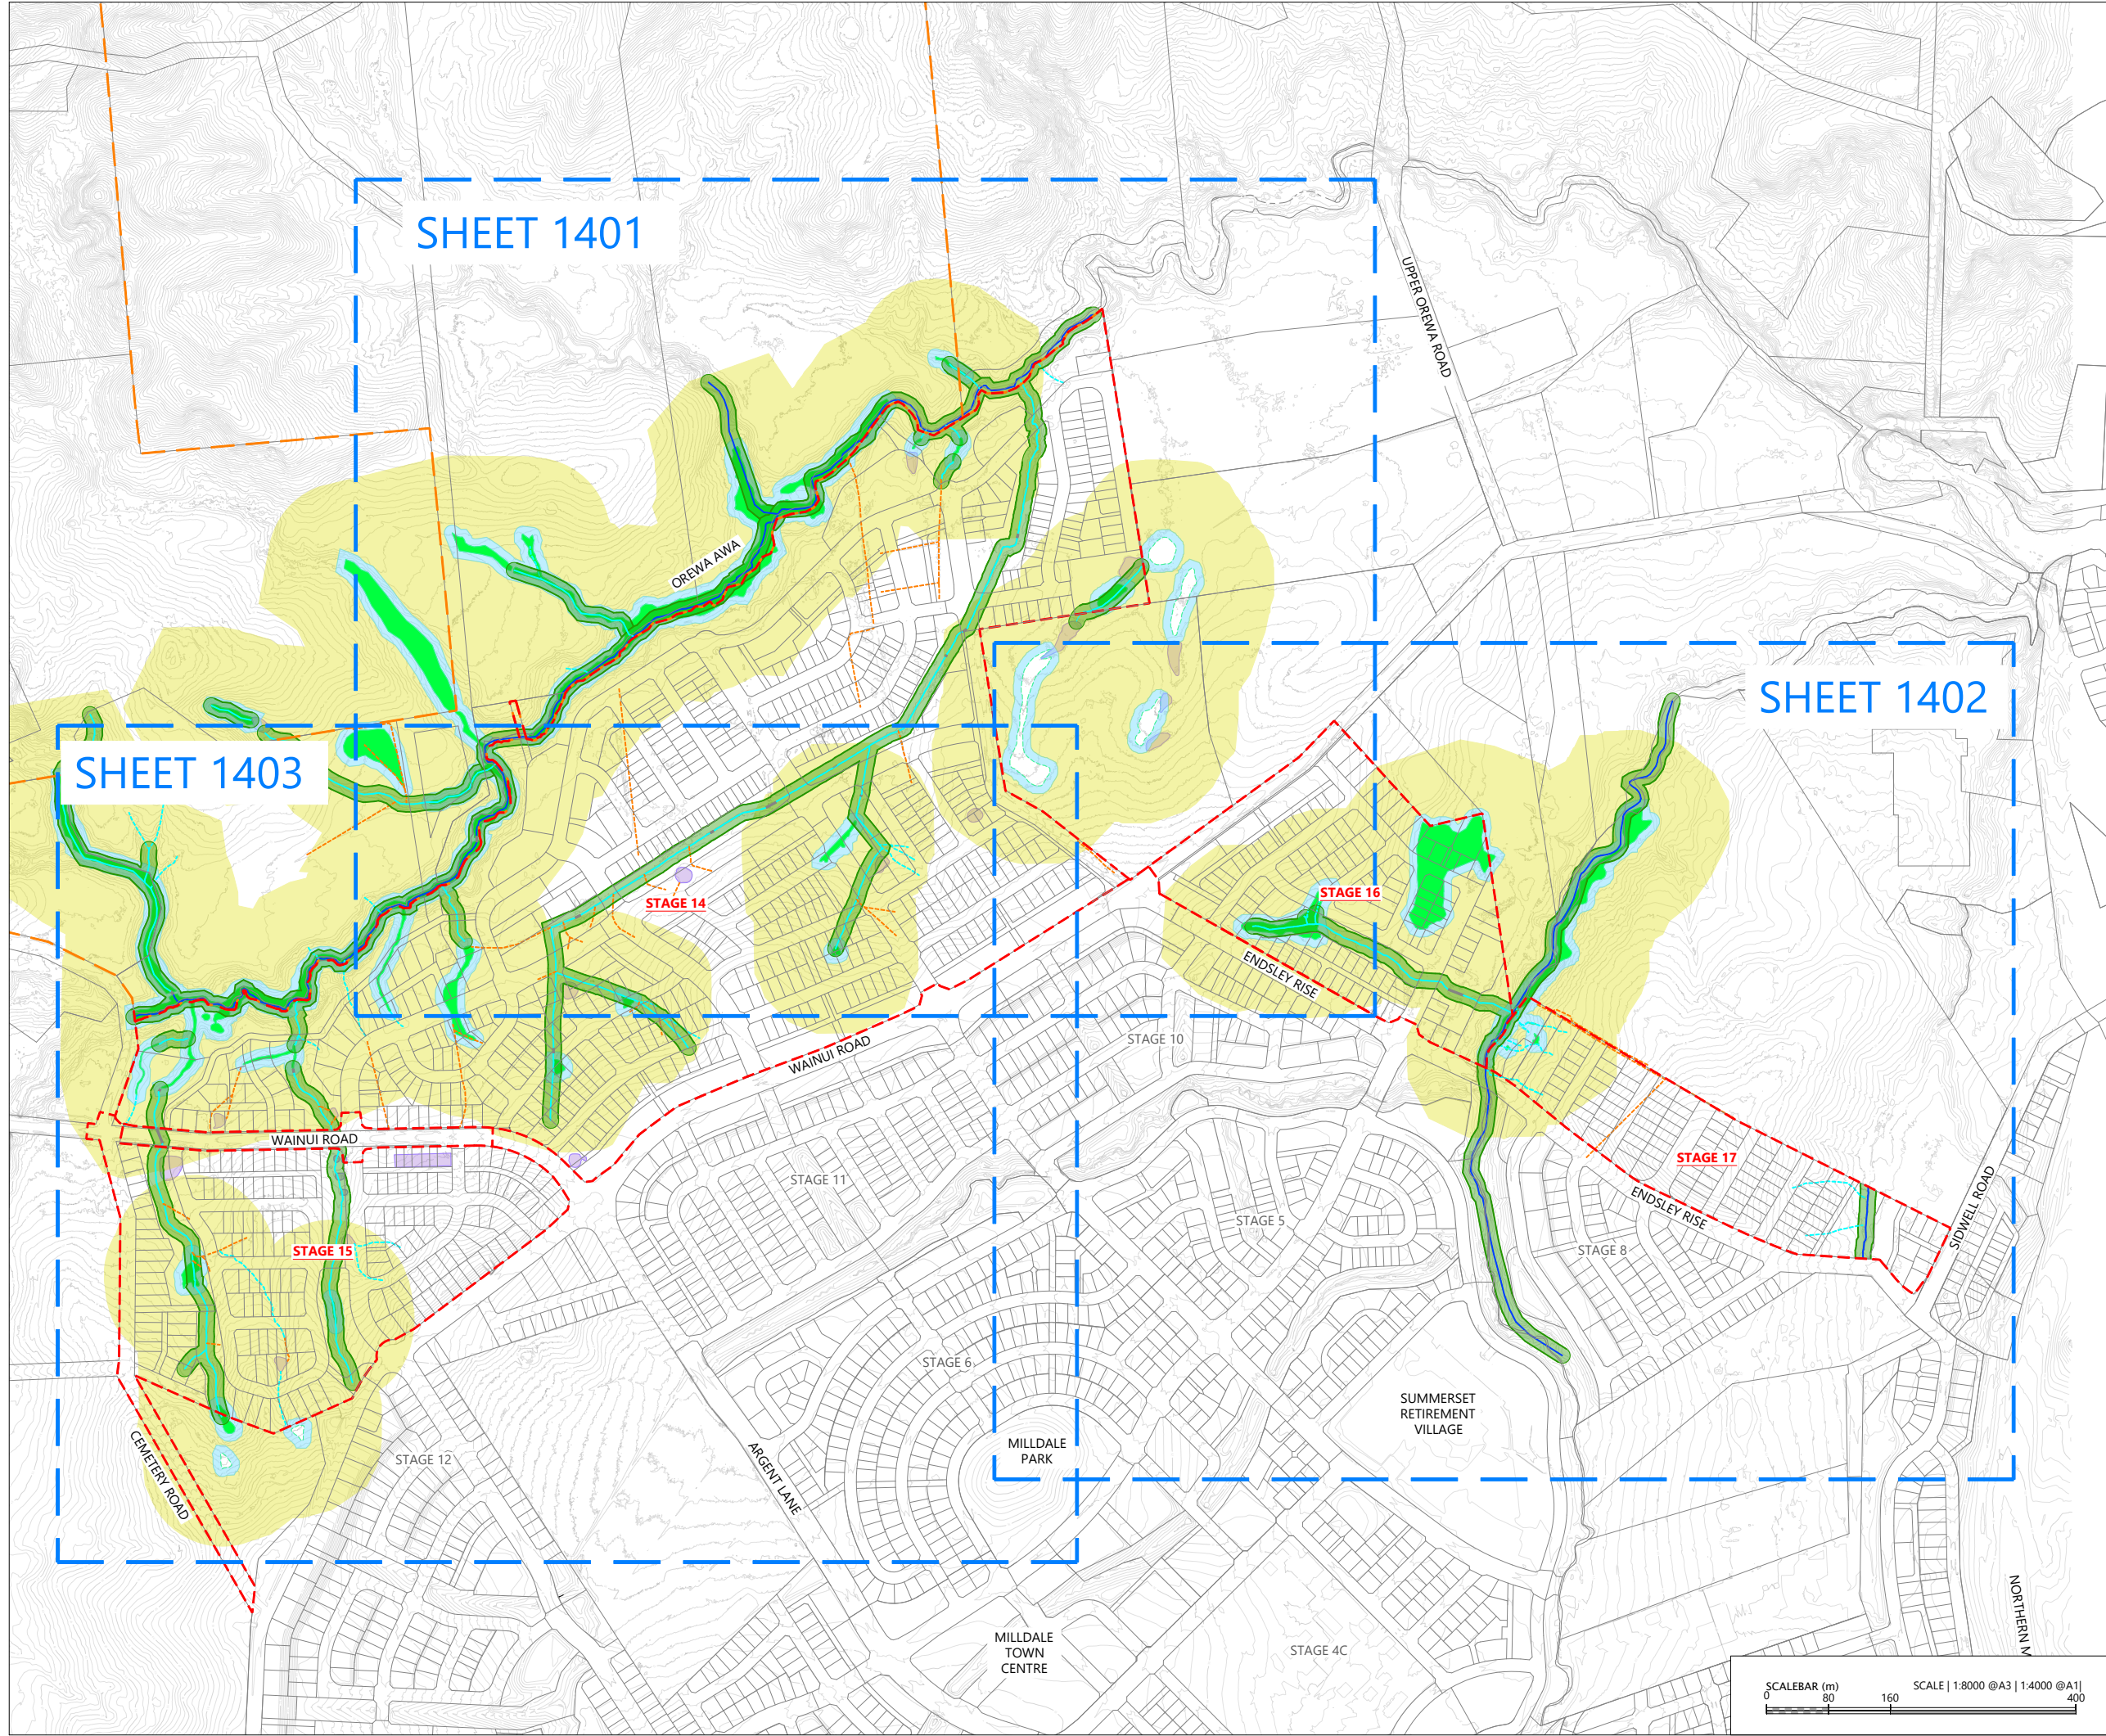

LEGEND

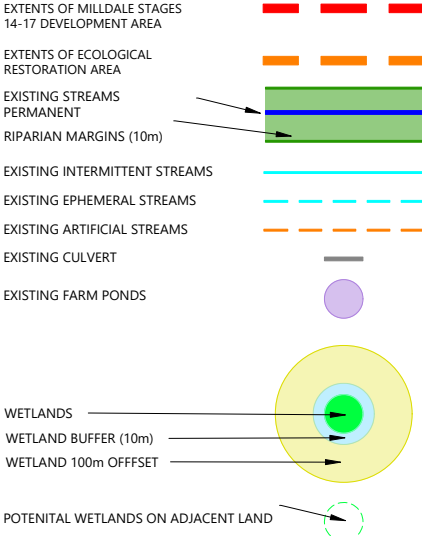

NOTES:

- 1. EXISTING BOUNDARIES SHOWN INCLUDES FUTURE BOUNDARIES CONSENTED UNDER BUN60446761 AND BUN60430899. THESE BOUNDARIES ARE SUBJECT TO FINAL SURVEY APPROVAL.
- 2. WETLAND MARGINS ARE ONLY SHOWN FOR FRESHWATER FEATURES WITHIN THE MILLDALE STAGES 14-17 DEVELOPMENT AREA. REFER TO THE P25-609-03 SERIES FOR DETAILS RELATING TO THE ECOLOGICAL RESTORATION AREA AND PROPOSED WATER INFRASTRUCTURE.



REVISION DETAILS		BY	DATE
1	ISSUED FOR CONSENT	SK	AUG 2026

SURVEYED	WOODS	WAINUI ROAD MILLDALE AUCKLAND
DESIGNED	WOODS	
DRAWN	DH	
CHECKED	SK	
APPROVED	JW	
		WOODS.CO.NZ

MILLDALE STAGES 14-17 FAST-TRACK

PHASE 1: ECOLOGICAL FEATURES OVERALL PLAN

STATUS	ISSUED FOR CONSENT	REV
SCALE	1:8000 @ A3	1
COUNCIL	AUCKLAND COUNCIL	
DWG NO	P25-609-01-1400-EW	

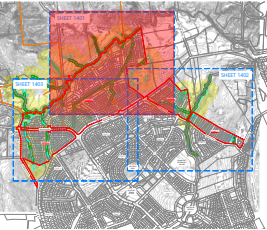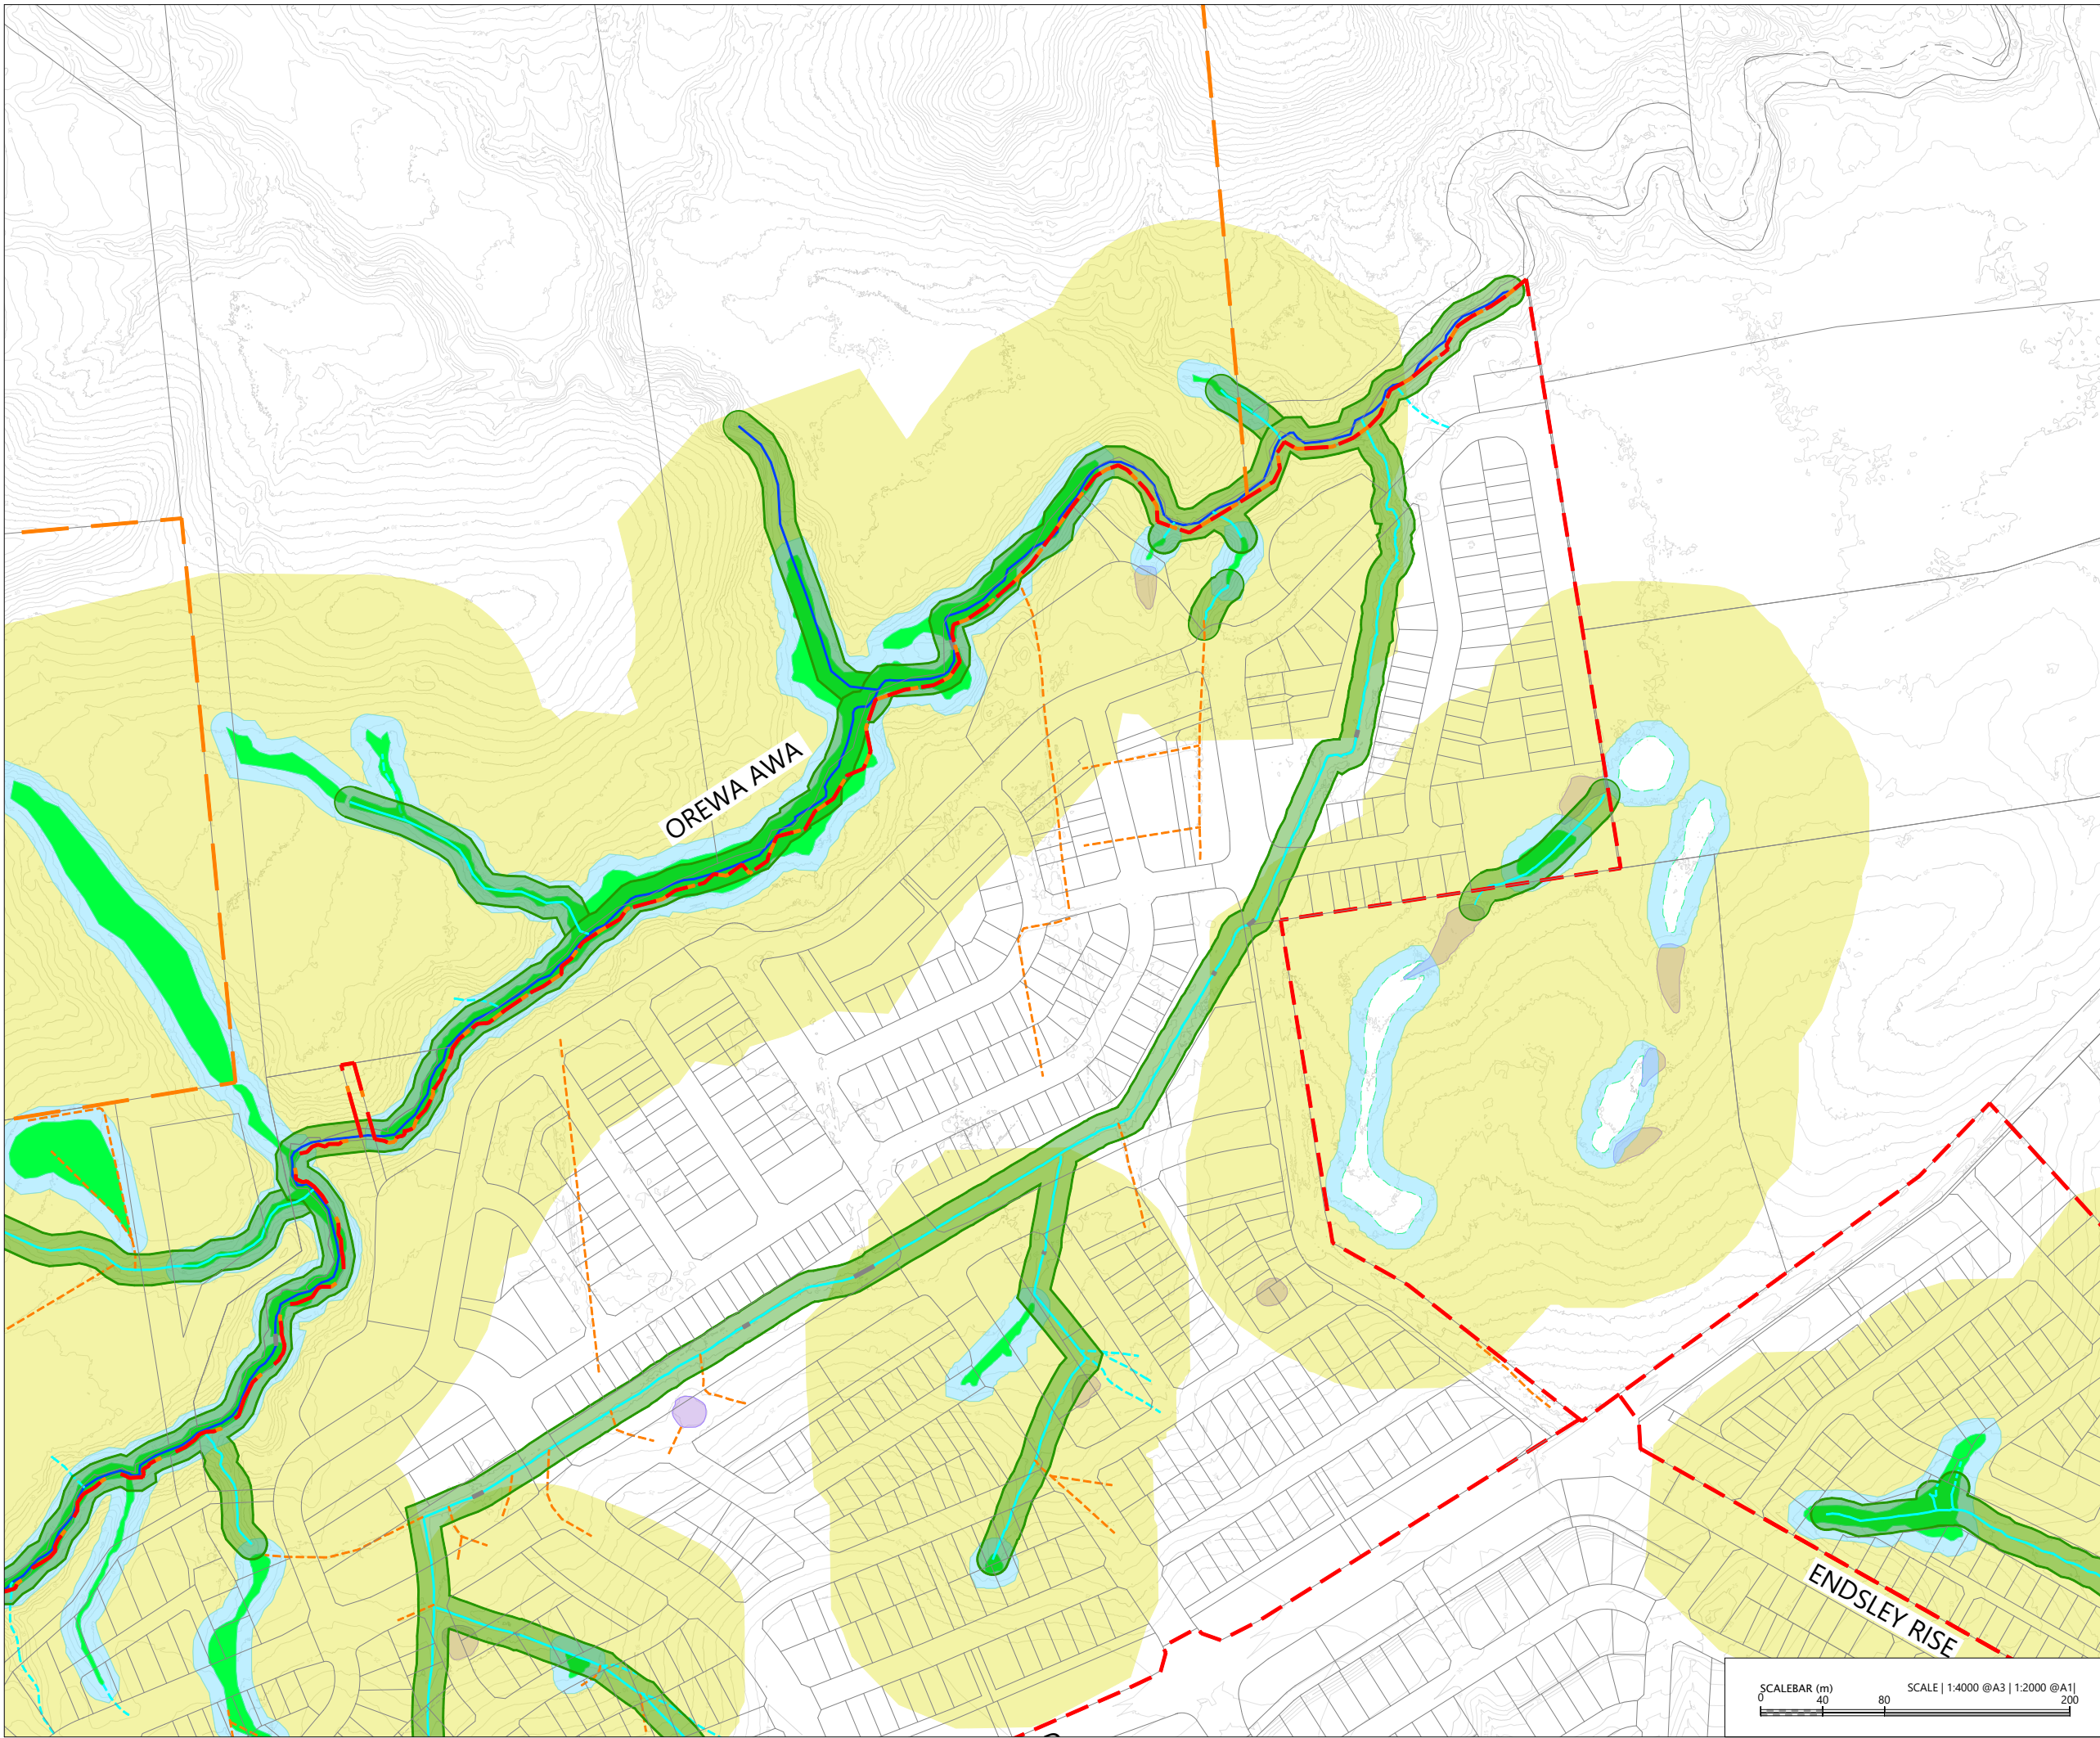

KEY PLAN
SCALE 1:80000@A3



LEGEND

EXTENTS OF MILLDALE STAGES 14-17 DEVELOPMENT AREA

EXTENTS OF ECOLOGICAL RESTORATION AREA

EXISTING STREAMS PERMANENT

RIPARIAN MARGINS (10m)

EXISTING INTERMITTENT STREAMS

EXISTING EPHEMERAL STREAMS

EXISTING ARTIFICIAL STREAMS

EXISTING CULVERT

EXISTING FARM PONDS

WETLANDS

WETLAND BUFFER (10m)

WETLAND 100m OFFSET

POTENTIAL WETLANDS ON ADJACENT LAND

NOTES:

- 1. EXISTING BOUNDARIES SHOWN INCLUDES FUTURE BOUNDARIES CONSENTED UNDER BUN60446761 AND BUN60430899. THESE BOUNDARIES ARE SUBJECT TO FINAL SURVEY APPROVAL.
- 2. WETLAND MARGINS ARE ONLY SHOWN FOR FRESHWATER FEATURES WITHIN THE MILLDALE STAGES 14-17 DEVELOPMENT AREA. REFER TO THE P25-609-03 SERIES FOR DETAILS RELATING TO THE ECOLOGICAL RESTORATION AREA AND PROPOSED WATER INFRASTRUCTURE.

REVISION DETAILS		BY	DATE
1	ISSUED FOR CONSENT	SK	AUG 2026



SURVEYED	WOODS	WAINUI ROAD MILLDALE AUCKLAND
DESIGNED	WOODS	
DRAWN	DH	
CHECKED	SK	
APPROVED	JW	
		WOODS.CO.NZ

MILLDALE
STAGES 14-17
FAST-TRACK


PHASE 1: ECOLOGICAL
FEATURES PLAN
SHEET 1

STATUS	ISSUED FOR CONSENT	REV
SCALE	1:4000 @ A3	1
COUNCIL	AUCKLAND COUNCIL	
DWG NO	P25-609-01-1401-EW	



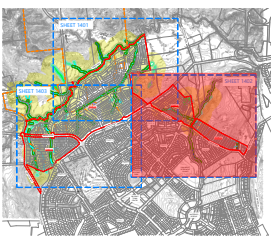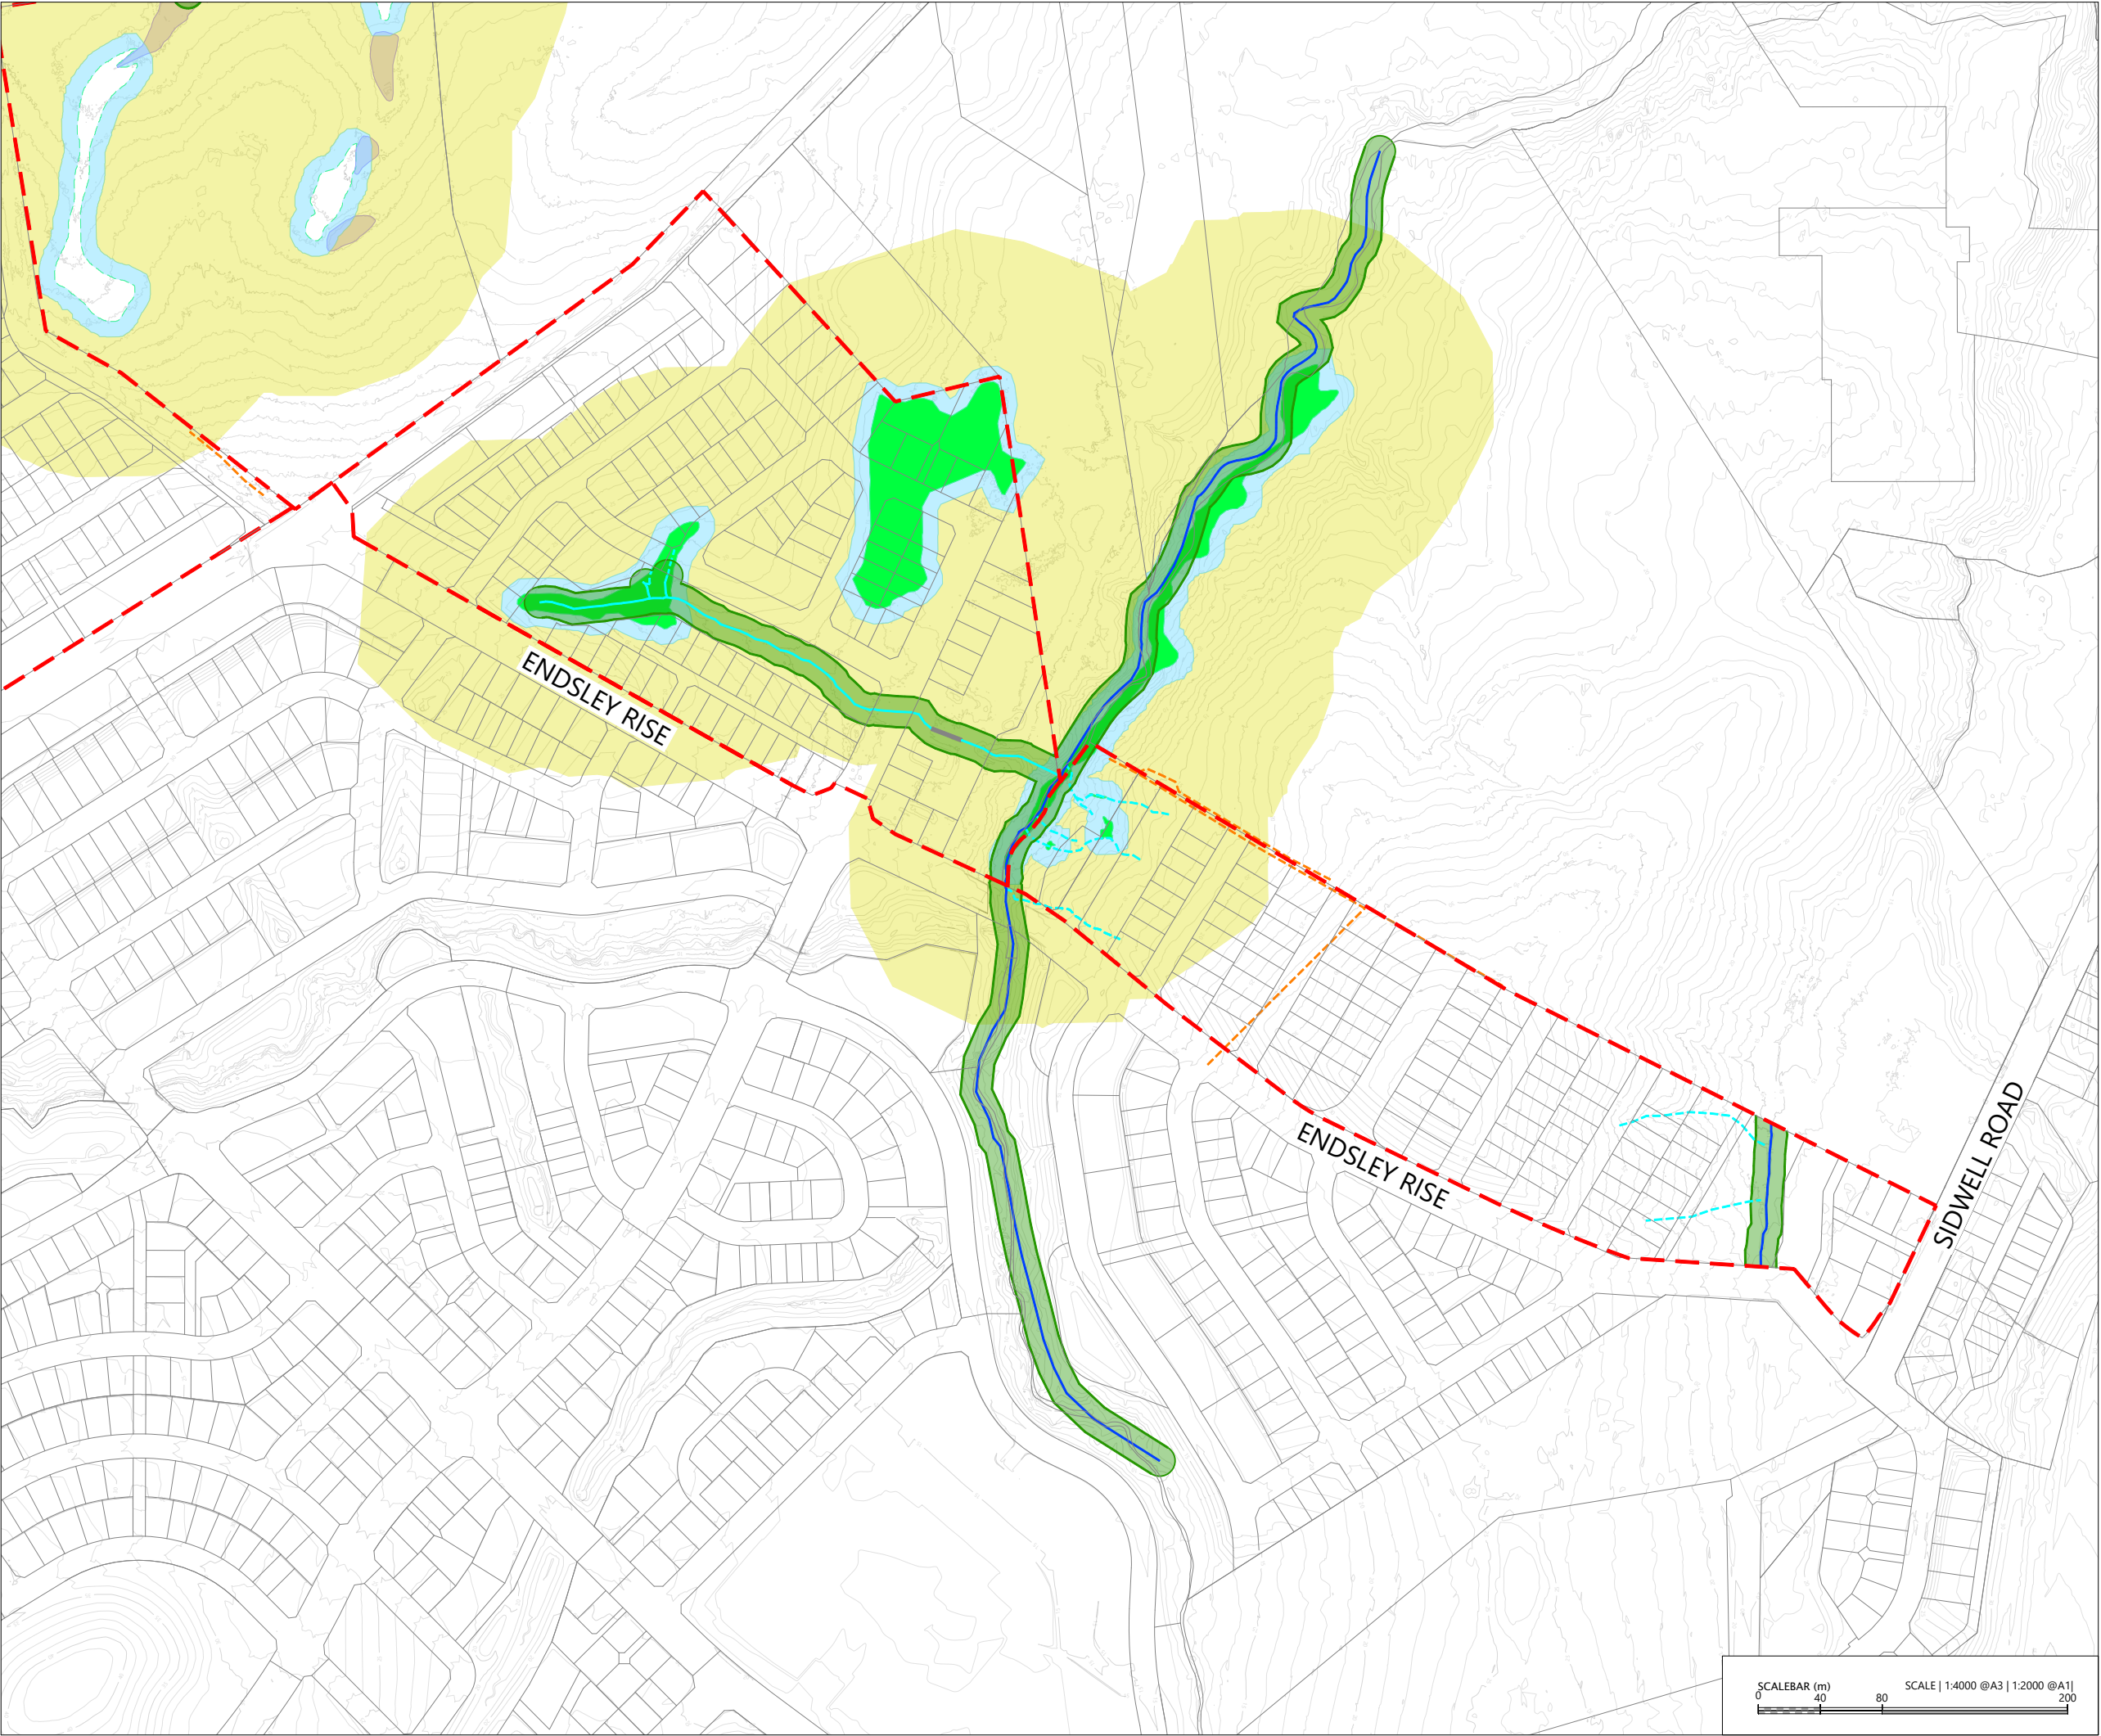

LEGEND

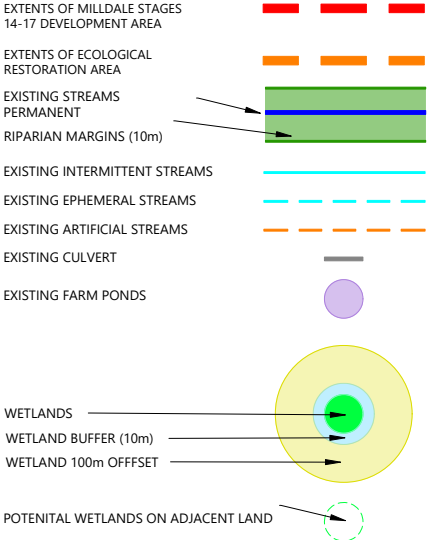

NOTES:


- EXISTING BOUNDARIES SHOWN INCLUDES FUTURE BOUNDARIES CONSENTED UNDER BUN60446761 AND BUN60430899. THESE BOUNDARIES ARE SUBJECT TO FINAL SURVEY APPROVAL.
- WETLAND MARGINS ARE ONLY SHOWN FOR FRESHWATER FEATURES WITHIN THE MILLDALE STAGES 14-17 DEVELOPMENT AREA. REFER TO THE P25-609-03 SERIES FOR DETAILS RELATING TO THE ECOLOGICAL RESTORATION AREA AND PROPOSED WATER INFRASTRUCTURE.



REVISION DETAILS		BY	DATE
1	ISSUED FOR CONSENT	SK	AUG 2026

SURVEYED	WOODS	WAINUI ROAD MILLDALE AUCKLAND
DESIGNED	WOODS	
DRAWN	DH	
CHECKED	SK	
APPROVED	JW	
		WOODS.CO.NZ

MILLDALE
STAGES 14-17
FAST-TRACK
PHASE 1: ECOLOGICAL
FEATURES PLAN
SHEET 2

STATUS	ISSUED FOR CONSENT	REV
SCALE	1:4000 @ A3	1
COUNCIL	AUCKLAND COUNCIL	
DWG NO	P25-609-01-1402-EW	

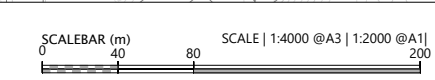

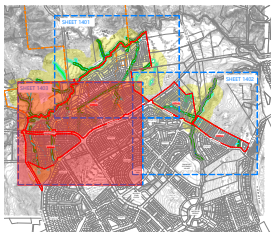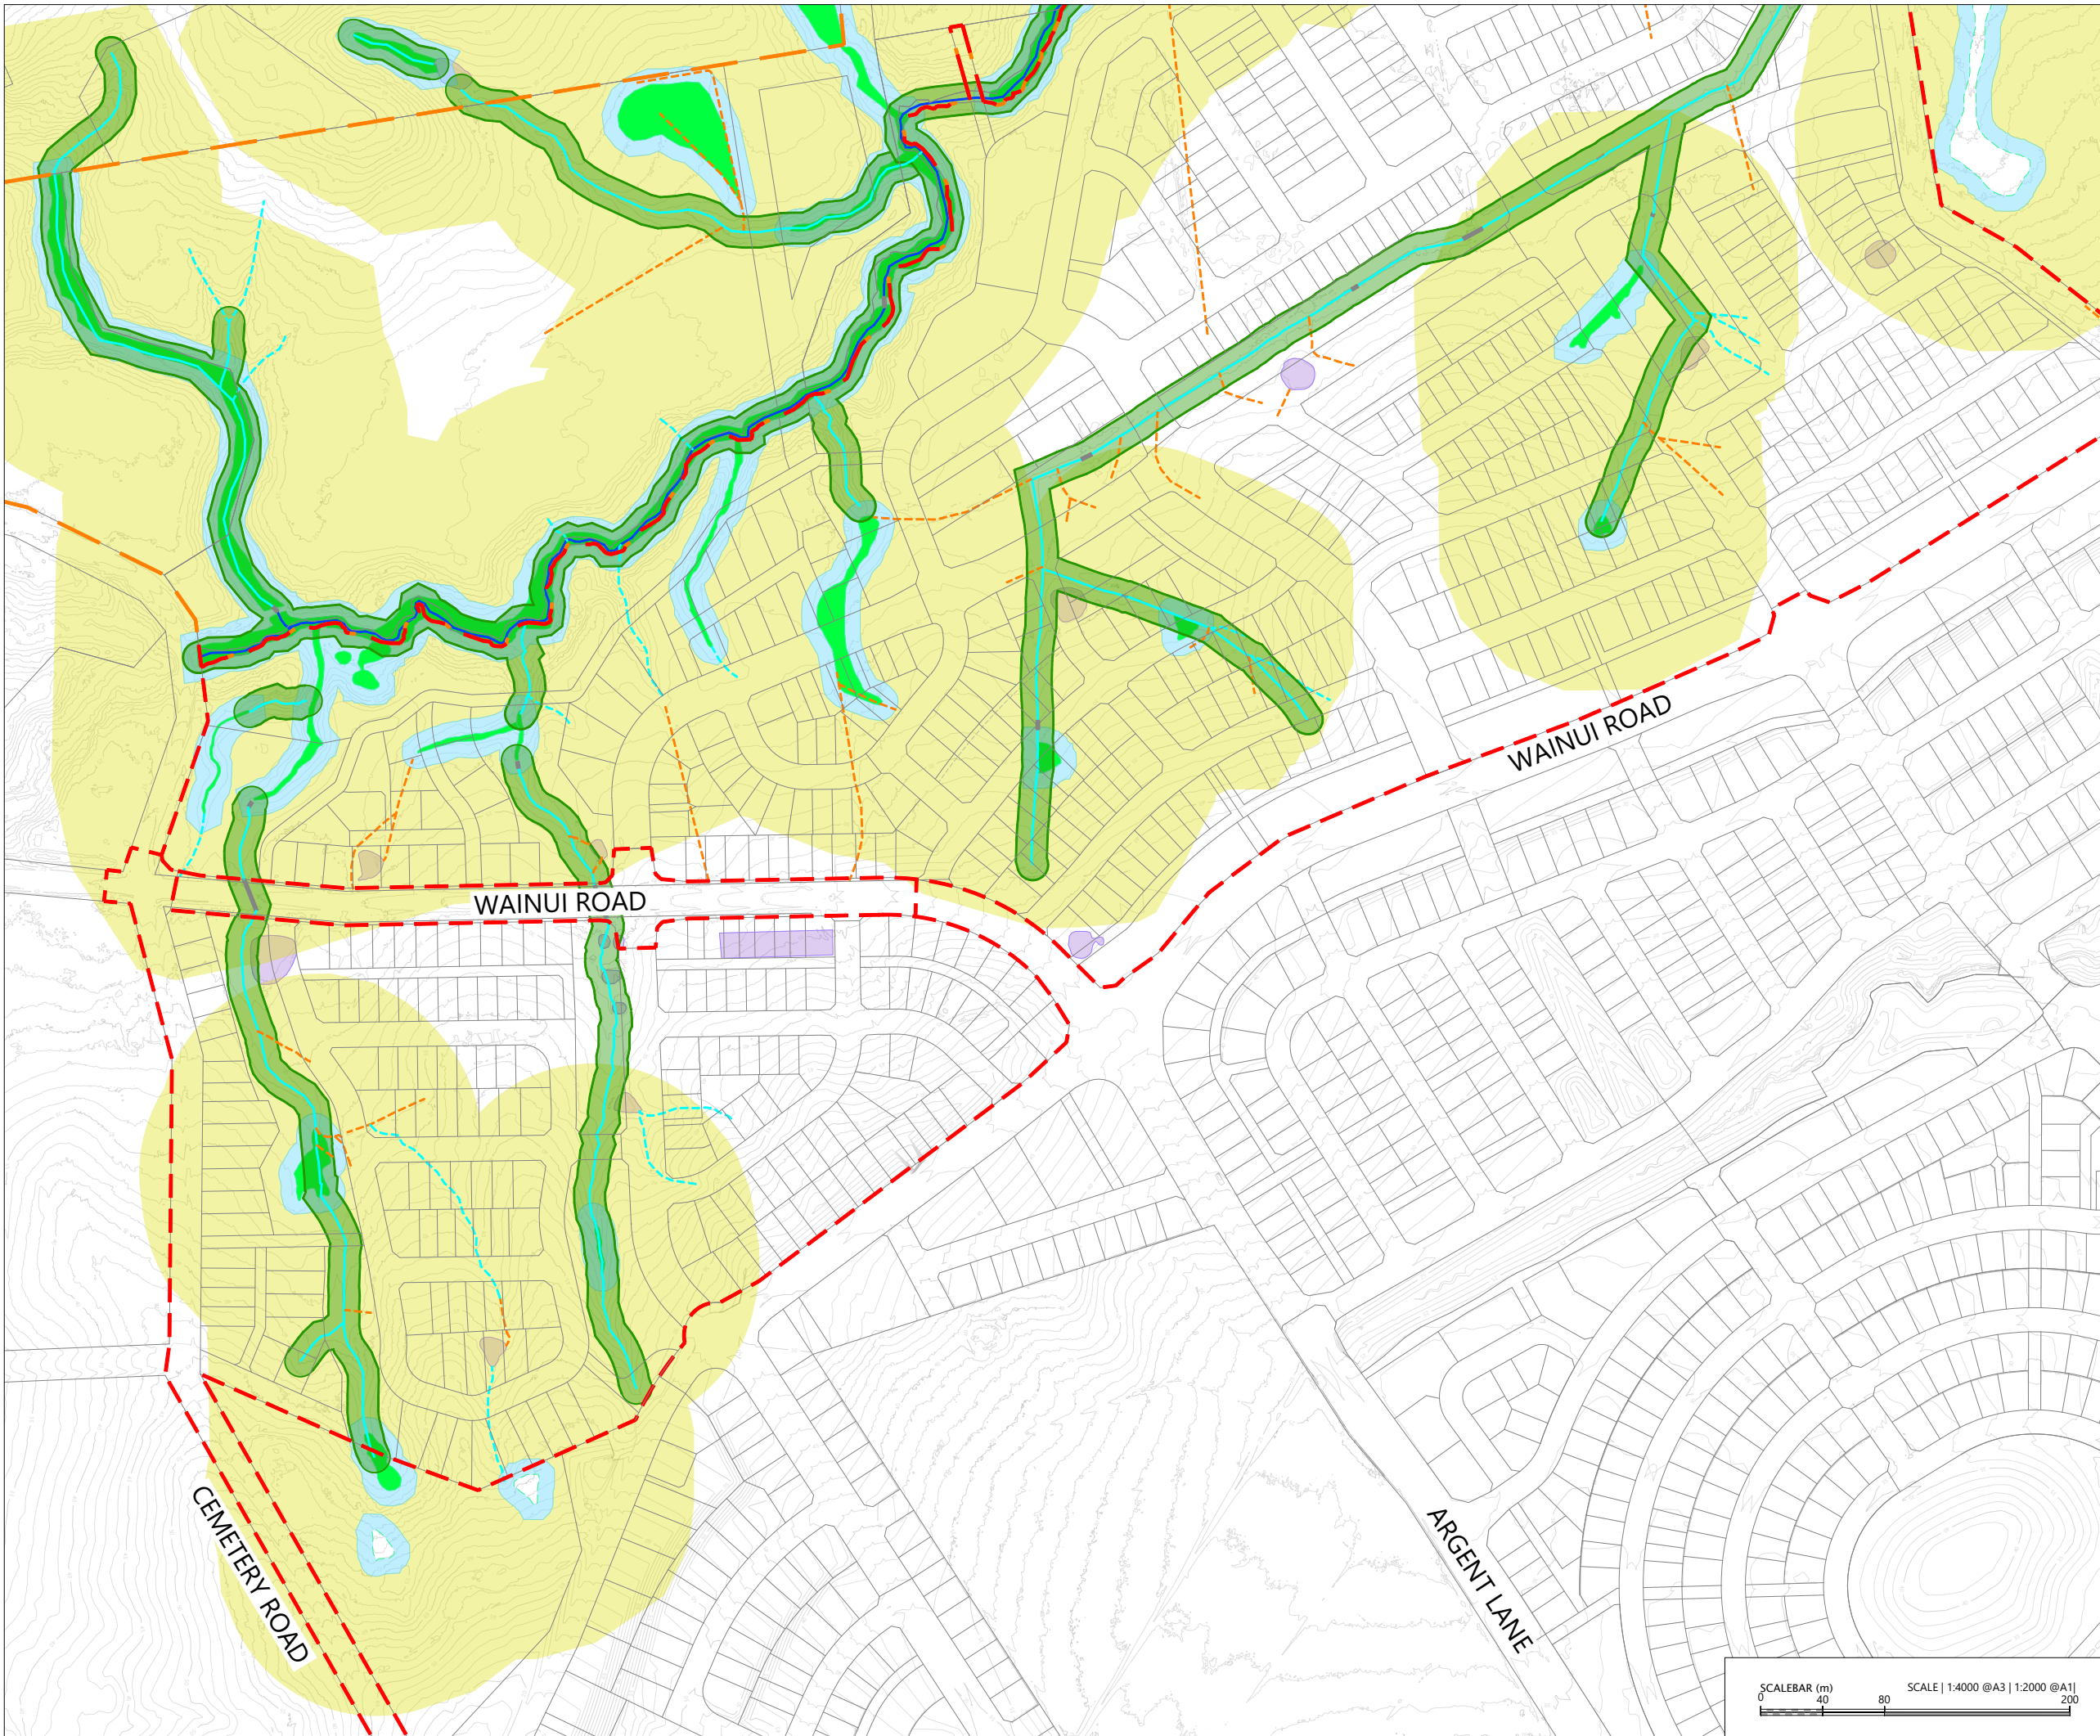

KEY PLAN
SCALE 1:80000@A3



LEGEND

EXTENTS OF MILLDALE STAGES 14-17 DEVELOPMENT AREA

EXTENTS OF ECOLOGICAL RESTORATION AREA

EXISTING STREAMS PERMANENT

RIPARIAN MARGINS (10m)

EXISTING INTERMITTENT STREAMS

EXISTING EPHEMERAL STREAMS

EXISTING ARTIFICIAL STREAMS

EXISTING CULVERT

EXISTING FARM PONDS

WETLANDS

WETLAND BUFFER (10m)

WETLAND 100m OFFSET

POTENTIAL WETLANDS ON ADJACENT LAND

NOTES:

- EXISTING BOUNDARIES SHOWN INCLUDES FUTURE BOUNDARIES CONSENTED UNDER BUN60446761 AND BUN60430899. THESE BOUNDARIES ARE SUBJECT TO FINAL SURVEY APPROVAL.
- WETLAND MARGINS ARE ONLY SHOWN FOR FRESHWATER FEATURES WITHIN THE MILLDALE STAGES 14-17 DEVELOPMENT AREA. REFER TO THE P25-609-03 SERIES FOR DETAILS RELATING TO THE ECOLOGICAL RESTORATION AREA AND PROPOSED WATER INFRASTRUCTURE.

REVISION DETAILS		BY	DATE
1	ISSUED FOR CONSENT	SK	AUG 2026

SURVEYED	WOODS	WAINUI ROAD MILLDALE AUCKLAND
DESIGNED	WOODS	
DRAWN	DH	
CHECKED	SK	
APPROVED	JW	
		WOODS.CO.NZ

MILLDALE
STAGES 14-17
FAST-TRACK

PHASE 1: ECOLOGICAL
FEATURES PLAN
SHEET 3

STATUS	ISSUED FOR CONSENT	REV
SCALE	1:4000 @ A3	1
COUNCIL	AUCKLAND COUNCIL	
DWG NO	P25-609-01-1403-EW	

