



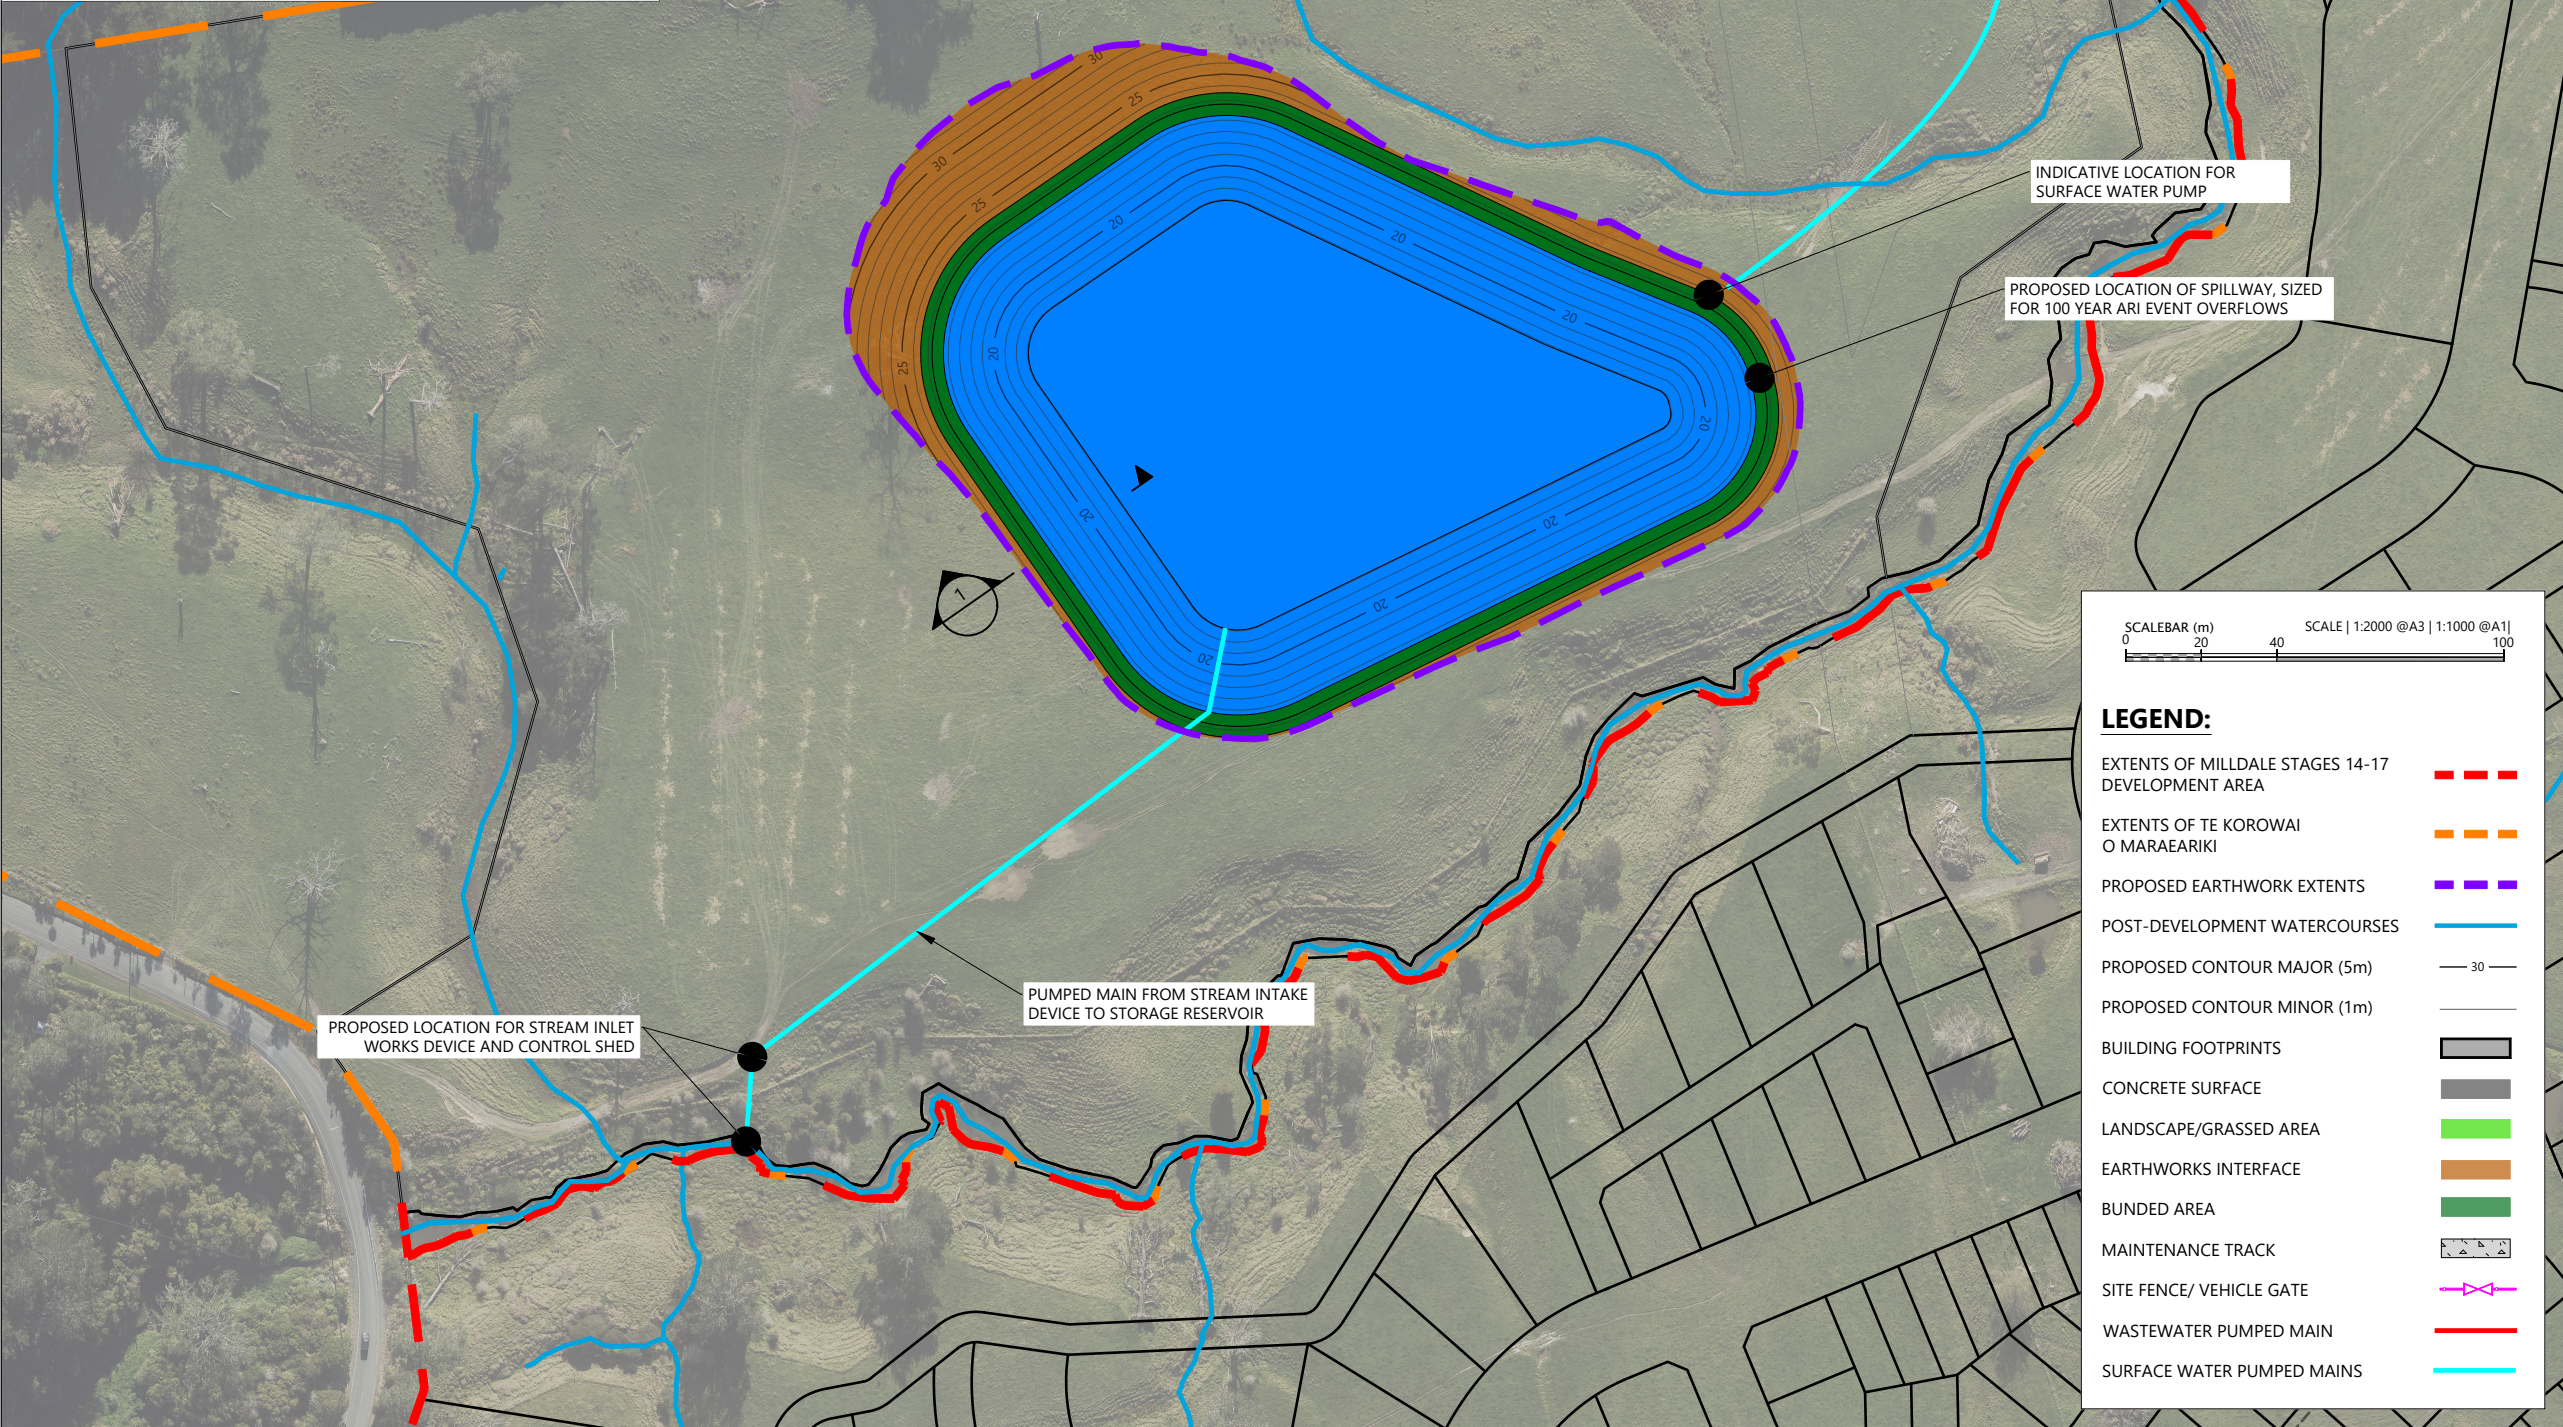

1. EXISTING BOUNDARIES SHOWN INCLUDES FUTURE BOUNDARIES CONSENTED UNDER BUN60446761 AND BUN60430899. THESE BOUNDARIES ARE SUBJECT TO FINAL SURVEY APPROVAL.
2. FOR DETAILS RELATING TO THE PROPOSED GROUNDWATER BORE AND STREAM INTAKE DEVICE, PLEASE REFER TO (SEPERATELY PROVIDED) REPORTING FROM WWLA
3. FOR DETAILS RELATING TO THE PROPOSED WATER SUPPLY TREATMENT PLANT AND WASTEWATER TREATMENT PLANT, PLEASE REFER TO REPORTING FROM APEX WATER
4. WATER ABSTRACTION FROM THE STREAM INTAKE AND GROUNDWATER BORE SHALL BE METERED AND MONITORED IN ACCORDANCE WITH CONSENT REQUIREMENTS.
5. FINAL TREATED WASTEWATER CONVEYANCE AND LAND-APPLICATION ARRANGEMENTS, INCLUDING THE LEVEL-SPREADER SYSTEM, ARE SUBJECT TO DETAILED DESIGN BY THE RELEVANT SPECIALIST ENGINEERS
6. ECOLOGICAL OFFSET WETLAND WORKS ARE TO BE UNDERTAKEN OFFLINE FROM THE PROPOSED BULK EARTHWORKS AND CIVIL WORKS, IN ACCORDANCE WITH THE RELEVANT CONSENT CONDITIONS.

REVISION DETAILS		BY	DATE
1	ISSUED FOR CONSENT	SK	AUG 2026


SURVEYED	WOODS	WAINUI ROAD MILLDALE AUCKLAND
DESIGNED	WOODS	
DRAWN	DH	
CHECKED	SK	
APPROVED	JW	

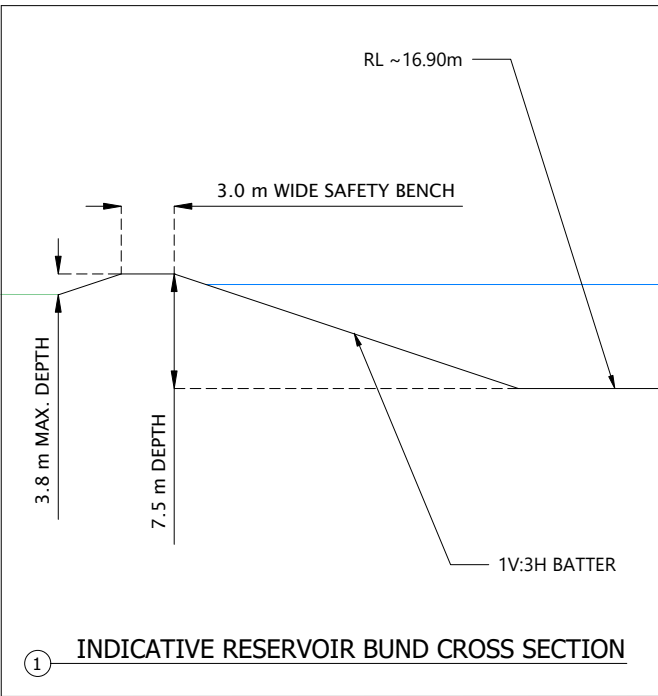

MILDDALE STAGES 14-17
FAST TRACK - TE KOROWAI
O MARAEARIKI

PHASE 1: WATER RESERVOIR LAYOUT PLAN

STATUS	ISSUED FOR CONSENT	REV
SCALE	1:2000 @ A3	1
COUNCIL	AUCKLAND COUNCIL	
DWG NO	P25-609-02-2001-RD	

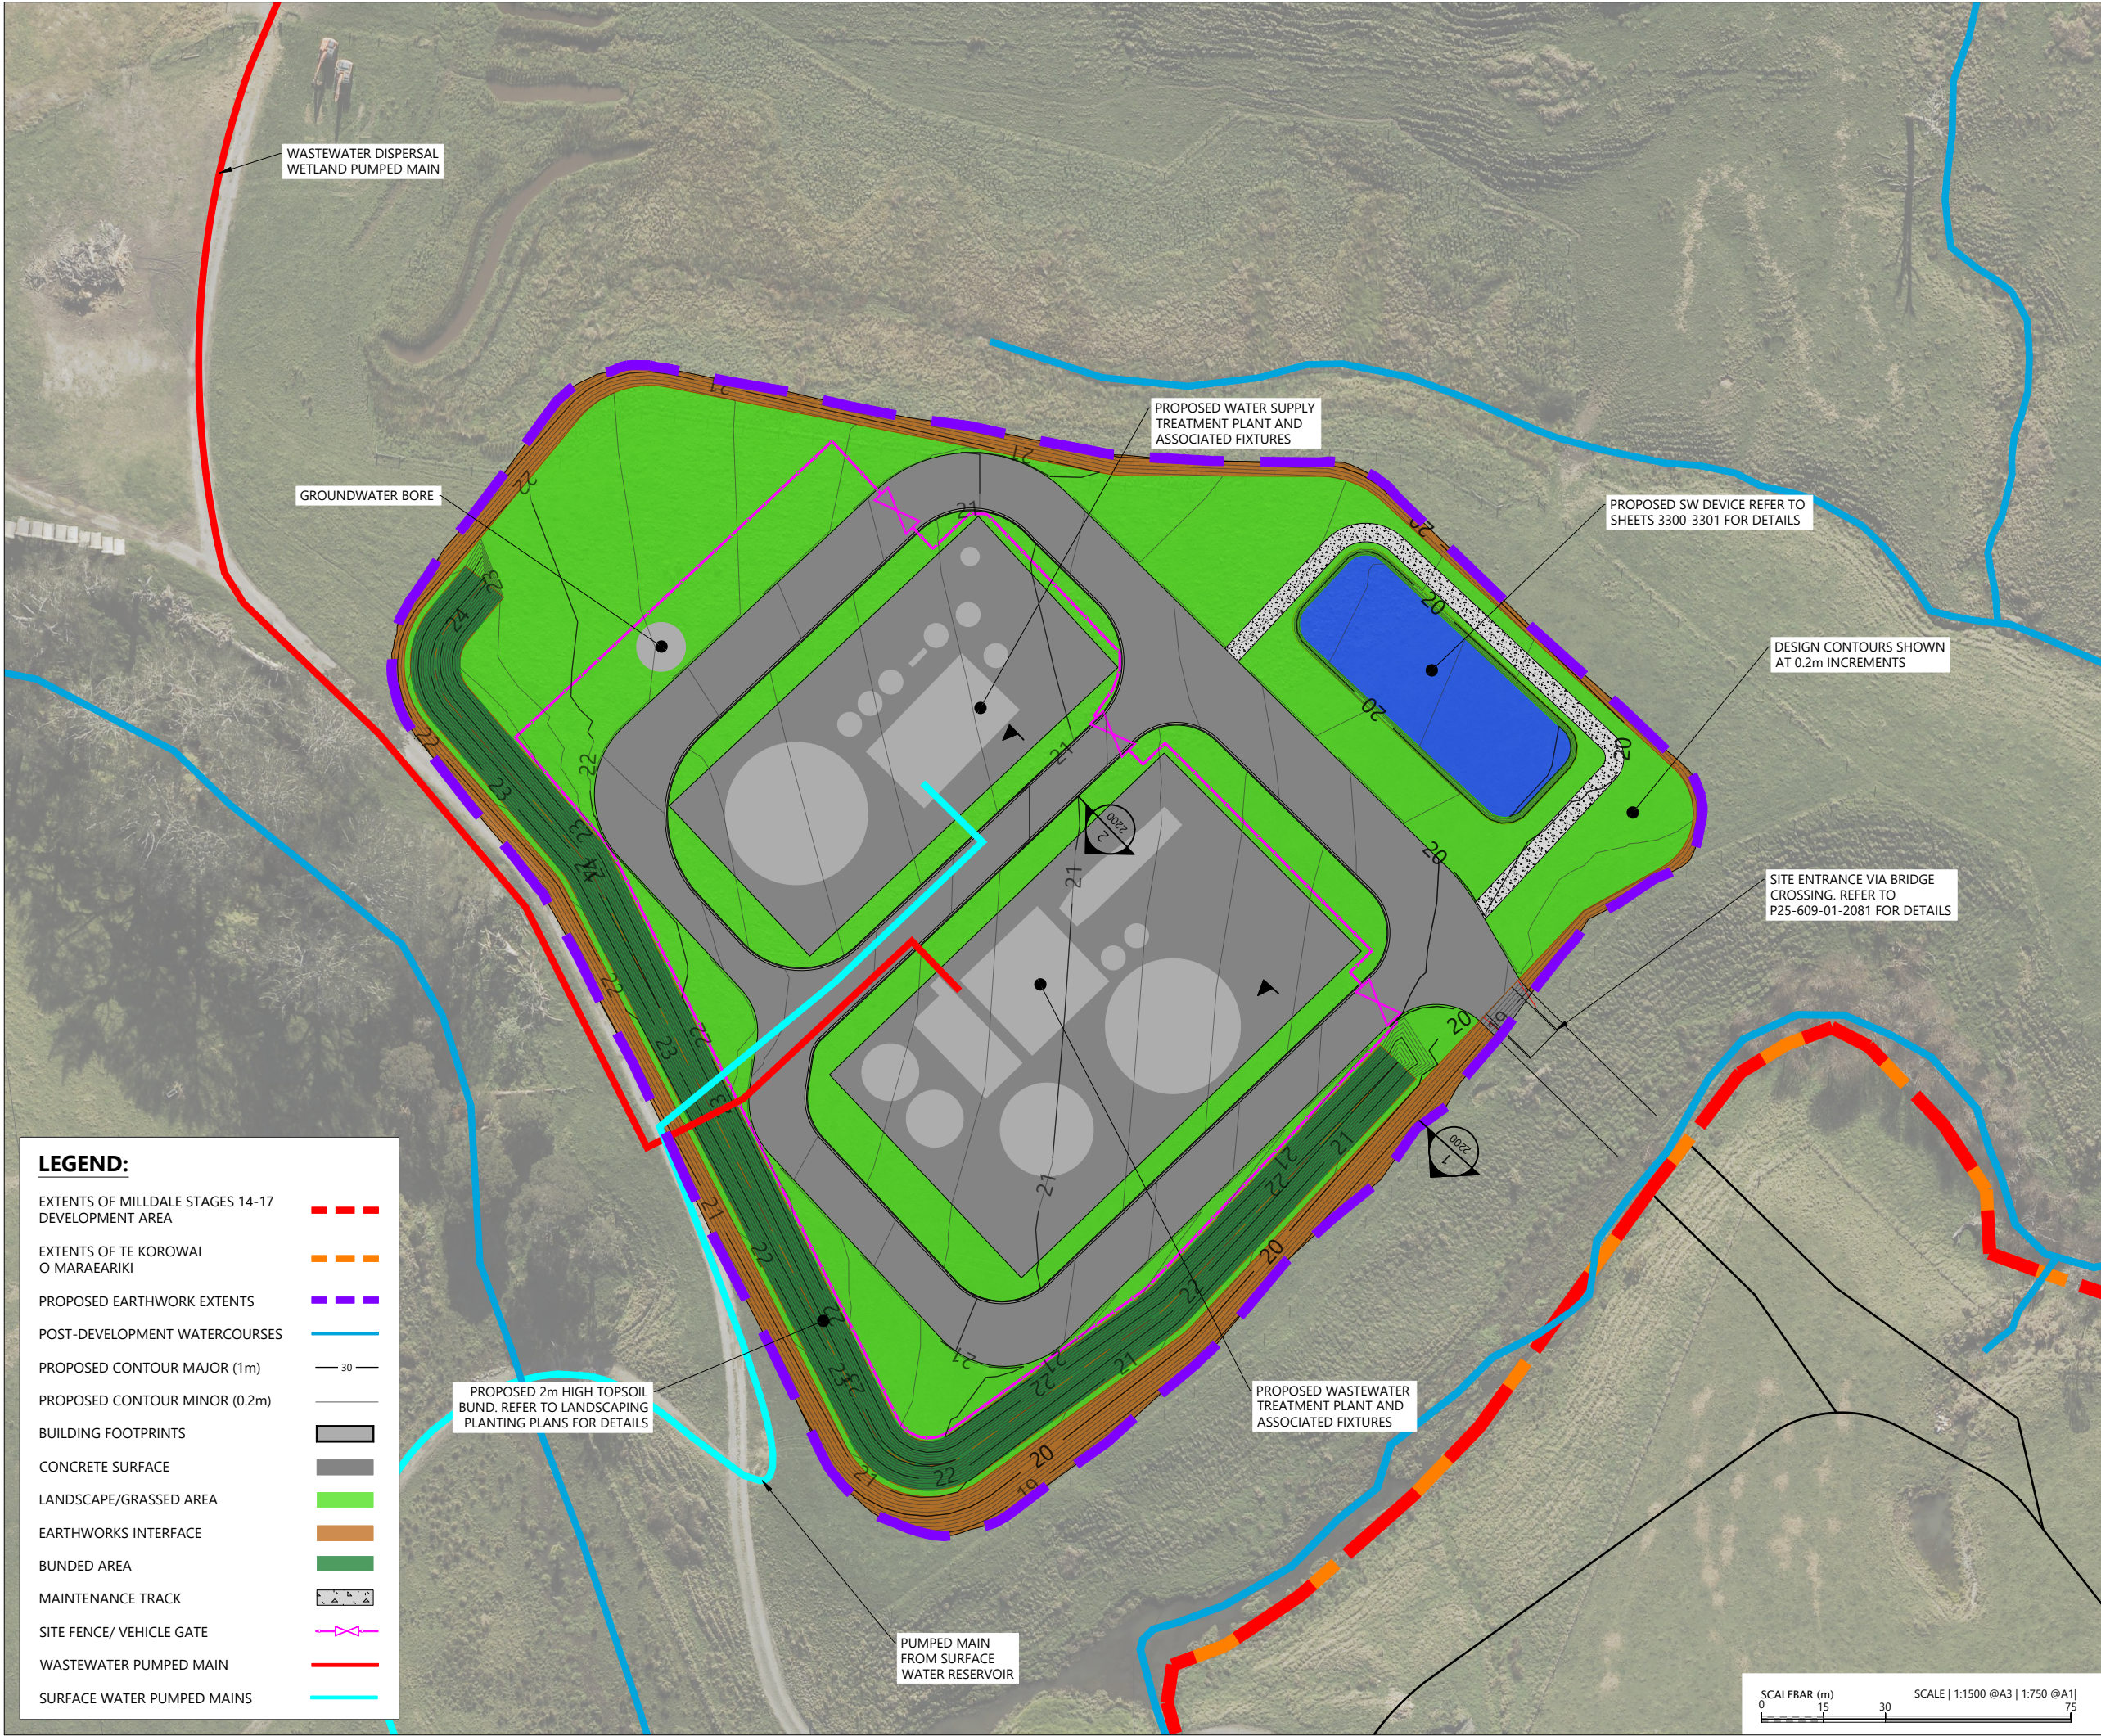

- NOTES:
- EXISTING BOUNDARIES SHOWN INCLUDES FUTURE BOUNDARIES CONSENTED UNDER BUN60446761 AND BUN60430899. THESE BOUNDARIES ARE SUBJECT TO FINAL SURVEY APPROVAL.
 - FOR DETAILS RELATING TO THE PROPOSED GROUNDWATER BORE AND STREAM INTAKE DEVICE, PLEASE REFER TO (SEPERATELY PROVIDED) REPORTING FROM WWLA
 - FOR DETAILS RELATING TO THE PROPOSED WATER SUPPLY TREATMENT PLANT AND WASTEWATER TREATMENT PLANT, PLEASE REFER TO REPORTING FROM APEX WATER
 - WATER ABSTRACTION FROM THE STREAM INTAKE AND GROUNDWATER BORE SHALL BE METERED AND MONITORED IN ACCORDANCE WITH CONSENT REQUIREMENTS.
 - FINAL TREATED WASTEWATER CONVEYANCE AND LAND-APPLICATION ARRANGEMENTS, INCLUDING THE LEVEL-SPREADER SYSTEM, ARE SUBJECT TO DETAILED DESIGN BY THE RELEVANT SPECIALIST ENGINEERS
 - ECOLOGICAL OFFSET WETLAND WORKS ARE TO BE UNDERTAKEN OFFLINE FROM THE PROPOSED BULK EARTHWORKS AND CIVIL WORKS, IN ACCORDANCE WITH THE RELEVANT CONSENT CONDITIONS.


REVISION DETAILS		BY	DATE
1	ISSUED FOR CONSENT	SK	AUG 2026

SURVEYED	WOODS	WAINUI ROAD MILLDALE AUCKLAND
DESIGNED	WOODS	
DRAWN	DH	
CHECKED	SK	
APPROVED	JW	
		WOODS.CO.NZ

MILLDALE STAGES 14-17
FAST TRACK - TE KOROWAI
O MARAEARIKI

PHASE 1: WATER SUPPLY AND
WASTEWATER TREATMENT
PLANTS OVERALL LAYOUT PLAN

STATUS	ISSUED FOR CONSENT	REV
SCALE	1:1500 @ A3	1
COUNCIL	AUCKLAND COUNCIL	
DWG NO	P25-609-02-2002-RD	

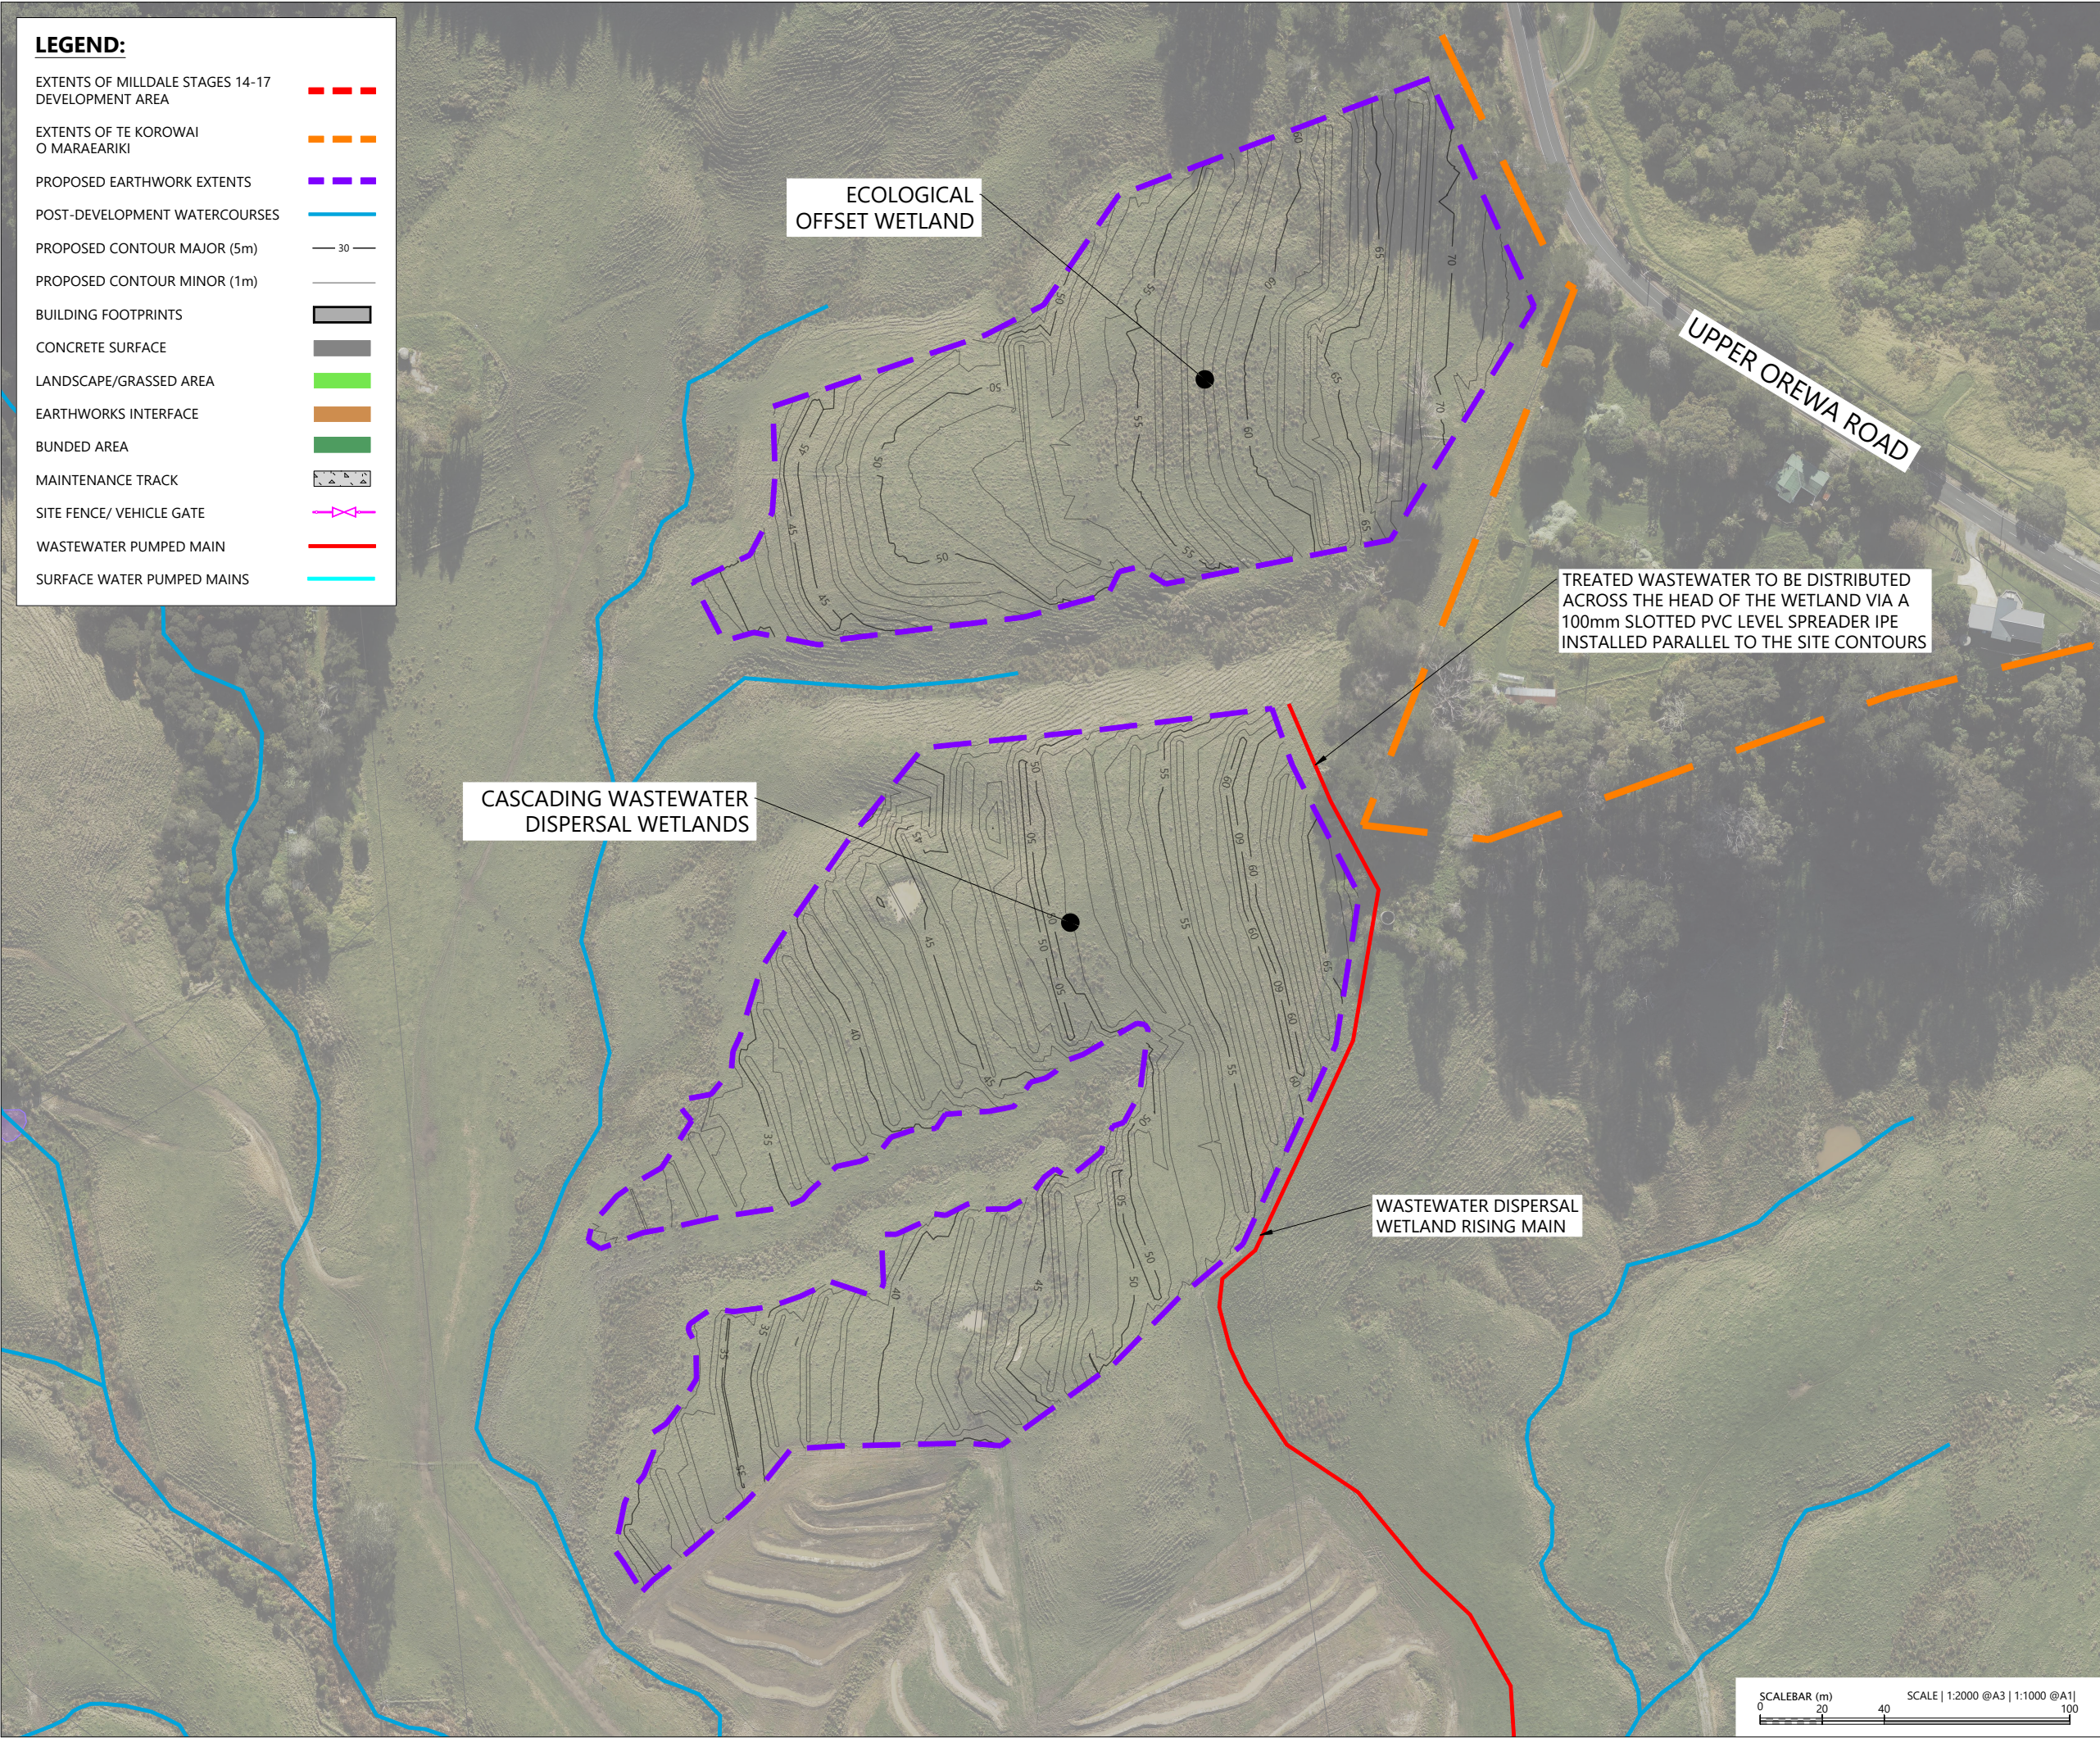

- NOTES:
- EXISTING BOUNDARIES SHOWN INCLUDES FUTURE BOUNDARIES CONSENTED UNDER BUN60446761 AND BUN60430899. THESE BOUNDARIES ARE SUBJECT TO FINAL SURVEY APPROVAL.
 - FOR DETAILS RELATING TO THE PROPOSED GROUNDWATER BORE AND STREAM INTAKE DEVICE, PLEASE REFER TO (SEPERATELY PROVIDED) REPORTING FROM WWLA
 - FOR DETAILS RELATING TO THE PROPOSED WATER SUPPLY TREATMENT PLANT AND WASTEWATER TREATMENT PLANT, PLEASE REFER TO REPORTING FROM APEX WATER
 - WATER ABSTRACTION FROM THE STREAM INTAKE AND GROUNDWATER BORE SHALL BE METERED AND MONITORED IN ACCORDANCE WITH CONSENT REQUIREMENTS.
 - FINAL TREATED WASTEWATER CONVEYANCE AND LAND-APPLICATION ARRANGEMENTS, INCLUDING THE LEVEL-SPREADER SYSTEM, ARE SUBJECT TO DETAILED DESIGN BY THE RELEVANT SPECIALIST ENGINEERS
 - ECOLOGICAL OFFSET WETLAND WORKS ARE TO BE UNDERTAKEN OFFLINE FROM THE PROPOSED BULK EARTHWORKS AND CIVIL WORKS, IN ACCORDANCE WITH THE RELEVANT CONSENT CONDITIONS.


REVISION DETAILS		BY	DATE
1	ISSUED FOR CONSENT	SK	AUG 2026

SURVEYED	WOODS	WAINUI ROAD MILLDALE AUCKLAND
DESIGNED	WOODS	
DRAWN	DH	
CHECKED	SK	
APPROVED	JW	
		WOODS.CO.NZ


MILLDALE STAGES 14-17
FAST TRACK - TE KOROWAI
O MARAEARIKI

PHASE 1: PROPOSED
WETLANDS LAYOUT PLAN

STATUS	ISSUED FOR CONSENT	REV
SCALE	1:2000 @ A3	1
COUNCIL	AUCKLAND COUNCIL	
DWG NO	P25-609-03-2003-RD	

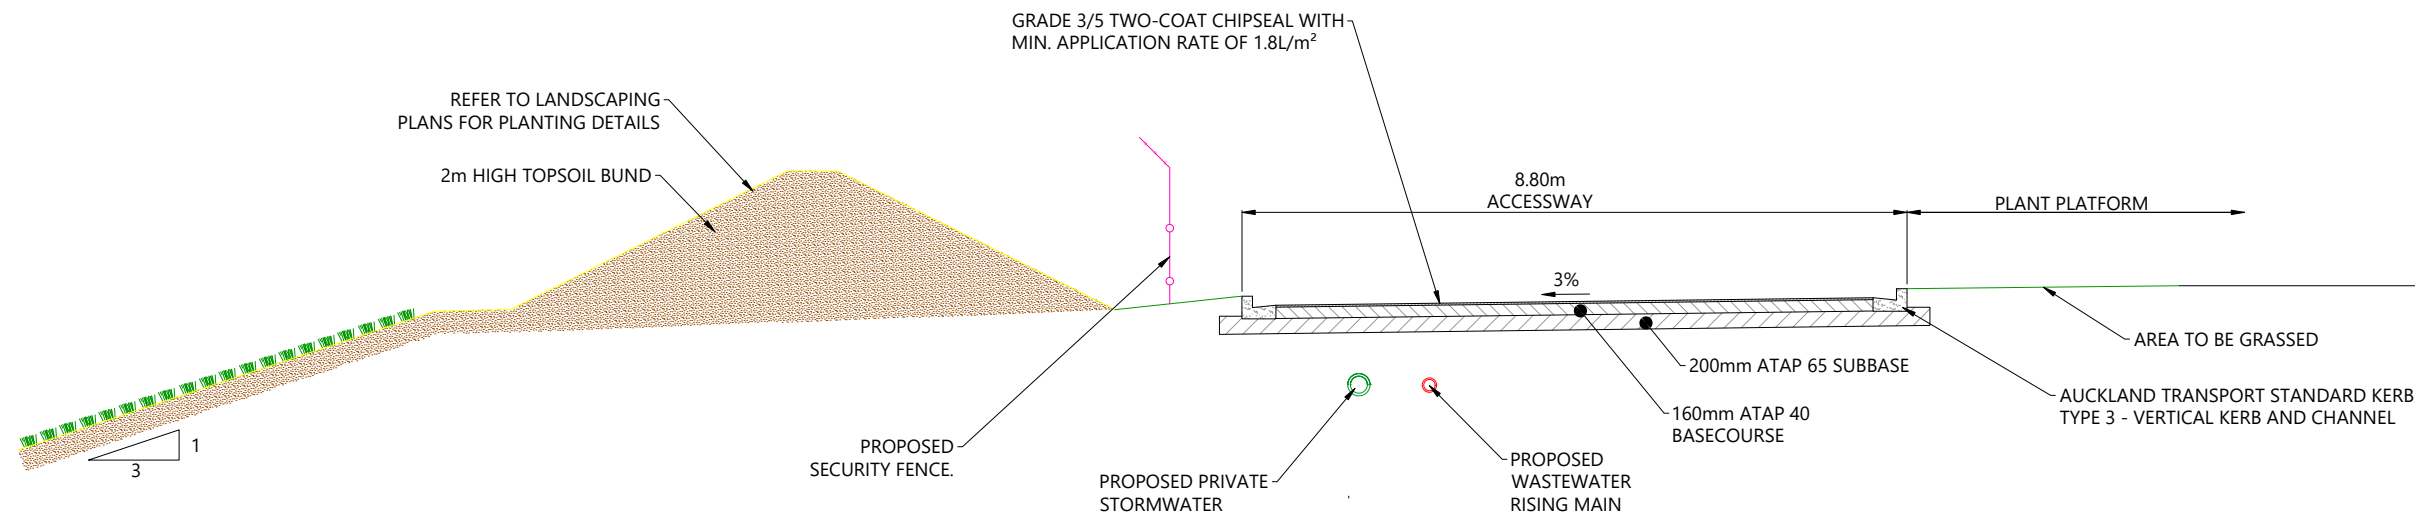

① TREATMENT PLANT ACCESSWAY SECTION TOPSOIL BUND
Scale: 1:100

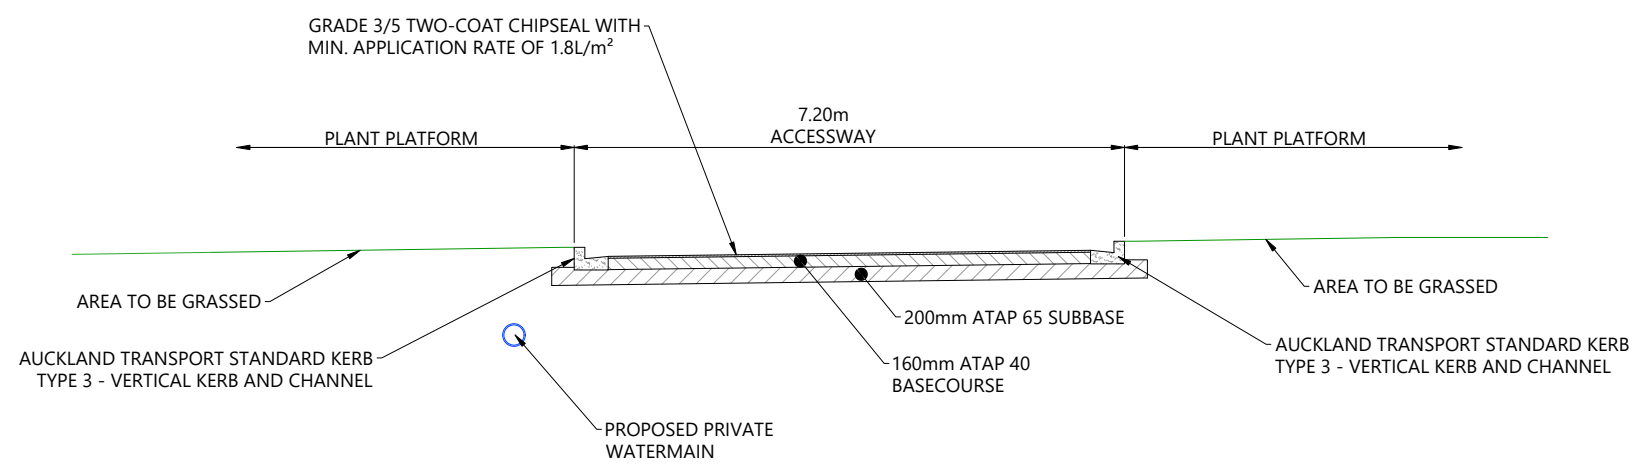

② TREATMENT PLANT ACCESSWAY
Scale: 1:100

NOTES:

1. LANDSCAPING DETAILS ARE PROPOSED SEPERATELY AND ARE SUBJECT TO EPA AND LANDSCAPE APPROVALS IN FUTURE

REVISION DETAILS		BY	DATE
1	ISSUED FOR CONSENT	SK	AUG 2026

SURVEYED	WOODS	WAINUI ROAD MILLDALE AUCKLAND
DESIGNED	WOODS	
DRAWN	DH	
CHECKED	SK	
APPROVED	JW	
		WOODS.CO.NZ

MILLDALE STAGES 14-17
FAST TRACK - TE KOROWAI
O MARAEARIKI


PHASE 1: TREATMENT
PLANT CROSS SECTIONS

STATUS	ISSUED FOR CONSENT	REV
SCALE	1:8000 @ A3	1
COUNCIL	AUCKLAND COUNCIL	
DWG NO	P25-609-02-2200-RD	

LEGEND:

- EXTENTS OF MILLDALE STAGES
14-17 DEVELOPMENT AREA
- EXTENTS OF TE KOROWAI
O MARAEARIKI
- EXISTING WATERCOURSES
- SITE FENCE/VEHICLE GATE
- BUND EXTENTS

REFER TO LAYERS WITHIN PDF TO
TOGGLE VEHICLE TRACKING PATHS

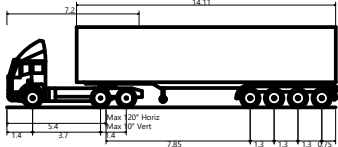

AT - Truck - 17.9m Semi-Trailer
Overall Length 17.900m
Overall Width 2.550m
Overall Body Height 4.371m
Min Body Ground Clearance 0.311m
Track Width 2.550m
Lock-to-lock time 6.00s
Wall to Wall Turning Radius 12.500m

REVISION DETAILS		BY	DATE
1	ISSUED FOR CONSENT	SK	AUG 2026

SURVEYED	WOODS	WAINUI ROAD MILLDALE AUCKLAND
DESIGNED	WOODS	
DRAWN	FS	
CHECKED	SK	
APPROVED	JW	
		WOODS.CO.NZ




MILLDALE STAGES 14-17
FAST TRACK - TE KOROWAI
O MARAEARIKI

PHASE 1:
VEHICLE TRACKING PLAN -
PROPOSED TREATMENT PLANTS

STATUS	ISSUED FOR CONSENT	REV
SCALE	1:1000 @ A3	1
COUNCIL	AUCKLAND COUNCIL	
DWG NO	P25-609-02-2800-RD	



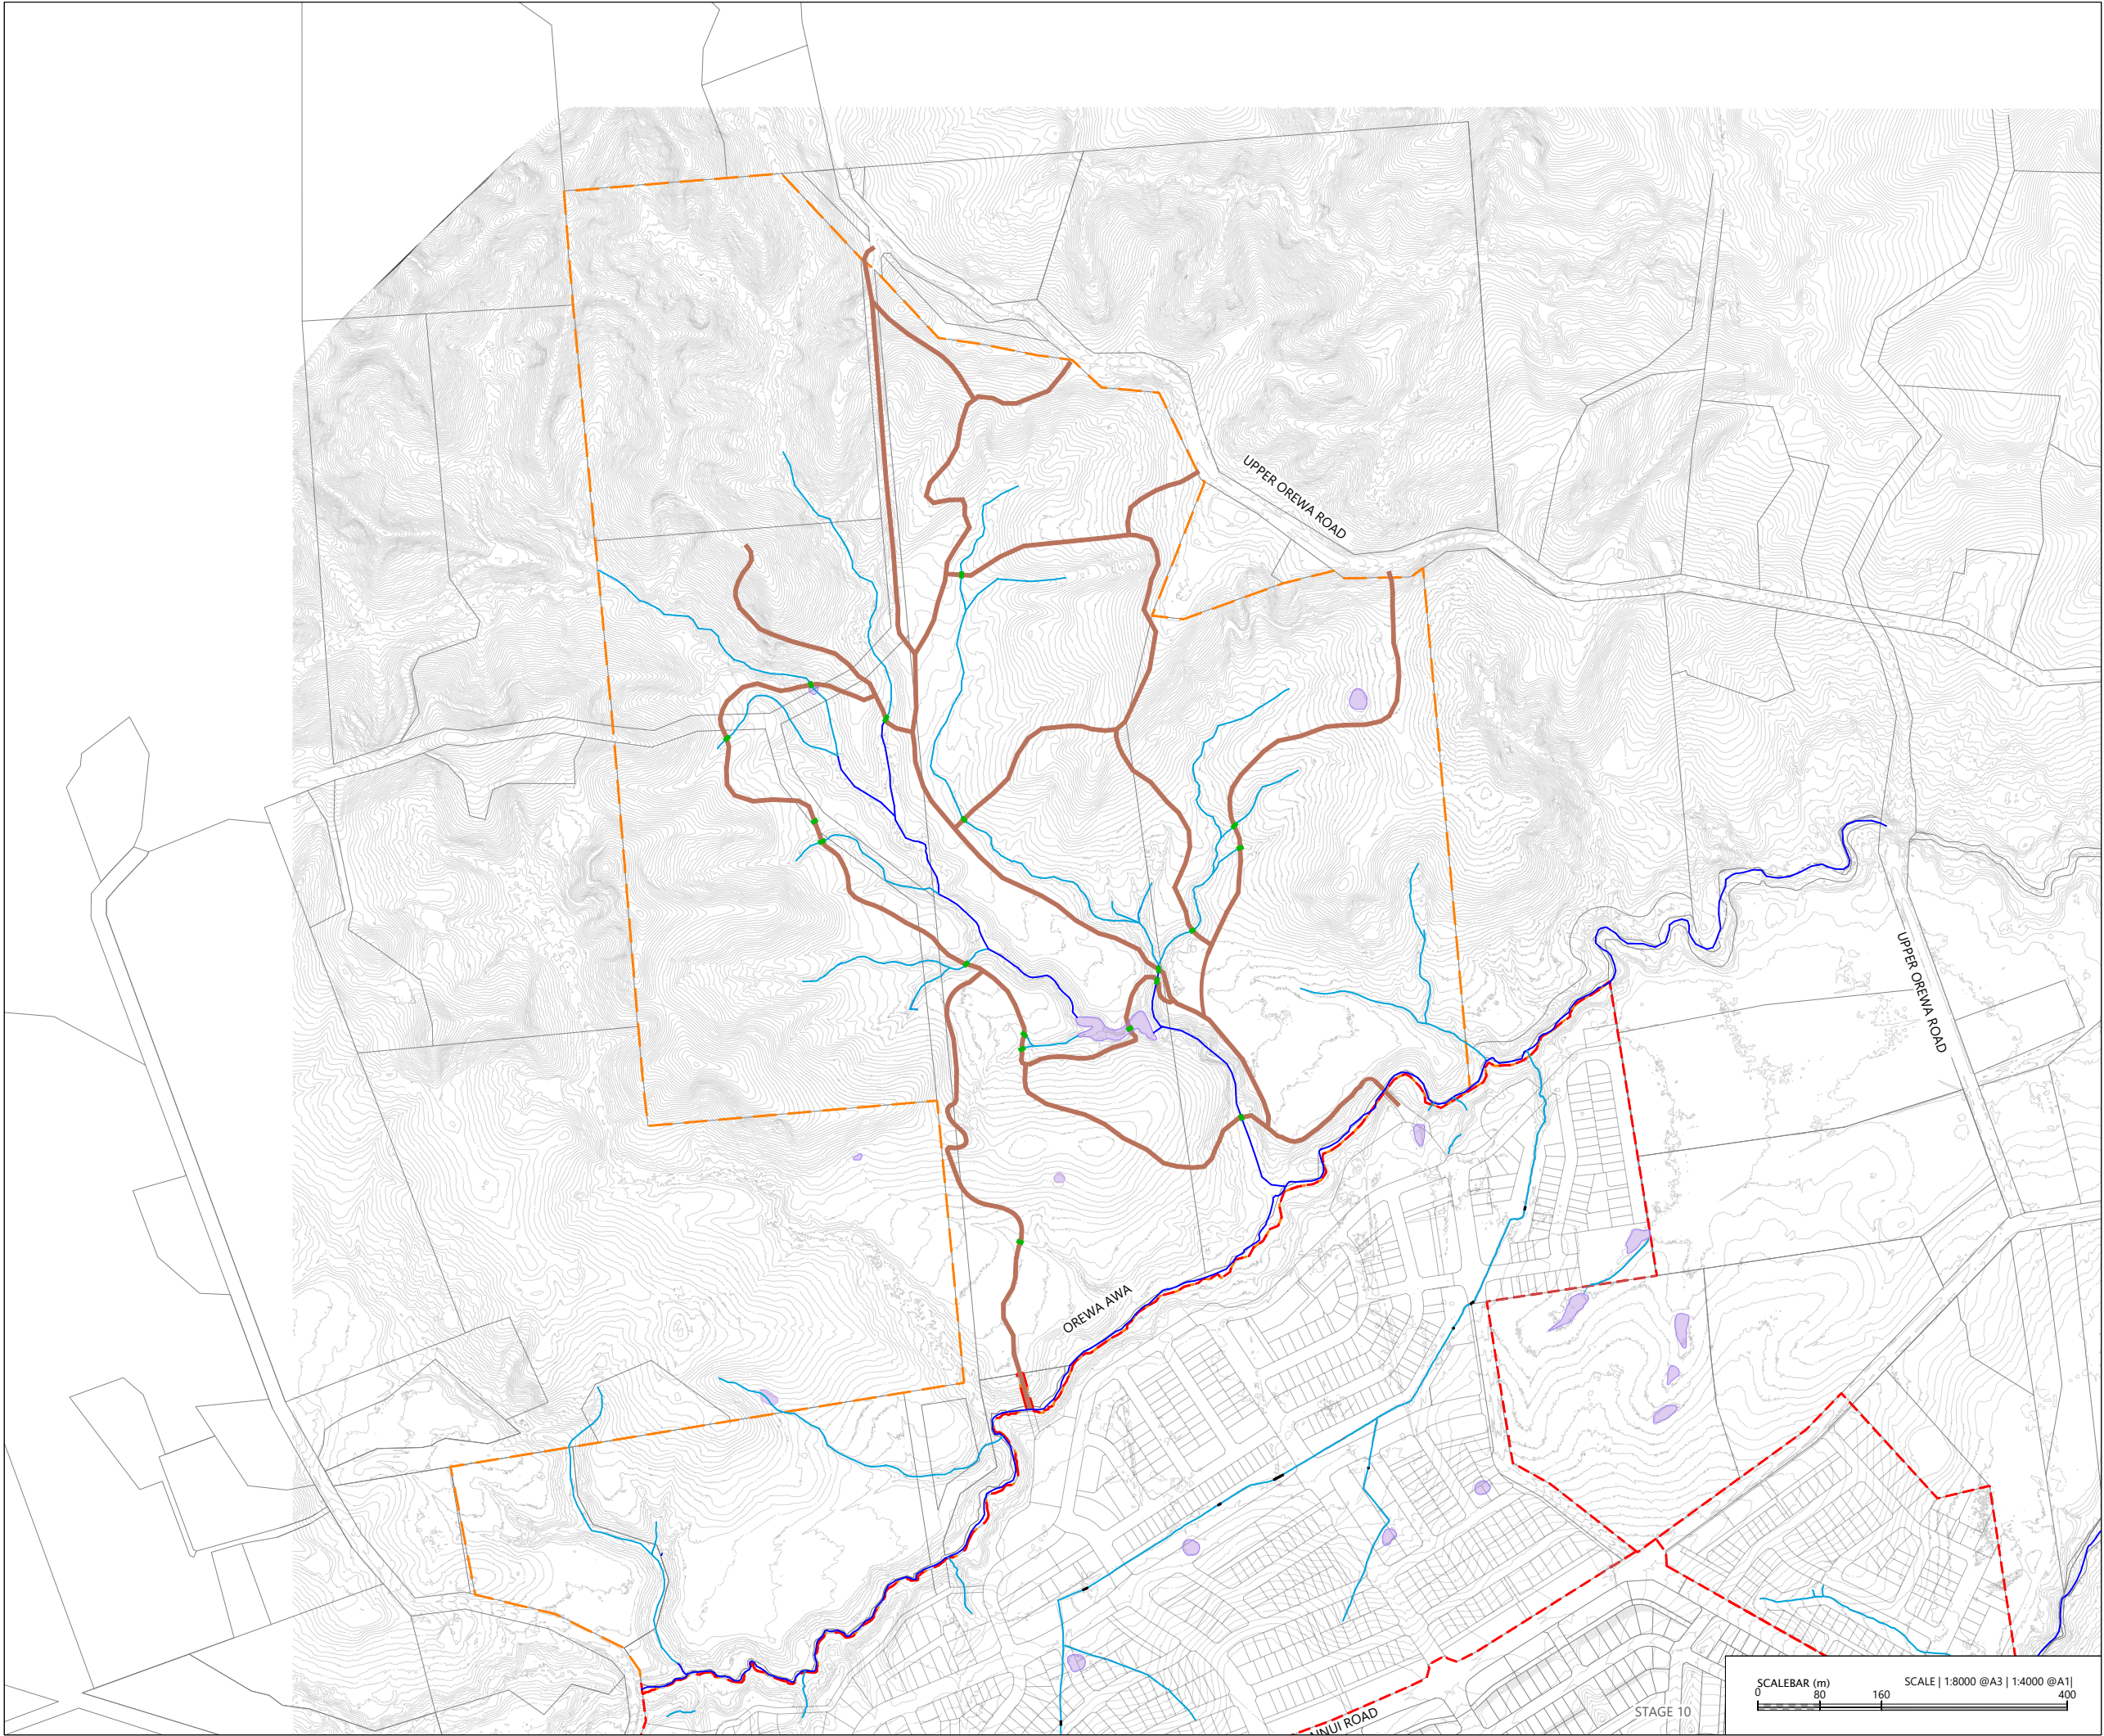

LEGEND:

EXTENTS OF MILLDALE STAGES 14-17 DEVELOPMENT AREA

EXTENTS OF TE KOROWAI O MARAEARIKI

EXISTING BOUNDARY

PROPOSED BOUNDARY

EXISTING WATERCOURSE

EXISTING CONTOUR

PROPOSED RECREATIONAL TRAILS

CULVERT CROSSING LOCATION

EXISTING ARTIFICIAL POND

NOTES

1. EXISTING BOUNDARIES SHOWN INCLUDES FUTURE BOUNDARIES CONSENTED UNDER BUN60446761 AND BUN60430899. THESE BOUNDARIES ARE SUBJECT TO FINAL SURVEY APPROVAL

REVISION DETAILS		BY	DATE
1	ISSUED FOR CONSENT	SK	AUG 2026

SURVEYED	WOODS	WAINUI ROAD MILLDALE AUCKLAND
DESIGNED	WOODS	
DRAWN	FS	
CHECKED	SK	WOODS.CO.NZ
APPROVED	JW	



N






MILLDALE
Connecting Lifesyles

MILLDALE
STAGES 14-17
FAST-TRACK

PHASE 1:
RECREATIONAL TRACKS PLAN

STATUS	ISSUED FOR CONSENT	REV
SCALE	1:8000 @ A3	1
COUNCIL	AUCKLAND COUNCIL	
DWG NO	P25-609-02-2900-RD	

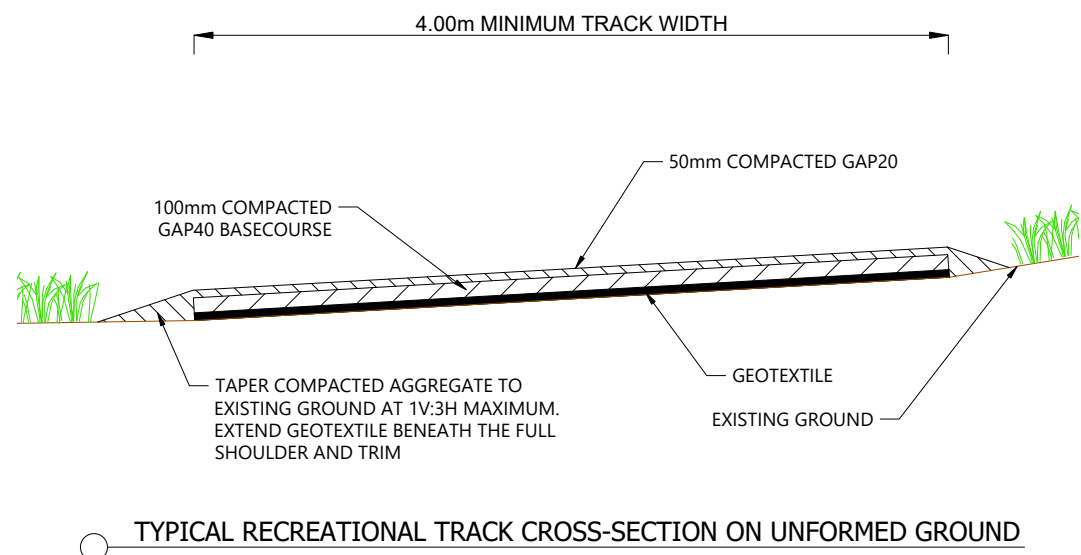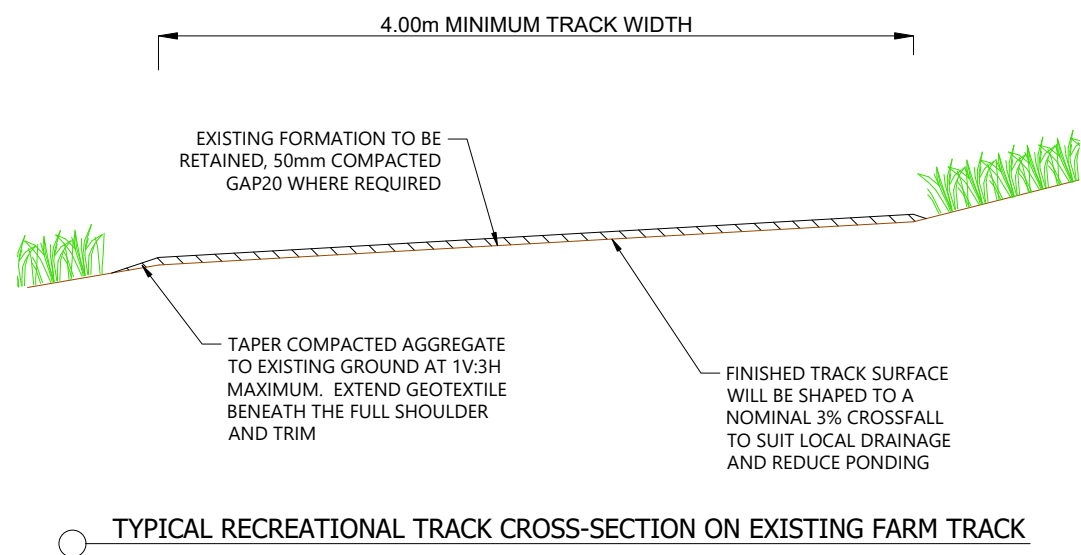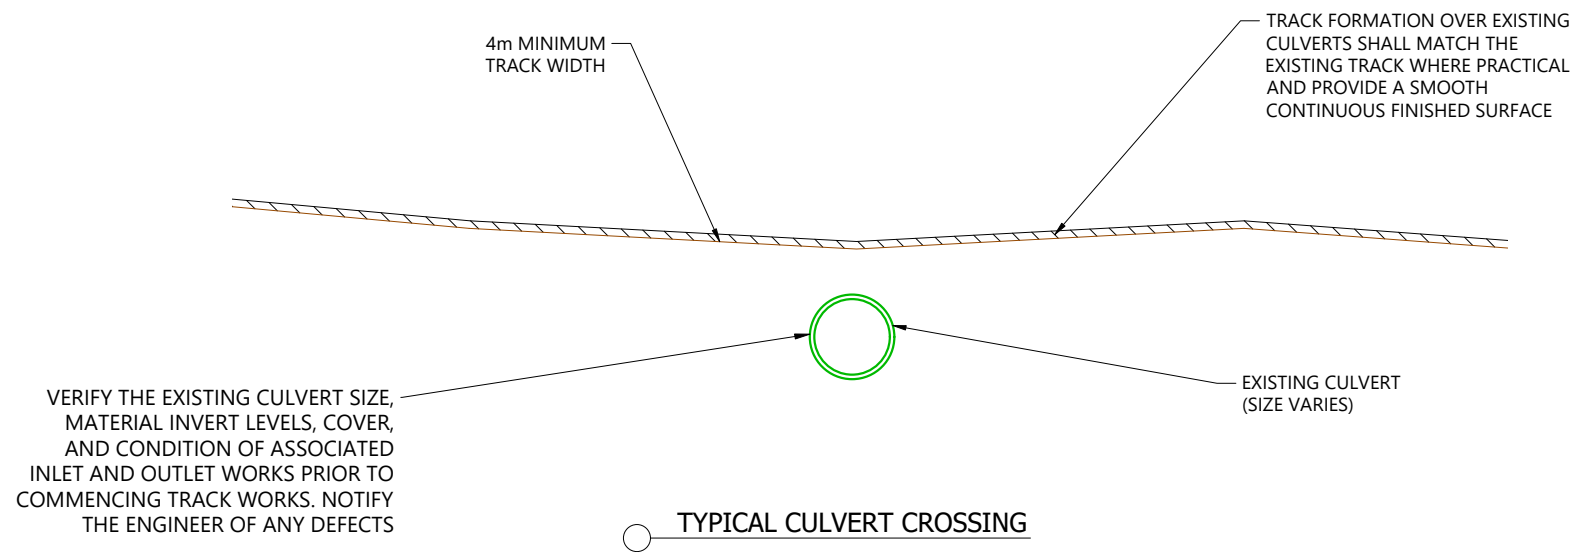

NOTES

- EXISTING BOUNDARIES SHOWN INCLUDES FUTURE BOUNDARIES CONSENTED UNDER BUN60446761 AND BUN60430899. THESE BOUNDARIES ARE SUBJECT TO FINAL SURVEY APPROVAL.
- EXISTING CULVERTS AND ASSOCIATED STRUCTURES SHALL ONLY BE REPLACED OR UPGRADED WHERE EXISTING CONDITION IS DEEMED INADEQUATE.
- WHERE REPLACEMENT OR UPGRADE IS REQUIRED, THE CULVERT SIZE, LEVELS, BEDDING, COVER AND ASSOCIATED INLET/OUTLET PROTECTION SHALL BE CONFIRMED BY THE ENGINEER PRIOR TO CONSTRUCTION.
- EXISTING DRAINAGE PATHS SHALL BE MAINTAINED AND SHALL NOT BE OBSTRUCTED BY TRACK PAVEMENT.
- AREAS DISTURBED OUTSIDE THE TRACK PAVEMENT FOOTPRINT WILL REQUIRE REINSTATEMENT
- NO GROUNDWORK EXCAVATIONS OR REGRADING ARE PROPOSED AS PART OF THE RECREATIONAL TRACK WORKS


REVISION DETAILS		BY	DATE
1	ISSUED FOR CONSENT	SK	AUG 2026

SURVEYED	WOODS	WAINUI ROAD MILLDALE AUCKLAND WOODS.CO.NZ
DESIGNED	WOODS	
DRAWN	FS	
CHECKED	SK	
APPROVED	JW	

MILLDALE STAGES 14-17 FAST-TRACK

PHASE 1: RECREATIONAL TRACK CROSS SECTIONS

STATUS	ISSUED FOR CONSENT	REV
SCALE	NOT TO SCALE	1
COUNCIL	AUCKLAND COUNCIL	
DWG NO	P25-609-02-2901-RD	

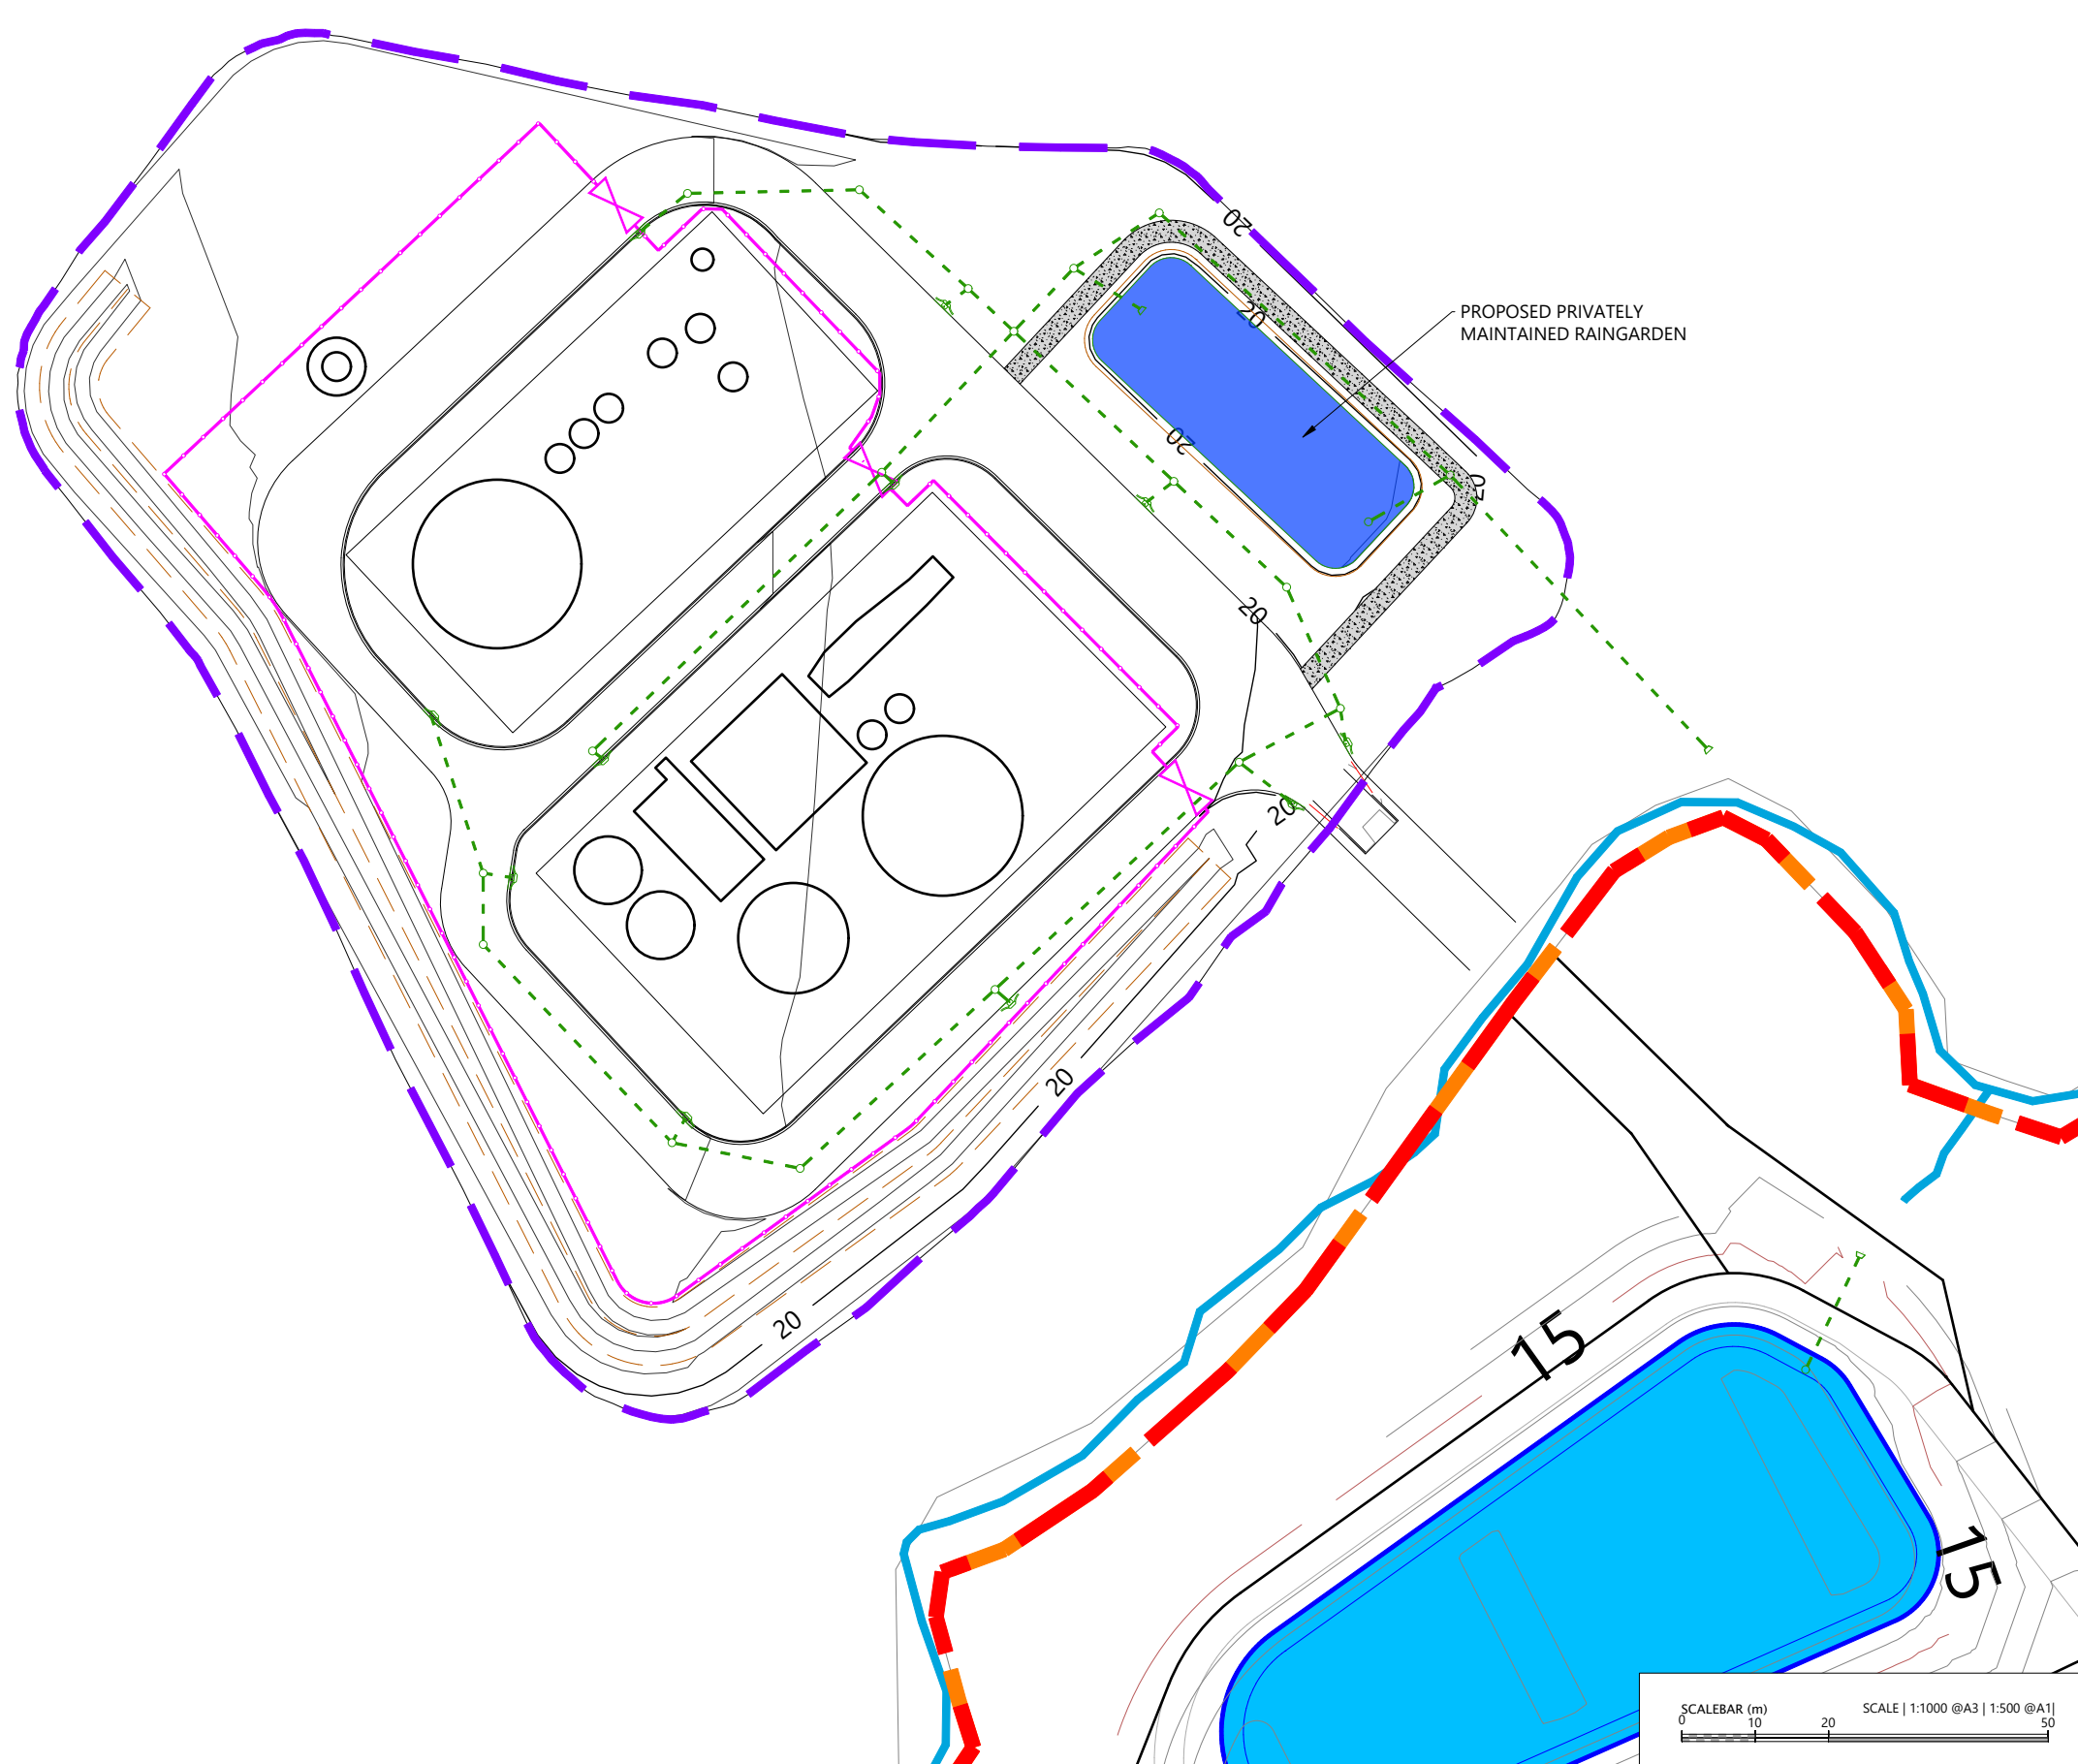

LEGEND:

EXTENTS OF MILLDALE STAGE 14-17 DEVELOPMENT AREA	
EXTENTS OF TE KOROWAI O MARAEARIKI	
EXISTING BOUNDARY	
PROPOSED BOUNDARY	
DESIGN CONTOUR (1m)	
POST-DEVELOPMENT WATERCOURSE	
PROPOSED STORMWATER	
SINGLE CATCHPIT	
STORMWATER OUTLET	
PROPOSED RAINGARDEN	
MAINTENANCE TRACK	
SITE FENCE/VEHICLE GATE	

NOTES

- STORMWATER DESIGN AND LAYOUT SHOWN ARE INDICATIVE ONLY. FINAL DETAILED DESIGN AND LAYOUT ARE TO BE DETERMINED AT EPA STAGE.
- EXISTING BOUNDARIES SHOWN INCLUDES FUTURE BOUNDARIES CONSENTED UNDER BUN60446761 AND BUN60430899. THESE BOUNDARIES ARE SUBJECT TO FINAL SURVEY APPROVAL.

REVISION DETAILS	BY	DATE
1 ISSUED FOR CONSENT	SK	AUG 2026

SURVEYED	WOODS	WAINUI ROAD MILLDALE AUCKLAND
DESIGNED	WOODS	
DRAWN	MW	
CHECKED	SK	
APPROVED	JW	
		WOODS.CO.NZ

MILLDALE STAGES 14-17
FAST TRACK - TE KOROWAI
O MARAEARIKI

PHASE 1 :
STORMWATER DRAINAGE
LAYOUT PLAN

STATUS	ISSUED FOR CONSENT	REV
SCALE	1:1000 @ A3	1
COUNCIL	AUCKLAND COUNCIL	
DWG NO	P25-609-02-3000-DR	



LEGEND:

- EXISTING WATERCOURSES
- EXISTING CONTOUR MAJOR (5m)
- EXISTING CONTOUR MINOR (1m)
- PROPOSED WATER TANK
- ROAD OVERLAND FLOW
- PLANT OVERLAND FLOW

NOTES:

- 1. BOUNDARIES ARE INDICATIVE AND ARE TO BE USED FOR INFORMATION PURPOSES ONLY

REVISION DETAILS		BY	DATE
1	ISSUED FOR CONSENT	SK	AUG 2026

SURVEYED	WOODS	WAINUI ROAD MILLDALE AUCKLAND
DESIGNED	WOODS	
DRAWN	FS	
CHECKED	SK	WOODS.CO.NZ
APPROVED	JW	

MILLDALE STAGES 14-17
FAST TRACK - TE KOROWAI
O MARAEARIKI

PHASE 1 :
OVERLAND
FLOWPATH PLAN

STATUS	ISSUED FOR CONSENT	REV
SCALE	1:1500 @ A3	1
COUNCIL	AUCKLAND COUNCIL	
DWG NO	P25-609-02-3500-DR	