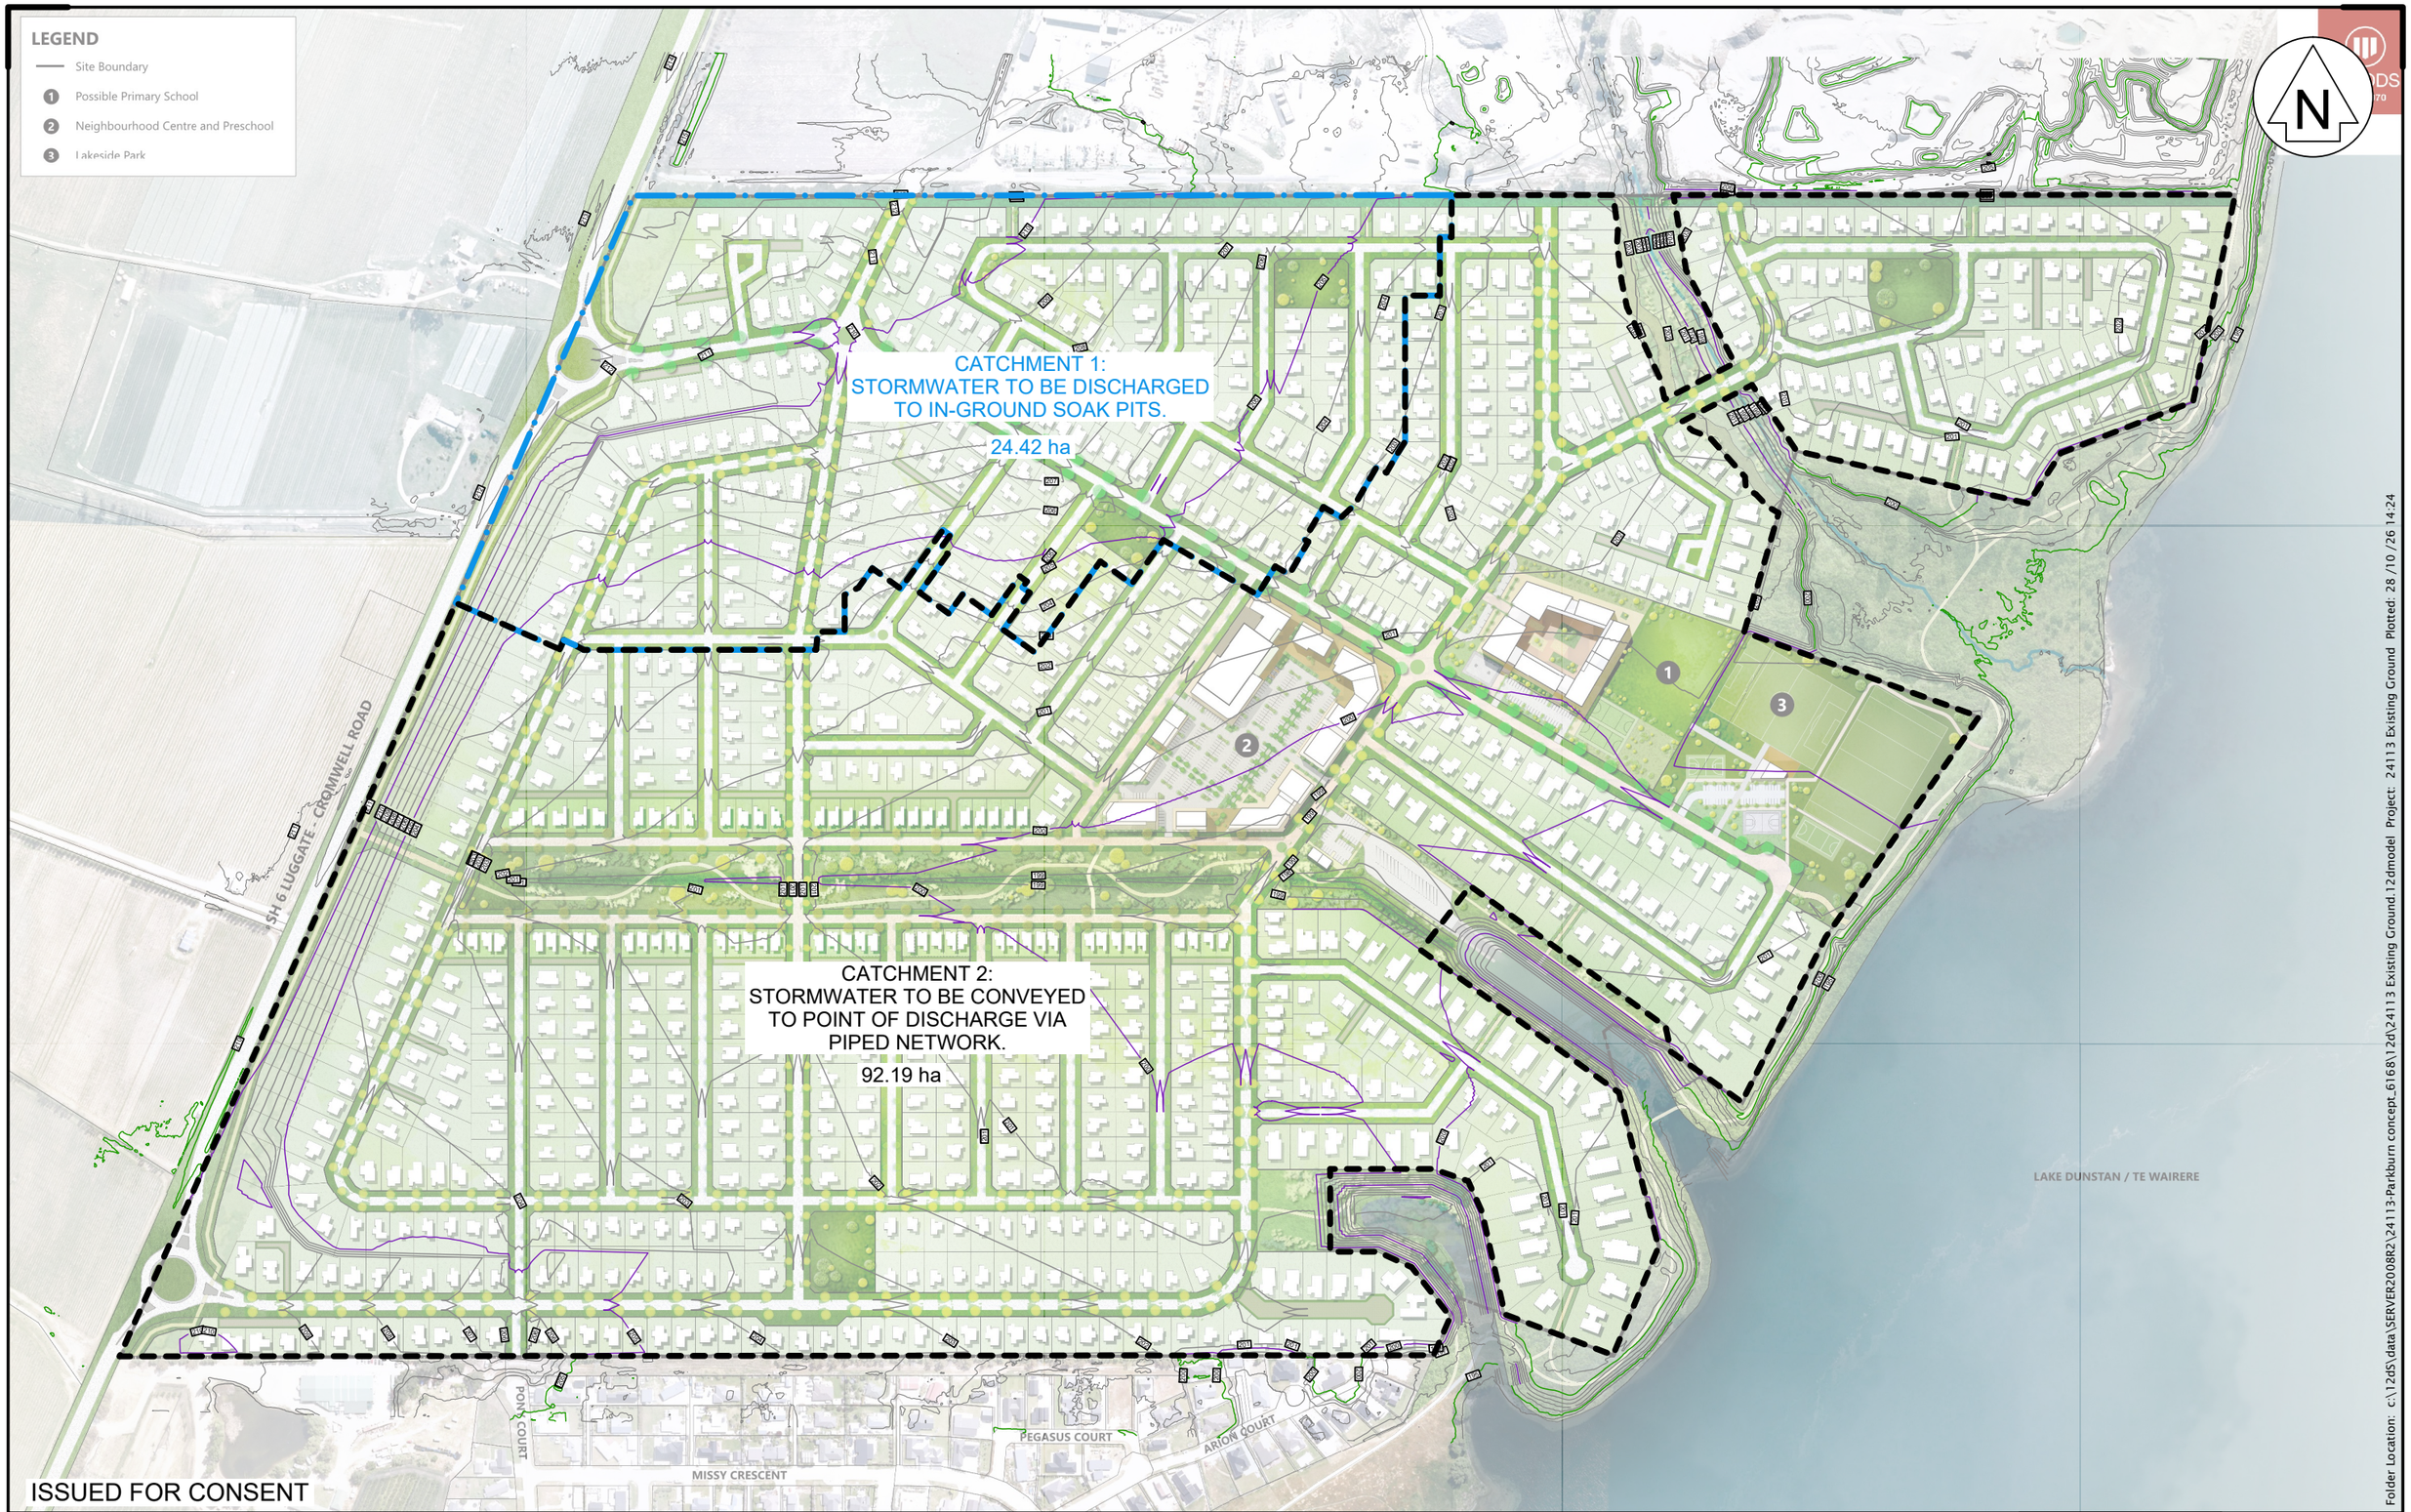


ISSUED FOR CONSENT

Folder Location: c:\12d5\data\SERVER2008R2\24113-Parkburn concept_6168\12d\24113 Existing Ground.12dmodel Project: 24113 Existing Ground Plotted: 28 /10 /26 14:24

LANDPRO.
OFFICES IN CROMWELL, WANAKA, AND NEW PLYMOUTH - www.landpro.co.nz

Client
FH LAND DEVELOPMENT LTD

NOTES
- All dimensions shown are in metres unless otherwise shown
- Copyright on this drawing is reserved
- Check any electronic data against the hardcopy plan to ensure it is the latest version
-If this plan is being used as part of sale and purchase agreement then it is done so on the basis that it is preliminary only, final dimensions and areas may vary on final survey

STORMWATER CATCHMENT PLAN
PARKBURN DEVELOPMENT PROJECT
922 LUGGATE - CROMWELL ROAD

Rev.	Date	Revision Details	By

Designed: KA	Date: 04 2026	Job No.: 24113	Drawing No.: 109_01
Drawn: KA	Date: 05 2026	Scale: 1:5000 @ A3	
Checked: NKA	Date: 06 2026	Datum & Level: LP2000 & NZVD16	Rev.: -