



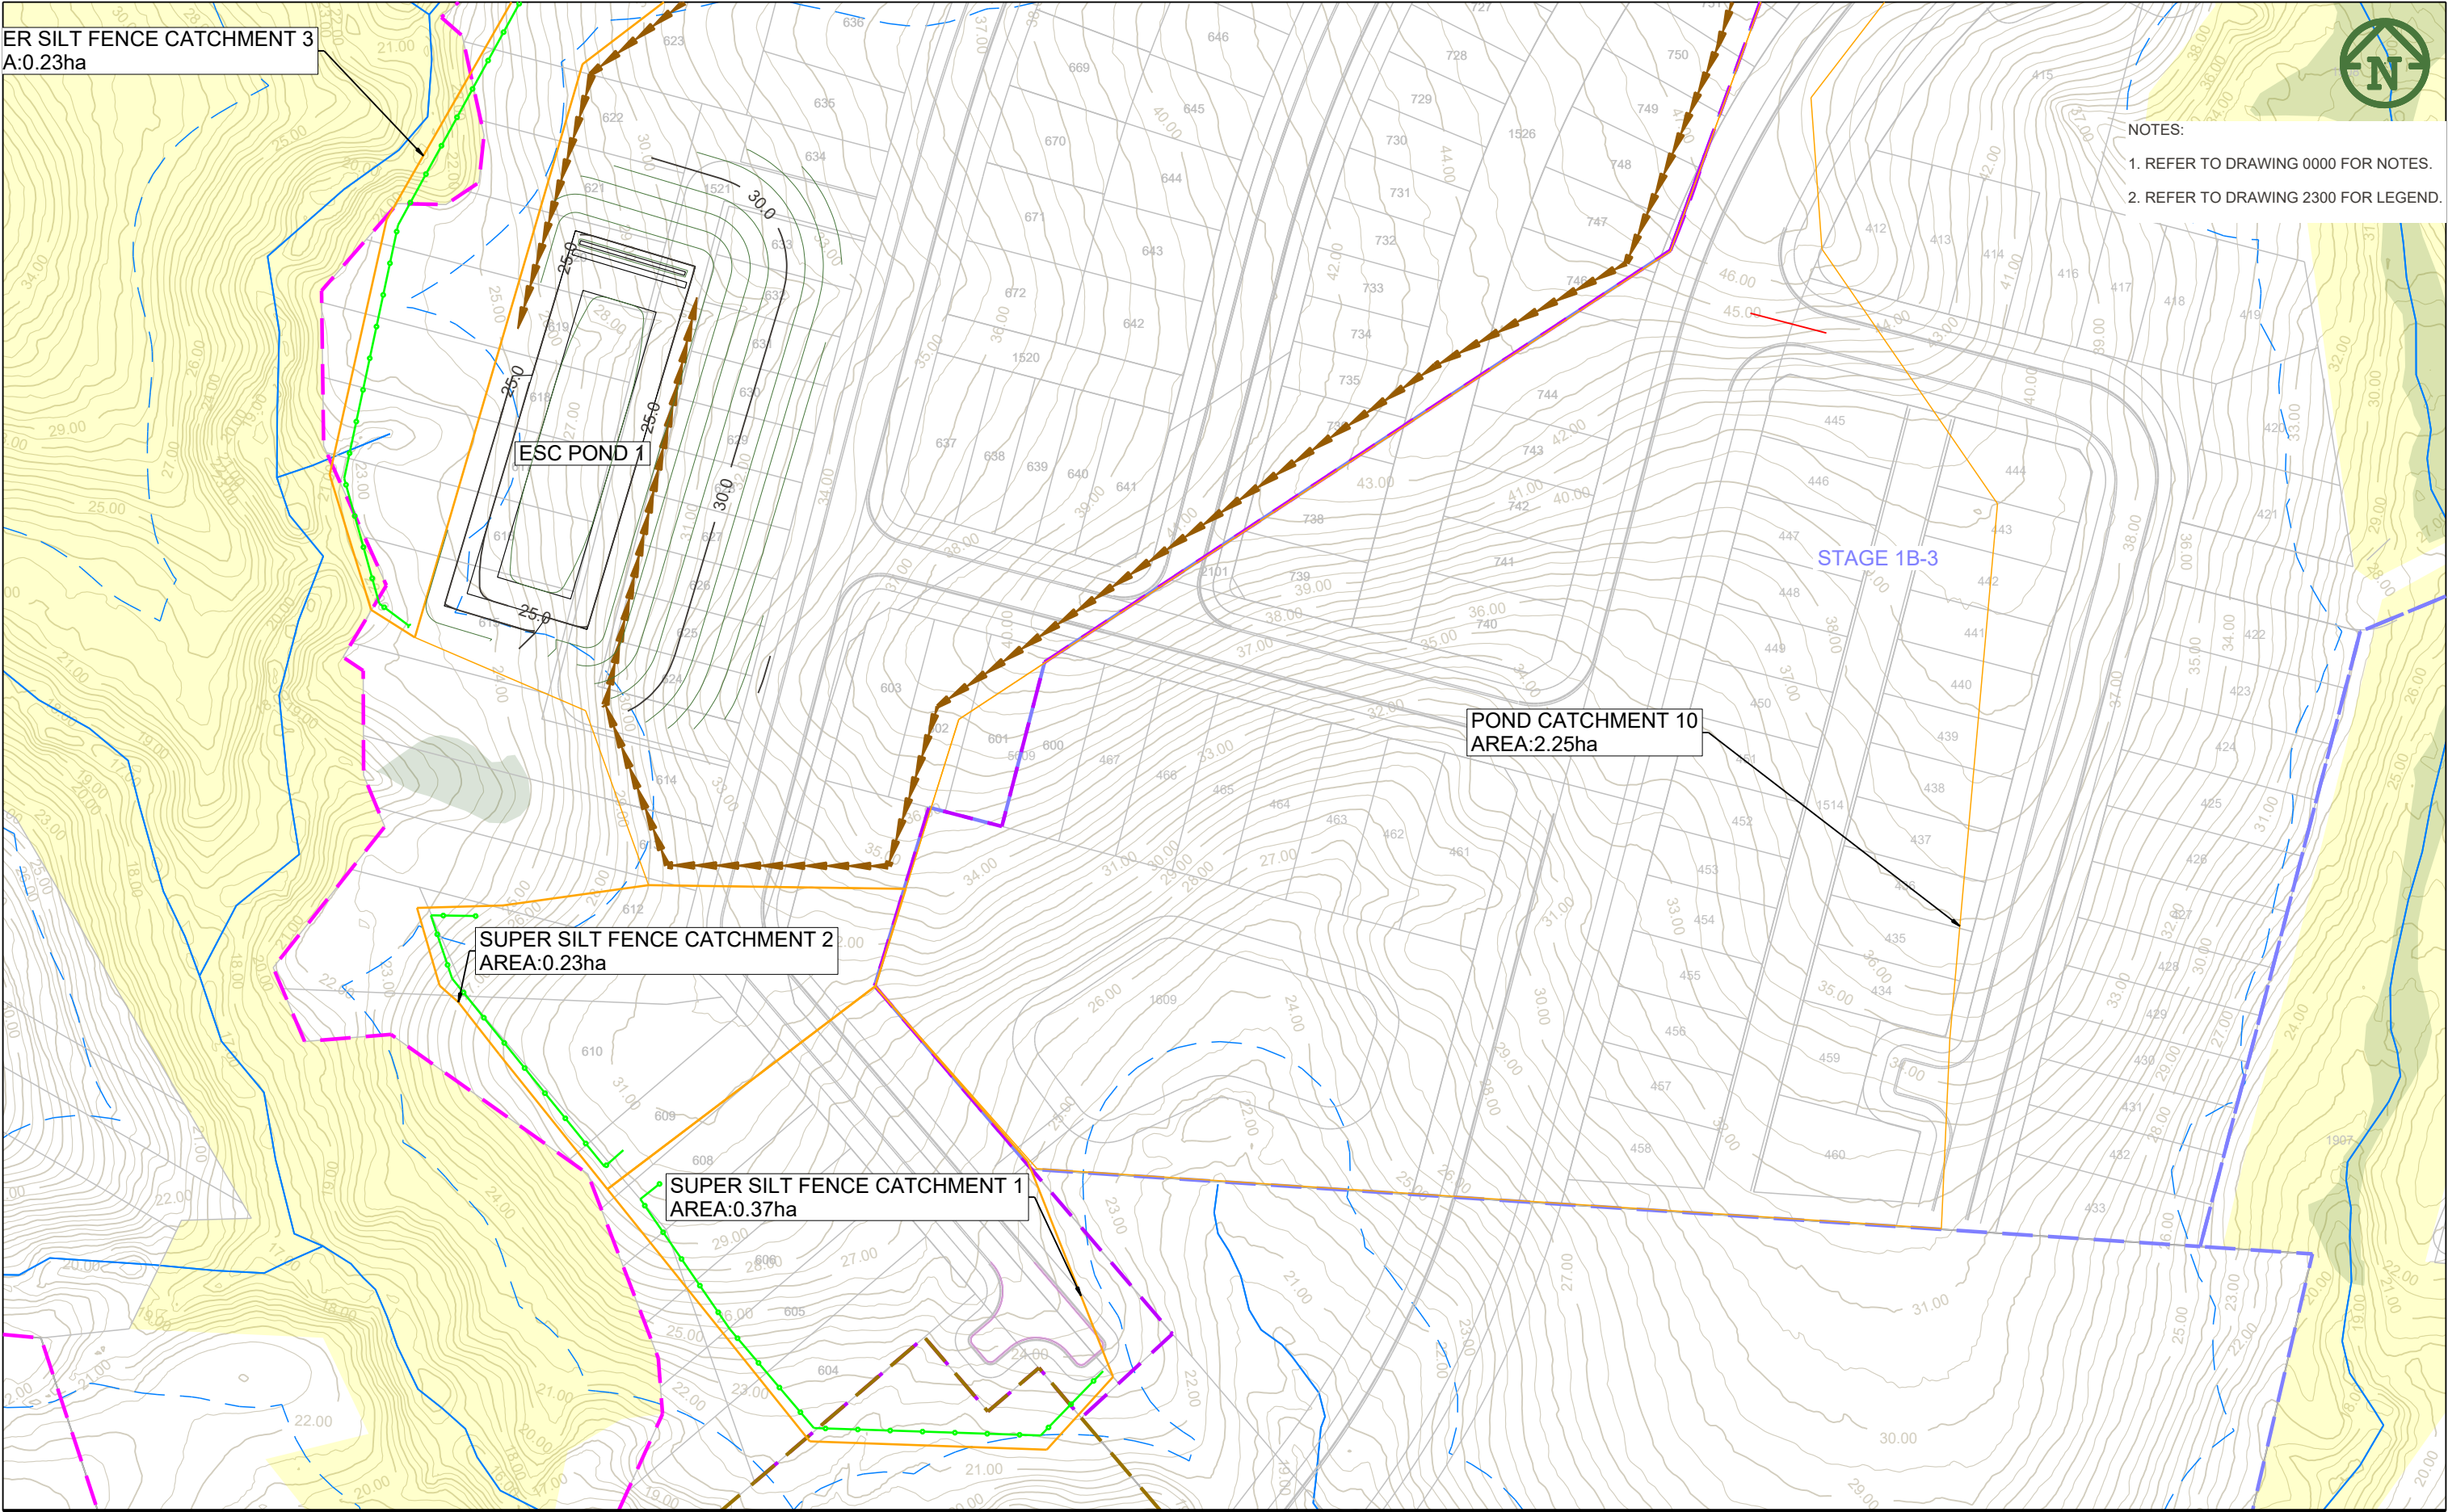

NOTES:
1. REFER TO DRAWING 0000 FOR NOTES.
2. REFER TO DRAWING 2300 FOR LEGEND.

CLIENT: VINEWAY LIMITED					PROJECT: DELMORE STAGE 2A1, 2A2, 2B1, & 2D 130 & 132 UPPER OREWA ROAD OREWA					TITLE: EARTHWORKS EROSION & SEDIMENT CONTROL SHEET 1 OF 5					PURPOSE OF ISSUE: RESOURCE CONSENT				
E FOR CONSENT NC JK 11/02/2024										SCALE:					DO NOT SCALE				
D FOR CONSENT NC JK 4/02/2025										DRAWING NO:					REV:				
C FOR CONSENT NC JK 31/01/2025										3725-2AB-2301					E				
B UPDATED CONTOURS TDW JK 16/01/2025																			
A FIRST ISSUE																			
REV DESCRIPTION					DRN BY CHK BY APP BY DATE														
PLOT DATE Wed Jul 2 12:09:24 2025					WWW.MCKENZIEANDCO.CO.NZ					THIS DRAWING IS SOLELY FOR USE BY THE CLIENT ON THIS PROJECT ONLY. NO LIABILITY IS ACCEPTED IN ITS USE BY ANY OTHER ENTITY OR FOR ANY OTHER PURPOSE					c:\2\ds\data\1\MCKFS01\3725-2 Delmore Stage 2_2501\06000. Engineering Design\6400. 12d\Stage 2AB Plotting 12dmodel Stage 2AB Plotting				



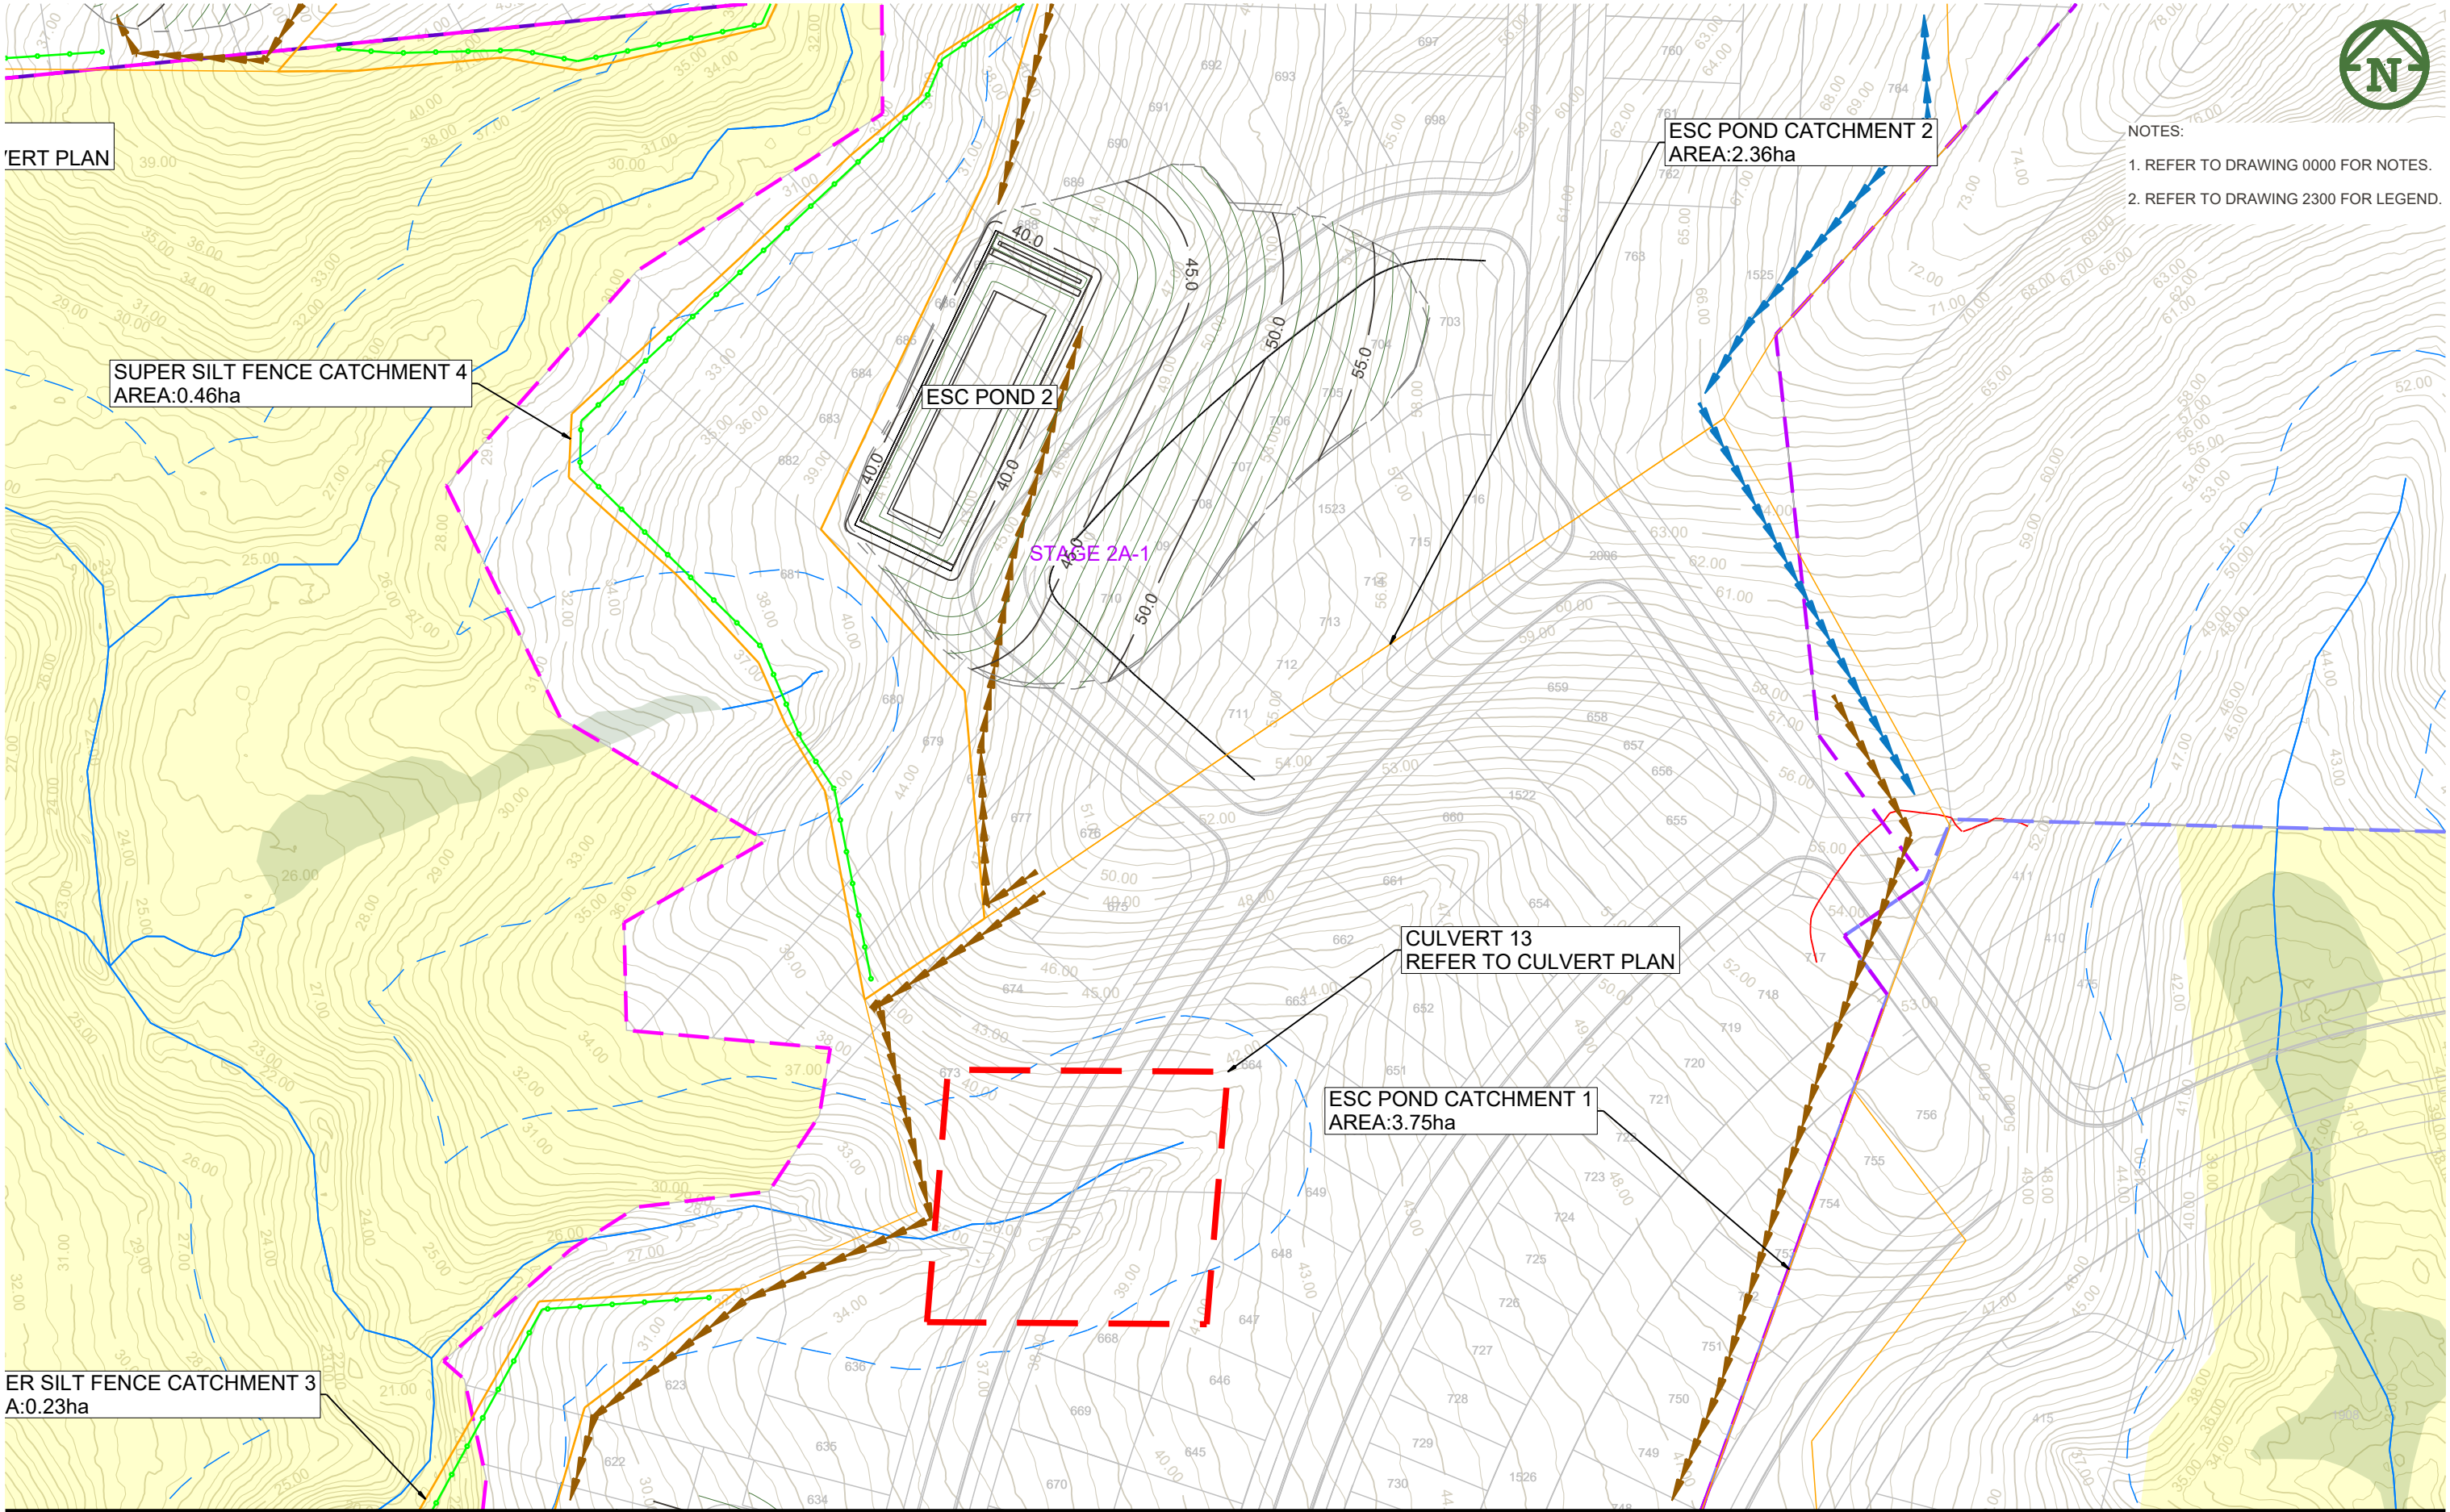

NOTES:
1. REFER TO DRAWING 0000 FOR NOTES.
2. REFER TO DRAWING 2300 FOR LEGEND.

E	FOR CONSENT	NC	JK	11/02/2024
D	FOR CONSENT	NC	JK	4/02/2025
C	FOR CONSENT	NC	JK	31/01/2025
B	UPDATED CONTOURS	TDW	JK	16/01/2025
A	FIRST ISSUE			



VINEWAY LIMITED

DELMORE
STAGE 2A1, 2A2, 2B1, & 2D
130 & 132 UPPER OREWA ROAD
OREWA


EARTHWORKS
EROSION & SEDIMENT CONTROL
SHEET 2 OF 5

PURPOSE OF ISSUE:
RESOURCE CONSENT
SCALE:
1:1000 @ A3
DO NOT SCALE
DRAWING NO:
3725-2AB-2302
REV:
E

NOTES:


1. REFER TO DRAWING 0000 FOR NOTES.

2. REFER TO DRAWING 2300 FOR LEGEND.

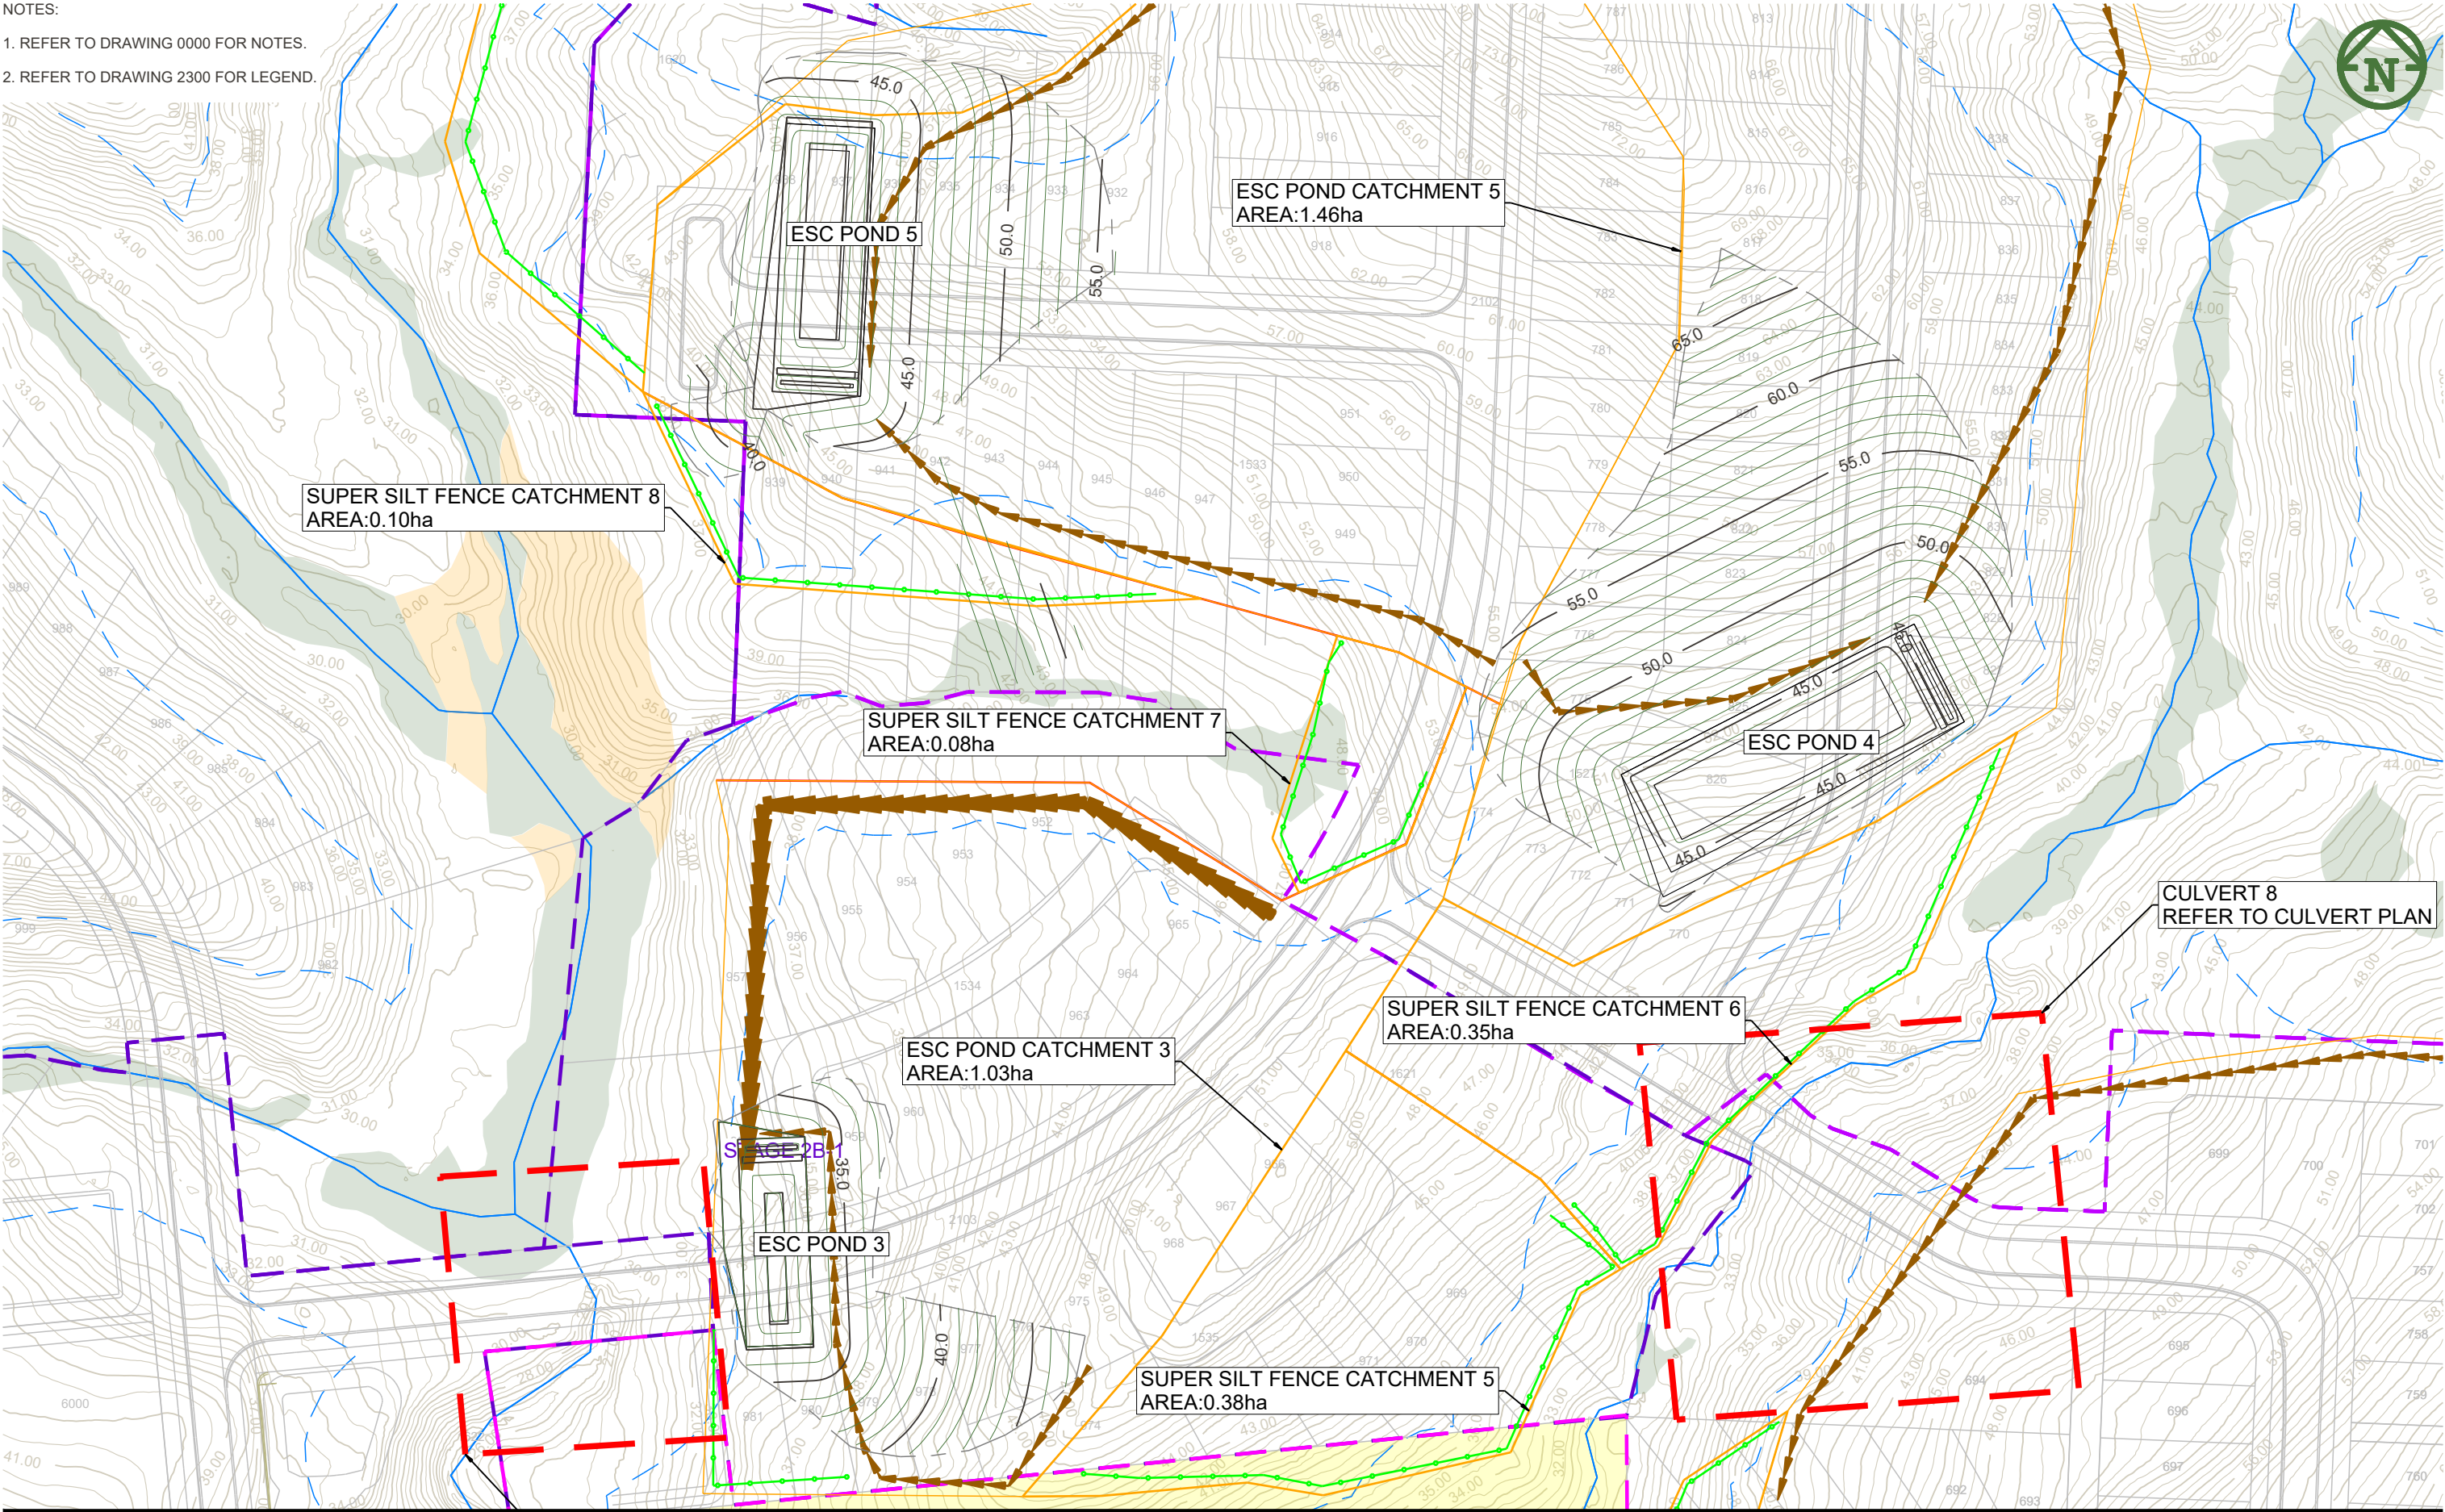


E FOR CONSENT				NC JK 11/02/2024				VINEWAY LIMITED				DELMORE				EARTHWORKS				RESOURCE CONSENT			
D FOR CONSENT				NC JK 4/02/2025								STAGE 2A1, 2A2, 2B1, & 2D				EROSION & SEDIMENT CONTROL				SCALE:			
C FOR CONSENT				NC JK 31/01/2025								130 & 132 UPPER OREWA ROAD				SHEET 3 OF 5				1:1000 @ A3			
B UPDATED CONTOURS				TDW JK 16/01/2025								OREWA								DO NOT SCALE			
A FIRST ISSUE																				DRAWING NO:			
REV DESCRIPTION				DRN BY CHK BY APP BY DATE																3725-2AB-2303			
PLOT DATE Wed Jul 2 12:09:48 2025				THIS DRAWING IS SOLELY FOR USE BY THE CLIENT ON THIS PROJECT ONLY. NO LIABILITY IS ACCEPTED IN ITS USE BY ANY OTHER ENTITY OR FOR ANY OTHER PURPOSE																REV:			
																				E			



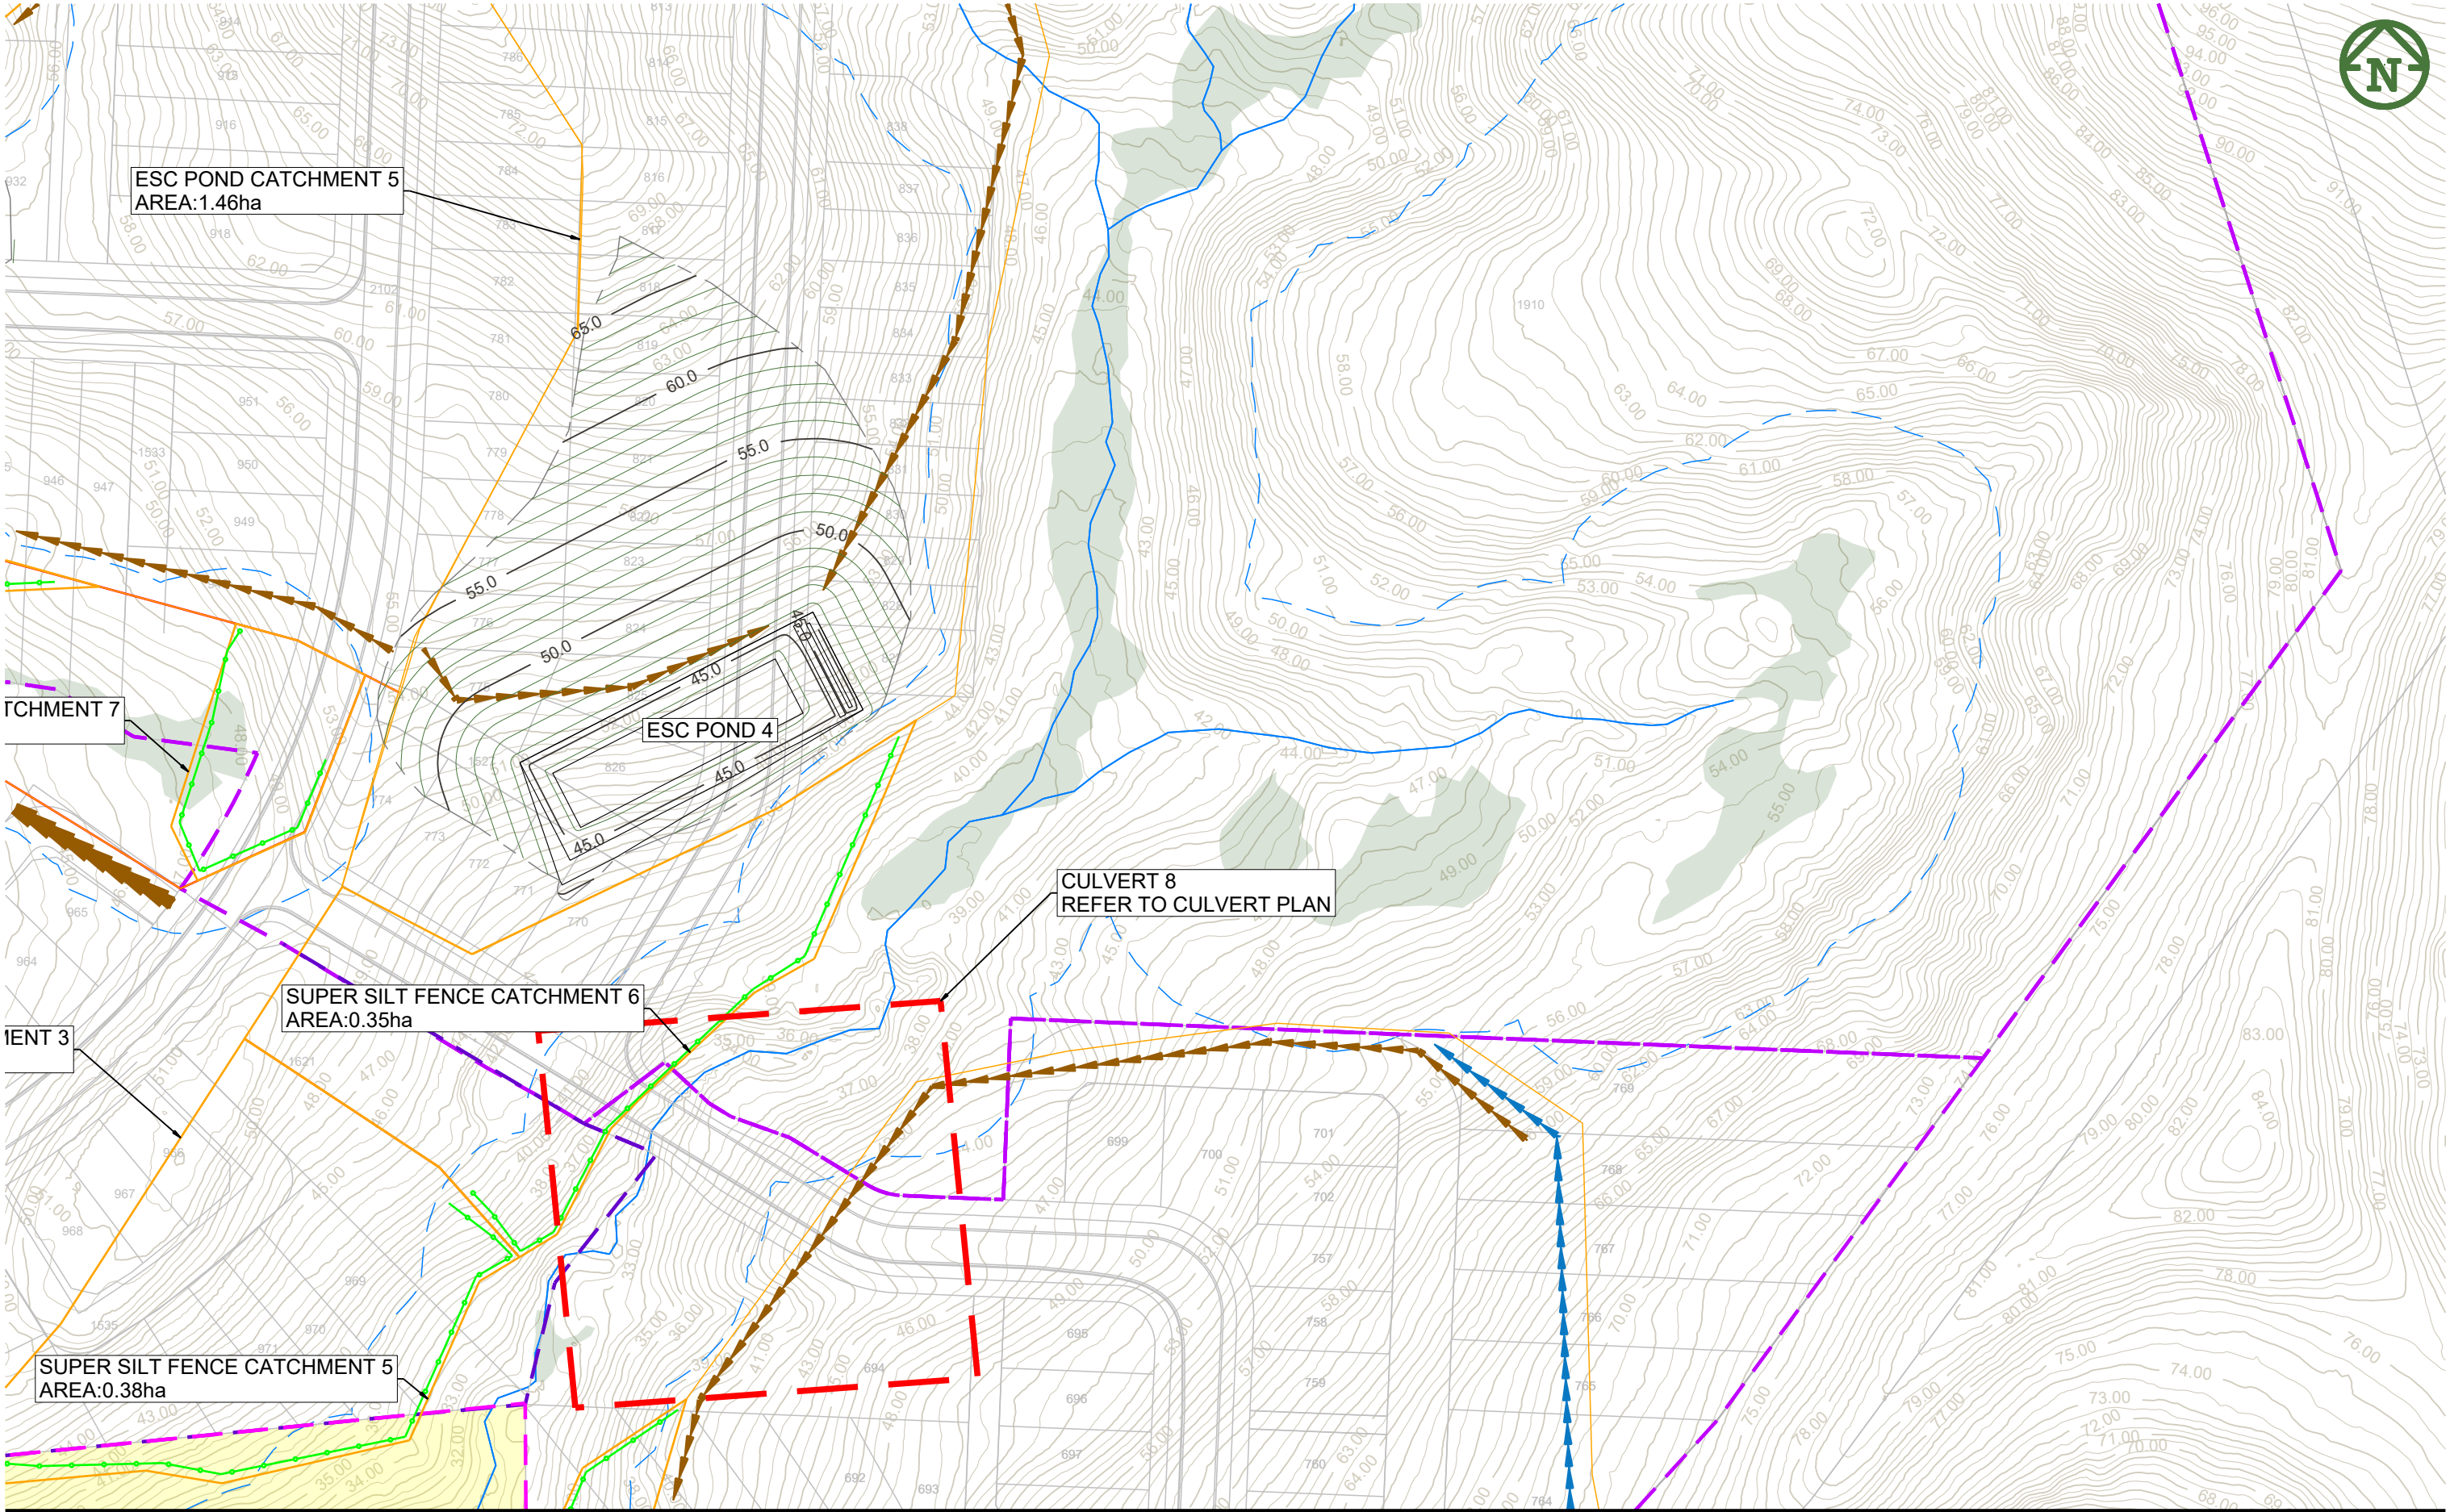

CLIENT: VINEWAY LIMITED				PROJECT: DELMORE				TITLE: EARTHWORKS				PURPOSE OF ISSUE: RESOURCE CONSENT			
STAGE 2A1, 2A2, 2B1, & 2D				EROSION & SEDIMENT CONTROL				SHEET 4 OF 5				SCALE: 1:1000 @ A3			
OREWA								DO NOT SCALE				DRAWING NO: 3725-2AB-2304			
								REV: E							
E FOR CONSENT				NC JK 11/02/2024											
D FOR CONSENT				NC JK 4/02/2025											
C FOR CONSENT				NC JK 31/01/2025											
B UPDATED CONTOURS				TDW JK 16/01/2025											
A FIRST ISSUE															
REV DESCRIPTION				DRN BY CHK BY APP BY DATE											
PLOT DATE Wed Jul 2 12:09:56 2025				WWW.MCKENZIEANDCO.CO.NZ				THIS DRAWING IS SOLELY FOR USE BY THE CLIENT ON THIS PROJECT ONLY. NO LIABILITY IS ACCEPTED IN ITS USE BY ANY OTHER ENTITY OR FOR ANY OTHER PURPOSE				c:\12d5\data\MCKFS01\3725-2 Delmore Stage 2_5201\06000_Engineering Design\6400_12d\Stage 2AB Plotting\12dmodel Stage 2AB Plotting			

NOTES:
1. REFER TO DRAWING 0000 FOR NOTES.
2. REFER TO DRAWING 2300 FOR LEGEND.

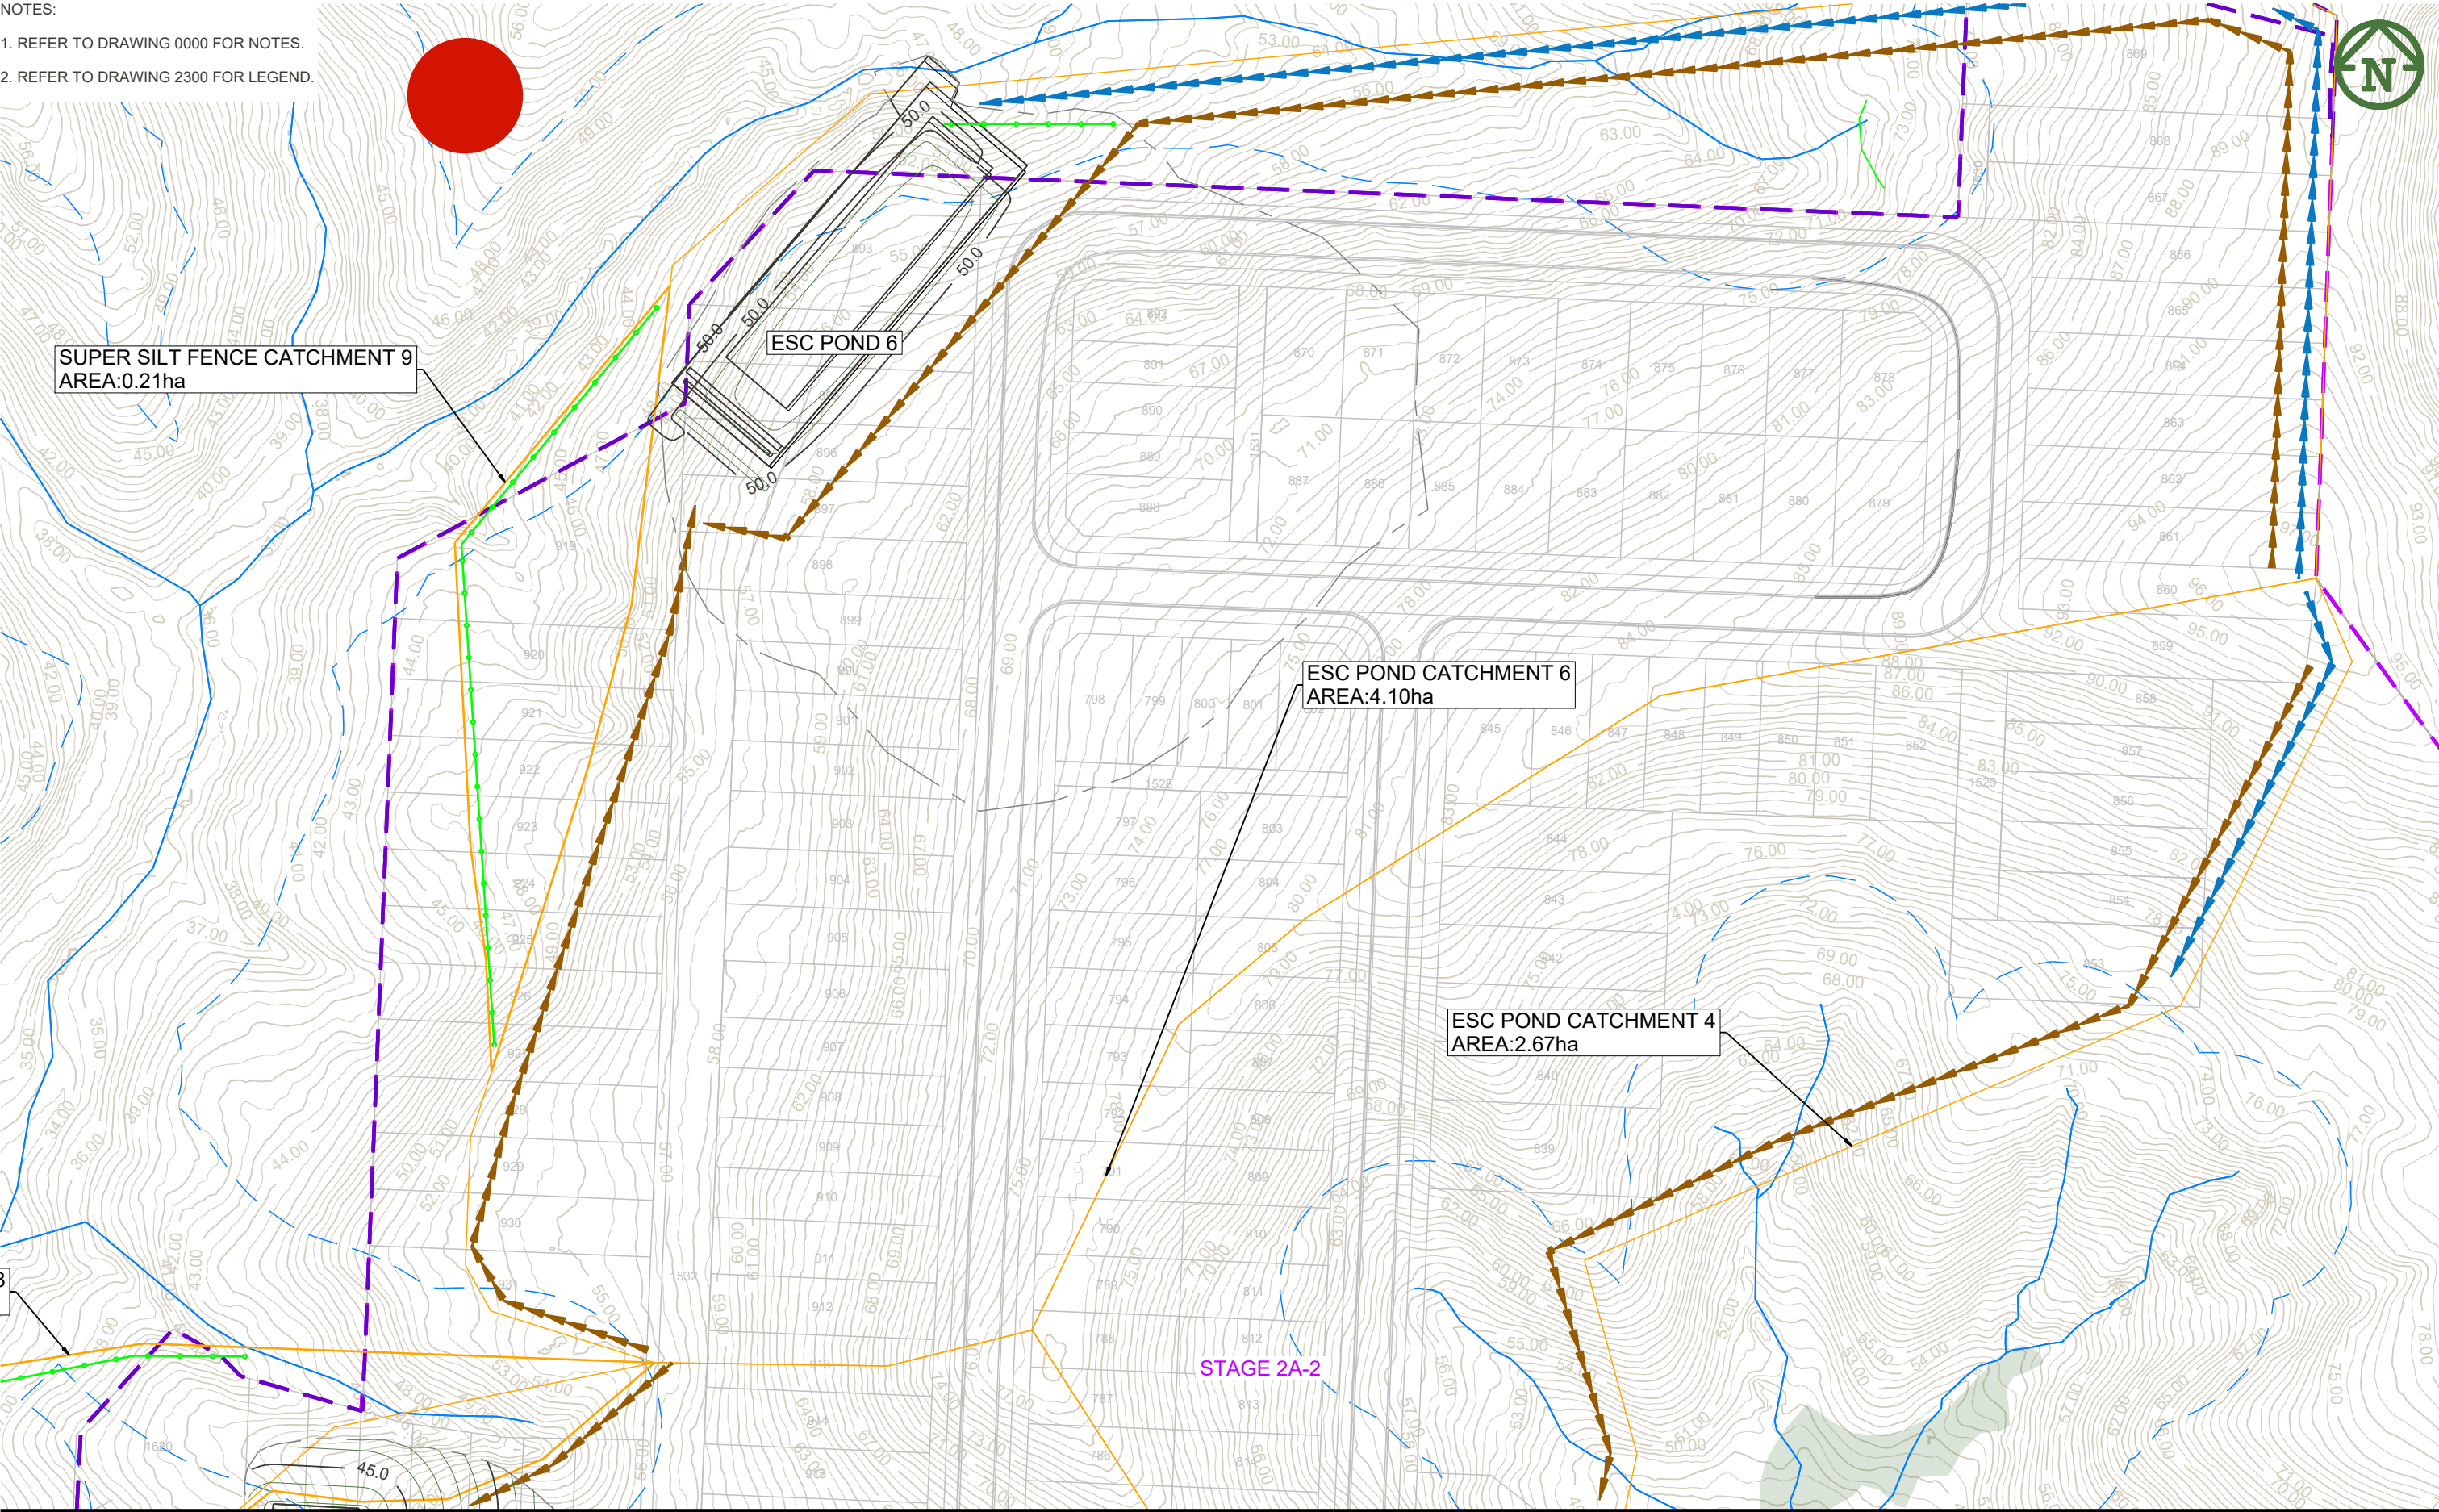

CLIENT: VINEWAY LIMITED				PROJECT: DELMORE STAGE 2A1, 2A2, 2B1, & 2D 130 & 132 UPPER OREWA ROAD OREWA				TITLE: EARTHWORKS EROSION & SEDIMENT CONTROL SHEET 5 OF 5				PURPOSE OF ISSUE: RESOURCE CONSENT			
E FOR CONSENT				NC JK 11/02/2024				SCALE: 1:1000 @ A3				DO NOT SCALE			
D FOR CONSENT				NC JK 4/02/2025				DRAWING NO: 3725-2AB-2305				REV: E			
NC FOR CONSENT				NC JK 31/01/2025											
B UPDATED CONTOURS				TDW JK 16/01/2025											
A FIRST ISSUE															
REV DESCRIPTION				DRN BY CHK BY APP BY DATE											
PLOT DATE Wed Jul 2 12:10:03 2025				THIS DRAWING IS SOLELY FOR USE BY THE CLIENT ON THIS PROJECT ONLY. NO LIABILITY IS ACCEPTED IN ITS USE BY ANY OTHER ENTITY OR FOR ANY OTHER PURPOSE											

