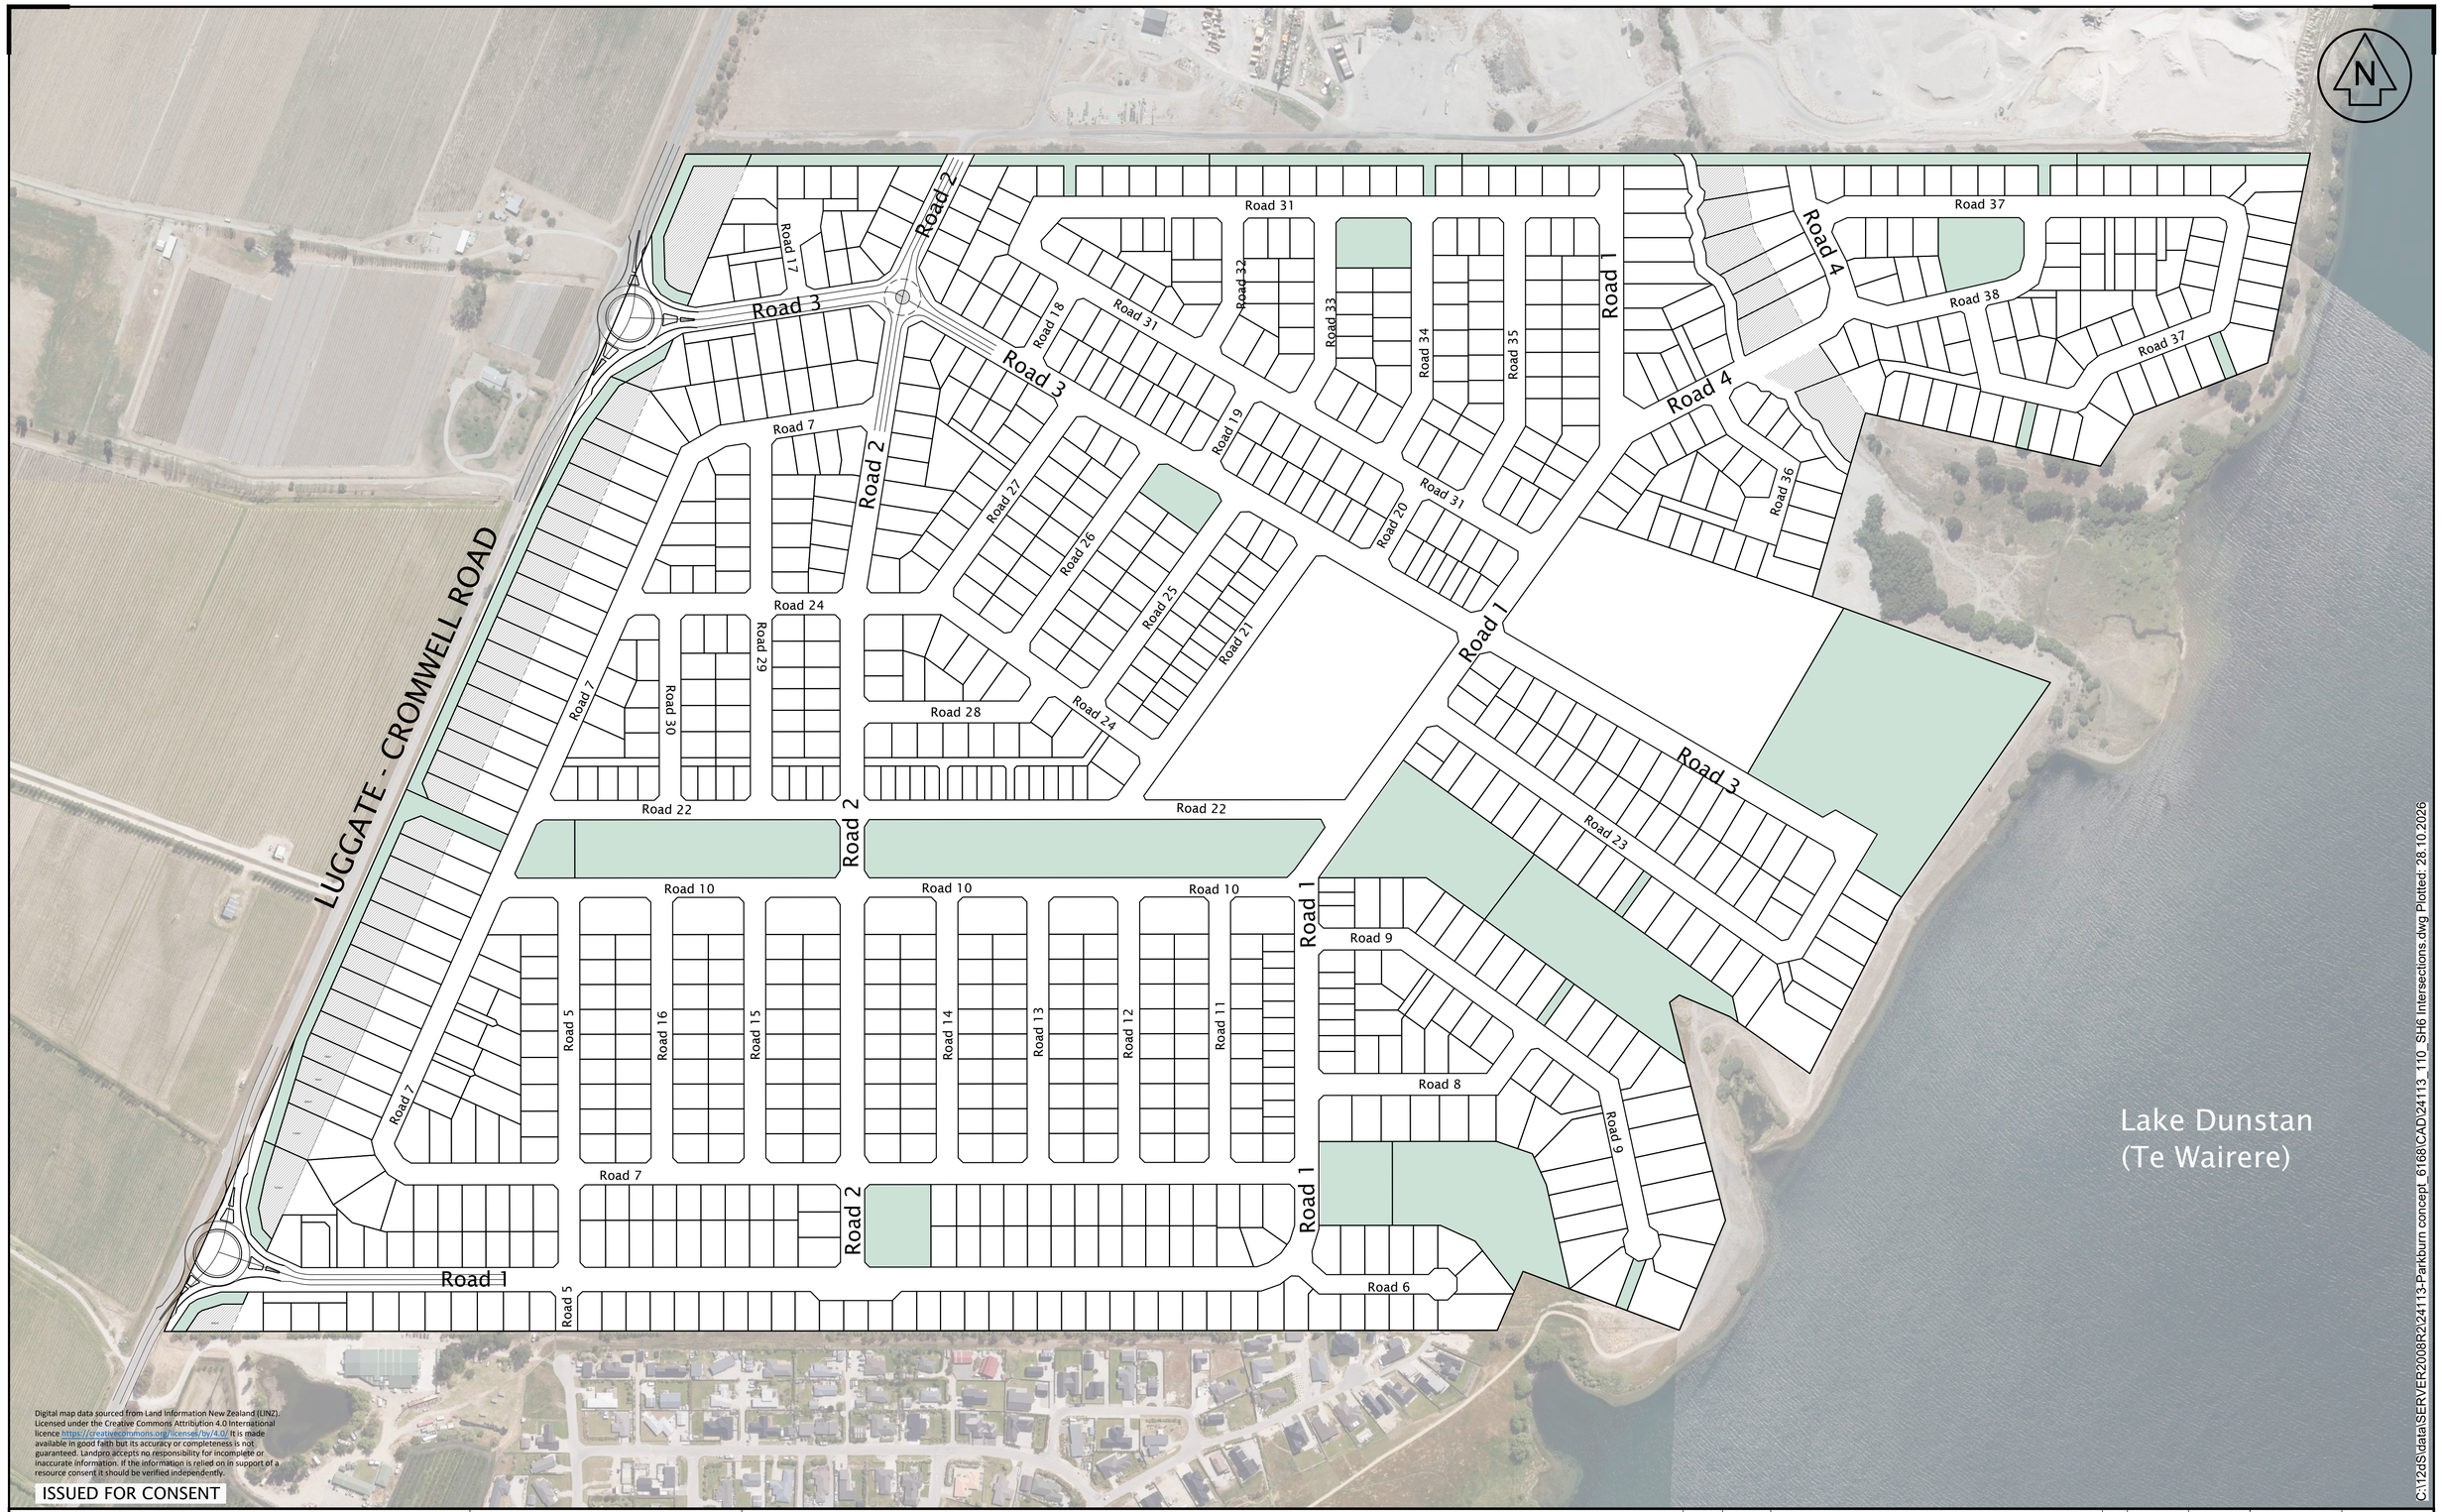


Digital map data sourced from Land Information New Zealand (LINZ). Licensed under the Creative Commons Attribution 4.0 International licence https://creativecommons.org/licenses/by/4.0/ It is made available in good faith but its accuracy or completeness is not guaranteed. Landpro accepts no responsibility for incomplete or inaccurate information. If the information is relied on in support of a resource consent it should be verified independently.

ISSUED FOR CONSENT

C:\12dSdata\SERVER2008R2\24113-Parkburn concept_6168\CAD\24113_110_SH6 Intersections.dwg Plotted: 28.10.2026

LANDPRO

OFFICES IN CROMWELL, WANAKA AND NEW PLYMOUTH - www.landpro.co.nz

Client

FH LAND DEVELOPMENT LTD


NOTES
- All dimensions shown are in metres unless otherwise shown
- Copyright on this drawing is reserved
- Check any electronic data against the hardcopy plan to ensure it is the latest version
-If this plan is being used as part of sale and purchase agreement then it is done so on the basis that it is preliminary only, final dimensions and areas may vary on final survey

INTERSECTION CONCEPT - OVERVIEW - SHEET 1 OF 3
PARKBURN QUARRY DEVELOPMENT
922 LUGGATE - CROMWELL ROAD

Rev.	Date	Revision Details	By
A	18.09.26	Road Widths updated	SLM
B	23.10.26	Layout updated	SLM

Designed	Date	Job No.	Drawing No.
TJ	02.26	24113	110_01
Drawn	Date	Scale	
SLM	12.06.26	1:5000@ A3	
Checked	Date	Datum & Level	Rev.
NKA	12.06.26	LP 2000	B

SUBJECT TO RESOURCE CONSENT

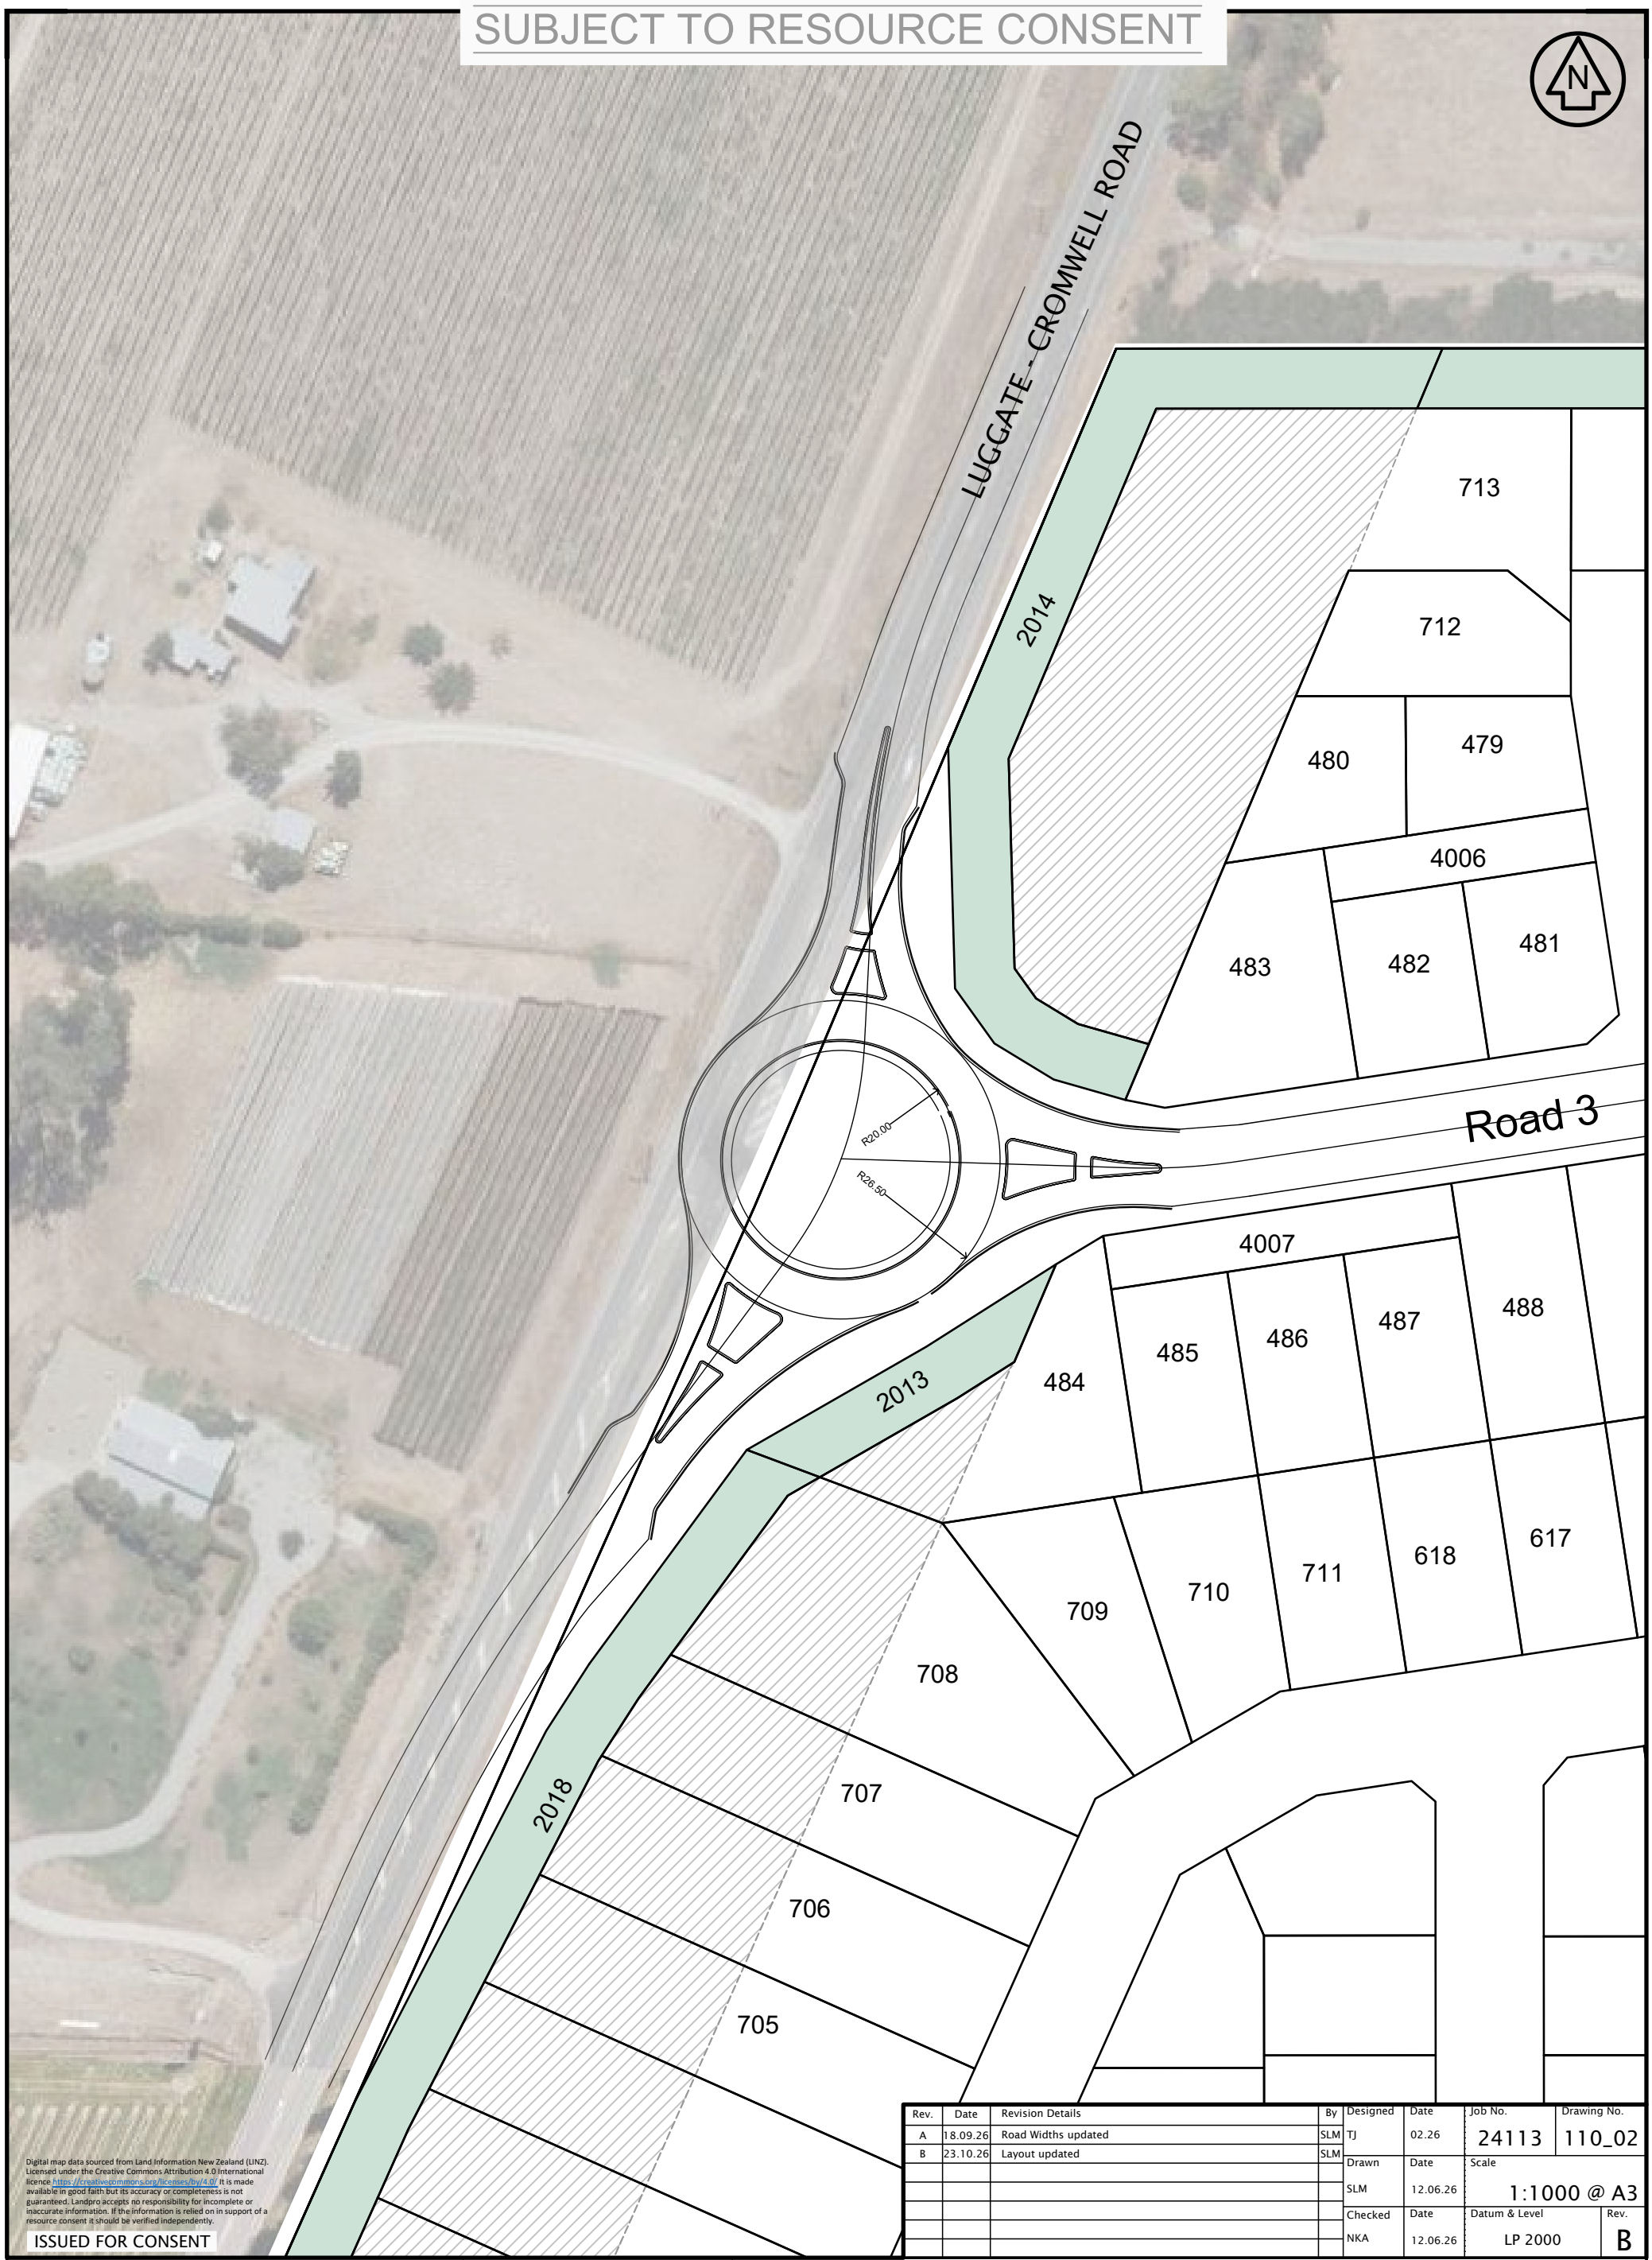

Digital map data sourced from Land Information New Zealand (LINZ). Licensed under the Creative Commons Attribution 4.0 International licence https://creativecommons.org/licenses/by/4.0/ It is made available in good faith but its accuracy or completeness is not guaranteed. Landpro accepts no responsibility for incomplete or inaccurate information. If the information is relied on in support of a resource consent it should be verified independently.

ISSUED FOR CONSENT

Rev.	Date	Revision Details	By
A	18.09.26	Road Widths updated	SLM
B	23.10.26	Layout updated	SLM

Designed: TJ	Date: 02.26	Job No.: 24113	Drawing No.: 110_02
Drawn: SLM	Date: 12.06.26	Scale: 1:1000 @ A3	
Checked: NKA	Date: 12.06.26	Datum & Level: LP 2000	Rev.: B

LANDPRO.

OFFICES IN CROMWELL, WANAKA AND NEW PLYMOUTH - www.landpro.co.nz

Client: FH LAND DEVELOPMENT LTD

NOTES
- All dimensions shown are in metres unless otherwise shown
- Copyright on this drawing is reserved
- Check any electronic data against the hardcopy plan to ensure it is the latest version
-If this plan is being used as part of sale and purchase agreement then it is done so on the basis that it is preliminary only, final dimensions and areas may vary on final survey

NORTHERN INTERSECTION CONCEPT - SHEET 2 OF 3
PARKBURN QUARRY DEVELOPMENT
922 LUGGATE - CROMWELL ROAD

C:\12dSVdata\SERVER2008R2\24113-Parkburn concept_6168\CAD\24113_110_SH6 Intersections.dwg Plotted: 28.10.2026

SUBJECT TO RESOURCE CONSENT



Digital map data sourced from Land Information New Zealand (LINZ). Licensed under the Creative Commons Attribution 4.0 International licence https://creativecommons.org/licenses/by/4.0/ It is made available in good faith but its accuracy or completeness is not guaranteed. Landpro accepts no responsibility for incomplete or inaccurate information. If the information is relied on in support of a resource consent it should be verified independently.

ISSUED FOR CONSENT

Rev.	Date	Revision Details	By
A	18.09.26	Road Widths updated	SLM
B	23.10.26	Layout updated	SLM

Designed	Date	Job No.	Drawing No.
TJ	02.26	24113	110_03
Drawn	Date	Scale	
SLM	12.06.26	1:1000 @ A3	
Checked	Date	Datum & Level	Rev.
NKA	12.06.26	LP 2000	B

LANDPRO.

OFFICES IN CROMWELL, WANAKA AND NEW PLYMOUTH - www.landpro.co.nz

Client

FH LAND DEVELOPMENT LTD

NOTES
- All dimensions shown are in metres unless otherwise shown
- Copyright on this drawing is reserved
- Check any electronic data against the hardcopy plan to ensure it is the latest version
-If this plan is being used as part of sale and purchase agreement then it is done so on the basis that it is preliminary only, final dimensions and areas may vary on final survey

SOUTHERN INTERSECTION CONCEPT- SHEET 3 OF 3
PARKBURN QUARRY DEVELOPMENT
922 LUGGATE - CROMWELL ROAD

C:\12dSlata\SERVER2008R2\24113-Parkburn concept_6168\CAD\24113_110_SH6 Intersections.dwg Plotted: 28.10.2026