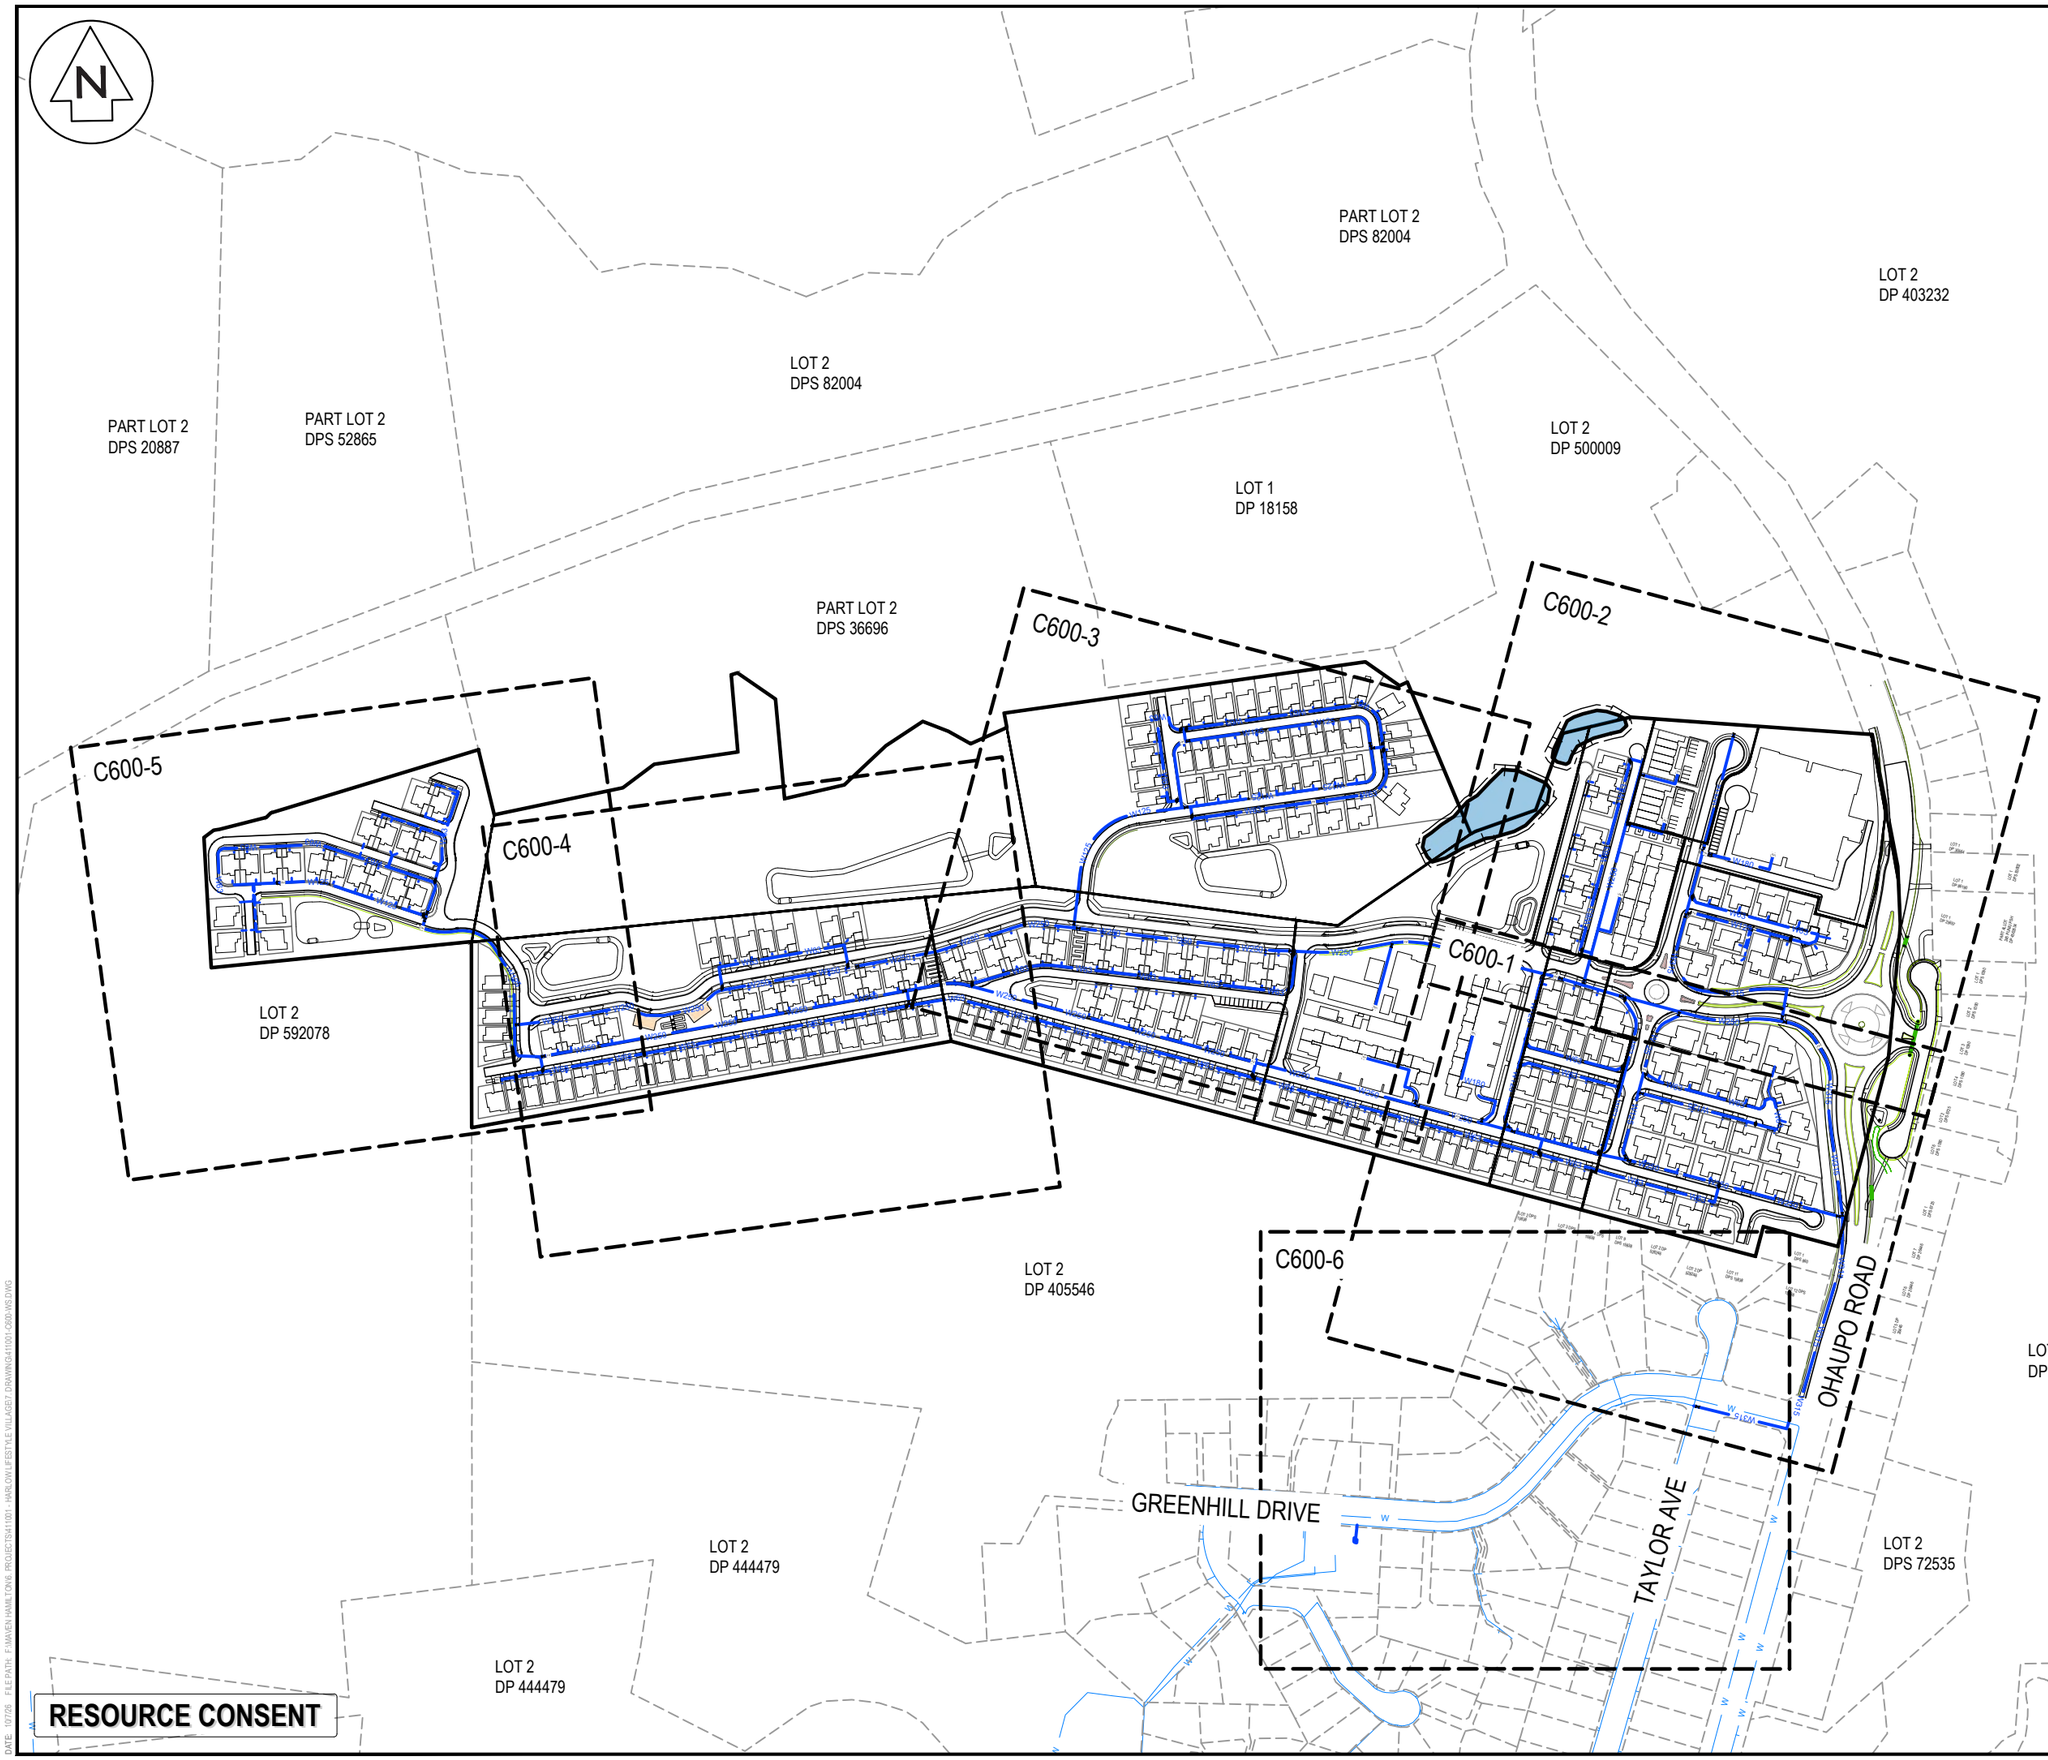


RESOURCE CONSENT

NOTES

1. ALL WORKS TO BE IN ACCORDANCE WITH WAIKATO REGIONAL INFRASTRUCTURE TECHNICAL SPECIFICATIONS.
2. CO-ORDINATES IN TERMS OF NZ GEODETIC DATUM MT EDEN 2000. LEVELS IN TERMS OF THE NEW ZEALAND VERTICAL DATUM 2016.
3. IT IS THE CONTRACTORS RESPONSIBILITY TO LOCATE ANY UNDERGROUND SERVICES PRIOR TO THE COMMENCEMENT OF WORKS.
4. MINIMUM COVER SHALL BE:
   - ROADS AND FRONT1M OF BERM: 900MM
   - BERMS 600MM
   - SERVICE CONNECTIONS: 450MM
5. WATERMAINS LAID ACROSS ROADS SHALL BE BACKFILLED WITH HARDFILL COMPACTED IN 200MM LAYERS ABOVE THE EMBEDMENT MATERIAL.
6. ALL UPVC PIPE SHALL BE PN12 MINIMUM PRESSURE RATED WITH SPIGNOT AND SOCKET RUBBER RING JOINTS.
7. ALL PE PIPE SHALL BE PN12.5 MINIMUM PRESSURE RATED WITH BUTT-WELDED. WELD BEADS SHALL BE REMOVED TO PROVIDE A SMOOTH BORE.
8. ALL NON-METALIC PIPES ARE TO HAVE TRACER WIRE FITTED TO COUNCIL STANDARDS.
9. PIPES SHALL BE BEDDED AND SURROUNDED TO 150MM ABOVE THE PIPE SOFFIT WITH SAND OR AP20.
10. METAL DETECTOR TAPE PRINTED WITH "WATER PIPE BELOW" SHALL BE LAID 150MM ABOVE ALL WATERMAINS.
11. A YELLOW ISOSCELES TRIANGLE WITH CATS EYE POINTING TO FH SHALL BE PAINTED IN THE CENTRE OF ALL SEALED ROADS.
12. ALL VALVES TO BE MARKED WITH SAWCUT KERB AND BLUE PAINT.
13. ALL FLANGE JOINTS TO BE PROTECTED WITH DENSO TAPE OR SIMILAR APPROVED BY THE ENGINEER.

LEGEND

- EX BDY
- PROP BDY
- W — W — EX WATERMAIN
- W63 — Ø63mm OD RIDERMAIN
- W125 — Ø125mm OD WATERMAIN
- W180 — Ø180mm OD WATERMAIN
- W225 — Ø225mm OD WATERMAIN
- PR WATER PRIVATE
- FH EX/PROP HYDRANT
- WM EX/PROP METER
- EX / PROP SLUICE VALVE
- EX / PROP PEET VALVE
- PROP BOOSTER PUMP

Rev	Description	By	Date
A	RESOURCE CONSENT	SM	10/2026

	By	Date
Survey	MAVEN	
Design	SM	10/2026
Drawn	JPK	10/2026
Checked	DJM	10/2026

Maven Waikato
07 242 0601
info@maven.co.nz
www.maven.co.nz
19 Kaimiro Street, Pukete
Hamilton 3200
New Zealand

Project

HARLOW LIFESTYLE VILLAGE FOR HARRLOW LIFESTYLE LTD

Title

PROPOSED WATERSUPPLY OVERVIEW PLAN

Project no.	411001
Scale	1:4000 @ A3
Cad file	411001-C600-WS.DWG
Drawing no.	C600 Rev A

DATE 10/26 FILEPATH P:\MAVEN HAMILTON\6 PROJECTS\411001 - HARLOW LIFESTYLE VILLAGE\7 DRAWING\411001-C600-WS.DWG

COLLECTOR ROAD 01

LARGE APARTMENT C

LOCAL ROAD 07

LOCAL ROAD 05

LOCAL ROAD 03

LOCAL ROAD 02

LOCAL ROAD 17

SH3/OHAUPO ROAD

OHAUPO ROAD

INNES PLACE

GREENHILL DRIVE

LOT 1
DPS 860

LOT 2
DP 405546

LOT 2 DPS
15838

LOT 3 DPS
15838

LOT 4 DPS
15838

LOT 9
DPS 15838


LOT 2 DP
528246

LOT 2 DP
528246

LOT 11
DPS 15838

LOT 12 DPS
15838

UPGRADE EXISTING CONNECTION
150mm AC WATER MAIN TO 315mm PE
REFER CONNECTION DETAIL 1

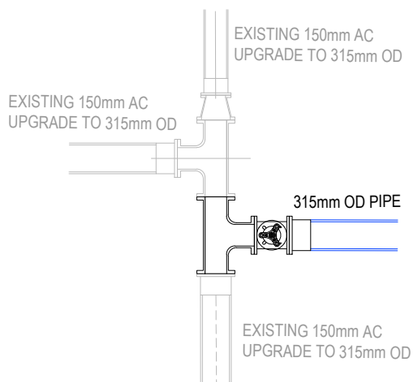

CONNECTION DETAIL 1
NTS

RESOURCE CONSENT

NOTES

1. ALL WORKS TO BE IN ACCORDANCE WITH WAIKATO REGIONAL INFRASTRUCTURE TECHNICAL SPECIFICATIONS.
2. CO-ORDINATES IN TERMS OF NZ GEODETIC DATUM MT EDEN 2000. LEVELS IN TERMS OF THE NEW ZEALAND VERTICAL DATUM 2016.
3. IT IS THE CONTRACTORS RESPONSIBILITY TO LOCATE ANY UNDERGROUND SERVICES PRIOR TO THE COMMENCEMENT OF WORKS.
4. MINIMUM COVER SHALL BE:
   - ROADS AND FRONT1M OF BERM: 900MM
   - BERMS 600MM
   - SERVICE CONNECTIONS: 450MM
5. WATERMAINS LAID ACROSS ROADS SHALL BE BACKFILLED WITH HARDFILL COMPACTED IN 200MM LAYERS ABOVE THE EMBEDMENT MATERIAL.
6. ALL UPVC PIPE SHALL BE PN12 MINIMUM PRESSURE RATED WITH SPIGNOT AND SOCKET RUBBER RING JOINTS.
7. ALL PE PIPE SHALL BE PN12.5 MINIMUM PRESSURE RATED WITH BUTT-WELDED. WELD BEADS SHALL BE REMOVED TO PROVIDE A SMOOTH BORE.
8. ALL NON-METALIC PIPES ARE TO HAVE TRACER WIRE FITTED TO COUNCIL STANDARDS.
9. PIPES SHALL BE BEDDED AND SURROUNDED TO 150MM ABOVE THE PIPE SOFFIT WITH SAND OR AP20.
10. METAL DETECTOR TAPE PRINTED WITH 'WATER PIPE BELOW' SHALL BE LAID 150MM ABOVE ALL WATERMAINS.
11. A YELLOW ISOSCELES TRIANGLE WITH CATS EYE POINTING TO FH SHALL BE PAINTED IN THE CENTRE OF ALL SEALED ROADS.
12. ALL VALVES TO BE MARKED WITH SAWCUT KERB AND BLUE PAINT.
13. ALL FLANGE JOINTS TO BE PROTECTED WITH DENSO TAPE OR SIMILAR APPROVED BY THE ENGINEER.

LEGEND

- EX BDY
- PROP BDY
- EX WATERMAIN
- W63 Ø63mm OD RIDERMAIN
- W125 Ø125mm OD WATERMAIN
- W180 Ø180mm OD WATERMAIN
- W225 Ø225mm OD WATERMAIN
- PR WATER PRIVATE
- FH EX/PROP HYDRANT
- WM EX/PROP METER
- EX / PROP SLUICE VALVE
- EX / PROP PEET VALVE
- PROP BOOSTER PUMP

Rev	Description	By	Date
A	RESOURCE CONSENT	SM	10/2026

	By	Date
Survey	MAVEN	
Design	SM	10/2026
Drawn	JPK	10/2026
Checked	DJM	10/2026

Maven Waikato
07 242 0601
info@maven.co.nz
www.maven.co.nz
19 Kaimiro Street, Pukete
Hamilton 3200
New Zealand

Project
HARLOW LIFESTYLE VILLAGE FOR HARRLOW LIFESTYLE LTD

Title
PROPOSED WATERSUPPLY PLAN

Project no.	411001		
Scale	1:1000 @ A3		
Cad file	411001-C600-WS.DWG		
Drawing no.	C600-1	Rev	A

DATE 10/26 FILE PATH F:\MAVEN HAMILTON\5. PROJECTS\411001 - HARLOW LIFESTYLE VILLAGE\7 DRAWING\411001-C600-WS.DWG

LOT 2
DP 500009

WATER SUPPLY CONNECTION POINT
FOR FUTURE DEVELOPMENT

SMALL APARTMENT A

SMALL APARTMENT B

BLOCK E
RL 71.55m

BLOCK D
RL 72.10m

CARE BUILDING BY OTHERS
FFL = 78.90m

LOT 1
DP 30644

LOT 1
DP 86190

LOT 1
DP 25657

C0511
RL 68.35m
C0111
RL 68.50m
C0112
C0211
C0212
C0311
RL 68.50m
C0312
C0411
RL 68.45m
C0412

LARGE APARTMENT A

PRIVATE ROW 08

LOCAL ROAD 08

LOCAL ROAD 03

LOCAL ROAD 04

A1 RL 76.15m
A2 RL 77.30m
A3 RL 78.80m
A4 RL 78.80m
A5 RL 80.50m
A6 RL 80.30m
A7 RL 79.70m
A8 RL 79.30m
A9 RL 77.80m
A10 RL 75.75m
A11 RL 74.75m
A12 RL 77.95m

BLOCK A

PROPOSED
STORMWATER
WETLAND A

COLLECTOR ROAD 01

LOCAL ROAD 07

D1 RL 70.90m
D2 RL 71.50m
D3 RL 72.45m
A40 RL 73.80m
A18 RL 73.85m
A17 RL 76.65m
A16 RL 77.60m
A15 RL 78.30m

RESOURCE CONSENT

NOTES
1. ALL WORKS TO BE IN ACCORDANCE WITH WAIKATO REGIONAL INFRASTRUCTURE TECHNICAL SPECIFICATIONS.
2. CO-ORDINATES IN TERMS OF NZ GEODETIC DATUM MT EDEN 2000. LEVELS IN TERMS OF THE NEW ZEALAND VERTICAL DATUM 2016.
3. IT IS THE CONTRACTORS RESPONSIBILITY TO LOCATE ANY UNDERGROUND SERVICES PRIOR TO THE COMMENCEMENT OF WORKS.
4. MINIMUM COVER SHALL BE:
   - ROADS AND FRONT1M OF BERM: 900MM
   - BERMS 600MM
   - SERVICE CONNECTIONS: 450MM
5. WATERMAINS LAID ACROSS ROADS SHALL BE BACKFILLED WITH HARDFILL COMPACTED IN 200MM LAYERS ABOVE THE EMBEDMENT MATERIAL.
6. ALL UPVC PIPE SHALL BE PN12 MINIMUM PRESSURE RATED WITH SPIGNOT AND SOCKET RUBBER RING JOINTS.
7. ALL PE PIPE SHALL BE PN12.5 MINIMUM PRESSURE RATED WITH BUTT-WELDED. WELD BEADS SHALL BE REMOVED TO PROVIDE A SMOOTH BORE.
8. ALL NON-METALIC PIPES ARE TO HAVE TRACER WIRE FITTED TO COUNCIL STANDARDS.
9. PIPES SHALL BE BEDDED AND SURROUNDED TO 150MM ABOVE THE PIPE SOFFIT WITH SAND OR AP20.
10. METAL DETECTOR TAPE PRINTED WITH "WATER PIPE BELOW" SHALL BE LAID 150MM ABOVE ALL WATERMAINS.
11. A YELLOW ISOSCELES TRIANGLE WITH CATS EYE POINTING TO FH SHALL BE PAINTED IN THE CENTRE OF ALL SEALED ROADS.
12. ALL VALVES TO BE MARKED WITH SAWCUT KERB AND BLUE PAINT.
13. ALL FLANGE JOINTS TO BE PROTECTED WITH DENSO TAPE OR SIMILAR APPROVED BY THE ENGINEER.

LEGEND
- EX BDY
- PROP BDY
- W — W — EX WATERMAIN
- W63 Ø63mm OD RIDERMAIN
- W125 Ø125mm OD WATERMAIN
- W180 Ø180mm OD WATERMAIN
- W225 Ø225mm OD WATERMAIN
- PR WATER PRIVATE
- FH EX/PROP HYDRANT
- WM EX/PROP METER
- EX / PROP SLUICE VALVE
- EX / PROP PEET VALVE
- PROP BOOSTER PUMP

Rev	Description	By	Date
A	RESOURCE CONSENT	SM	10/2026

	By	Date
Survey	MAVEN	
Design	SM	10/2026
Drawn	JPK	10/2026
Checked	DJM	10/2026

Maven Waikato
07 242 0601
info@maven.co.nz
www.maven.co.nz
19 Kaimiro Street, Pukete
Hamilton 3200
New Zealand

Project
HARLOW LIFESTYLE VILLAGE FOR HARRLOW LIFESTYLE LTD

Title
PROPOSED WATERSUPPLY PLAN

Project no.	411001		
Scale	1:1000 @ A3		
Cad file	411001-C600-WS.DWG		
Drawing no.	C600-2	Rev	A

DATE 10/26 FILEPATH: P:\MAVEN HAMILTON\6 PROJECTS\411001 - HARLOW LIFESTYLE VILLAGE\7 DRAWING\411001-C600-WS.DWG

LOT 1
DP 18158

PART LOT 2
DPS 36696

LOCAL ROAD 11

LOCAL ROAD 11

LOCAL ROAD 11

PROPOSED STORMWATER WETLAND E

PROPOSED STORMWATER WETLAND A

RECREATION FACILITY

COLLECTOR ROAD 01

LOCAL ROAD 10

LOCAL ROAD 09

LARGE APARTMENT C

LOCAL ROAD 02

LOCAL ROAD 02

RESOURCE CONSENT

NOTES

1. ALL WORKS TO BE IN ACCORDANCE WITH WAIKATO REGIONAL INFRASTRUCTURE TECHNICAL SPECIFICATIONS.
2. CO-ORDINATES IN TERMS OF NZ GEODETIC DATUM MT EDEN 2000. LEVELS IN TERMS OF THE NEW ZEALAND VERTICAL DATUM 2016.
3. IT IS THE CONTRACTORS RESPONSIBILITY TO LOCATE ANY UNDERGROUND SERVICES PRIOR TO THE COMMENCEMENT OF WORKS.
4. MINIMUM COVER SHALL BE:
   - ROADS AND FRONT1M OF BERM: 900MM
   - BERMS 600MM
   - SERVICE CONNECTIONS: 450MM
5. WATERMAINS LAID ACROSS ROADS SHALL BE BACKFILLED WITH HARDFILL COMPACTED IN 200MM LAYERS ABOVE THE EMBEDMENT MATERIAL.
6. ALL UPVC PIPE SHALL BE PN12 MINIMUM PRESSURE RATED WITH SPIGNOT AND SOCKET RUBBER RING JOINTS.
7. ALL PE PIPE SHALL BE PN12.5 MINIMUM PRESSURE RATED WITH BUTT-WELDED. WELD BEADS SHALL BE REMOVED TO PROVIDE A SMOOTH BORE.
8. ALL NON-METALIC PIPES ARE TO HAVE TRACER WIRE FITTED TO COUNCIL STANDARDS.
9. PIPES SHALL BE BEDDED AND SURROUNDED TO 150MM ABOVE THE PIPE SOFFIT WITH SAND OR AP20.
10. METAL DETECTOR TAPE PRINTED WITH "WATER PIPE BELOW" SHALL BE LAID 150MM ABOVE ALL WATERMAINS.
11. A YELLOW ISOSCELES TRIANGLE WITH CATS EYE POINTING TO FH SHALL BE PAINTED IN THE CENTRE OF ALL SEALED ROADS.
12. ALL VALVES TO BE MARKED WITH SAWCUT KERB AND BLUE PAINT.
13. ALL FLANGE JOINTS TO BE PROTECTED WITH DENSO TAPE OR SIMILAR APPROVED BY THE ENGINEER.

LEGEND

- EX BDY
- PROP BDY
- EX WATERMAIN
- W63 Ø63mm OD RIDERMAIN
- W125 Ø125mm OD WATERMAIN
- W180 Ø180mm OD WATERMAIN
- W225 Ø225mm OD WATERMAIN
- PR WATER PRIVATE
- FH EX/PROP HYDRANT
- WM EX/PROP METER
- EX / PROP SLUICE VALVE
- EX / PROP PEET VALVE
- PROP BOOSTER PUMP

Rev	Description	By	Date
A	RESOURCE CONSENT	SM	10/2026

	By	Date
Survey	MAVEN	
Design	SM	10/2026
Drawn	JPK	10/2026
Checked	DJM	10/2026


Maven Waikato
07 242 0601
info@maven.co.nz
www.maven.co.nz
19 Kaimiro Street, Pukete
Hamilton 3200
New Zealand

Project
HARLOW LIFESTYLE VILLAGE FOR HARRLOW LIFESTYLE LTD

Title
PROPOSED WATERSUPPLY PLAN

Project no.	411001
Scale	1:1000 @ A3
Cad file	411001-C600-WS.DWG
Drawing no.	C600-3 Rev A

DATE: 07/05 FILE PATH: P:\MAVEN HAMILTON\0. PROJECTS\411001 - HARLOW LIFESTYLE VILLAGE\7 DRAWING\411001-C600-WS.DWG

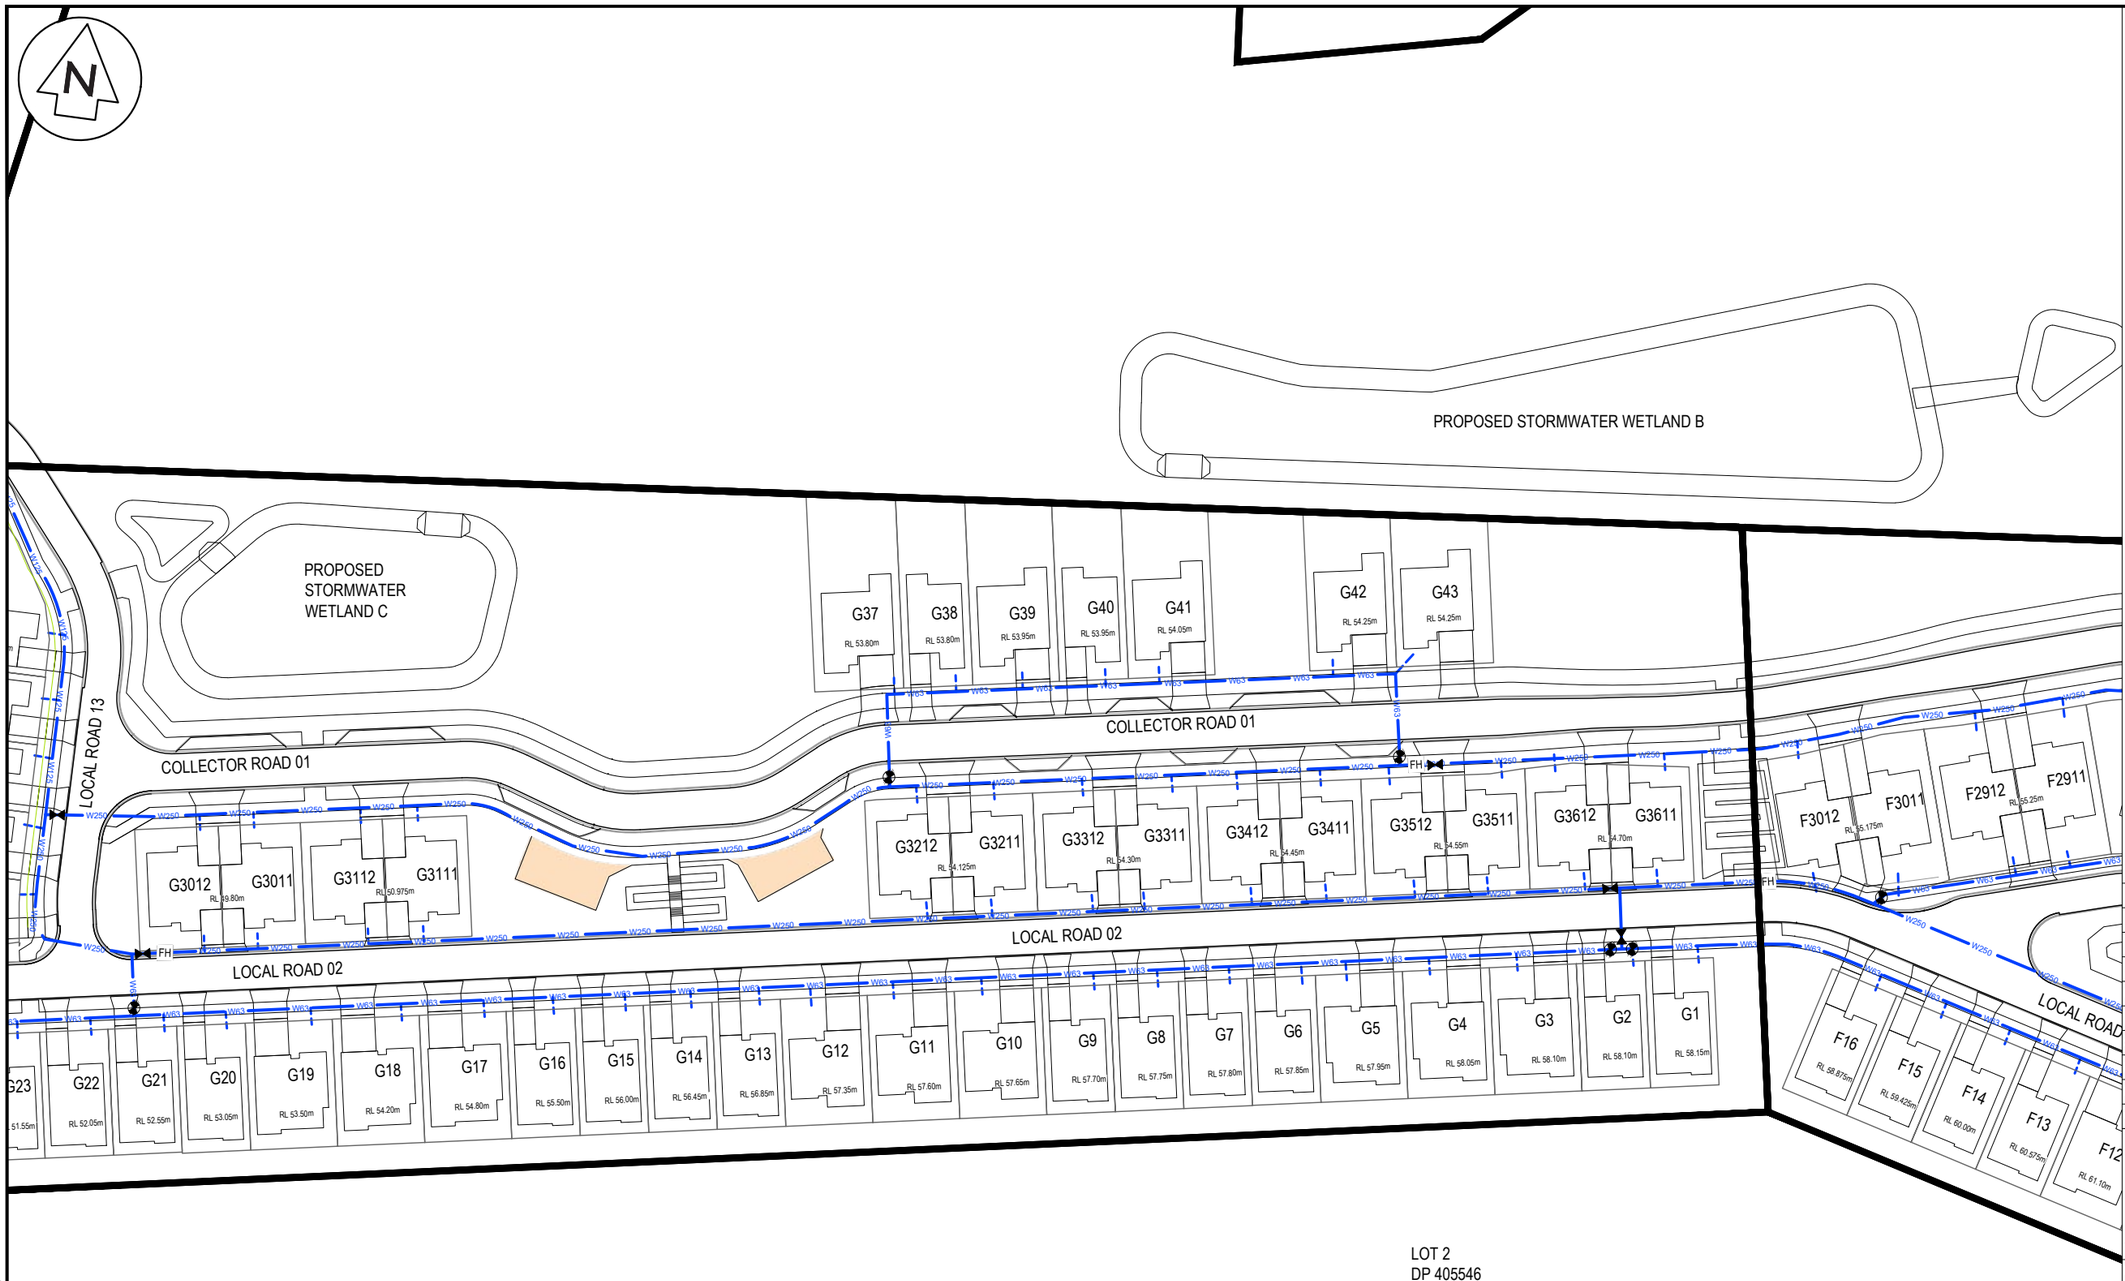

LOT 2
DP 405546

RESOURCE CONSENT

NOTES

1. ALL WORKS TO BE IN ACCORDANCE WITH WAIKATO REGIONAL INFRASTRUCTURE TECHNICAL SPECIFICATIONS.
2. CO-ORDINATES IN TERMS OF NZ GEODETIC DATUM MT EDEN 2000. LEVELS IN TERMS OF THE NEW ZEALAND VERTICAL DATUM 2016.
3. IT IS THE CONTRACTORS RESPONSIBILITY TO LOCATE ANY UNDERGROUND SERVICES PRIOR TO THE COMMENCEMENT OF WORKS.
4. MINIMUM COVER SHALL BE:
   - ROADS AND FRONT1M OF BERM: 900MM
   - BERMS 600MM
   - SERVICE CONNECTIONS: 450MM
5. WATERMAINS LAID ACROSS ROADS SHALL BE BACKFILLED WITH HARDFILL COMPACTED IN 200MM LAYERS ABOVE THE EMBEDMENT MATERIAL.
6. ALL UPVC PIPE SHALL BE PN12 MINIMUM PRESSURE RATED WITH SPIGNOT AND SOCKET RUBBER RING JOINTS.
7. ALL PE PIPE SHALL BE PN12.5 MINIMUM PRESSURE RATED WITH BUTT-WELDED. WELD BEADS SHALL BE REMOVED TO PROVIDE A SMOOTH BORE.
8. ALL NON-METALIC PIPES ARE TO HAVE TRACER WIRE FITTED TO COUNCIL STANDARDS.
9. PIPES SHALL BE BEDDED AND SURROUNDED TO 150MM ABOVE THE PIPE SOFFIT WITH SAND OR AP20.
10. METAL DETECTOR TAPE PRINTED WITH 'WATER PIPE BELOW' SHALL BE LAID 150MM ABOVE ALL WATERMAINS.
11. A YELLOW ISOSCELES TRIANGLE WITH CATS EYE POINTING TO FH SHALL BE PAINTED IN THE CENTRE OF ALL SEALED ROADS.
12. ALL VALVES TO BE MARKED WITH SAWCUT KERB AND BLUE PAINT.
13. ALL FLANGE JOINTS TO BE PROTECTED WITH DENSO TAPE OR SIMILAR APPROVED BY THE ENGINEER.

LEGEND

- EX BDY
- PROP BDY
- EX WATERMAIN
- W63 Ø63mm OD RIDERMAIN
- W125 Ø125mm OD WATERMAIN
- W180 Ø180mm OD WATERMAIN
- W225 Ø225mm OD WATERMAIN
- PR WATER PRIVATE
- FH EX/PROP HYDRANT
- WM EX/PROP METER
- EX / PROP SLUICE VALVE
- EX / PROP PEET VALVE
- PROP BOOSTER PUMP

Rev	Description	By	Date
A	RESOURCE CONSENT	SM	10/2026

	By	Date
Survey	MAVEN	
Design	SM	10/2026
Drawn	JPK	10/2026
Checked	DJM	10/2026


Maven Waikato
07 242 0601
info@maven.co.nz
www.maven.co.nz
19 Kaimiro Street, Pukete
Hamilton 3200
New Zealand

Project
HARLOW LIFESTYLE VILLAGE FOR HARRLOW LIFESTYLE LTD

Title
PROPOSED WATERSUPPLY PLAN

Project no.	411001		
Scale	1:1000 @ A3		
Cad file	411001-C600-WS.DWG		
Drawing no.	C600-4	Rev	A

DATE: 10/7/25 FILE PATH: P:\MAVEN HAMILTON\0_PROJECTS\411001 - HARLOW LIFESTYLE VILLAGE\7 DRAWING\411001-C600-WS.DWG

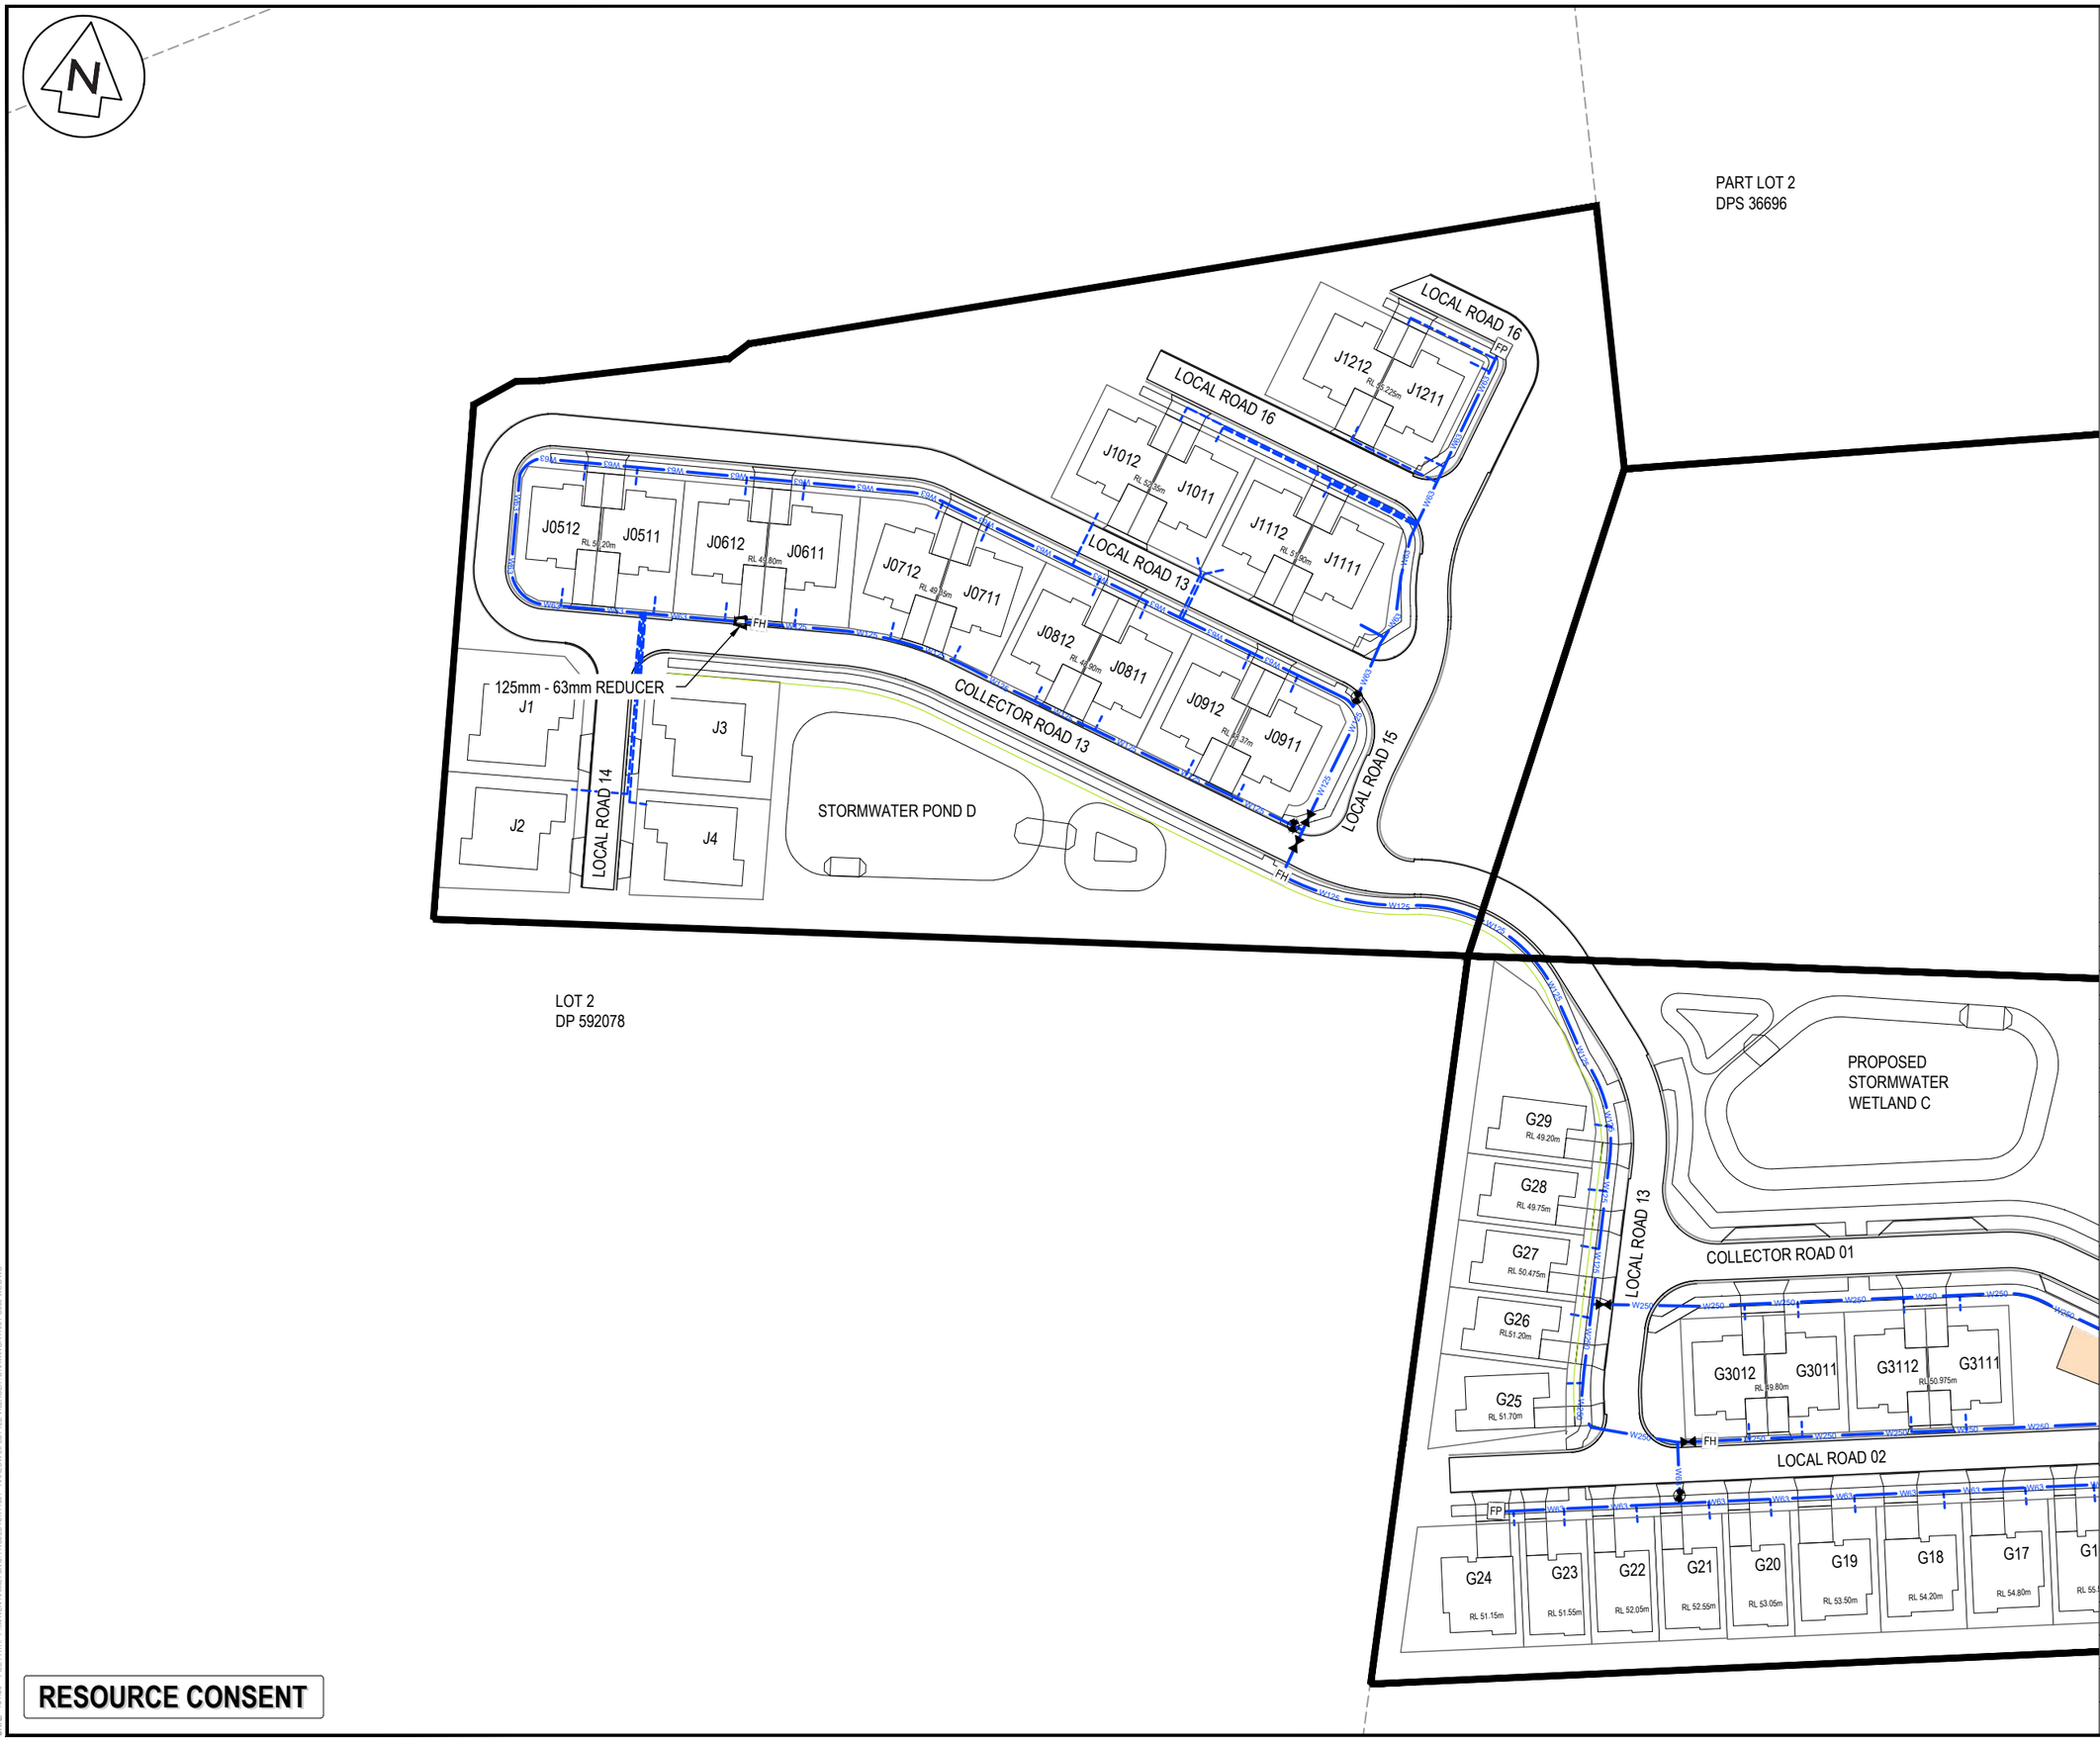

NOTES

1. ALL WORKS TO BE IN ACCORDANCE WITH WAIKATO REGIONAL INFRASTRUCTURE TECHNICAL SPECIFICATIONS.
2. CO-ORDINATES IN TERMS OF NZ GEODETIC DATUM MT EDEN 2000. LEVELS IN TERMS OF THE NEW ZEALAND VERTICAL DATUM 2016.
3. IT IS THE CONTRACTORS RESPONSIBILITY TO LOCATE ANY UNDERGROUND SERVICES PRIOR TO THE COMMENCEMENT OF WORKS.
4. MINIMUM COVER SHALL BE:
   - ROADS AND FRONT1M OF BERM: 900MM
   - BERMS 600MM
   - SERVICE CONNECTIONS: 450MM
5. WATERMAINS LAID ACROSS ROADS SHALL BE BACKFILLED WITH HARDFILL COMPACTED IN 200MM LAYERS ABOVE THE EMBEDMENT MATERIAL.
6. ALL UPVC PIPE SHALL BE PN12 MINIMUM PRESSURE RATED WITH SPIGNOT AND SOCKET RUBBER RING JOINTS.
7. ALL PE PIPE SHALL BE PN12.5 MINIMUM PRESSURE RATED WITH BUTT-WELDED. WELD BEADS SHALL BE REMOVED TO PROVIDE A SMOOTH BORE.
8. ALL NON-METALIC PIPES ARE TO HAVE TRACER WIRE FITTED TO COUNCIL STANDARDS.
9. PIPES SHALL BE BEDDED AND SURROUNDED TO 150MM ABOVE THE PIPE SOFFIT WITH SAND OR AP20.
10. METAL DETECTOR TAPE PRINTED WITH 'WATER PIPE BELOW' SHALL BE LAID 150MM ABOVE ALL WATERMAINS.
11. A YELLOW ISOSCELES TRIANGLE WITH CATS EYE POINTING TO FH SHALL BE PAINTED IN THE CENTRE OF ALL SEALED ROADS.
12. ALL VALVES TO BE MARKED WITH SAWCUT KERB AND BLUE PAINT.
13. ALL FLANGE JOINTS TO BE PROTECTED WITH DENSO TAPE OR SIMILAR APPROVED BY THE ENGINEER.

LEGEND

- EX BDY
- PROP BDY
- EX WATERMAIN
- W63 Ø63mm OD RIDERMAIN
- W125 Ø125mm OD WATERMAIN
- W180 Ø180mm OD WATERMAIN
- W225 Ø225mm OD WATERMAIN
- PR WATER PRIVATE
- FH EX/PROP HYDRANT
- WM EX/PROP METER
- EX / PROP SLUICE VALVE
- EX / PROP PEET VALVE
- PROP BOOSTER PUMP

Rev	Description	By	Date
A	RESOURCE CONSENT	SM	10/2026

	By	Date
Survey	MAVEN	
Design	SM	10/2026
Drawn	JPK	10/2026
Checked	DJM	10/2026

Maven Waikato
07 242 0601
info@maven.co.nz
www.maven.co.nz
19 Kaimiro Street, Pukete
Hamilton 3200
New Zealand

Project

HARLOW LIFESTYLE VILLAGE FOR HARRLOW LIFESTYLE LTD


Title

PROPOSED WATERSUPPLY PLAN

Project no.	411001		
Scale	1:1000 @ A3		
Cad file	411001-C600-WS.DWG		
Drawing no.	C600-5	Rev	A

RESOURCE CONSENT

DATE: 10/26 FILE PATH: F:\MAVEN\HAMILTON\6 PROJECTS\411001 - HARLOW LIFESTYLE VILLAGE\7 DRAWING\411001-C600-WS.DWG

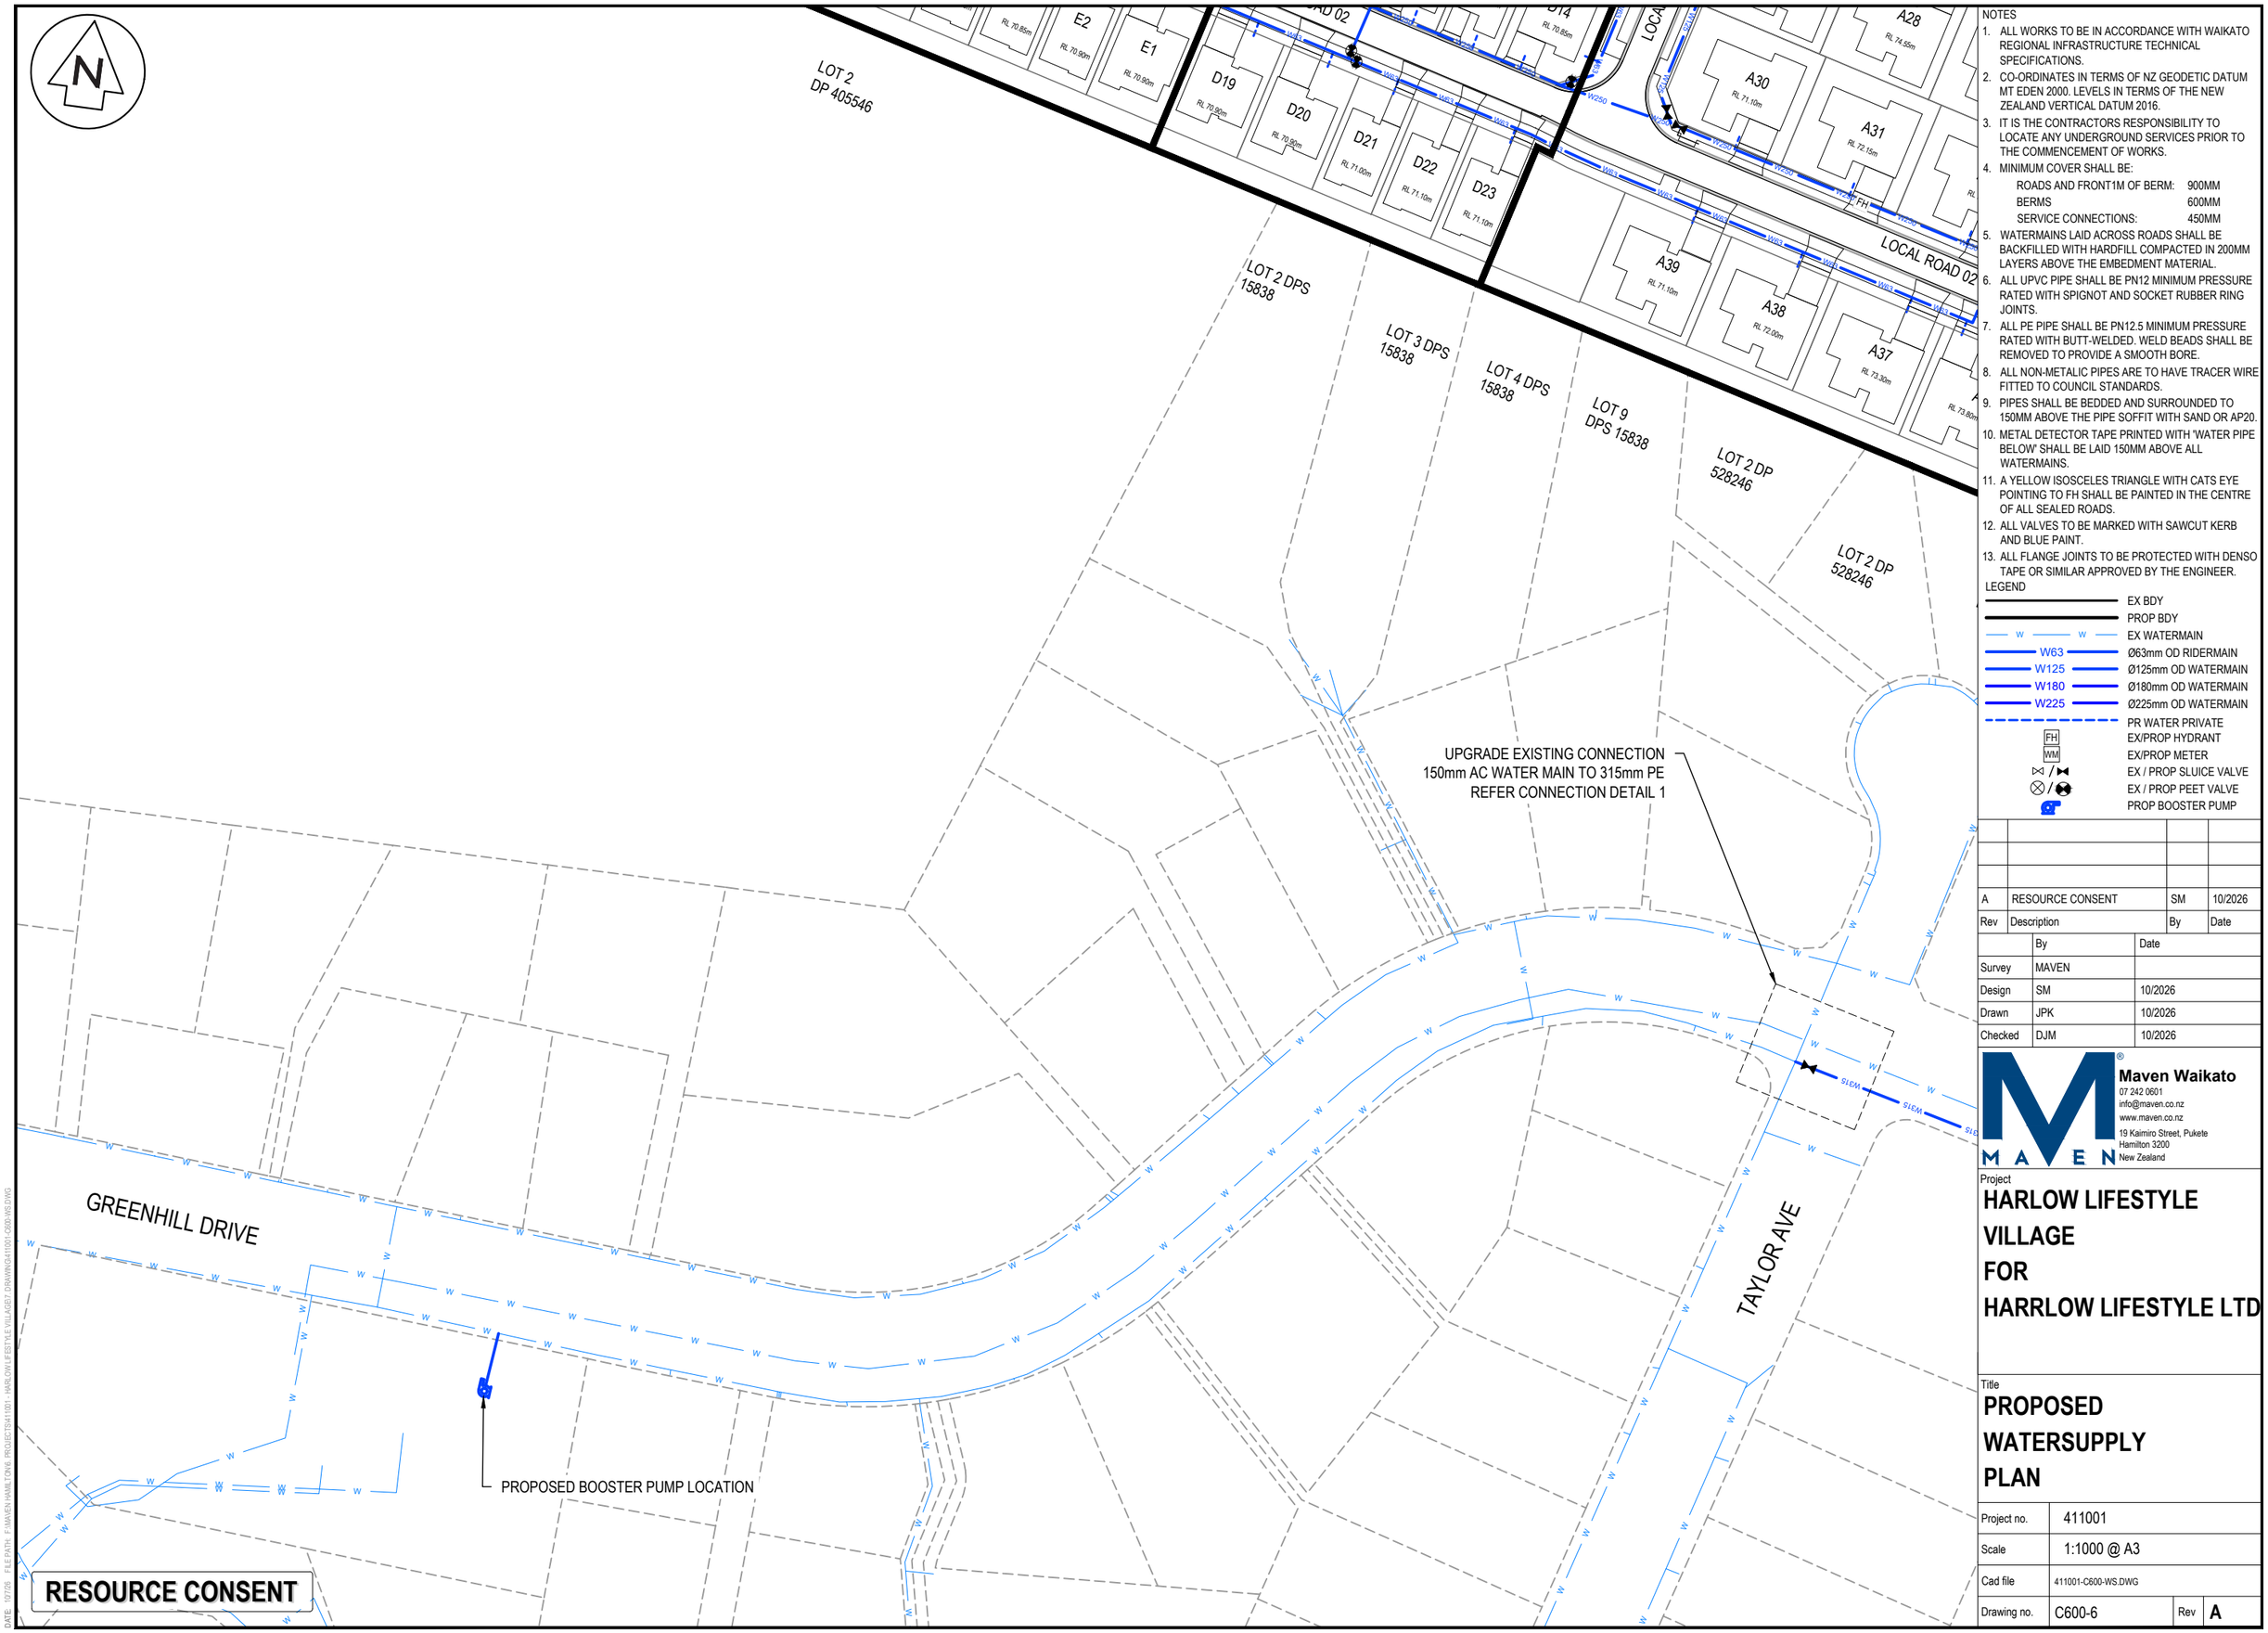

NOTES

1. ALL WORKS TO BE IN ACCORDANCE WITH WAIKATO REGIONAL INFRASTRUCTURE TECHNICAL SPECIFICATIONS.
2. CO-ORDINATES IN TERMS OF NZ GEODETIC DATUM MT EDEN 2000. LEVELS IN TERMS OF THE NEW ZEALAND VERTICAL DATUM 2016.
3. IT IS THE CONTRACTORS RESPONSIBILITY TO LOCATE ANY UNDERGROUND SERVICES PRIOR TO THE COMMENCEMENT OF WORKS.
4. MINIMUM COVER SHALL BE:
   - ROADS AND FRONT1M OF BERM: 900MM
   - BERMS 600MM
   - SERVICE CONNECTIONS: 450MM
5. WATERMAINS LAID ACROSS ROADS SHALL BE BACKFILLED WITH HARDFILL COMPACTED IN 200MM LAYERS ABOVE THE EMBEDMENT MATERIAL.
6. ALL UPVC PIPE SHALL BE PN12 MINIMUM PRESSURE RATED WITH SPIGNOT AND SOCKET RUBBER RING JOINTS.
7. ALL PE PIPE SHALL BE PN12.5 MINIMUM PRESSURE RATED WITH BUTT-WELDED. WELD BEADS SHALL BE REMOVED TO PROVIDE A SMOOTH BORE.
8. ALL NON-METALIC PIPES ARE TO HAVE TRACER WIRE FITTED TO COUNCIL STANDARDS.
9. PIPES SHALL BE BEDDED AND SURROUNDED TO 150MM ABOVE THE PIPE SOFFIT WITH SAND OR AP20.
10. METAL DETECTOR TAPE PRINTED WITH "WATER PIPE BELOW" SHALL BE LAID 150MM ABOVE ALL WATERMAINS.
11. A YELLOW ISOSCELES TRIANGLE WITH CATS EYE POINTING TO FH SHALL BE PAINTED IN THE CENTRE OF ALL SEALED ROADS.
12. ALL VALVES TO BE MARKED WITH SAWCUT KERB AND BLUE PAINT.
13. ALL FLANGE JOINTS TO BE PROTECTED WITH DENSO TAPE OR SIMILAR APPROVED BY THE ENGINEER.

LEGEND

- EX BDY
- PROP BDY
- EX WATERMAIN
- W63 Ø63mm OD RIDERMAIN
- W125 Ø125mm OD WATERMAIN
- W180 Ø180mm OD WATERMAIN
- W225 Ø225mm OD WATERMAIN
- PR WATER PRIVATE
- FH EX/PROP HYDRANT
- WM EX/PROP METER
- EX / PROP SLUICE VALVE
- EX / PROP PEET VALVE
- PROP BOOSTER PUMP

Rev	Description	By	Date
A	RESOURCE CONSENT	SM	10/2026

	By	Date
Survey	MAVEN	
Design	SM	10/2026
Drawn	JPK	10/2026
Checked	DJM	10/2026

Maven Waikato
07 242 0601
info@maven.co.nz
www.maven.co.nz
19 Kaimiro Street, Pukete
Hamilton 3200
New Zealand

Project

HARLOW LIFESTYLE VILLAGE FOR HARRLOW LIFESTYLE LTD

Title

PROPOSED WATERSUPPLY PLAN

Project no.	411001
Scale	1:1000 @ A3
Cad file	411001-C600-WS.DWG
Drawing no.	C600-6 Rev A

DATE 10/26 FILE PATH F:\MAVEN HAMILTON\PROJECTS\411001 - HARLOW LIFESTYLE VILLAGE\7 DRAWING\411001-C600-WS.DWG

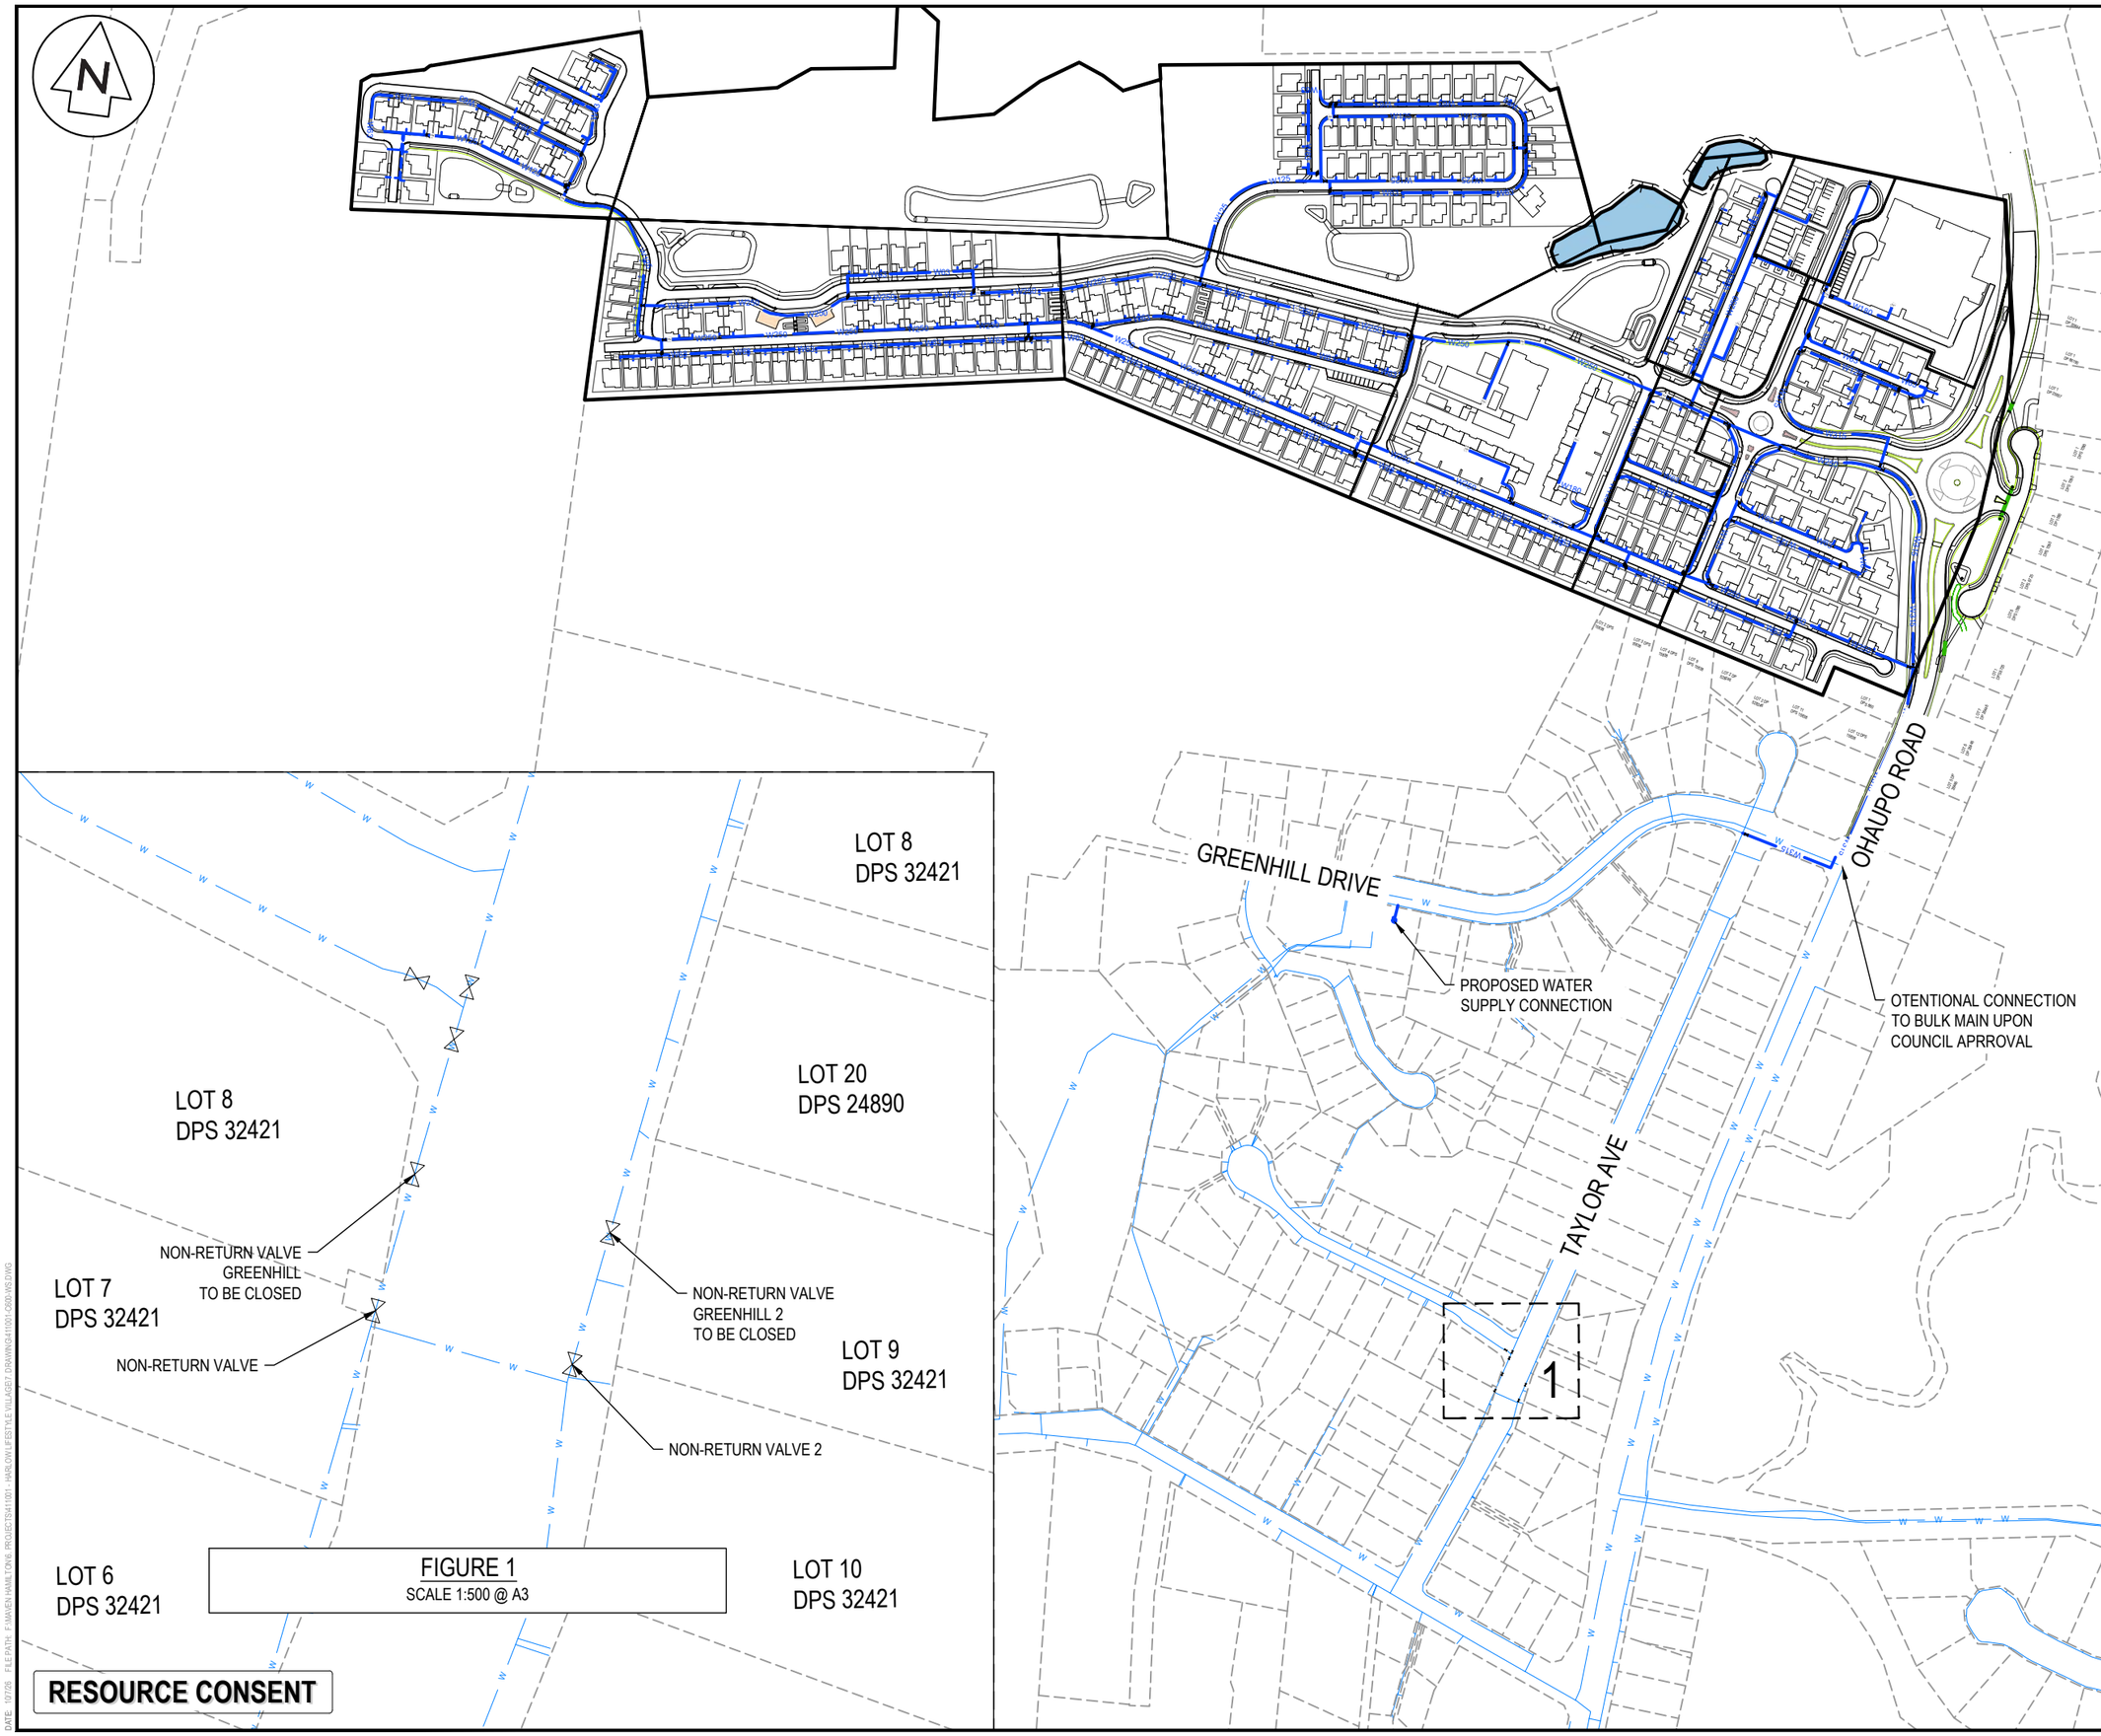


FIGURE 1
SCALE 1:500 @ A3

RESOURCE CONSENT

NOTES

1. ALL WORKS TO BE IN ACCORDANCE WITH WAIKATO REGIONAL INFRASTRUCTURE TECHNICAL SPECIFICATIONS.
2. CO-ORDINATES IN TERMS OF NZ GEODETIC DATUM MT EDEN 2000. LEVELS IN TERMS OF THE NEW ZEALAND VERTICAL DATUM 2016.
3. IT IS THE CONTRACTORS RESPONSIBILITY TO LOCATE ANY UNDERGROUND SERVICES PRIOR TO THE COMMENCEMENT OF WORKS.
4. MINIMUM COVER SHALL BE:
   - ROADS AND FRONT1M OF BERM: 900MM
   - BERMS 600MM
   - SERVICE CONNECTIONS: 450MM
5. WATERMAINS LAID ACROSS ROADS SHALL BE BACKFILLED WITH HARDFILL COMPACTED IN 200MM LAYERS ABOVE THE EMBEDMENT MATERIAL.
6. ALL UPVC PIPE SHALL BE PN12 MINIMUM PRESSURE RATED WITH SPIGNOT AND SOCKET RUBBER RING JOINTS.
7. ALL PE PIPE SHALL BE PN12.5 MINIMUM PRESSURE RATED WITH BUTT-WELDED. WELD BEADS SHALL BE REMOVED TO PROVIDE A SMOOTH BORE.
8. ALL NON-METALIC PIPES ARE TO HAVE TRACER WIRE FITTED TO COUNCIL STANDARDS.
9. PIPES SHALL BE BEDDED AND SURROUNDED TO 150MM ABOVE THE PIPE SOFFIT WITH SAND OR AP20.
10. METAL DETECTOR TAPE PRINTED WITH "WATER PIPE BELOW" SHALL BE LAID 150MM ABOVE ALL WATERMAINS.
11. A YELLOW ISOSCELES TRIANGLE WITH CATS EYE POINTING TO FH SHALL BE PAINTED IN THE CENTRE OF ALL SEALED ROADS.
12. ALL VALVES TO BE MARKED WITH SAWCUT KERB AND BLUE PAINT.
13. ALL FLANGE JOINTS TO BE PROTECTED WITH DENSO TAPE OR SIMILAR APPROVED BY THE ENGINEER.

LEGEND

- EX BDY
- PROP BDY
- EX WATERMAIN
- W63 Ø63mm OD RIDERMAIN
- W125 Ø125mm OD WATERMAIN
- W180 Ø180mm OD WATERMAIN
- W225 Ø225mm OD WATERMAIN
- PR WATER PRIVATE
- FH EX/PROP HYDRANT
- WM EX/PROP METER
- EX / PROP SLUICE VALVE
- EX / PROP PEET VALVE
- PROP BOOSTER PUMP

Rev	Description	By	Date
A	RESOURCE CONSENT	SM	10/2026

	By	Date
Survey	MAVEN	
Design	SM	10/2026
Drawn	JPK	10/2026
Checked	DJM	10/2026

Maven Waikato
07 242 0601
info@maven.co.nz
www.maven.co.nz
19 Kaimiro Street, Pukete
Hamilton 3200
New Zealand

Project
HARLOW LIFESTYLE VILLAGE FOR HARRLOW LIFESTYLE LTD

Title
PROPOSED WATERSUPPLY PLAN

Project no.	411001		
Scale	1:4000 @ A3		
Cad file	411001-C600-WS.DWG		
Drawing no.	C600-7	Rev	A

DATE 10/26 FILE PATH F:\MAVEN\HAMILTON\6 PROJECTS\411001 - HARLOW LIFESTYLE VILLAGE\7 DRAWING\411001-C600-WS.DWG