




Code	Botanical Name	Common Name	Grade	Spacing
TO	Trees Open Space Refer to Open Space Planting Plans			
TL	Trees Large 8m+ Options			
	<i>Alectryon excelsus</i>	titoki	80L	Marked
	<i>Cercis canadensis</i> 'Forest Pansy'	redbud	45L	Marked
	<i>Platanus regius</i>	manatu	45L	Marked
	<i>Sorbus aria</i> 'Lutescens'	silver whitebeam	45L	Marked
TM	Trees Medium 5m+ Options			
	<i>Michelia doltsopa</i>	sweet michelia	45L	Marked
	<i>Magnolia grandiflora</i> 'Little Gem'	little gem magnolia	45L	Marked
	<i>Prunus Avonui</i>	flowering cherry	45L	Marked
	<i>Sophora microphylla</i>	kōwhiri	80L	Marked
	<i>Lagerstroemia indica</i> 'Natchez'	crepe myrtle	45L	Marked
TS	Trees Small Options			
	<i>Rhapsostylis sapida</i> 'Pitt Island'	pitt island nikau	45L	Marked
	<i>Magnolia stellata</i> 'Waterlily'	star magnolia	45L	Marked
	<i>Hoheria sexstylosa</i> 'Stardust'	stardust Hoheria	45L	Marked
FT	Fruit Trees Options			
	<i>Citrus x latifolia</i> 'Bears'	tahtian lime	12L	Marked
	<i>Mandarin satsuma</i>	mandarin	12L	Marked
	<i>Pyrus communis</i> 'Conference'	conference pear	12L	Marked
	<i>Prunus sakana</i> 'Black Doris'	black doris plum	12L	Marked
	<i>Felicia Bambina</i>	dwarf feijoa	12L	Marked
	<i>Citrus x limon</i> 'Meyer'	lemon meyer	12L	Marked
HT	Hedges Tall (maintained at 1.5m H)			
	<i>Camellia sasanqua</i> 'Setsugekka'	camellia	12L	700mm
	<i>Ficus Tuffi</i>	ficus tuffi	12L	600mm
	<i>Pittosporum</i> 'Mountain Green'	pittosporum Hedge	12L	800mm
	<i>Michelia figo</i>	port wine magnolia	12L	700mm
HL	Hedges Low (maintained at 1.0m H)			
	<i>Corokia x virgata</i> 'Geenty's Ghost'	corokia	8L	600mm
	<i>Loropetalum</i> 'Burgundy'	chinese fringe flower	8L	700mm
	<i>Pittosporum</i> 'Shephens Island'	NZ pittosporum	8L	700mm
GC	Groundcovers			
	<i>Coprosma</i> 'Hawera'	coprosma sp.	2L	600mm
	<i>Muehlenbeckia axillaris</i>	pohuehue	2L	600mm
	<i>Pratia angulata</i>	panakenake	2L	600mm
	<i>Zephyranthes candida</i>	rain lily	2L	300mm
AP	Amenity Plants Options			
	<i>Chirochloa flavicans</i>	miniature taitoi	2L	750mm
	<i>Hydrangea paniculata</i>	limelight	2L	1000mm
	<i>Lavandula angustifolia</i> 'Munstead'	lavender	2L	750mm
	<i>Lomandra</i> 'Evergreen Baby'	lomandra	2L	500mm
	<i>Loropetalum chinense</i> 'China Pink'	chinese fringe flower	2L	700mm
	<i>Trachelospermum jasminoides</i>	star jasmine	2L	400mm
SH	Shade Planting Mix Options			
	Shade planting Mix 1			
	40% <i>Arthropodium ornatum</i>	rengarenga	2L	500mm
	30% <i>Phormium</i> 'Platt's Black'	black flax	2L	750mm
	20% <i>Muehlenbeckia axillaris</i>	pohuehue	2L	750mm
	Shade planting Mix 2			
	20% <i>Clivia miniata</i>	clivia	2L	500mm
	15% <i>Dianella nigra</i>	tiruturu	2L	500mm
	25% <i>Lobelia angulata</i>	panakenake	2L	500mm
FS	Flowering Shrub Mix			
	30% <i>Diets grandiflora</i>	wild iris	2L	750mm
	20% <i>Hemerocallis fulva</i>	daylily	2L	500mm
	20% <i>Hydrangea paniculata</i>	limelight	2L	1000mm
	15% <i>Raphiolepis</i> 'Oriental Pearl'	indian hawthorn	2L	750mm
	15% <i>Rosemarinus officinalis</i> 'Tuscan Blue'	upright rosemary	2L	750mm
VP	Villa Planting Mix Options			
	Villa Planting Mix 1			
	20% <i>Gardenia jasminoides</i> 'Radicans'	gardenia	2L	750mm
	30% <i>Lomandra Lime Tuff</i>	lomandra	2L	750mm
	30% <i>Loropetalum chinense</i> 'Burgundy'	loropetalum	2L	750mm
	10% <i>Phormium</i> 'Platt's Black'	black flax	2L	750mm
	10% <i>Pittosporum tenuifolium</i> 'Golf Ball'	pittosporum golf ball	2L	750mm
	Villa Planting Mix 2			
	30% <i>Carex testacea</i>	carex sp.	2L	500mm
	30% <i>Coprosma</i> 'Pook Knights'	taupata	2L	750mm
	20% <i>Diets grandiflora</i>	diets	2L	750mm
	10% <i>Gardenia veitchii</i>	gardenia	2L	750mm
	10% <i>Viburnum tinus</i> 'Eve Prince'	viburnum eve prince	2L	1000mm
AP1	Amenity Plant Mix 1			
	10% <i>Hebe 'Wiri Mist'</i>	shrubby veronica	2L	700mm
	20% <i>Hydrangea paniculata</i>	limelight	2L	1000mm
	30% <i>Lomandra</i> 'Evergreen Baby'	evergreen baby	2L	500mm
	30% <i>Loropetalum chinense</i> 'China Pink'	Chinese Fringe Flower	2L	700mm
	10% <i>Trachelospermum jasminoides</i>	Star Jasmine	2L	500mm
AP2	Amenity Plant Mix 2			
	10% <i>Anemarrhena lessertiana</i>	gossamer Grass	2L	750mm
	30% <i>Raphiolepis</i> 'Oriental Pearl'	indian hawthorn	2L	750mm
	10% <i>Dianella nigra</i>	tiruturu	2L	500mm
	30% <i>Hydrangea quercifolia</i>	oakleaf hydrangea	2L	750mm
	20% <i>Trachelospermum jasminoides</i>	Star Jasmine	2L	500mm
RG	Rain Garden Planting Mix			
	35% <i>Apodasmia similis</i>	ai ai	2L	750mm
	5% <i>Cordyline australis</i>	cabbage tree	2L	15m
	30% <i>Carex secta</i>	purei	2L	750mm
	30% <i>Phormium cookianum</i>	wharariki	2L	750mm


Notes: *Planting mixes to be planted in species groups of 3 min. for small garden (<9m²) and 5 min. for larger gardens (>9m²)

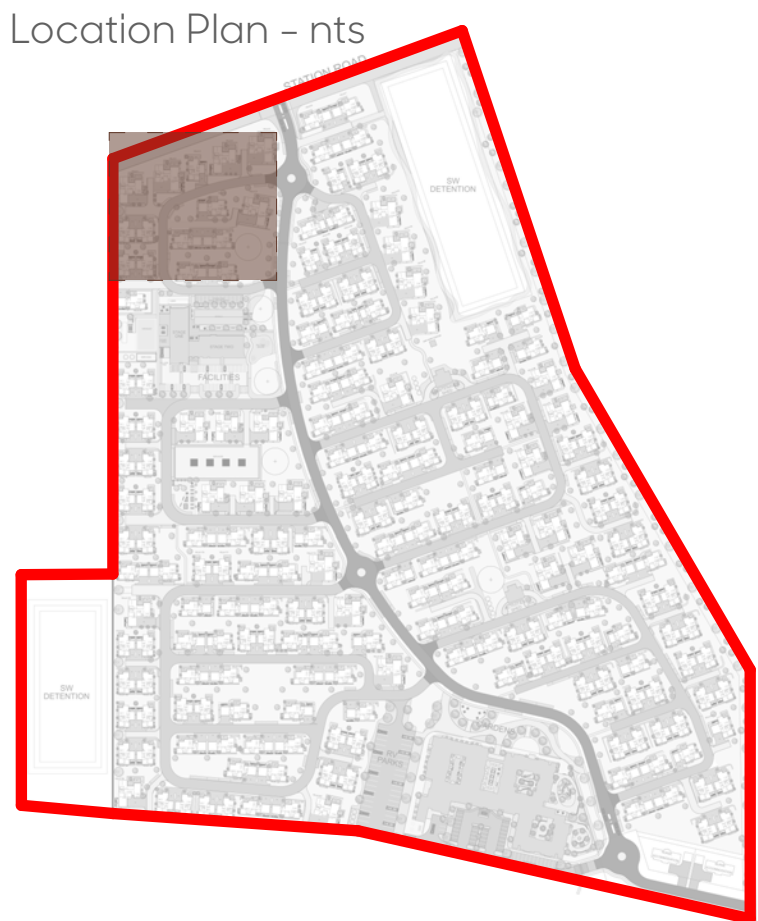

Client
Unity Development

Project
Ashbourne Development , Matamata,
Waikato

Drawing
2170/26 Planting Plan 01

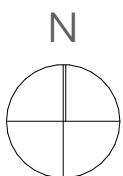

Scale
1:200@A1
1:400@A3

Issue Date
26/05/25
Issue
DRAFT RC


Drawn
BP
Checked
SW





Code	Botanical Name	Common Name	Grade	Spacing
TO	Trees Open Space Refer to Open Space Planting Plans			
TL	Trees Large 8m+ Options			
	<i>Alseodaphne excelsa</i>	titoki	80L	Marked
	<i>Cercis canadensis</i> 'Forest Pansy'	redbud	45L	Marked
	<i>Platanus regalis</i>	manatu	45L	Marked
	<i>Sorbus aria</i> 'Lutescens'	silver whitebeam	45L	Marked
TM	Trees Medium 5m+ Options			
	<i>Michelia doltsopa</i>	sweet michelia	45L	Marked
	<i>Magnolia grandiflora</i> 'Little Gem'	little gem magnolia	45L	Marked
	<i>Prunus Avonul</i>	flowering cherry	45L	Marked
	<i>Sophora microphylla</i>	kōwhiri	80L	Marked
	<i>Lagerstroemia indica</i> 'Natchez'	crepe myrtle	45L	Marked
TS	Trees Small Options			
	<i>Rhopalosiphum sapida</i> 'Pitt Island'	pitt island nikau	45L	Marked
	<i>Magnolia stellata</i> 'Waterlily'	star magnolia	45L	Marked
	<i>Hoheria sexstylasa</i> 'Stardust'	stardust Hoheria	45L	Marked
FT	Fruit Trees Options			
	<i>Citrus x latifolia</i> 'Bears'	tahtian lime	12L	Marked
	<i>Mandarin satsuma</i>	mandarin	12L	Marked
	<i>Pyrus communis</i> 'Conference'	conference pear	12L	Marked
	<i>Prunus salicina</i> 'Black Doris'	black doris plum	12L	Marked
	<i>Felicia Bambina</i>	dwarf feijoa	12L	Marked
	<i>Citrus x limon</i> 'Meyer'	lemon meyer	12L	Marked
HT	Hedges Tall (maintained at 1.5m H)			
	<i>Camellia sasanqua</i> 'Setsugekka'	camellia	12L	700mm
	<i>Ficus Tuffi</i>	figus tuffi	12L	600mm
	<i>Pittosporum</i> 'Mountain Green'	pittosporum Hedge	12L	800mm
	<i>Michelia figo</i>	port wine magnolia	12L	700mm
HL	Hedges Low (maintained at 1.0m H)			
	<i>Corokia x virgata</i> 'Geenty's Ghost'	corokia	8L	600mm
	<i>Loropetalum</i> 'Burgundy'	chinese fringe flower	8L	700mm
	<i>Pittosporum</i> 'Stephens Island'	NZ pittosporum	8L	700mm
GC	Groundcovers			
	<i>Coprosma</i> 'Hawera'	coprosma sp.	2L	600mm
	<i>Muehlenbeckia axillaris</i>	pohuehue	2L	600mm
	<i>Pratia angulata</i>	panakenake	2L	600mm
	<i>Zephyranthes candida</i>	rain lily	2L	300mm
AP	Amenity Plants Options			
	<i>Chirochloa flavicans</i>	miniature totai	2L	750mm
	<i>Hydrangea paniculata</i>	limelight	2L	1000mm
	<i>Lomandra angustifolia</i> 'Munstead'	lavender	2L	750mm
	<i>Lomandra</i> 'Evergreen Baby'	lomandra	2L	500mm
	<i>Loropetalum chinense</i> 'China Pink'	chinese fringe flower	2L	700mm
	<i>Trachelospermum jasminoides</i>	star jasmine	2L	400mm
SH	Shade Planting Mix Options			
	Shade planting Mix 1			
	40% <i>Arthropodium ornatum</i>	rengarenga	2L	500mm
	30% <i>Phormium</i> 'Platt's Black'	black flax	2L	750mm
	20% <i>Muehlenbeckia axillaris</i>	pohuehue	2L	750mm
	Shade planting Mix 2			
	20% <i>Clivia miniata</i>	clivia	2L	500mm
	15% <i>Dianella nigra</i>	tārutu	2L	500mm
	25% <i>Lobelia angulata</i>	panakenake	2L	500mm
FS	Flowering Shrub Mix			
	30% <i>Dietes grandiflora</i>	wild iris	2L	750mm
	20% <i>Hemerocallis fulva</i>	daylily	2L	500mm
	20% <i>Hydrangea paniculata</i>	limelight	2L	1000mm
	15% <i>Raphiolepis</i> 'Oriental Pearl'	indian hawthorn	2L	750mm
	15% <i>Rosemarinus officinalis</i> 'Tuscan Blue'	upright rosemary	2L	750mm
VP	Villa Planting Mix Options			
	Villa Planting Mix 1			
	20% <i>Gardenia jasminoides</i> 'Radicans'	gardenia	2L	750mm
	30% <i>Lomandra Lime Tuff</i>	lomandra	2L	750mm
	30% <i>Loropetalum chinense</i> 'Burgundy'	loropetalum	2L	750mm
	10% <i>Phormium</i> 'Platt's Black'	black flax	2L	750mm
	10% <i>Pittosporum tenuifolium</i> 'Golf Ball'	pittosporum golf ball	2L	750mm
	Villa Planting Mix 2			
	30% <i>Carex testacea</i>	carex sp.	2L	500mm
	30% <i>Coprosma</i> 'Pook Knights'	taupata	2L	750mm
	20% <i>Dietes grandiflora</i>	dietes	2L	750mm
	10% <i>Gardenia veitchii</i>	gardenia	2L	750mm
	10% <i>Viburnum tinus</i> 'Eve Prince'	viburnum eve prince	2L	1000mm
AP1	Amenity Plant Mix 1			
	10% <i>Hebe Wiri Mist</i>	shrubby veronica	2L	700mm
	20% <i>Hydrangea paniculata</i>	limelight	2L	1000mm
	30% <i>Lomandra</i> 'Evergreen Baby'	evergreen baby	2L	500mm
	30% <i>Loropetalum chinense</i> 'China Pink'	chinese fringe flower	2L	700mm
	10% <i>Trachelospermum jasminoides</i>	Star Jasmine	2L	500mm
AP2	Amenity Plant Mix 2			
	10% <i>Anemanthella lessiana</i>	gossamer Grass	2L	750mm
	30% <i>Raphiolepis</i> 'Oriental Pearl'	indian hawthorn	2L	750mm
	10% <i>Dianella nigra</i>	tārutu	2L	500mm
	30% <i>Hydrangea quercifolia</i>	oakleaf hydrangea	2L	750mm
	20% <i>Trachelospermum jasminoides</i>	Star Jasmine	2L	500mm
RG	Rain Garden Planting Mix			
	35% <i>Apodasmia similis</i>	ai ai	2L	750mm
	5% <i>Cordyline australis</i>	cabbage tree	2L	15m
	30% <i>Carex secta</i>	purei	2L	750mm
	30% <i>Phormium cookianum</i>	wharariki	2L	750mm


Notes: *Planting mixes to be planted in species groups of 3 min. for small garden (<9m2) and 5 min. for larger gardens (>9m2)

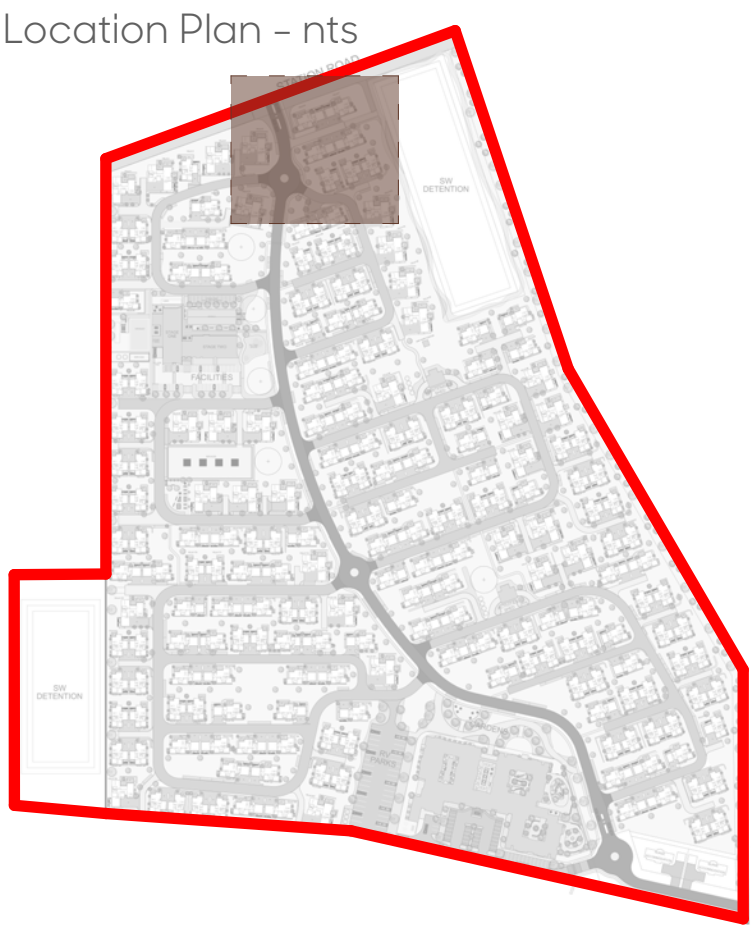




Code	Botanical Name	Common Name	Grade	Spacing
TO	Trees Open Space Refer to Open Space Planting Plans			
TL	Trees Large 8m+ Options			
	<i>Alectryon excelsus</i>	titoki	80L	Marked
	<i>Cercis canadensis 'Forest Pansy'</i>	redbud	45L	Marked
	<i>Platanus regius</i>	manatu	45L	Marked
	<i>Sorbus aria 'Lutescens'</i>	silver whitebeam	45L	Marked
TM	Trees Medium 5m+ Options			
	<i>Michelia doltsopa</i>	sweet michelia	45L	Marked
	<i>Magnolia grandiflora 'Little Gem'</i>	little gem magnolia	45L	Marked
	<i>Prunus 'Avalon'</i>	flowering cherry	45L	Marked
	<i>Sophora microphylla</i>	kōwhiri	80L	Marked
	<i>Lagerstroemia indica 'Natchez'</i>	crepe myrtle	45L	Marked
TS	Trees Small Options			
	<i>Rhopalostylis sapida 'Pitt Island'</i>	pitt island nikau	45L	Marked
	<i>Magnolia stellata 'Waterlily'</i>	star magnolia	45L	Marked
	<i>Hoheria sexstylasa 'Stardust'</i>	stardust Hoheria	45L	Marked
FT	Fruit Trees Options			
	<i>Citrus x latifolia 'Bears'</i>	tahtian lime	12L	Marked
	<i>Mandarin satsuma</i>	mandarin	12L	Marked
	<i>Pyrus communis 'Conference'</i>	conference pear	12L	Marked
	<i>Prunus saccina 'Black Doris'</i>	black doris plum	12L	Marked
	<i>Felicia 'Bambina'</i>	dwarf feijoa	12L	Marked
	<i>Citrus x limon 'Meyer'</i>	lemon meyer	12L	Marked
HT	Hedges Tall (maintained at 1.5m H)			
	<i>Camellia sasanqua 'Setsugokko'</i>	camellia	12L	700mm
	<i>Ficus 'Tuffi'</i>	figus tuffi	12L	600mm
	<i>Pittosporum 'Mountain Green'</i>	pittosporum Hedge	12L	800mm
	<i>Michelia figo</i>	port wine magnolia	12L	700mm
HL	Hedges Low (maintained at 1.0m H)			
	<i>Corokia x virgata 'Geenty's Ghost'</i>	corokia	8L	600mm
	<i>Loropetalum 'Burgundy'</i>	chinese fringe flower	8L	700mm
	<i>Pittosporum 'Stephens Island'</i>	NZ pittosporum	8L	700mm
GC	Groundcovers			
	<i>Caprasma 'Hawera'</i>	caprasma sp.	2L	600mm
	<i>Muehlenbeckia axillaris</i>	pohuehue	2L	600mm
	<i>Pratia angulata</i>	panakenake	2L	600mm
	<i>Zephyranthes candida</i>	rain lily	2L	300mm
AP	Amenity Plants Options			
	<i>Chirochloa flavicans</i>	miniature totai	2L	750mm
	<i>Hydrangea paniculata</i>	limelight	2L	1000mm
	<i>Lavandula angustifolia 'Munstead'</i>	lavender	2L	750mm
	<i>Lomandra 'Evergreen Baby'</i>	lomandra	2L	500mm
	<i>Loropetalum chinense 'China Pink'</i>	chinese fringe flower	2L	700mm
	<i>Trachelospermum jasminoides</i>	star jasmine	2L	400mm
SH	Shade Planting Mix Options			
	Shade planting Mix 1			
	40% <i>Arthropodium cirratum</i>	rengarenga	2L	500mm
	30% <i>Phormium 'Platt's Black'</i>	black flax	2L	750mm
	20% <i>Muehlenbeckia axillaris</i>	pohuehue	2L	750mm
	Shade planting Mix 2			
	20% <i>Clivia miniata</i>	clivia	2L	500mm
	15% <i>Dianella nigra</i>	tārutu	2L	500mm
	25% <i>Lobelia angulata</i>	panakenake	2L	500mm
FS	Flowering Shrub Mix			
	30% <i>Dietes grandiflora</i>	wild iris	2L	750mm
	20% <i>Hemerocallis 'Julia'</i>	daylily	2L	500mm
	20% <i>Hydrangea paniculata</i>	limelight	2L	1000mm
	15% <i>Rhaphiolepis 'Oriental Pearl'</i>	indian hawthorn	2L	750mm
	15% <i>Rosemarinus officinalis 'Tuscan Blue'</i>	upright rosemary	2L	750mm
VP	Villa Planting Mix Options			
	Villa Planting Mix 1			
	20% <i>Gardenia jasminoides 'Radicans'</i>	gardenia	2L	750mm
	30% <i>Lomandra 'Lime Tuff'</i>	lomandra	2L	750mm
	30% <i>Loropetalum chinense 'Burgundy'</i>	loropetalum	2L	750mm
	10% <i>Phormium 'Platt's Black'</i>	black flax	2L	750mm
	10% <i>Pittosporum tenuifolium 'Golf Ball'</i>	pittosporum golf ball	2L	750mm
	Villa Planting Mix 2			
	30% <i>Carex testacea</i>	carex sp.	2L	500mm
	30% <i>Caprasma 'Peek Knights'</i>	taupata	2L	750mm
	20% <i>Dietes grandiflora</i>	dietes	2L	750mm
	10% <i>Gardenia 'velitchi'</i>	gardenia	2L	750mm
	10% <i>Viburnum tinus 'Eve Prince'</i>	viburnum eve prince	2L	1000mm
AP1	Amenity Plant Mix 1			
	10% <i>Hebe 'Wiri Mist'</i>	shrubby veronica	2L	700mm
	20% <i>Hydrangea paniculata</i>	limelight	2L	1000mm
	30% <i>Lomandra 'Evergreen Baby'</i>	evergreen baby	2L	500mm
	30% <i>Loropetalum chinense 'China Pink'</i>	chinese fringe flower	2L	700mm
	10% <i>Trachelospermum jasminoides</i>	Star Jasmine	2L	500mm
AP2	Amenity Plant Mix 2			
	10% <i>Anemantelhe lessanana</i>	gossamer Grass	2L	750mm
	30% <i>Rhaphiolepis 'Oriental Pearl'</i>	indian hawthorn	2L	750mm
	10% <i>Dianella nigra</i>	tārutu	2L	500mm
	30% <i>Hydrangea quercifolia</i>	oakleaf hydrangea	2L	750mm
	20% <i>Trachelospermum jasminoides</i>	Star Jasmine	2L	500mm
RG	Rain Garden Planting Mix			
	35% <i>Apodasmia similis</i>	ai ai	2L	750mm
	5% <i>Cordyline australis</i>	cabbage tree	2L	15m
	30% <i>Carex secta</i>	purei	2L	750mm
	30% <i>Phormium cookianum</i>	wharariki	2L	750mm


Notes: *Planting mixes to be planted in species groups of 3 min. for small garden (<9m²) and 5 min. for larger gardens (>9m²)

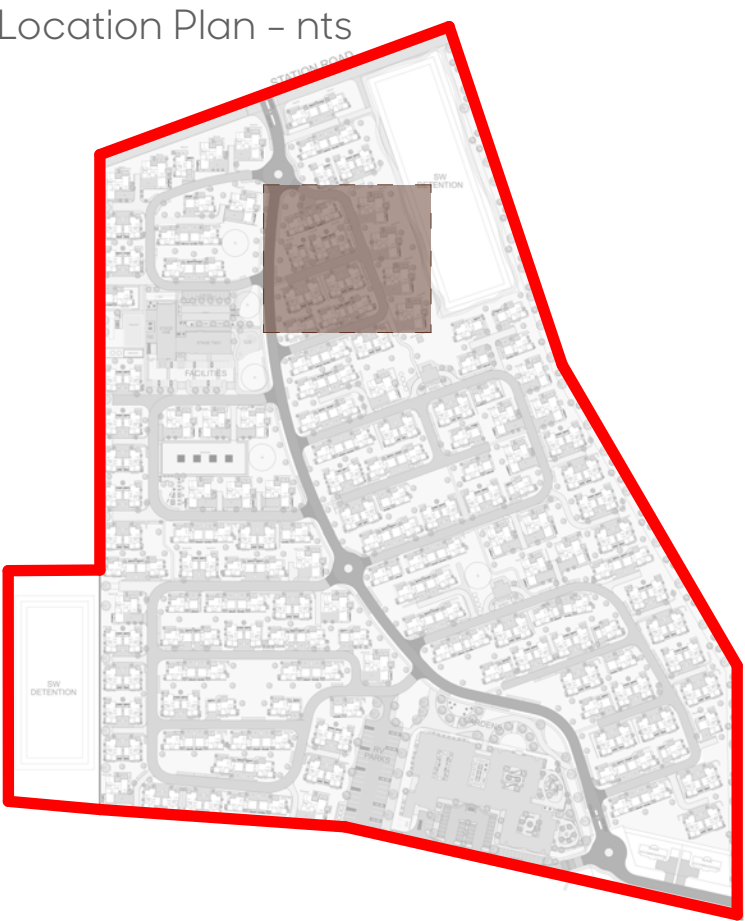

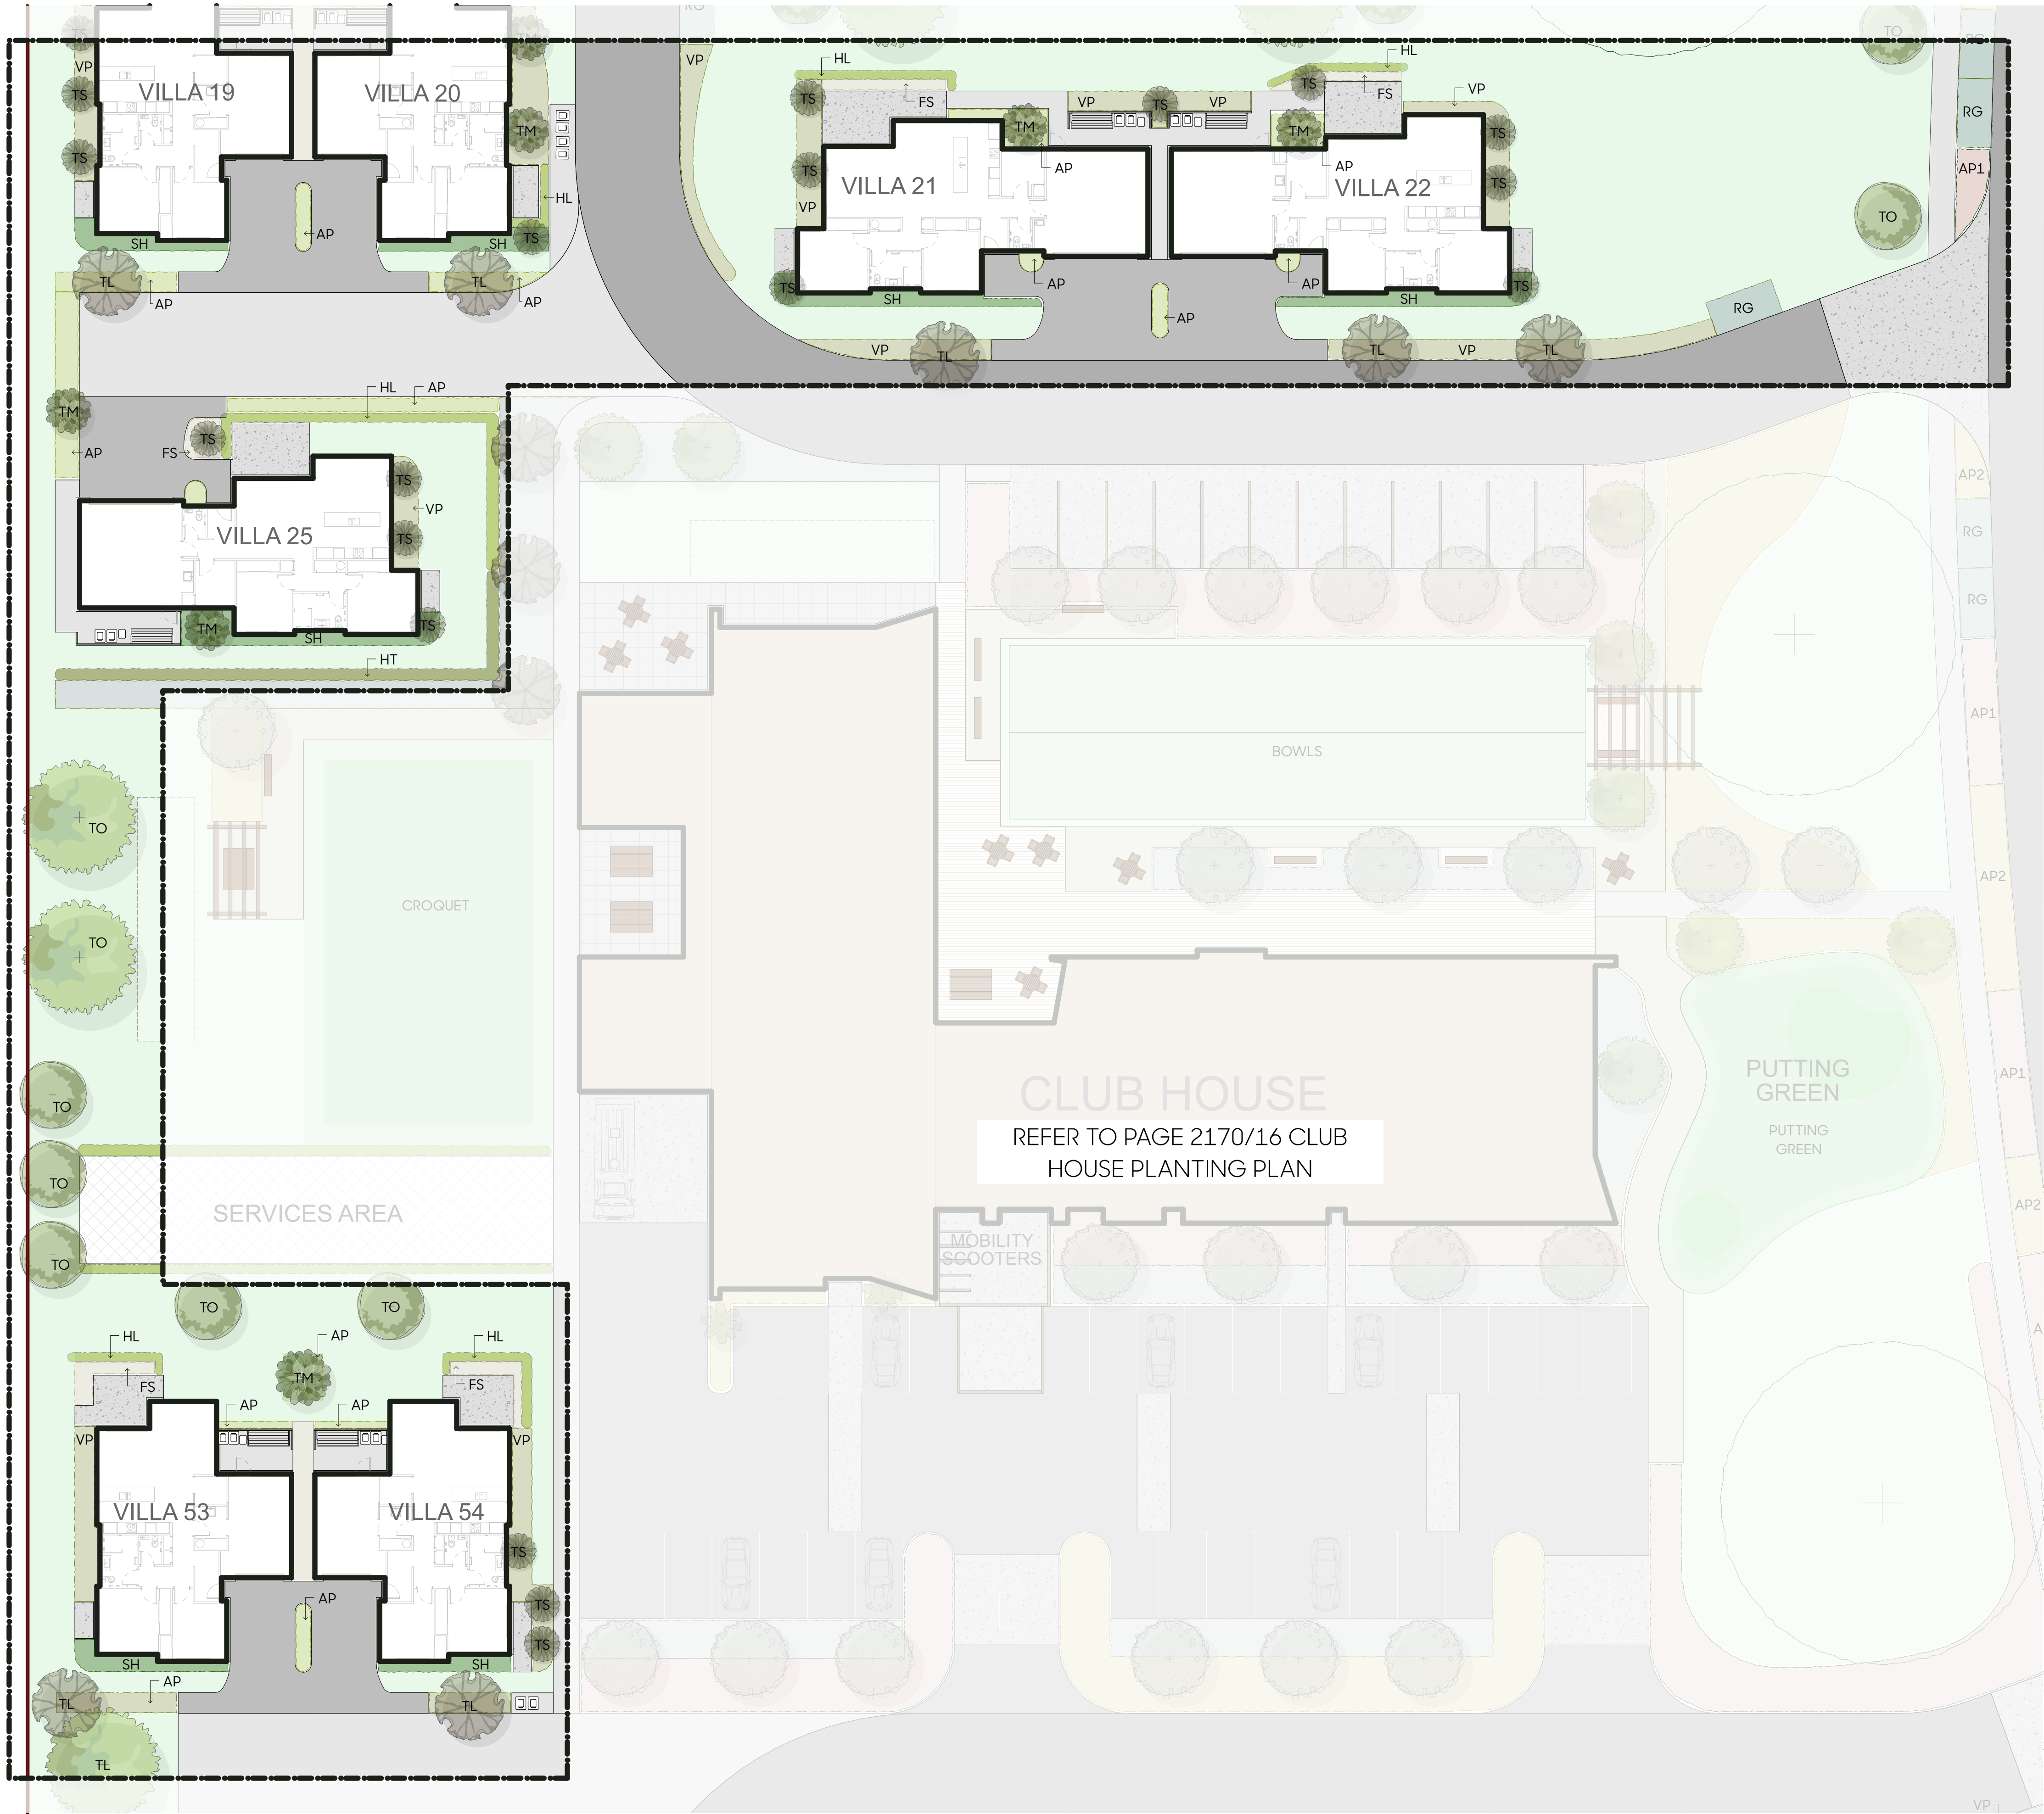

Code	Botanical Name	Common Name	Grade	Spacing
TO	Trees Open Space Refer to Open Space Planting Plans			
TL	Trees Large 8m+ Options			
	<i>Alcornoque excelso</i>	titoki	80L	Marked
	<i>Cercis canadensis 'Forest Pansy'</i>	redbud	45L	Marked
	<i>Platanus regalis</i>	monarto	45L	Marked
	<i>Sorbus aria 'Lutescens'</i>	silver whitebeam	45L	Marked
TM	Trees Medium 5m+ Options			
	<i>Michelia doltsopa</i>	sweet michelia	45L	Marked
	<i>Magnolia grandiflora 'Little Gem'</i>	little gem magnolia	45L	Marked
	<i>Prunus 'Avalon'</i>	flowering cherry	45L	Marked
	<i>Sophora microphylla</i>	kōwhiri	80L	Marked
	<i>Lagerstrœmia indica 'Natchez'</i>	crepe myrtle	45L	Marked
TS	Trees Small Options			
	<i>Rhaphistylis sapida 'Pitt Island'</i>	pitt island nikau	45L	Marked
	<i>Magnolia stellata 'Waterlily'</i>	star magnolia	45L	Marked
	<i>Hoheria sexstylasa 'Stardust'</i>	stardust Hoheria	45L	Marked
FT	Fruit Trees Options			
	<i>Citrus x latifolia 'Bears'</i>	tahtian lime	12L	Marked
	<i>Mandarin satsuma</i>	mandarin	12L	Marked
	<i>Pyrus communis 'Conference'</i>	conference pear	12L	Marked
	<i>Prunus sakana 'Black Doris'</i>	black doris plum	12L	Marked
	<i>Felicia Bambina</i>	dwarf feijoa	12L	Marked
	<i>Citrus x limon 'Meyer'</i>	lemon meyer	12L	Marked
HT	Hedges Tall (maintained at 1.5m H)			
	<i>Camellia sasanqua 'Setsugokko'</i>	camellia	12L	700mm
	<i>Ficus Tuffi</i>	figus tuffi	12L	600mm
	<i>Pittosporum 'Mountain Green'</i>	pittosporum Hedge	12L	800mm
	<i>Michelia figo</i>	port wine magnolia	12L	700mm
HL	Hedges Low (maintained at 1.0m H)			
	<i>Corokia x virgata 'Geenty's Ghost'</i>	corokia	8L	600mm
	<i>Loropetalum 'Burgundy'</i>	chinese fringe flower	8L	700mm
	<i>Pittosporum 'Stephens Island'</i>	NZ pittosporum	8L	700mm
GC	Groundcovers			
	<i>Caprasma 'Hawera'</i>	caprasma sp.	2L	600mm
	<i>Muehlenbeckia axillaris</i>	pohuehue	2L	600mm
	<i>Pratia angulata</i>	panakenake	2L	600mm
	<i>Zephyranthes candida</i>	rain lily	2L	300mm
AP	Amenity Plants Options			
	<i>Chinochloa flavicans</i>	miniature totai	2L	750mm
	<i>Hydrangea paniculata</i>	limelight	2L	1000mm
	<i>Lavandula angustifolia 'Munstead'</i>	lavender	2L	750mm
	<i>Lamandra 'Evergreen Baby'</i>	lamandra	2L	500mm
	<i>Loropetalum chinense 'China Pink'</i>	chinese fringe flower	2L	700mm
	<i>Trachelospermum jasminoides</i>	star jasmine	2L	400mm
SH	Shade Planting Mix Options			
	Shade planting Mix 1			
	40% <i>Arthropodium ornatum</i>	rengarenga	2L	500mm
	30% <i>Phormium 'Platt's Black'</i>	black flax	2L	750mm
	20% <i>Muehlenbeckia axillaris</i>	pohuehue	2L	750mm
	Shade planting Mix 2			
	20% <i>Clivia miniata</i>	clivia	2L	500mm
	15% <i>Dianella nigra</i>	tirutu	2L	500mm
	25% <i>Lobelia angulata</i>	panakenake	2L	500mm
FS	Flowering Shrub Mix			
	30% <i>Dietes grandiflora</i>	wild iris	2L	750mm
	20% <i>Hemerocallis fulva</i>	daylily	2L	500mm
	20% <i>Hydrangea paniculata</i>	limelight	2L	1000mm
	15% <i>Rhaphiolepis 'Oriental Pearl'</i>	indian hawthorn	2L	750mm
	15% <i>Rosemarinus officinalis 'Tuscan Blue'</i>	upright rosemary	2L	750mm
VP	Villa Planting Mix Options			
	Villa Planting Mix 1			
	20% <i>Gardenia jasminoides 'Radicans'</i>	gardenia	2L	750mm
	30% <i>Lamandra 'Lime Tuff'</i>	lamandra	2L	750mm
	30% <i>Loropetalum chinense 'Burgundy'</i>	loropetalum	2L	750mm
	10% <i>Phormium 'Platt's Black'</i>	black flax	2L	750mm
	10% <i>Pittosporum tenuifolium 'Golf Ball'</i>	pittosporum golf ball	2L	750mm
	Villa Planting Mix 2			
	30% <i>Carex testacea</i>	carex sp.	2L	500mm
	30% <i>Caprasma 'Pook Knights'</i>	taupata	2L	750mm
	20% <i>Dietes grandiflora</i>	dietes	2L	750mm
	10% <i>Gardenia veitchii</i>	gardenia	2L	750mm
	10% <i>Viburnum tinus 'Eve Prince'</i>	viburnum eve prince	2L	1000mm
AP1	Amenity Plant Mix 1			
	10% <i>Hebe 'Wiri Mist'</i>	shrubby veronica	2L	700mm
	20% <i>Hydrangea paniculata</i>	limelight	2L	1000mm
	30% <i>Lamandra 'Evergreen Baby'</i>	evergreen baby	2L	500mm
	30% <i>Loropetalum chinense 'China Pink'</i>	Chinese Fringe Flower	2L	700mm
	10% <i>Trachelospermum jasminoides</i>	Star Jasmine	2L	500mm
AP2	Amenity Plant Mix 2			
	10% <i>Anemantele lessanana</i>	gossamer Grass	2L	750mm
	30% <i>Rhaphiolepis 'Oriental Pearl'</i>	indian hawthorn	2L	750mm
	10% <i>Dianella nigra</i>	tirutu	2L	500mm
	30% <i>Hydrangea quercifolia</i>	oakleaf hydrangea	2L	750mm
	20% <i>Trachelospermum jasminoides</i>	Star Jasmine	2L	500mm
RG	Rain Garden Planting Mix			
	35% <i>Apodasmia similis</i>	ai ai	2L	750mm
	5% <i>Cordyline australis</i>	cabbage tree	2L	15m
	30% <i>Carex secta</i>	purei	2L	750mm
	30% <i>Phormium cookianum</i>	wharariki	2L	750mm


Notes: *Planting mixes to be planted in species groups of 3 min. for small garden (<9m2) and 5 min. for larger gardens (>9m2)

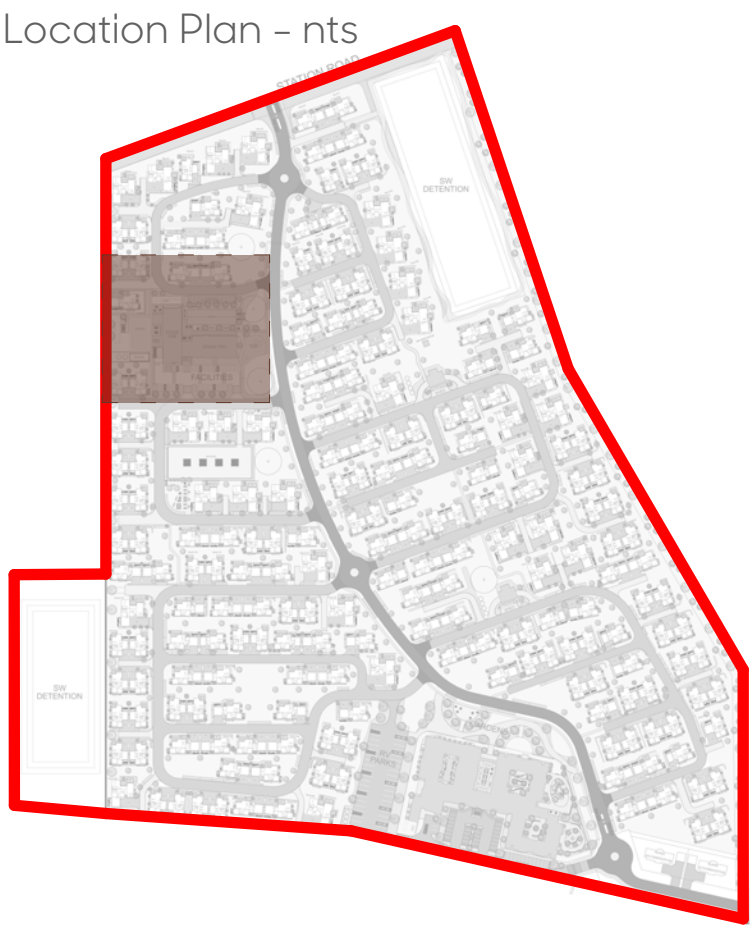

Client
Unity Development

Project
Ashbourne Development , Matamata,
Waikato

Drawing
2170/29 Planting Plan 04

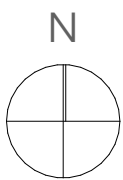

Scale
1:200@A1
1:400@A3

Issue Date
26/05/25
Issue
DRAFT RC


Drawn
BP
Checked
SW





Code	Botanical Name	Common Name	Grade	Spacing
TO	Trees Open Space Refer to Open Space Planting Plans			
TL	Trees Large 8m+ Options			
	<i>Alectryon excelsus</i>	titoki	80L	Marked
	<i>Cercis canadensis 'Forest Pansy'</i>	redbud	45L	Marked
	<i>Platanus regius</i>	manatu	45L	Marked
	<i>Sorbus aria 'Lutescens'</i>	silver whitebeam	45L	Marked
TM	Trees Medium 5m+ Options			
	<i>Michelia doltsopa</i>	sweet michelia	45L	Marked
	<i>Magnolia grandiflora 'Little Gem'</i>	little gem magnolia	45L	Marked
	<i>Prunus 'Avalon'</i>	flowering cherry	45L	Marked
	<i>Sophora microphylla</i>	kōwhiri	80L	Marked
	<i>Lagerstroemia indica 'Natchez'</i>	crepe myrtle	45L	Marked
TS	Trees Small Options			
	<i>Rhopalosiphia sapida 'Pitt Island'</i>	pitt island nikau	45L	Marked
	<i>Magnolia stellata 'Waterlily'</i>	star magnolia	45L	Marked
	<i>Hoheria sexstylosa 'Stardust'</i>	stardust Hoheria	45L	Marked
FT	Fruit Trees Options			
	<i>Citrus x latifolia 'Bears'</i>	tahtitan lime	12L	Marked
	<i>Mandarin satsuma</i>	mandarin	12L	Marked
	<i>Pyrus communis 'Conference'</i>	conference pear	12L	Marked
	<i>Prunus sakana 'Black Doris'</i>	black doris plum	12L	Marked
	<i>Feijoa 'Bambina'</i>	dwarf feijoa	12L	Marked
	<i>Citrus x limon 'Meyer'</i>	lemon meyer	12L	Marked
HT	Hedges Tall (maintained at 1.5m H)			
	<i>Camellia sasanqua 'Setsugekka'</i>	camellia	12L	700mm
	<i>Ficus 'Tuffi'</i>	ficus tuffi	12L	600mm
	<i>Pittosporum 'Mountain Green'</i>	pittosporum Hedge	12L	800mm
	<i>Michelia figo</i>	port wine magnolia	12L	700mm
HL	Hedges Low (maintained at 1.0m H)			
	<i>Corokia x virgata 'Geenit's Ghost'</i>	corokia	8L	600mm
	<i>Loropetalum 'Burgundy'</i>	chinese fringe flower	8L	700mm
	<i>Pittosporum 'Stephens Island'</i>	NZ pittosporum	8L	700mm
GC	Groundcovers			
	<i>Coprosma 'Hawera'</i>	coprosma sp.	2L	600mm
	<i>Muehlenbeckia axillaris</i>	pokehuehue	2L	600mm
	<i>Pratia angulata</i>	panakenake	2L	600mm
	<i>Zephyranthes candida</i>	rain lily	2L	300mm
AP	Amenity Plants Options			
	<i>Chinochloa flavicans</i>	miniature totai	2L	750mm
	<i>Hydrangea paniculata</i>	limelight	2L	1000mm
	<i>Lavandula angustifolia 'Munstead'</i>	lavender	2L	750mm
	<i>Lamandra 'Evergreen Baby'</i>	lamandra	2L	500mm
	<i>Loropetalum chinense 'China Pink'</i>	chinese fringe flower	2L	700mm
	<i>Trachelospermum jasminoides</i>	star jasmine	2L	400mm
SH	Shade Planting Mix Options			
	Shade planting Mix 1			
	40% <i>Arthropodium ornatum</i>	rengarenga	2L	500mm
	30% <i>Phormium 'Platt's Black'</i>	black flax	2L	750mm
	20% <i>Muehlenbeckia axillaris</i>	pokehuehue	2L	750mm
	Shade planting Mix 2			
	20% <i>Clivia miniata</i>	clivia	2L	500mm
	15% <i>Dianella nigra</i>	tarutu	2L	500mm
	25% <i>Lobelia angulata</i>	panakenake	2L	500mm
FS	Flowering Shrub Mix			
	30% <i>Diets grandiflora</i>	wild iris	2L	750mm
	20% <i>Hemerocallis 'Julia'</i>	daylily	2L	500mm
	20% <i>Hydrangea paniculata</i>	limelight	2L	1000mm
	15% <i>Rhaphiolepis 'Oriental Pearl'</i>	indian hawthorn	2L	750mm
	15% <i>Rosemarinus officinalis 'Tuscan Blue'</i>	upright rosemary	2L	750mm
VP	Villa Planting Mix Options			
	Villa Planting Mix 1			
	20% <i>Gardenia jasminoides 'Radicans'</i>	gardenia	2L	750mm
	30% <i>Lamandra 'Lime Tuff'</i>	lamandra	2L	750mm
	30% <i>Loropetalum chinense 'Burgundy'</i>	loropetalum	2L	750mm
	10% <i>Phormium 'Platt's Black'</i>	black flax	2L	750mm
	10% <i>Pittosporum tenuifolium 'Golf Ball'</i>	pittosporum golf ball	2L	750mm
	Villa Planting Mix 2			
	30% <i>Carex testacea</i>	carex sp.	2L	500mm
	30% <i>Coprosma 'Pook Knights'</i>	taupata	2L	750mm
	20% <i>Diets grandiflora</i>	diets	2L	750mm
	10% <i>Gardenia veitchii</i>	gardenia	2L	750mm
	10% <i>Viburnum tinus 'Eve Prince'</i>	viburnum eve prince	2L	1000mm
AP1	Amenity Plant Mix 1			
	10% <i>Hebe 'Wiri Mist'</i>	shrubby veronica	2L	700mm
	20% <i>Hydrangea paniculata</i>	limelight	2L	1000mm
	30% <i>Lamandra 'Evergreen Baby'</i>	evergreen baby	2L	500mm
	30% <i>Loropetalum chinense 'China Pink'</i>	chinese fringe flower	2L	700mm
	10% <i>Trachelospermum jasminoides</i>	Star Jasmine	2L	500mm
AP2	Amenity Plant Mix 2			
	10% <i>Anemanthella lessianana</i>	gossamer Grass	2L	750mm
	30% <i>Rhaphiolepis 'Oriental Pearl'</i>	indian hawthorn	2L	750mm
	10% <i>Dianella nigra</i>	tarutu	2L	500mm
	30% <i>Hydrangea quercifolia</i>	oakleaf hydrangea	2L	750mm
	20% <i>Trachelospermum jasminoides</i>	Star Jasmine	2L	500mm
RG	Rain Garden Planting Mix			
	35% <i>Apodasmia similis</i>	ai ai	2L	750mm
	5% <i>Cordyline australis</i>	cabbage tree	2L	15m
	30% <i>Carex secta</i>	purei	2L	750mm
	30% <i>Phormium cookianum</i>	wharariki	2L	750mm


Notes: *Planting mixes to be planted in species groups of 3 min. for small garden (<9m²) and 5 min. for larger gardens (>9m²)

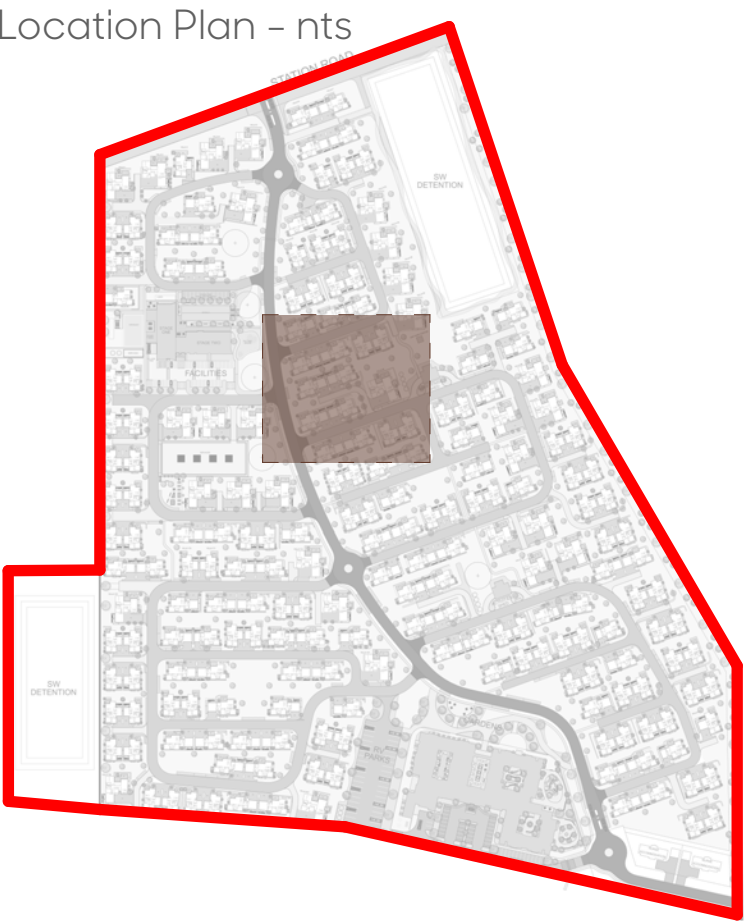



Code	Botanical Name	Common Name	Grade	Spacing
TO	Trees Open Space Refer to Open Space Planting Plans			
TL	Trees Large 8m+ Options			
	<i>Alseodaphne excelsa</i>	titoki	80L	Marked
	<i>Cercis canadensis</i> 'Forest Pansy'	redbud	45L	Marked
	<i>Platanus regalis</i>	manatu	45L	Marked
	<i>Sorbus aria</i> 'Lutescens'	silver whitebeam	45L	Marked
TM	Trees Medium 5m+ Options			
	<i>Michelia doltsopa</i>	sweet michelia	45L	Marked
	<i>Magnolia grandiflora</i> 'Little Gem'	little gem magnolia	45L	Marked
	<i>Prunus Avonui</i>	flowering cherry	45L	Marked
	<i>Sophora microphylla</i>	kōwhiri	80L	Marked
	<i>Lagerstroemia indica</i> 'Natchez'	crepe myrtle	45L	Marked
TS	Trees Small Options			
	<i>Rhopalosiphum sapida</i> 'Pitt Island'	pitt island nikau	45L	Marked
	<i>Magnolia stellata</i> 'Waterlily'	star magnolia	45L	Marked
	<i>Hoheria sexstylosa</i> 'Stardust'	stardust Hoheria	45L	Marked
FT	Fruit Trees Options			
	<i>Citrus x latifolia</i> 'Bears'	tahtian lime	12L	Marked
	<i>Mandarin satsuma</i>	mandarin	12L	Marked
	<i>Pyrus communis</i> 'Conference'	conference pear	12L	Marked
	<i>Prunus salicina</i> 'Black Doris'	black doris plum	12L	Marked
	<i>Felicia Bambina</i>	dwarf feijoa	12L	Marked
	<i>Citrus x limon</i> 'Meyer'	lemon meyer	12L	Marked
HT	Hedges Tall (maintained at 1.5m H)			
	<i>Camellia sasanqua</i> 'Setsugekka'	camellia	12L	700mm
	<i>Ficus Tuffi</i>	figus tuffi	12L	600mm
	<i>Pittosporum</i> 'Mountain Green'	pittosporum Hedge	12L	800mm
	<i>Michelia figo</i>	port wine magnolia	12L	700mm
HL	Hedges Low (maintained at 1.0m H)			
	<i>Corokia x virgata</i> 'Geenty's Ghost'	corokia	8L	600mm
	<i>Loropetalum</i> 'Burgundy'	chinese fringe flower	8L	700mm
	<i>Pittosporum</i> 'Stephens Island'	NZ pittosporum	8L	700mm
GC	Groundcovers			
	<i>Coprosma</i> 'Hawera'	coprosma sp.	2L	600mm
	<i>Muehlenbeckia axillaris</i>	pohuehue	2L	600mm
	<i>Pratia angulata</i>	panakenake	2L	600mm
	<i>Zephyranthes candida</i>	rain lily	2L	300mm
AP	Amenity Plants Options			
	<i>Chirochloa flavicans</i>	miniature totai	2L	750mm
	<i>Hydrangea paniculata</i>	limelight	2L	1000mm
	<i>Lavandula angustifolia</i> 'Munstead'	lavender	2L	750mm
	<i>Lamandra</i> 'Evergreen Baby'	lamandra	2L	500mm
	<i>Loropetalum chinense</i> 'China Pink'	chinese fringe flower	2L	700mm
	<i>Trachelospermum jasminoides</i>	star jasmine	2L	400mm
SH	Shade Planting Mix Options			
	Shade planting Mix 1			
	40% <i>Arthropodium oratum</i>	rengarenga	2L	500mm
	30% <i>Phormium</i> 'Platt's Black'	black flax	2L	750mm
	20% <i>Muehlenbeckia axillaris</i>	pohuehue	2L	750mm
	Shade planting Mix 2			
	20% <i>Clivia miniata</i>	clivia	2L	500mm
	15% <i>Dianella nigra</i>	tārutu	2L	500mm
	25% <i>Lobelia angulata</i>	panakenake	2L	500mm
FS	Flowering Shrub Mix			
	30% <i>Diets grandiflora</i>	wild iris	2L	750mm
	20% <i>Hemerocallis fulva</i>	daylily	2L	500mm
	20% <i>Hydrangea paniculata</i>	limelight	2L	1000mm
	15% <i>Rhaphiolepis</i> 'Oriental Pearl'	indian hawthorn	2L	750mm
	15% <i>Rosemarinus officinalis</i> 'Tuscan Blue'	upright rosemary	2L	750mm
VP	Villa Planting Mix Options			
	Villa Planting Mix 1			
	20% <i>Gardenia jasminoides</i> 'Radicans'	gardenia	2L	750mm
	30% <i>Lamandra</i> 'Lime Tuff'	lamandra	2L	750mm
	30% <i>Loropetalum chinense</i> 'Burgundy'	loropetalum	2L	750mm
	10% <i>Phormium</i> 'Platt's Black'	black flax	2L	750mm
	10% <i>Pittosporum tenuifolium</i> 'Golf Ball'	pittosporum golf ball	2L	750mm
	Villa Planting Mix 2			
	30% <i>Carex testacea</i>	carex sp.	2L	500mm
	30% <i>Coprosma</i> 'Pook Knights'	taupata	2L	750mm
	20% <i>Diets grandiflora</i>	diets	2L	750mm
	10% <i>Gardenia veitchii</i>	gardenia	2L	750mm
	10% <i>Viburnum tinus</i> 'Eve Prince'	viburnum eve prince	2L	1000mm
AP1	Amenity Plant Mix 1			
	10% <i>Hebe</i> 'Wiri Mist'	shrubby veronica	2L	700mm
	20% <i>Hydrangea paniculata</i>	limelight	2L	1000mm
	30% <i>Lamandra</i> 'Evergreen Baby'	evergreen baby	2L	500mm
	30% <i>Loropetalum chinense</i> 'China Pink'	chinese fringe flower	2L	700mm
	10% <i>Trachelospermum jasminoides</i>	Star Jasmine	2L	500mm
AP2	Amenity Plant Mix 2			
	10% <i>Anemanthella lessiana</i>	gossamer Grass	2L	750mm
	30% <i>Rhaphiolepis</i> 'Oriental Pearl'	indian hawthorn	2L	750mm
	10% <i>Dianella nigra</i>	tārutu	2L	500mm
	30% <i>Hydrangea quercifolia</i>	oakleaf hydrangea	2L	750mm
	20% <i>Trachelospermum jasminoides</i>	Star Jasmine	2L	500mm
RG	Rain Garden Planting Mix			
	35% <i>Apodasmia similis</i>	ai ai	2L	750mm
	5% <i>Cordyline australis</i>	cabbage tree	2L	15m
	30% <i>Carex secta</i>	purei	2L	750mm
	30% <i>Phormium cookianum</i>	wharariki	2L	750mm


Notes: *Planting mixes to be planted in species groups of 3 min. for small garden (<9m²) and 5 min. for larger gardens (>9m²)

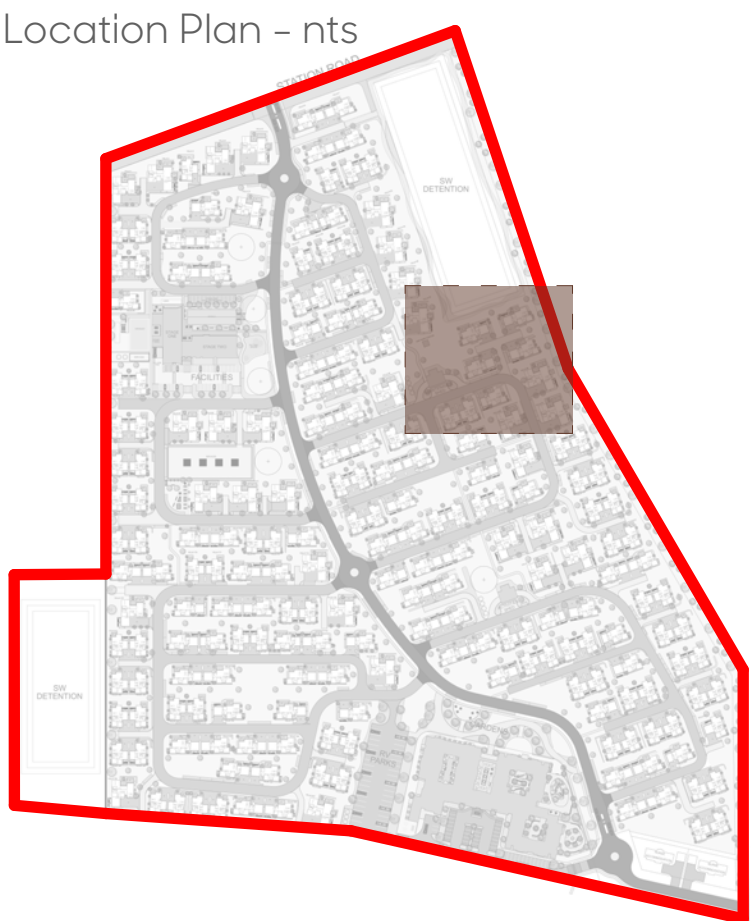



Code	Botanical Name	Common Name	Grade	Spacing
TO	Trees Open Space Refer to Open Space Planting Plans			
TL	Trees Large 8m+ Options			
	<i>Alectryon excelsus</i>	titoki	80L	Marked
	<i>Cercis canadensis</i> 'Forest Pansy'	redbud	45L	Marked
	<i>Platanus regius</i>	manatu	45L	Marked
	<i>Sorbus aria</i> 'Lutescens'	silver whitebeam	45L	Marked
TM	Trees Medium 5m+ Options			
	<i>Michelia doltsopa</i>	sweet michelia	45L	Marked
	<i>Magnolia grandiflora</i> 'Little Gem'	little gem magnolia	45L	Marked
	<i>Prunus Avonul</i>	flowering cherry	45L	Marked
	<i>Sophora microphylla</i>	kōwhiri	80L	Marked
	<i>Lagerstroemia indica</i> 'Natchez'	crepe myrtle	45L	Marked
TS	Trees Small Options			
	<i>Rhopalosiphis sapida</i> 'Pitt Island'	pitt island nikau	45L	Marked
	<i>Magnolia stellata</i> 'Waterlily'	star magnolia	45L	Marked
	<i>Hoheria sexstylasa</i> 'Stardust'	stardust Hoheria	45L	Marked
FT	Fruit Trees Options			
	<i>Citrus x latifolia</i> 'Bears'	tahtian lime	12L	Marked
	<i>Mandarin satsuma</i>	mandarin	12L	Marked
	<i>Pyrus communis</i> 'Conference'	conference pear	12L	Marked
	<i>Prunus sakana</i> 'Black Doris'	black doris plum	12L	Marked
	<i>Felicia Bambina</i>	dwarf feijoa	12L	Marked
	<i>Citrus x limon</i> 'Meyer'	lemon meyer	12L	Marked
HT	Hedges Tall (maintained at 1.5m H)			
	<i>Camellia sasanqua</i> 'Setsugekka'	camellia	12L	700mm
	<i>Ficus Tuffi</i>	figus Tuffi	12L	600mm
	<i>Pittosporum</i> 'Mountain Green'	pittosporum Hedge	12L	800mm
	<i>Michelia figo</i>	port wine magnolia	12L	700mm
HL	Hedges Low (maintained at 1.0m H)			
	<i>Corokia x virgata</i> 'Geenty's Ghost'	corokia	8L	600mm
	<i>Loropetalum</i> 'Burgundy'	chinese fringe flower	8L	700mm
	<i>Pittosporum</i> 'Stephens Island'	NZ pittosporum	8L	700mm
GC	Groundcovers			
	<i>Coprosma</i> 'Hawera'	coprosma sp.	2L	600mm
	<i>Muehlenbeckia axillaris</i>	pohuehue	2L	600mm
	<i>Pratia angulata</i>	panakenake	2L	600mm
	<i>Zephyranthes candida</i>	rain lily	2L	300mm
AP	Amenity Plants Options			
	<i>Chirochlea flavicans</i>	miniature totai	2L	750mm
	<i>Hydrangea paniculata</i>	limelight	2L	1000mm
	<i>Lavandula angustifolia</i> 'Munstead'	lavender	2L	750mm
	<i>Lamandra</i> 'Evergreen Baby'	lamandra	2L	500mm
	<i>Loropetalum chinense</i> 'China Pink'	chinese fringe flower	2L	700mm
	<i>Trachelospermum jasminoides</i>	star jasmine	2L	400mm
SH	Shade Planting Mix Options			
	Shade planting Mix 1			
	40% <i>Arthropodium cirratum</i>	rengarenga	2L	500mm
	30% <i>Phormium</i> 'Platt's Black'	black flax	2L	750mm
	20% <i>Muehlenbeckia axillaris</i>	pohuehue	2L	750mm
	Shade planting Mix 2			
	20% <i>Clivia miniata</i>	clivia	2L	500mm
	15% <i>Dianella nigra</i>	tirutū	2L	500mm
	25% <i>Lobelia angulata</i>	panakenake	2L	500mm
FS	Flowering Shrub Mix			
	30% <i>Dietsia grandiflora</i>	wild iris	2L	750mm
	20% <i>Hemerocallis fulva</i>	daylily	2L	500mm
	20% <i>Hydrangea paniculata</i>	limelight	2L	1000mm
	15% <i>Rhaphiolepis</i> 'Oriental Pearl'	indian hawthorn	2L	750mm
	15% <i>Rosemarinus officinalis</i> 'Tuscan Blue'	upright rosemary	2L	750mm
VP	Villa Planting Mix Options			
	Villa Planting Mix 1			
	20% <i>Gardenia jasminoides</i> 'Radicans'	gardenia	2L	750mm
	30% <i>Lamandra</i> 'Lime Tuff'	lamandra	2L	750mm
	30% <i>Loropetalum chinense</i> 'Burgundy'	loropetalum	2L	750mm
	10% <i>Phormium</i> 'Platt's Black'	black flax	2L	750mm
	10% <i>Pittosporum tenuifolium</i> 'Golf Ball'	pittosporum golf ball	2L	750mm
	Villa Planting Mix 2			
	30% <i>Carex testacea</i>	carex sp.	2L	500mm
	30% <i>Coprosma</i> 'Pook Knights'	taupata	2L	750mm
	20% <i>Dietsia grandiflora</i>	dietsia	2L	750mm
	10% <i>Gardenia veitchii</i>	gardenia	2L	750mm
	10% <i>Viburnum tinus</i> 'Eve Prince'	viburnum eve prince	2L	1000mm
AP1	Amenity Plant Mix 1			
	10% <i>Hebe</i> 'Wiri Mist'	shrubby veronica	2L	700mm
	20% <i>Hydrangea paniculata</i>	limelight	2L	1000mm
	30% <i>Lamandra</i> 'Evergreen Baby'	evergreen baby	2L	500mm
	30% <i>Loropetalum chinense</i> 'China Pink'	chinese fringe flower	2L	700mm
	10% <i>Trachelospermum jasminoides</i>	Star Jasmine	2L	500mm
AP2	Amenity Plant Mix 2			
	10% <i>Anemanthella lessaniana</i>	gossamer Grass	2L	750mm
	30% <i>Rhaphiolepis</i> 'Oriental Pearl'	indian hawthorn	2L	750mm
	10% <i>Dianella nigra</i>	tirutū	2L	500mm
	30% <i>Hydrangea quercifolia</i>	oakleaf hydrangea	2L	750mm
	20% <i>Trachelospermum jasminoides</i>	Star Jasmine	2L	500mm
RG	Rain Garden Planting Mix			
	35% <i>Apodasmia similis</i>	ai ai	2L	750mm
	5% <i>Cordyline australis</i>	cabbage tree	2L	15m
	30% <i>Carex secta</i>	pūrei	2L	750mm
	30% <i>Phormium cookianum</i>	wharariki	2L	750mm


Notes: *Planting mixes to be planted in species groups of 3 min. for small garden (<9m2) and 5 min. for larger gardens (>9m2)

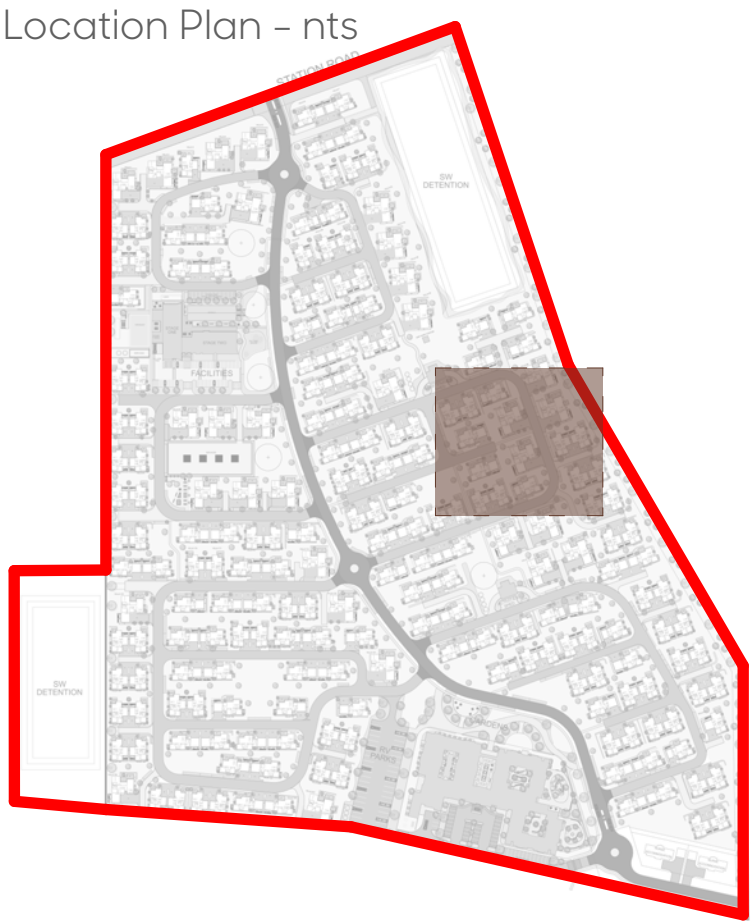



Code	Botanical Name	Common Name	Grade	Spacing
TO	Trees Open Space Refer to Open Space Planting Plans			
TL	Trees Large 8m+ Options			
	<i>Alectryon excelsus</i>	titoki	80L	Marked
	<i>Cercis canadensis</i> 'Forest Pansy'	redbud	45L	Marked
	<i>Platanus regius</i>	manatu	45L	Marked
	<i>Sorbus aria</i> 'Lutescens'	silver whitebeam	45L	Marked
TM	Trees Medium 5m+ Options			
	<i>Michelia doltsopa</i>	sweet michelia	45L	Marked
	<i>Magnolia grandiflora</i> 'Little Gem'	little gem magnolia	45L	Marked
	<i>Prunus Avonul</i>	flowering cherry	45L	Marked
	<i>Sophora microphylla</i>	kōwhiri	80L	Marked
	<i>Lagerstroemia indica</i> 'Natchez'	crepe myrtle	45L	Marked
TS	Trees Small Options			
	<i>Rhopalosiphum sapida</i> 'Pitt Island'	pitt island nikau	45L	Marked
	<i>Magnolia stellata</i> 'Waterlily'	star magnolia	45L	Marked
	<i>Hoheria sexstylata</i> 'Stardust'	stardust Hoheria	45L	Marked
FT	Fruit Trees Options			
	<i>Citrus x latifolia</i> 'Bears'	tahtian lime	12L	Marked
	<i>Mandarin satsuma</i>	mandarin	12L	Marked
	<i>Pyrus communis</i> 'Conference'	conference pear	12L	Marked
	<i>Prunus sakana</i> 'Black Doris'	black doris plum	12L	Marked
	<i>Felicia Bambina</i>	dwarf felicia	12L	Marked
	<i>Citrus x limon</i> 'Meyer'	lemon meyer	12L	Marked
HT	Hedges Tall (maintained at 1.5m H)			
	<i>Camellia sasanqua</i> 'Setsugekka'	camellia	12L	700mm
	<i>Ficus Tuffi</i>	figus tuffi	12L	600mm
	<i>Pittosporum</i> 'Mountain Green'	pittosporum Hedge	12L	800mm
	<i>Michelia figo</i>	port wine magnolia	12L	700mm
HL	Hedges Low (maintained at 1.0m H)			
	<i>Corokia x virgata</i> 'Geenty's Ghost'	corokia	8L	600mm
	<i>Loropetalum</i> 'Burgundy'	chinese fringe flower	8L	700mm
	<i>Pittosporum</i> 'Stephens Island'	NZ pittosporum	8L	700mm
GC	Groundcovers			
	<i>Coprosma</i> 'Hawera'	coprosma sp.	2L	600mm
	<i>Muehlenbeckia axillaris</i>	pohuehue	2L	600mm
	<i>Pratia angulata</i>	panakenake	2L	600mm
	<i>Zephyranthes candida</i>	rain lily	2L	300mm
AP	Amenity Plants Options			
	<i>Chinochloa flavicans</i>	miniature totai	2L	750mm
	<i>Hydrangea paniculata</i>	limelight	2L	1000mm
	<i>Lavandula angustifolia</i> 'Munstead'	lavender	2L	750mm
	<i>Lomandra</i> 'Evergreen Baby'	lomandra	2L	500mm
	<i>Loropetalum chinense</i> 'China Pink'	chinese fringe flower	2L	700mm
	<i>Trachelospermum jasminoides</i>	star jasmine	2L	400mm
SH	Shade Planting Mix Options			
	Shade planting Mix 1			
	40% <i>Arthropodium cirratum</i>	rengarenga	2L	500mm
	30% <i>Phormium</i> 'Platt's Black'	black flax	2L	750mm
	20% <i>Muehlenbeckia axillaris</i>	pohuehue	2L	750mm
	Shade planting Mix 2			
	20% <i>Clivia miniata</i>	clivia	2L	500mm
	15% <i>Dianella nigra</i>	tarutu	2L	500mm
	25% <i>Lobelia angulata</i>	panakenake	2L	500mm
FS	Flowering Shrub Mix			
	30% <i>Dietes grandiflora</i>	wild iris	2L	750mm
	20% <i>Hemerocallis fulva</i>	daylily	2L	500mm
	20% <i>Hydrangea paniculata</i>	limelight	2L	1000mm
	15% <i>Rhaphiolepis</i> 'Oriental Pearl'	indian hawthorn	2L	750mm
	15% <i>Rosemarinus officinalis</i> 'Tuscan Blue'	upright rosemary	2L	750mm
VP	Villa Planting Mix Options			
	Villa Planting Mix 1			
	20% <i>Gardenia jasminoides</i> 'Radicans'	gardenia	2L	750mm
	30% <i>Lomandra</i> 'Lime Tuff'	lomandra	2L	750mm
	30% <i>Loropetalum chinense</i> 'Burgundy'	loropetalum	2L	750mm
	10% <i>Phormium</i> 'Platt's Black'	black flax	2L	750mm
	10% <i>Pittosporum tenuifolium</i> 'Golf Ball'	pittosporum golf ball	2L	750mm
	Villa Planting Mix 2			
	30% <i>Carex testacea</i>	carex sp.	2L	500mm
	30% <i>Coprosma</i> 'Pook Knights'	taupata	2L	750mm
	20% <i>Dietes grandiflora</i>	dietes	2L	750mm
	10% <i>Gardenia velutina</i>	gardenia	2L	750mm
	10% <i>Viburnum tinus</i> 'Eve Prince'	viburnum eve prince	2L	1000mm
AP1	Amenity Plant Mix 1			
	10% <i>Hebe</i> 'Wiri Mist'	shrubby veronica	2L	700mm
	20% <i>Hydrangea paniculata</i>	limelight	2L	1000mm
	30% <i>Lomandra</i> 'Evergreen Baby'	evergreen baby	2L	500mm
	30% <i>Loropetalum chinense</i> 'China Pink'	chinese fringe flower	2L	700mm
	10% <i>Trachelospermum jasminoides</i>	Star Jasmine	2L	500mm
AP2	Amenity Plant Mix 2			
	10% <i>Anemanthella lessiana</i>	gossamer Grass	2L	750mm
	30% <i>Rhaphiolepis</i> 'Oriental Pearl'	indian hawthorn	2L	750mm
	10% <i>Dianella nigra</i>	tarutu	2L	500mm
	30% <i>Hydrangea quercifolia</i>	oakleaf hydrangea	2L	750mm
	20% <i>Trachelospermum jasminoides</i>	Star Jasmine	2L	500mm
RG	Rain Garden Planting Mix			
	35% <i>Apodasmia similis</i>	ai ai	2L	750mm
	5% <i>Cordyline australis</i>	cabbage tree	2L	15m
	30% <i>Carex secta</i>	purei	2L	750mm
	30% <i>Phormium cookianum</i>	wharariki	2L	750mm

Notes: *Planting mixes to be planted in species groups of 3 min. for small garden (<9m²) and 5 min. for larger gardens (>9m²)


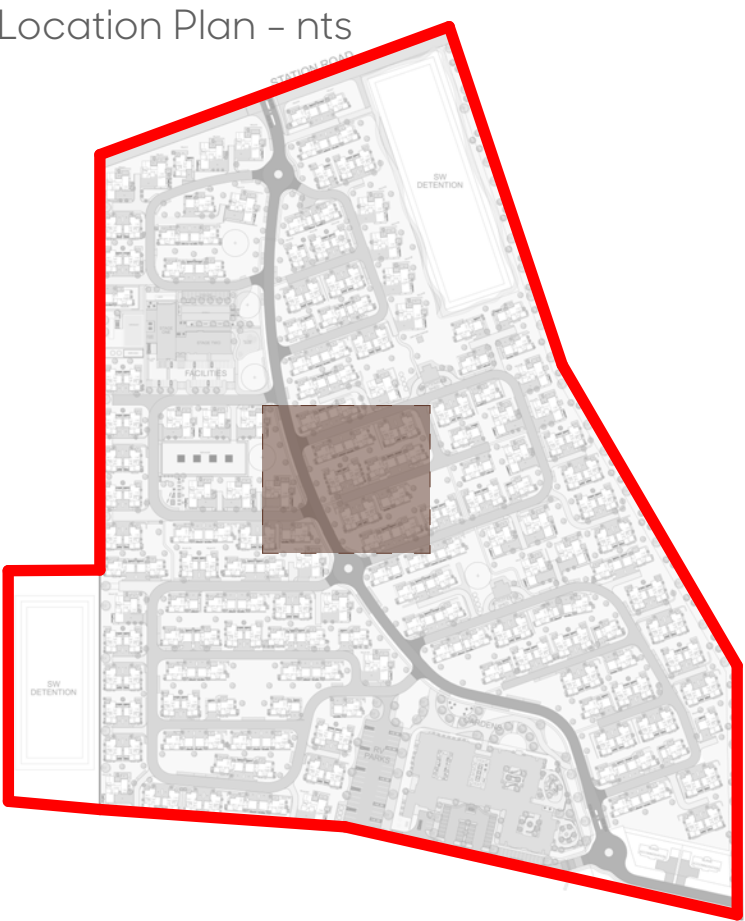





Code	Botanical Name	Common Name	Grade	Spacing
TO	Trees Open Space Refer to Open Space Planting Plans			
TL	Trees Large 8m+ Options			
	<i>Alectryon excelsus</i>	titoki	80L	Marked
	<i>Cercis canadensis 'Forest Pansy'</i>	redbud	45L	Marked
	<i>Platanus regius</i>	manatu	45L	Marked
	<i>Sorbus aria 'Lutescens'</i>	silver whitebeam	45L	Marked
TM	Trees Medium 5m+ Options			
	<i>Michelia doltsopa</i>	sweet michelia	45L	Marked
	<i>Magnolia grandiflora 'Little Gem'</i>	little gem magnolia	45L	Marked
	<i>Prunus 'Avalon'</i>	flowering cherry	45L	Marked
	<i>Sophora microphylla</i>	kōwhiri	80L	Marked
	<i>Lagerstœmia indica 'Natchez'</i>	crepe myrtle	45L	Marked
TS	Trees Small Options			
	<i>Rhopalosiphum sapida 'Pitt Island'</i>	pitt island nikau	45L	Marked
	<i>Magnolia stellata 'Waterlily'</i>	star magnolia	45L	Marked
	<i>Hoheria sexstylosa 'Stardust'</i>	stardust Hoheria	45L	Marked
FT	Fruit Trees Options			
	<i>Citrus x latifolia 'Bears'</i>	tahtian lime	12L	Marked
	<i>Mandarin satsuma</i>	mandarin	12L	Marked
	<i>Pyrus communis 'Conference'</i>	conference pear	12L	Marked
	<i>Prunus sakana 'Black Doris'</i>	black doris plum	12L	Marked
	<i>Feijoa 'Bambina'</i>	dwarf feijoa	12L	Marked
	<i>Citrus x limon 'Meyer'</i>	lemon meyer	12L	Marked
HT	Hedges Tall (maintained at 1.5m H)			
	<i>Camellia sasanqua 'Setsugekka'</i>	camellia	12L	700mm
	<i>Ficus Tuffi</i>	ficus tuffi	12L	600mm
	<i>Pittosporum 'Mountain Green'</i>	pittosporum Hedge	12L	800mm
	<i>Michelia figo</i>	port wine magnolia	12L	700mm
HL	Hedges Low (maintained at 1.0m H)			
	<i>Corokia x virgata 'Geenty's Ghost'</i>	corokia	8L	600mm
	<i>Loropetalum 'Burgundy'</i>	chinese fringe flower	8L	700mm
	<i>Pittosporum 'Stephens Island'</i>	NZ pittosporum	8L	700mm
GC	Groundcovers			
	<i>Coprosma 'Hawera'</i>	coprosma sp.	2L	600mm
	<i>Muehlenbeckia axillaris</i>	pahuehue	2L	600mm
	<i>Pratia angulata</i>	panakenake	2L	600mm
	<i>Zephyranthes candida</i>	rain lily	2L	300mm
AP	Amenity Plants Options			
	<i>Chirochloa flavicans</i>	miniature taitoi	2L	750mm
	<i>Hydrangea paniculata</i>	limelight	2L	1000mm
	<i>Lavandula angustifolia 'Munstead'</i>	lavender	2L	750mm
	<i>Lamandra 'Evergreen Baby'</i>	lamandra	2L	500mm
	<i>Loropetalum chinense 'China Pink'</i>	chinese fringe flower	2L	700mm
	<i>Trachelospermum jasminoides</i>	star jasmine	2L	400mm
SH	Shade Planting Mix Options			
	Shade planting Mix 1			
	40% <i>Arthropodium oratum</i>	rengarenga	2L	500mm
	30% <i>Phormium 'Platt's Black'</i>	black flax	2L	750mm
	20% <i>Muehlenbeckia axillaris</i>	pahuehue	2L	750mm
	Shade planting Mix 2			
	20% <i>Clivia miniata</i>	clivia	2L	500mm
	15% <i>Dianella nigra</i>	tiruturu	2L	500mm
	25% <i>Lobelia angulata</i>	panakenake	2L	500mm
FS	Flowering Shrub Mix			
	30% <i>Diets grandiflora</i>	wild iris	2L	750mm
	20% <i>Hemerocallis fulva</i>	daylily	2L	500mm
	20% <i>Hydrangea paniculata</i>	limelight	2L	1000mm
	15% <i>Rhaphiolepis 'Oriental Pearl'</i>	indian hawthorn	2L	750mm
	15% <i>Rosemarinus officinalis 'Tuscan Blue'</i>	upright rosemary	2L	750mm
VP	Villa Planting Mix Options			
	Villa Planting Mix 1			
	20% <i>Gardenia jasminoides 'Radicans'</i>	gardenia	2L	750mm
	30% <i>Lamandra 'Lime Tuff'</i>	lamandra	2L	750mm
	30% <i>Loropetalum chinense 'Burgundy'</i>	loropetalum	2L	750mm
	10% <i>Phormium 'Platt's Black'</i>	black flax	2L	750mm
	10% <i>Pittosporum tenuifolium 'Golf Ball'</i>	pittosporum golf ball	2L	750mm
	Villa Planting Mix 2			
	30% <i>Carex testacea</i>	carex sp.	2L	500mm
	30% <i>Coprosma 'Pook Knights'</i>	taupata	2L	750mm
	20% <i>Diets grandiflora</i>	diets	2L	750mm
	10% <i>Gardenia veitchii</i>	gardenia	2L	750mm
	10% <i>Viburnum tinus 'Eve Prince'</i>	viburnum eve prince	2L	1000mm
AP1	Amenity Plant Mix 1			
	10% <i>Hebe 'Wiri Mist'</i>	shrubby veronica	2L	700mm
	20% <i>Hydrangea paniculata</i>	limelight	2L	1000mm
	30% <i>Lamandra 'Evergreen Baby'</i>	evergreen baby	2L	500mm
	30% <i>Loropetalum chinense 'China Pink'</i>	chinese fringe flower	2L	700mm
	10% <i>Trachelospermum jasminoides</i>	Star Jasmine	2L	500mm
AP2	Amenity Plant Mix 2			
	10% <i>Anemanthella lessianana</i>	gossamer Grass	2L	750mm
	30% <i>Rhaphiolepis 'Oriental Pearl'</i>	indian hawthorn	2L	750mm
	10% <i>Dianella nigra</i>	tiruturu	2L	500mm
	30% <i>Hydrangea quercifolia</i>	oakleaf hydrangea	2L	750mm
	20% <i>Trachelospermum jasminoides</i>	Star Jasmine	2L	500mm
RG	Rain Garden Planting Mix			
	35% <i>Apodasmia similis</i>	ai ai	2L	750mm
	5% <i>Cordyline australis</i>	cabbage tree	2L	15m
	30% <i>Carex secta</i>	purei	2L	750mm
	30% <i>Phormium cookianum</i>	wharariki	2L	750mm

Notes: *Planting mixes to be planted in species groups of 3 min. for small garden (<9m2) and 5 min. for larger gardens (>9m2)

Location Plan - nts

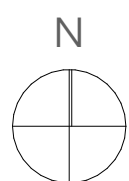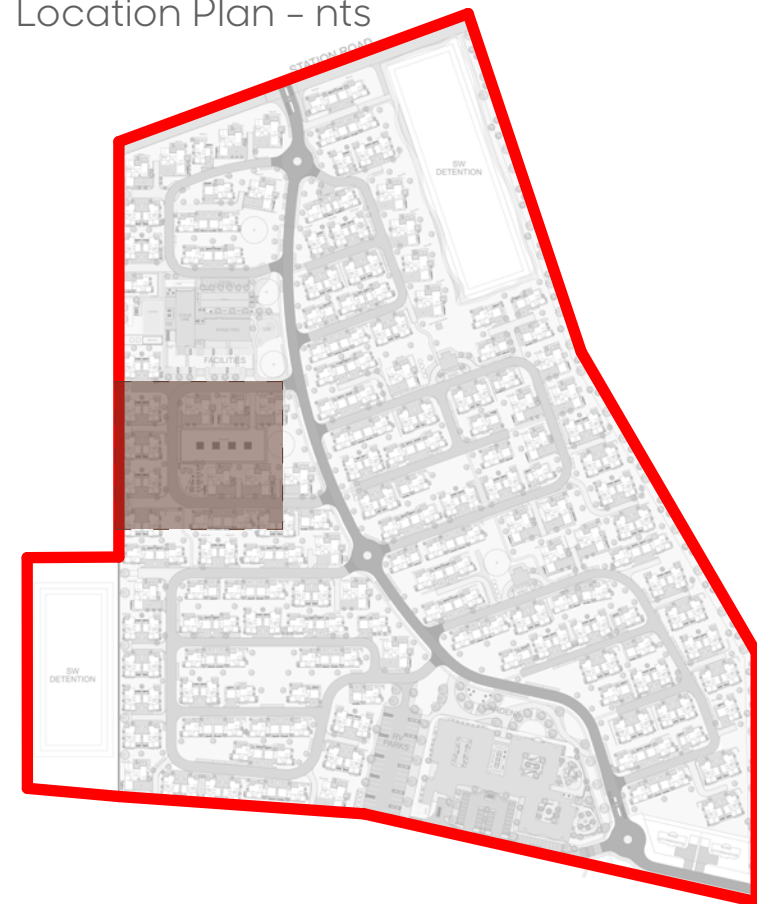

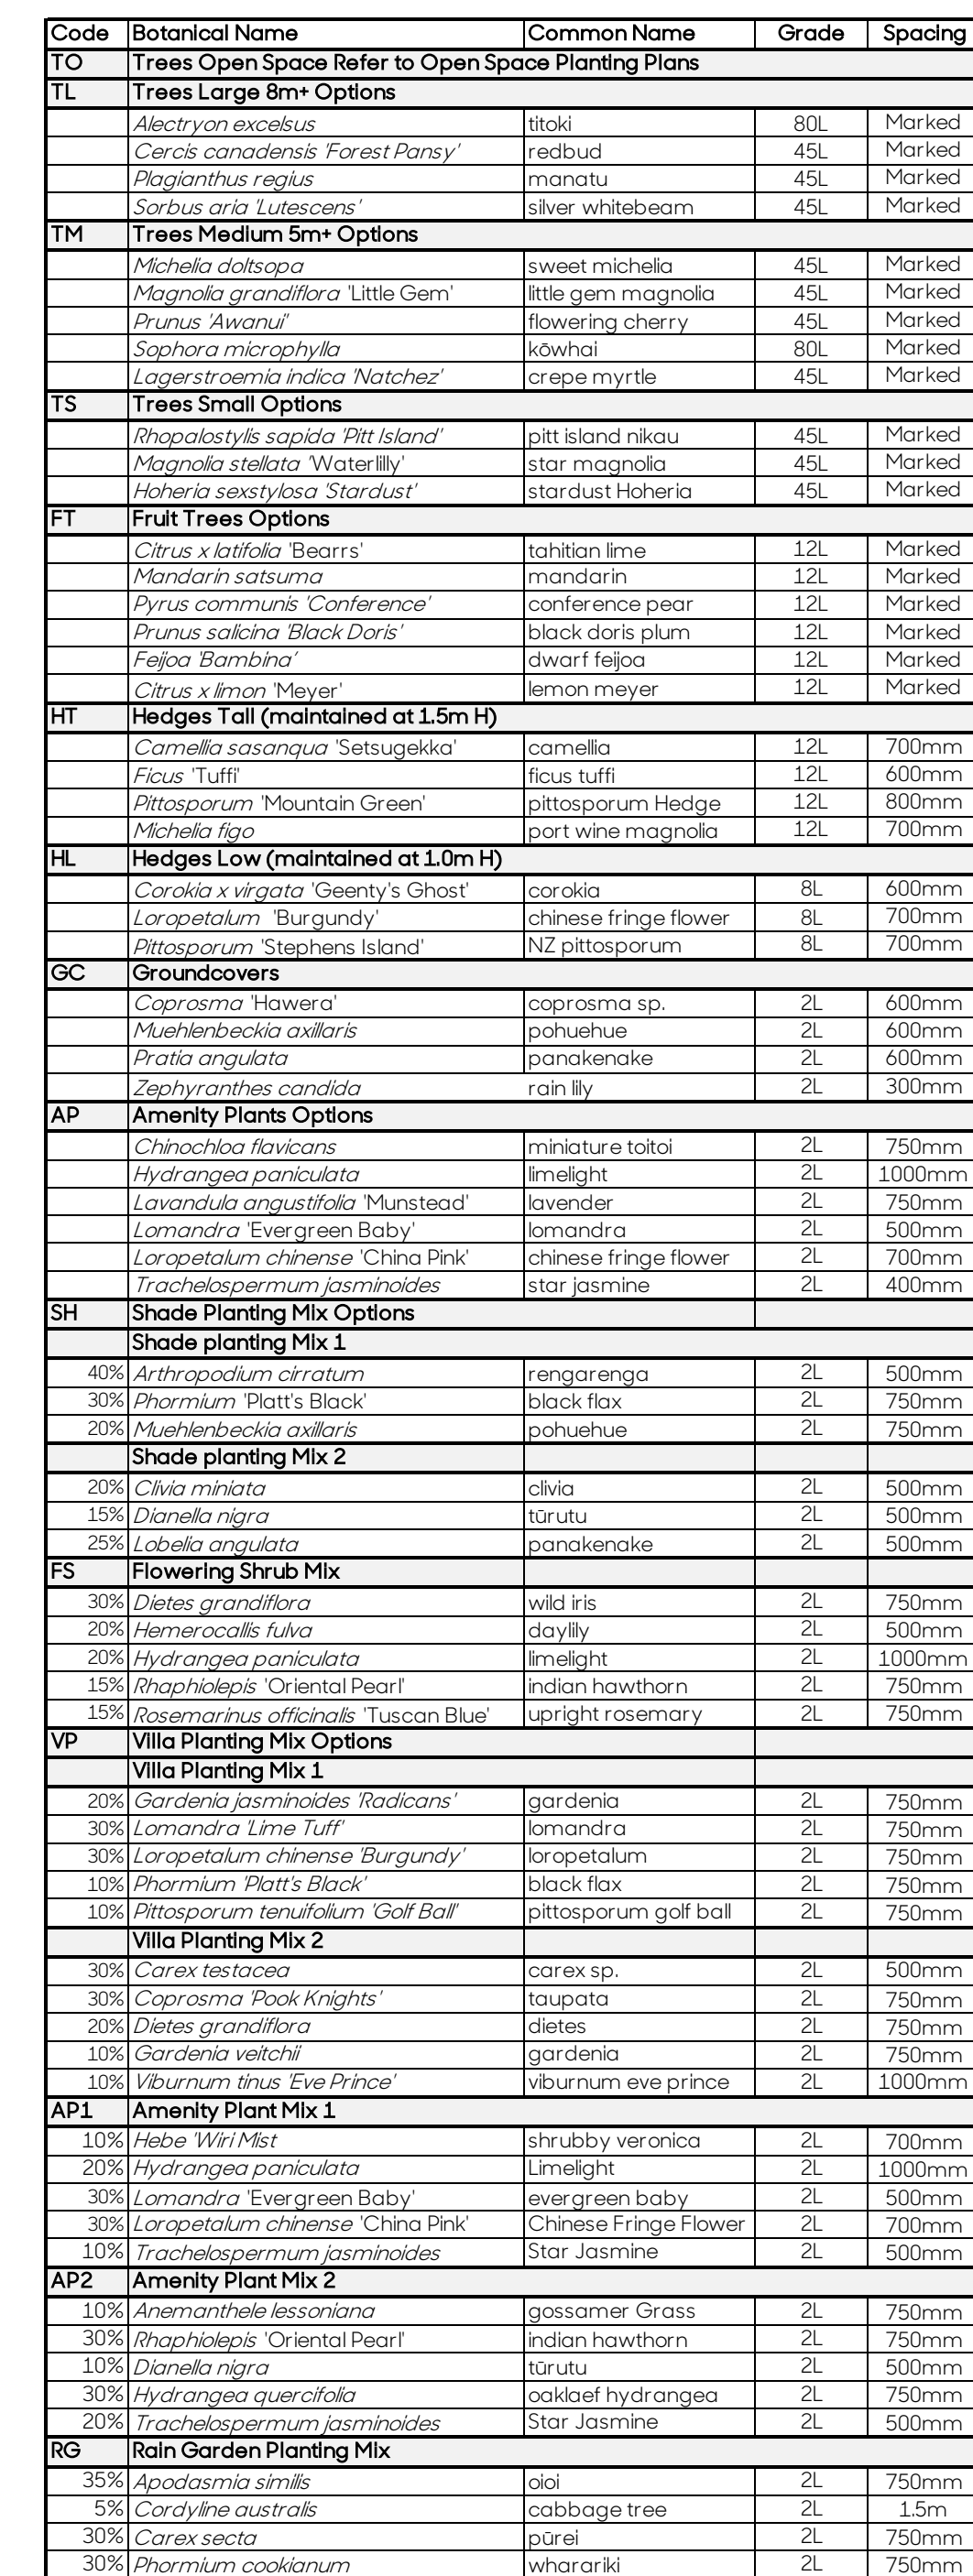

Notes: *Planting mixes to be planted in species groups of 3 min. for small garden (<9m²) and 5 min. for larger gardens (≥9m²)

Location Plan – nts



A detailed location plan of the Northside area, showing a grid of streets and building footprints. A red outline highlights the project area, which is a rectangular block bounded by 1st Avenue to the west, 2nd Avenue to the east, 1st Street to the north, and 2nd Street to the south. The plan includes labels for '1st Avenue', '2nd Avenue', '1st Street', and '2nd Street'. A small inset map in the bottom left corner shows the project area's location within the larger context of the city.